

MEYER RANCH UNIT 16

COMAL COUNTY, TEXAS


CIVIL CONSTRUCTION PLANS

SHEET INDEX

Sheet Description		Sheet No.
COVER SHEET		C0.00
CONSTRUCTION NOTES		C0.01
PLAT (1 OF 4)		C0.02
PLAT (2 OF 4)		C0.03
PLAT (3 OF 4)		C0.04
PLAT (4 OF 4)		C0.05
MASTER DRAINAGE PLAN & INUNDATION MAP - PROPOSED CONDITIONS		C1.00
MASTER DRAINAGE PLAN & INUNDATION MAP - ULTIMATE CONDITIONS		C1.01
DRAIN A - PLAN & PROFILE	STA 1+00.00 TO 5+40.00	C1.02
DRAIN B1 - PLAN & PROFILE	STA. 1+00.00 TO 4+60.00	C1.03
DRAIN B1 - PLAN & PROFILE	STA. 4+60.00 TO 7+20.00	C1.04
DRAIN B1 - PLAN & PROFILE	STA. 7+20.00 TO 8+98.48	C1.05
DRAIN B2 & B3 - PLAN & PROFILE	SEE SHEET FOR STATIONING	C1.06
DRAIN C - PLAN & PROFILE	STA. 1+00.00 TO 11+00.00	C1.07
DRAIN C - PLAN & PROFILE	STA. 11+00.00 TO 19+00.00	C1.08
DRAIN C - PLAN & PROFILE	STA. 19+00.00 TO 25+10.00	C1.09
DRAIN D1 - PLAN & PROFILE	STA 1+00.00 TO 4+80.00	C1.10
DRAIN D1 - PLAN & PROFILE	STA 4+80.00 TO 9+00.00	C1.11
DRAIN D1 - PLAN & PROFILE	STA 9+00.00 TO 13+15.88	C1.12
DRAIN D2 - PLAN & PROFILE	STA 1+00.00 TO 2+65.40	C1.13
DRAIN D3 - PLAN & PROFILE	STA 1+00.00 TO 1+35.74	C1.14
DRAIN D4 - PLAN & PROFILE	STA 1+00.00 TO 2+20.38	C1.15
DRAIN E - PLAN & PROFILE	STA 0+98.50 TO 7+00.00	C1.16
DRAIN E - PLAN & PROFILE	STA 7+00.00 TO 13+00.00	C1.17
BASIN 1 PLAN		C1.18
DRAINAGE DETAILS		C1.20
DRAINAGE DETAILS		C1.21
DRAINAGE DETAILS		C1.22
DRAINAGE DETAILS		C1.23
BASIN DETAILS		C1.24
PROST PARK - PLAN & PROFILE	STA 1+40.41 TO 5+50.00	C2.00
PROST PARK - PLAN & PROFILE	STA 5+50.00 TO 9+86.95	C2.01
LIEBE LN - PLAN & PROFILE	STA 1+40.00 TO 3+60.00	C2.02
MUSTANG GRAPE - PLAN & PROFILE	STA 1+50.00 TO 8+29.98	C2.03
PAISLEY PATH - PLAN & PROFILE	STA 1+50.00 TO 3+20.00	C2.04
TINDLE TRL - PLAN & PROFILE	STA 1+40.00 TO 6+50.00	C2.05
TINDLE TRL - PLAN & PROFILE	STA 6+50.00 TO 12+92.65	C2.06
RED FOX - PLAN & PROFILE	STA 1+43.66 TO 2+62.34	C2.07
RINDER ROW - PLAN & PROFILE	STA 1+40.00 TO 7+35.11	C2.08
LAWSON TRL - PLAN & PROFILE	STA 1+50.00 TO 8+50.00	C2.09
LAWSON TRL - PLAN & PROFILE	STA 8+50.00 TO 15+27.26	C2.10
WALKER RUN - PLAN & PROFILE	STA 30+80.84 TO 34+50.00	C2.11
WALKER RUN - PLAN & PROFILE	STA 34+50.00 TO 42+00.00	C2.12
WALKER RUN - PLAN & PROFILE	STA 42+00.00 TO 46+19.92	C2.13
WILKOMEN WAY - PLAN & PROFILE	STA 1+50.00 TO 8+50.00	C2.14
WILKOMEN WAY - PLAN & PROFILE	STA 8+50.00 TO 13+88.77	C2.15

NOTES:

- ALL RESPONSIBILITY FOR THE ADEQUACY OF THESE PLANS LIES WITH THE ENGINEER WHO PREPARED THEM. IN REVIEWING AND APPROVING THESE PLANS, MEYER RANCH MUD MUST RELY ON THE SUFFICIENCY OF THE DESIGN. APPROVAL DOES NOT CONSTITUTE VERIFICATION OF DATA, CALCULATIONS, OR DESIGN.

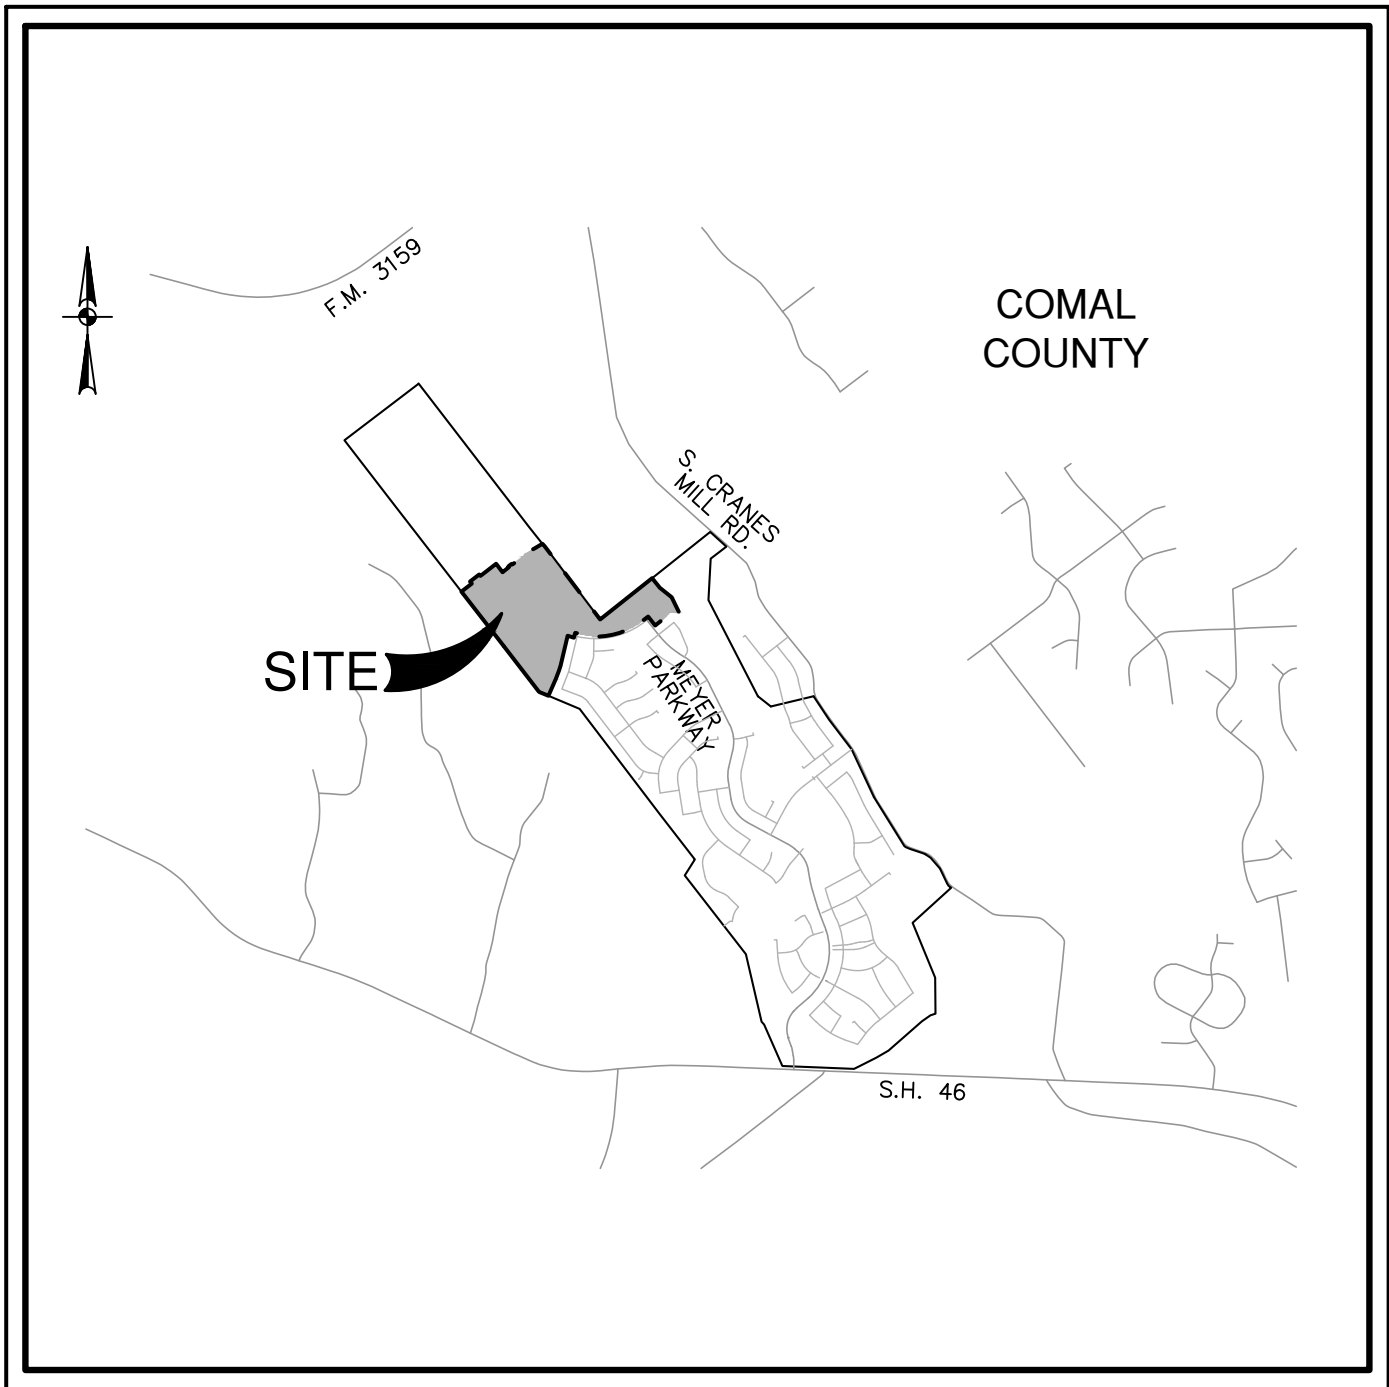

LOCATION MAP

NOT-TO-SCALE

PREPARED FOR:

CCD MEYER RANCH LAND, LLC.
1751A W. DIEHL RD.
NAPERVILLE, IL 60563

DECEMBER 2024

PAPE-DAWSON
ENGINEERS

1672 INDEPENDENCE DR, STE 102 | NEW BRAUNFELS, TX 78132 | 830.632.5633
TEXAS ENGINEERING FIRM #470 | TEXAS SURVEYING FIRM #10028800

SHEET INDEX

Sheet Description		Sheet No.
STREET DETAILS		C2.20
STREET DETAILS		C2.21
TREE PROTECTION DETAILS		C2.22
OVERALL SIGNAGE PLAN		C3.00
OVERALL SIGNAGE PLAN		C3.01
TxDOT SIGN MOUNTED DETAILS		C3.10
TxDOT SIGN MOUNTED DETAILS		C3.11
OVERALL WATER DISTRIBUTION PLAN		C4.00
OVERALL WATER DISTRIBUTION PLAN		C4.01
12 INCH WATER MAIN W-01 - PLAN & PROFILE	STA 1+00.00 TO 9+50.00	C4.02
12 INCH WATER MAIN W-01 - PLAN & PROFILE	STA 9+50.00 TO 15+64.84	C4.03
WATER DISTRIBUTION DETAILS		C4.10
WATER DISTRIBUTION DETAILS		C4.11
WATER DISTRIBUTION NOTES		C4.20
WATER DISTRIBUTION NOTES		C4.21
OVERALL SANITARY SEWER PLAN		C5.00
OVERALL SANITARY SEWER PLAN		C5.01
SANITARY SEWER LINE A - PLAN & PROFILE	STA 1+20.00 TO 8+50.00	C5.02
SANITARY SEWER LINE A - PLAN & PROFILE	STA 8+50.00 TO 12+50.00	C5.03
SANITARY SEWER LINE A - PLAN & PROFILE	STA 12+50.00 TO 17+30.44	C5.04
SANITARY SEWER LINE B - PLAN & PROFILE	STA 1+71.51 TO 3+80.51	C5.05
SANITARY SEWER LINE C - PLAN & PROFILE	STA 1+00.00 TO 11+00.00	C5.06
SANITARY SEWER LINE C - PLAN & PROFILE	STA 11+00.00 TO 18+50.00	C5.07
SANITARY SEWER LINE C - PLAN & PROFILE	STA 18+50.00 TO 21+64.00	C5.08
SANITARY SEWER LINE D - PLAN & PROFILE	STA 1+00.00 TO 6+98.00	C5.09
SANITARY SEWER LINE E - PLAN & PROFILE	STA 1+00.00 TO 6+50.00	C5.10
SANITARY SEWER LINE E - PLAN & PROFILE	STA 6+50.00 TO 13+49.96	C5.11
SANITARY SEWER LINE F - PLAN & PROFILE	STA 1+00.00 TO 4+65.00	C5.12
SANITARY SEWER LINE G - PLAN & PROFILE	STA 1+00.00 TO 6+98.00	C5.13
SANITARY SEWER LINE H - PLAN & PROFILE	STA 1+00.00 TO 4+53.00	C5.14
SANITARY SEWER DETAILS		C5.20
SANITARY SEWER NOTES		C5.30
OVERALL UTILITY PLAN		C6.00
OVERALL UTILITY PLAN		C6.01
OVERALL GRADING PLAN		C7.00
OVERALL GRADING PLAN		C7.01
OVERALL GRADING PLAN		C7.02
STORMWATER POLLUTION PREVENTION PLAN		C8.00
STORMWATER POLLUTION PREVENTION PLAN DETAILS		C8.10



APPROVED BY: MEYER RANCH MUD.

SHEET C0.00

FOR PERMIT

PD JOB NO. 30010-27 MEYER RANCH UNIT 16

TEXAS COMMISSION ON ENVIRONMENTAL
QUALITY WATER POLLUTION ABATEMENT PLAN
GENERAL CONSTRUCTION NOTES

PROPOSED CONSTRUCTION SEQUENCE

1. PRE-CONSTRUCTION CONFERENCE
2. INSTALL TEMPORARY STORMWATER EROSION CONTROL MEASURES IN AFFECTED CONSTRUCTION AREAS AND STABILIZED CONSTRUCTION ENTRANCES/EXITS.
3. INSTALL TREE PRESERVATION MEASURES, IF REQUIRED.
4. EXCAVATE ERECS.
5. CONSTRUCT DRAINAGE.
6. CONSTRUCT WASTEWATER SYSTEM.
7. CONSTRUCT WATER SYSTEM.
8. CONSTRUCT SUBGRADE AND BASE FOR STREETS.
9. CONSTRUCT CURBS FOR STREETS.
10. CONSTRUCT ASPHALT PAVEMENT FOR STREETS.
11. ESTABLISH SITE STABILIZATION.
12. REMOVE ALL TEMPORARY STORMWATER EROSION CONTROL MEASURES.

NOTES

1. SOME ITEMS ABOVE WILL OCCUR SIMULTANEOUSLY OR MAY OCCUR OUT OF SEQUENCE INDICATED
2. ALL SEQUENCES SUBJECT TO CHANGE.

1. A WRITTEN NOTICE OF CONSTRUCTION MUST BE SUBMITTED TO THE TCEQ REGIONAL OFFICE AT LEAST 48 HOURS PRIOR TO THE START OF ANY REGULATED ACTIVITIES. THIS NOTICE MUST INCLUDE:
- THE NAME OF THE APPROVED PROJECT;
 - THE ACTIVITY START DATE; AND
 - THE CONTACT INFORMATION OF THE PRIME CONTRACTOR.

2. ALL CONTRACTORS CONDUCTING REGULATED ACTIVITIES ASSOCIATED WITH THIS PROJECT MUST BE PROVIDED WITH COMPLETE COPIES OF THE APPROVED WATER POLLUTION ABATEMENT PLAN (WPAP) AND THE TCEQ LETTER INDICATING THE SPECIFIC CONDITIONS OF ITS APPROVAL DURING THE COURSE OF THESE REGULATED ACTIVITIES. THE CONTRACTORS ARE REQUIRED TO KEEP ON-SITE COPIES OF THE APPROVED PLAN AND APPROVAL LETTER.

3. IF ANY SENSITIVE FEATURE(S) (CAVES, SOLUTION CAVITY, SIN HOLE, ETC.) IS DISCOVERED DURING CONSTRUCTION, ALL REGULATE ACTIVITIES NEAR THE SENSITIVE FEATURE MUST BE SUSPENDED IMMEDIATELY. THE APPROPRIATE TCEQ REGIONAL OFFICE MUST BE IMMEDIATELY NOTIFIED OF ANY SENSITIVE FEATURES ENCOUNTERED DURING CONSTRUCTION. CONSTRUCTION ACTIVITIES MAY NOT BE RESUMED UNTIL THE TCEQ HAS REVIEWED AND APPROVED THE APPROPRIATE PROTECTIVE MEASURES IN ORDER TO PROTECT ANY SENSITIVE FEATURE AND THE EDWARDS AQUIFER FROM POTENTIALLY ADVERSE IMPACTS TO WATER QUALITY.

4. NO TEMPORARY OR PERMANENT HAZARDOUS SUBSTANCE STORAGE TANK SHALL BE INSTALLED WITHIN 150 FEET OF A WATER SUPPLY SOURCE, DISTRIBUTION SYSTEM, WELL, OR SENSITIVE FEATURE.

5. PRIOR TO BEGINNING ANY CONSTRUCTION ACTIVITY, ALL TEMPORARY EROSION AND SEDIMENTATION (E&S) CONTROL MEASURES MUST BE PROPERLY INSTALLED AND MAINTAINED IN ACCORDANCE WITH THE APPROVED PLANS AND MANUFACTURERS SPECIFICATIONS. INSPECTIONS INDICATE A CONTROL HAS BEEN USED INAPPROPRIATELY OR INCORRECTLY, THE APPLICANT MUST REPLACE OR MODIFY THE CONTROL FOR SITE SITUATIONS. THESE CONTROLS MUST REMAIN IN PLACE UNTIL THE DISTURBED AREAS HAVE BEEN PERMANENTLY STABILIZED.

6. ANY SEDIMENT THAT ESCAPES THE CONSTRUCTION SITE MUST BE COLLECTED AND PROPERLY DISPOSED OF BEFORE THE NEXT RAIN EVENT TO ENSURE IT IS NOT WASHED INTO SURFACE STREAMS, SENSITIVE FEATURES, ETC.

7. SEDIMENT MUST BE REMOVED FROM THE SEDIMENT TRAPS OF SEDIMENTATION BASINS NOT LATER THAN WHEN IT OCCUPIES 50% OF THE BASIN'S DESIGN CAPACITY.

8. LITTER, CONSTRUCTION DEBRIS, AND CONSTRUCTION CHEMICAL EXPOSED TO STORMWATER SHALL BE PREVENTED FROM BEING DISCHARGED OFFSITE.

9. ALL SPOILS (EXCAVATED MATERIAL) GENERATED FROM THE PROJECT SITE MUST BE STORED ON-SITE WITH PROPER E&S CONTROLS. FOR STORAGE OR DISPOSAL OF SPOILS AT ANOTHER SITE ON THE EDWARDS AQUIFER RECHARGE ZONE, THE OWNER OF THE SITE MUST RECEIVE APPROVAL OF A WATER POLLUTION ABATEMENT PLAN FOR THE PLACEMENT OF FILL MATERIAL OR MASS GRADING PRIOR TO THE PLACEMENT OF SPOILS AT THE OTHER SITE.

10. IF PORTIONS OF THE SITE WILL HAVE A TEMPORARY C
PERMANENT CEASE IN CONSTRUCTION ACTIVITY LASTING LONGER THAN
14 DAYS, SOIL STABILIZATION IN THOSE AREAS SHALL BE INITIATED A
SOON AS POSSIBLE PRIOR TO THE 14TH DAY OF INACTIVITY. I
ACTIVITY WILL RESUME PRIOR TO THE 21ST DAY, STABILIZATION
MEASURES ARE NOT REQUIRED. IF DROUGHT CONDITIONS OR INCREMEN
WEATHER PREVENT ACTION BY THE 14TH DAY, STABILIZATION MEASURE
SHALL BE INITIATED AS SOON AS POSSIBLE.

11. THE FOLLOWING RECORDS SHALL BE MAINTAINED AND MADE AVAILABLE TO THE TCEQ UPON REQUEST:
- THE DATES WHEN MAJOR GRADING ACTIVITIES OCCUR;
 - THE DATES WHEN CONSTRUCTION ACTIVITIES TEMPORARILY OR PERMANENTLY CEASE ON A PORTION OF THE SITE; AND
 - THE DATES WHEN STABILIZATION MEASURES ARE INITIATED.

12. THE HOLDER OF ANY APPROVED EDWARD AQUIFER PROTECTION PLAN MUST NOTIFY THE APPROPRIATE REGIONAL OFFICE IN WRITING AND OBTAIN APPROVAL FROM THE EXECUTIVE DIRECTOR PRIOR TO INITIATING ANY OF THE FOLLOWING:

- A. ANY PHYSICAL OR OPERATIONAL MODIFICATION OF ANY WATER POLLUTION ABATEMENT STRUCTURE(S), INCLUDING BUT NOT LIMITED TO PONDS, DAMS, BERMS, SEWAGE TREATMENT PLANTS AND DIVERSIONARY STRUCTURES;
- B. ANY CHANGE IN THE NATURE OR CHARACTER OF THE REGULATED ACTIVITY FROM THAT WHICH WAS ORIGINALLY APPROVED OR A CHANGE WHICH WOULD SIGNIFICANTLY IMPAIR THE ABILITY OF THE PLAN TO PREVENT POLLUTION OF THE EDWARDS AQUIFER;
- C. ANY DEVELOPMENT OF LAND PREVIOUSLY IDENTIFIED AS UNDEVELOPED IN THE ORIGINAL WATER POLLUTION ABATEMENT PLAN.


SAN ANTONIO REGIONAL OFFICE
14250 JUDSON ROAD
SAN ANTONIO, TEXAS 78233-448
PHONE (210) 490-3096
FAX (210) 545-4329

GENERAL NOTES

1. IF CONSTRUCTION HAS NOT COMMENCED WITHIN ONE YEAR OF COUNTY APPROVAL FOR CONSTRUCTION INSPECTION THAT APPROVAL IS NOT LONGER VALID.
2. THE MOST CURRENT EDITIONS OF COMAL COUNTY STANDARD SPECIFICATIONS AND THE TEXAS DEPARTMENT OF TRANSPORTATION STANDARD SPECIFICATIONS FOR CONSTRUCTION OF HIGHWAYS, STREETS, AND BRIDGES SHALL BE FOLLOWED FOR ALL CONSTRUCTION EXCEPT AS AMENDED BY THE CITY OF NEW BRAUNFELS STANDARD DETAILS.
3. PRIOR TO THE START OF CONSTRUCTION THE CONTRACTOR SHALL CONTACT COMAL COUNTY TO SET A PRECONSTRUCTION MEETING. A PRECONSTRUCTION NOTIFICATION IS REQUIRED FOR ALL INSPECTION AND MEETING REQUESTS.
4. IT IS THE CONTRACTOR'S RESPONSIBILITY TO SEE THAT ALL TEMPORARY AND PERMANENT TRAFFIC CONTROL DEVICES ARE PROPERLY INSTALLED AND MAINTAINED IN ACCORDANCE WITH THE UNIFORM AND THE LATEST EDITION OF THE TEXAS MANUAL ON PLANS TRAFFIC CONTROL DEVICES. IF, IN THE OPINION OF THE COUNTY TRAFFIC ENGINEER, THE CONSTRUCTION INSPECTOR, THE BARRICADES AND SIGNS DO NOT CONFORM TO THE ESTABLISHED STANDARDS OR ARE INCORRECTLY PLACED OR ARE INSUFFICIENT IN NUMBER TO PROTECT THE WORK AREA, THE COUNTY TRAFFIC ENGINEER/INSPECTOR SHALL HAVE OPTION TO STOP OPERATIONS UNTIL SUCH AS THE CONDITIONS ARE CORRECTED. IF THE NEED ARISES, ADDITIONAL TEMPORARY TRAFFIC CONTROL DEVICES MAY BE ORDERED BY THE ENGINEERING REPRESENTATIVE AT THE CONTRACTOR'S EXPENSE.
5. A TYPICAL TYPE II B-B BLUE REFLECTIVE RAISED PAVEMENT MARKER SHALL BE INSTALLED IN THE CENTER OF THE ROADWAY ADJACENT TO ALL FIRE HYDRANTS. THE RAISED PAVEMENT MARKER SHALL MEET TYPICAL MATERIAL, EPOXY, AND ADHESIVE SPECIFICATIONS.
6. COMAL COUNTY WILL INSPECT DRAINAGE AND ROADWAY UTILITY INSPECTIONS BY UTILITY PROVIDER.
7. SIDEWALKS ADJACENT TO SINGLE FAMILY LOTS ARE TO BE CONSTRUCTED WITH EACH SINGLE FAMILY HOUSE.

SIGNING AND PAVEMENT MARKING PLAN NOTES

1. THE COUNTY CONTRACTOR WILL INSTALL COUNTY ROAD SIGNS AND INVOICE THE OWNER. THE CONTRACTOR IS TO INSTALL PAVEMENT MARKINGS. ALL ROAD SIGNS AND PAVEMENT MARKINGS SHALL BE INSTALLED IN ACCORDANCE WITH THE APPROVED ENGINEERING PLANS. THE COUNTY WILL INSPECT ALL SIGNS AT FINAL INSPECTION.
2. THE CONTRACTOR SHALL INSTALL ALL PAVEMENT MARKINGS IN ACCORDANCE WITH APPROVED ENGINEERING PLANS. THE CONTRACTOR SHALL NOTIFY THE COUNTY AT LEAST 24 HOURS PRIOR TO THE INSTALLATION OF ALL SEALER AND FINAL MARKINGS. THE COUNTY WILL INSPECT ALL MARKINGS AT FINAL APPLICATION.

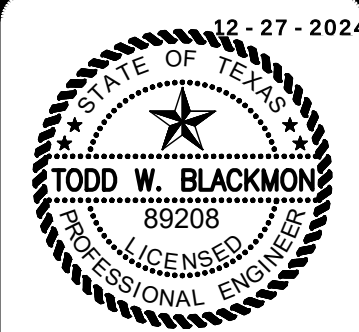[illegible]

**PAPE-DAWSON
ENGINEERS**

1672 INDEPENDENCE DR, STE 102 | NEW BRAUNFELS, TX 78132 | 830.632.5633
TEXAS ENGINEERING FIRM #470 | TEXAS SURVEYING FIRM #10028800

MEYER RANCH UNIT 16
COMAL COUNTY, TEXAS
CONSTRUCTION NOTES


CONSTRUCTION NOTES

PLAT NO. _____
JOB NO. 30010-27
DATE DECEMBER 2024
DESIGNER CL
CHECKED HF DRAWN BH
SHEET C0.01


FOR PERMIT

GOOGLE/ UNLESS OTHERWISE NOTED. Imagery © 2016,CAPCOG,Digital Globe,Texas Orthoimagery Program, USDA Farm

Date: Apr. 24, 2025, 11:03 AM - User ID: jrcjy
File: P:\300\10\27\Design\Chil\Inst\MSPL-3001027.dwg

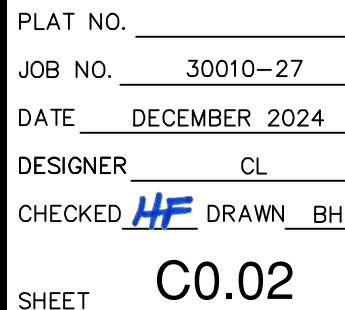


SHEET 2 OF 4

 

Date: Apr 24, 2025 11:22am User: ID: matthew.duke
File: P:\30010\30010.27\Design\Chal\PLAT-3001027.dwg

THIS DOCUMENT HAS BEEN PRODUCED FROM MATERIAL THAT WAS STORED AND/OR TRANSMITTED ELECTRONICALLY AND MAY HAVE BEEN INADVERTENTLY ALTERED. RELY ONLY ON FINAL HARDCOPY MATERIALS BEARING THE CONSULTANT'S ORIGINAL SIGNATURE AND SEAL. AERIAL IMAGERY PROVIDED BY GOOGLE/UNLESS OTHERWISE NOTED. Imagery © 2016, CARCOODigital, Google, Texas Orthomosaic Program, USDA Farm Service Agency.

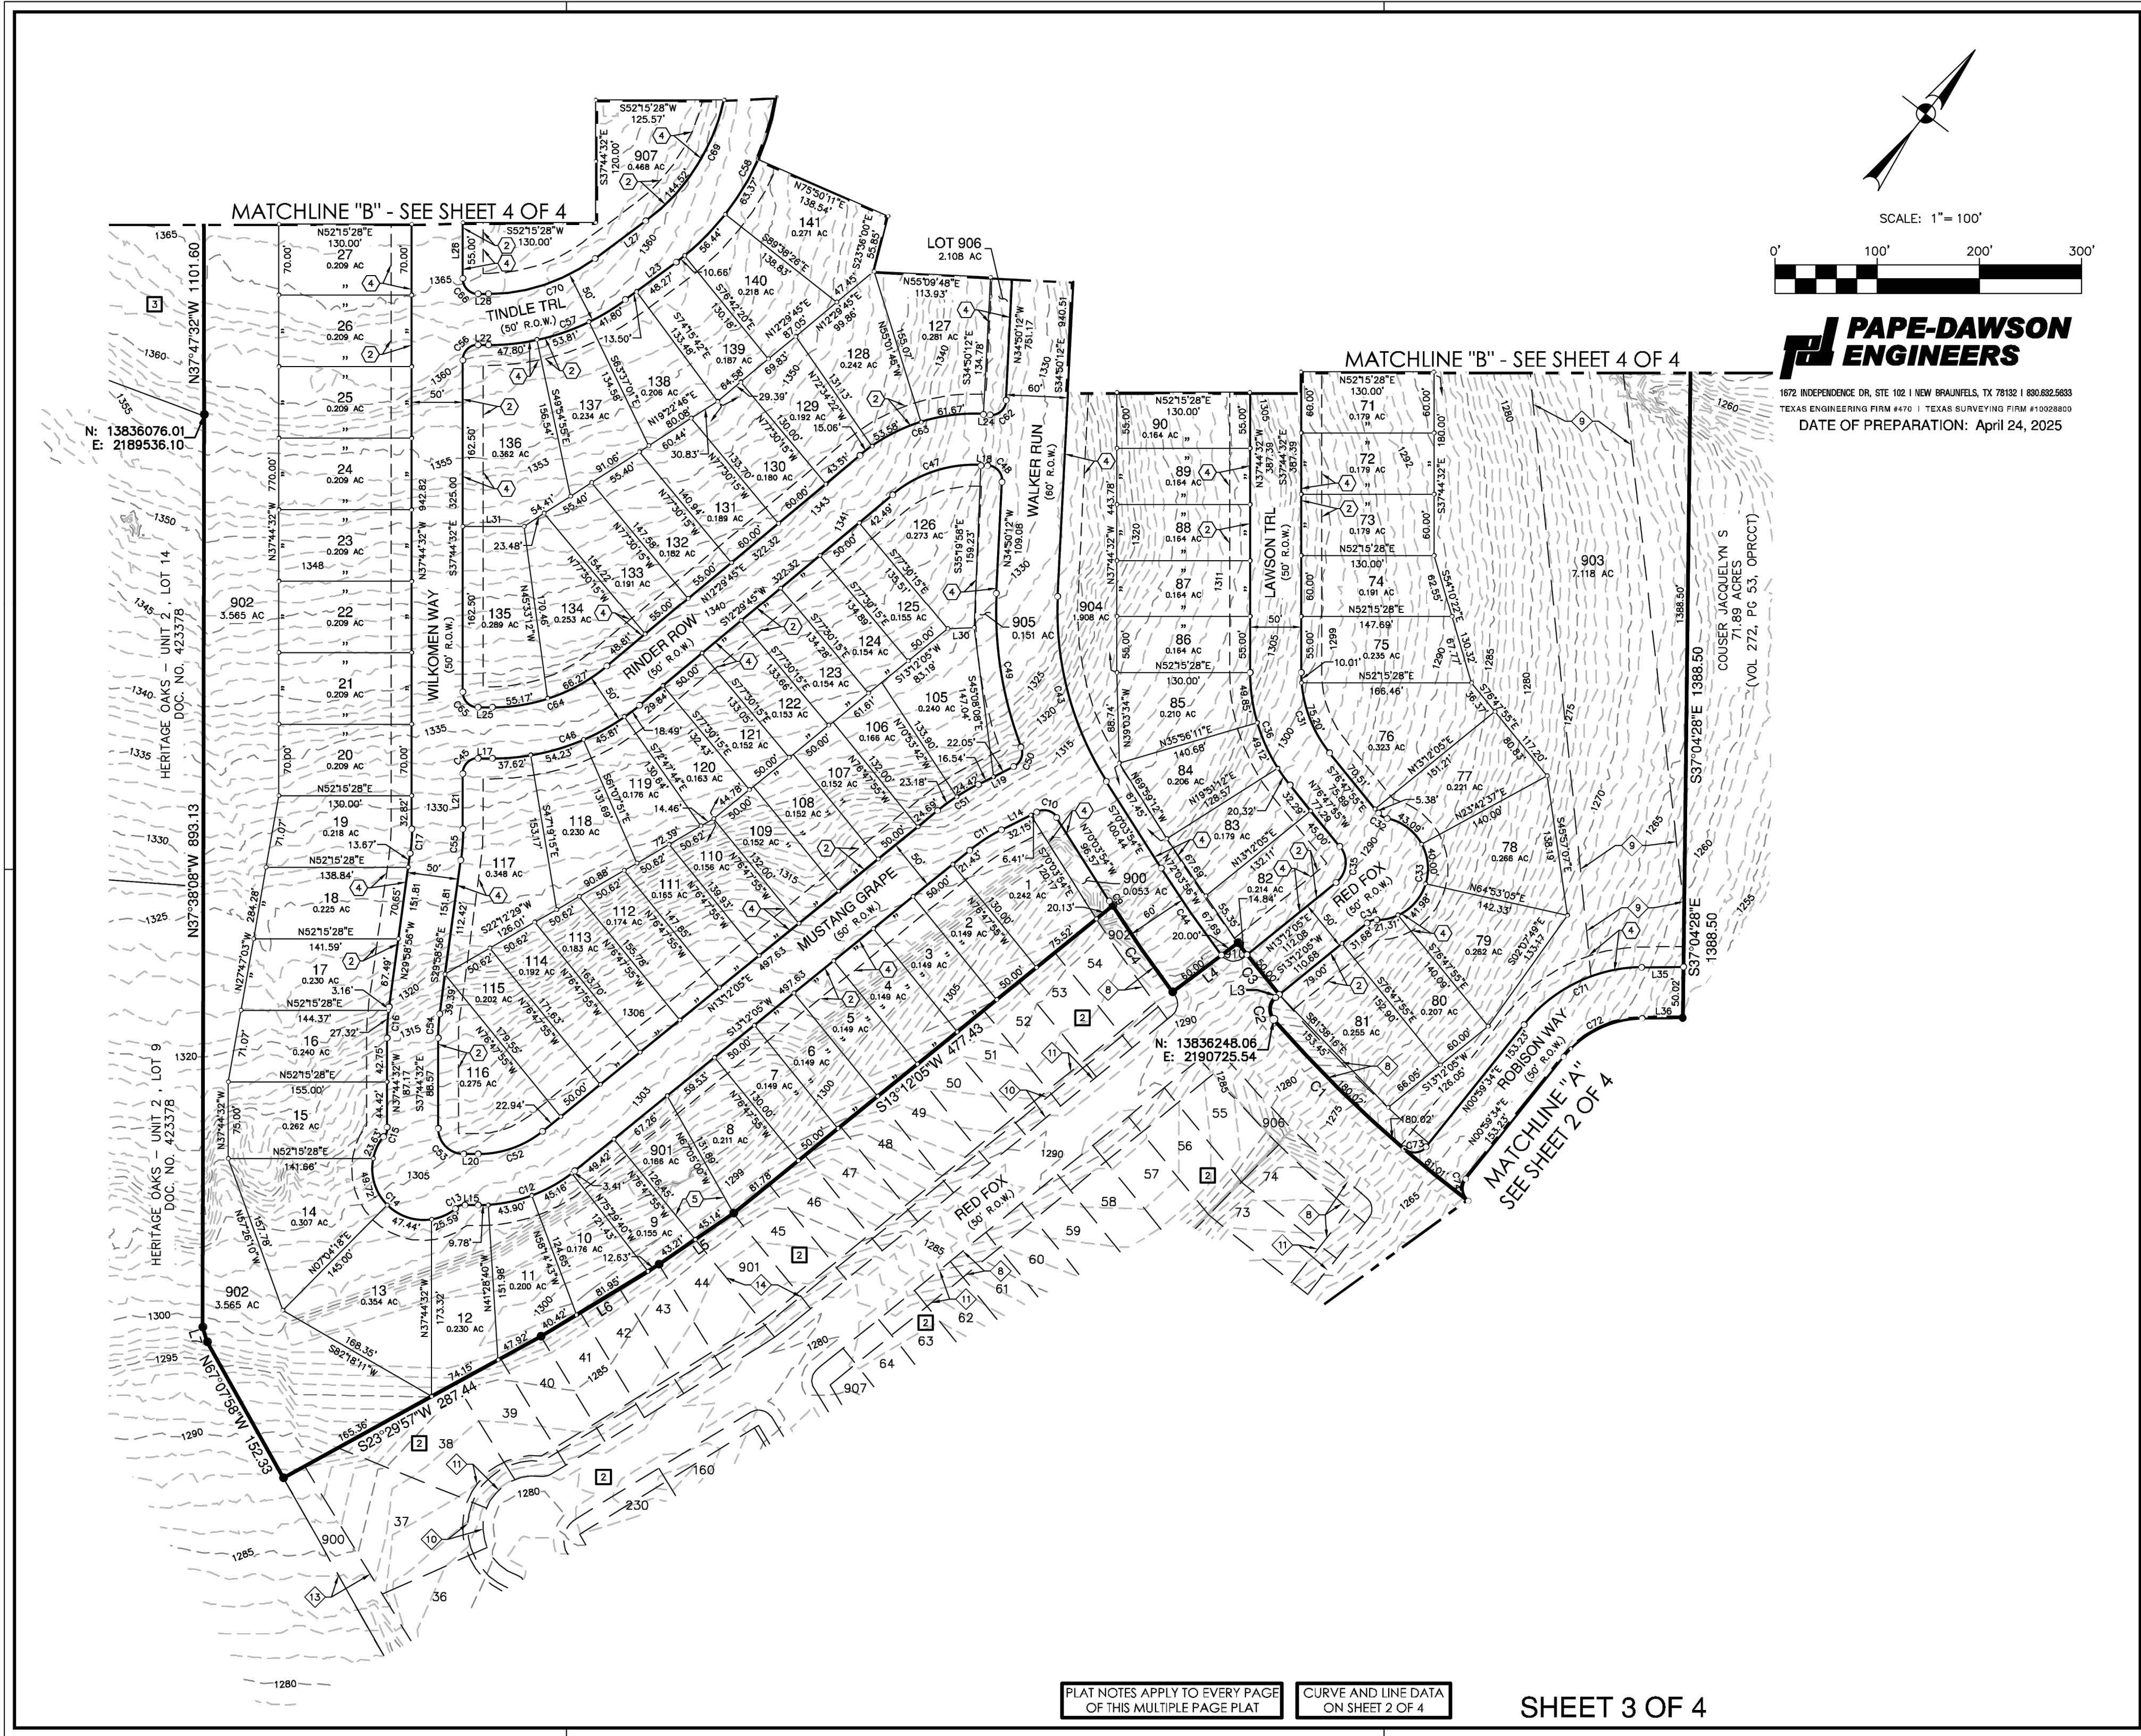

MEYER RANCH UNIT 16
COMAL COUNTY, TEXAS

PLAT (3 OF 4)

PLAT NO. 30010-27
JOB NO. 30010-27
DATE DECEMBER 2024
DESIGNER CL
CHECKED HJ DRAWN BH
SHEET C0.04

PAPE-DAWSON
ENGINEERS


1072 INDEPENDENCE DR. STE 102 | NEW BRAUNFELS, TX 78132 | 830.652.5653
TEXAS ENGINEERING FIRM #470 | TEXAS SURVEYING FIRM #10028800






TODD W. BLACKMON
89208
PROFESSIONAL ENGINEER

NO. REVISION

DATE

FOR PERMIT

 

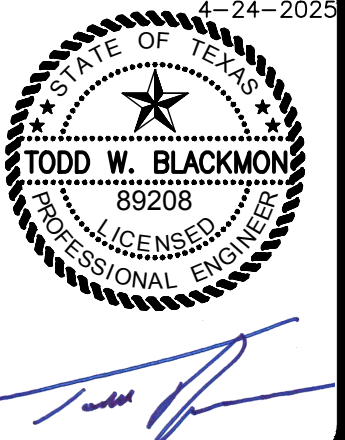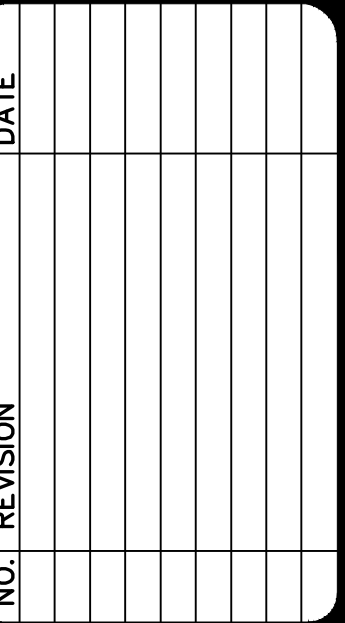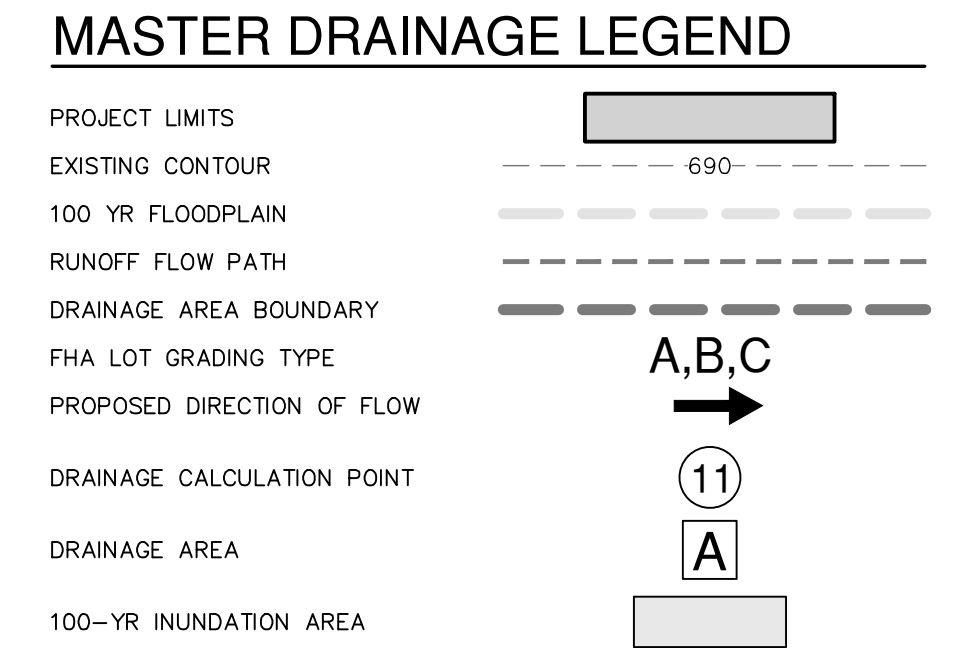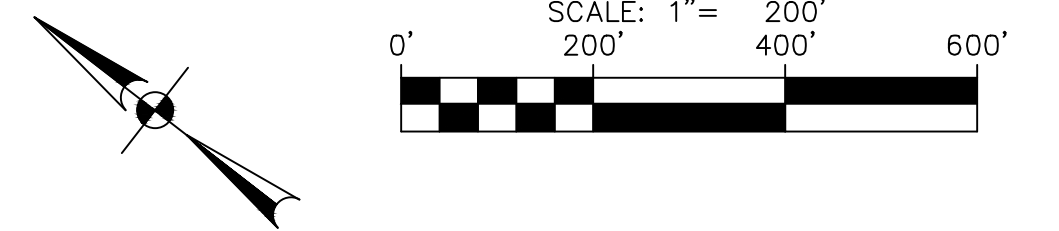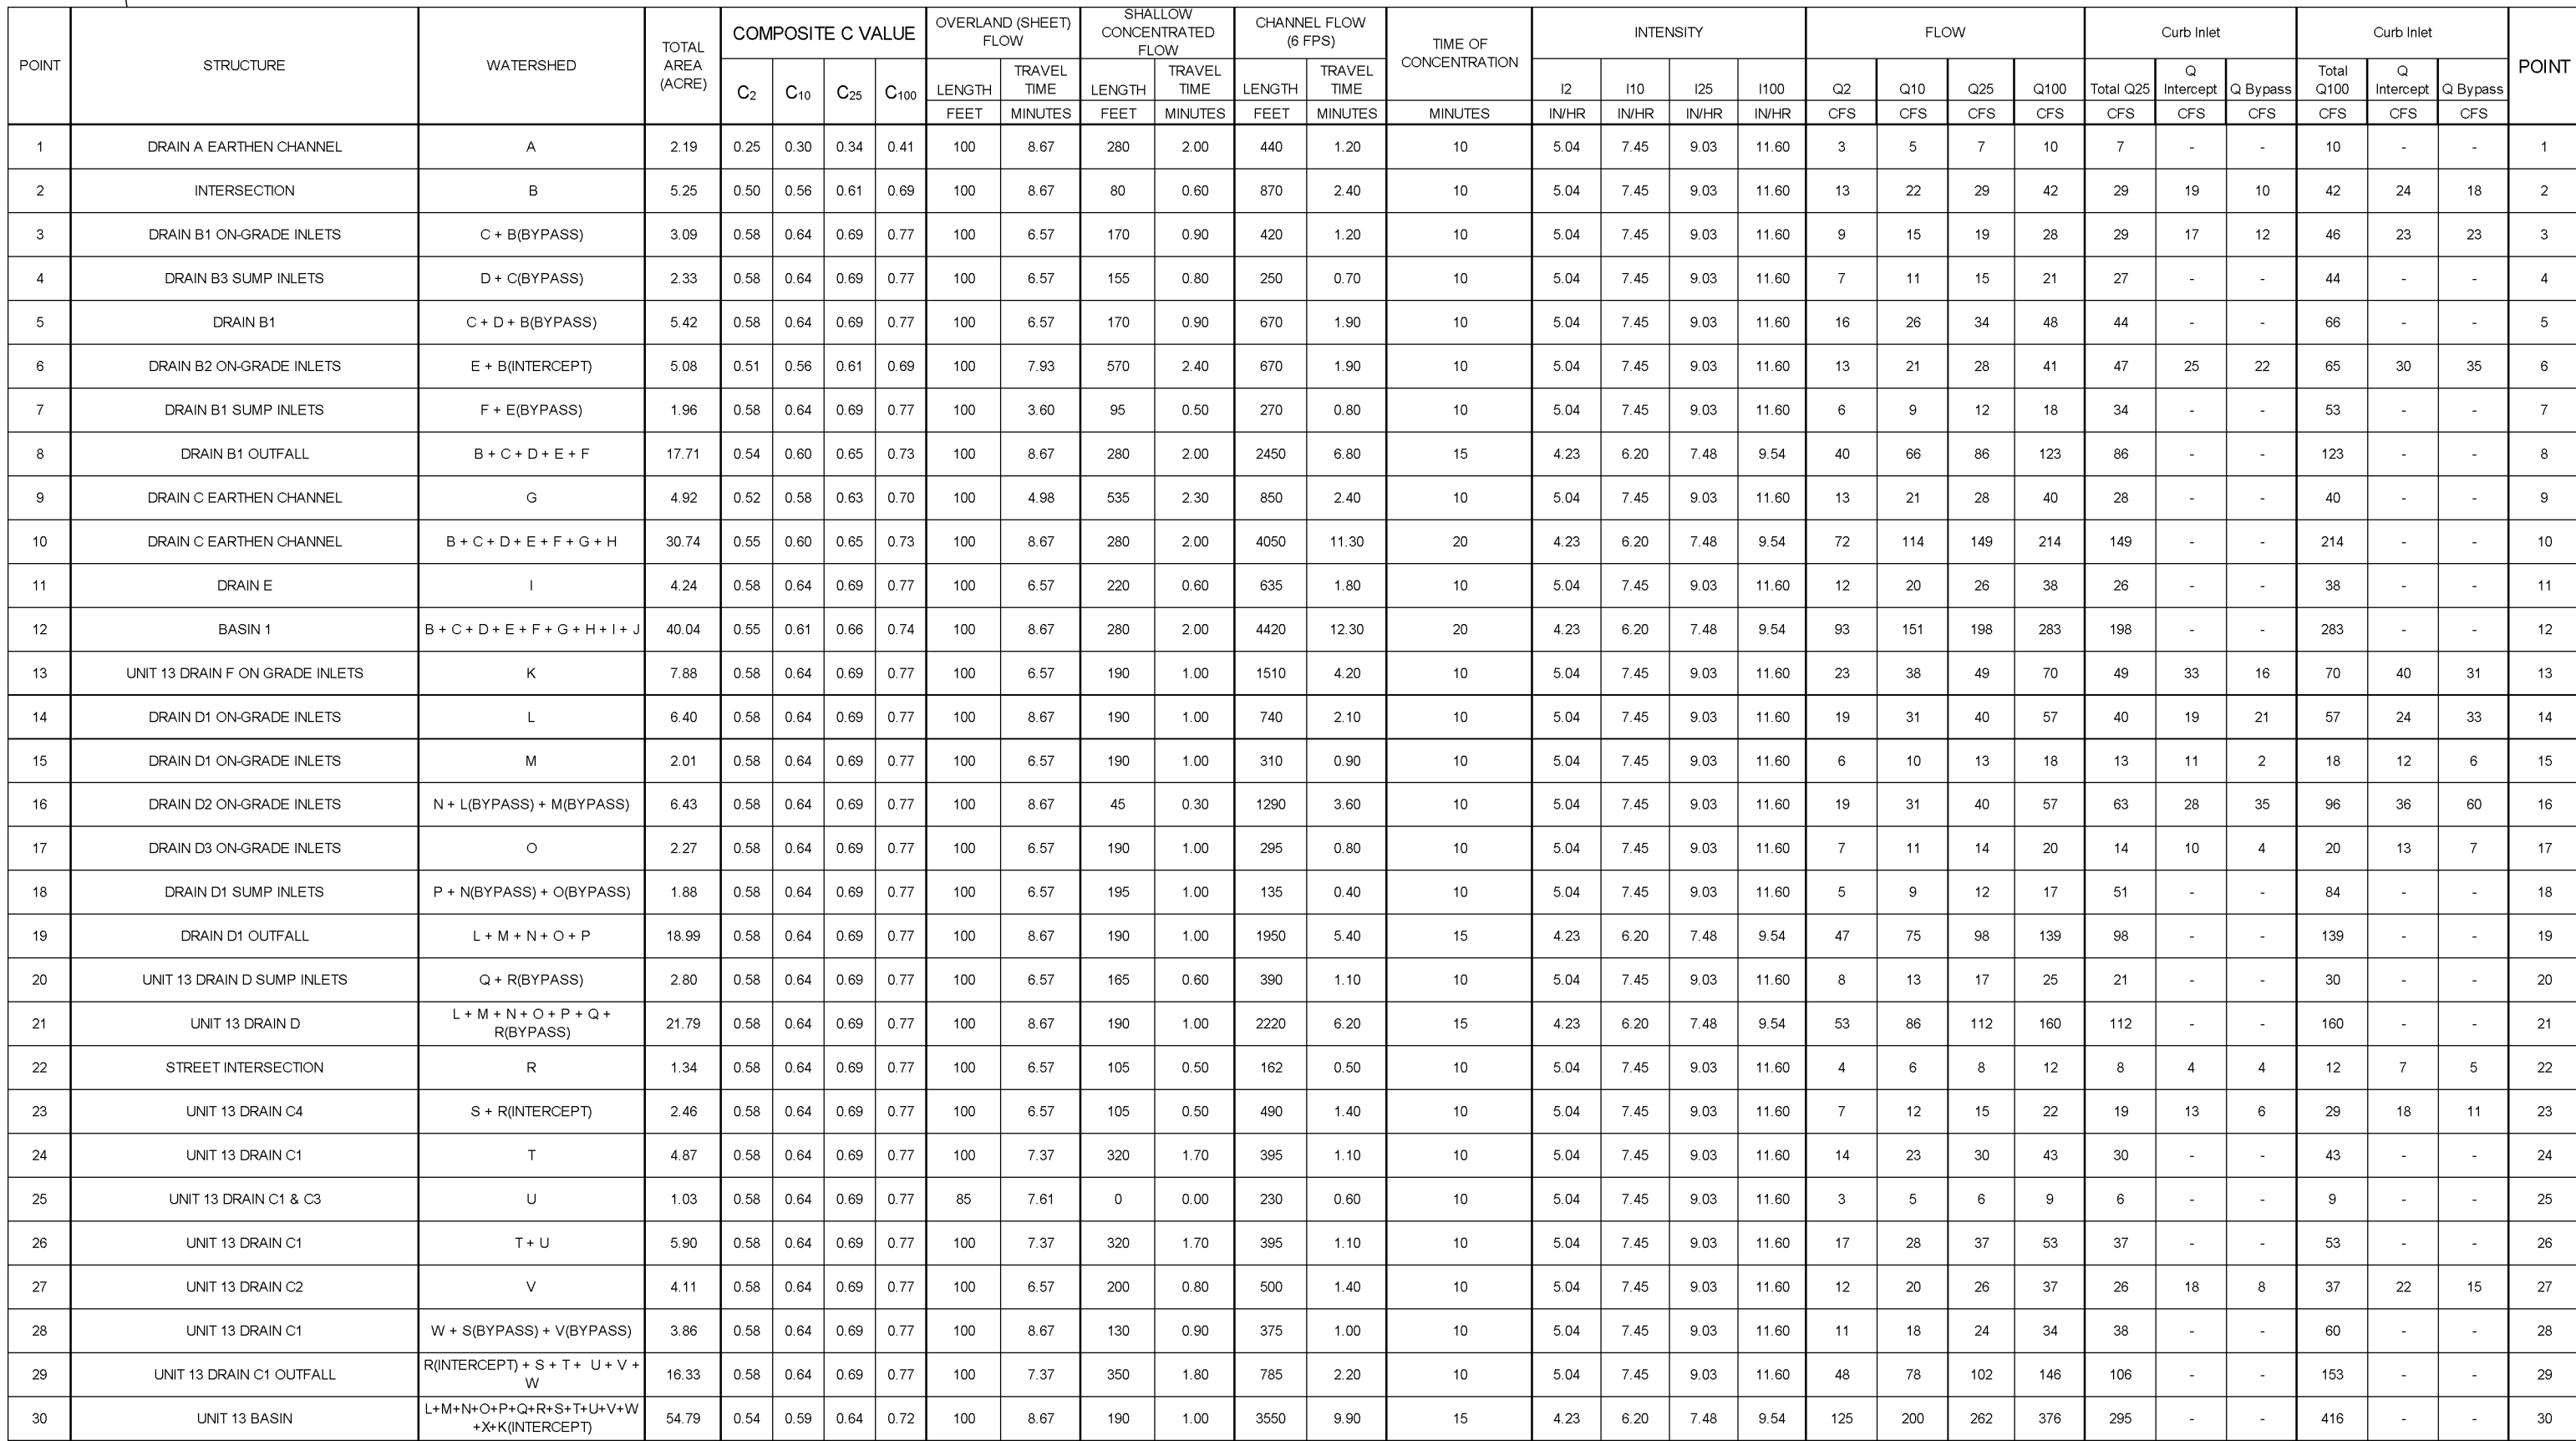

**PAPE-DAWSON
ENGINEERS**



1072 INDEPENDENCE DR, STE 102 | NEW BRAUNFELS, TX 78132 | 630.032.3533
TEXAS ENGINEERING FIRM #470 | TEXAS SURVEYING FIRM #10028800

MEYER RANCH UNIT 16
COMAL COUNTY, TEXAS

PROPOSED CONDITIONS

PLAT NO. _____
 JOB NO. 30010-27
 DATE DECEMBER 2024
 DESIGNER CL
 CHECKED **HF** DRAWN BH
 SHEET C1.00

FOR PERMIT

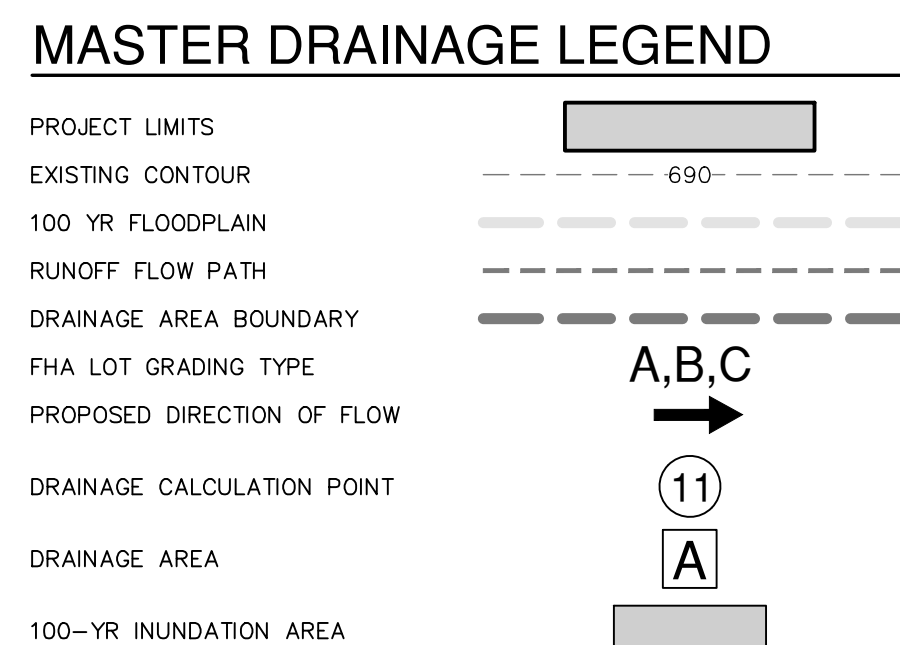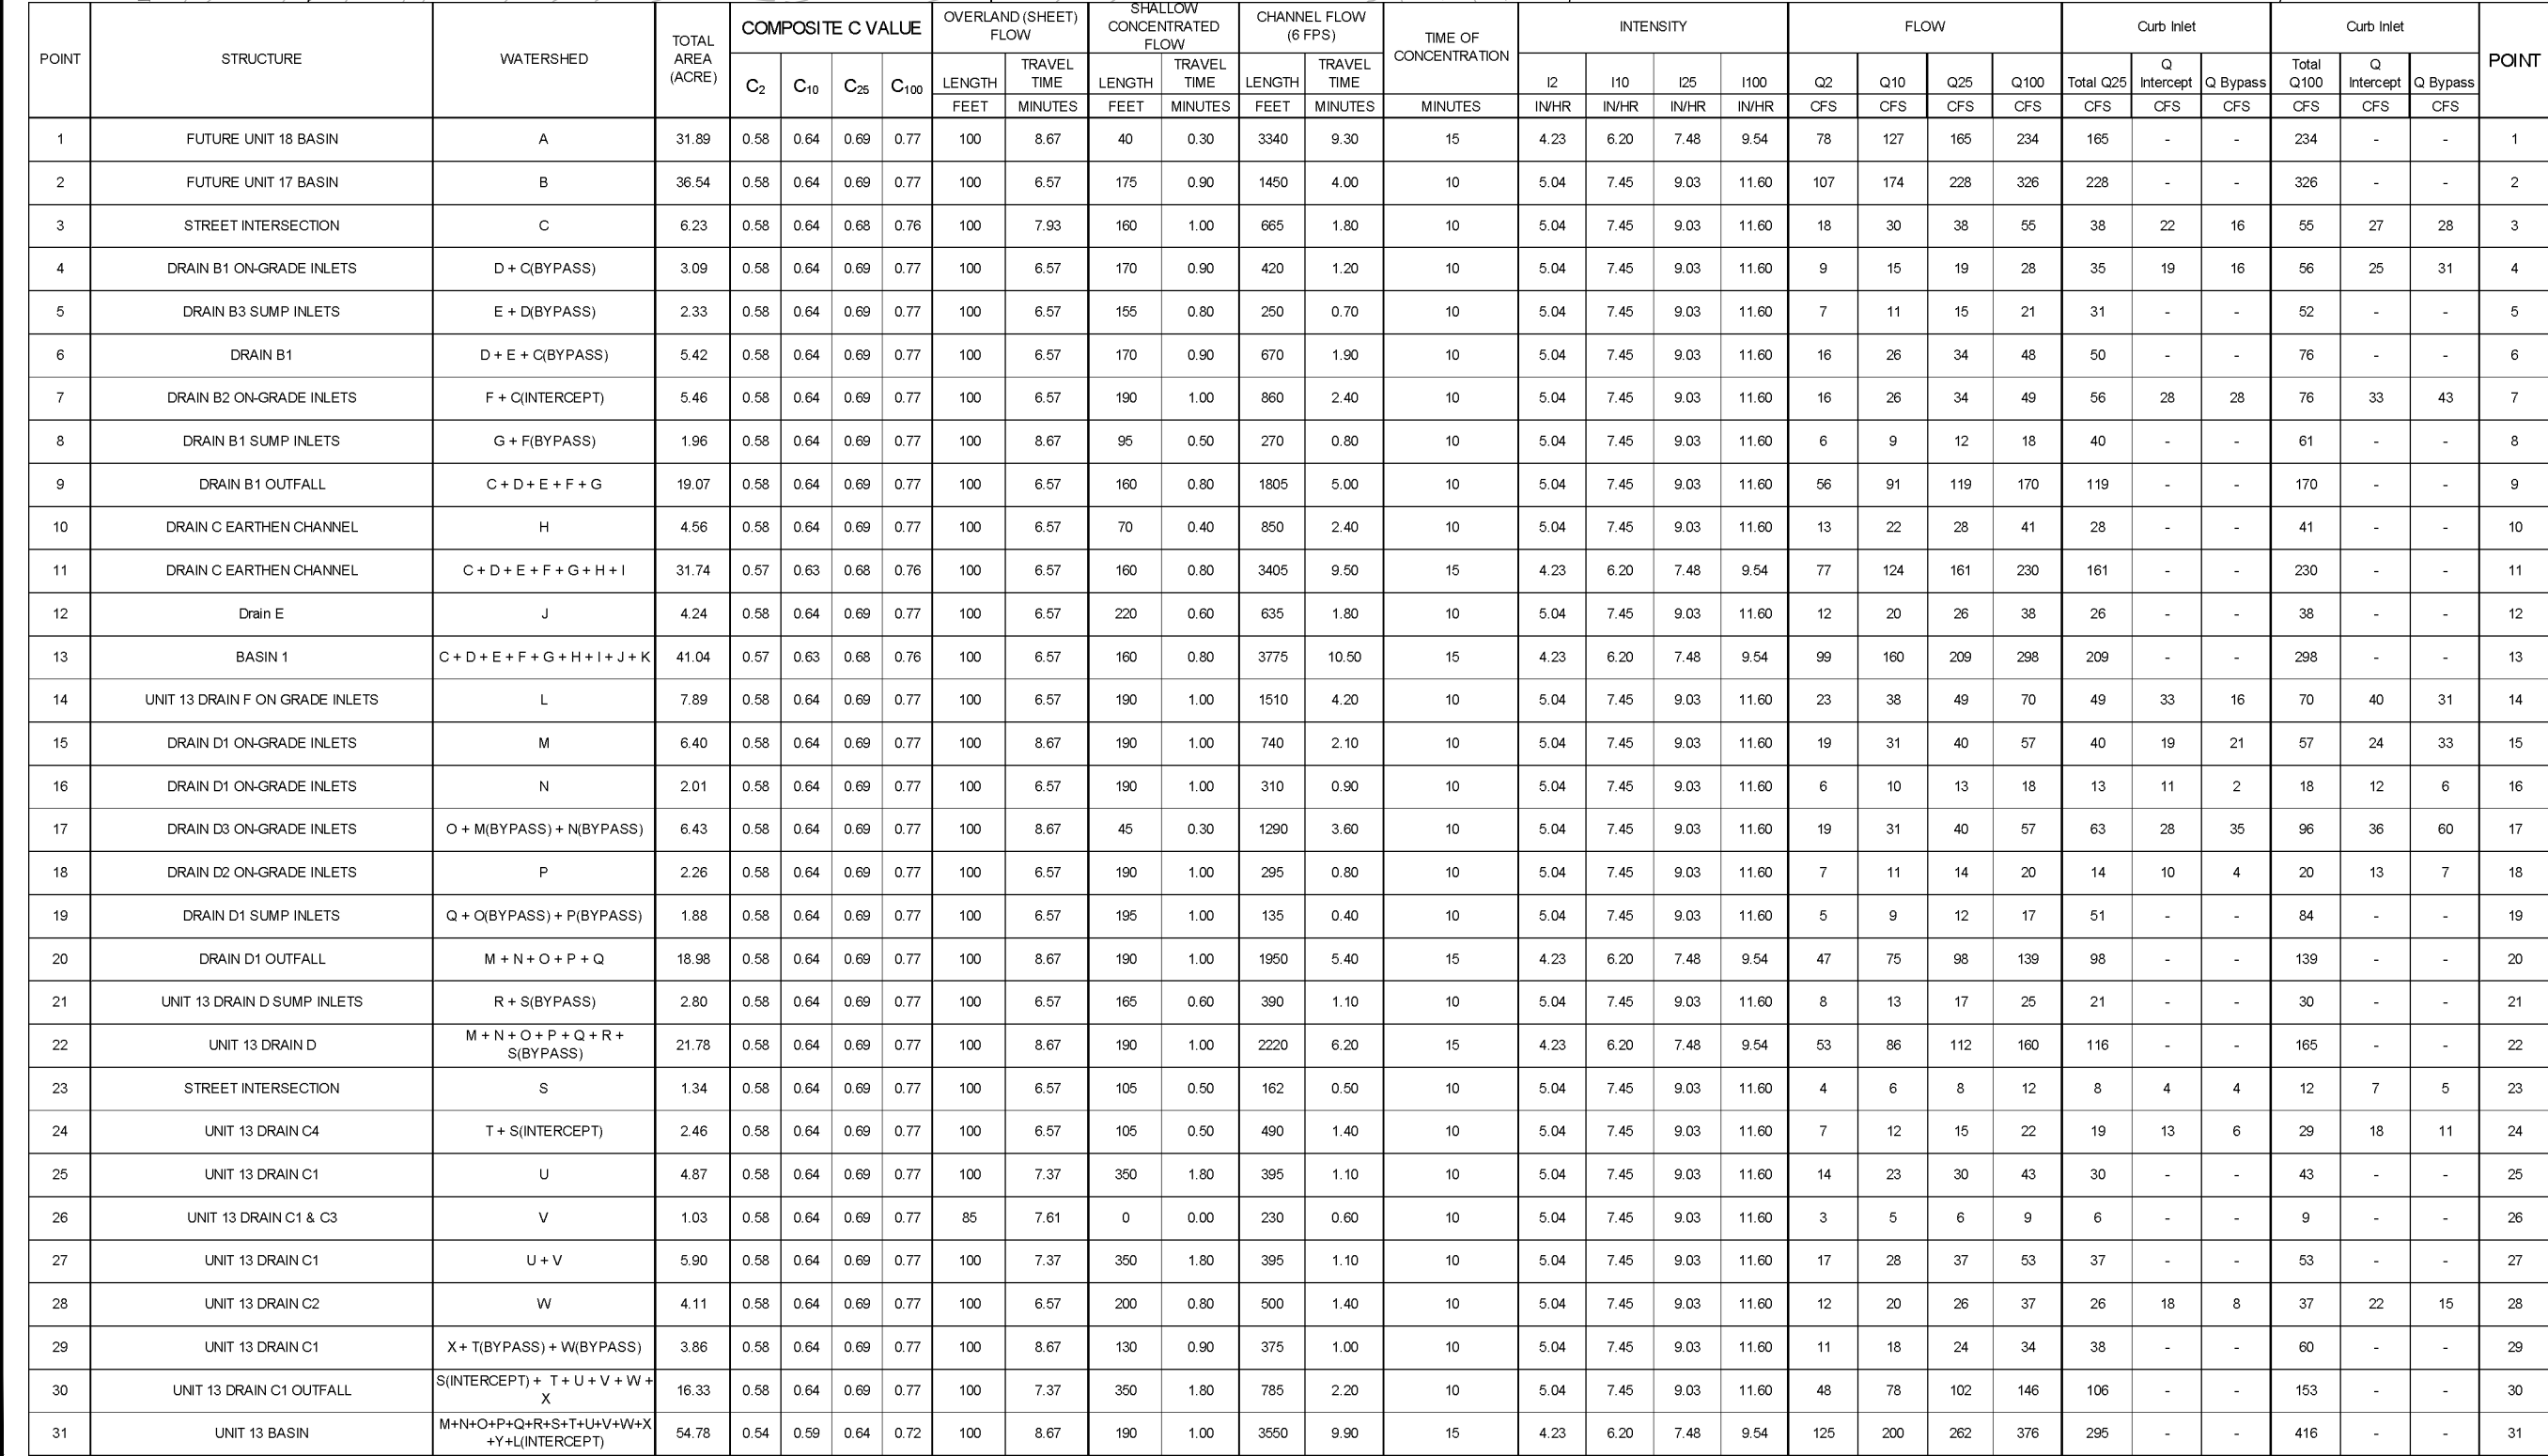

4-24-2023







STATE OF TEXAS
★ ★ ★ ★ ★
TODD W. BLACKMON
89208
LICENSED
PROFESSIONAL ENGINEER

1672 INDEPENDENCE DR, STE 102 | NEW BRAUNFELS, TX 78132 | 830.632.5633
TEXAS ENGINEERING FIRM #470 | TEXAS SURVEYING FIRM #10028800

MASTER DRAINAGE PLAN & INUNDATION MAP ULTIMATE CONDITIONS

PLAT NO. _____
JOB NO. 30010-27
DATE DECEMBER 2024
DESIGNER CL
CHECKED **HF** DRAWN BH
SHEET C1.01

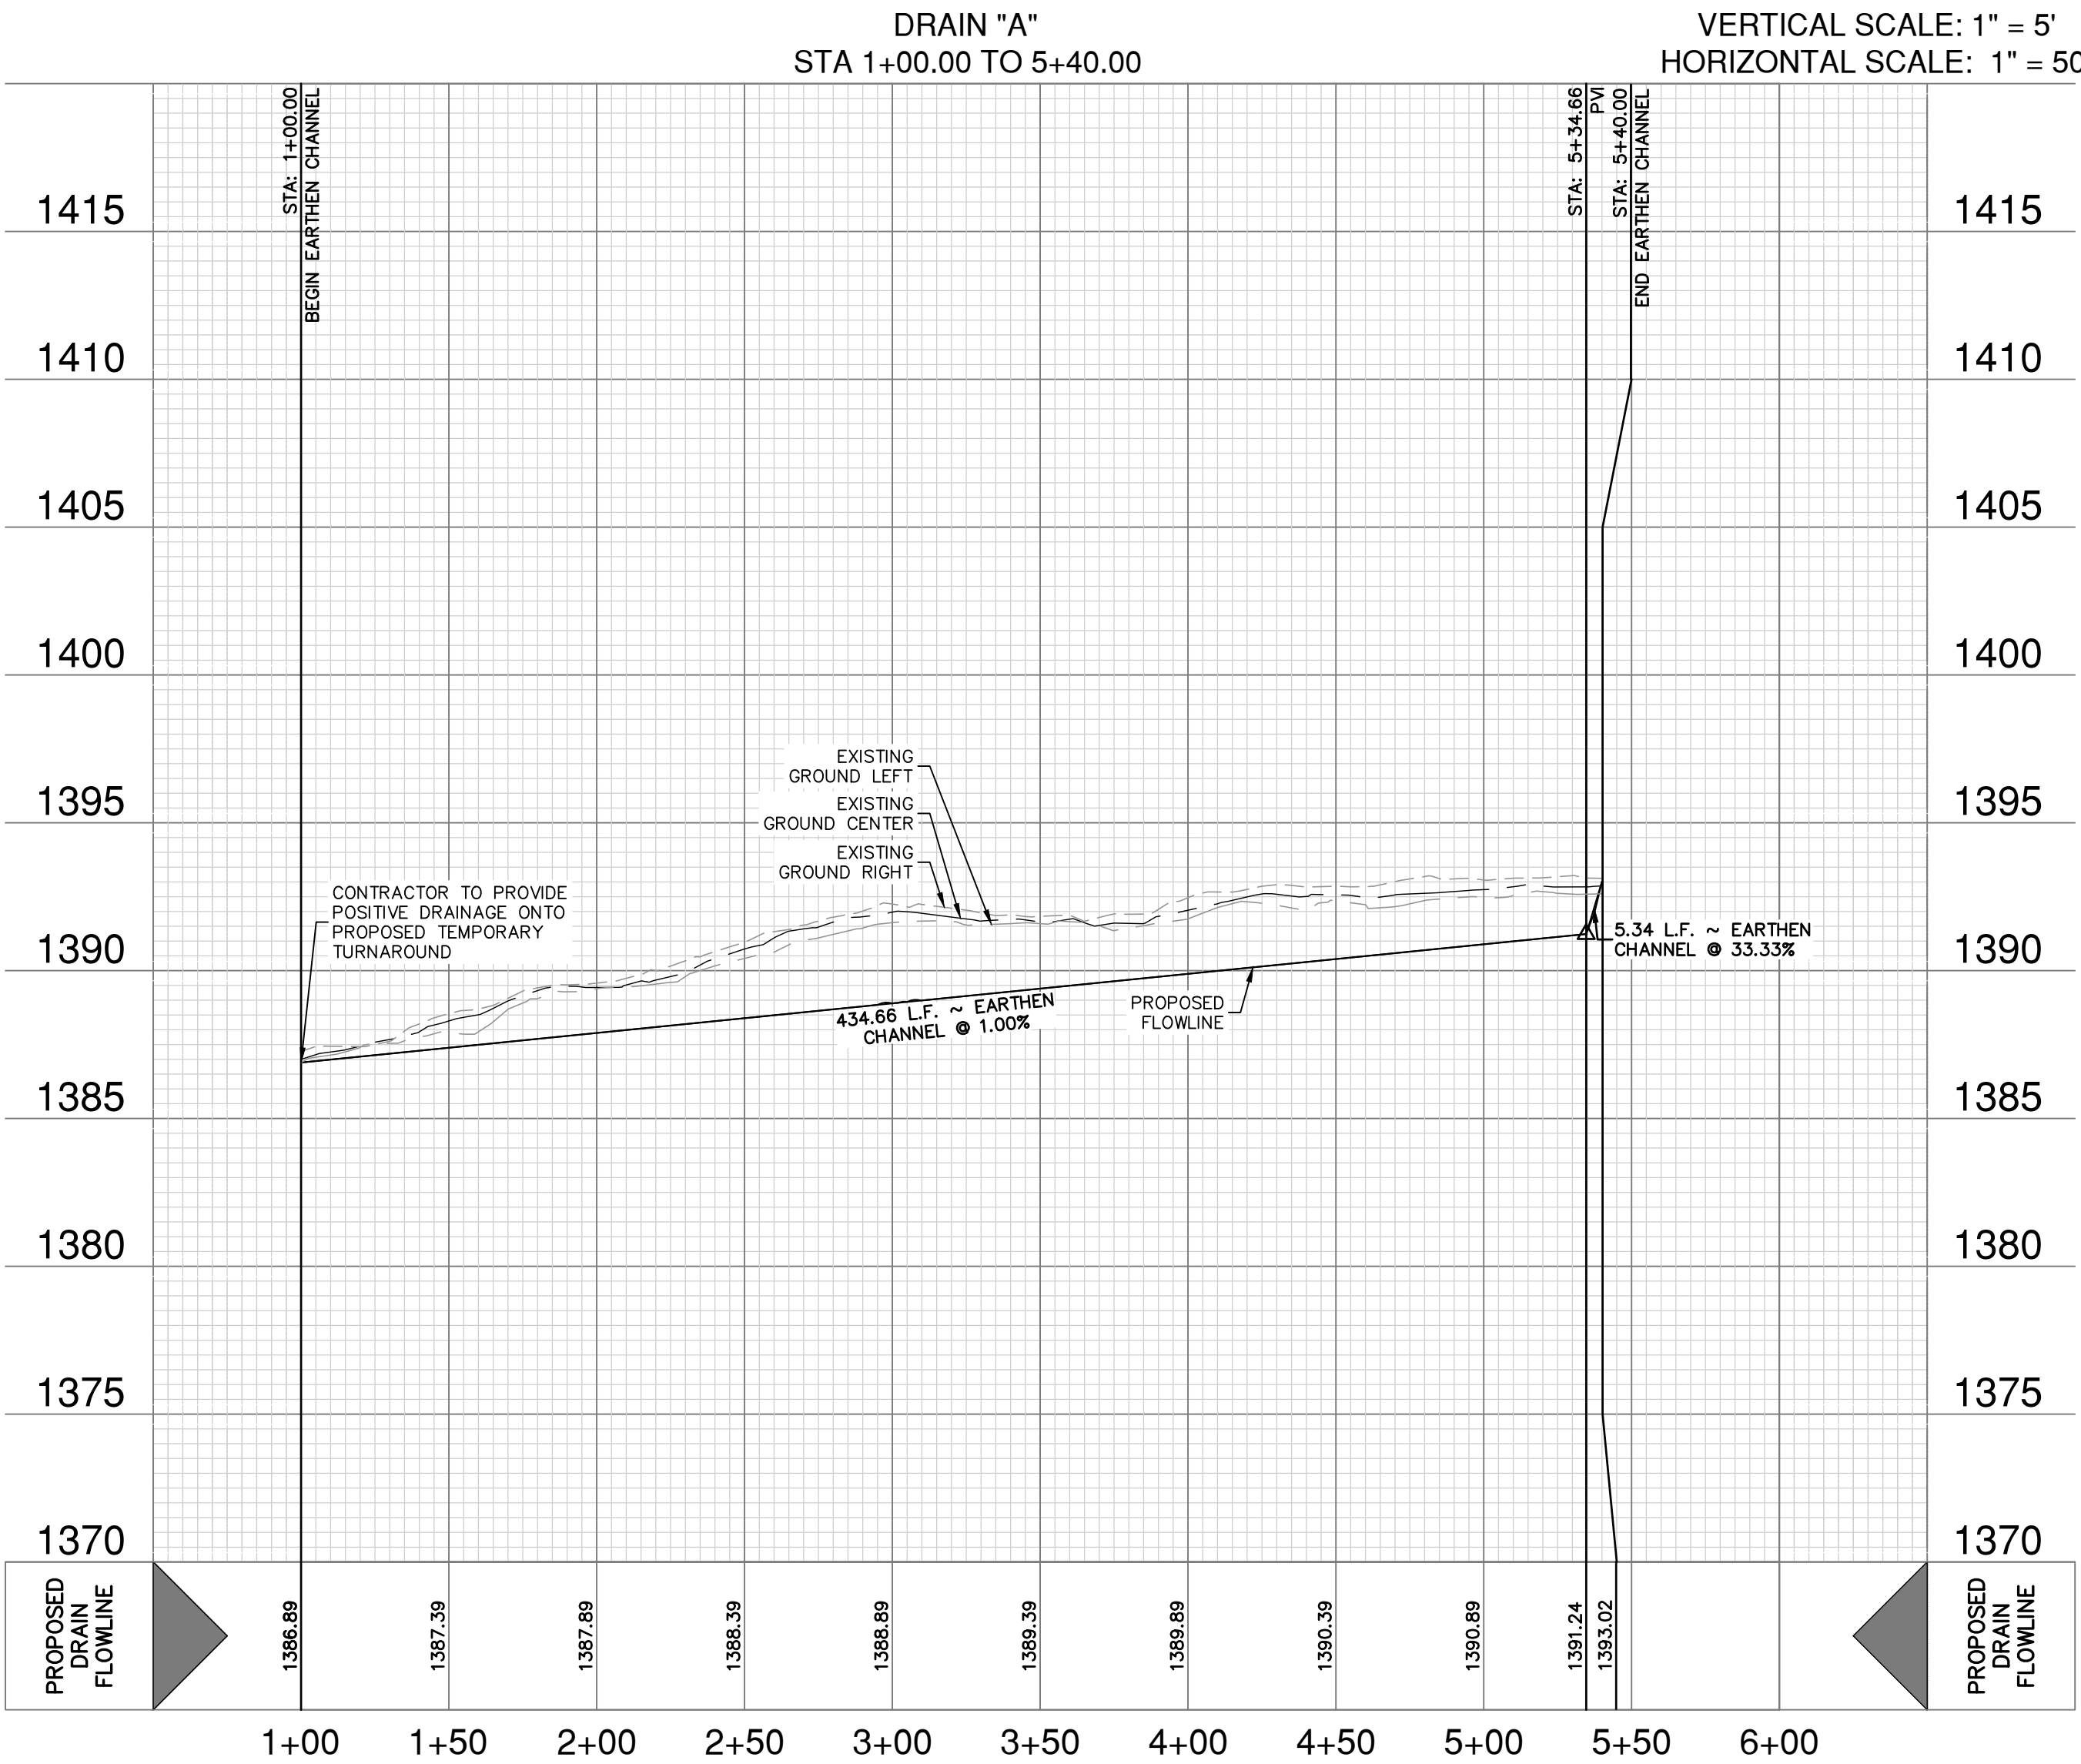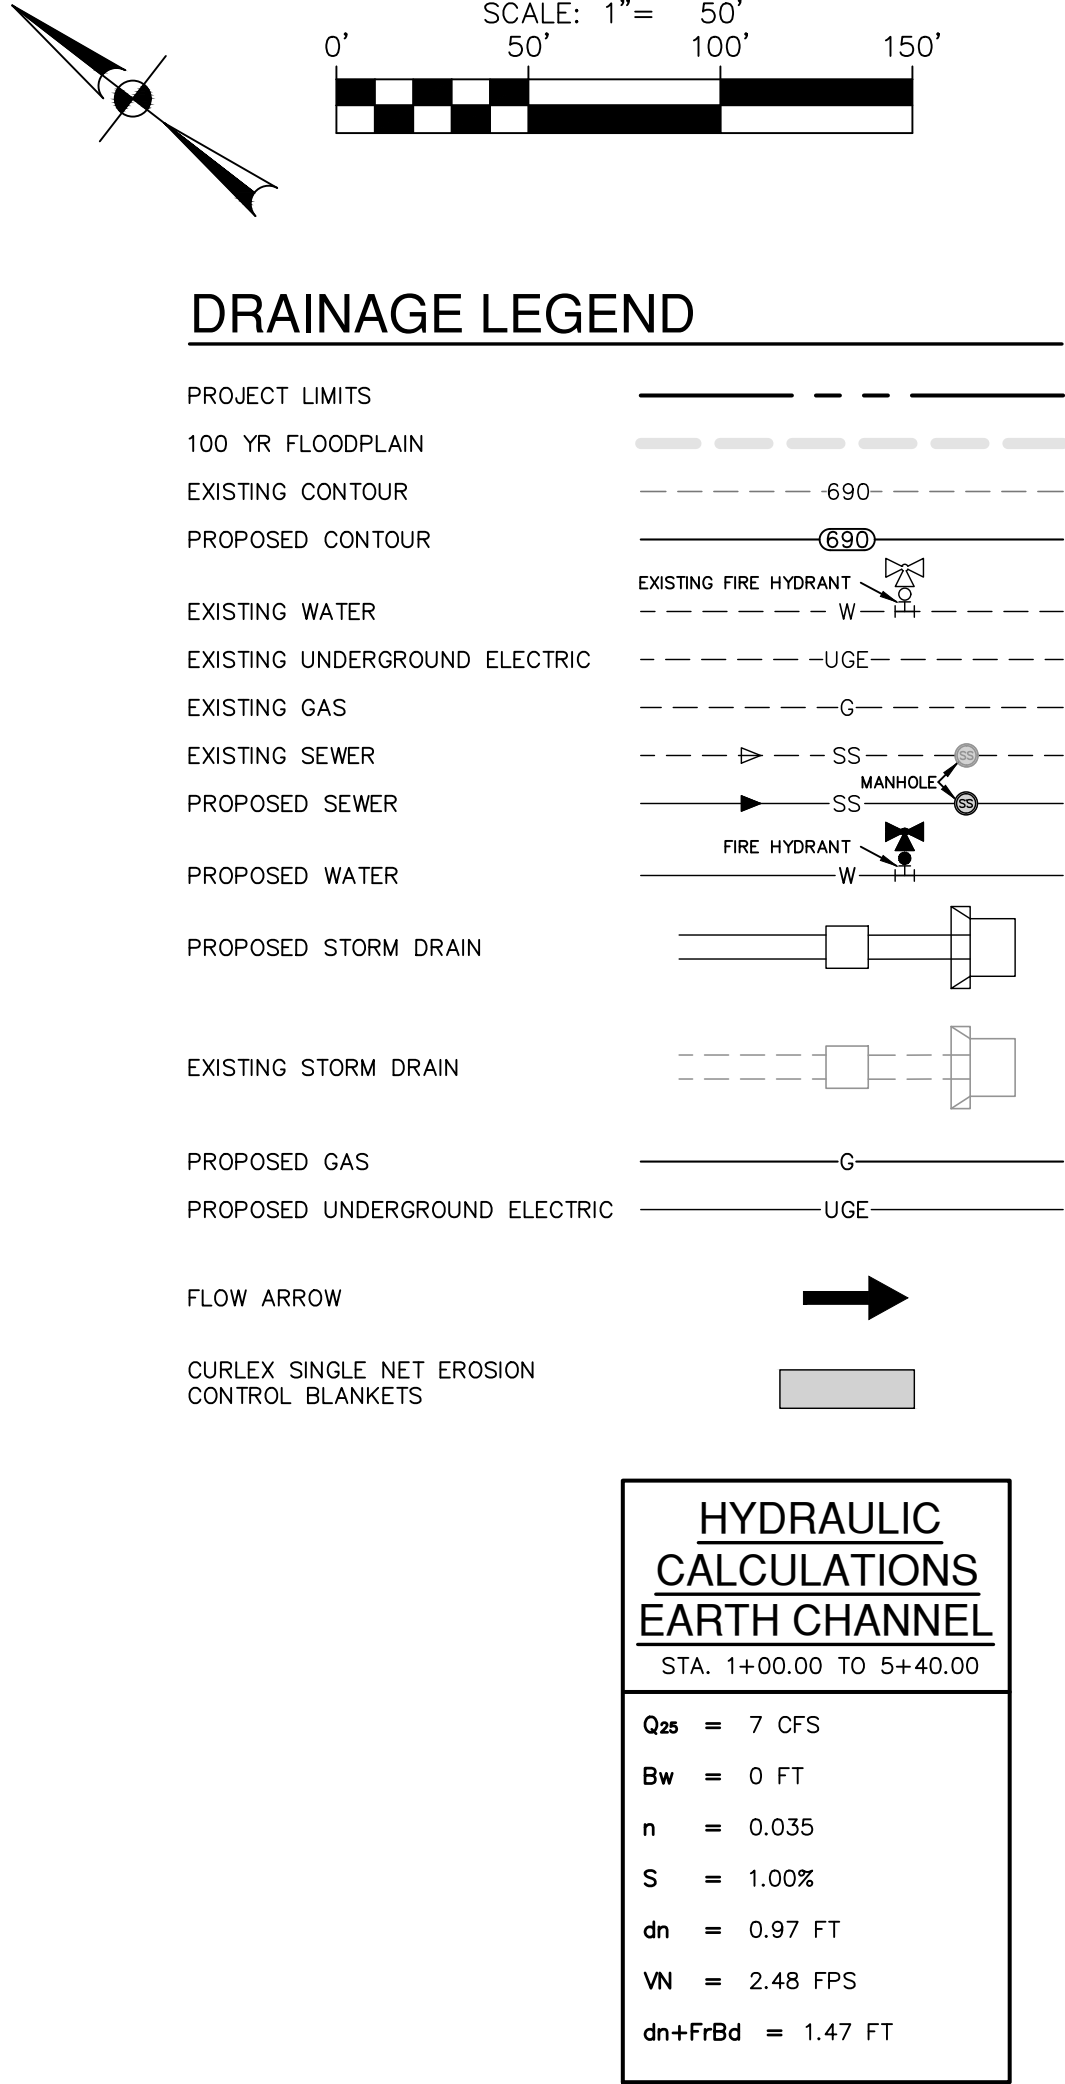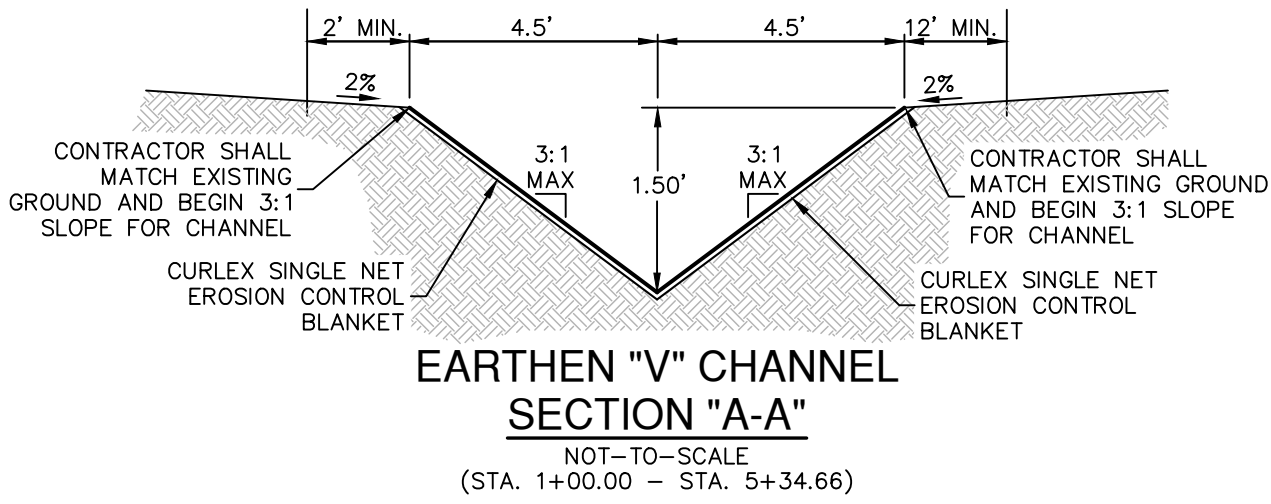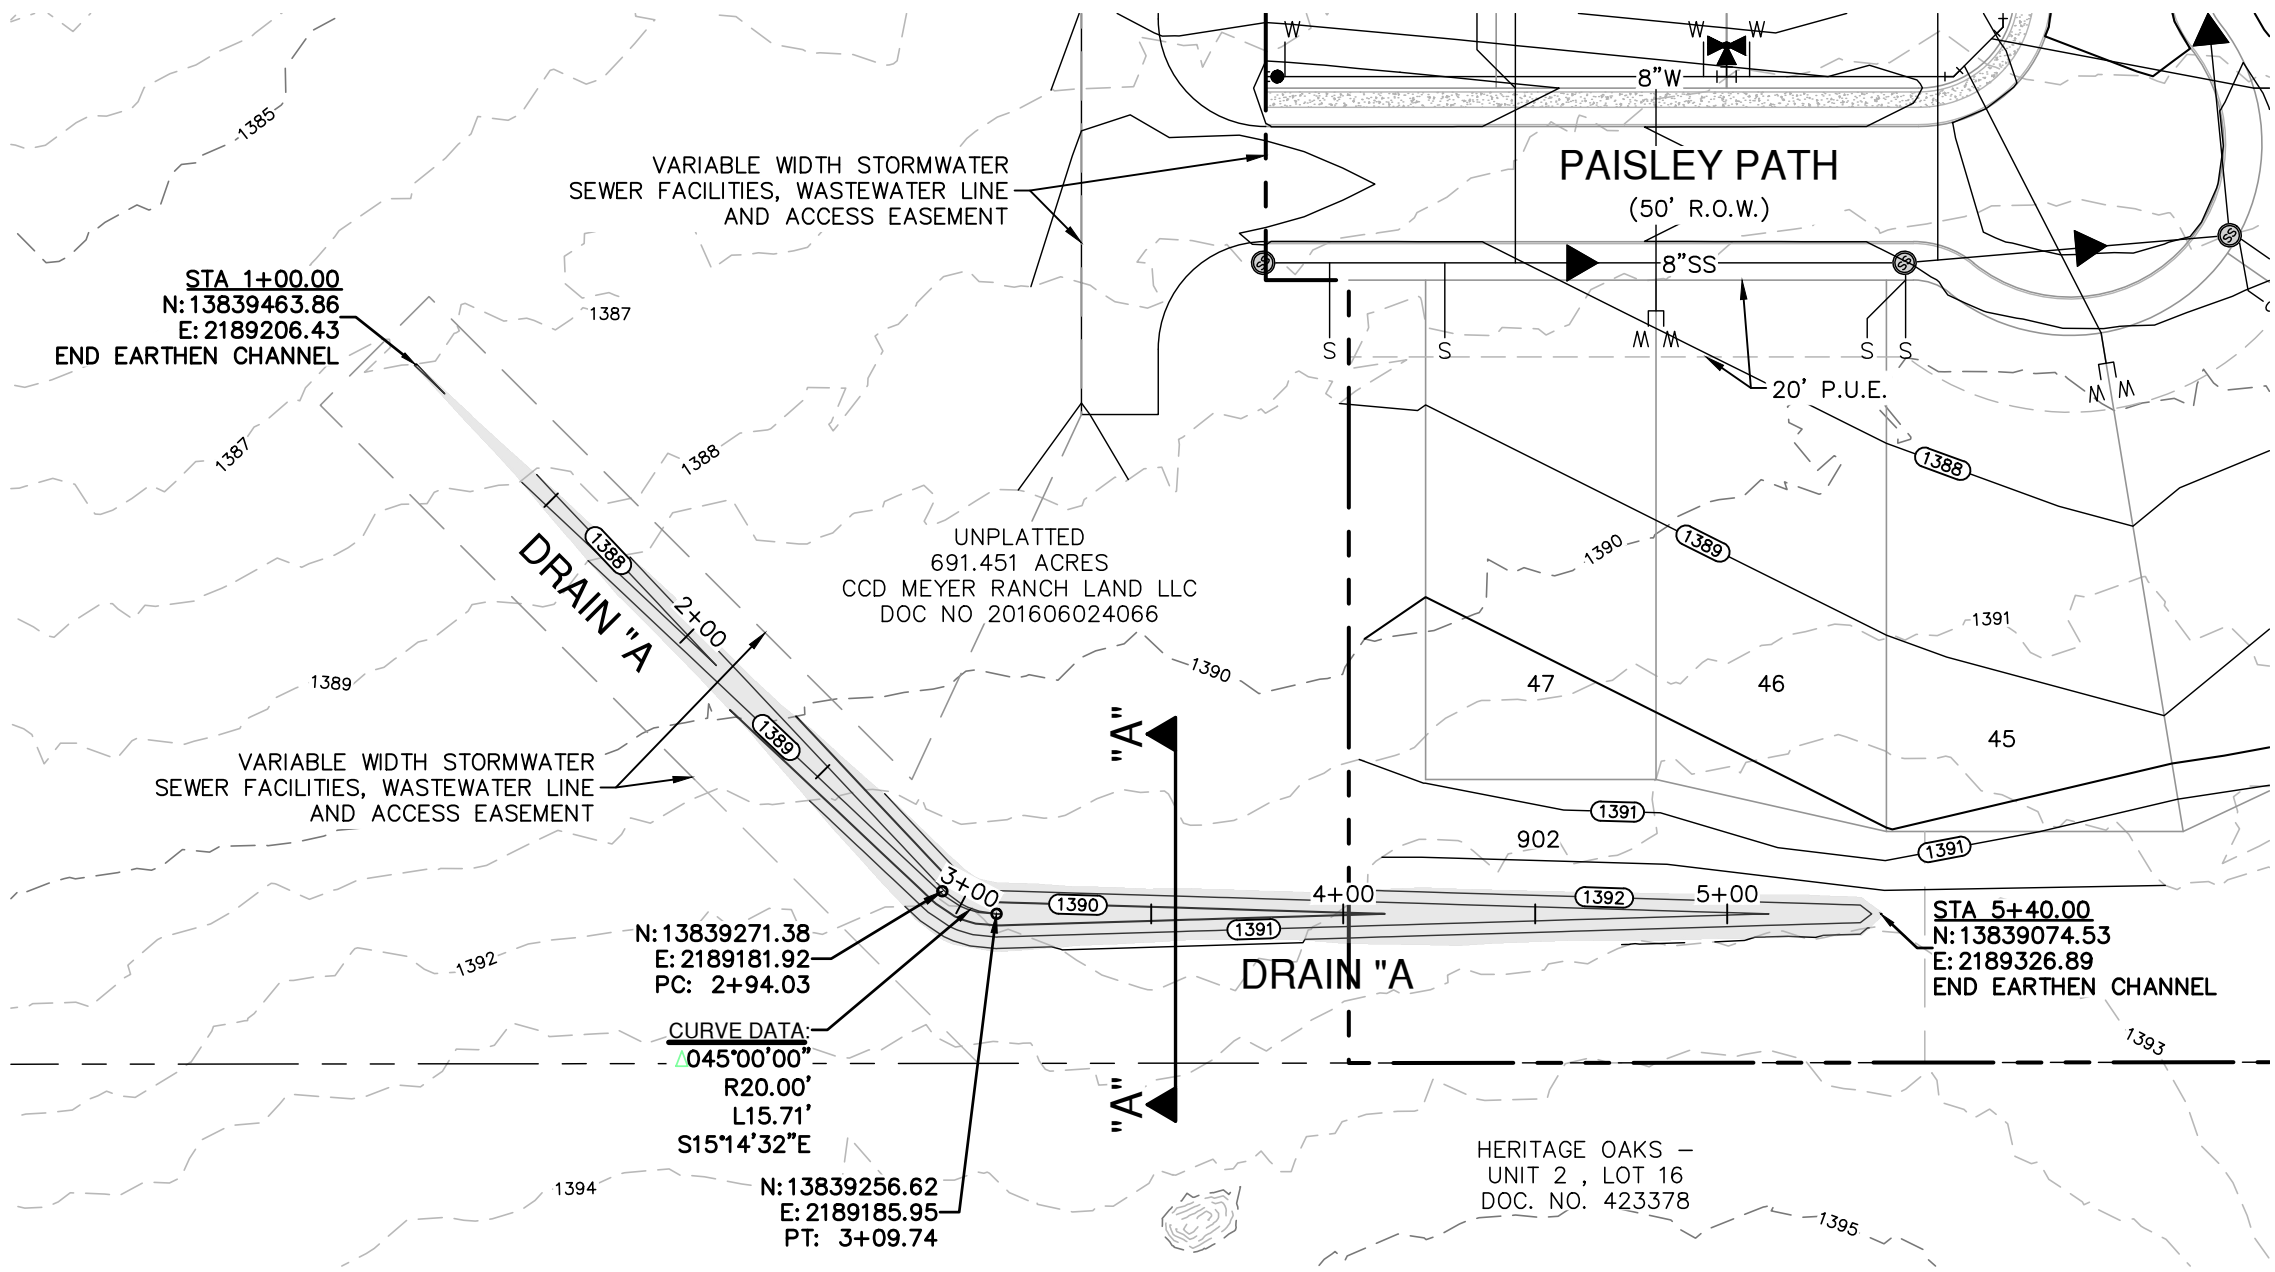

- DRAINAGE & GRADING NOTES:**
- THE CONTRACTOR WILL BE RESPONSIBLE FOR DETERMINING EXACT LOCATION OF ALL UTILITIES AND DRAINAGE STRUCTURES WHETHER SHOWN ON THE PLANS OR NOT. THE CONTRACTOR SHALL UNCOVER EXISTING UTILITIES PRIOR TO CONSTRUCTION TO VERIFY SIZE, GRADE, AND LOCATION. THE CONTRACTOR SHALL NOTIFY THE ENGINEER IMMEDIATELY OF ANY DEVIATIONS FROM PLANS PRIOR TO BEGINNING CONSTRUCTION. ANY DAMAGE TO EXISTING UTILITIES, WHETHER SHOWN ON THE PLANS OR NOT, SHALL BE THE CONTRACTOR'S RESPONSIBILITY TO REPAIR, AT HIS EXPENSE.
 - ALL CONCRETE FOR TxDOT DRAINAGE STRUCTURES SHALL MEET TxDOT SPECIFICATIONS. ALL OTHER CONCRETE SHALL BE CLASS "A" 3000 PSI CYLINDER STRENGTH IN 28 DAYS.
 - REFERENCE DRAINAGE DETAILS FOR PIPE TRENCH DETAILS, BOX CULVERT, HEADWALL, AND WINGWALL CONSTRUCTION DETAILS, AND BOX CULVERT BEDDING AND EXCAVATION LIMITS.
 - CONTRACTOR SHALL GROUT ALL CURB INLETS AND JUNCTION BOXES TO PROVIDE FOR POSITIVE DRAINAGE.
 - EARTHEN CHANNELS WILL BE VEGETATED BY SEEDING OR SODDING. 85% OF THE CHANNEL SURFACE MUST HAVE ESTABLISHED VEGETATION BEFORE COMAL COUNTY WILL ACCEPT.
 - CONTRACTOR SHALL MATCH TOP OF CHANNEL TO NATURAL GROUND AND MAINTAIN A MINIMUM CHANNEL DEPTH OF "D" AS SHOWN IN THE PROFILE.
- TRENCH EXCAVATION SAFETY PROTECTION:**
- CONTRACTOR AND/ OR CONTRACTOR'S INDEPENDENTLY RETAINED EMPLOYEE OR STRUCTURAL DESIGN/ GEOTECHNICAL/ SAFETY/EQUIPMENT CONSULTANT, IF ANY, SHALL REVIEW THESE PLANS AND ANY AVAILABLE GEOTECHNICAL INFORMATION AND THE ANTICIPATED INSTALLATION SITES WITHIN THE PROJECT WORK AREA IN ORDER TO IMPLEMENT CONTRACTOR'S TRENCH EXCAVATION SAFETY PROTECTION SYSTEMS, PROGRAMS AND /OR PROCEDURES FOR THE PROJECT DESCRIBED IN THE CONTRACT DOCUMENTS. THE CONTRACTOR'S IMPLEMENTATION OF THESE SYSTEMS, PROGRAMS AND/OR PROCEDURES SHALL PROVIDE FOR ADEQUATE TRENCH EXCAVATION SAFETY PROTECTION THAT COMPLY WITH AS A MINIMUM, OSHA STANDARDS FOR TRENCH EXCAVATIONS. SPECIFICALLY, CONTRACTOR AND/OR CONTRACTOR'S INDEPENDENTLY RETAINED EMPLOYEE OR SAFETY CONSULTANT SHALL IMPLEMENT A TRENCH SAFETY PROGRAM IN ACCORDANCE WITH OSHA STANDARDS GOVERNING THE PRESENCE AND ACTIVITIES OF INDIVIDUALS WORKING IN AND AROUND TRENCH EXCAVATION.
- CAUTION!!**
- CONTRACTOR SHALL BE REQUIRED TO LOCATE ALL PUBLIC OR PRIVATE UTILITIES INCLUDING BUT NOT LIMITING TO: WATER, SEWER, TELEPHONE AND FIBER OPTIC LINES, SITE LIGHTING ELECTRIC, SECONDARY ELECTRIC, PRIMARY ELECTRICAL DUCTBANKS, LANDSCAPE IRRIGATION FACILITIES, AND GAS LINES. ANY UTILITY CONFLICTS THAT ARISE SHOULD BE COMMUNICATED TO THE ENGINEER IMMEDIATELY AND PRIOR TO CONSTRUCTION. THE CONTRACTOR SHALL CONTACT 1-800-DIG-TESS A MINIMUM OF 48 HOURS PRIOR TO THE START OF CONSTRUCTION ANY DAMAGE TO EXISTING UTILITIES SHALL BE THE SOLE RESPONSIBILITY OF THE CONTRACTOR AND THE REPAIR SHALL BE AT CONTRACTOR'S SOLE EXPENSE WHETHER THE UTILITY IS SHOWN ON THESE PLANS OR NOT.

DATE

NO.

REVISION

12-27-2024

STATE OF TEXAS

TODD W. BLACKMON

89208

PROFESSIONAL ENGINEER

PAPE-DAWSON


ENGINEERS

1072 INDEPENDENCE DR. STE 102 | NEW BRAUNFELS, TX 78132 | 830.652.5653
TEXAS ENGINEERING FIRM #479 1 TEXAS SURVEYING FIRM #10028800

MEYER RANCH UNIT 16
COMAL COUNTY, TEXAS
DRAIN A - PLAN & PROFILE
STA 1+00.00 TO 5+40.00

PLAT NO.
JOB NO. 30010-27
DATE DECEMBER 2024
DESIGNER CL
CHECKED HJ DRAWN BH
SHEET C1.02

FOR PERMIT

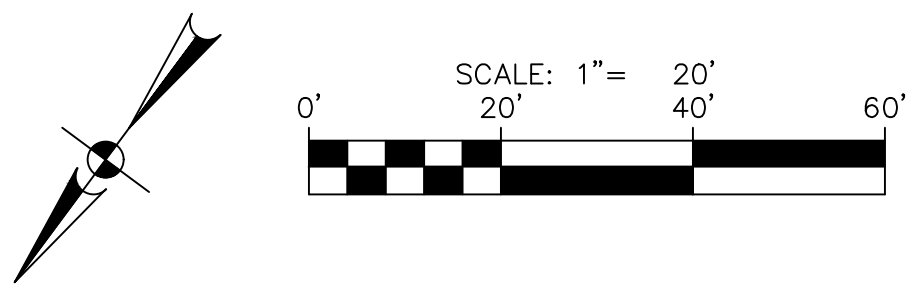

PROJECT LIMITS

100 YR FLOODPLAIN

EXISTING CONTOUR

PROPOSED CONTOUR

EXISTING WATER

EXISTING UNDERGROUND ELECTRIC

EXISTING GAS

EXISTING SEWER

PROPOSED SEWER

PROPOSED WATER

PROPOSED STORM DRAIN

EXISTING STORM DRAIN






PROPOSED GAS

PROPOSED UNDERGROUND ELECTRIC

FLOW ARROW

CURLEX SINGLE NET EROSION CONTROL BLANKETS

LANDLOK 450 EROSION CONTROL MAT

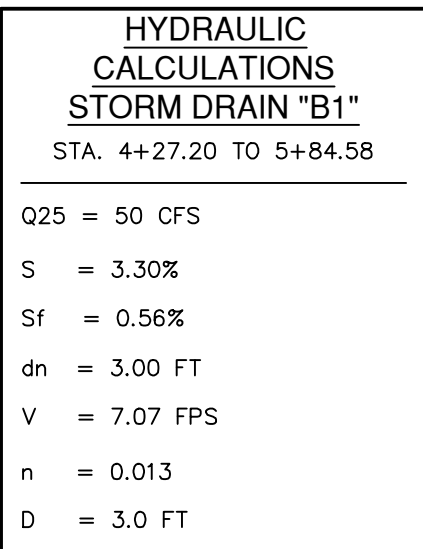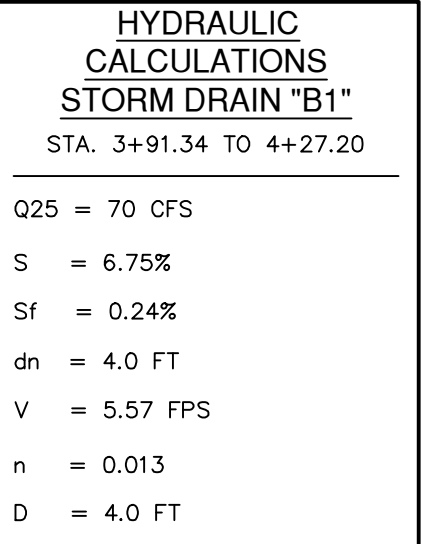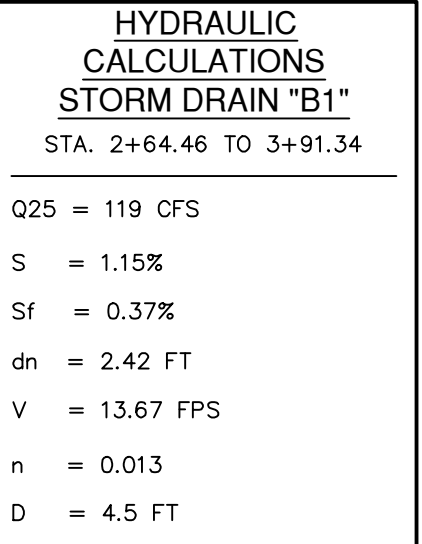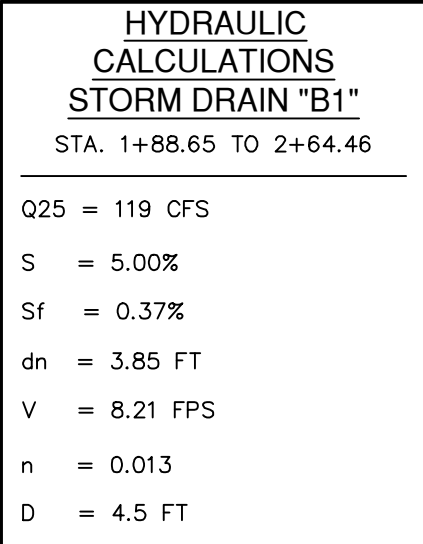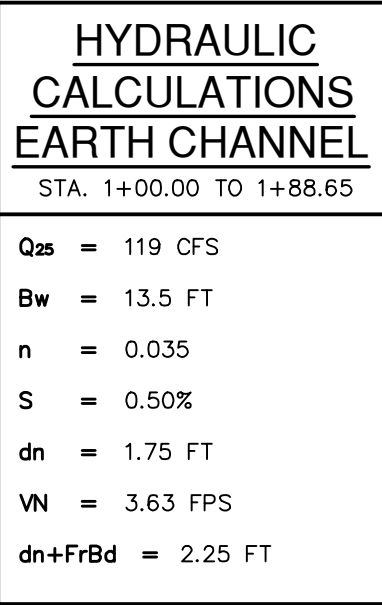

1. THE CONTRACTOR WILL BE RESPONSIBLE FOR DETERMINING EXACT LOCATION OF ALL UTILITIES AND DRAINAGE STRUCTURES WHETHER SHOWN ON THE PLANS OR NOT. THE CONTRACTOR SHALL UNCOVER EXISTING UTILITIES PRIOR TO CONSTRUCTION TO VERIFY SIZE, GRADE, AND LOCATION. THE CONTRACTOR SHALL NOTIFY THE ENGINEER OF THE LOCATION OF ANY ELEVATION OF PLANS PRIOR TO BEGINNING CONSTRUCTION. ANY DAMAGE TO EXISTING UTILITIES, WHETHER SHOWN ON THE PLANS OR NOT, SHALL BE THE CONTRACTOR'S RESPONSIBILITY TO REPAIR, AT HIS EXPENSE.
2. ALL CONCRETE FOR TxDOT DRAINAGE STRUCTURES SHALL MEET TxDOT SPECIFICATIONS. ALL OTHER CONCRETE SHALL BE CLASS "A" 3000 PSI CYLINDER STRENGTH IN 28 DAYS.
3. REFERENCE DRAINAGE DETAILS FOR PIPE TRENCH DETAILS, BOX CULVERT, HEADWALL, AND WINGWALL CONSTRUCTION DETAILS, AND BOX CULVERT BEDDING AND EXCAVATION LIMITS.
4. CONTRACTOR SHALL GROUT ALL CURB INLETS AND JUNCTION BOXES TO PROVIDE FOR POSITIVE DRAINAGE.
5. EARTH CHANNELS WILL BE VEGETATED BY SEEDING OR SODDING. CHANNELS WHICH HAVE BEEN VEGETATED SHALL BE MAINTAINED. CHANNELS WHICH HAVE ESTABLISHED VEGETATION BEFORE COMAL COUNTY WILL ACCEPT.
6. CONTRACTOR SHALL MATCH TOP OF CHANNEL TO NATURAL GROUND AND MAINTAIN A MINIMUM CHANNEL DEPTH OF "D" AS SHOWN IN THE PROFILE.

CAUTION!!

CONTRACTOR SHALL BE REQUIRED TO LOCATE ALL PUBLIC OR PRIVATE UTILITIES INCLUDING BUT NOT LIMITING TO: WATER, SEWER, TELEPHONE AND FIBER OPTIC LINES, SITE LIGHTING ELECTRIC, SECONDARY ELECTRIC, PRIMARY ELECTRICAL DUCTBANKS, LANDSCAPE IRRIGATION FACILITIES, AND GAS LINES. THE CONTRACTOR SHALL BE RESPONSIBLE FOR THE LOCATION OF ALL UTILITIES. AN ENGINEER IMMEDIATELY AND PRIOR TO CONSTRUCTION, THE CONTRACTOR SHALL CONTACT "TEXAS 811" A MINIMUM OF 48 HOURS PRIOR TO THE START OF CONSTRUCTION, ANY DAMAGE TO EXISTING UTILITIES SHALL BE THE RESPONSIBILITY OF THE CONTRACTOR AND THE REPAIR SHALL BE THE CONTRACTOR'S RESPONSIBILITY. THE CONTRACTOR SHALL BE RESPONSIBLE FOR THE CONTRACTOR'S SOLE EXPENSE WHETHER THE UTILITY IS SHOWN ON THESE PLANS OR NOT.

CONTRACTOR AND/OR CONTRACTOR'S INDEPENDENTLY RETAINED EMPLOYEE OR STRUCTURAL DESIGN/ GEOTECHNICAL SAFETY/EQUIPMENT CONSULTANT, IF ANY, SHALL REVIEW THESE PLANS AND ANY AVAILABLE GEOTECHNICAL INFORMATION AND SPECIFICATIONS AND SHALL BE RESPONSIBLE FOR THE PROJECT WORK AREA IN ORDER TO IMPLEMENT CONTRACTOR'S TRENCH/ EXCAVATION SAFETY PROTECTION SYSTEMS, PROGRAMS AND/OR PROCEDURES FOR THE PROJECT DESCRIBED IN THE CONTRACT DOCUMENTS. THE CONTRACTOR'S IMPLEMENTATION OF THESE SYSTEMS, PROGRAMS AND PROCEDURES SHALL BE SUBJECT TO THE ADDITIONAL REQUIREMENTS OF SAFETY PROTECTION THAT COMPLY WITH AS A MINIMUM, OSHA STANDARDS FOR TRENCH EXCAVATIONS. SPECIFICALLY, CONTRACTOR AND/OR CONTRACTOR'S INDEPENDENTLY RETAINED EMPLOYEE OR SAFETY EQUIPMENT CONSULTANT SHALL IMPLEMENT TRENCH SAFETY PROGRAMS AND PROCEDURES IN ACCORDANCE WITH OSHA STANDARDS GOVERNING PRECISE ACTIVITIES OF INDIVIDUALS WORKING IN AND AROUND TRENCH EXCAVATION.





[illegible]

**PAPE-DAWSON
ENGINEERS**
1672 INDEPENDENCE DR., STE. 102 | NEW BRAUNFELS, TX 78132 | 830.632.5533
TEXAS ENGINEERING FIRM #470 | TEXAS SURVEYING FIRM #10028600

MEYER RANCH UNIT 16
COMAL COUNTY, TEXAS
DRAIN B1 - PLAN & PROFILE
STA. 1+00.00 TO 4+60.00

PLAT NO. _____
JOB NO. 30010-27
DATE DECEMBER 2024
DESIGNER CL
CHECKED *HF* DRAWN CA
SHEET C1.03

FOR PERMIT

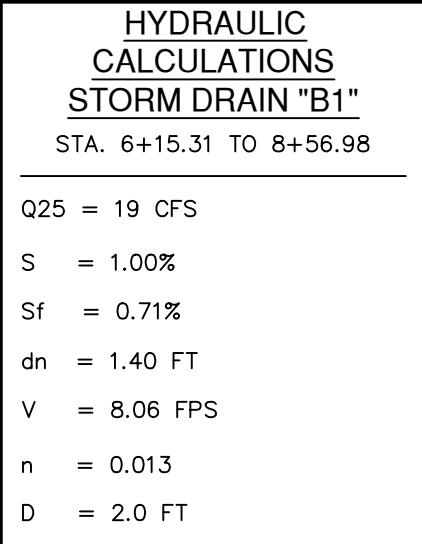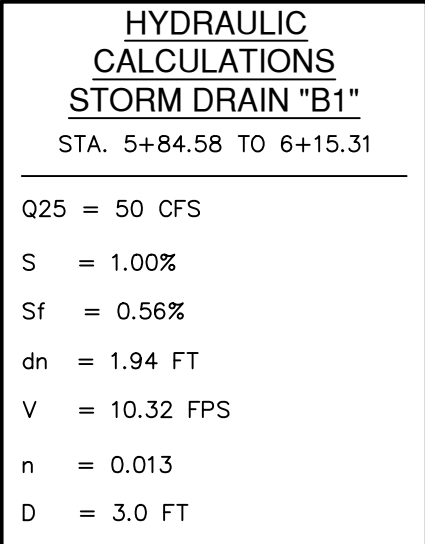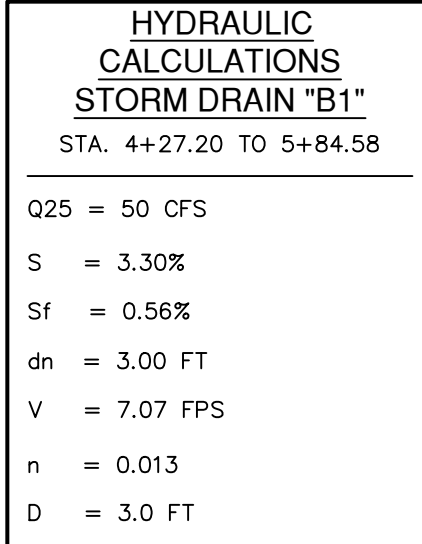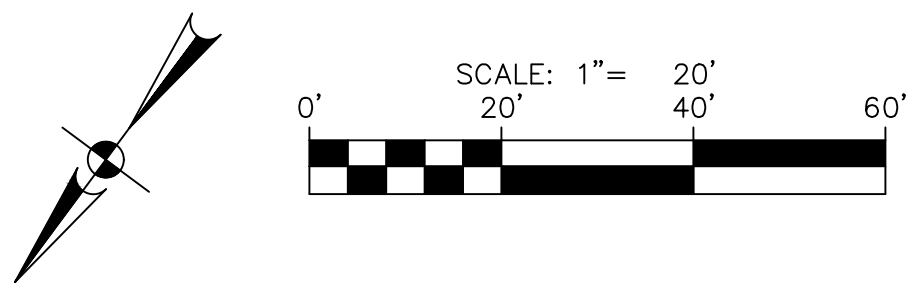
$$Q_{25}/2 = 31/2 = 15.5 \text{ CFS}$$

$$Q_{25}/2 = \sqrt{CA} \cdot 2gh \text{ (ORIFICE FLOW EQN.)}$$

$$A = L(0.52), h = 0.54, g = 32.2, c = 0.67$$

$$L = \frac{15.5 \text{ CFS}}{(0.67) (0.52) \sqrt{2} (32.2) (0.54)}$$

$$L = 7.54 \text{ FT} \quad \text{USE 15 FT}$$

1. THE CONTRACTOR WILL BE RESPONSIBLE FOR DETERMINING EXACT LOCATION OF ALL UTILITIES AND DRAINAGE STRUCTURES WHETHER SHOWN OR NOT SHOWN. THE CONTRACTOR SHALL UNCOVER EXISTING UTILITIES PRIOR TO CONSTRUCTION TO VERIFY SIZE, GRADE, AND LOCATION. THE CONTRACTOR SHALL NOTIFY THE ENGINEER IMMEDIATELY OF ANY DEVIATIONS FROM PLANS PRIOR TO BEGINNING CONSTRUCTION. ANY DAMAGE TO EXISTING UTILITIES, WHETHER SHOWN ON THE PLANS OR NOT, SHALL BE THE CONTRACTOR'S RESPONSIBILITY TO REPAIR, AT HIS EXPENSE.
2. ALL CONCRETE FOR TxDOT DRAINAGE STRUCTURES SHALL MEET TxDOT SPECIFICATIONS. ALL OTHER CONCRETE SHALL BE CLASS "A" 3000 PSI CYLINDER STRENGTH IN 28 DAYS.
3. REFERENCE DRAINAGE DETAILS FOR PIPE TRENCH DETAILS, BOX CULVERT, HEADWALL, AND WINGWALL CONSTRUCTION DETAILS, AND BOX CULVERT BEDDING AND EXCAVATION LIMITS.
4. CONTRACTOR SHALL GROUT ALL CURB INLETS AND JUNCTION BOXES TO PROVIDE FOR POSITIVE DRAINAGE.
5. EARTHEN CHANNELS WILL BE VEGETATED BY SEEDING OR SODDING. 85% OF THE CHANNEL SURFACE MUST HAVE ESTABLISHED VEGETATION BEFORE COMAL COUNTY WILL ACCEPT.
6. CONTRACTOR SHALL MATCH TOP OF CHANNEL TO NATURAL GROUND AND MAINTAIN A MINIMUM CHANNEL DEPTH OF "D" AS SHOWN IN THE PROFILE.

CONTRACTOR SHALL BE REQUIRED TO LOCATE ALL PUBLIC OR PRIVATE UTILITIES INCLUDING BUT NOT LIMITING TO: WATER, SEWER, TELEPHONE AND FIBER OPTIC LINES, SITE LIGHTING ELECTRIC, SECONDARY ELECTRIC, PRIMARY ELECTRIC DUCTBANKS, LANDSCAPE IRRIGATION FACILITIES, AND GAS LINES. ANY UTILITIES CONFLICTS THAT ARISE SHOULD BE COMMUNICATED TO THE ARCHITECT IMMEDIATELY AND PRIOR TO CONSTRUCTION. THE CONTRACTOR SHALL CONTACT THE "TEXAS 811" A MINIMUM OF 48 HOURS PRIOR TO THE START OF CONSTRUCTION, ANY DAMAGE TO EXISTING UTILITIES SHALL BE THE SOLE RESPONSIBILITY OF THE CONTRACTOR AND THE REPAIR SHALL BE AT CONTRACTOR'S SOLE EXPENSE WHETHER THE UTILITY IS SHOWN ON THESE PLANS OR NOT.

CONTRACTOR AND/OR CONTRACTOR'S INDEPENDENTLY RETAINED EMPLOYEE OR STRUCTURAL DESIGN/ GEOTECHNICAL /SAFETY/EQUIPMENT CONSULTANT, IF ANY, SHALL REVIEW THESE PLANS AND ANY AVAILABLE GEOTECHNICAL INFORMATION AND RECOMMENDATIONS AND APPROVE THE PROPOSED TRENCH PROJECT WORK AREA IN ORDER TO IMPLEMENT CONTRACTOR'S TRENCH EXCAVATION SAFETY PROTECTION SYSTEMS, PROGRAMS AND/OR PROCEDURES FOR THE PROJECT DESCRIBED IN THE CONTRACT DOCUMENTS. THE CONTRACTOR'S IMPLEMENTATION OF THESE SYSTEMS, PROGRAMS AND/OR PROCEDURES SHALL BE IN ADDITION TO THE CONTRACTOR'S SAFETY PROTECTION THAT COMPLY WITH AS A MINIMUM, OSHA STANDARDS FOR TRENCH EXCAVATIONS. SPECIFICALLY, CONTRACTOR AND/OR CONTRACTOR'S INDEPENDENTLY RETAINED EMPLOYEE OR SAFETY CONSULTANT SHALL IMPLEMENT TRENCH SAFETY PROGRAM IN ACCORDANCE WITH OSHA STANDARDS FOR TRENCH EXCAVATION ACTIVITIES OF INDIVIDUALS WORKING IN AND AROUND TRENCH EXCAVATION.

**PAPE-DAWSON
ENGINEERS**



MEYER RANCH UNIT 16
COMAL COUNTY, TEXAS
DRAIN B1 - PLAN & PROFILE
STA. 4+60.00 TO 7+20.00

PLAT NO. _____
JOB NO. 30010-27
DATE DECEMBER 2024
DESIGNER CL
CHECKED HF DRAWN CA
SHEET C1.04


FOR PERMIT

Date: Dec 17, 2024 11:02am User: ID: Alcedo
File: P:\300\10\21\Design\Civil\5591-3001021.dwg

THIS DOCUMENT HAS BEEN PRODUCED FROM MATERIAL THAT WAS STORED AND/OR TRANSMITTED ELECTRONICALLY AND MAY HAVE BEEN INADVERTENTLY ALTERED. RELY ONLY ON FINAL HARDCOPY MATERIALS BEARING THE CONSULTANT'S ORIGINAL SIGNATURE AND SEAL. AERIAL IMAGERY PROVIDED BY GOOGLE/UNLESS OTHERWISE NOTED. Imagery © 2016,CARPOOL/Digital Globe,Texas Orthorectography Program, USDA Farm Service Agency.

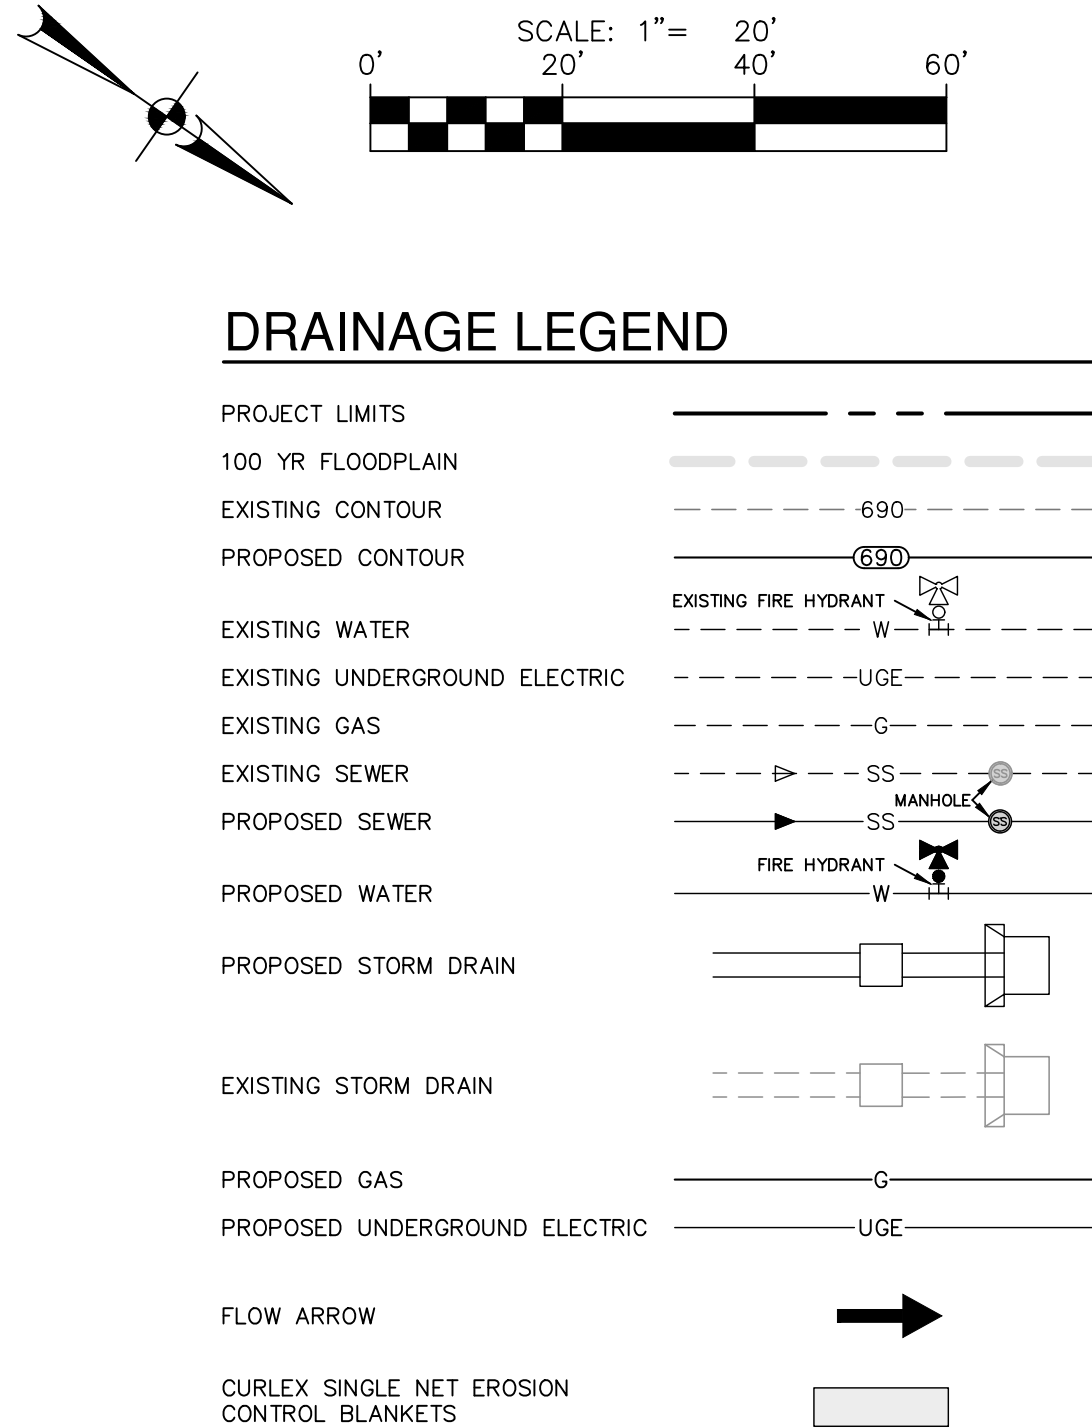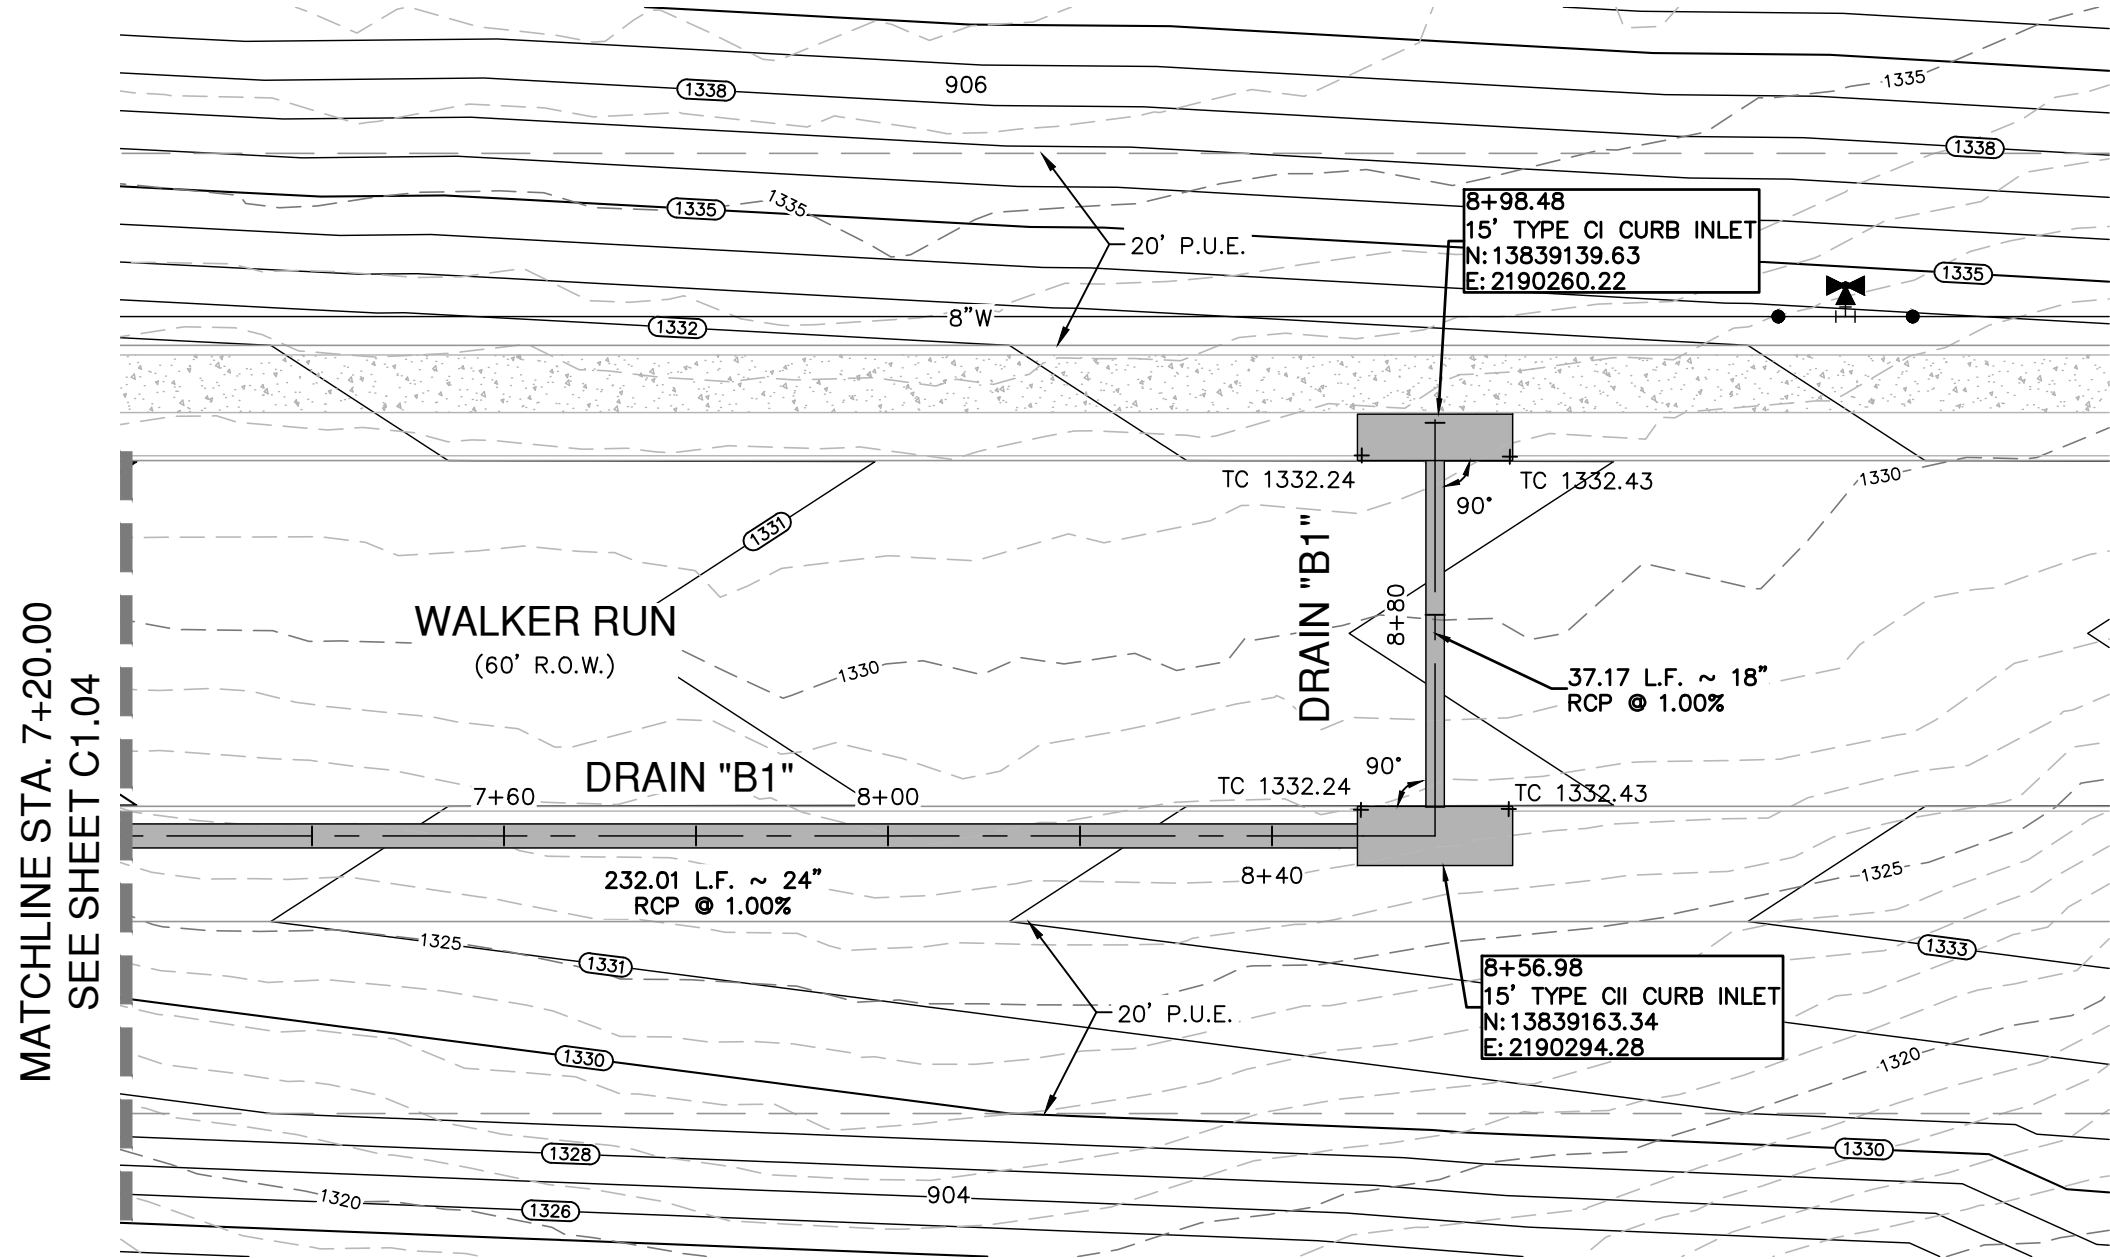

DRAIN "B1"
STA. 7+20.00 TO 8+98.48
VERTICAL SCALE: 1" = 5'
HORIZONTAL SCALE: 1" = 20'

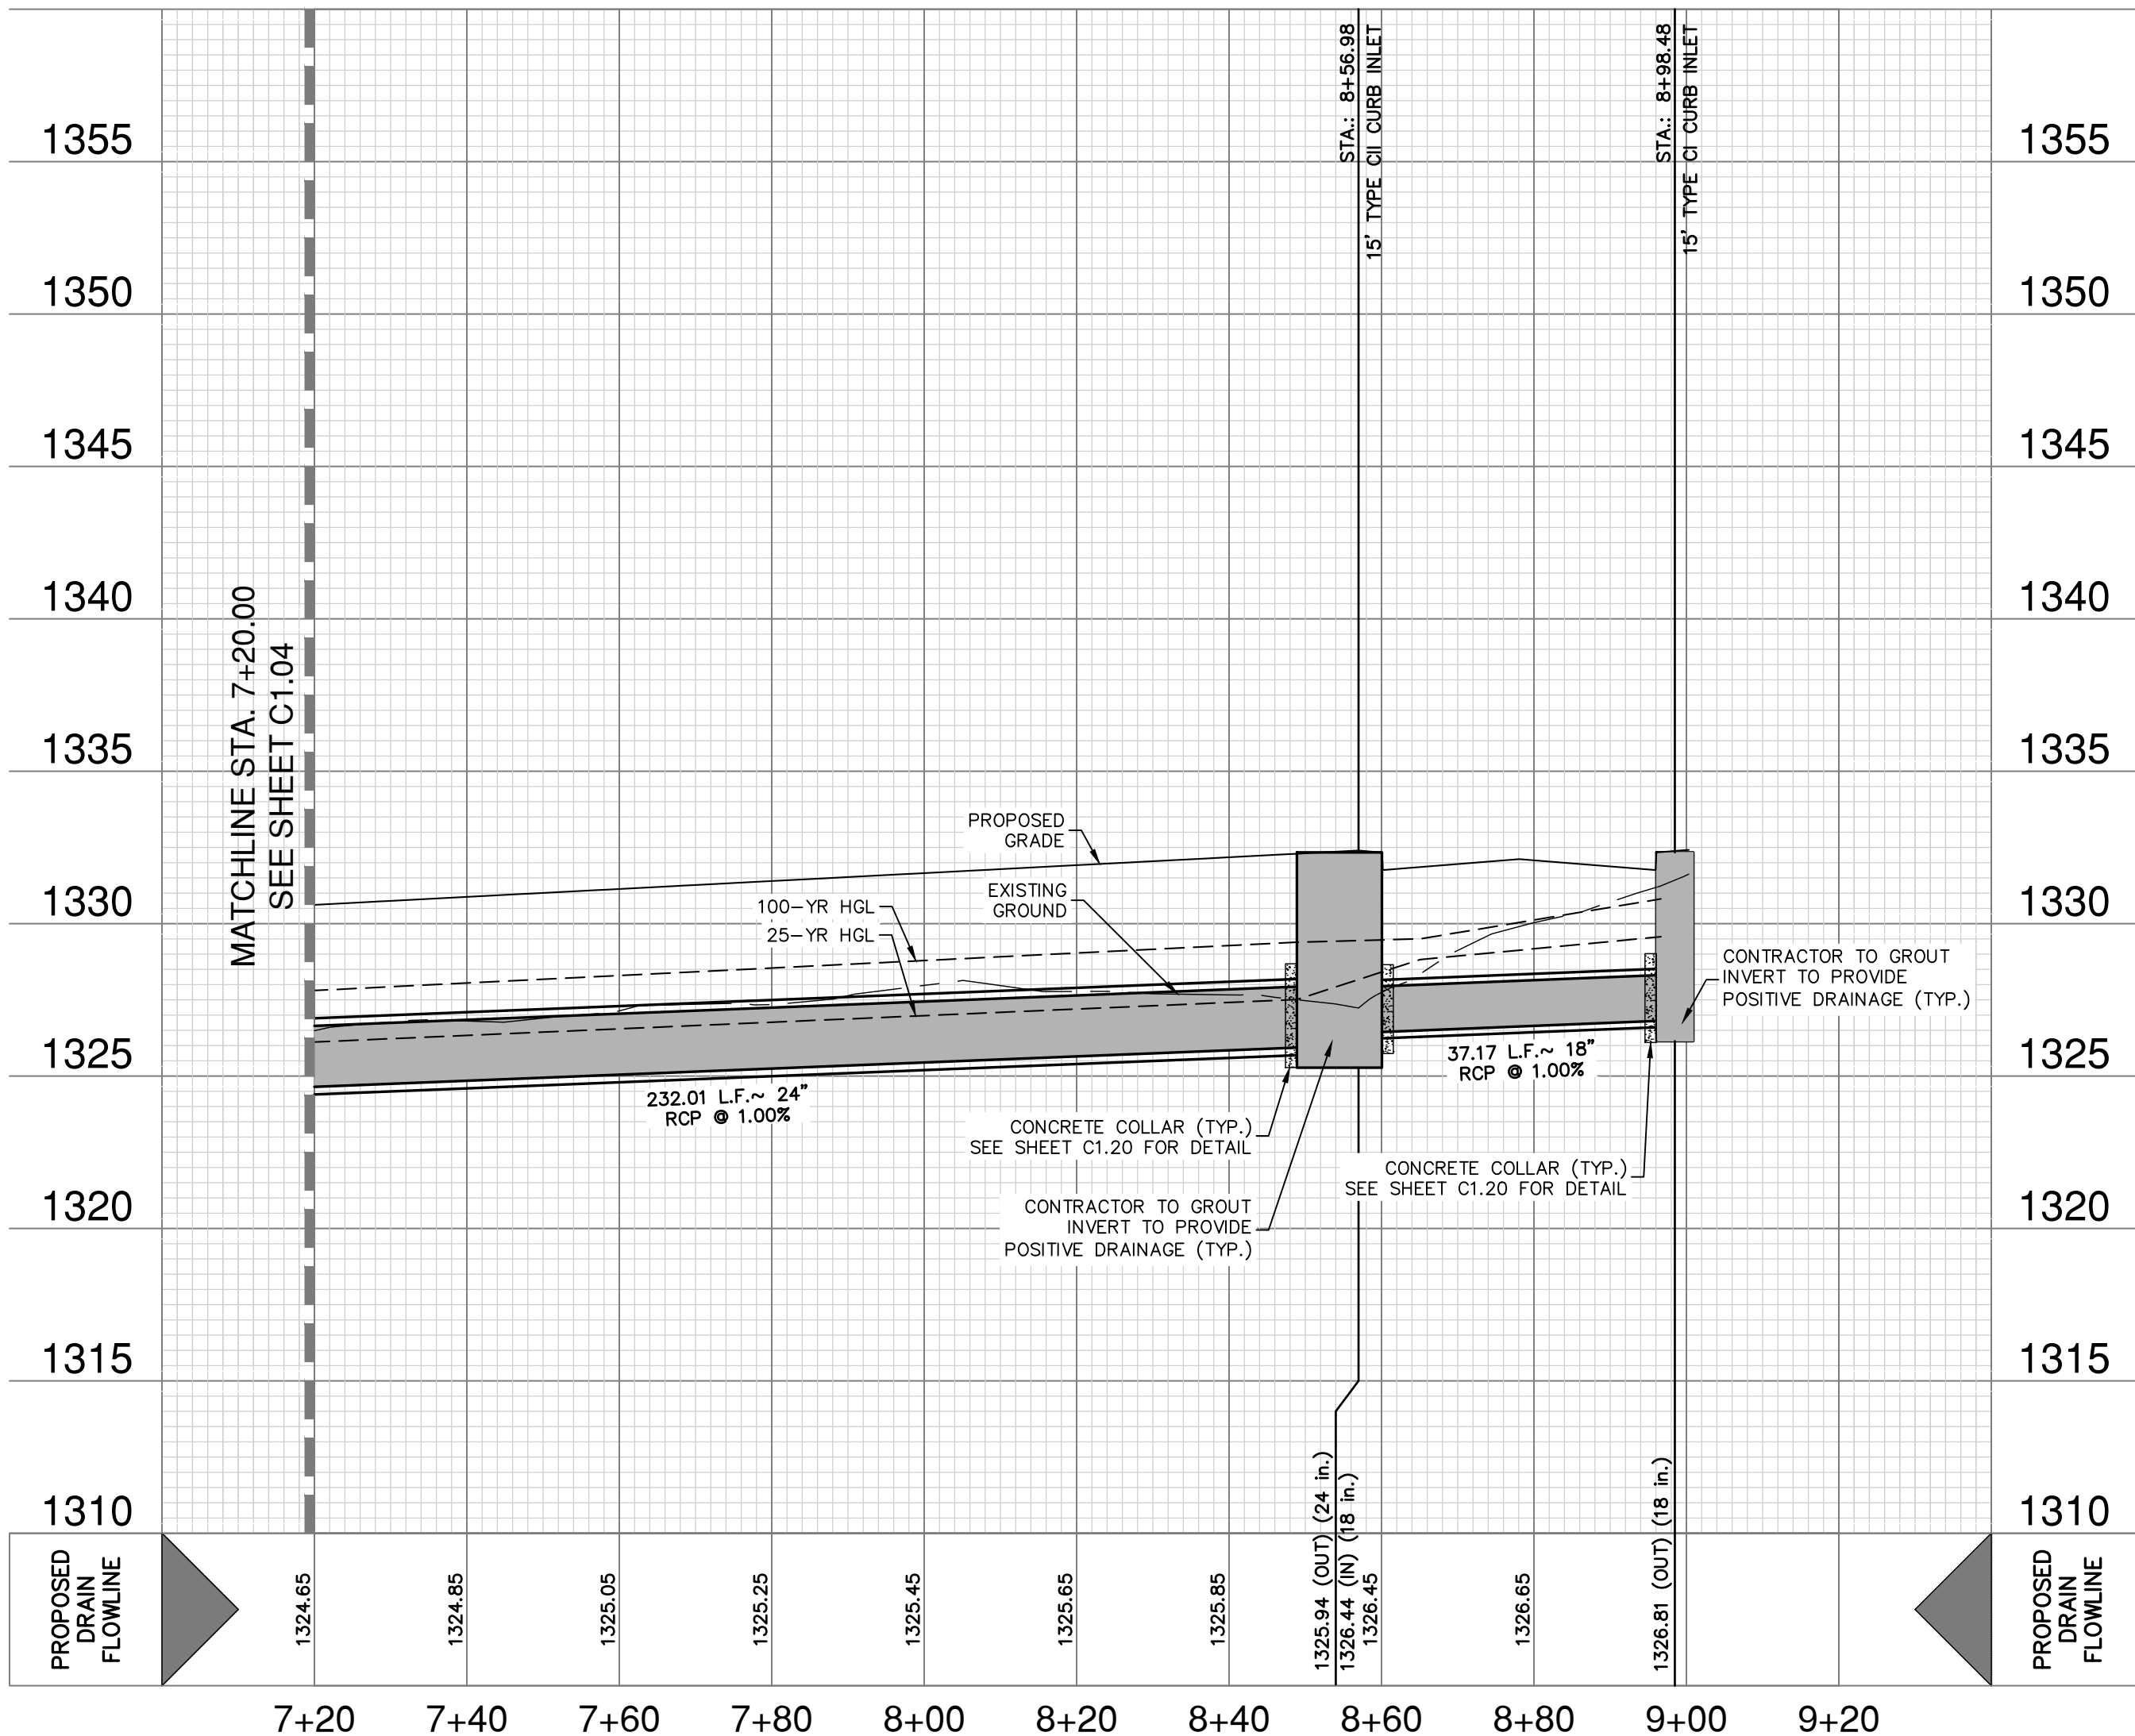

DRAIN "B1" STA. 8+56.98 & 8+98.48
ON-GRADE INLET
HYDRAULIC CALCULATIONS
CURB INLET TABLE POINT U3
 $Q_{25}/2 = 35/2 = 17.5$ CFS
 $S = 1.30\%$
 $L = 15'$ INLET
 $Q_{CAPTURED} = 9.5$ CFS
 $Q_{BYPASS} = 8$ CFS

HYDRAULIC CALCULATIONS STORM DRAIN "B1"
STA. 6+15.31 TO 8+56.98
Q25 = 19 CFS
S = 1.00%
Sf = 0.71%
dn = 1.40 FT
V = 8.06 FPS
n = 0.013
D = 2.0 FT

HYDRAULIC CALCULATIONS STORM DRAIN "B1"
STA. 8+56.98 TO 8+98.48
Q25 = 9.5 CFS
S = 1.00%
Sf = 0.82%
dn = 1.50 FT
V = 5.38 FPS
n = 0.013
D = 1.5 FT

DRAINAGE & GRADING NOTES:

- THE CONTRACTOR WILL BE RESPONSIBLE FOR DETERMINING EXACT LOCATION OF ALL UTILITIES AND DRAINAGE STRUCTURES WHETHER SHOWN ON THE PLANS OR NOT. THE CONTRACTOR SHALL UNCOVER EXISTING UTILITIES PRIOR TO CONSTRUCTION TO VERIFY SIZE, GRADE, AND LOCATION. THE CONTRACTOR SHALL NOTIFY THE ENGINEER IMMEDIATELY OF ANY DEVIATIONS FROM PLANS PRIOR TO BEGINNING CONSTRUCTION. ANY DAMAGE TO EXISTING UTILITIES, WHETHER SHOWN ON THE PLANS OR NOT, SHALL BE THE CONTRACTOR'S RESPONSIBILITY TO REPAIR, AT HIS EXPENSE.
- ALL CONCRETE FOR TXDOT DRAINAGE STRUCTURES SHALL MEET TXDOT SPECIFICATIONS. ALL OTHER CONCRETE SHALL BE CLASS "A" 3000 PSI CYLINDER STRENGTH IN 28 DAYS.
- REFERENCE DRAINAGE DETAILS FOR PIPE TRENCH DETAILS, BOX CULVERT, HEADWALL, AND WINGWALL CONSTRUCTION DETAILS, AND BOX CULVERT BEDDING AND EXCAVATION LIMITS.
- CONTRACTOR SHALL GROUT ALL CURB INLETS AND JUNCTION BOXES TO PROVIDE FOR POSITIVE DRAINAGE.
- EARTHEN CHANNELS WILL BE VEGETATED BY SEEDING OR SODDING. 85% OF THE CHANNEL SURFACE MUST HAVE ESTABLISHED VEGETATION BEFORE COMAL COUNTY WILL ACCEPT.
- CONTRACTOR SHALL MATCH TOP OF CHANNEL TO NATURAL GROUND AND MAINTAIN A MINIMUM CHANNEL DEPTH OF "D" AS SHOWN IN THE PROFILE.


CAUTION!!

CONTRACTOR SHALL BE REQUIRED TO LOCATE ALL PUBLIC OR PRIVATE UTILITIES INCLUDING BUT NOT LIMITING TO: WATER, SEWER, TELEPHONE AND FIBER OPTIC LINES, SITE LIGHTING ELECTRIC, SECONDARY ELECTRIC, PRIMARY ELECTRICAL DUCTBANKS, LANDSCAPE IRRIGATION FACILITIES, AND GAS LINES. ANY UTILITY CONFLICTS THAT ARISE SHOULD BE COMMUNICATED TO THE ENGINEER IMMEDIATELY AND PRIOR TO CONSTRUCTION. THE CONTRACTOR SHALL CONTACT "TEXAS 811" A MINIMUM OF 48 HOURS PRIOR TO THE START OF CONSTRUCTION. ANY DAMAGE TO EXISTING UTILITIES SHALL BE THE SOLE RESPONSIBILITY OF THE CONTRACTOR AND THE REPAIR SHALL BE AT CONTRACTOR'S SOLE EXPENSE. WHETHER THE UTILITY IS SHOWN ON THESE PLANS OR NOT.

TRENCH EXCAVATION SAFETY PROTECTION:

CONTRACTOR AND/ OR CONTRACTOR'S INDEPENDENTLY RETAINED EMPLOYEE OR STRUCTURAL DESIGN/ GEOTECHNICAL/ SAFETY/EQUIPMENT CONSULTANT, IF ANY, SHALL REVIEW THESE PLANS AND ANY AVAILABLE GEOTECHNICAL INFORMATION AND THE ANTICIPATED INSTALLATION SITES WITHIN THE PROJECT WORK AREA IN ORDER TO IMPLEMENT CONTRACTOR'S TRENCH EXCAVATION SAFETY PROTECTION SYSTEMS, PROGRAMS AND /OR PROCEDURES FOR THE PROJECT DESCRIBED IN THE CONTRACT DOCUMENTS. THE CONTRACTOR'S IMPLEMENTATION OF THESE SYSTEMS, PROGRAMS AND/OR PROCEDURES SHALL PROVIDE FOR ADEQUATE TRENCH EXCAVATION SAFETY PROTECTION THAT COMPLY WITH AS A MINIMUM, OSHA STANDARDS FOR TRENCH EXCAVATIONS. SPECIFICALLY, CONTRACTOR AND/OR CONTRACTOR'S INDEPENDENTLY RETAINED EMPLOYEE OR SAFETY CONSULTANT SHALL IMPLEMENT A TRENCH SAFETY PROGRAM IN ACCORDANCE WITH OSHA STANDARDS GOVERNING THE PRESENCE AND ACTIVITIES OF INDIVIDUALS WORKING IN AND AROUND TRENCH EXCAVATION.

NO.	REVISION	DATE

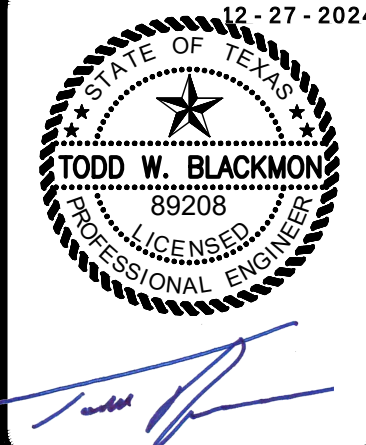


PAPE-DAWSON ENGINEERS
1072 INDEPENDENCE DR. STE 102 | NEW BRAUNFELS, TX 78132 | 830.652.5653
TEXAS ENGINEERING FIRM #479 | TEXAS SURVEYING FIRM #10028800

MEYER RANCH UNIT 16
COMAL COUNTY, TEXAS
DRAIN B1 - PLAN & PROFILE
STA. 7+20.00 TO 8+98.48

JOB NO.	30010-27
DATE	DECEMBER 2024
DESIGNER	CL
CHECKED	HF
DRAWN	CA
SHEET	C1.05

FOR PERMIT

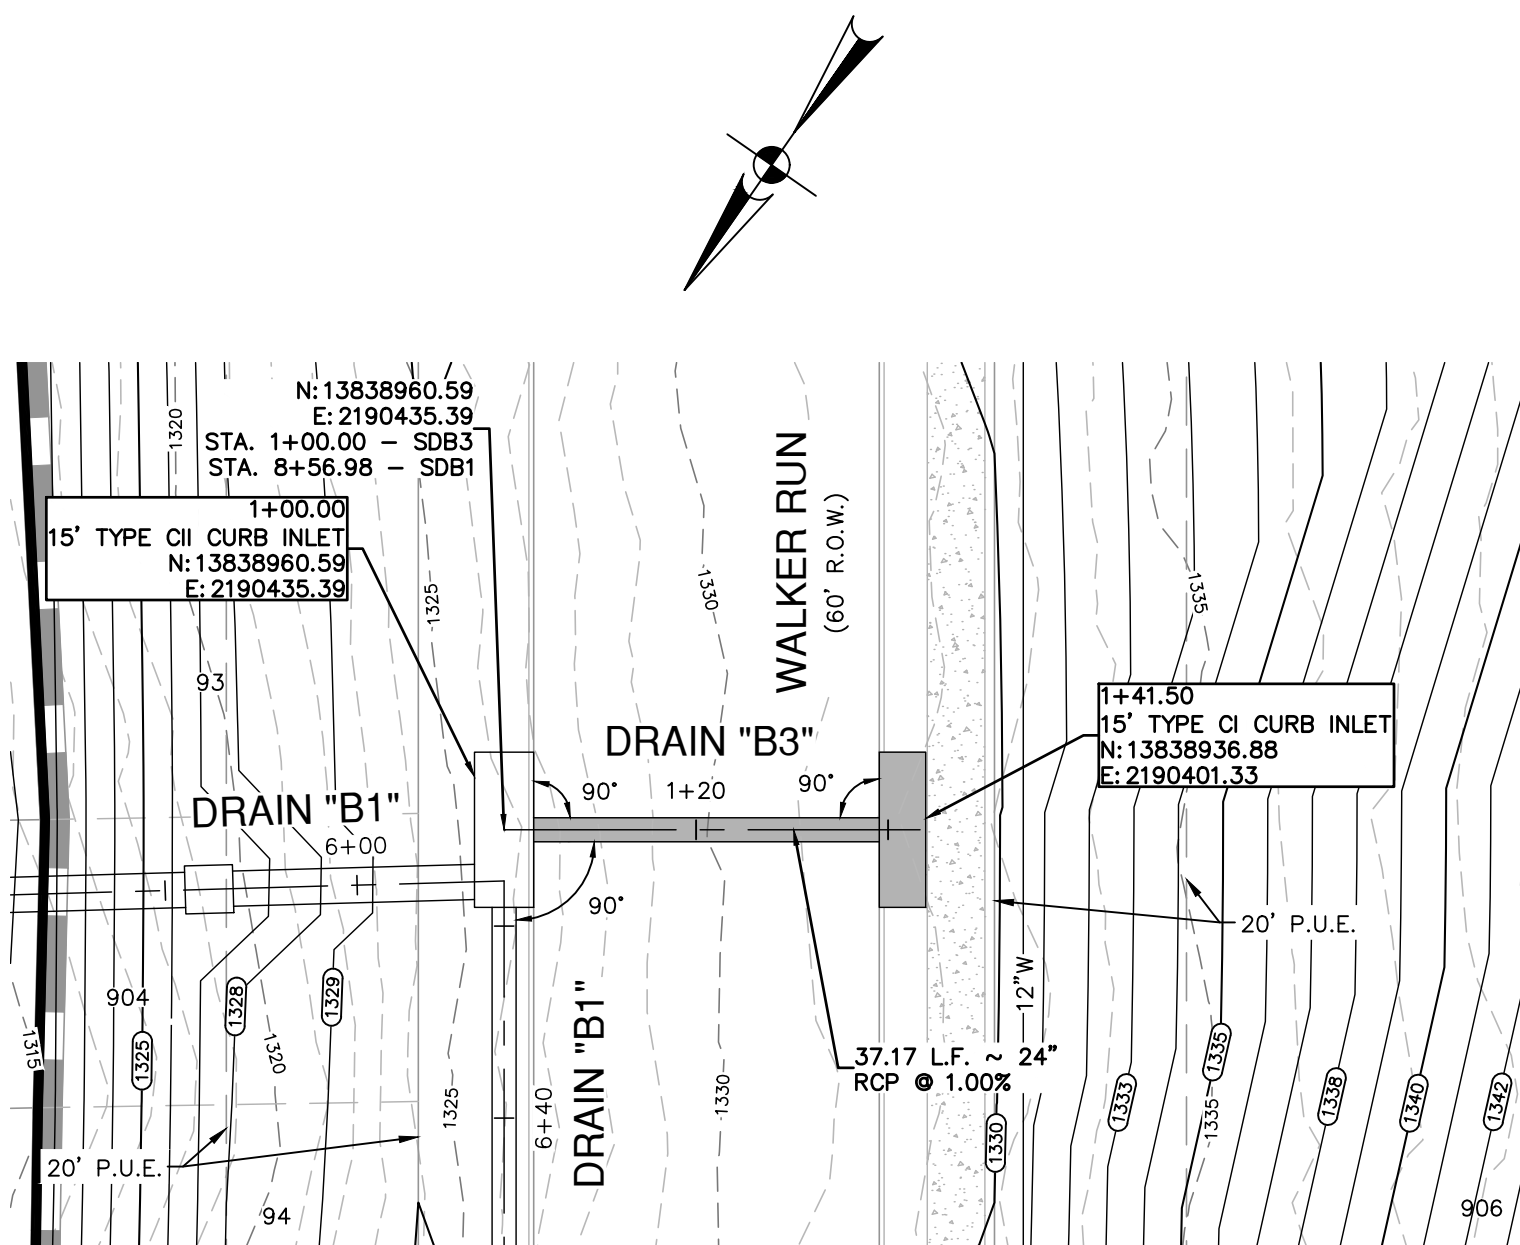

PROJECT LIMITS

100 YR FLOODPLAIN

EXISTING CONTOUR

PROPOSED CONTOUR

EXISTING WATER

EXISTING UNDERGROUND ELECTRIC

EXISTING GAS

EXISTING SEWER

PROPOSED SEWER

PROPOSED WATER

PROPOSED STORM DRAIN



EXISTING STORM DRAIN

PROPOSED GAS



PROPOSED UNDERGROUND ELECTRIC

FLOW ARROW

CURLEX SINGLE NET EROSION CONTROL BLANKETS

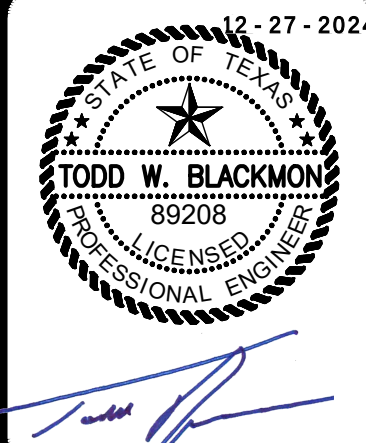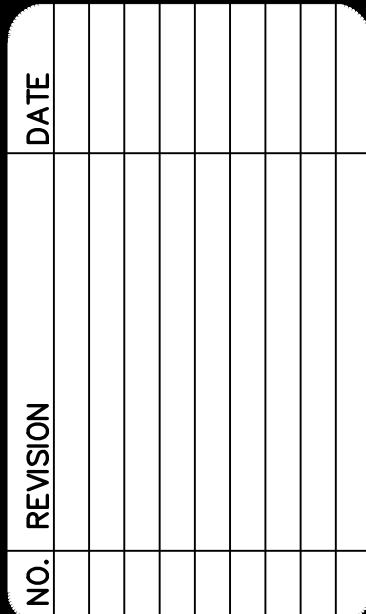

**PAPE-DAWSON
ENGINEERS**

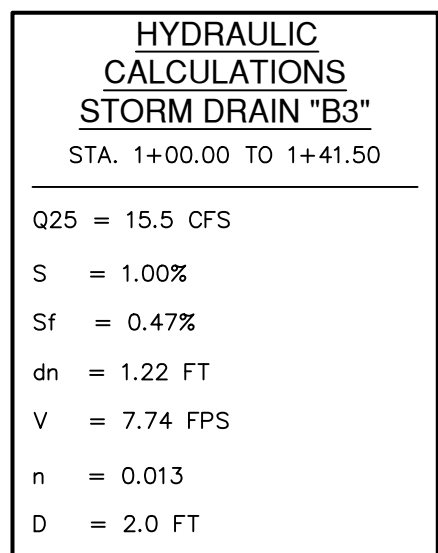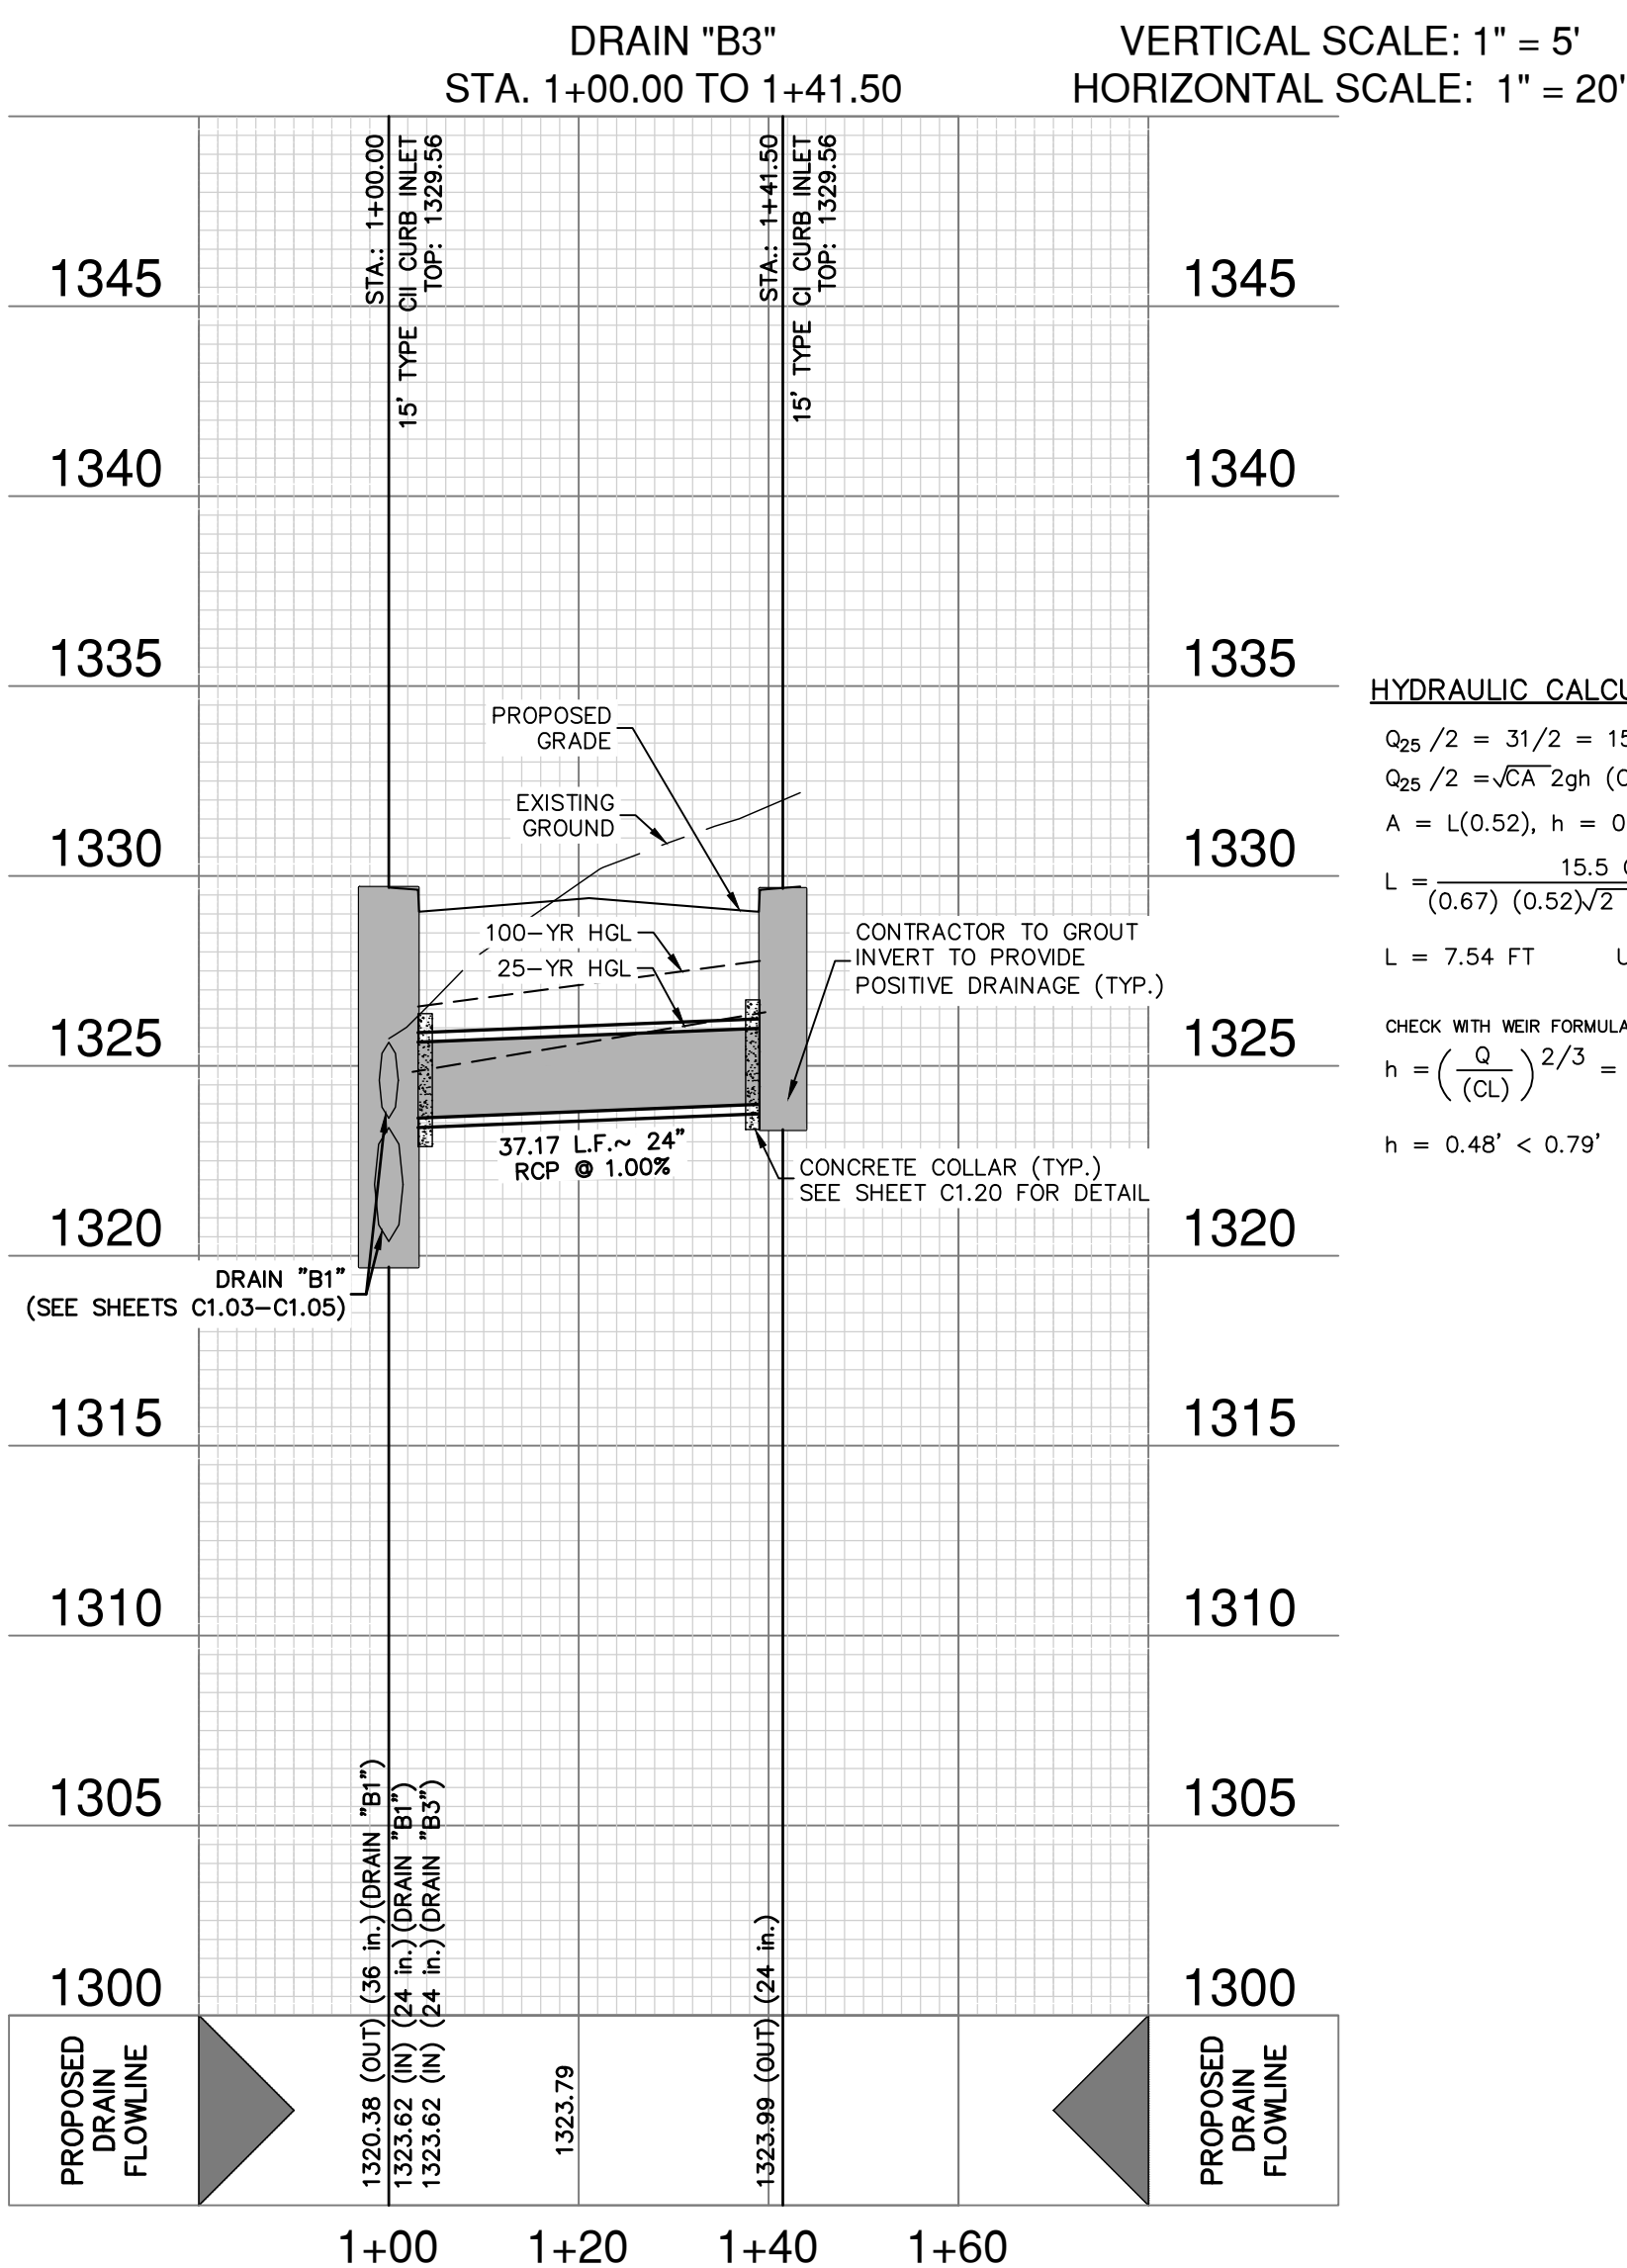

DRAINAGE & GRADING NOTES:

1. THE CONTRACTOR WILL BE RESPONSIBLE FOR DETERMINING EXACT LOCATION OF ALL UTILITIES AND DRAINAGE STRUCTURES WHETHER SHOWN ON THE PLANS OR NOT. THE CONTRACTOR SHALL UNCOVER ALL UTILITIES PRIOR TO CONSTRUCTION TO VERIFY SIZE, GRADE, AND LOCATION. THE CONTRACTOR SHALL NOTIFY THE ENGINEER IMMEDIATELY OF ANY DEVIATIONS FROM PLANS PRIOR TO BEGINNING CONSTRUCTION. FAILURE TO EXISTING UTILITIES, WHETHER SHOWN ON THE PLANS OR NOT, SHALL BE THE CONTRACTOR'S RESPONSIBILITY TO REPAIR, AT HIS EXPENSE.
2. ALL CONCRETE FOR TxDOT DRAINAGE STRUCTURES SHALL MEET TxDOT SPECIFICATIONS. ALL OTHER CONCRETE SHALL BE CLASS "A" 3000 PSI CYLINDER STRENGTH IN 28 DAYS.
3. REFERENCE DRAINAGE DETAILS FOR PIPE TRENCH DETAILS, BOX CULVERT, HEADWALL, AND WINGWALL CONSTRUCTION DETAILS, AND BOX CULVERT BEDDING AND EXCAVATION LIMITS.
4. CONTRACTOR SHALL GROUT ALL CURB INLETS AND JUNCTION BOXES TO PROVIDE FOR POSITIVE DRAINAGE.
5. EARTHEN CHANNELS WILL BE VEGETATED BY SEEDING OR SODDING. 85% OF THE CHANNEL SURFACE MUST HAVE ESTABLISHED VEGETATION BEFORE COMAL COUNTY WILL ACCEPT.
6. CONTRACTOR SHALL MATCH TOP OF CHANNEL TO NATURAL GROUND AND MAINTAIN A MINIMUM CHANNEL DEPTH OF "D" AS SHOWN IN THE PROFILES.

CAUTION!!

CONTRACTOR SHALL BE REQUIRED TO LOCATE ALL PUBLIC OR PRIVATE UTILITIES INCLUDING BUT NOT LIMITING TO: WATER, SEWER, TELEPHONE AND FIBER OPTIC LINES, SITE LIGHTING ELECTRIC, SECONDARY ELECTRIC, PRIMARY ELECTRICAL DUCTBANKS, LANDSCAPE IRRIGATION FACILITIES, AND GAS LINES. ANY UTILITY CONFLICTS THAT ARISE SHOULD BE COMMUNICATED TO THE ENGINEER IMMEDIATELY AND PRIOR TO CONSTRUCTION. THE CONTRACTOR SHALL CONTACT "TEXAS 811" A MINIMUM OF 48 HOURS PRIOR TO THE START OF ANY CONSTRUCTION. THE CONTRACTOR SHALL BE RESPONSIBLE FOR THE SOLE RESPONSIBILITY OF THE CONTRACTOR AND THE REPAIR SHALL BE AT CONTRACTOR'S SOLE EXPENSE WHETHER THE UTILITY IS SHOWN ON THESE PLANS OR NOT.

TRENCH EXCAVATION SAFETY PROTECTION:

CONTRACTOR AND/OR CONTRACTOR'S INDEPENDENTLY RETAINED EMPLOYEE OR STRUCTURAL DESIGN/ GEOTECHNICAL/ SAFETY/EQUIPMENT CONSULTANT, IF ANY, SHALL REVIEW THESE PLANS AND ANY AVAILABLE GEOTECHNICAL INFORMATION AND THE ANTICIPATED INSTALLATION SITES' WITHIN THE PROJECT WORK AREA AND REPORT TO THE CONTRACTOR ANY REVIEW OF THE EXISTING SAFETY PROTECTION SYSTEMS, PROGRAMS AND/OR PROCEDURES FOR THE PROJECT DESCRIBED IN THE CONTRACT DOCUMENTS. THE CONTRACTOR'S IMPLEMENTATION OF THESE SYSTEMS, PROGRAMS AND/OR PROCEDURES SHALL PROVIDE FOR ADEQUATE TRENCH EXCAVATION SAFETY. THE CONTRACTOR SHALL COMPLY WITH ALL APPLICABLE REGULATIONS FOR TRENCH EXCAVATIONS. SPECIFICALLY, CONTRACTOR AND/OR CONTRACTOR'S INDEPENDENTLY RETAINED EMPLOYEE OR SAFETY CONSULTANT SHALL IMPLEMENT A TRENCH SAFETY PROGRAM IN ACCORDANCE WITH THE OSHA REGULATIONS AND ALL OTHER HAZARDOUS ACTIVITIES OF INDIVIDUALS WORKING IN AND AROUND TRENCH EXCAVATIONS.

MEYER RANCH UNIT 16
COMAL COUNTY, TEXAS


DRAIN B2 & B3 - PLAN & PROFILE

PLAT NO. _____
 JOB NO. 30010-27
 DATE DECEMBER 2024
 DESIGNER CL
 CHECKED **HF** DRAWN CA
 SHEET C1.06



FOR PERMIT

Date: Apr 24, 2025 11:43am User: ID: matthew.duke
File: P:\300\10.27\Design\Ch\150-3001027.dwg

THIS DOCUMENT HAS BEEN PRODUCED FROM MATERIAL THAT WAS STORED AND/OR TRANSMITTED ELECTRONICALLY AND MAY HAVE BEEN INADVERTENTLY ALTERED. RELY ONLY ON FINAL HARD-COPY MATERIALS BEARING THE CONSULTANT'S ORIGINAL SIGNATURE AND SEAL. AERIAL IMAGERY PROVIDED BY GOOGLE/UNLESS OTHERWISE NOTED. Imagery © 2016, CARP/ODigital Data, Texas Orthomography Program, USDA Farm Service Agency.

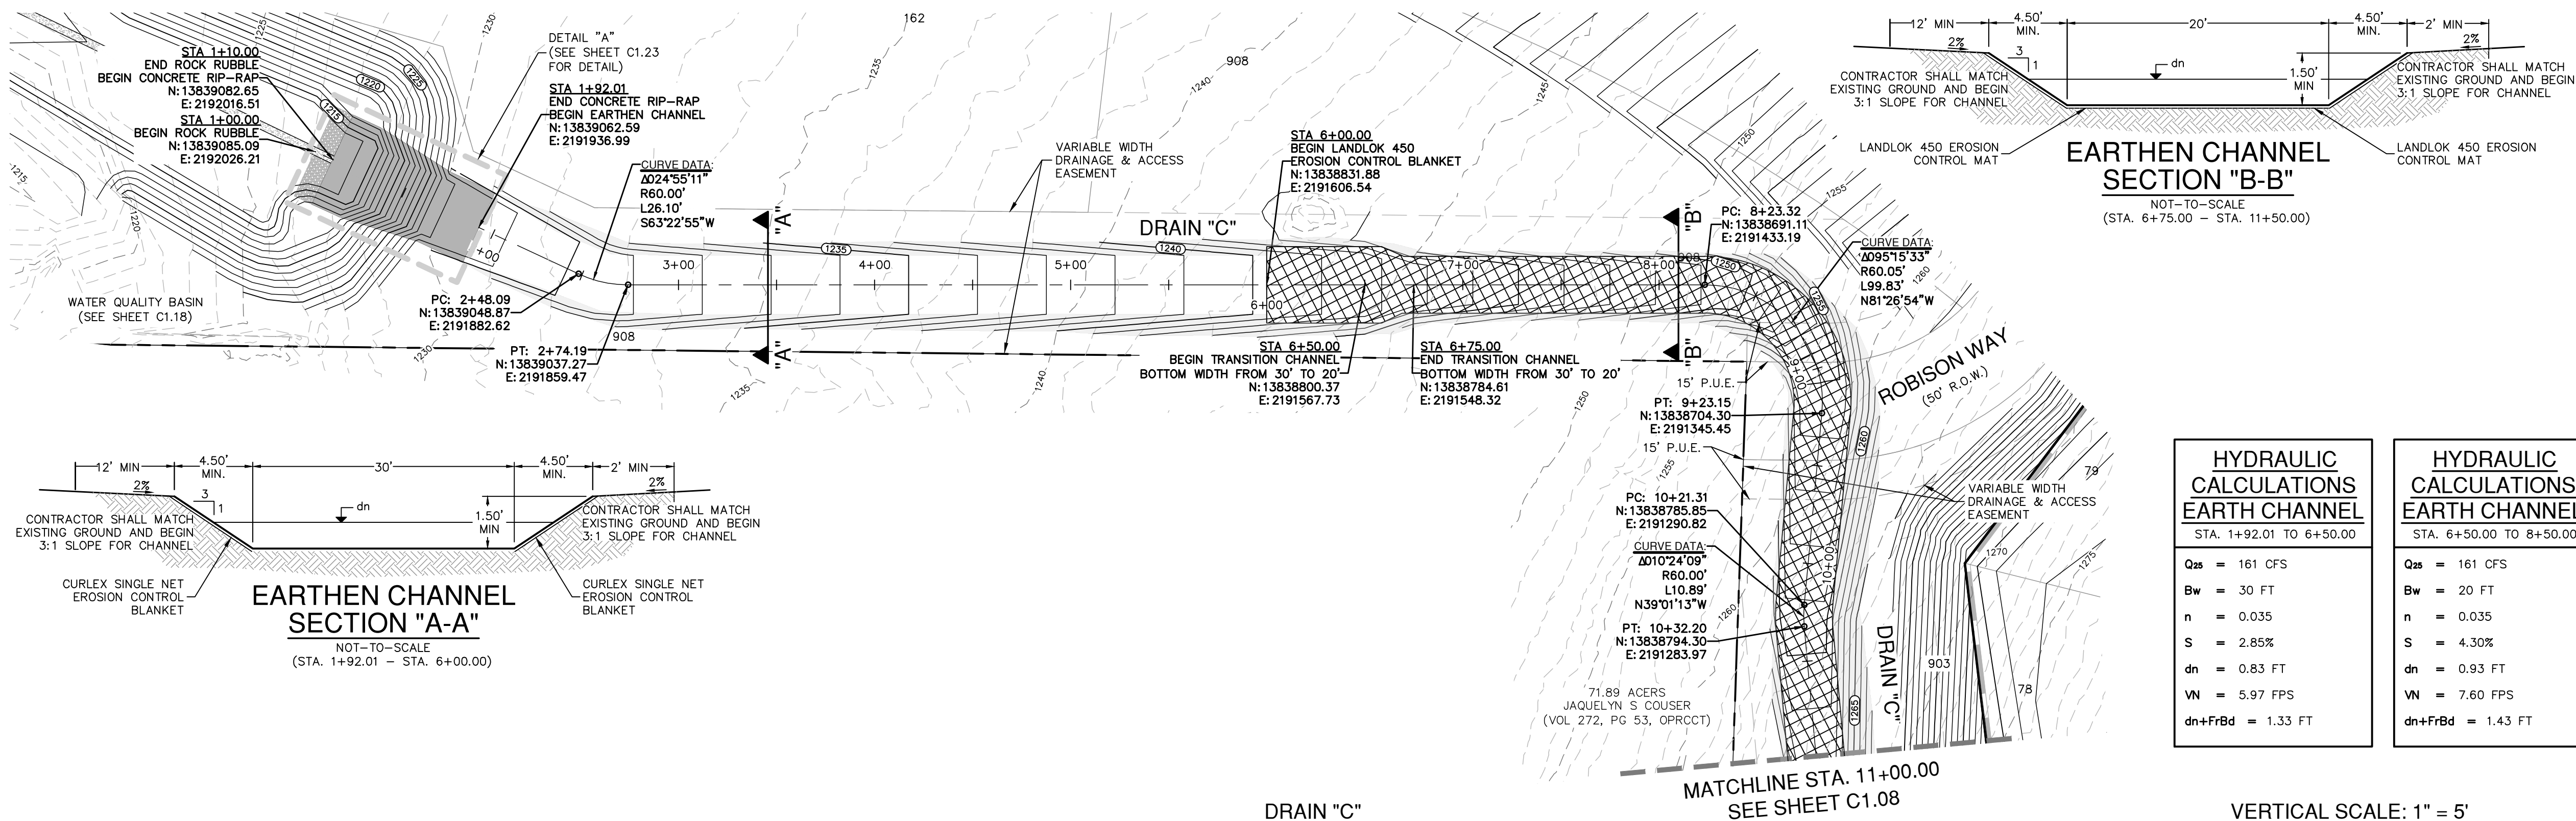

DRAINAGE LEGEND

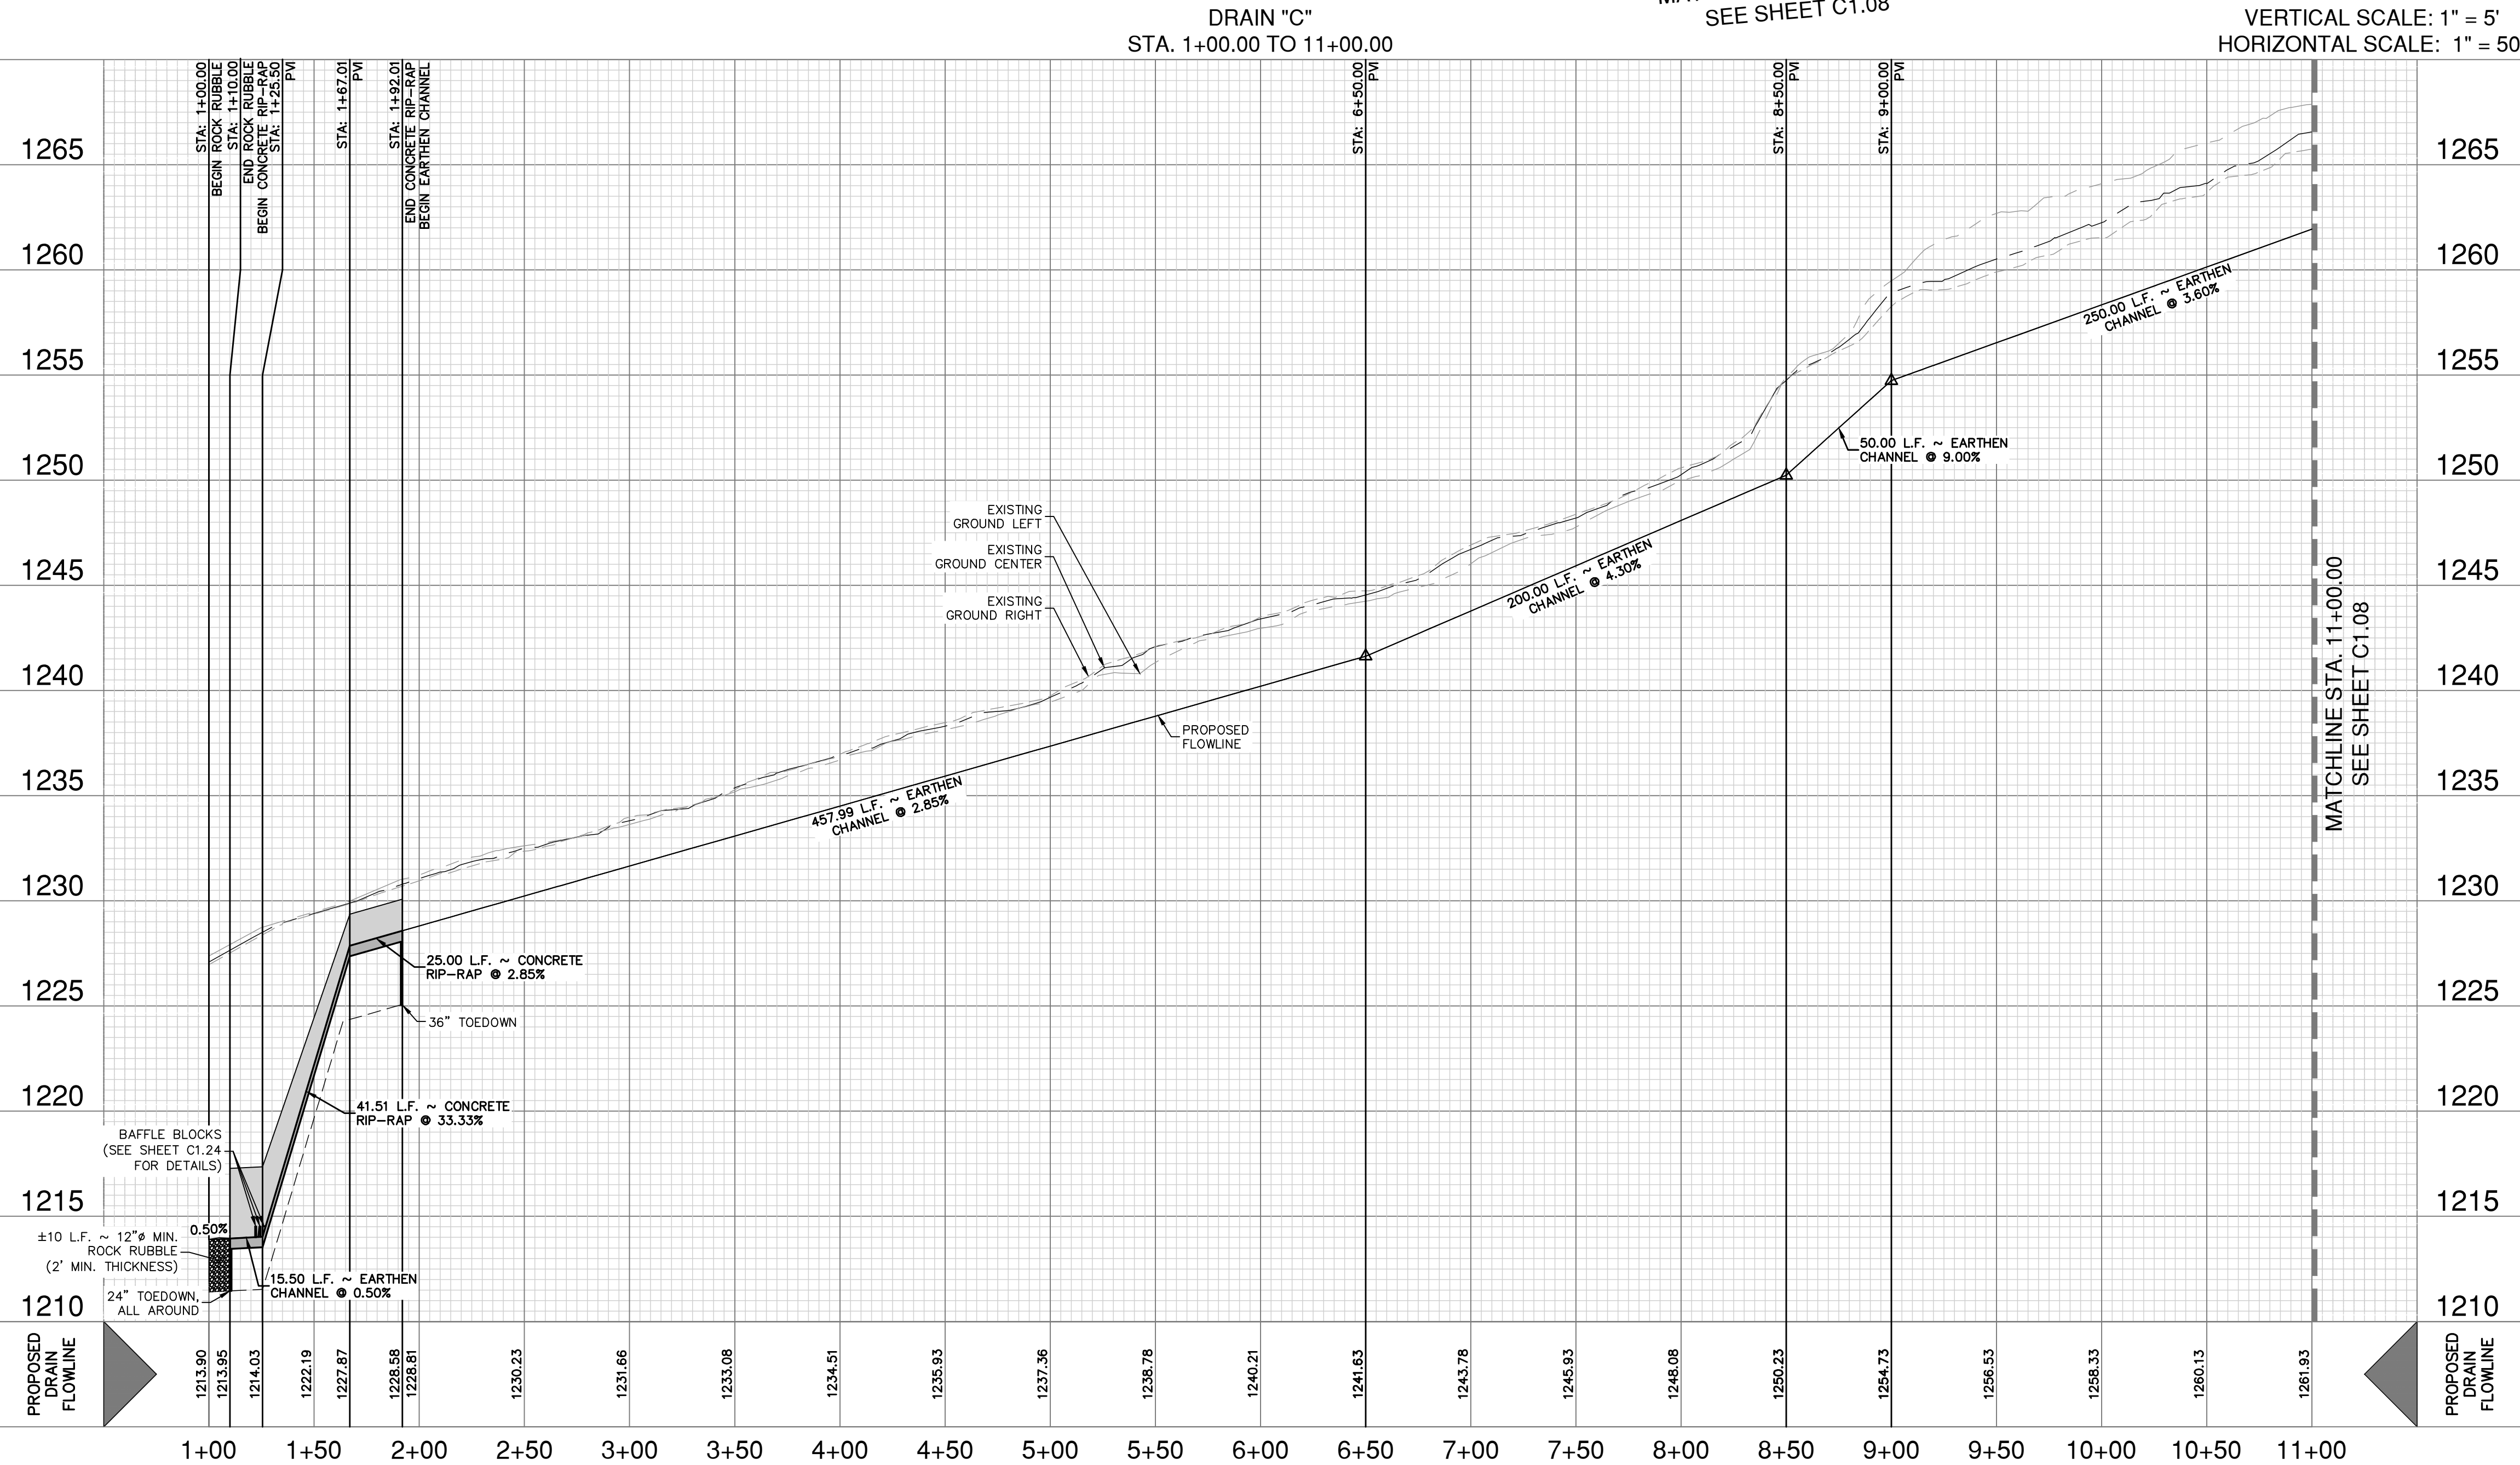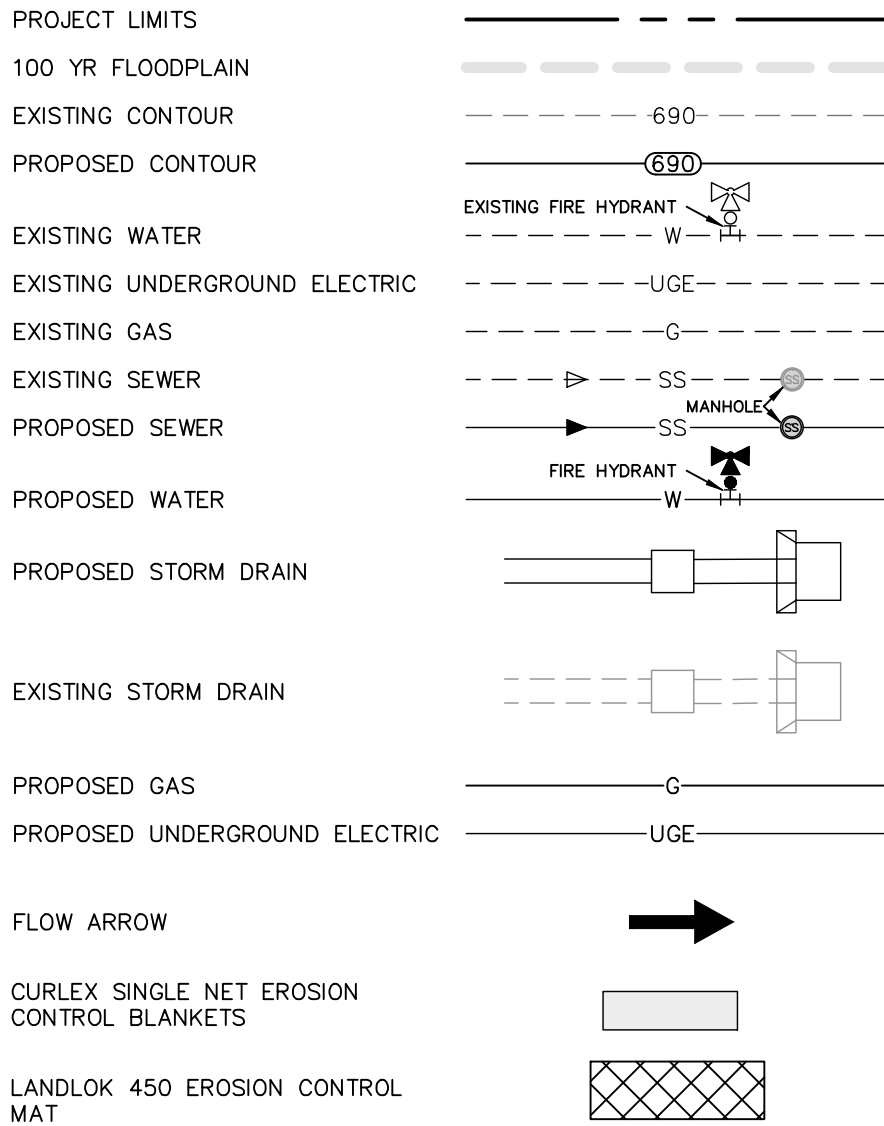

DRAINAGE & GRADING NOTES:

- THE CONTRACTOR WILL BE RESPONSIBLE FOR DETERMINING EXACT LOCATION OF ALL UTILITIES AND DRAINAGE STRUCTURES WHETHER SHOWN ON THE PLANS OR NOT. THE CONTRACTOR SHALL UNCOVER EXISTING UTILITIES PRIOR TO CONSTRUCTION TO VERIFY SIZE, GRADE, AND LOCATION. THE CONTRACTOR SHALL NOTIFY THE ENGINEER IMMEDIATELY OF ANY DEVIATIONS FROM PLANS PRIOR TO BEGINNING CONSTRUCTION. ANY DAMAGE TO EXISTING UTILITIES, WHETHER SHOWN ON THE PLANS OR NOT, SHALL BE THE CONTRACTOR'S RESPONSIBILITY TO REPAIR, AT HIS EXPENSE.
- ALL CONCRETE FOR TXDOT DRAINAGE STRUCTURES SHALL MEET TXDOT SPECIFICATIONS. ALL OTHER CONCRETE SHALL BE CLASS "A" 3000 PSI CYLINDER STRENGTH IN 28 DAYS.
- REFERENCE DRAINAGE DETAILS FOR PIPE TRENCH DETAILS, BOX CULVERT, HEADWALL, AND WINGWALL CONSTRUCTION DETAILS, AND BOX CULVERT BEDDING AND EXCAVATION LIMITS.
- CONTRACTOR SHALL GROUT ALL CURB INLETS AND JUNCTION BOXES TO PROVIDE FOR POSITIVE DRAINAGE.
- EARTHEN CHANNELS WILL BE VEGETATED BY SEEDING OR SODDING. 85% OF THE CHANNEL SURFACE MUST HAVE ESTABLISHED VEGETATION BEFORE COMAL COUNTY WILL ACCEPT.
- CONTRACTOR SHALL MATCH TOP OF CHANNEL TO NATURAL GROUND AND MAINTAIN A MINIMUM CHANNEL DEPTH OF "D" AS SHOWN IN THE PROFILE.


CAUTION!!

CONTRACTOR SHALL BE REQUIRED TO LOCATE ALL PUBLIC OR PRIVATE UTILITIES INCLUDING BUT NOT LIMITING TO: WATER, SEWER, TELEPHONE AND FIBER OPTIC LINES, SITE LIGHTING ELECTRIC, SECONDARY ELECTRIC, PRIMARY ELECTRICAL DUCTBANKS, LANDSCAPE IRRIGATION FACILITIES, AND GAS LINES. ANY UTILITY CONFLICTS THAT ARISE SHOULD BE COMMUNICATED TO THE ENGINEER IMMEDIATELY AND PRIOR TO CONSTRUCTION. THE CONTRACTOR SHALL CONTACT "TEXAS 811" A MINIMUM OF 48 HOURS PRIOR TO THE START OF CONSTRUCTION. ANY DAMAGE TO EXISTING UTILITIES SHALL BE THE SOLE RESPONSIBILITY OF THE CONTRACTOR AND THE REPAIR SHALL BE AT CONTRACTOR'S SOLE EXPENSE WHETHER THE UTILITY IS SHOWN ON THESE PLANS OR NOT.

TRENCH EXCAVATION SAFETY PROTECTION:

CONTRACTOR AND/ OR CONTRACTOR'S INDEPENDENTLY RETAINED EMPLOYEE OR STRUCTURAL DESIGN/ GEOTECHNICAL/ SAFETY/EQUIPMENT CONSULTANT, IF ANY, SHALL REVIEW THESE PLANS AND ANY AVAILABLE GEOTECHNICAL INFORMATION AND THE ANTICIPATED INSTALLATION SITES WITHIN THE PROJECT WORK AREA IN ORDER TO IMPLEMENT CONTRACTOR'S TRENCH EXCAVATION SAFETY PROTECTION SYSTEMS, PROGRAMS AND /OR PROCEDURES FOR THE PROJECT DESCRIBED IN THE CONTRACT DOCUMENTS. THE CONTRACTOR'S IMPLEMENTATION OF THESE SYSTEMS, PROGRAMS AND/OR PROCEDURES SHALL PROVIDE FOR ADEQUATE TRENCH EXCAVATION SAFETY PROTECTION THAT COMPLY WITH AS A MINIMUM, OSHA STANDARDS FOR TRENCH EXCAVATIONS. SPECIFICALLY, CONTRACTOR AND/OR CONTRACTOR'S INDEPENDENTLY RETAINED EMPLOYEE OR SAFETY CONSULTANT SHALL IMPLEMENT A TRENCH SAFETY PROGRAM IN ACCORDANCE WITH OSHA STANDARDS GOVERNING THE PRESENCE AND ACTIVITIES OF INDIVIDUALS WORKING IN AND AROUND TRENCH EXCAVATION.

DATE	
NO.	REVISION

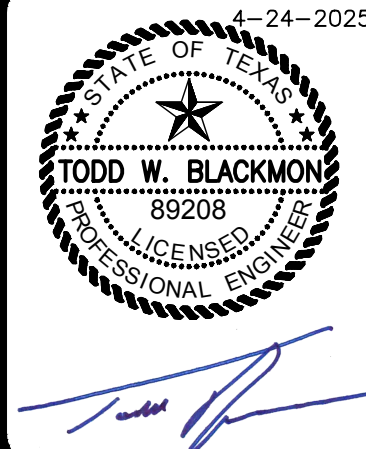

PAPE-DAWSON ENGINEERS
1072 INDEPENDENCE DR. STE 102 | NEW BRAUNFELS, TX 78124 | 830.652.5653
TEXAS ENGINEERING FIRM #470 1 TEXAS SURVEYING FIRM #10028600


MEYER RANCH UNIT 16
COMAL COUNTY, TEXAS
DRAIN C - PLAN & PROFILE
STA. 1+00.00 TO 11+00.00

PLAT NO.	
JOB NO.	30010-27
DATE	DECEMBER 2024
DRAWN	CL
CHECKED	HF
DRAWN	CA
SHEET	C1.07

FOR PERMIT

Date: Dec 17, 2024 11:05am User: ID: 416449
File: P:\300\1027\Design\Ch1\SDA-3001027.dwg

THIS DOCUMENT HAS BEEN PRODUCED FROM MATERIAL THAT WAS STORED AND/OR TRANSMITTED ELECTRONICALLY AND MAY HAVE BEEN INADVERTENTLY ALTERED. RELY ONLY ON FINAL HARDCOPY MATERIALS BEARING THE CONSULTANT'S ORIGINAL SIGNATURE AND SEAL. AERIAL IMAGERY PROVIDED BY GOOGLE/© UNLESS OTHERWISE NOTED. Imagery © 2016 CARPOOL/Digital Globe, Texas Orthomography Program, USDA Farm Service Agency.

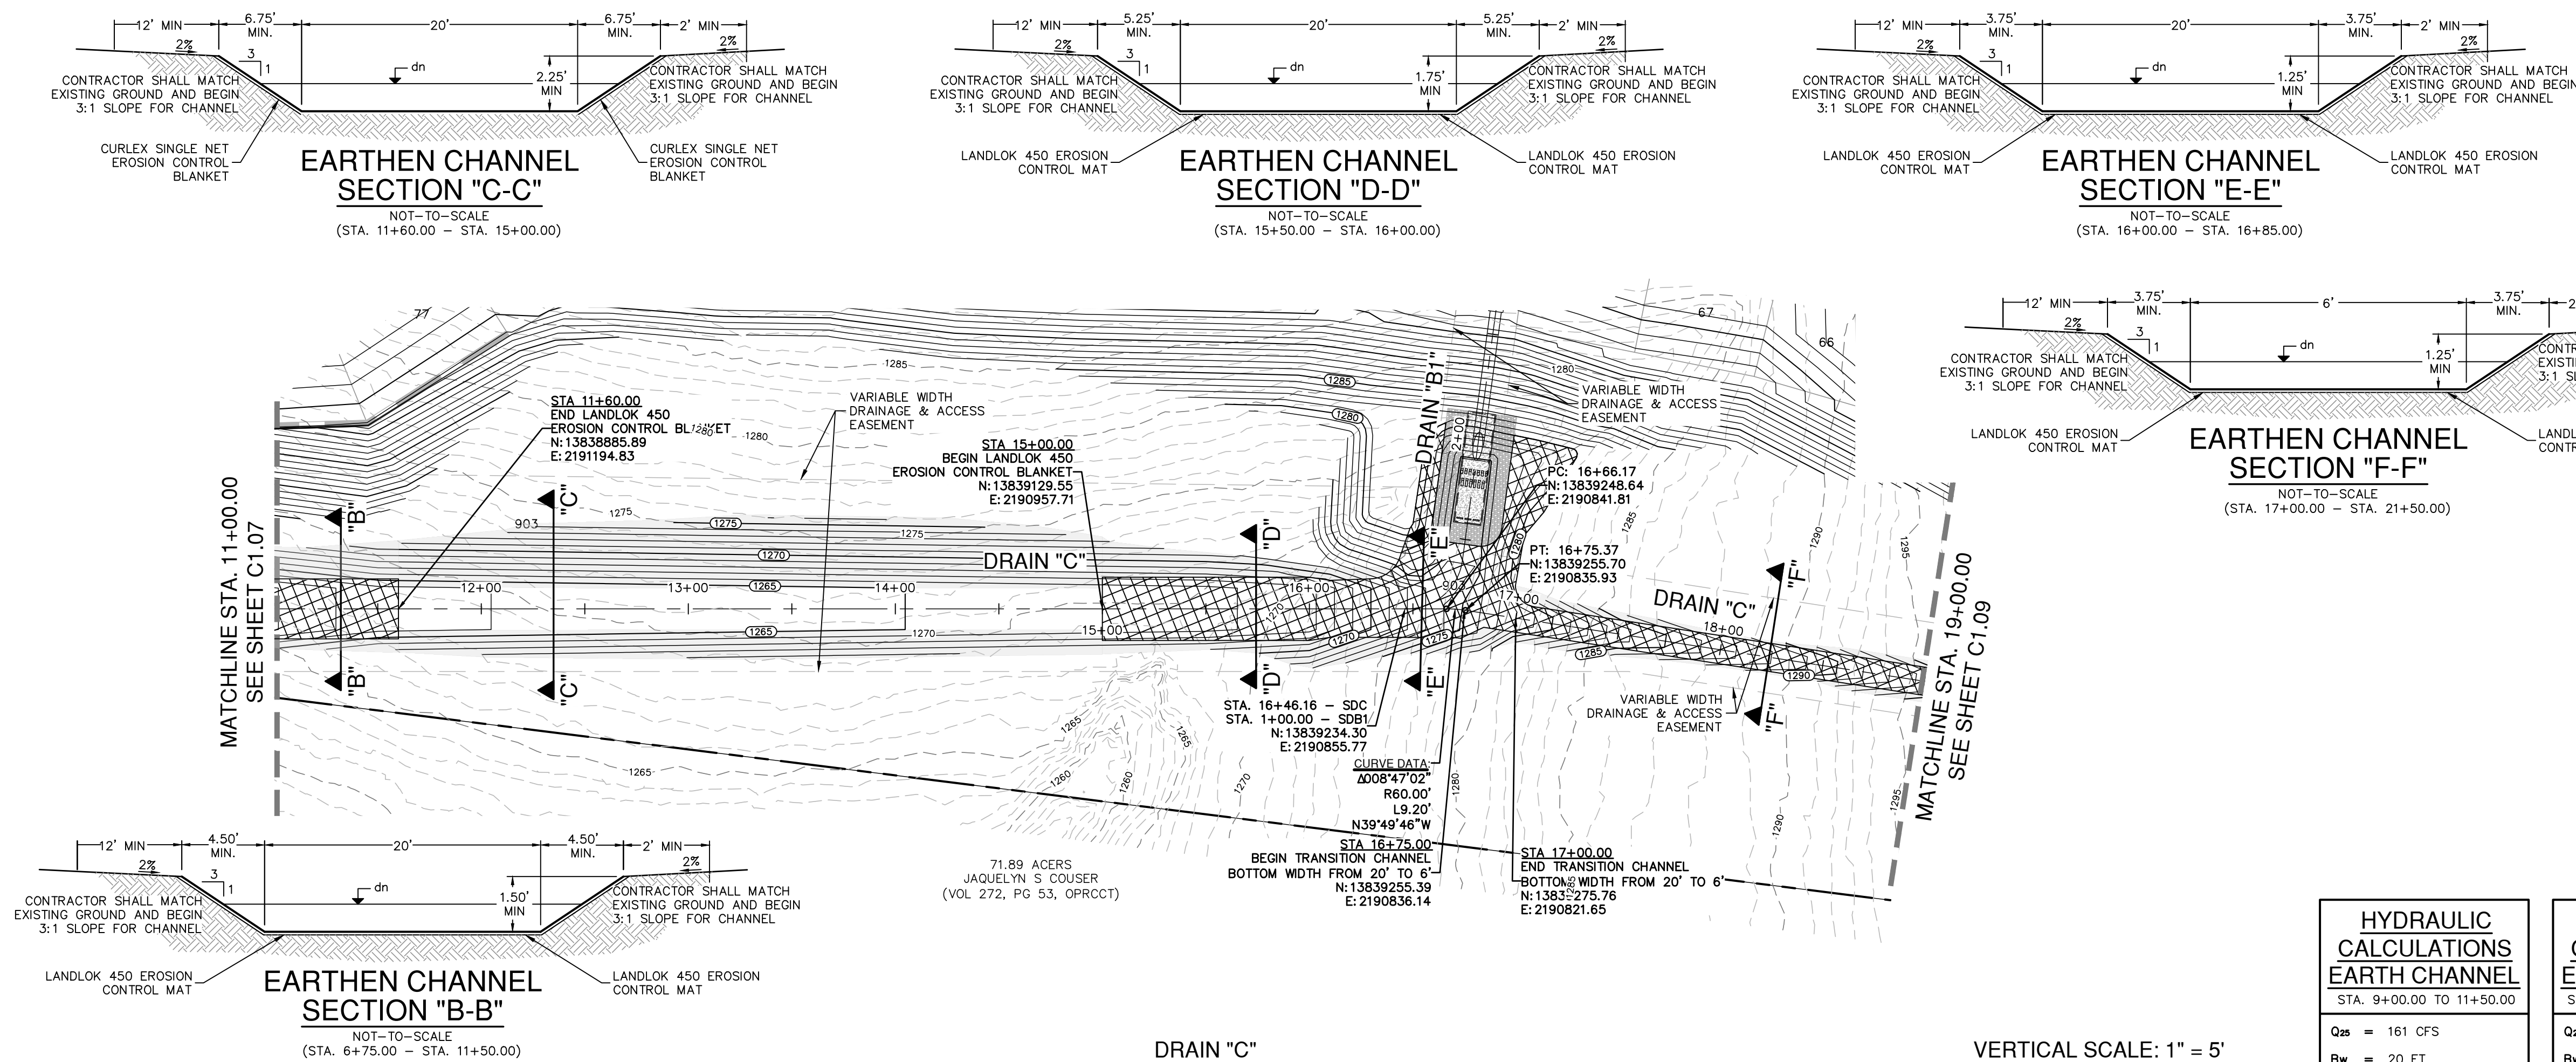

DRAINAGE LEGEND

PROJECT LIMITS	---
100 YR FLOODPLAIN	---
EXISTING CONTOUR	---
PROPOSED CONTOUR	---
EXISTING WATER	---
EXISTING UNDERGROUND ELECTRIC	---
EXISTING GAS	---
EXISTING SEWER	---
PROPOSED SEWER	---
PROPOSED WATER	---
PROPOSED STORM DRAIN	---
EXISTING STORM DRAIN	---
PROPOSED GAS	---
PROPOSED UNDERGROUND ELECTRIC	---
FLOW ARROW	→
CURLEX SINGLE NET EROSION CONTROL BLANKETS	---
LANDLOK 450 EROSION CONTROL MAT	---

HYDRAULIC CALCULATIONS EARTH CHANNEL

STA. 9+00.00 TO 11+50.00
Q ₂₅ = 161 CFS
B _w = 20 FT
n = 0.035
S = 3.60%
dn = 0.98 FT
VN = 7.16 FPS
dn+FrBd = 1.48 FT

HYDRAULIC CALCULATIONS EARTH CHANNEL

STA. 16+85.00 TO 17+50.00
Q ₂₅ = 28 CFS
B _w = 6 FT
n = 0.035
S = 11.35%
dn = 0.49 FT
VN = 7.65 FPS
dn+FrBd = 0.99 FT

HYDRAULIC CALCULATIONS EARTH CHANNEL

STA. 18+50.00 TO 19+50.00
Q ₂₅ = 28 CFS
B _w = 6 FT
n = 0.035
S = 7.80%
dn = 0.54 FT
VN = 6.80 FPS
dn+FrBd = 1.04 FT

HYDRAULIC CALCULATIONS EARTH CHANNEL

STA. 11+50.00 TO 15+50.00
Q ₂₅ = 161 CFS
B _w = 20 FT
n = 0.035
S = 0.50%
dn = 1.71 FT
VN = 5.75 FPS
dn+FrBd = 2.21 FT

HYDRAULIC CALCULATIONS EARTH CHANNEL

STA. 17+50.00 TO 18+50.00
Q ₂₅ = 28 CFS
B _w = 6 FT
n = 0.035
S = 5.80%
dn = 0.59 FT
VN = 6.11 FPS
dn+FrBd = 1.09 FT

HYDRAULIC CALCULATIONS EARTH CHANNEL

STA. 15+50.00 TO 16+00.00
Q ₂₅ = 161 CFS
B _w = 20 FT
n = 0.035
S = 1.80%
dn = 1.19 FT
VN = 5.74 FPS
dn+FrBd = 1.69 FT

HYDRAULIC CALCULATIONS EARTH CHANNEL

STA. 16+00.00 TO 16+85.00
Q ₂₅ = 161 CFS
B _w = 20 FT
n = 0.035
S = 11.35%
dn = 0.70 FT
VN = 10.41 FPS
dn+FrBd = 1.20 FT

DRAINAGE & GRADING NOTES:

- THE CONTRACTOR WILL BE RESPONSIBLE FOR DETERMINING EXACT LOCATION OF ALL UTILITIES AND DRAINAGE STRUCTURES WHETHER SHOWN ON THE PLANS OR NOT. THE CONTRACTOR SHALL UNCOVER EXISTING UTILITIES PRIOR TO CONSTRUCTION TO VERIFY SIZE, GRADE, AND LOCATION. THE CONTRACTOR SHALL NOTIFY THE ENGINEER IMMEDIATELY OF ANY DEVIATIONS FROM PLANS PRIOR TO BEGINNING CONSTRUCTION. ANY DAMAGE TO EXISTING UTILITIES, WHETHER SHOWN ON THE PLANS OR NOT, SHALL BE THE CONTRACTOR'S RESPONSIBILITY TO REPAIR, AT HIS EXPENSE.
- ALL CONCRETE FOR TxDOT DRAINAGE STRUCTURES SHALL MEET TxDOT SPECIFICATIONS. ALL OTHER CONCRETE SHALL BE CLASS "A" 3000 PSI CYLINDER STRENGTH IN 28 DAYS.
- REFERENCE DRAINAGE DETAILS FOR PIPE TRENCH DETAILS, BOX CULVERT, HEADWALL, AND WINGWALL CONSTRUCTION DETAILS, AND BOX CULVERT BEDDING AND EXCAVATION LIMITS.
- CONTRACTOR SHALL GROUT ALL CURB INLETS AND JUNCTION BOXES TO PROVIDE FOR POSITIVE DRAINAGE.
- EARTHEN CHANNELS WILL BE VEGETATED BY SEEDING OR SODDING. 85% OF THE CHANNEL SURFACE MUST HAVE ESTABLISHED VEGETATION BEFORE COMAL COUNTY WILL ACCEPT.
- CONTRACTOR SHALL MATCH TOP OF CHANNEL TO NATURAL GROUND AND MAINTAIN A MINIMUM CHANNEL DEPTH OF "D" AS SHOWN IN THE PROFILE.


CAUTION!!

CONTRACTOR SHALL BE REQUIRED TO LOCATE ALL PUBLIC OR PRIVATE UTILITIES INCLUDING BUT NOT LIMITING TO: WATER, SEWER, TELEPHONE AND FIBER OPTIC LINES, SITE LIGHTING ELECTRIC, SECONDARY ELECTRIC, PRIMARY ELECTRICAL DUCTBANKS, LANDSCAPE IRRIGATION FACILITIES, AND GAS LINES. ANY UTILITY CONFLICTS THAT ARISE SHOULD BE COMMUNICATED TO THE ENGINEER IMMEDIATELY AND PRIOR TO CONSTRUCTION. THE CONTRACTOR SHALL CONTACT "TEXAS 811" A MINIMUM OF 48 HOURS PRIOR TO THE START OF CONSTRUCTION. ANY DAMAGE TO EXISTING UTILITIES SHALL BE THE SOLE RESPONSIBILITY OF THE CONTRACTOR AND THE REPAIR SHALL BE AT CONTRACTOR'S SOLE EXPENSE WHETHER THE UTILITY IS SHOWN ON THESE PLANS OR NOT.

TRENCH EXCAVATION SAFETY PROTECTION:

CONTRACTOR AND/OR CONTRACTOR'S INDEPENDENTLY RETAINED EMPLOYEE OR STRUCTURAL DESIGN/ GEOTECHNICAL/ SAFETY/EQUIPMENT CONSULTANT, IF ANY, SHALL REVIEW THESE PLANS AND ANY AVAILABLE GEOTECHNICAL INFORMATION AND THE ANTICIPATED INSTALLATION SITES WITHIN THE PROJECT WORK AREA IN ORDER TO IMPLEMENT CONTRACTOR'S TRENCH EXCAVATION SAFETY PROTECTION SYSTEMS, PROGRAMS AND /OR PROCEDURES FOR THE PROJECT DESCRIBED IN THE CONTRACT DOCUMENTS. THE CONTRACTOR'S IMPLEMENTATION OF THESE SYSTEMS, PROGRAMS AND/OR PROCEDURES SHALL PROVIDE FOR ADEQUATE TRENCH EXCAVATION SAFETY PROTECTION THAT COMPLY WITH AS A MINIMUM, OSHA STANDARDS FOR TRENCH EXCAVATIONS. SPECIFICALLY, CONTRACTOR AND/OR CONTRACTOR'S INDEPENDENTLY RETAINED EMPLOYEE OR SAFETY CONSULTANT SHALL IMPLEMENT A TRENCH SAFETY PROGRAM IN ACCORDANCE WITH OSHA STANDARDS GOVERNING THE PRESENCE AND ACTIVITIES OF INDIVIDUALS WORKING IN AND AROUND TRENCH EXCAVATION.

DATE	
NO.	REVISION

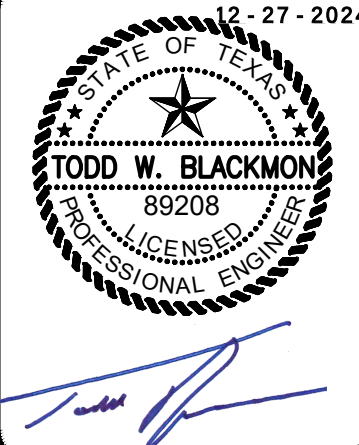

PAPE-DAWSON ENGINEERS
1072 INDEPENDENCE DR. STE 102 | NEW BRAUNFELS, TX 78132 | 830.652.5653
TEXAS ENGINEERING FIRM #479 | TEXAS SURVEYING FIRM #10028600






MEYER RANCH UNIT 16
COMAL COUNTY, TEXAS
DRAIN C - PLAN & PROFILE
STA. 11+00.00 TO 19+00.00

PLAT NO.	
JOB NO.	30010-27
DATE	DECEMBER 2024
DESIGNER	CL
CHECKED	HF
DRAWN	CA
SHEET	C1.08

FOR PERMIT

Date: Dec 17, 2024 11:06am User: ID: Alacdy
File: P:\300\10\21\Design\Ch\150-3001027.dwg

THIS DOCUMENT HAS BEEN PRODUCED FROM MATERIAL THAT WAS STORED AND/OR TRANSMITTED ELECTRONICALLY AND MAY HAVE BEEN INADVERTENTLY ALTERED. RELY ONLY ON FINAL HARDCOPY MATERIALS BEARING THE CONSULTANT'S ORIGINAL SIGNATURE AND SEAL. AERIAL IMAGERY PROVIDED BY GOOGLE/© UNLESS OTHERWISE NOTED. Imagery © 2016, CARPOOLdigital, Global Texas Orthorectification Program, USDA Farm Service Agency.

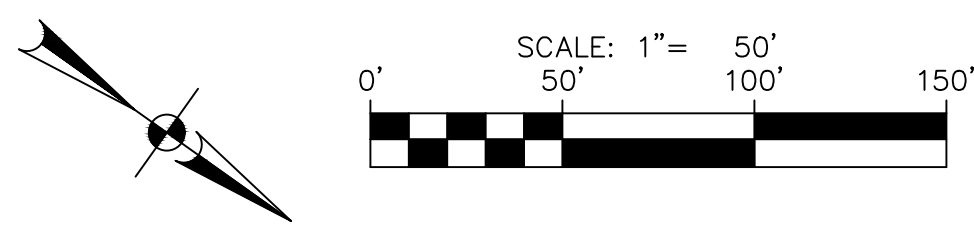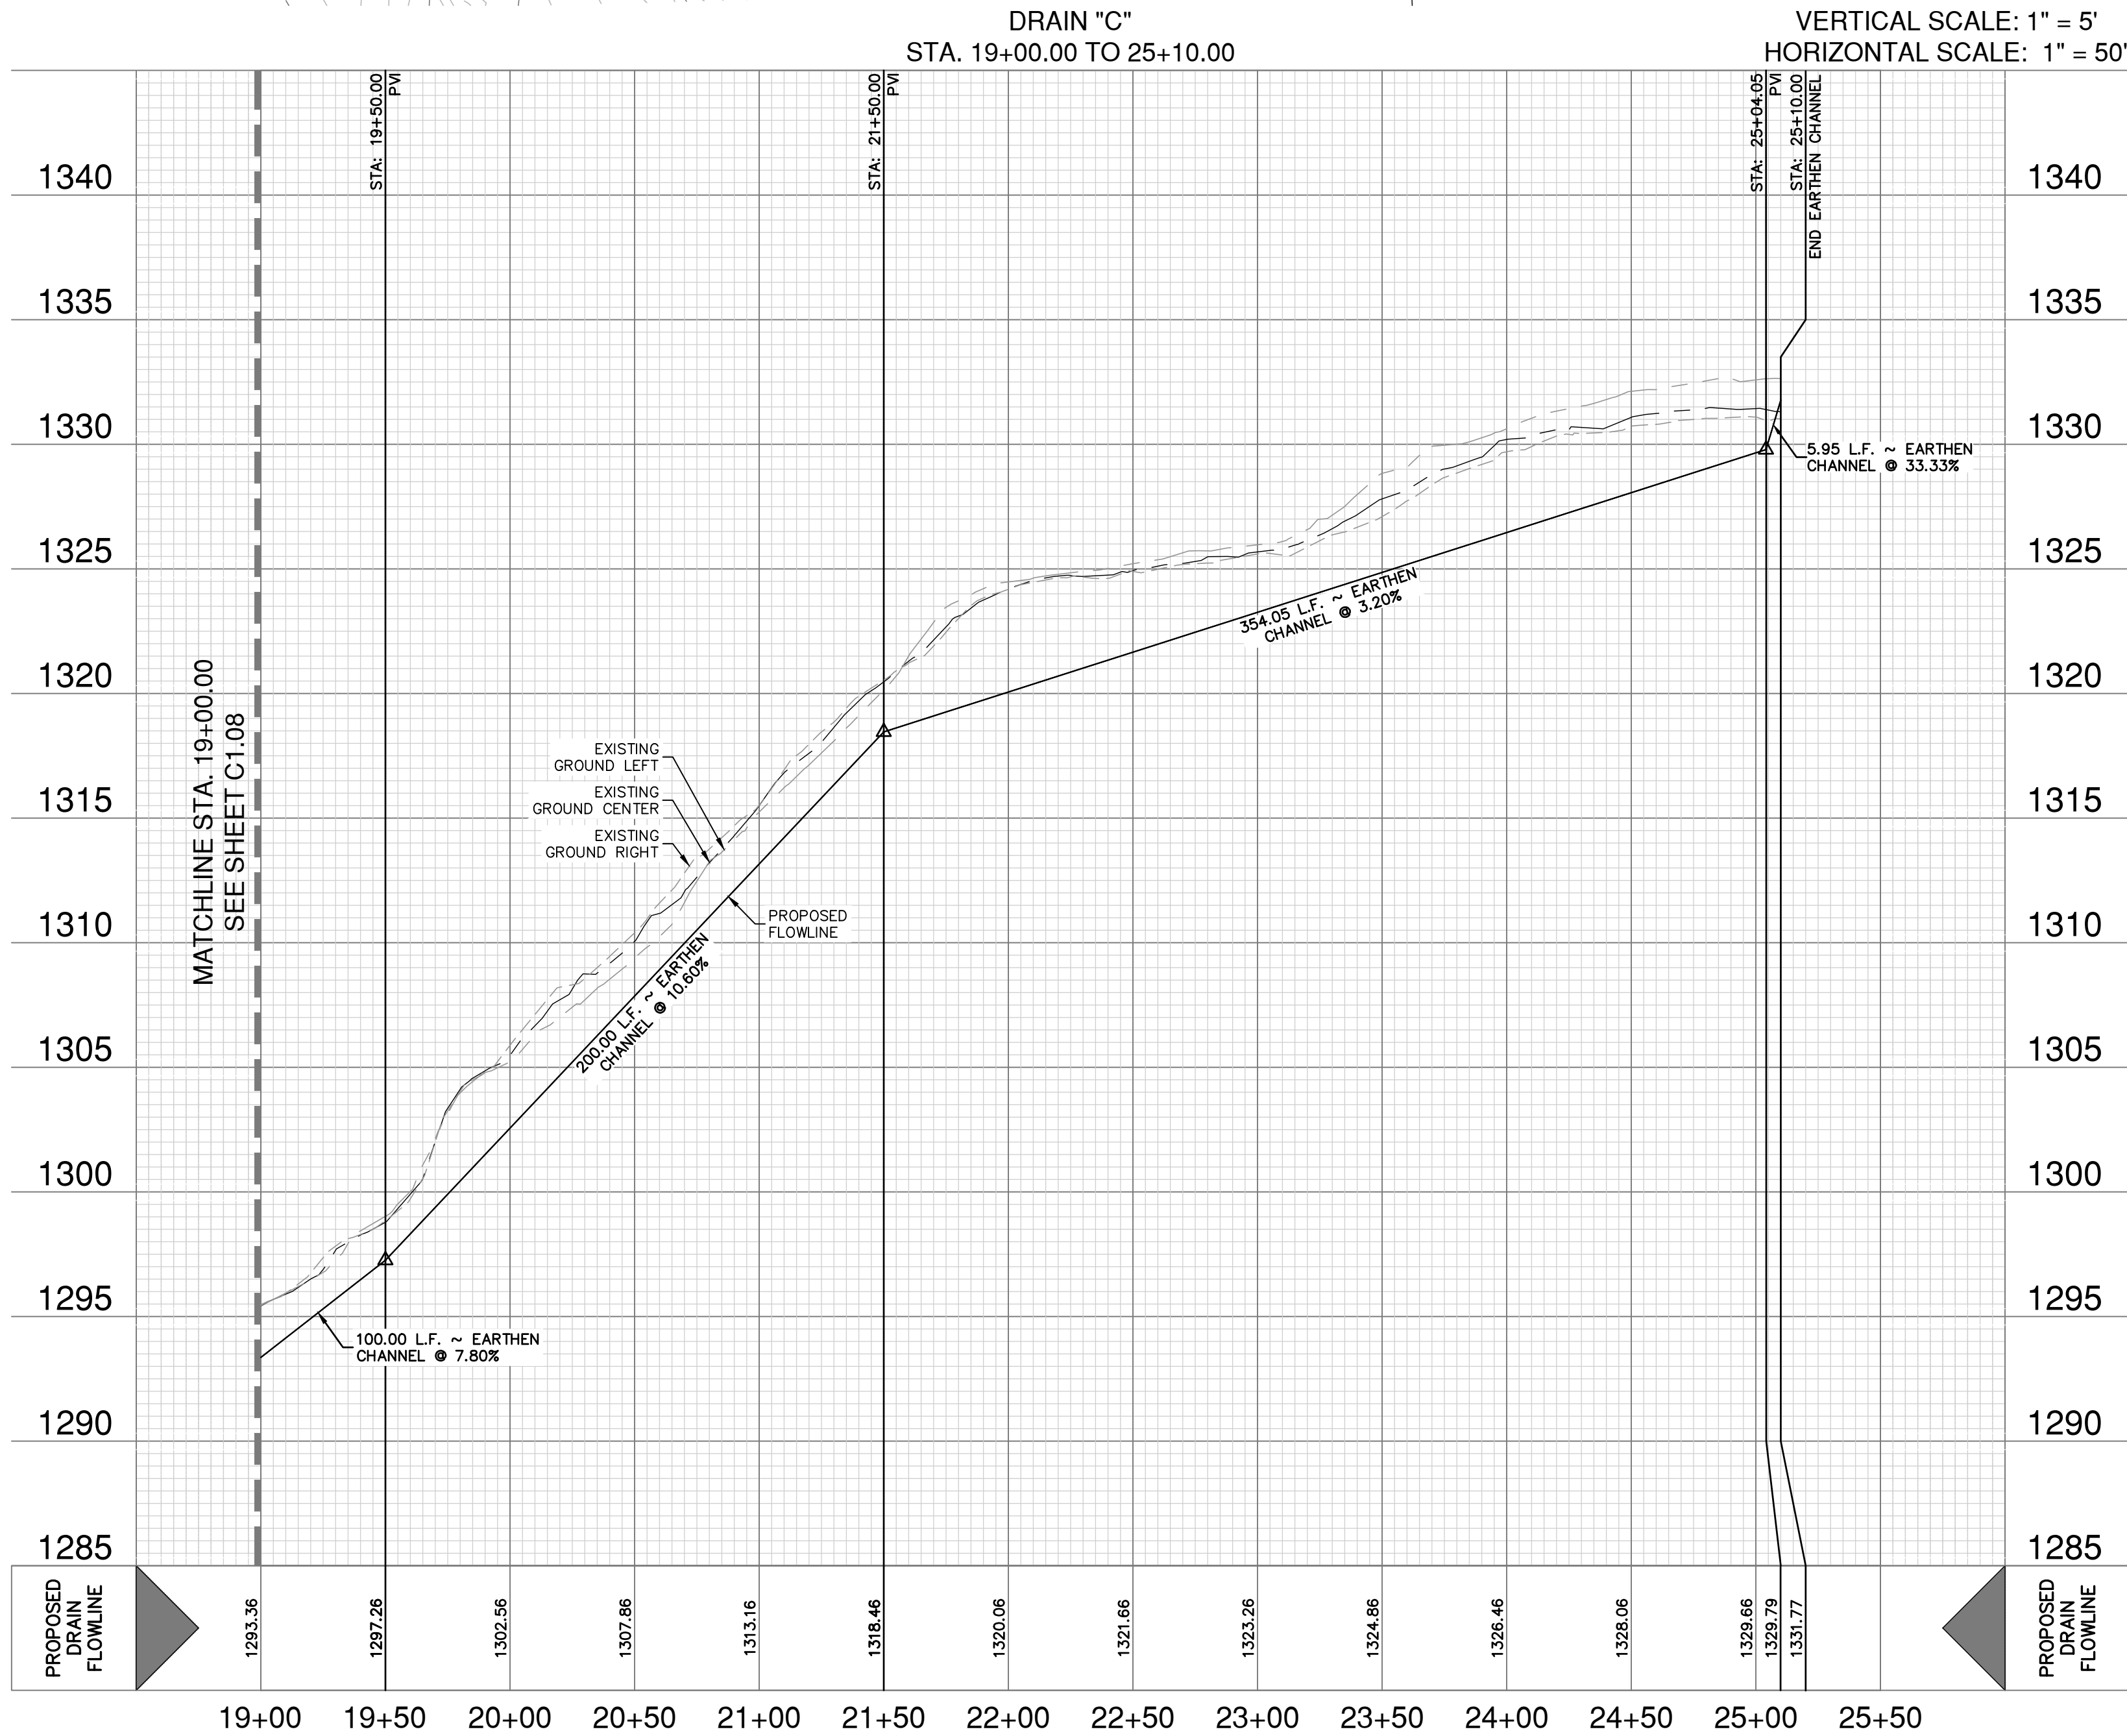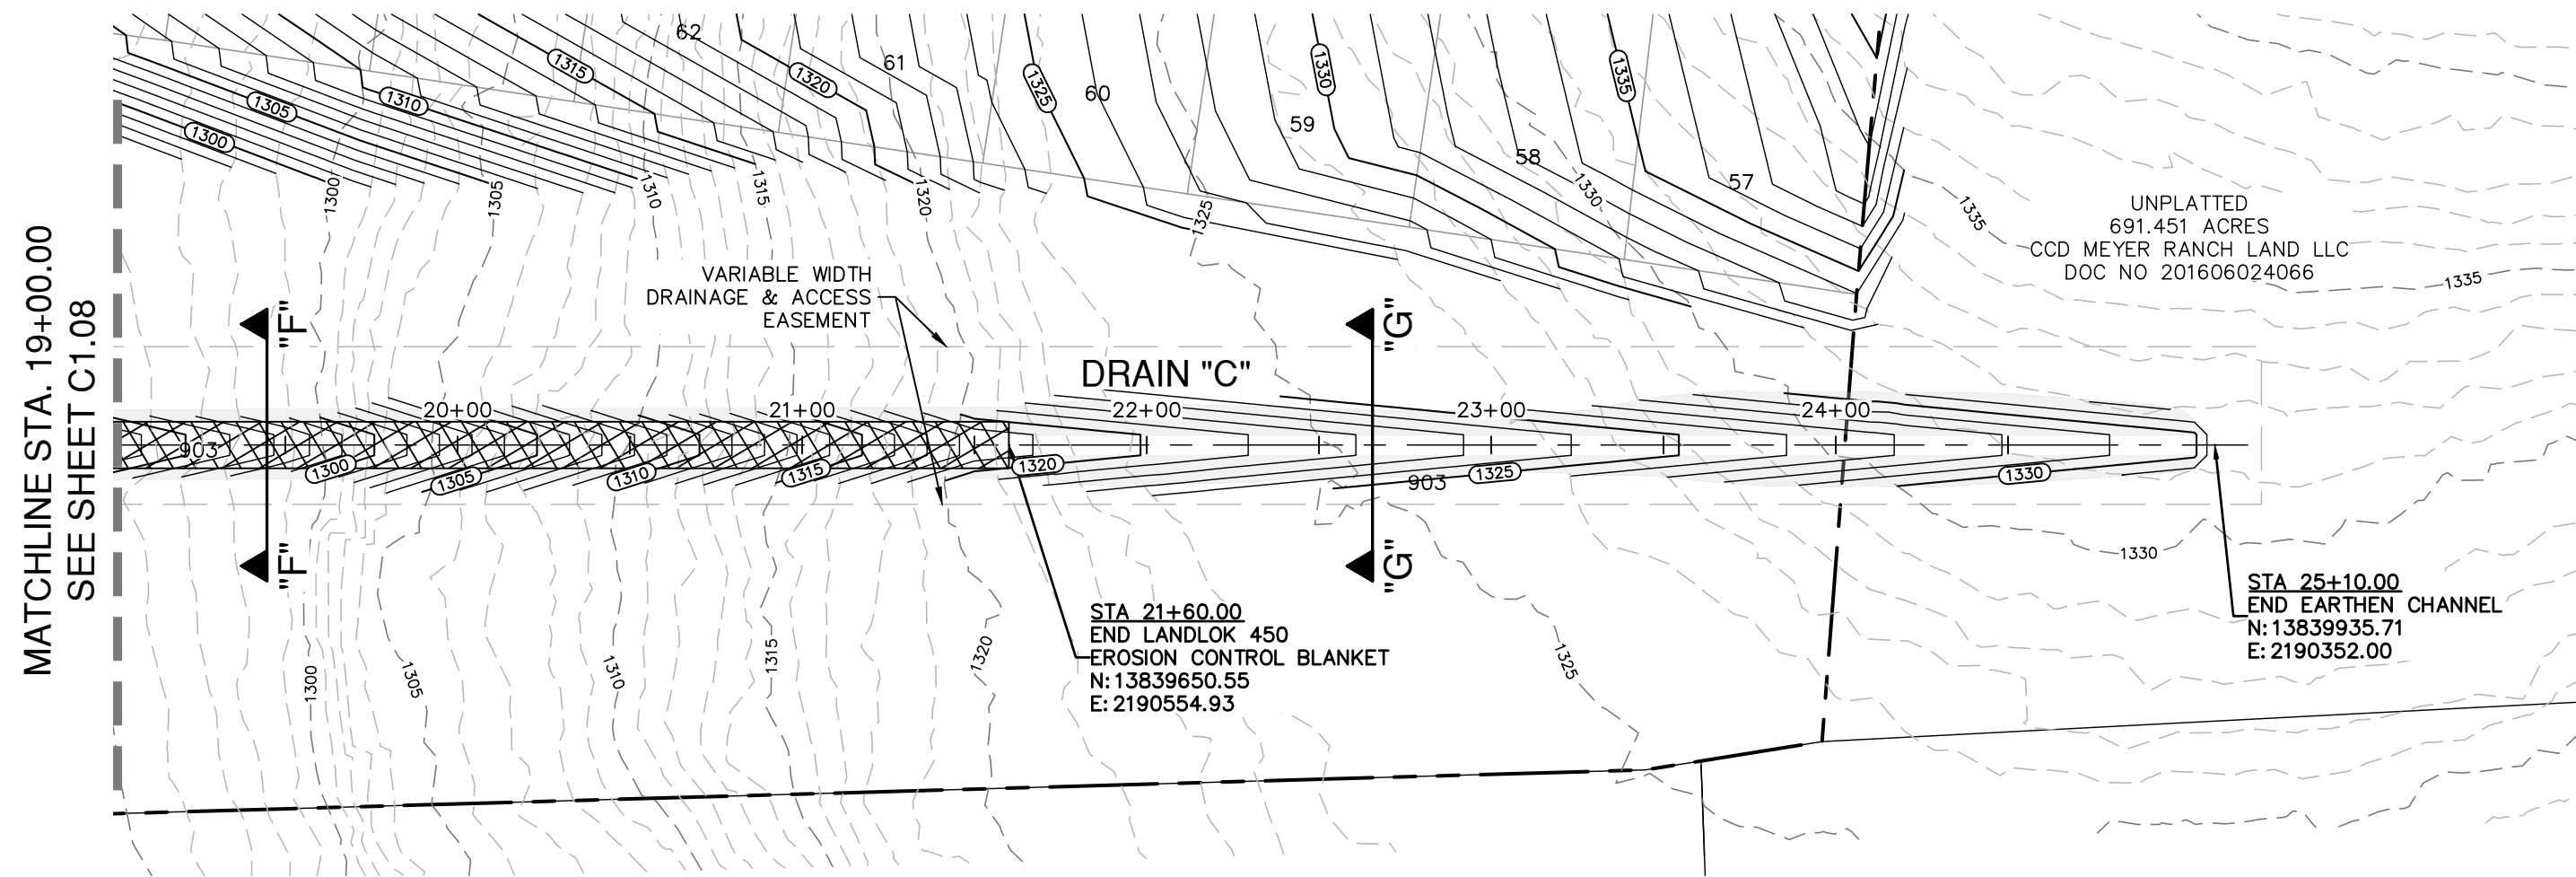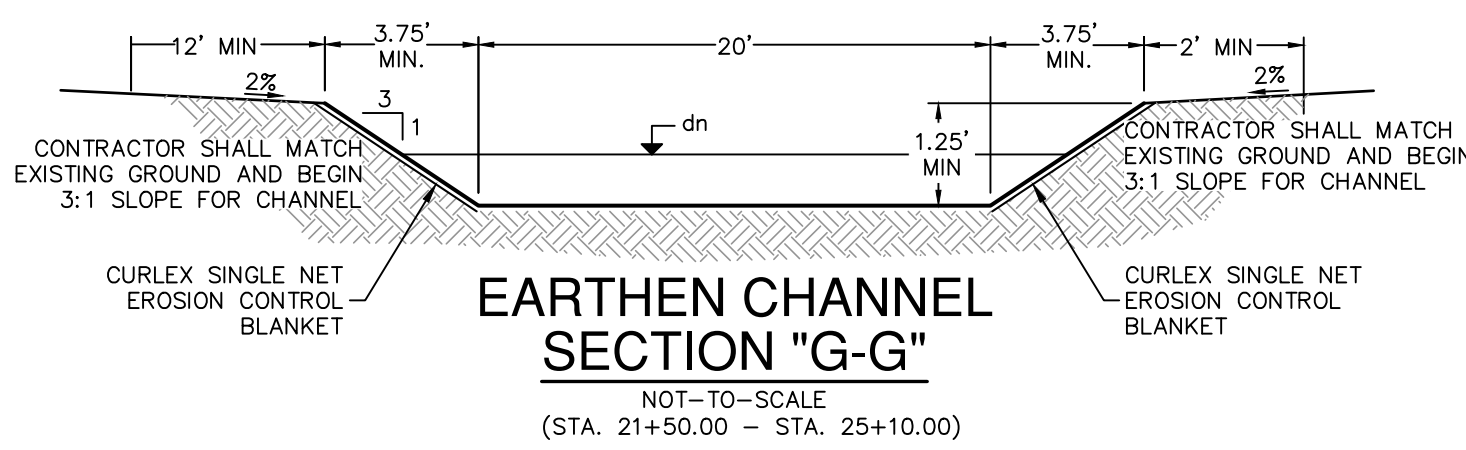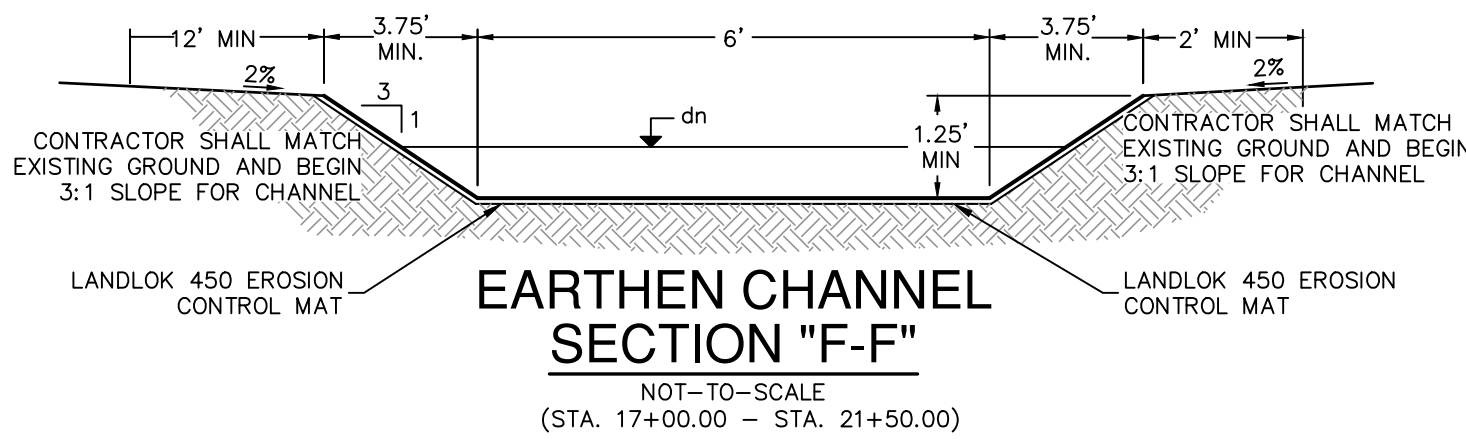

DRAINAGE LEGEND

PROJECT LIMITS	---
100 YR FLOODPLAIN	---
EXISTING CONTOUR	---
PROPOSED CONTOUR	---
EXISTING WATER	---
EXISTING UNDERGROUND ELECTRIC	---
EXISTING GAS	---
EXISTING SEWER	---
PROPOSED SEWER	---
PROPOSED WATER	---
PROPOSED STORM DRAIN	---
EXISTING STORM DRAIN	---
PROPOSED GAS	---
PROPOSED UNDERGROUND ELECTRIC	---
FLOW ARROW	→
CURLEX SINGLE NET EROSION CONTROL BLANKETS	---
LANDLOK 450 EROSION CONTROL MAT	---

HYDRAULIC CALCULATIONS EARTH CHANNEL
STA. 18+50.00 TO 19+50.00
Q ₂₅ = 28 CFS
B _w = 6 FT
n = 0.035
S = 7.80%
dn = 0.54 FT
VN = 6.80 FPS
dn+FrBd = 1.04 FT

HYDRAULIC CALCULATIONS EARTH CHANNEL
STA. 19+50.00 TO 21+50.00
Q ₂₅ = 28 CFS
B _w = 6 FT
n = 0.035
S = 10.60%
dn = 0.50 FT
VN = 7.47 FPS
dn+FrBd = 1.00 FT

HYDRAULIC CALCULATIONS EARTH CHANNEL
STA. 21+50.00 TO 25+10.00
Q ₂₅ = 28 CFS
B _w = 6 FT
n = 0.035
S = 3.20%
dn = 0.70 FT
VN = 4.94 FPS
dn+FrBd = 1.20 FT

DRAINAGE & GRADING NOTES:

- THE CONTRACTOR WILL BE RESPONSIBLE FOR DETERMINING EXACT LOCATION OF ALL UTILITIES AND DRAINAGE STRUCTURES WHETHER SHOWN ON THE PLANS OR NOT. THE CONTRACTOR SHALL UNCOVER EXISTING UTILITIES PRIOR TO CONSTRUCTION TO VERIFY SIZE, GRADE, AND LOCATION. THE CONTRACTOR SHALL NOTIFY THE ENGINEER IMMEDIATELY OF ANY DEVIATIONS FROM PLANS PRIOR TO BEGINNING CONSTRUCTION. ANY DAMAGE TO EXISTING UTILITIES, WHETHER SHOWN ON THE PLANS OR NOT, SHALL BE THE CONTRACTOR'S RESPONSIBILITY TO REPAIR, AT HIS EXPENSE.
- ALL CONCRETE FOR TxDOT DRAINAGE STRUCTURES SHALL MEET TxDOT SPECIFICATIONS. ALL OTHER CONCRETE SHALL BE CLASS "A" 3000 PSI CYLINDER STRENGTH IN 28 DAYS.
- REFERENCE DRAINAGE DETAILS FOR PIPE TRENCH DETAILS, BOX CULVERT, HEADWALL, AND WINGWALL CONSTRUCTION DETAILS, AND BOX CULVERT BEDDING AND EXCAVATION LIMITS.
- CONTRACTOR SHALL GROUT ALL CURB INLETS AND JUNCTION BOXES TO PROVIDE FOR POSITIVE DRAINAGE.
- EARTHEN CHANNELS WILL BE VEGETATED BY SEEDING OR SODDING. 85% OF THE CHANNEL SURFACE MUST HAVE ESTABLISHED VEGETATION BEFORE COMAL COUNTY WILL ACCEPT.
- CONTRACTOR SHALL MATCH TOP OF CHANNEL TO NATURAL GROUND AND MAINTAIN A MINIMUM CHANNEL DEPTH OF "D" AS SHOWN IN THE PROFILE.



CAUTION!!

CONTRACTOR SHALL BE REQUIRED TO LOCATE ALL PUBLIC OR PRIVATE UTILITIES INCLUDING BUT NOT LIMITING TO: WATER, SEWER, TELEPHONE AND FIBER OPTIC LINES, SITE LIGHTING ELECTRIC, SECONDARY ELECTRIC, PRIMARY ELECTRICAL DUCTBANKS, LANDSCAPE IRRIGATION FACILITIES, AND GAS LINES. ANY UTILITY CONFLICTS THAT ARISE SHOULD BE COMMUNICATED TO THE ENGINEER IMMEDIATELY AND PRIOR TO CONSTRUCTION. THE CONTRACTOR SHALL CONTACT "TEXAS 811" A MINIMUM OF 48 HOURS PRIOR TO THE START OF CONSTRUCTION. ANY DAMAGE TO EXISTING UTILITIES SHALL BE THE SOLE RESPONSIBILITY OF THE CONTRACTOR AND THE REPAIR SHALL BE AT CONTRACTOR'S SOLE EXPENSE. WHETHER THE UTILITY IS SHOWN ON THESE PLANS OR NOT.

TRENCH EXCAVATION SAFETY PROTECTION:

CONTRACTOR AND/ OR CONTRACTOR'S INDEPENDENTLY RETAINED EMPLOYEE OR STRUCTURAL DESIGN/ GEOTECHNICAL/ SAFETY/EQUIPMENT CONSULTANT, IF ANY, SHALL REVIEW THESE PLANS AND ANY AVAILABLE GEOTECHNICAL INFORMATION AND THE ANTICIPATED INSTALLATION SITES WITHIN THE PROJECT WORK AREA IN ORDER TO IMPLEMENT CONTRACTOR'S TRENCH EXCAVATION SAFETY PROTECTION SYSTEMS, PROGRAMS AND /OR PROCEDURES FOR THE PROJECT DESCRIBED IN THE CONTRACT DOCUMENTS. THE CONTRACTOR'S IMPLEMENTATION OF THESE SYSTEMS, PROGRAMS AND/OR PROCEDURES SHALL PROVIDE FOR ADEQUATE TRENCH EXCAVATION SAFETY PROTECTION THAT COMPLY WITH AS A MINIMUM, OSHA STANDARDS FOR TRENCH EXCAVATIONS. SPECIFICALLY, CONTRACTOR AND/OR CONTRACTOR'S INDEPENDENTLY RETAINED EMPLOYEE OR SAFETY CONSULTANT SHALL IMPLEMENT A TRENCH SAFETY PROGRAM IN ACCORDANCE WITH OSHA STANDARDS GOVERNING THE PRESENCE AND ACTIVITIES OF INDIVIDUALS WORKING IN AND AROUND TRENCH EXCAVATION.

DATE	
NO.	REVISION

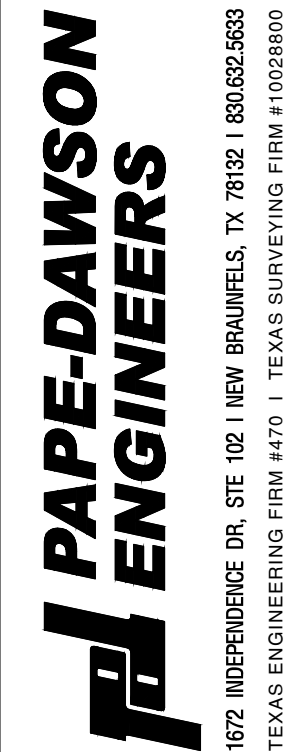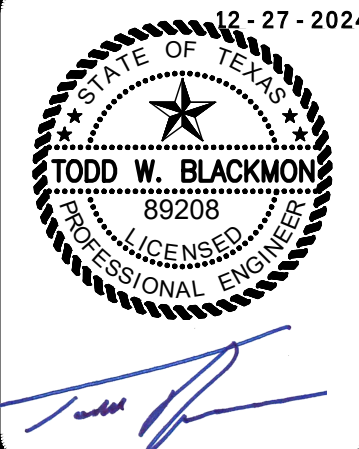

MEYER RANCH UNIT 16
COMAL COUNTY, TEXAS


DRAIN C - PLAN & PROFILE
STA. 19+00.00 TO 25+10.00

PLAT NO.	
JOB NO.	30010-27
DATE	DECEMBER 2024
DESIGNER	CL
CHECKED	HF
DRAWN	CA
SHEET	C1.09


FOR PERMIT

Date: Dec 17, 2024, 11:07 am User: ID: Alac44y
File: P:\300\10\27\Design\Chal\SD01-301027.dwg

THIS DOCUMENT HAS BEEN PRODUCED FROM MATERIAL THAT WAS STORED AND/OR TRANSMITTED ELECTRONICALLY AND MAY HAVE BEEN INADVERTENTLY ALTERED. RELY ONLY ON FINAL HARDCOPY MATERIALS BEARING THE CONSULTANT'S ORIGINAL SIGNATURE AND SEAL. AERIAL IMAGERY PROVIDED BY GOOGLE/© UNLESS OTHERWISE NOTED. Imagery © 2016 CARPOOL/Digital Globe, Texas Orthophoto Program, USDA Farm Service Agency.

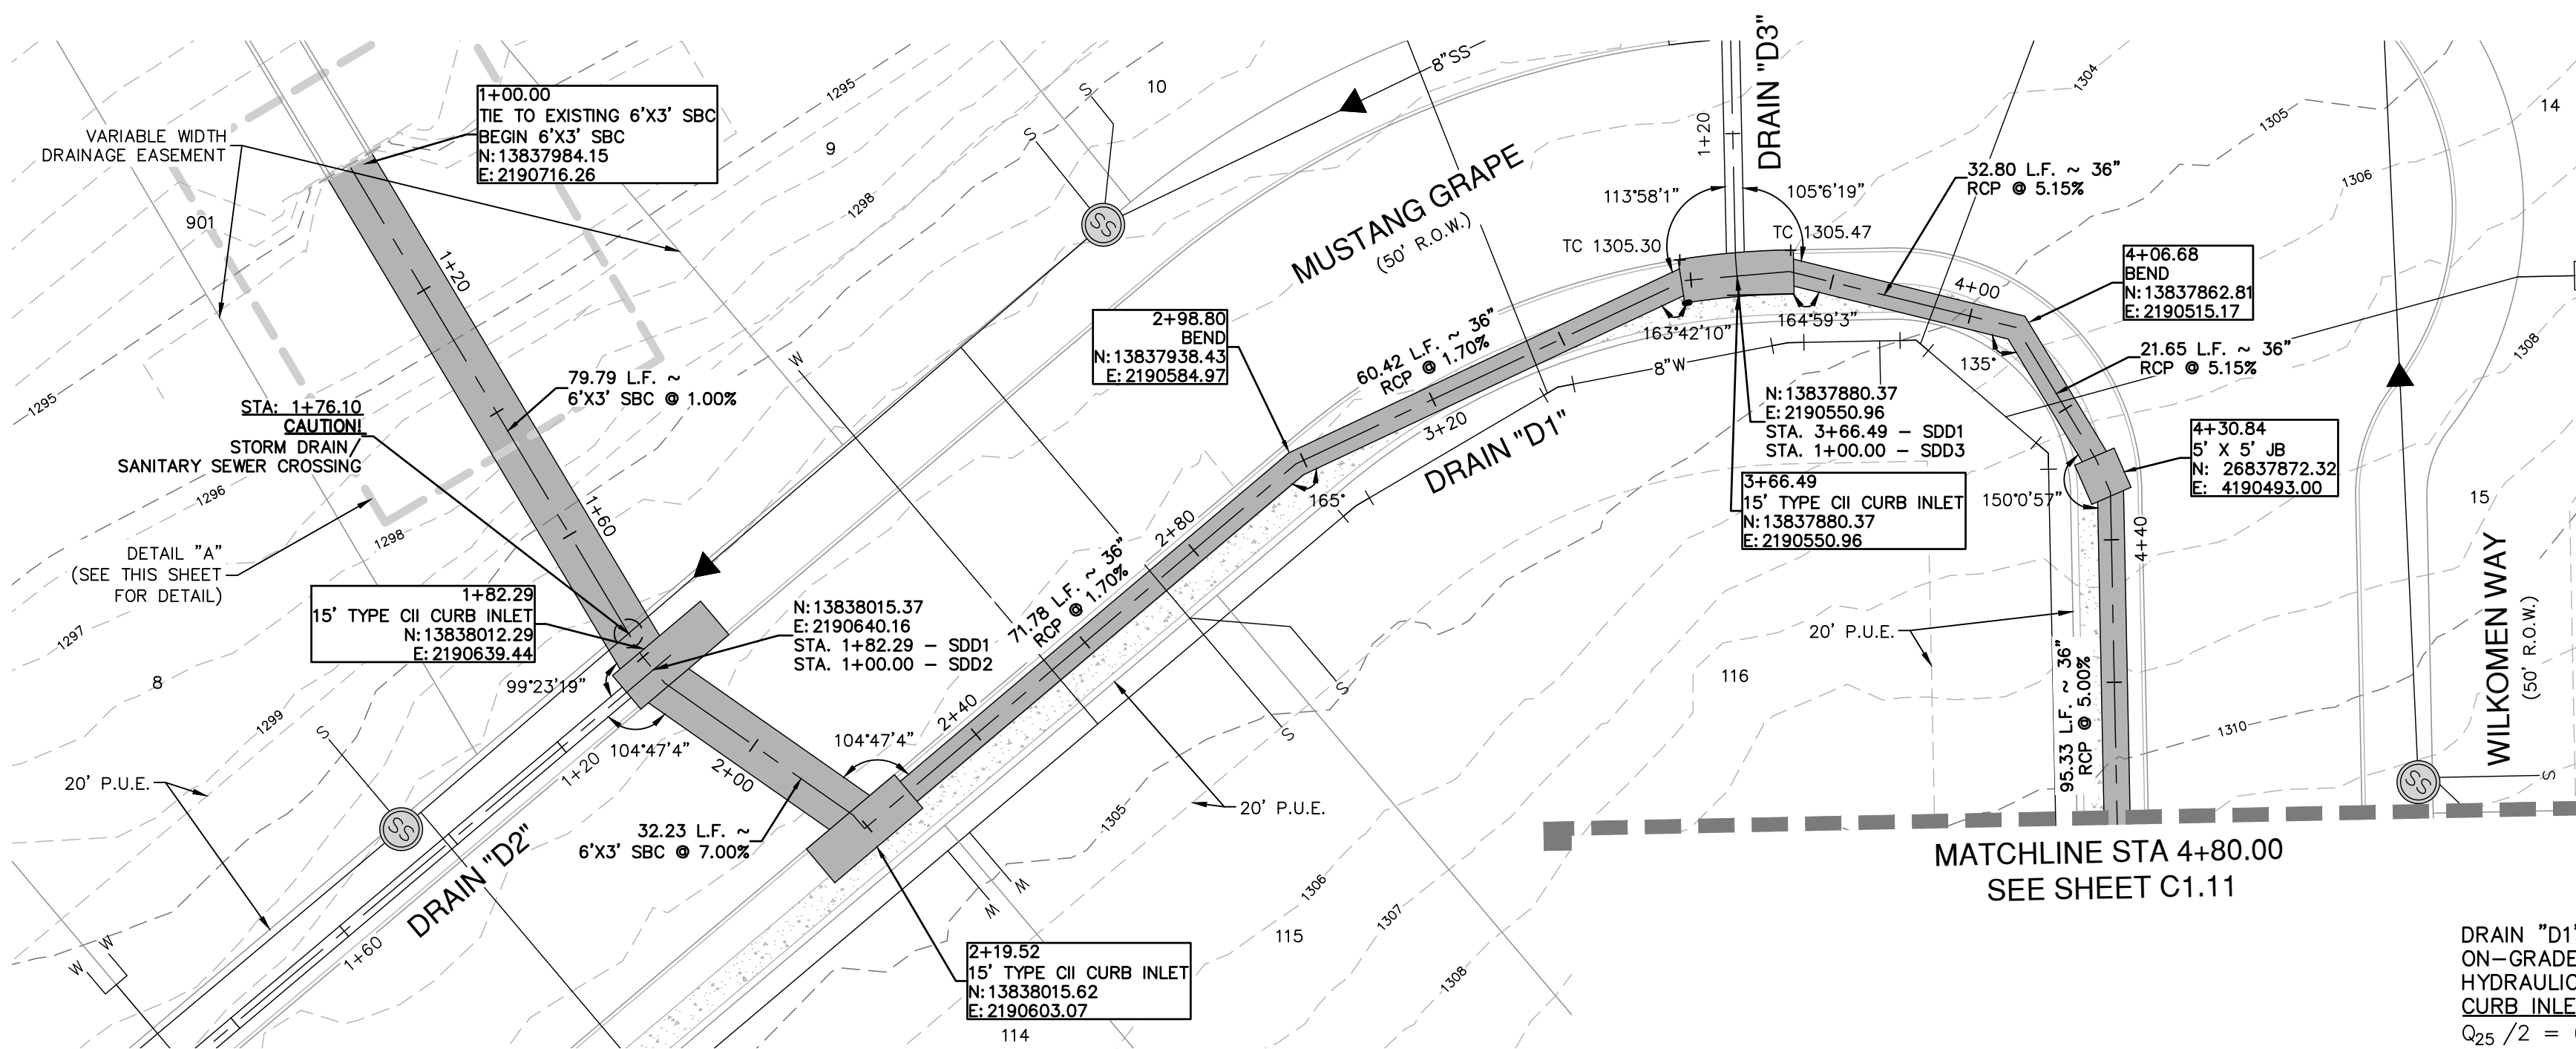

DRAIN "D1" STA. 3+66.49
ON-GRADE INLET
HYDRAULIC CALCULATIONS
CURB INLET TABLE POINT U15
 $Q_{25}/2 = 63/2 = 31.5$ CFS
 $S = 1.00\%$
 $L = 15'$ INLET
 $Q_{CAPTURED} = 14$ CFS
 $Q_{BYPASS} = 17.5$ CFS

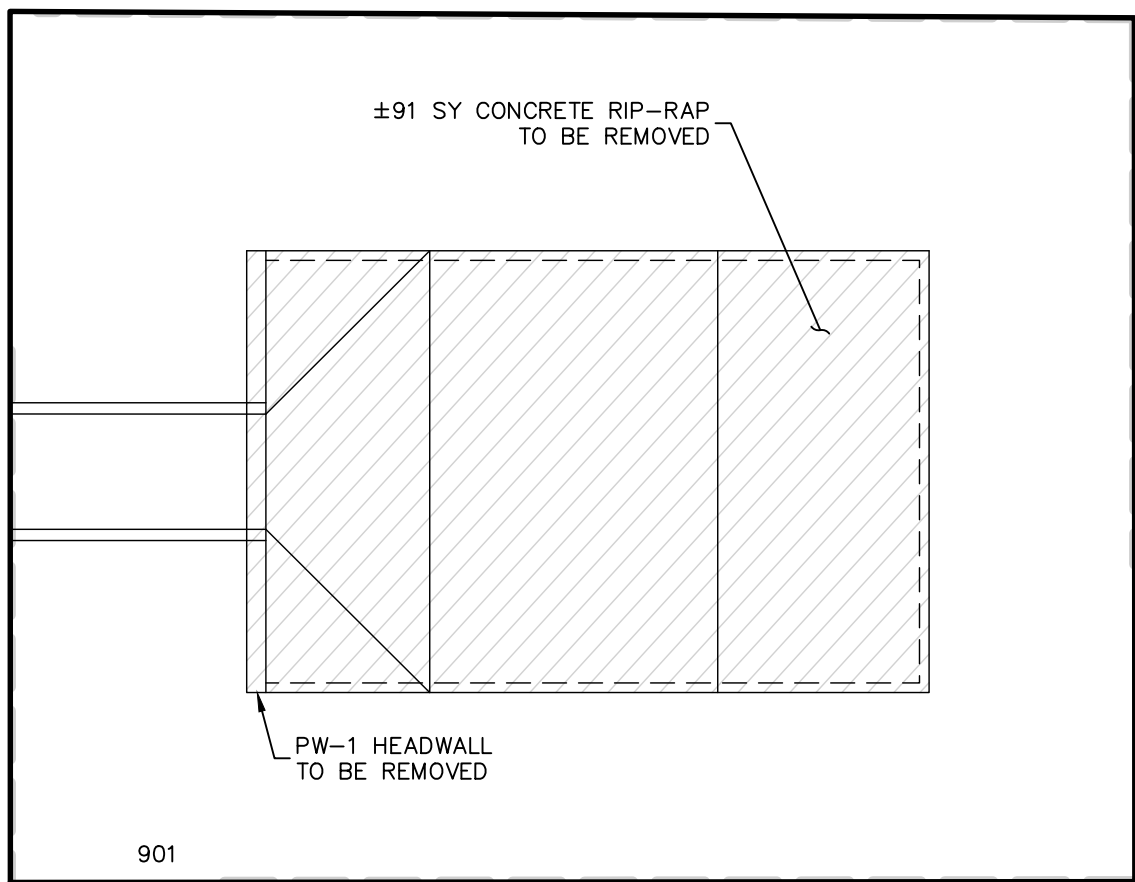

DETAIL "A": EXISTING DRAIN DEMOLITION


SCALE: 1" = 30'

HYDRAULIC CALCULATIONS - 15" CURB INLET
STA. 1+82.29 & STA. 2+19.52

$Q_{25}/2 = 51/2 = 25.5$ CFS
 $Q_{25}/2 = \sqrt{CA} \cdot 2gh$ (ORIFICE FLOW EQN.)
 $A = L(0.52)$, $h = 0.54$, $g = 32.2$, $c = 0.67$
 $L = \frac{25.5}{(0.67)(0.52)/2} = \frac{25.5}{(0.347)} = 73.5$ FT
 $L = 12.41$ FT USE 15 FT
CHECK WITH WEIR FORMULA
 $h = \left(\frac{Q}{(CL)}\right)^{2/3} = \left(\frac{25.5}{(3.087)(15)}\right)^{2/3} = 0.67$ FT.
 $h = 0.67' < 0.79'$ OK

DRAIN "D1"
STA 1+00.00 TO 4+80.00

VERTICAL SCALE: 1" = 5'
HORIZONTAL SCALE: 1" = 20'

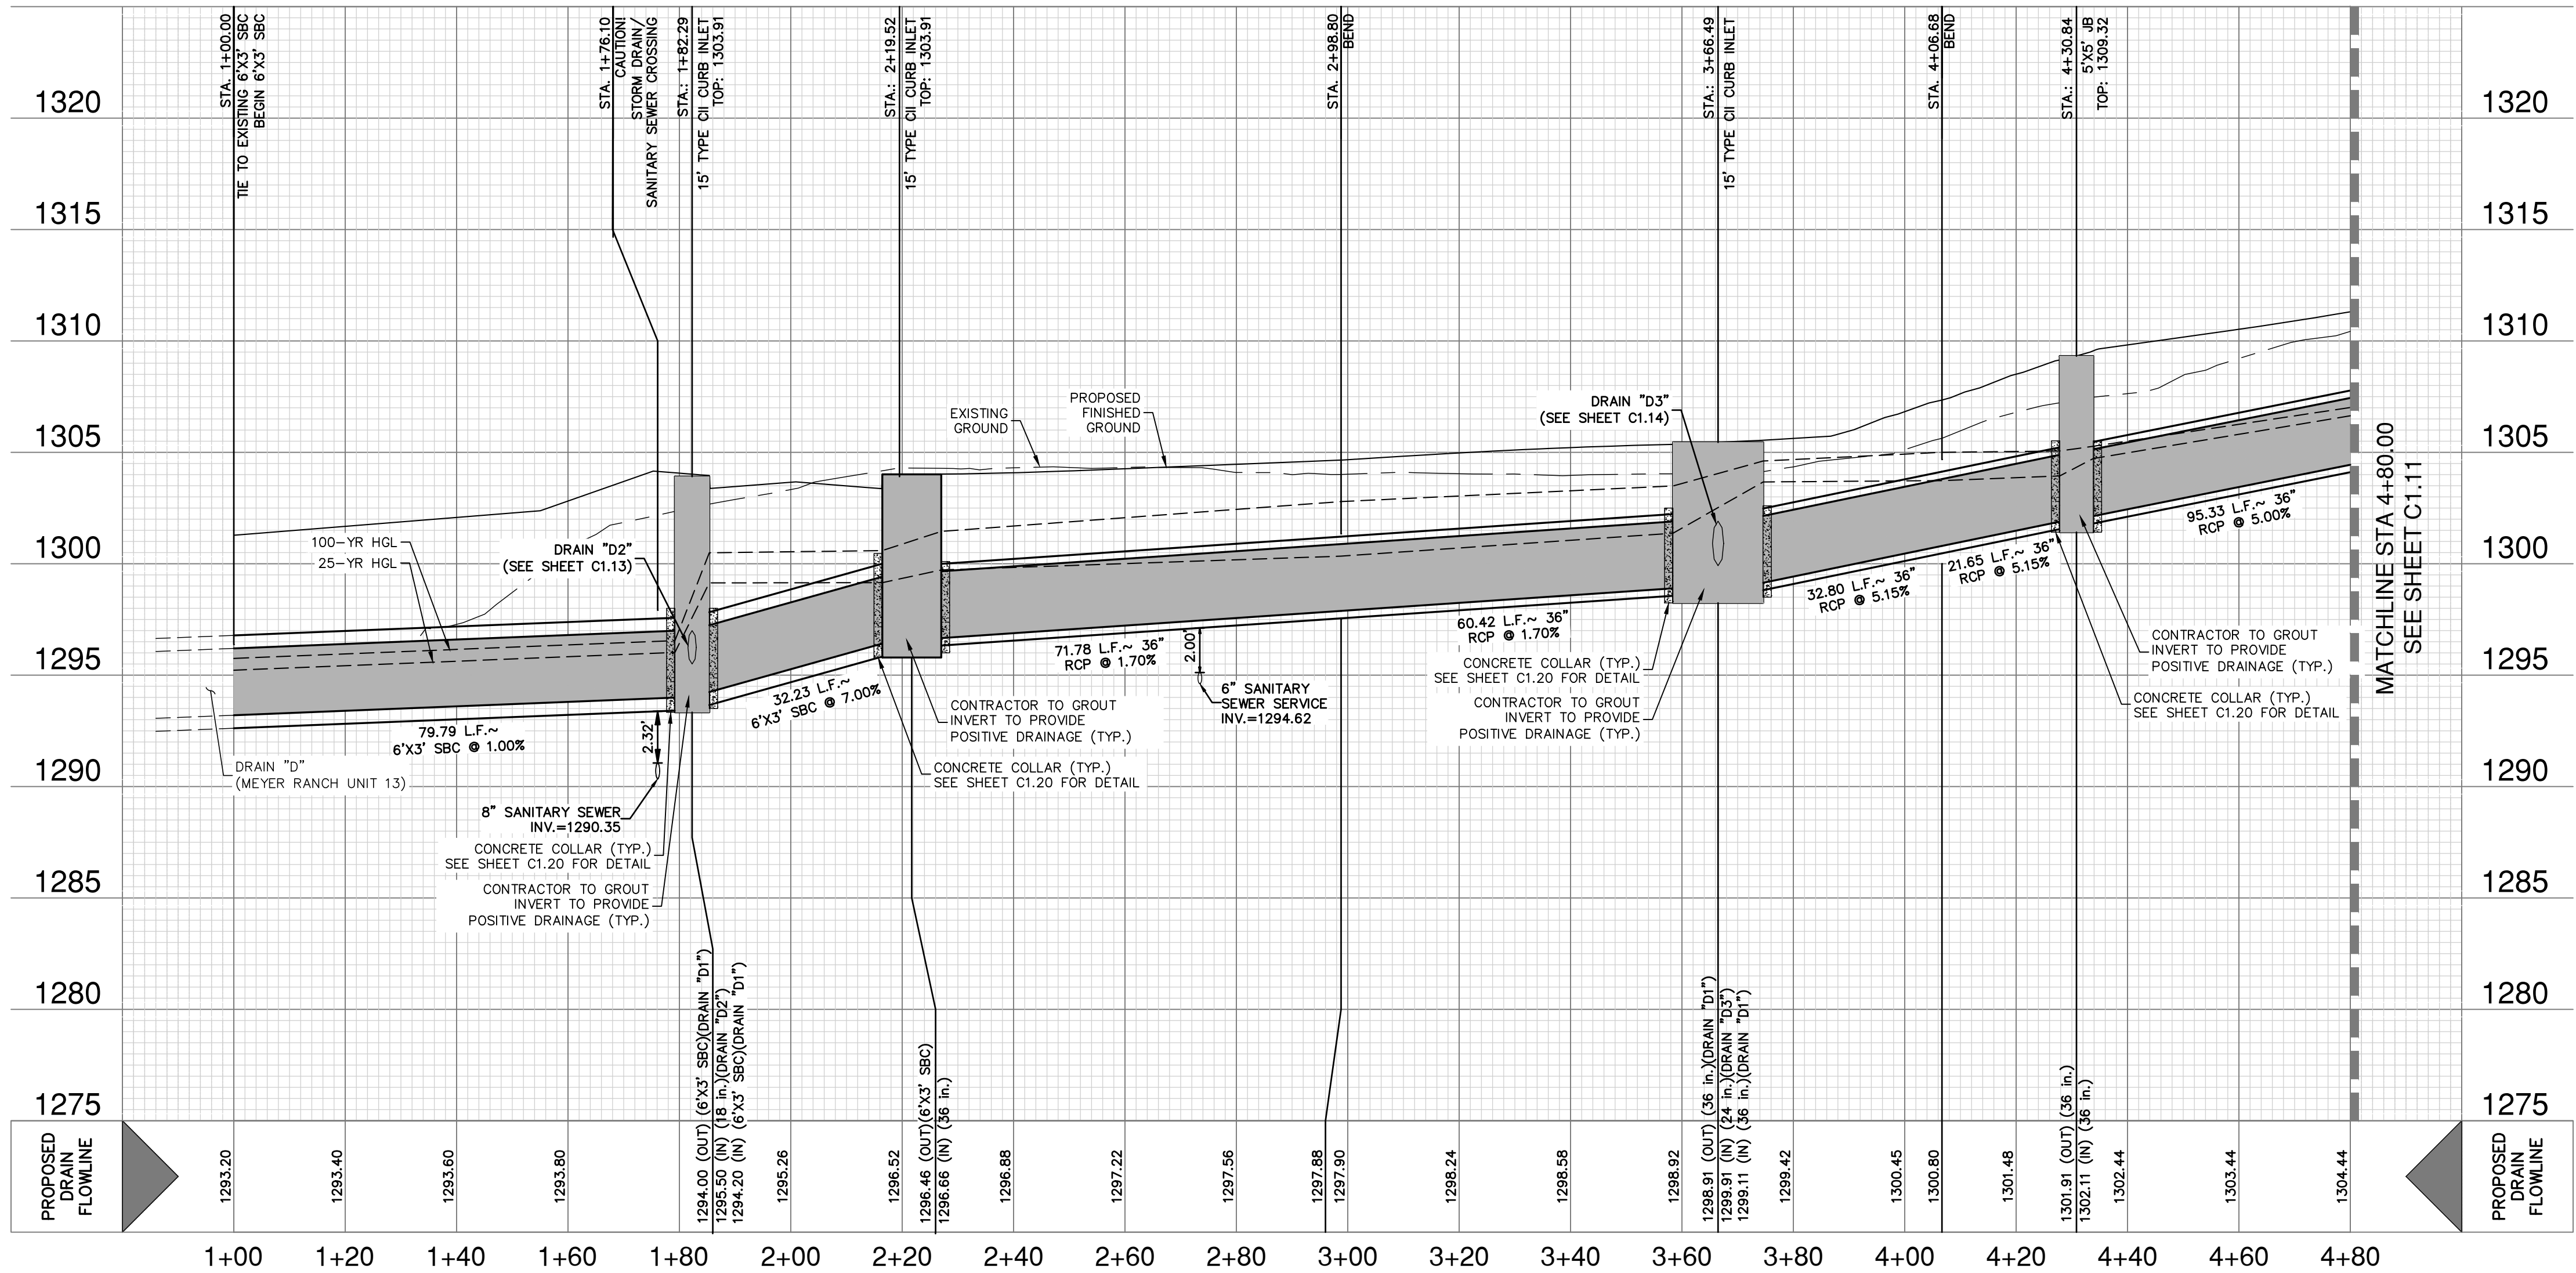

HYDRAULIC CALCULATIONS STORM DRAIN "D1" STA. 1+00.00 TO 1+82.29
Q25 = 98 CFS
S = 1.00%
Sf = 0.23%
dn = 2.02 FT
V = 8.07 FPS
n = 0.013
D = 3.0 FT

HYDRAULIC CALCULATIONS STORM DRAIN "D1" STA. 1+82.29 TO 2+19.52
Q25 = 83.5 CFS
S = 7.00%
Sf = 0.17%
dn = 3.00 FT
V = 4.64 FPS
n = 0.013
D = 3.0 FT

HYDRAULIC CALCULATIONS STORM DRAIN "D1" STA. 2+19.52 TO 2+98.80
Q25 = 58 CFS
S = 1.70%
Sf = 0.76%
dn = 3.00 FT
V = 8.21 FPS
n = 0.013
D = 3.0 FT

HYDRAULIC CALCULATIONS STORM DRAIN "D1" STA. 2+98.80 TO 3+66.49
Q25 = 58 CFS
S = 1.70%
Sf = 0.76%
dn = 2.46 FT
V = 9.34 FPS
n = 0.013
D = 3.0 FT

HYDRAULIC CALCULATIONS STORM DRAIN "D1" STA. 3+66.49 TO 4+06.64
Q25 = 30 CFS
S = 5.15%
Sf = 0.20%
dn = 3.00 FT
V = 4.24 FPS
n = 0.013
D = 3.0 FT

HYDRAULIC CALCULATIONS STORM DRAIN "D1" STA. 4+06.64 TO 4+30.84
Q25 = 30 CFS
S = 5.15%
Sf = 0.20%
dn = 3.00 FT
V = 4.24 FPS
n = 0.013
D = 3.0 FT

HYDRAULIC CALCULATIONS STORM DRAIN "D1" STA. 4+30.84 TO 5+31.17
Q25 = 30 CFS
S = 5.00%
Sf = 0.20%
dn = 2.62 FT
V = 4.58 FPS
n = 0.013
D = 3.0 FT

DRAINAGE & GRADING NOTES:

- THE CONTRACTOR WILL BE RESPONSIBLE FOR DETERMINING EXACT LOCATION OF ALL UTILITIES AND DRAINAGE STRUCTURES WHETHER SHOWN ON THE PLANS OR NOT. THE CONTRACTOR SHALL UNCOVER EXISTING UTILITIES PRIOR TO CONSTRUCTION TO VERIFY SIZE, GRADE, AND LOCATION. THE CONTRACTOR SHALL NOTIFY THE ENGINEER IMMEDIATELY OF ANY DEVIATIONS FROM PLANS PRIOR TO BEGINNING CONSTRUCTION. ANY DAMAGE TO EXISTING UTILITIES, WHETHER SHOWN ON THE PLANS OR NOT, SHALL BE THE CONTRACTOR'S RESPONSIBILITY TO REPAIR, AT HIS EXPENSE.
- ALL CONCRETE FOR TxDOT DRAINAGE STRUCTURES SHALL MEET TxDOT SPECIFICATIONS. ALL OTHER CONCRETE SHALL BE CLASS "A" 3000 PSI CYLINDER STRENGTH IN 28 DAYS.
- REFERENCE DRAINAGE DETAILS FOR PIPE TRENCH DETAILS, BOX CULVERT, HEADWALL, AND WINGWALL CONSTRUCTION DETAILS, AND BOX CULVERT BEDDING AND EXCAVATION LIMITS.
- CONTRACTOR SHALL GROUT ALL CURB INLETS AND JUNCTION BOXES TO PROVIDE FOR POSITIVE DRAINAGE.
- EARTHEN CHANNELS WILL BE VEGETATED BY SEEDING OR SODDING. 85% OF THE CHANNEL SURFACE MUST HAVE ESTABLISHED VEGETATION BEFORE COMAL COUNTY WILL ACCEPT.
- CONTRACTOR SHALL MATCH TOP OF CHANNEL TO NATURAL GROUND AND MAINTAIN A MINIMUM CHANNEL DEPTH OF "D" AS SHOWN IN THE PROFILE.

CAUTION!!

CONTRACTOR SHALL BE REQUIRED TO LOCATE ALL PUBLIC OR PRIVATE UTILITIES INCLUDING BUT NOT LIMITING TO: WATER, SEWER, TELEPHONE AND FIBER OPTIC LINES, SITE LIGHTING ELECTRIC, SECONDARY ELECTRIC, PRIMARY ELECTRICAL DUCTBANKS, LANDSCAPE IRRIGATION FACILITIES, AND GAS LINES. ANY UTILITY CONFLICTS THAT ARISE SHOULD BE COMMUNICATED TO THE ENGINEER IMMEDIATELY AND PRIOR TO CONSTRUCTION. THE CONTRACTOR SHALL CONTACT "TEXAS 811" A MINIMUM OF 48 HOURS PRIOR TO THE START OF CONSTRUCTION. ANY DAMAGE TO EXISTING UTILITIES SHALL BE THE SOLE RESPONSIBILITY OF THE CONTRACTOR AND THE REPAIR SHALL BE AT CONTRACTOR'S SOLE EXPENSE WHETHER THE UTILITY IS SHOWN ON THESE PLANS OR NOT.

TRENCH EXCAVATION SAFETY PROTECTION:

CONTRACTOR AND/OR CONTRACTOR'S INDEPENDENTLY RETAINED EMPLOYEE OR STRUCTURAL DESIGN/ GEOTECHNICAL/ SAFETY/EQUIPMENT CONSULTANT, IF ANY, SHALL REVIEW THESE PLANS AND ANY AVAILABLE GEOTECHNICAL INFORMATION AND THE ANTICIPATED INSTALLATION SITES WITHIN THE PROJECT WORK AREA IN ORDER TO IMPLEMENT CONTRACTOR'S TRENCH EXCAVATION SAFETY PROTECTION SYSTEMS, PROGRAMS AND /OR PROCEDURES FOR THE PROJECT DESCRIBED IN THE CONTRACT DOCUMENTS. THE CONTRACTOR'S IMPLEMENTATION OF THESE SYSTEMS, PROGRAMS AND/OR PROCEDURES SHALL PROVIDE FOR ADEQUATE TRENCH EXCAVATION SAFETY PROTECTION THAT COMPLY WITH AS A MINIMUM, OSHA STANDARDS FOR TRENCH EXCAVATIONS. SPECIFICALLY, CONTRACTOR AND/OR CONTRACTOR'S INDEPENDENTLY RETAINED EMPLOYEE OR SAFETY CONSULTANT SHALL IMPLEMENT A TRENCH SAFETY PROGRAM IN ACCORDANCE WITH OSHA STANDARDS GOVERNING THE PRESENCE AND ACTIVITIES OF INDIVIDUALS WORKING IN AND AROUND TRENCH EXCAVATION.

PAPE-DAWSON
ENGINEERS


1072 INDEPENDENCE DR. STE 102 | NEW BRAUNFELS, TX 78132 | 830.652.5653
TEXAS ENGINEERING FIRM #470 | TEXAS SURVEYING FIRM #10028800

MEYER RANCH UNIT 16
COMAL COUNTY, TEXAS

DRAIN D1 - PLAN & PROFILE
STA 1+00.00 TO 4+80.00

PLAT NO.
JOB NO. 30010-27
DATE DECEMBER 2024
DESIGNER CL
CHECKED HF DRAWN JM
SHEET C1.10

FOR PERMIT

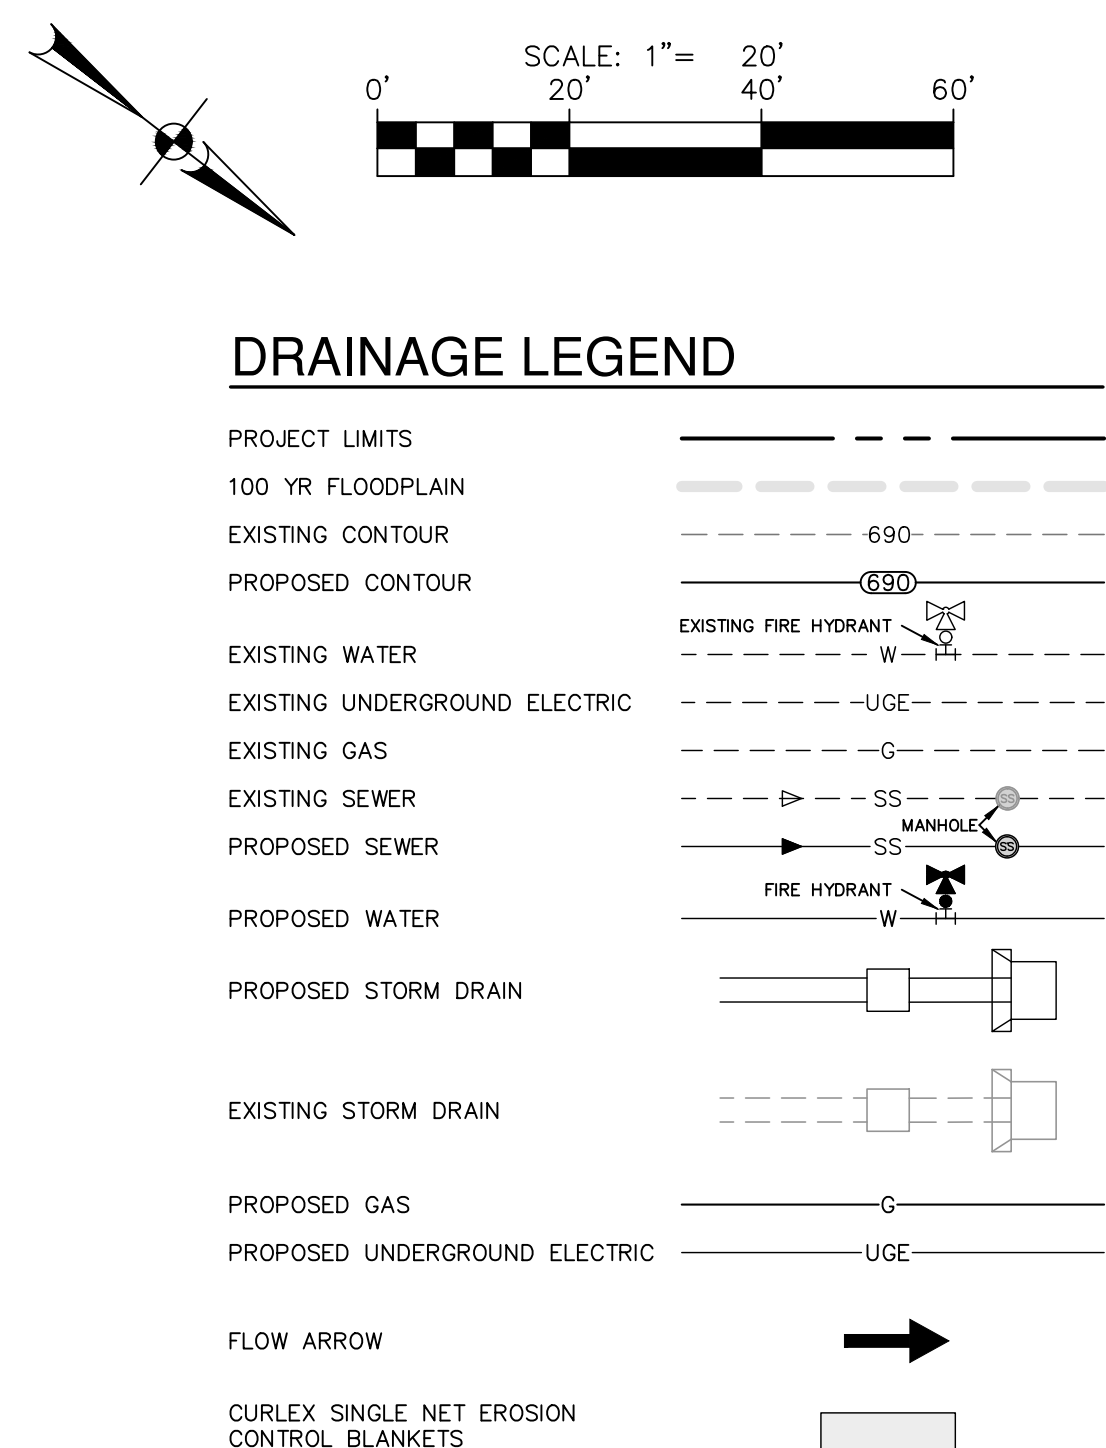

**HYDRAULIC
CALCULATIONS**
STORM DRAIN "D1"
STA. 4+30.84 TO 5+31.17

Q25 = 30 CFS
S = 5.00%
Sf = 0.20%
dn = 2.62 FT
V = 4.58 FPS
n = 0.013
D = 3.0 FT

**HYDRAULIC
CALCULATIONS
STORM DRAIN "D1"**

STA. 5+31.17 TO 7+28.21

Q25 = 30 CFS

S = 6.50%

Sf = 0.20%

dn = 2.61 FT

V = 4.59 FPS

n = 0.013

D = 3.0 FT

**HYDRAULIC
CALCULATIONS**
STORM DRAIN "D1"
STA. 7+28.21 TO 7+85.72

**HYDRAULIC
CALCULATIONS**
STORM DRAIN "D1"

STA. 7+85.72 TO 11+87.95

Q25 = 19 CFS

S = 7.10%



Sf = 0.71%

dn = 1.81 FT

V = 6.35 FPS

n = 0.013

D = 2.0 FT

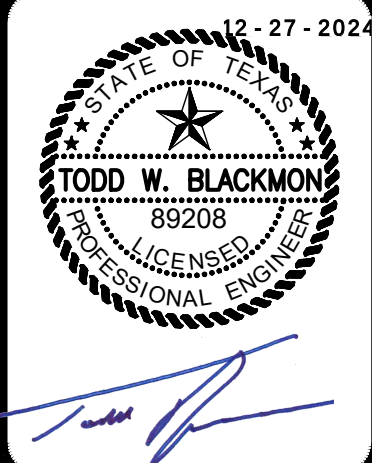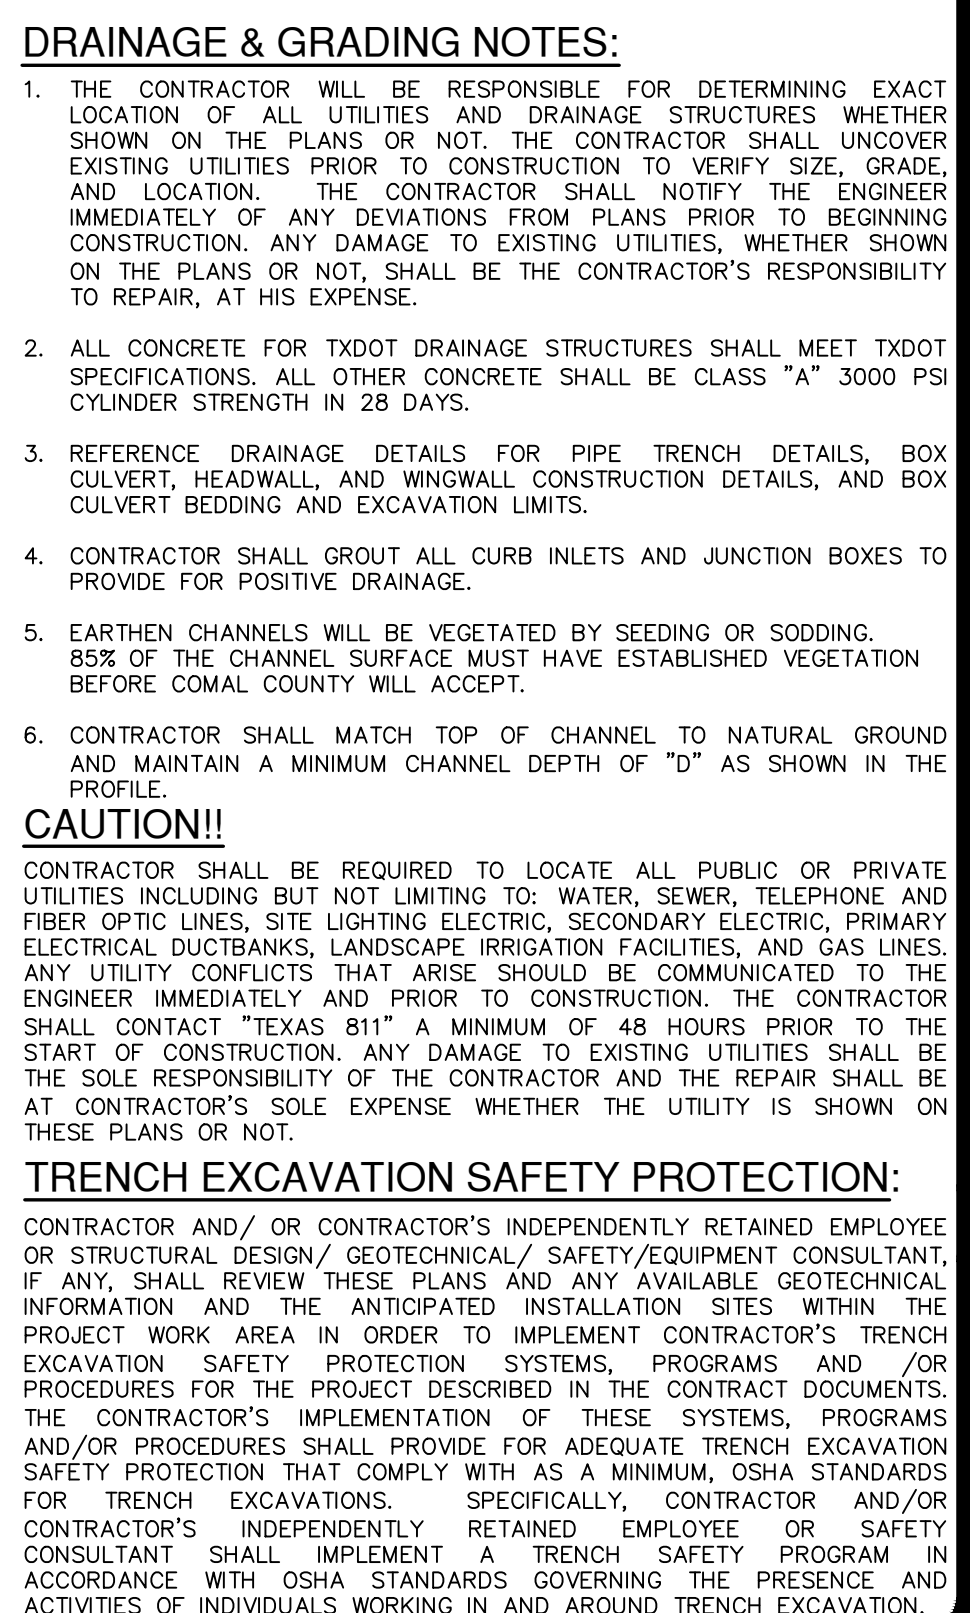


**PAPE-DAWSON
ENGINEERS**

1672 INDEPENDENCE DR. STE. 102 | NEW BRAUNFELS, TX. 78132 | 830.632.5653
TEXAS ENGINEERING FIRM #1028880 | TEXAS SURVEYING FIRM #1028880


MEYER RANCH UNIT 16
COMAL COUNTY, TEXAS
DRAIN D1 - PLAN & PROFILE
STA 4+80.00 TO 9+00.00

PLAT NO. _____
JOB NO. 30010-27
DATE DECEMBER 2024
DESIGNER CL
CHECKED *HF* DRAWN JM
SHEET C1.11

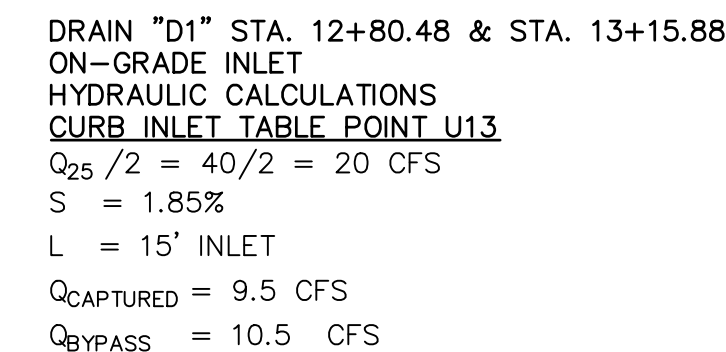

DRAIN "D1"
STA 9+00.00 TO 13+15.88

VERTICAL SCALE: 1" = 5'
HORIZONTAL SCALE: 1" = 20'

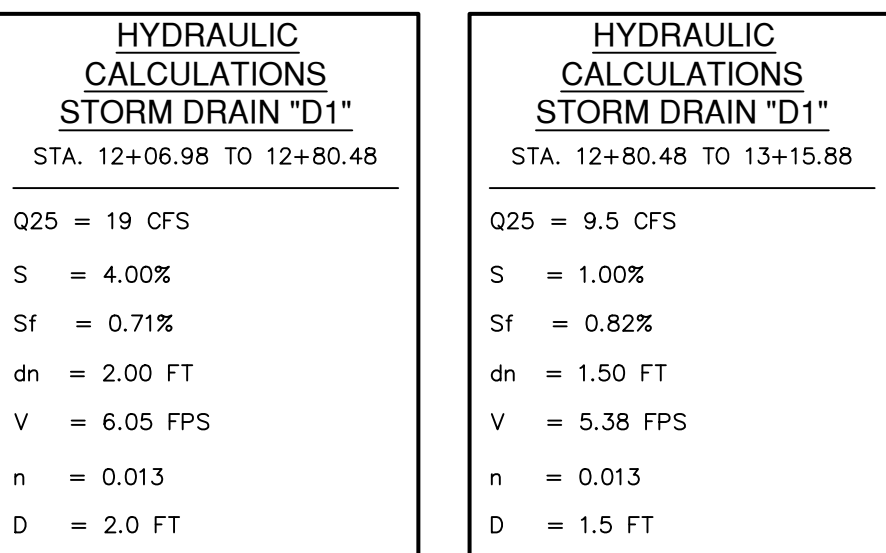

1. THE CONTRACTOR WILL BE RESPONSIBLE FOR DETERMINING EXACT LOCATION OF ALL UTILITIES AND DRAINAGE STRUCTURES WHETHER SHOWN ON THE PLANS OR NOT. THE CONTRACTOR SHALL UNCOVER EXISTING UTILITIES PRIOR TO CONSTRUCTION TO VERIFY SIZE, GRADE, AND LOCATION. THE CONTRACTOR SHALL NOTIFY THE ENGINEER IMMEDIATELY OF ANY DEVIATIONS FROM PLANS PRIOR TO BEGINNING CONSTRUCTION. ANY DAMAGE TO EXISTING UTILITIES, WHETHER SHOWN ON THE PLANS OR NOT, SHALL BE THE CONTRACTOR'S RESPONSIBILITY TO REPAIR, AT HIS EXPENSE.
2. ALL CONCRETE FOR TxDOT DRAINAGE STRUCTURES SHALL MEET TxDOT SPECIFICATIONS. ALL OTHER CONCRETE SHALL BE CLASS "A" 3000 PSI CYLINDER STRENGTH IN 28 DAYS.
3. REFERENCE DRAINAGE DETAILS FOR PIPE TRENCH DETAILS, BOX CULVERT, HEADWALL, AND WINGWALL CONSTRUCTION DETAILS, AND BOX CULVERT BEDDING AND EXCAVATION LIMITS.
4. CONTRACTOR SHALL GROUT ALL CURB INLETS AND JUNCTION BOXES TO PROVIDE FOR POSITIVE DRAINAGE.
5. EARTHEN CHANNELS WILL BE VEGETATED BY SEEDING OR SODDING. 85% OF THE CHANNEL SURFACE MUST HAVE ESTABLISHED VEGETATION BEFORE COWAL COUNTY WILL ACCEPT.
6. CONTRACTOR SHALL MATCH TOP OF CHANNEL TO NATURAL GROUND SURFACE AND MAINTAIN A MINIMUM CHANNEL DEPTH OF "D" AS SHOWN IN THE PROFILE.

CONTRACTOR SHALL BE REQUIRED TO LOCATE ALL PUBLIC OR PRIVATE UTILITIES INCLUDING BUT NOT LIMITING TO: WATER, SEWER, TELEPHONE AND FIBER OPTIC LINES, SITE LIGHTING ELECTRICAL, SECONDARY ELECTRIC, PRIMARY ELECTRICAL DUCTBANKS, LANDSCAPE IRRIGATION FACILITIES, AND GAS LINES. ANY UTILITIES OR FACILITIES THAT ARISE SHOULD BE COMMUNICATED TO THE ENGINEER IMMEDIATELY AND PRIOR TO CONSTRUCTION. THE CONTRACTOR SHALL CONTACT TEXAS A&M UNIVERSITY MINIMUM OF 45 DAYS PRIOR TO THE START OF CONSTRUCTION. ANY DAMAGE TO EXISTING UTILITIES SHALL BE THE SOLE RESPONSIBILITY OF THE CONTRACTOR AND THE REPAIR SHALL BE AT CONTRACTOR'S SOLE EXPENSE WHETHER THE UTILITY IS SHOWN ON THESE PLANS OR NOT.

CONTRACTOR AND/OR CONTRACTOR'S INDEPENDENTLY RETAINED EMPLOYEE OR STRUCTURAL DESIGN/ GEOTECHNICAL/ SAFETY/EQUIPMENT CONSULTANT, IF ANY, SHALL REVIEW THESE PLANS AND ANY AVAILABLE GEOTECHNICAL INFORMATION AND THE ANTICIPATED INSTALLATION DETAILS WITHIN THE PROJECT AREA TO DETERMINE THAT CONTRACTOR'S EXISTING EXCAVATION SAFETY PROTECTION SYSTEMS, PROGRAMS AND/OR PROCEDURES FOR THE PROJECT DESCRIBED IN THE CONTRACT DOCUMENTS, THE CONTRACTOR'S IMPLEMENTATION OF THESE SYSTEMS, PROGRAMS AND PROCEDURES PROVIDES FOR ADEQUATE TRENCH EXCAVATION SAFETY PROTECTION THAT COMPLY WITH ALL APPLICABLE STANDARDS FOR TRENCH EXCAVATIONS. SPECIFICALLY, CONTRACTOR AND/OR CONTRACTOR'S INDEPENDENTLY RETAINED EMPLOYEE OR SAFETY CONSULTANT SHALL IMPLEMENT A TRENCH SAFETY PROGRAM IN ACCORDANCE WITH OSHA STANDARDS REGARDING PREVENTING THE ACTIVITIES OF INDIVIDUALS WORKING IN AND AROUND TRENCH EXCAVATION.



PROJECT LIMITS

100 YR FLOODPLAIN

EXISTING CONTOUR

PROPOSED CONTOUR

690

EXISTING FIRE HYDRANT

W

EXISTING WATER

EXISTING UNDERGROUND ELECTRIC

-UGE

EXISTING GAS

G

EXISTING SEWER

SS

PROPOSED SEWER

SS

MANHOLE

PROPOSED WATER

FIRE HYDRANT

W

PROPOSED STORM DRAIN

EXISTING STORM DRAIN

PROPOSED GAS

G

PROPOSED UNDERGROUND ELECTRIC


UGE

FLOW ARROW

CURLLEX SINGLE NET EROSION CONTROL BLANKETS

HYDRAULIC CALCULATIONS <u>STORM DRAIN "D1"</u>	HYDRAULIC CALCULATIONS <u>STORM DRAIN "D1"</u>
STA. 7+85.72 TO 11+87.95	STA. 11+87.95 TO 12+06.98
Q25 = 19 CFS S = 7.10% Sf = 0.71% n = 1.81 FT V = 6.35 FPS D = 0.013 = 2.0 FT	Q25 = 19 CFS S = 4.00% Sf = 0.71% dn = 2.00 FT V = 6.05 FPS D = 0.013 n = 2.0 FT

HYDRAULIC CALCULATIONS STORM DRAIN "D1"	HYDRAULIC CALCULATIONS STORM DRAIN "D1"
STA. 12+06.98 TO 12+80.48	STA. 12+80.48 TO 13+15.88
Q25 = 19 CFS = 4.00% f = 0.71% n = 2.00 FT = 6.05 FPS = 0.013 = 2.0 FT	Q25 = 9.5 CFS S = 1.00% Sf = 0.82% dn = 1.50 FT V = 5.38 FPS n = 0.013 D = 1.5 FT

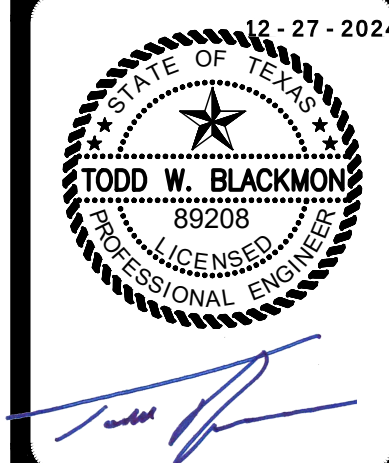


**PAPE-DAWSON
ENGINEERS**

1672 INDEPENDENCE DR., STE. 102 | NEW BRAUNFELS, TX 78132 | (800) 652-5663
TEXAS ENGINEERING FIRM #4470 | TEXAS SURVEYING FIRM #10028600

MEYER RANCH UNIT 16
COMAL COUNTY, TEXAS
DRAIN D1 - PLAN & PROFILE
STA 9+00.00 TO 13+15.88

PLAT NO. _____
JOB NO. 30010-27
DATE DECEMBER 2024
DESIGNER _____ CL _____
CHECKED HF DRAWN JM
SHEET C1.12

FOR PERMIT

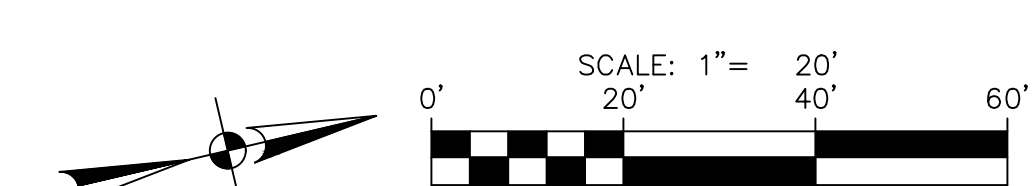

PROJECT LIMITS

100 YR FLOODPLAIN

EXISTING CONTOUR

PROPOSED CONTOUR

EXISTING WATER

EXISTING UNDERGROUND ELECTRIC

EXISTING GAS

EXISTING SEWER

PROPOSED SEWER

PROPOSED WATER

PROPOSED STORM DRAIN

EXISTING STORM DRAIN

PROPOSED GAS


PROPOSED UNDERGROUND ELECTRIC

FLOW ARROW

CURLEX SINGLE NET EROSION CONTROL BLANKETS

Diagram details: The diagram shows a cross-section of the site. The top line is the Project Limits. Below it is the 100 Yr Floodplain. The Existing Contour is shown as a dashed line, and the Proposed Contour is shown as a solid line. The Existing Water is shown as a wavy line. The Existing Underground Electric is shown as a line with a 'W' symbol. The Existing Gas is shown as a line with a 'G' symbol. The Existing Sewer is shown as a line with a 'SS' symbol. The Proposed Sewer is shown as a line with a 'SS' symbol and a manhole symbol. The Proposed Water is shown as a line with a 'W' symbol and a fire hydrant symbol. The Proposed Storm Drain is shown as a line with a 'W' symbol. The Existing Storm Drain is shown as a line with a 'W' symbol. The Proposed Gas is shown as a line with a 'G' symbol. The Proposed Underground Electric is shown as a line with a 'W' symbol. The Flow Arrow is a large black arrow pointing right. The Curlex Single Net Erosion Control Blankets are shown as a series of rectangular blocks.

<u>HYDRAULIC CALCULATIONS</u> <u>STORM DRAIN "D2"</u>	<u>HYDRAULIC CALCULATIONS</u> <u>STORM DRAIN "D2"</u>
STA. 1+00.00 TO 2+29.93	STA. 2+29.93 TO 2+71.48
Q25 = 10 CFS S = 4.20% Sf = 0.91% dn = 1.50 FT V = 5.66 FPS n = 0.013 D = 1.5 FT	Q25 = 5 CFS S = 1.00% Sf = 0.23% dn = 1.50 FT V = 2.83 FPS n = 0.013 D = 1.5 FT

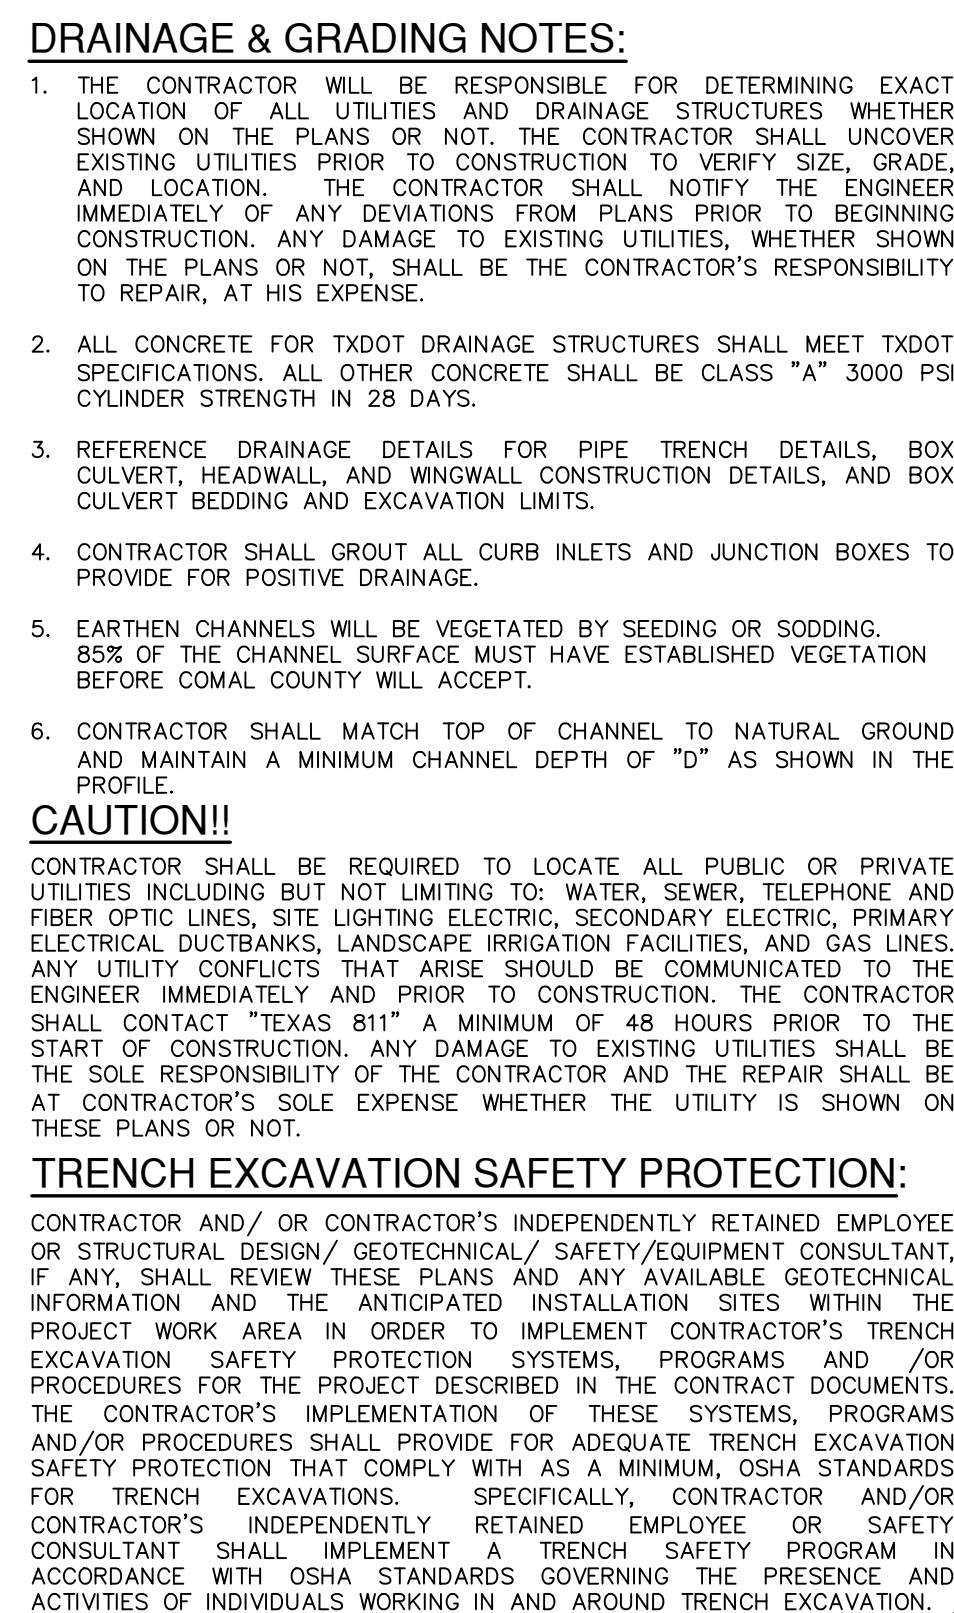

12-27-2021




TODD W. BLACKMON
89208
LICENSED
PROFESSIONAL ENGINEER

MEYER RANCH UNIT 16
COMAL COUNTY, TEXAS
DRAIN D2 - PLAN & PROFILE
STA 1+00.00 TO 2+65.40

PLAT NO. _____
JOB NO. 30010-27
DATE DECEMBER 2024
DESIGNER _____ CL _____
CHECKED HF DRAWN JM
SHEET C1.13

FOR PERMIT

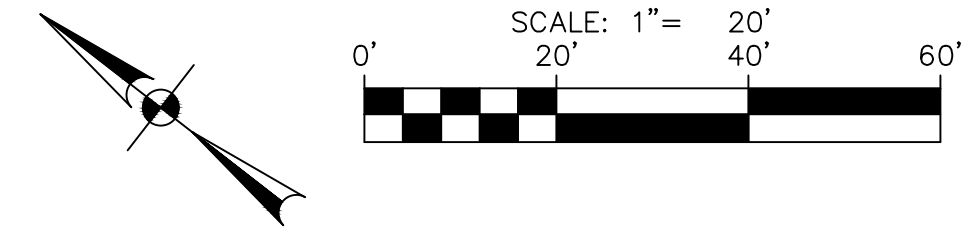

**HYDRAULIC
CALCULATIONS
STORM DRAIN "D3"**

STA. 1+00.00 TO 1+35.74

Q25 = 14 CFS

S = 1.00%

Sf = 0.38%

dn = 2.00 FT

V = 4.46 FPS

n = 0.013

D = 2.0 FT



1. THE CONTRACTOR WILL BE RESPONSIBLE FOR DETERMINING EXACT LOCATION OF ALL UTILITIES AND DRAINAGE STRUCTURES WHETHER SHOWN ON THE PLANS OR NOT. THE CONTRACTOR SHALL UNCOVER EXISTING UTILITIES PRIOR TO CONSTRUCTION TO VERIFY SIZE, GRADE, AND LOCATION. THE CONTRACTOR SHALL NOTIFY THE ENGINEER IMMEDIATELY OF ANY DEVIATIONS FROM PLANS PRIOR TO BEGINNING CONSTRUCTION. ANY FAILURE TO EXISTING UTILITIES, WHETHER SHOWN ON THE PLANS OR NOT, SHALL BE THE CONTRACTOR'S RESPONSIBILITY TO REPAIR, AT HIS EXPENSE.
2. ALL CONCRETE FOR TxDOT DRAINAGE STRUCTURES SHALL MEET TxDOT SPECIFICATIONS. ALL OTHER CONCRETE SHALL BE CLASS "A" 3000 PSI CYLINDER STRENGTH IN 28 DAYS.
3. REFERENCE DRAINAGE DETAILS FOR PIPE TRENCH DETAILS, BOX CULVERT, HEADWALL, AND WINGWALL CONSTRUCTION DETAILS, AND BOX CULVERT BEDDING AND EXCAVATION LIMITS.
4. CONTRACTOR SHALL GROUT ALL CURB INLETS AND JUNCTION BOXES TO PROVIDE FOR POSITIVE DRAINAGE.
5. EARTHEN CHANNELS WILL BE VEGETATED BY SEEDING OR SODDING. 85% OF THE CHANNEL SURFACE MUST HAVE ESTABLISHED VEGETATION BEFORE COMAL COUNTY WILL ACCEPT.
6. CONTRACTOR SHALL MATCH TOP OF CHANNEL TO NATURAL GROUND AND MAINTAIN A MINIMUM CHANNEL DEPTH OF "D" AS SHOWN IN THE PROFILE.

CAUTION!!

CONTRACTOR SHALL BE REQUIRED TO LOCATE ALL PUBLIC OR PRIVATE UTILITIES INCLUDING BUT NOT LIMITING TO: WATER, SEWER, TELEPHONE AND FIBER OPTIC LINES, SITE LIGHTING ELECTRICAL, SECONDARY ELECTRIC, PRIMARY ELECTRICAL DUCTBANKS, LANDSCAPE IRRIGATION FACILITIES, AND GAS LINES. ANY UTILITY FOUND PRIOR TO AND PRIOR TO BE COMMUNICATED TO THE CONTRACTOR SHALL BE IMMEDIATELY AND PRIOR TO CONSTRUCTION. THE CONTRACTOR SHALL CONTACT "GAS 111" MINIMUM OF 48 HOURS PRIOR TO THE START OF CONSTRUCTION. ANY DAMAGE TO EXISTING UTILITIES SHALL BE THE SOLE RESPONSIBILITY OF THE CONTRACTOR AND THE REPAIR SHALL BE AT CONTRACTOR'S SOLE EXPENSE WHETHER THE UTILITY IS SHOWN ON THESE PLANS OR NOT.

TRENCH EXCAVATION SAFETY PROTECTION:

CONTRACTOR AND/OR CONTRACTOR'S INDEPENDENTLY RETAINED EMPLOYEE OR STRUCTURAL DESIGN/ GEOTECHNICAL/ SAFETY/EQUIPMENT CONSULTANT, IF ANY, SHALL REVIEW THESE PLANS AND ANY AVAILABLE GEOTECHNICAL INFORMATION AND THE PROPOSED INSTALLATION METHOD WITHIN THE PROJECT WORK AREA IN ORDER TO DETERMINE THAT CONTRACTOR'S DESIGN/ EXCAVATION SAFETY PROTECTION SYSTEMS, PROGRAMS AND/OR PROCEDURES FOR THE PROJECT DESCRIBED IN THE CONTRACT DOCUMENTS, THE CONTRACTOR'S IMPLEMENTATION OF THESE SYSTEMS, PROGRAMS AND/OR PROCEDURES WILL PROVIDE AN ADEQUATE LEVEL OF EXCAVATION SAFETY PROTECTION THAT COMPLY WITH AS MINIMUM, OSHA STANDARDS FOR TRENCH EXCAVATIONS. SPECIFICALLY, CONTRACTOR AND/OR CONTRACTOR'S INDEPENDENTLY RETAINED EMPLOYEE OR SAFETY CONSULTANT SHALL IMPLEMENT A TRENCH SAFETY PROGRAM IN ACCORDANCE WITH OSHA STANDARDS PERTAINING TO PREVENTING THE ACTIVITIES OF INDIVIDUALS WORKING IN AND AROUND TRENCH EXCAVATION.

MEYER RANCH UNIT 16
COMAL COUNTY, TEXAS


DRAIN D3 - PLAN & PROFILE
STA 1+00.00 TO 1+35.74

PLAT NO. _____
JOB NO. 30010-27
DATE DECEMBER 2024
DESIGNER _____ CL
CHECKED HF DRAWN _____ JM
SHEET C1.14


FOR PERMIT

Date: Dec 17, 2024, 11:27am User: ID: Alcedo
File: P:\300\10\27\Design\Chal\SD4-3001027.dwg

THIS DOCUMENT HAS BEEN PRODUCED FROM MATERIAL THAT WAS STORED AND/OR TRANSMITTED ELECTRONICALLY AND MAY HAVE BEEN INADVERTENTLY ALTERED. RELY ONLY ON FINAL HARDCOPY MATERIALS BEARING THE CONSULTANT'S ORIGINAL SIGNATURE AND SEAL. AERIAL IMAGERY PROVIDED BY GOOGLE/UNLESS OTHERWISE NOTED. Imagery © 2016, CARCO/Digital Globe, Texas Orthophotography Program, USDA Farm Service Agency.

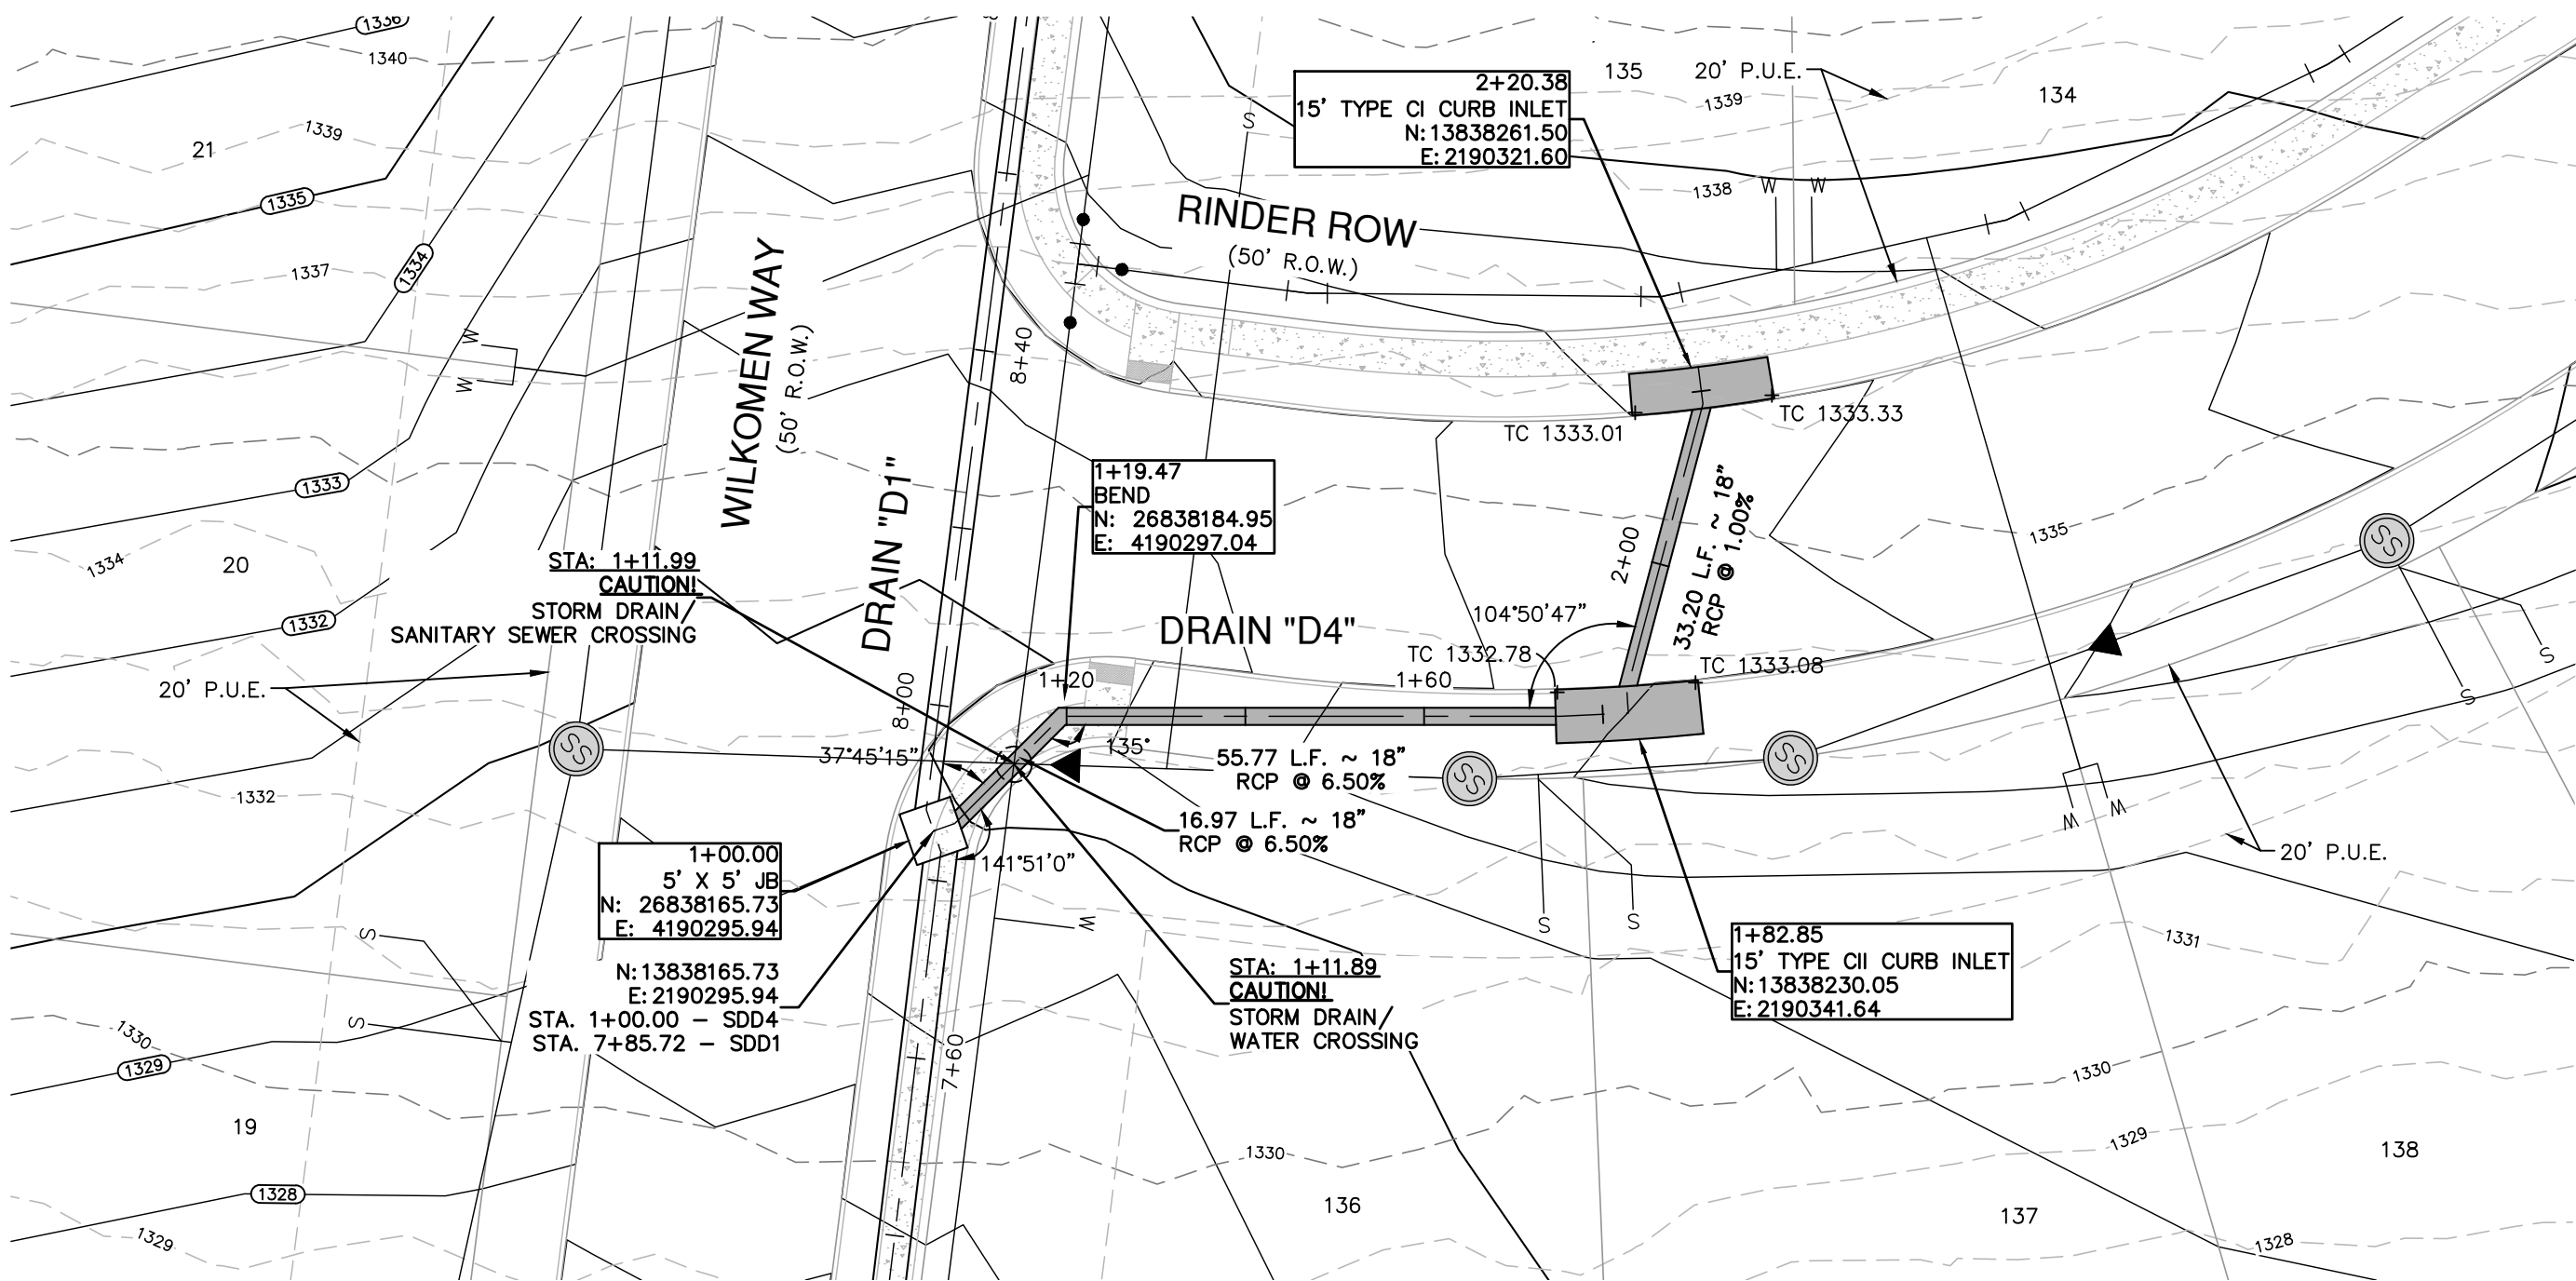

DRAIN "D4"
ON-GRADE INLETS
HYDRAULIC CALCULATIONS
CURB INLET TABLE POINT U14
 $Q_{25} / 2 = 13 / 2 = 6.5$ CFS
 $S = 1.95\%$
 $L = 15'$ INLET
 $Q_{CAPTURED} = 5.5$ CFS
 $Q_{BYPASS} = 1$ CFS

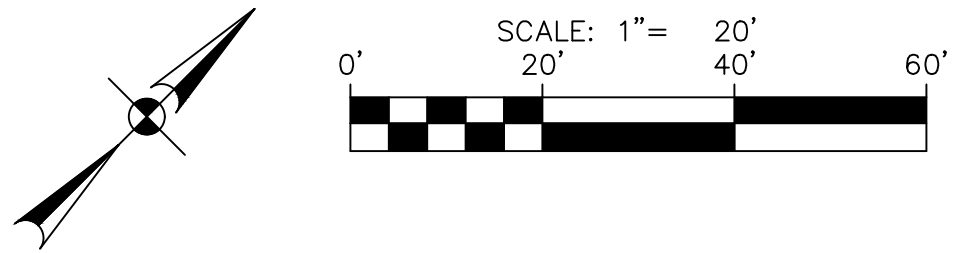


DRAINAGE LEGEND

PROJECT LIMITS	---
100 YR FLOODPLAIN	---
EXISTING CONTOUR	---
PROPOSED CONTOUR	---
EXISTING WATER	---
EXISTING UNDERGROUND ELECTRIC	---
EXISTING GAS	---
EXISTING SEWER	---
PROPOSED SEWER	---
PROPOSED WATER	---
PROPOSED STORM DRAIN	---
EXISTING STORM DRAIN	---
PROPOSED GAS	---
PROPOSED UNDERGROUND ELECTRIC	---
FLOW ARROW	→
CURLEX SINGLE NET EROSION CONTROL BLANKETS	---

HYDRAULIC CALCULATIONS STORM DRAIN "D4" STA. 1+00.00 TO 1+19.47
$Q_{25} = 11$ CFS
$S = 6.50\%$
$S_f = 1.10\%$
$d_n = 1.31$ FT
$V = 6.71$ FPS
$n = 0.013$
$D = 1.5$ FT

HYDRAULIC CALCULATIONS STORM DRAIN "D4" STA. 1+19.47 TO 1+82.85
$Q_{25} = 11$ CFS
$S = 6.50\%$
$S_f = 1.10\%$
$d_n = 1.27$ FT
$V = 6.90$ FPS
$n = 0.013$
$D = 1.5$ FT

HYDRAULIC CALCULATIONS STORM DRAIN "D4" STA. 1+82.85 TO 2+20.38
$Q_{25} = 5.5$ CFS
$S = 1.00\%$
$S_f = 0.27\%$
$d_n = 1.50$ FT
$V = 3.11$ FPS
$n = 0.013$
$D = 1.5$ FT

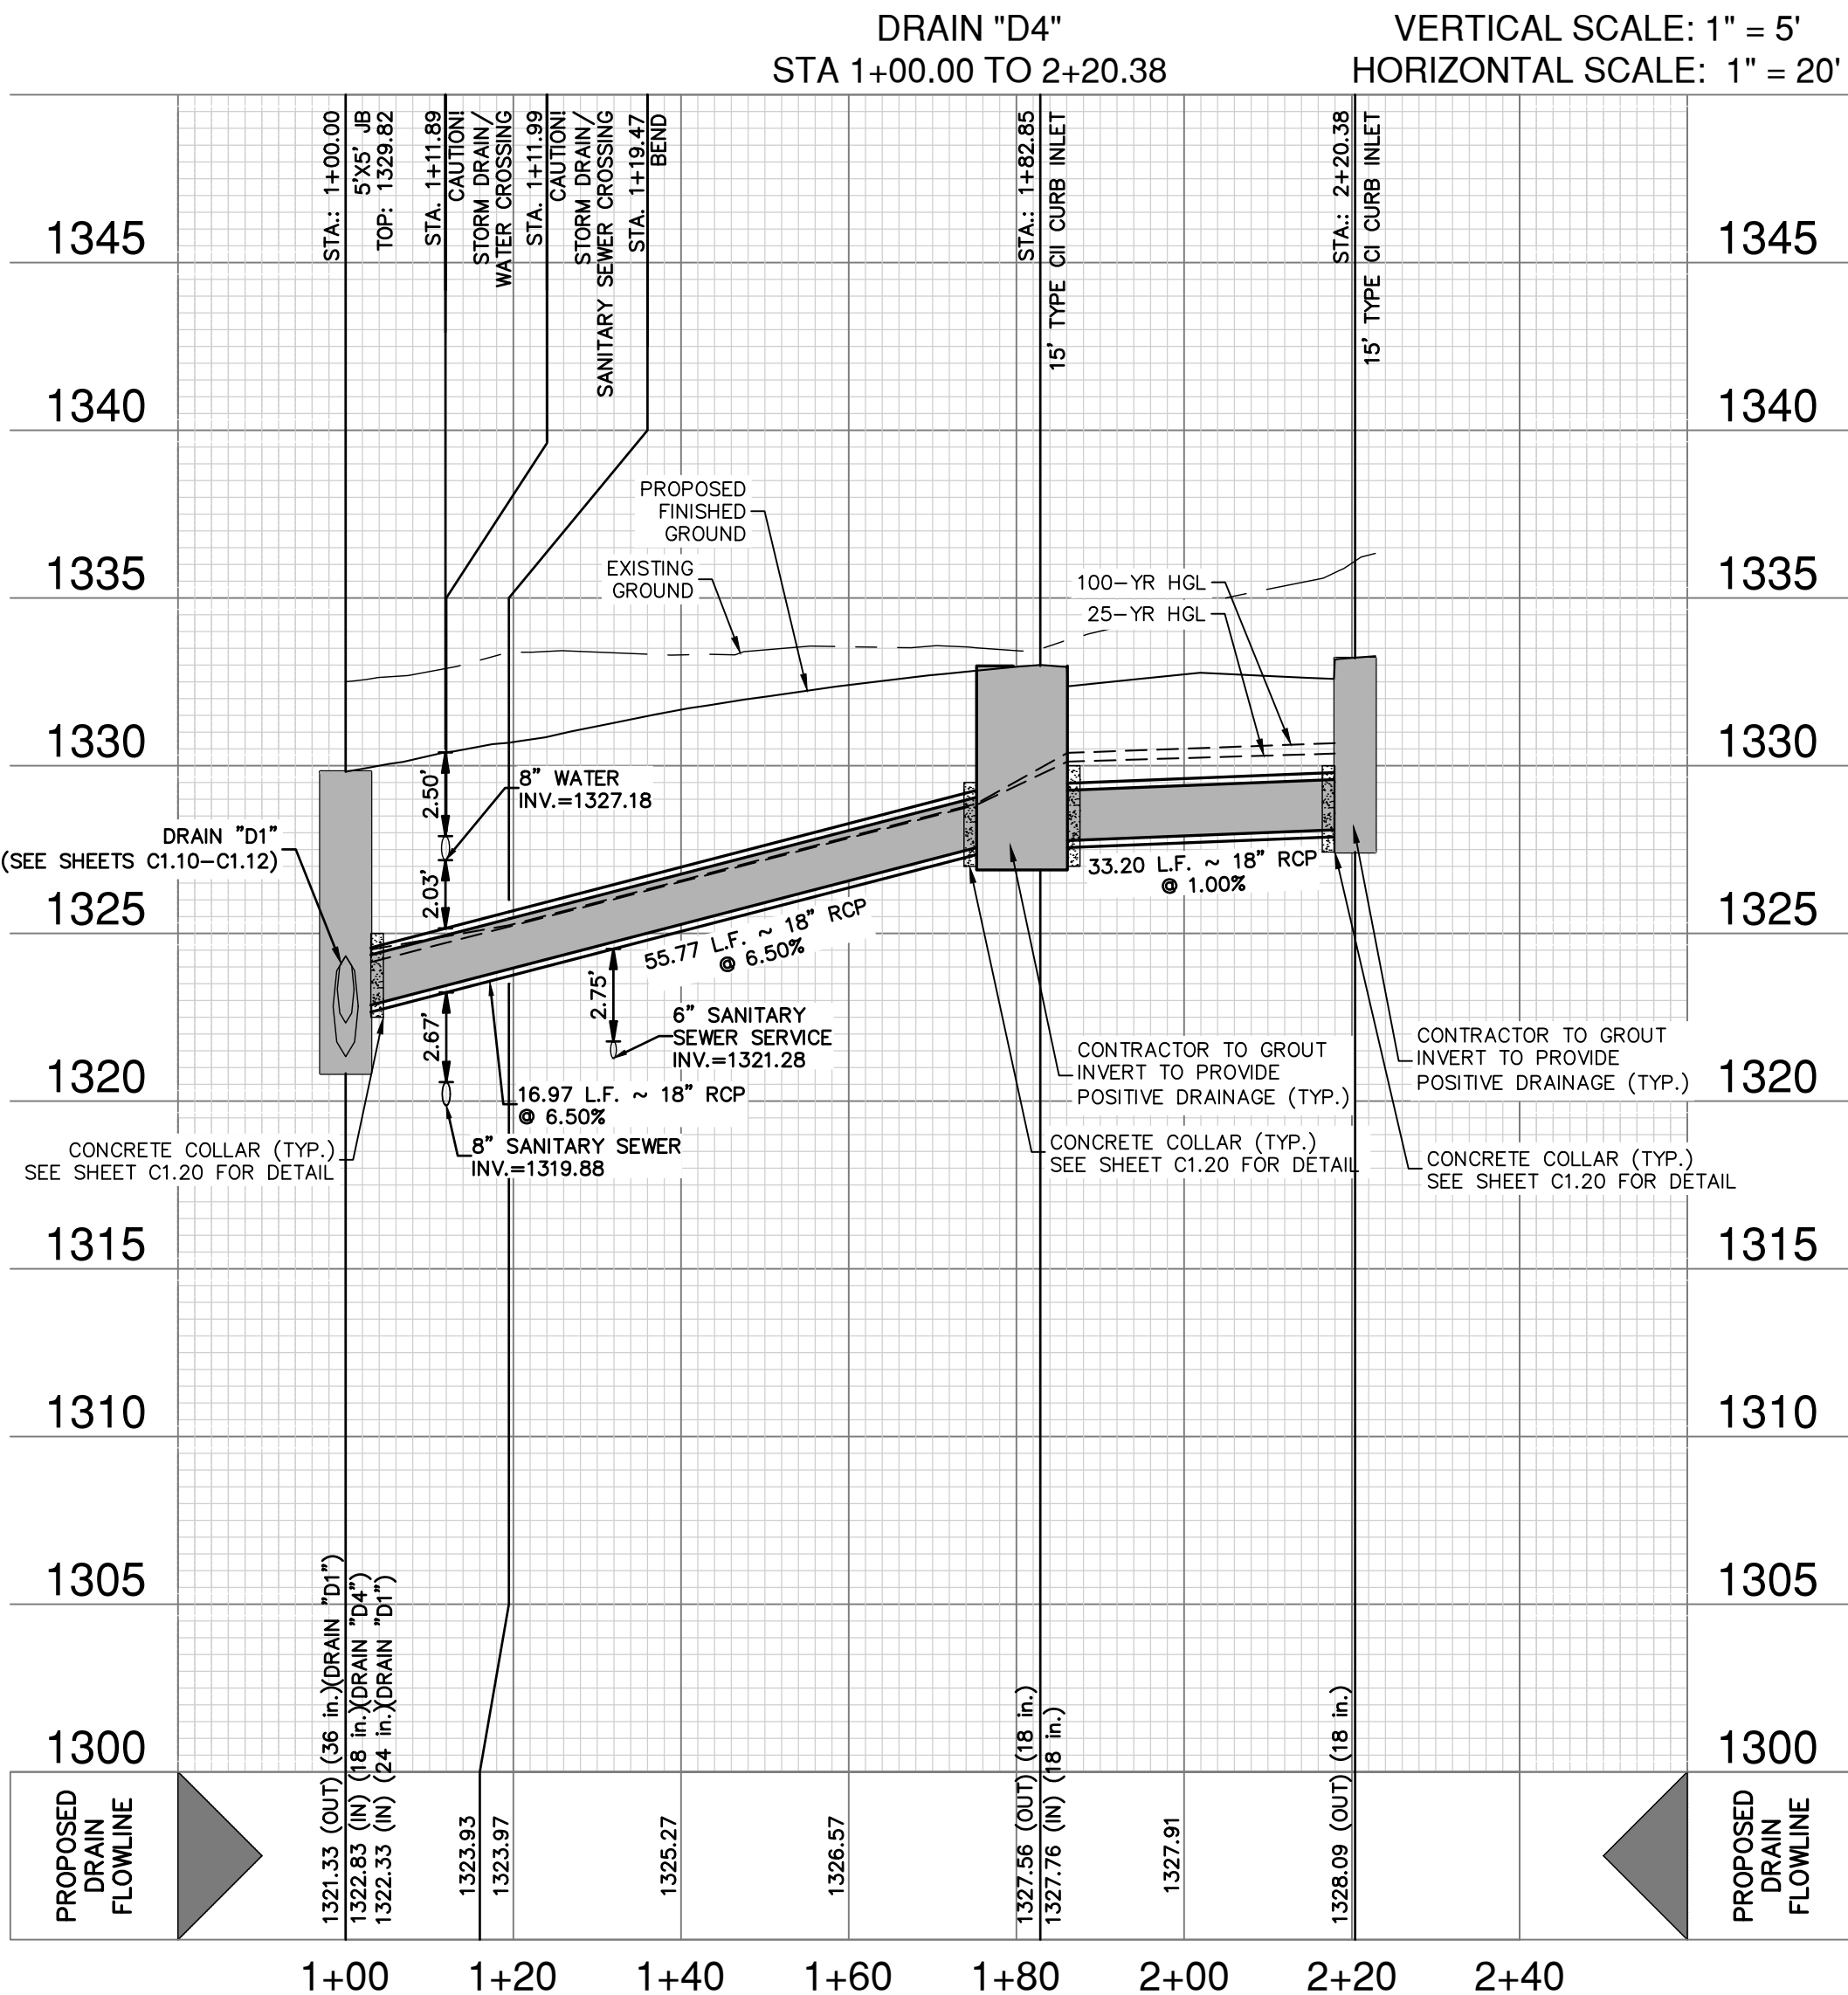

DRAINAGE & GRADING NOTES:

- THE CONTRACTOR WILL BE RESPONSIBLE FOR DETERMINING EXACT LOCATION OF ALL UTILITIES AND DRAINAGE STRUCTURES WHETHER SHOWN ON THE PLANS OR NOT. THE CONTRACTOR SHALL UNCOVER EXISTING UTILITIES PRIOR TO CONSTRUCTION TO VERIFY SIZE, GRADE, AND LOCATION. THE CONTRACTOR SHALL NOTIFY THE ENGINEER IMMEDIATELY OF ANY DEVIATIONS FROM PLANS PRIOR TO BEGINNING CONSTRUCTION. ANY DAMAGE TO EXISTING UTILITIES, WHETHER SHOWN ON THE PLANS OR NOT, SHALL BE THE CONTRACTOR'S RESPONSIBILITY TO REPAIR, AT HIS EXPENSE.
- ALL CONCRETE FOR TXDOT DRAINAGE STRUCTURES SHALL MEET TXDOT SPECIFICATIONS. ALL OTHER CONCRETE SHALL BE CLASS "A" 3000 PSI CYLINDER STRENGTH IN 28 DAYS.
- REFERENCE DRAINAGE DETAILS FOR PIPE TRENCH DETAILS, BOX CULVERT, HEADWALL, AND WINGWALL CONSTRUCTION DETAILS, AND BOX CULVERT BEDDING AND EXCAVATION LIMITS.
- CONTRACTOR SHALL GROUT ALL CURB INLETS AND JUNCTION BOXES TO PROVIDE FOR POSITIVE DRAINAGE.
- EARTHEN CHANNELS WILL BE VEGETATED BY SEEDING OR SODDING. 85% OF THE CHANNEL SURFACE MUST HAVE ESTABLISHED VEGETATION BEFORE COMAL COUNTY WILL ACCEPT.
- CONTRACTOR SHALL MATCH TOP OF CHANNEL TO NATURAL GROUND AND MAINTAIN A MINIMUM CHANNEL DEPTH OF "D" AS SHOWN IN THE PROFILE.

CAUTION!!

CONTRACTOR SHALL BE REQUIRED TO LOCATE ALL PUBLIC OR PRIVATE UTILITIES INCLUDING BUT NOT LIMITING TO: WATER, SEWER, TELEPHONE AND FIBER OPTIC LINES, SITE LIGHTING ELECTRIC, SECONDARY ELECTRIC, PRIMARY ELECTRICAL DUCTBANKS, LANDSCAPE IRRIGATION FACILITIES, AND GAS LINES. ANY UTILITY CONFLICTS THAT ARISE SHOULD BE COMMUNICATED TO THE ENGINEER IMMEDIATELY AND PRIOR TO CONSTRUCTION. THE CONTRACTOR SHALL CONTACT "TEXAS 811" A MINIMUM OF 48 HOURS PRIOR TO THE START OF CONSTRUCTION. ANY DAMAGE TO EXISTING UTILITIES SHALL BE THE SOLE RESPONSIBILITY OF THE CONTRACTOR AND THE REPAIR SHALL BE AT CONTRACTOR'S SOLE EXPENSE. WHETHER THE UTILITY IS SHOWN ON THESE PLANS OR NOT.

TRENCH EXCAVATION SAFETY PROTECTION:

CONTRACTOR AND/ OR CONTRACTOR'S INDEPENDENTLY RETAINED EMPLOYEE OR STRUCTURAL DESIGN/ GEOTECHNICAL/ SAFETY/EQUIPMENT CONSULTANT, IF ANY, SHALL REVIEW THESE PLANS AND ANY AVAILABLE GEOTECHNICAL INFORMATION AND THE ANTICIPATED INSTALLATION SITES WITHIN THE PROJECT WORK AREA IN ORDER TO IMPLEMENT CONTRACTOR'S TRENCH EXCAVATION SAFETY PROTECTION SYSTEMS, PROGRAMS AND /OR PROCEDURES FOR THE PROJECT DESCRIBED IN THE CONTRACT DOCUMENTS. THE CONTRACTOR'S IMPLEMENTATION OF THESE SYSTEMS, PROGRAMS AND/OR PROCEDURES SHALL PROVIDE FOR ADEQUATE TRENCH EXCAVATION SAFETY PROTECTION THAT COMPLY WITH AS A MINIMUM, OSHA STANDARDS FOR TRENCH EXCAVATIONS. SPECIFICALLY, CONTRACTOR AND/OR CONTRACTOR'S INDEPENDENTLY RETAINED EMPLOYEE OR SAFETY CONSULTANT SHALL IMPLEMENT A TRENCH SAFETY PROGRAM IN ACCORDANCE WITH OSHA STANDARDS GOVERNING THE PRESENCE AND ACTIVITIES OF INDIVIDUALS WORKING IN AND AROUND TRENCH EXCAVATION.

DATE	
NO.	
REVISION	










PAPE-DAWSON ENGINEERS
1072 INDEPENDENCE DR. STE 102 | NEW BRAUNFELS, TX 78132 | 830.652.5653
TEXAS ENGINEERING FIRM #470 1 TEXAS SURVEYING FIRM #10028800

MEYER RANCH UNIT 16
COMAL COUNTY, TEXAS
DRAIN D4 - PLAN & PROFILE
STA 1+00.00 TO 2+20.38




PLAT NO.	
JOB NO.	30010-27
DATE	DECEMBER 2024
DESIGNER	CL
CHECKED	HF
DRAWN	JM
SHEET	C1.15

FOR PERMIT

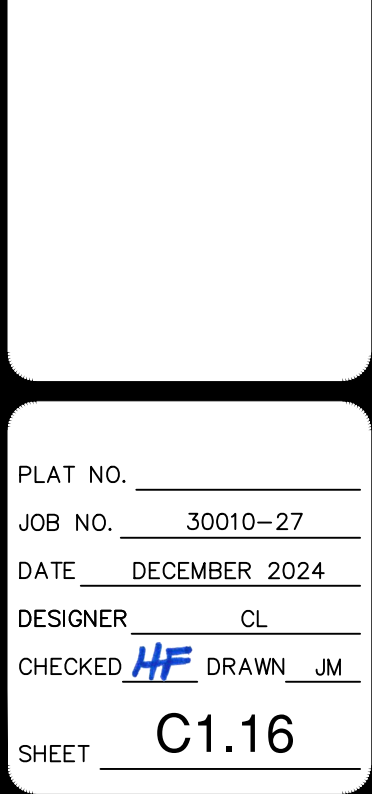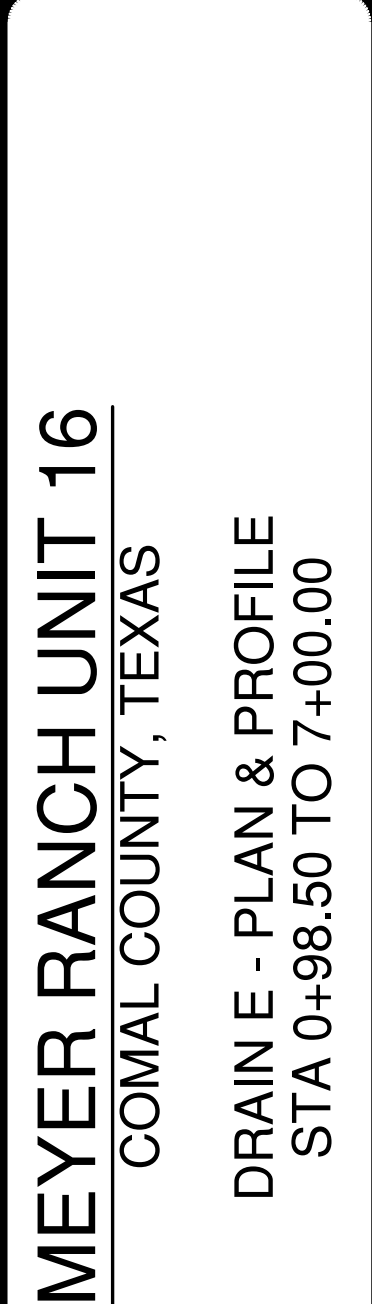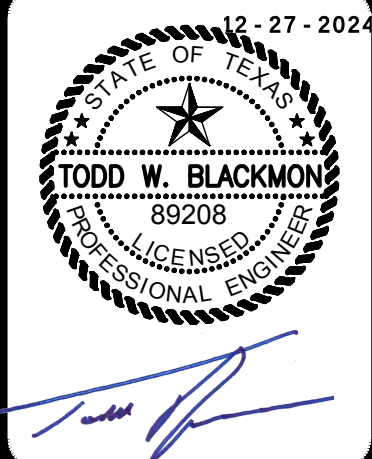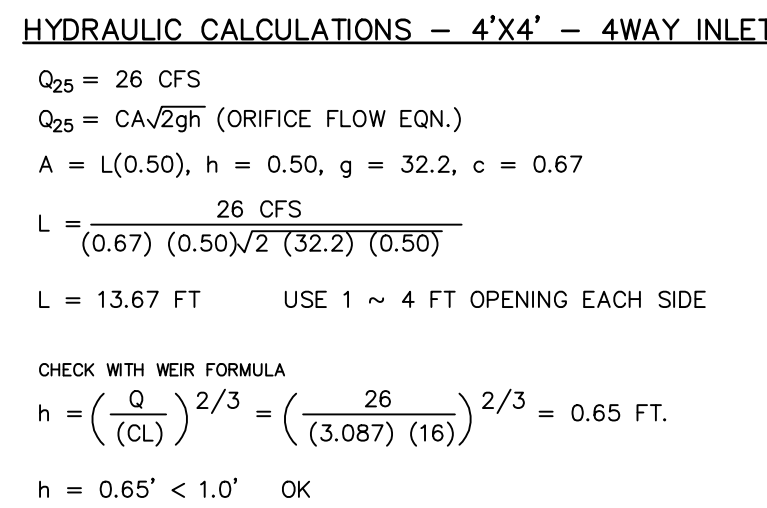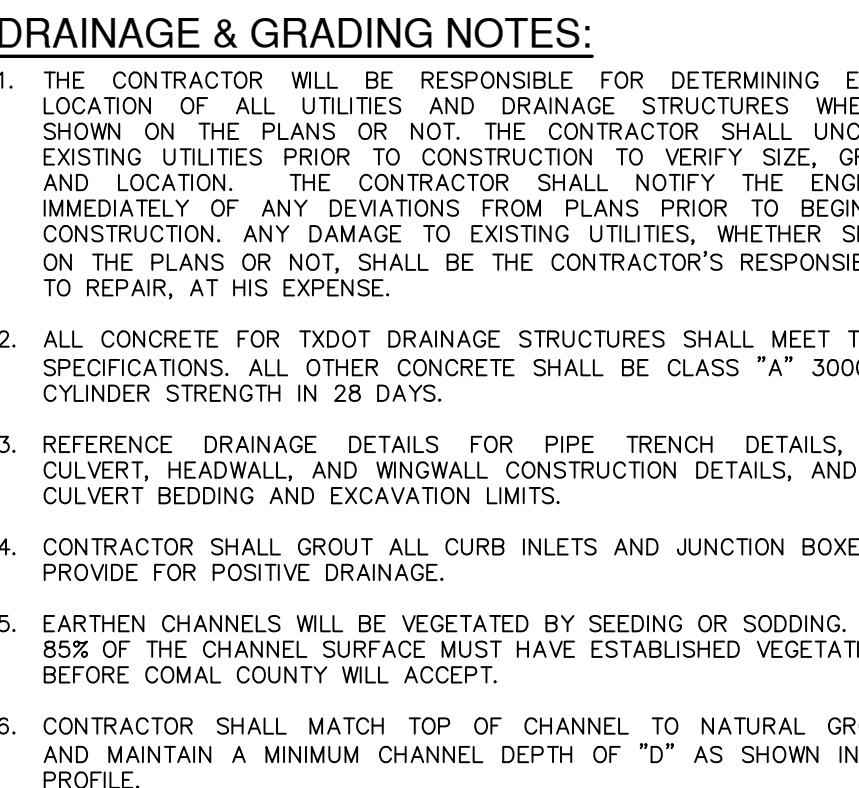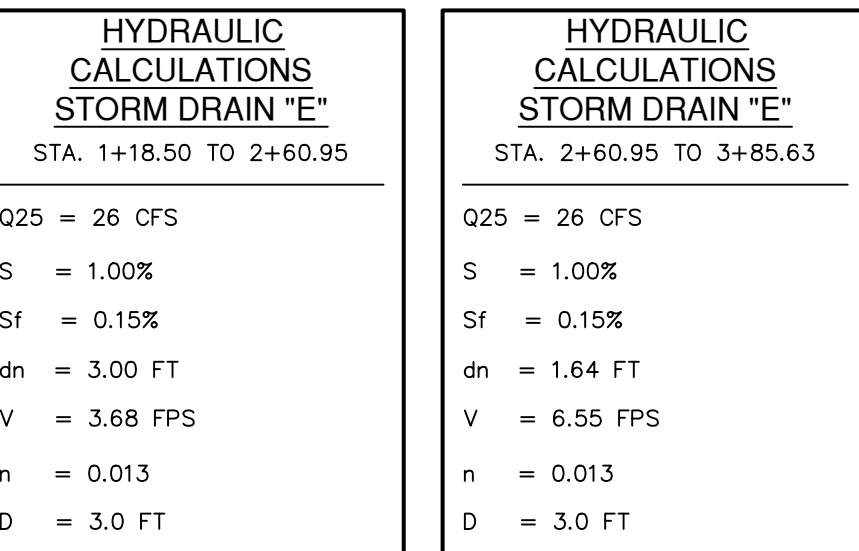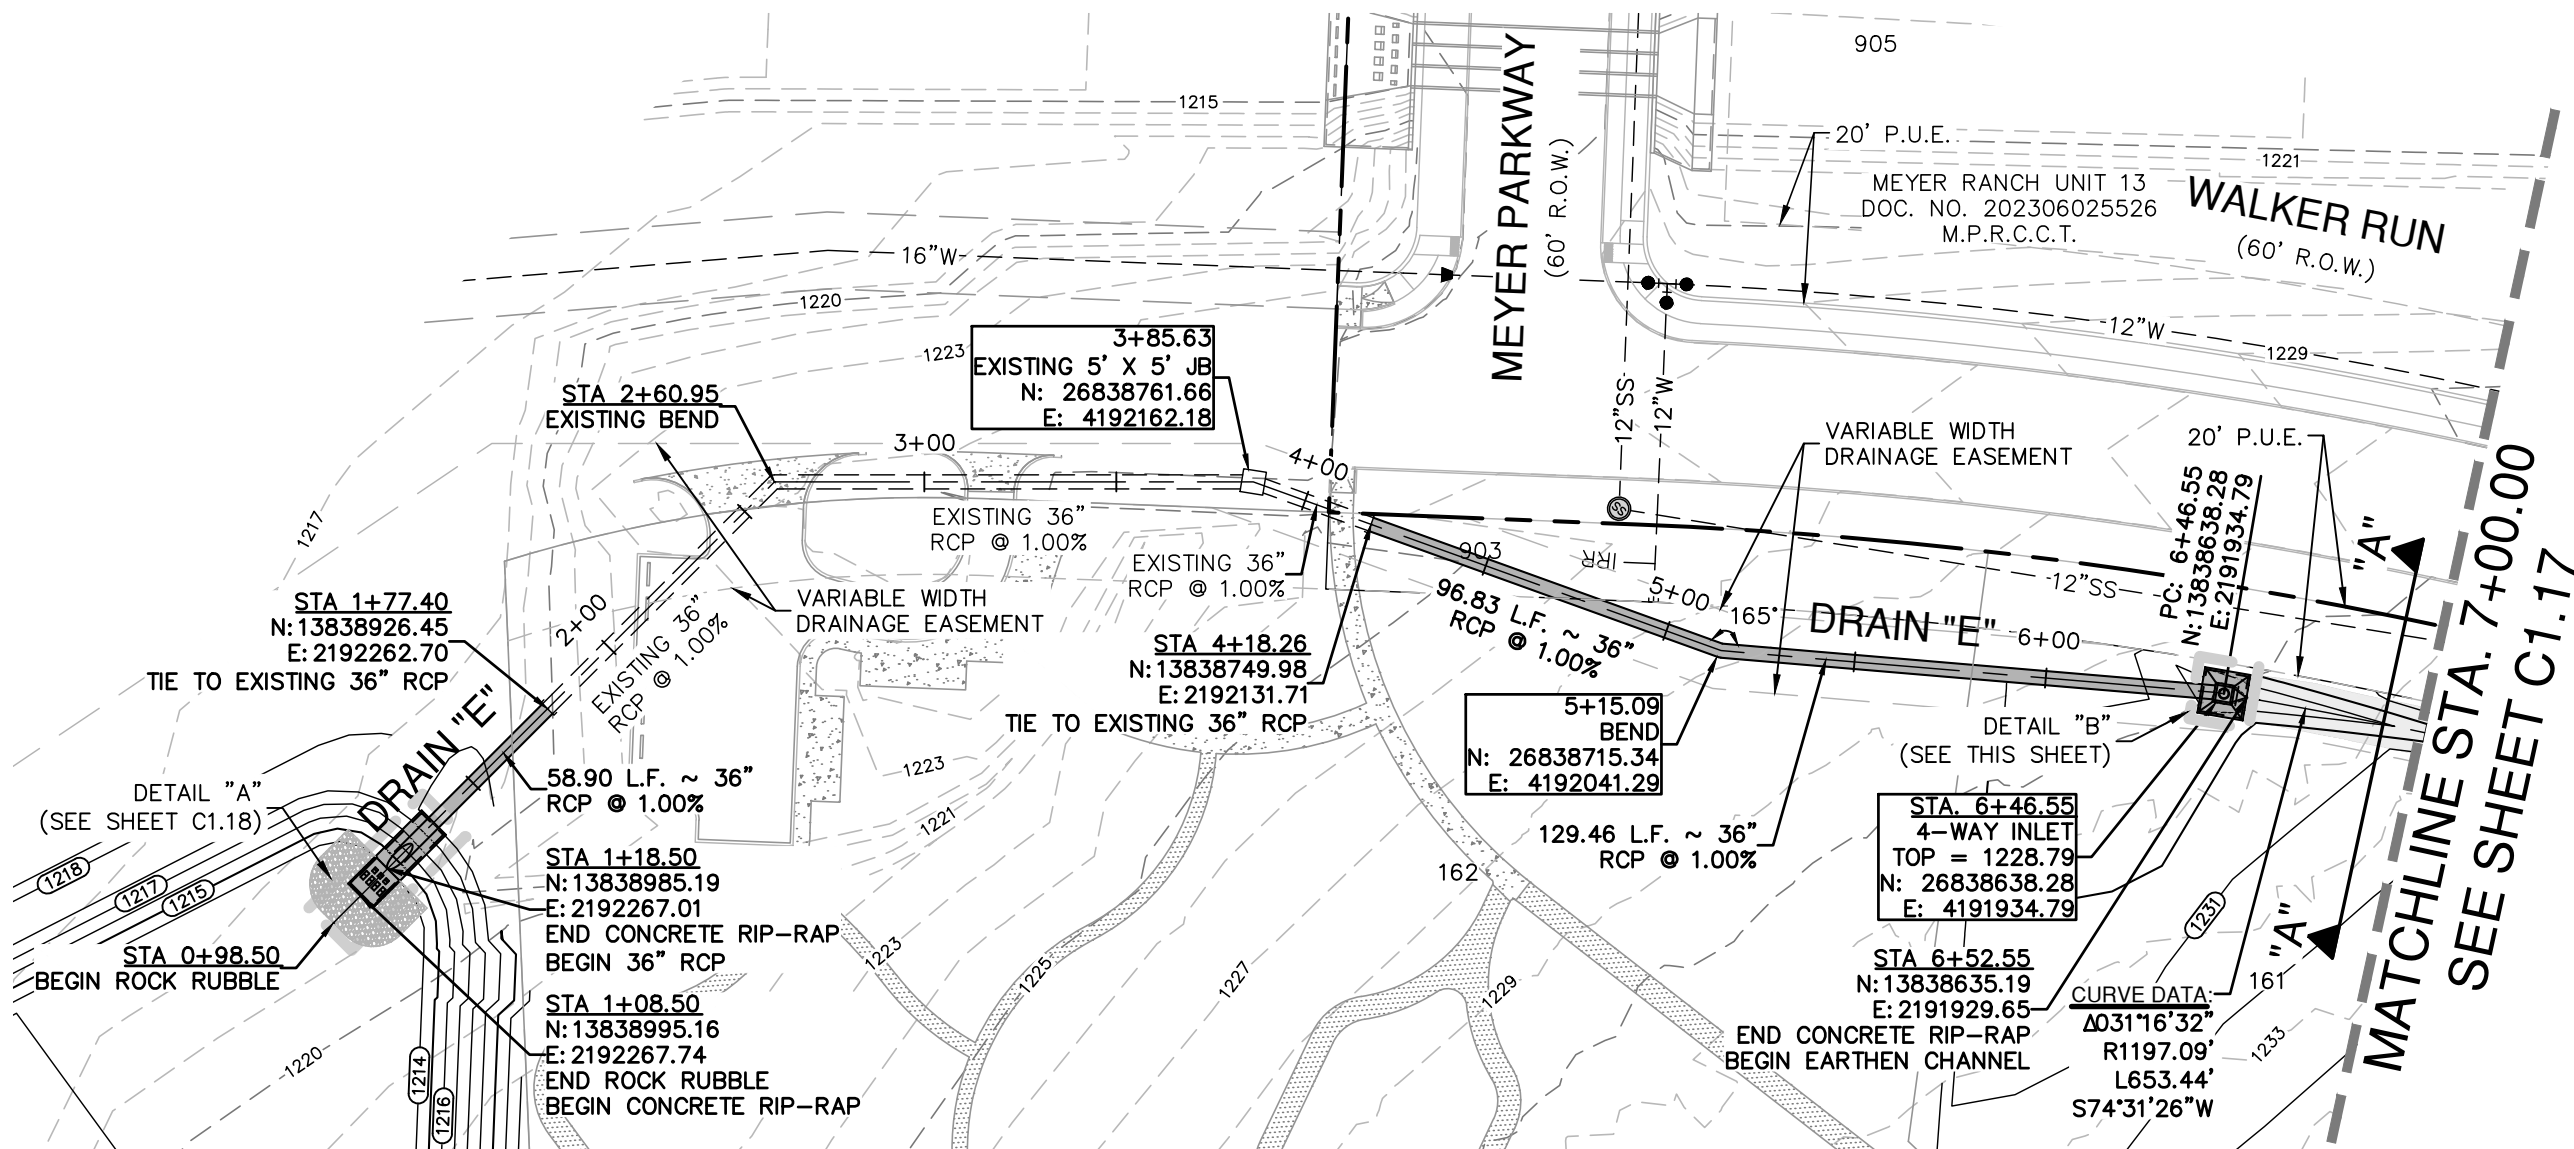


Date: Dec 26, 2024, 7:52am User: jh_blackett
File: P:\30010\027\Design\Chal\SEF-3001027.dwg

THIS DOCUMENT HAS BEEN PRODUCED FROM MATERIAL THAT WAS STORED AND/OR TRANSMITTED ELECTRONICALLY AND MAY HAVE BEEN INADVERTENTLY ALTERED. RELY ONLY ON FINAL HARDCOPY MATERIALS BEARING THE CONSULTANT'S ORIGINAL SIGNATURE AND SEAL. AERIAL IMAGERY PROVIDED BY GOOGLE/UNLESS OTHERWISE NOTED. Imagery © 2016,CARPOOLdigital, Globa, Texas Orthomography Program, USDA Farm Service Agency.

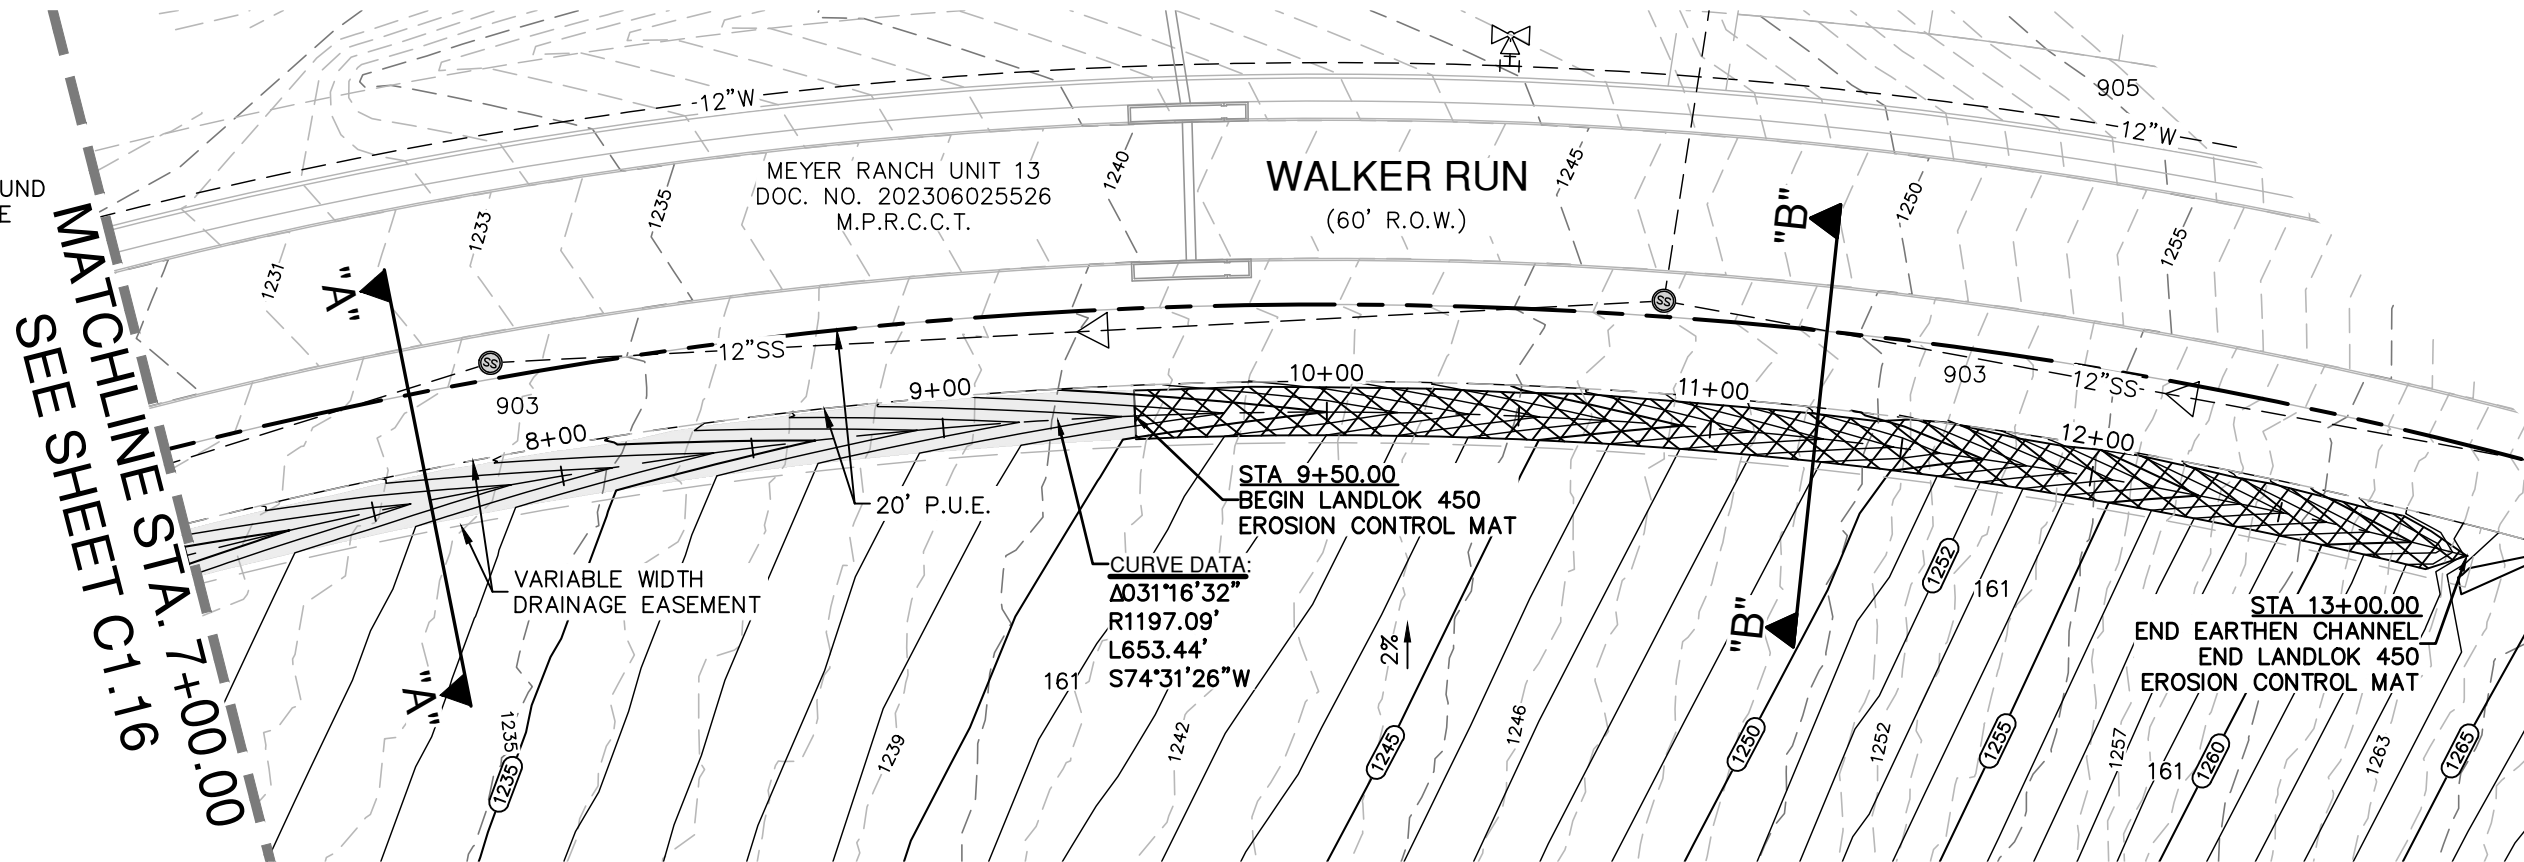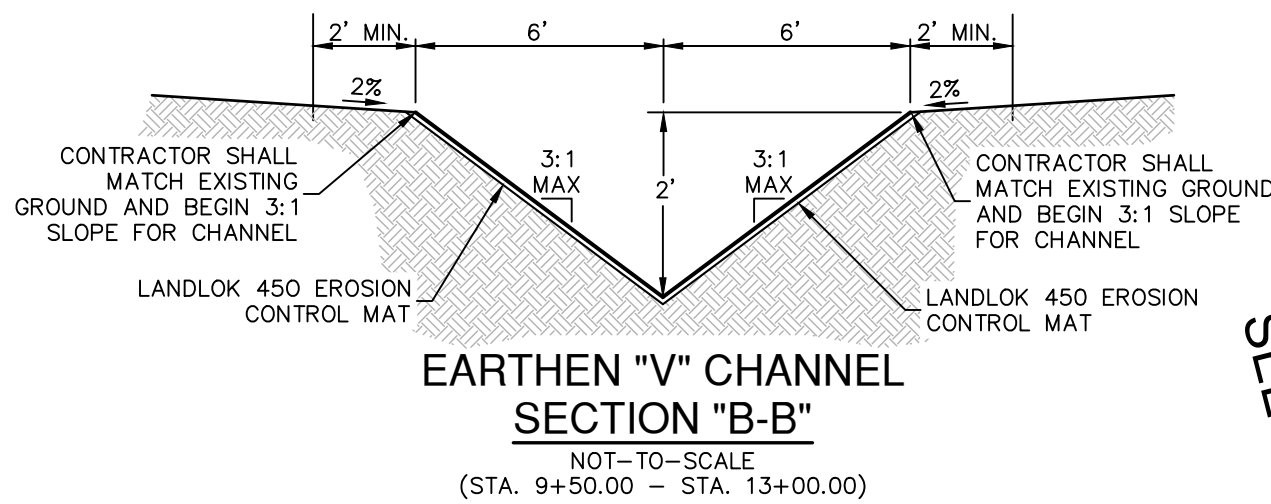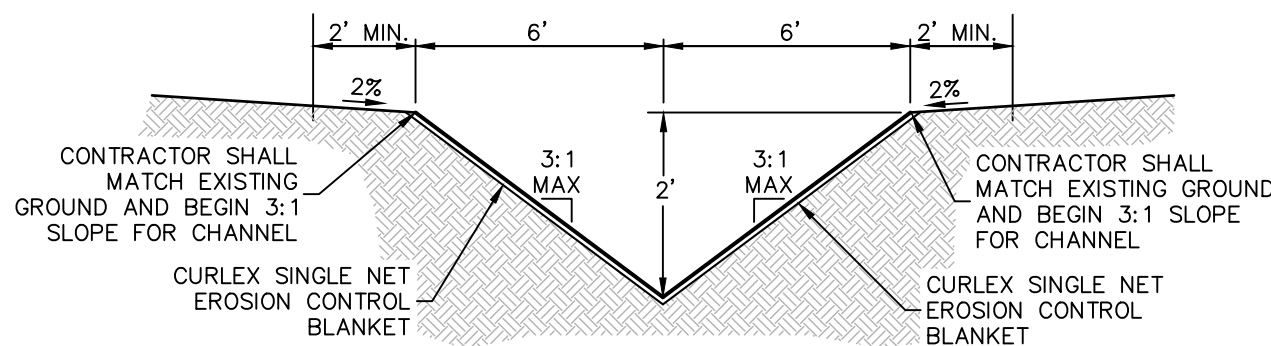

DRAIN "E"
STA 7+00.00 TO 13+00.00
VERTICAL SCALE: 1" = 5'
HORIZONTAL SCALE: 1" = 50'

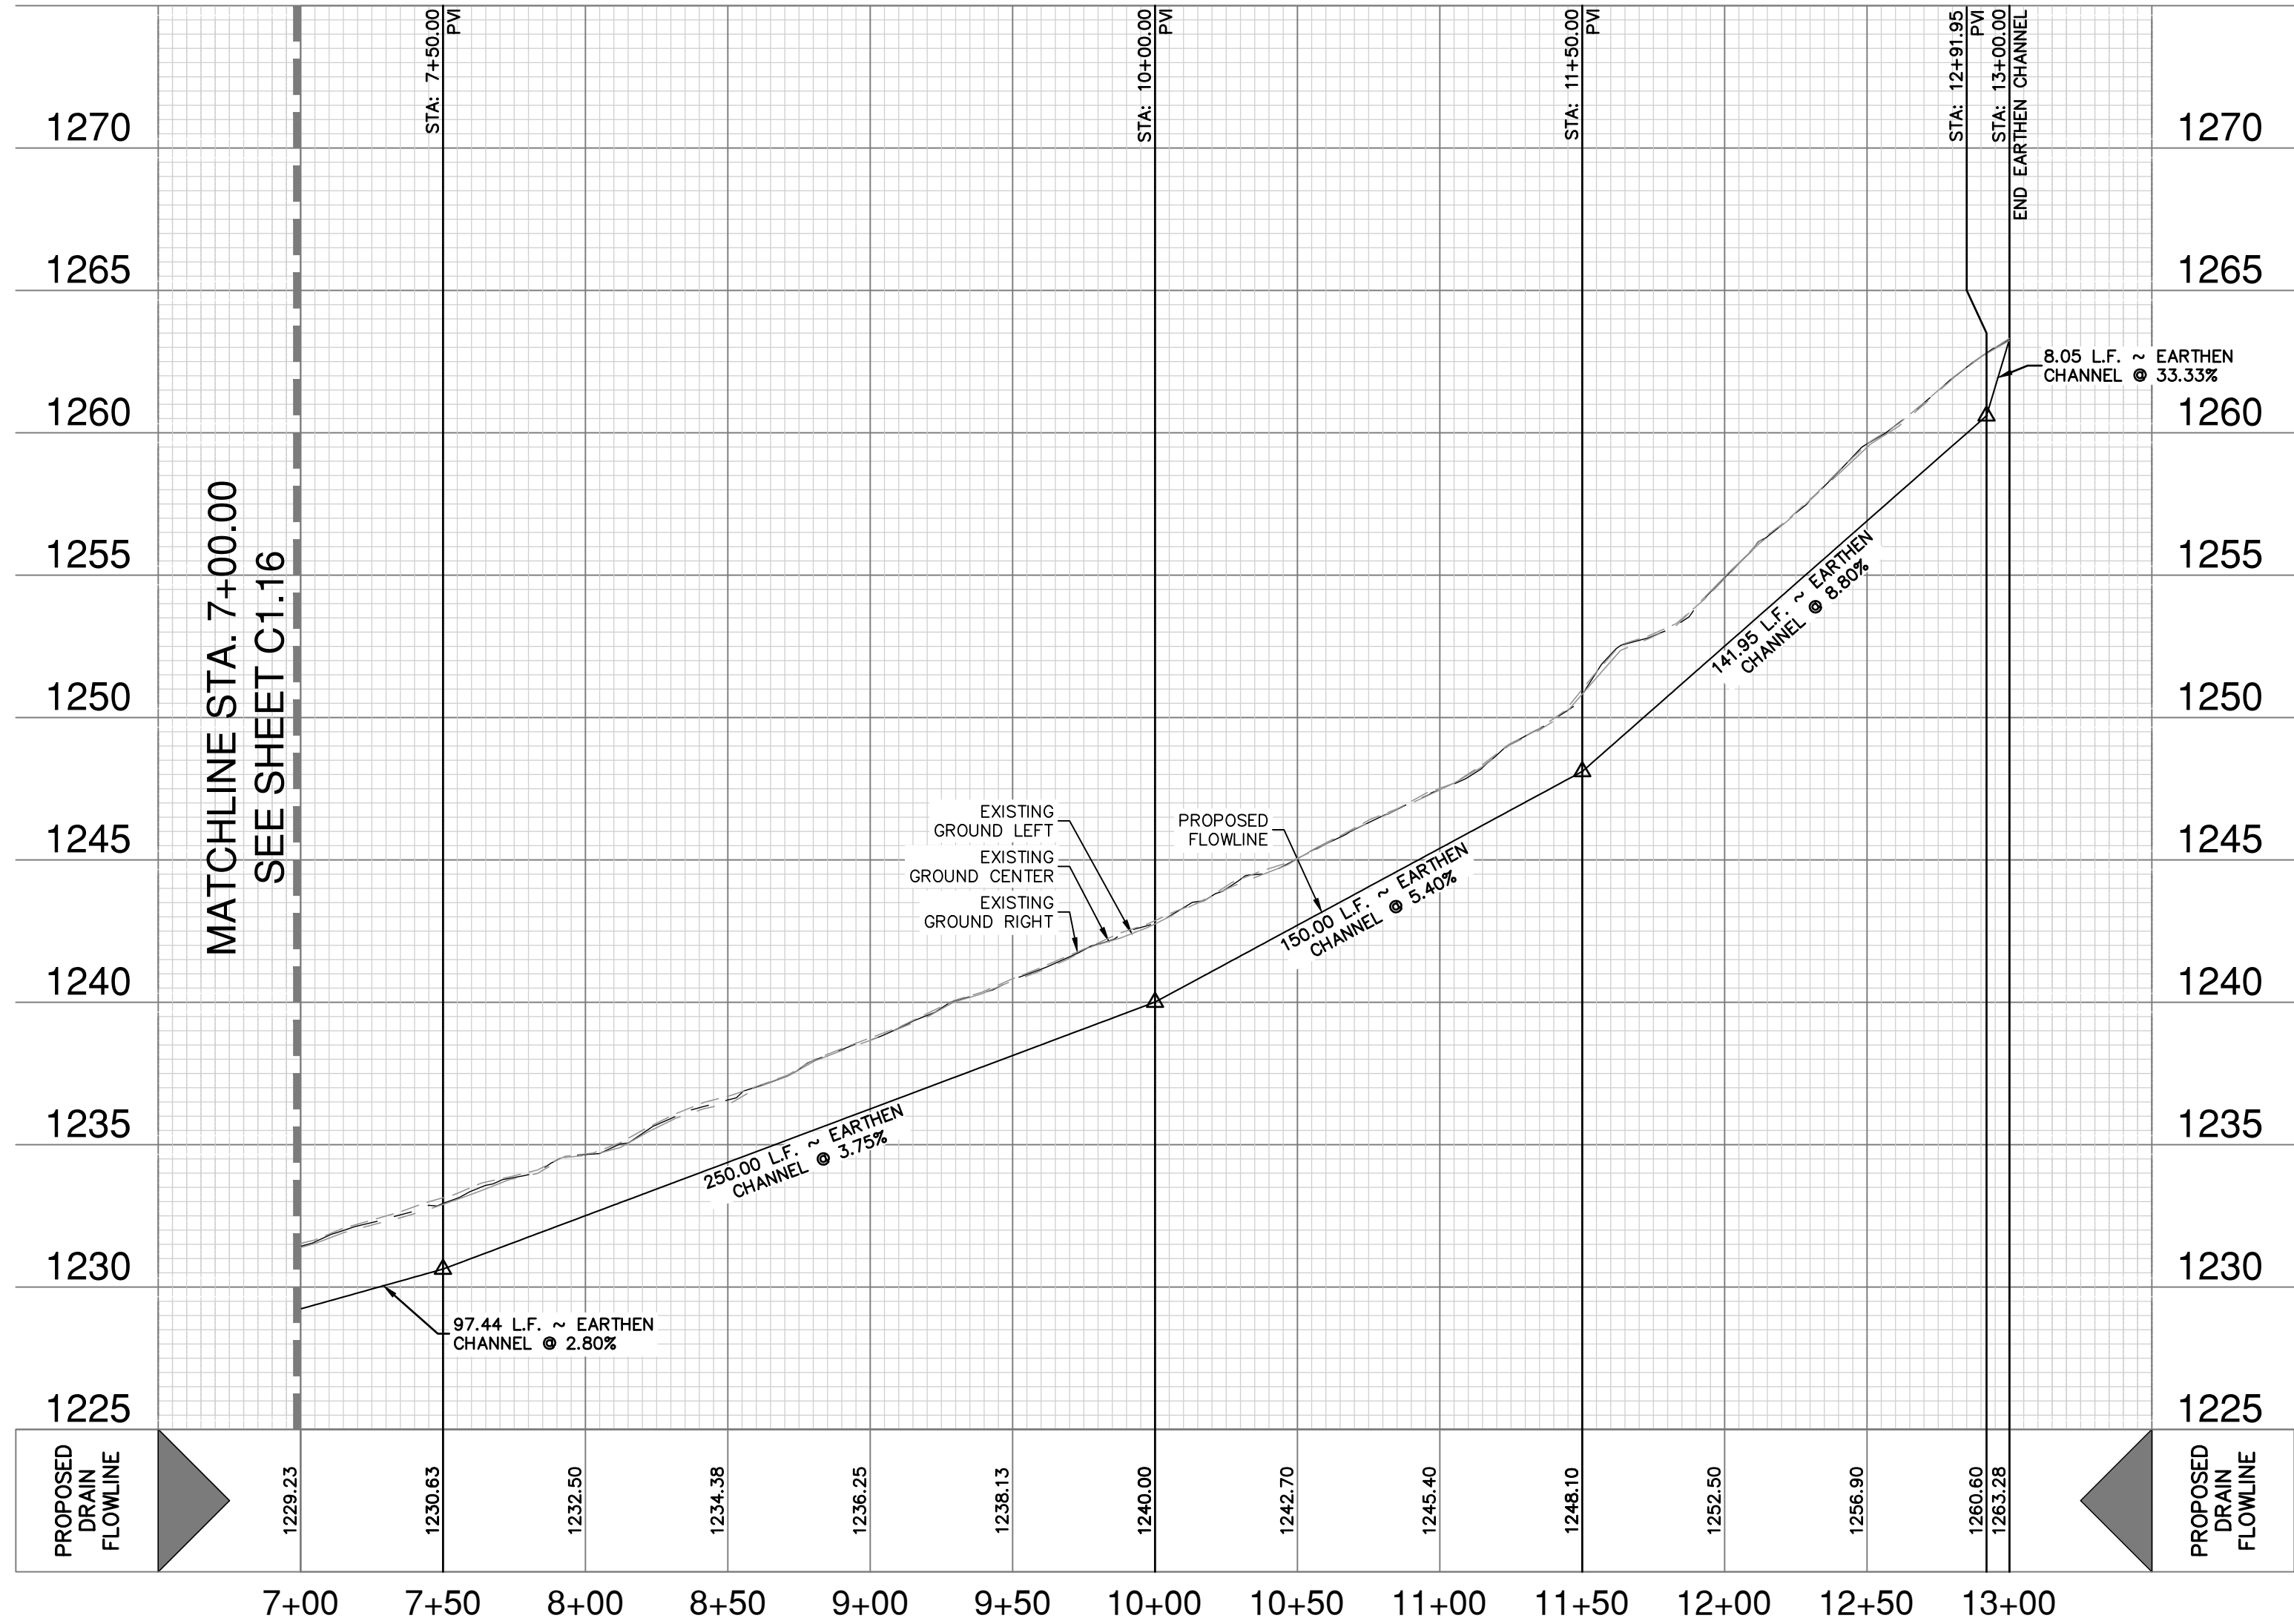

HYDRAULIC CALCULATIONS EARTH CHANNEL
STA. 6+52.56 TO 7+50.00
Q _{as} = 26 CFS
B _w = 0 FT
n = 0.035
S = 2.80%
dn = 1.30 FT
VN = 5.13 FPS
dn+FrBd = 1.80 FT

HYDRAULIC CALCULATIONS EARTH CHANNEL
STA. 10+00.00 TO 11+50.00
Q _{as} = 26 CFS
B _w = 0 FT
n = 0.035
S = 5.40%
dn = 1.15 FT
VN = 6.55 FPS
dn+FrBd = 1.65 FT

HYDRAULIC CALCULATIONS EARTH CHANNEL
STA. 7+50.00 TO 10+00.00
Q _{as} = 26 CFS
B _w = 0 FT
n = 0.035
S = 3.75%
dn = 1.23 FT
VN = 5.73 FPS
dn+FrBd = 1.73 FT

HYDRAULIC CALCULATIONS EARTH CHANNEL
STA. 11+50.00 TO 12+91.95
Q _{as} = 26 CFS
B _w = 0 FT
n = 0.035
S = 8.80%
dn = 1.05 FT
VN = 7.86 FPS
dn+FrBd = 1.55 FT

DRAINAGE LEGEND

PROJECT LIMITS	---
100 YR FLOODPLAIN	---
EXISTING CONTOUR	---
PROPOSED CONTOUR	---
EXISTING WATER	---
EXISTING UNDERGROUND ELECTRIC	---
EXISTING GAS	---
EXISTING SEWER	---
PROPOSED SEWER	---
PROPOSED WATER	---
PROPOSED STORM DRAIN	---
EXISTING STORM DRAIN	---
PROPOSED GAS	---
PROPOSED UNDERGROUND ELECTRIC	---
FLOW ARROW	→
CURLEX SINGLE NET EROSION CONTROL BLANKETS	---
LANDLOK 450 EROSION CONTROL MAT	---

DRAINAGE & GRADING NOTES:

- THE CONTRACTOR WILL BE RESPONSIBLE FOR DETERMINING EXACT LOCATION OF ALL UTILITIES AND DRAINAGE STRUCTURES WHETHER SHOWN ON THE PLANS OR NOT. THE CONTRACTOR SHALL UNCOVER EXISTING UTILITIES PRIOR TO CONSTRUCTION TO VERIFY SIZE, GRADE, AND LOCATION. THE CONTRACTOR SHALL NOTIFY THE ENGINEER IMMEDIATELY OF ANY DEVIATIONS FROM PLANS PRIOR TO BEGINNING CONSTRUCTION. ANY DAMAGE TO EXISTING UTILITIES, WHETHER SHOWN ON THE PLANS OR NOT, SHALL BE THE CONTRACTOR'S RESPONSIBILITY TO REPAIR, AT HIS EXPENSE.
- ALL CONCRETE FOR TXDOT DRAINAGE STRUCTURES SHALL MEET TXDOT SPECIFICATIONS. ALL OTHER CONCRETE SHALL BE CLASS "A" 3000 PSI CYLINDER STRENGTH IN 28 DAYS.
- REFERENCE DRAINAGE DETAILS FOR PIPE TRENCH DETAILS, BOX CULVERT, HEADWALL, AND WINGWALL CONSTRUCTION DETAILS, AND BOX CULVERT BEDDING AND EXCAVATION LIMITS.
- CONTRACTOR SHALL GROUT ALL CURB INLETS AND JUNCTION BOXES TO PROVIDE FOR POSITIVE DRAINAGE.
- EARTHEN CHANNELS WILL BE VEGETATED BY SEEDING OR SODDING. 85% OF THE CHANNEL SURFACE MUST HAVE ESTABLISHED VEGETATION BEFORE COMAL COUNTY WILL ACCEPT.
- CONTRACTOR SHALL MATCH TOP OF CHANNEL TO NATURAL GROUND AND MAINTAIN A MINIMUM CHANNEL DEPTH OF "D" AS SHOWN IN THE PROFILE.


CAUTION!!

CONTRACTOR SHALL BE REQUIRED TO LOCATE ALL PUBLIC OR PRIVATE UTILITIES INCLUDING BUT NOT LIMITING TO: WATER, SEWER, TELEPHONE AND FIBER OPTIC LINES, SITE LIGHTING ELECTRIC, SECONDARY ELECTRIC, PRIMARY ELECTRICAL DUCTBANKS, LANDSCAPE IRRIGATION FACILITIES, AND GAS LINES. ANY UTILITY CONFLICTS THAT ARISE SHOULD BE COMMUNICATED TO THE ENGINEER IMMEDIATELY AND PRIOR TO CONSTRUCTION. THE CONTRACTOR SHALL CONTACT "TEXAS 811" A MINIMUM OF 48 HOURS PRIOR TO THE START OF CONSTRUCTION. ANY DAMAGE TO EXISTING UTILITIES SHALL BE THE SOLE RESPONSIBILITY OF THE CONTRACTOR AND THE REPAIR SHALL BE AT CONTRACTOR'S SOLE EXPENSE. WHETHER THE UTILITY IS SHOWN ON THESE PLANS OR NOT.

TRENCH EXCAVATION SAFETY PROTECTION:

CONTRACTOR AND/ OR CONTRACTOR'S INDEPENDENTLY RETAINED EMPLOYEE OR STRUCTURAL DESIGN/ GEOTECHNICAL/ SAFETY/EQUIPMENT CONSULTANT, IF ANY, SHALL REVIEW THESE PLANS AND ANY AVAILABLE GEOTECHNICAL INFORMATION AND THE ANTICIPATED INSTALLATION SITES. WITHIN THE PROJECT WORK AREA IN ORDER TO IMPLEMENT CONTRACTOR'S TRENCH EXCAVATION SAFETY PROTECTION SYSTEMS, PROGRAMS AND /OR PROCEDURES FOR THE PROJECT DESCRIBED IN THE CONTRACT DOCUMENTS. THE CONTRACTOR'S IMPLEMENTATION OF THESE SYSTEMS, PROGRAMS AND/OR PROCEDURES SHALL PROVIDE FOR ADEQUATE TRENCH EXCAVATION SAFETY PROTECTION THAT COMPLY WITH AS A MINIMUM, OSHA STANDARDS FOR TRENCH EXCAVATIONS. SPECIFICALLY, CONTRACTOR AND/OR CONTRACTOR'S INDEPENDENTLY RETAINED EMPLOYEE OR SAFETY CONSULTANT SHALL IMPLEMENT A TRENCH SAFETY PROGRAM IN ACCORDANCE WITH OSHA STANDARDS GOVERNING THE PRESENCE AND ACTIVITIES OF INDIVIDUALS WORKING IN AND AROUND TRENCH EXCAVATION.

DATE	
NO.	
REVISION	

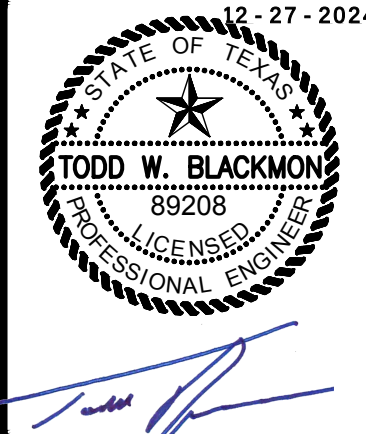

PAPE-DAWSON
ENGINEERS
1072 INDEPENDENCE DR. STE 102 | NEW BRAUNFELS, TX 78132 | 830.652.5653
TEXAS ENGINEERING FIRM #470 1 TEXAS SURVEYING FIRM #10028800

MEYER RANCH UNIT 16
COMAL COUNTY, TEXAS
DRAIN E - PLAN & PROFILE
STA 7+00.00 TO 13+00.00

PLAT NO.	
JOB NO.	30010-27
DATE	DECEMBER 2024
DESIGNER	CL
CHECKED	HF
DRAWN	JM
SHEET	C1.17

FOR PERMIT

DRAINAGE & GRADING NOTES:

1. THE CONTRACTOR WILL BE RESPONSIBLE FOR DETERMINING EXACT LOCATION OF ALL UTILITIES AND DRAINAGE STRUCTURES WHETHER SHOWN ON THE PLANS OR NOT. THE CONTRACTOR SHALL UNCOVER EXISTING UTILITIES PRIOR TO CONSTRUCTION TO VERIFY SIZE, GRADE, AND LOCATION. THE CONTRACTOR SHALL NOTIFY THE ENGINEER IMMEDIATELY OF ANY DEVIATIONS FROM PLANS PRIOR TO BEGINNING CONSTRUCTION. ANY DAMAGE TO EXISTING UTILITIES, WHETHER SHOWN ON THE PLANS OR NOT, SHALL BE THE CONTRACTOR'S RESPONSIBILITY TO REPAIR, AT HIS EXPENSE.
2. ALL CONCRETE FOR TxDOT DRAINAGE STRUCTURES SHALL MEET TxDOT SPECIFICATIONS. ALL OTHER CONCRETE SHALL BE CLASS "A" 3000 PSI CYLINDER STRENGTH IN 28 DAYS.
3. REFERENCE DRAINAGE DETAILS FOR PIPE TRENCH DETAILS, BOX CULVERT, HEADWALL, AND WINGWALL CONSTRUCTION DETAILS, AND BOX CULVERT BEDDING AND EXCAVATION LIMITS.
4. CONTRACTOR SHALL GROUT ALL CURB INLETS AND JUNCTION BOXES TO PROVIDE FOR POSITIVE DRAINAGE.
5. EARTHEN CHANNELS WILL BE VEGETATED BY SEEDING OR SODDING. 85% OF THE CHANNEL SURFACE MUST HAVE ESTABLISHED VEGETATION BEFORE THE CITY OF NEW BRAUNFELS WILL ACCEPT.
6. CONTRACTOR SHALL MATCH TOP OF CHANNEL TO NATURAL GROUND AND MAINTAIN A MINIMUM CHANNEL DEPTH OF "D" AS SHOWN IN THE PROFILE.

TRENCH EXCAVATION SAFETY PROTECTION:

CONTRACTOR AND/OR CONTRACTOR'S INDEPENDENTLY RETAINED EMPLOYEE OR STRUCTURAL DESIGN/ GEOTECHNICAL/ SAFETY/EQUIPMENT CONSULTANT, IF ANY, SHALL REVIEW THESE PLANS AND ANY AVAILABLE GEOTECHNICAL INFORMATION AND THE ANTICIPATED INSTALLATION SITES WITHIN THE PROJECT WORK AREA IN ORDER TO IMPLEMENT CONTRACTOR'S TRENCH EXCAVATION SAFETY PROTECTION SYSTEMS, PROGRAMS AND /OR PROCEDURES FOR THE PROJECT DESCRIBED IN THE CONTRACT DOCUMENTS. THE CONTRACTOR'S IMPLEMENTATION OF THESE SYSTEMS, PROGRAMS AND/OR PROCEDURES SHALL PROVIDE FOR ADEQUATE TRENCH EXCAVATION SAFETY PROTECTION THAT COMPLY WITH AS A MINIMUM, OSHA STANDARDS FOR TRENCH EXCAVATIONS. SPECIFICALLY, CONTRACTOR AND/OR CONTRACTOR'S INDEPENDENTLY RETAINED EMPLOYEE OR SAFETY CONSULTANT SHALL IMPLEMENT A TRENCH SAFETY PROGRAM IN ACCORDANCE WITH OSHA STANDARDS GOVERNING THE PRESENCE AND ACTIVITIES OF INDIVIDUALS WORKING IN AND AROUND TRENCH EXCAVATION.

CAUTION!!

CONTRACTOR SHALL BE REQUIRED TO LOCATE ALL PUBLIC OR PRIVATE UTILITIES INCLUDING BUT NOT LIMITING TO: WATER, SEWER, TELEPHONE, AND FIBER OPTIC LINES, SITE LIGHTING, SECONDARY ELECTRIC, PRIMARY ELECTRICAL DUCTBANKS, LANDSCAPE IRRIGATION FACILITIES, AND GAS LINES. ANY UTILITY CONFLICTS THAT ARISE SHOULD BE COMMUNICATED TO THE ENGINEER IMMEDIATELY AND PRIOR TO CONSTRUCTION. THE CONTRACTOR SHALL CONTACT 1-800-DIG-TESS A MINIMUM OF 48 HOURS PRIOR TO THE START OF CONSTRUCTION. ANY DAMAGE TO EXISTING UTILITIES SHALL BE THE SOLE RESPONSIBILITY OF THE CONTRACTOR AND THE REPAIR SHALL BE AT CONTRACTOR'S SOLE EXPENSE WHETHER THE UTILITY IS SHOWN ON THESE PLANS OR NOT.



NOTES

1. UPON COMPLETION OF CONSTRUCTION, AND IN ACCORDANCE WITH TCEQ REGULATIONS, ALL PERMANENT BMP'S MUST BE CERTIFIED BY A REGISTERED PROFESSIONAL ENGINEER.
2. ALL AREAS DISTURBED AS PART OF CONSTRUCTION OF BASIN SHALL BE REVEGETATED PRIOR TO COMPLETION.
3. BASIN HAS BEEN DESIGNED USING TSS REMOVAL AND BMP SIZING CALCULATIONS AS PER THE TCEQ TGM RG-348 (2005).
4. BASIN PLAN DEPICTS MINIMUM INTERIOR DIMENSIONS (LENGTH, WIDTH & HEIGHT FOR TCEQ REVIEW & APPROVAL.
5. BASIN DRAWDOWN IS CONTROLLED BY THE 6" PVC PIPE. BASIN DRAWDOWN WILL OCCUR IN APPROXIMATELY 29 HOURS.

SEQUENCE OF OPERATION


1. UPON ACTIVATION OF FLOAT SWITCH, DDC CONTROLLER TO START DETENTION TIMER #1.
2. DETENTION TIMER #1 TO BE MANUALLY SET TO 12 HOURS AND TO BE USER ADJUSTABLE VALUE.
3. WHEN DETENTION TIMER #1 HAS ELAPSED, A 6" BUTTERFLY VALVE IS TO OPEN AND RELEASE DETAINED WATER BASIN.
4. UPON DEACTIVATION OF FLOAT SWITCH, DDC CONTROLLER TO START DETENTION TIMER #2.
5. DETENTION TIMER #2 TO BE MANUALLY SET TO 29 HOURS MINIMUM AND 48 HOURS MAXIMUM AND TO BE USER ADJUSTABLE.
6. WHEN DETENTION TIMER #2 HAS ELAPSED, THE 6" BUTTERFLY VALVE IS TO CLOSE.
7. VALVE TO BE ACTUATED PERIODICALLY TO SHOW ACTIVE REGARDLESS OF FLOAT SWITCH OPERATION.

M.A.S NOTE:
STAGING AREA REQUIREMENT (800 SQ.FT.) IS SATISFIED BY UTILIZING THE AREA ADJACENT TO THE BASIN AS DESIGNATED IN THE PLAN VIEW ABOVE.

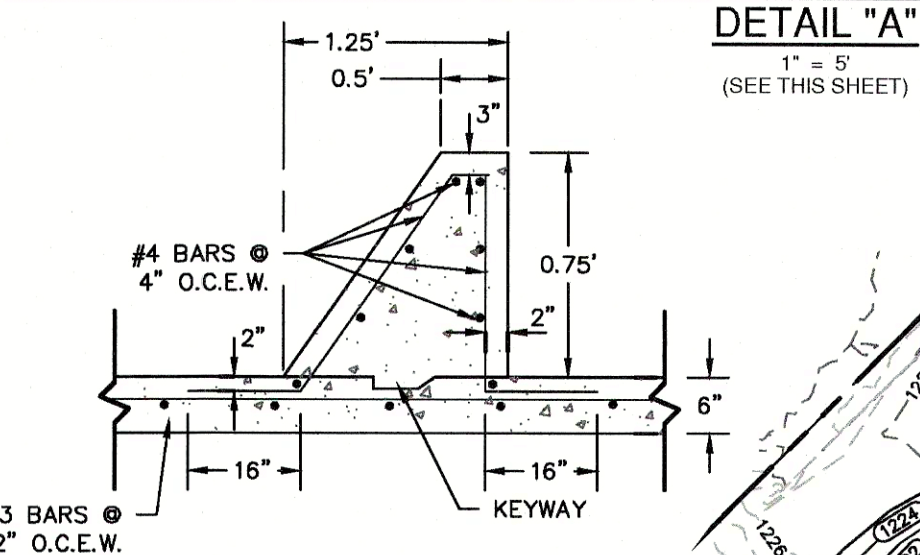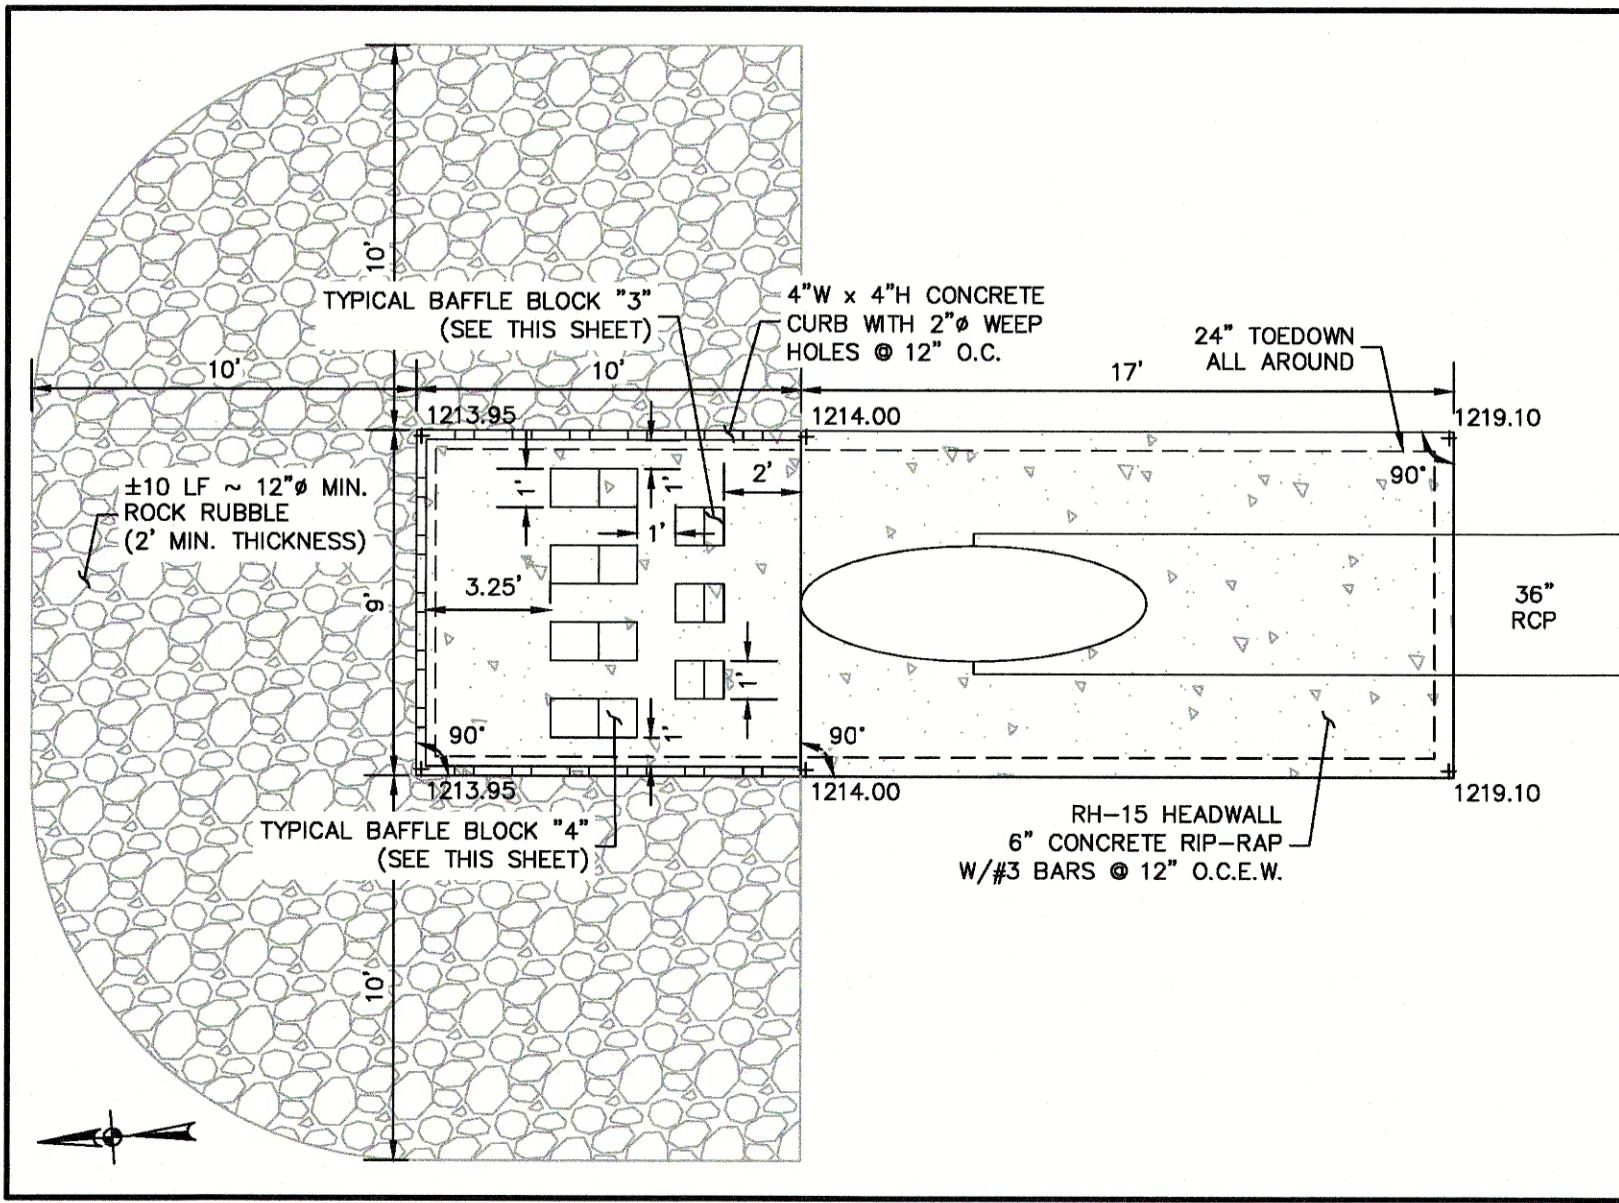

BAFFLE BLOCK 3 DETAIL
SECTION
NOT-TO-SCALE

BAFFLE BLOCK 4 DETAIL
SECTION
NOT-TO-SCALE

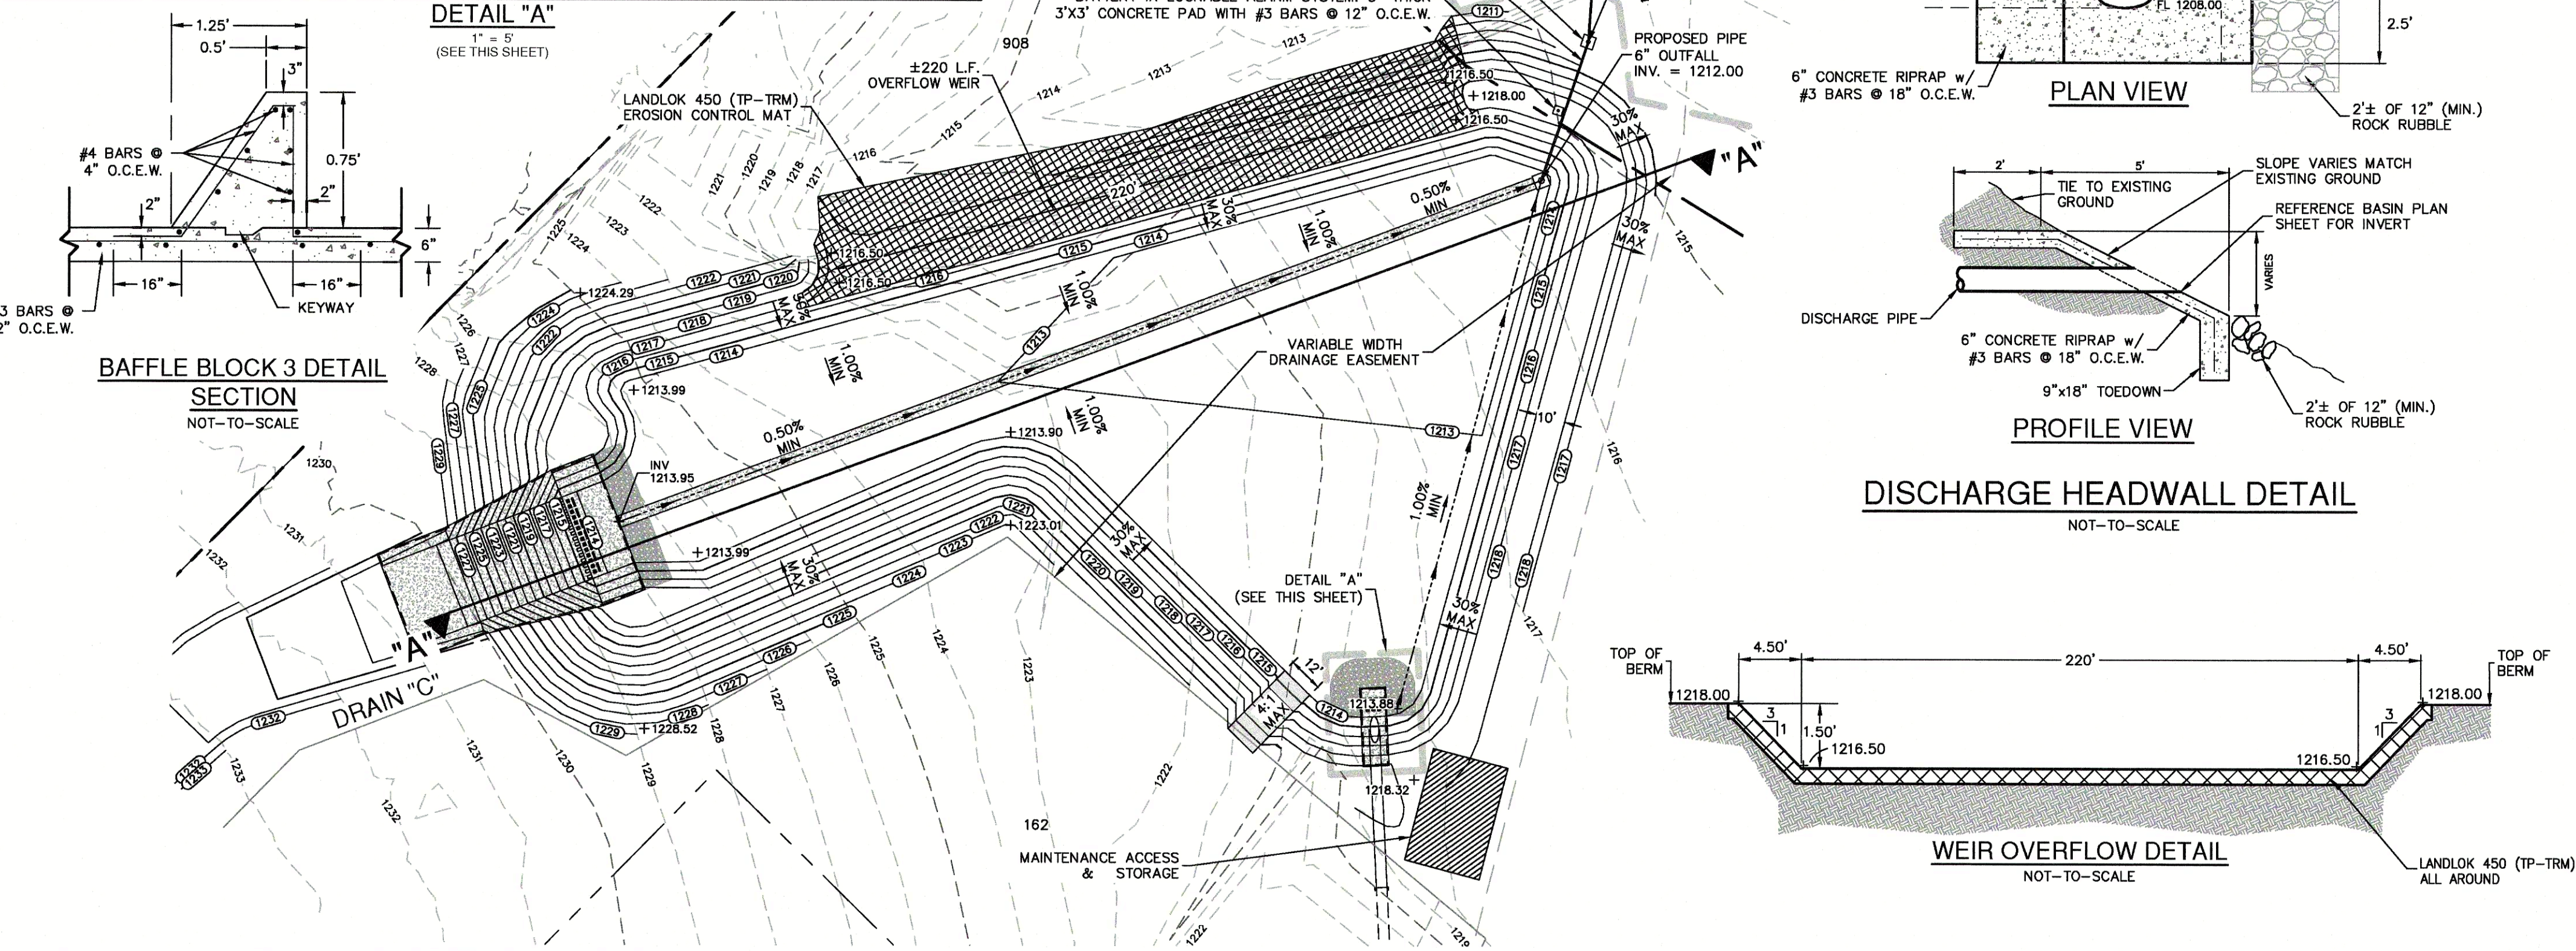

CURLEX® EROSION CONTROL BLANKETS INSTALLATION GUIDELINES

Before installing Curlex blankets, the seedbed shall be inspected by the Owner's Representative to ensure it has been properly compacted and fine graded to remove any existing rills. It shall be free of obstructions, such as tree roots, projections such as stones, and other foreign objects. The contractor shall proceed when satisfactory conditions are present. After the area has been properly shaped, seeded, fertilized, and compacted, remove the Curlex protective cover. Next, locate the start of the roll, making sure the roll is facing toward the area to be covered, and then roll out the product. The product shall be rolled out flat, even, and smooth without stretching the material then anchored to the subgrade.

Slopes: It is recommended the blankets be installed vertically on the slope; however, on short slopes it may be more practical to install horizontally across the width of the application when agreed upon by the Engineer prior to installation. If more than one width is required, simply abut the edges of the vertically installed blankets together and secure them with a common row of staples. Overlapping adjacent sides of Curlex blankets is not required when installed vertically on slopes. Curlex blankets shall be trenched at the head of the slope if the blanket cannot be extended three feet over the slope crest or if overland flow is anticipated from upslope areas.

Channels: Curlex blankets shall be centered to offset a seam in the middle of the waterway. They shall be installed in the same direction as the water flow. The adjoining blankets shall be installed away from the center of channel and overlapped. Curlex blanket installation should continue up the side slopes three feet above the anticipated high water elevation. Flanks exposed to runoff, or sheet flow, must be protected by a check slot or trenched. Curlex blankets shall be trenched at the start of the channel. Curlex blankets shall be anchored using a staggered staple pattern at end of roll overlaps and end of roll terminations.

Disclaimer: Curlex is a system for erosion control and revegetation on slopes and channels. American Excelsior Company (AEC) believes that the information contained herein to be reliable and accurate for use in erosion control and re-vegetation applications. However, since physical conditions vary from job site to job site and even within a given job site, AEC makes no performance guarantees and assumes no obligation or liability for the reliability or accuracy of information contained herein for the results, safety, or suitability of using Curlex, or for damages occurring in connection with the installation of any erosion control product whether or not made by AEC or its affiliates, except as separately and specifically made in writing. These guidelines are subject to change without notice.

850 Avenue H East | Arlington, Texas 76011
Phone 1-800-777-SOIL | Fax 817-385-3585 | www.Curlex.com

W0315R1116

MATERIAL SPECIFICATIONS CURLEX® I

Materials:

Great Lakes Aspen (naturally seed free)
Polypropylene Netting
Stitching Thread
QuickGRASS® (green excelsior – optional)

Typical Roll Sizes:

Width:	4.0 ft (1.2 m)	8.0 ft (2.4 m)	16.0 ft (4.9 m)
Length:	112.5 ft (34.29 m)	112.5 ft (34.29 m)	112.5 ft (34.29 m)
Area:	50.0 yd ² (41.8 m ²)	100.0 yd ² (83.6 m ²)	200.0 yd ² (167.2 m ²)
Weight:	36.5 lb (16.6 kg)	73.0 lb (33.1 kg)	146.0 lb (66.2 kg)

Description:

Curlex I erosion control blanket (ECB) is a natural, stitched excelsior blanket that provides a temporary organic cover to reduce erosion, protect seeds, enhance germination, and hasten re-vegetation. Curlex I is furnished in rolls with polyethylene wrapping to protect against the elements prior to installation, and may be ordered in Master-Paks of fifteen rolls banded together to minimize material handling requirements. Curlex I is also available as QuickGRASS (green pigment). Curlex I shall be manufactured in the U.S.A.

Curlex I has a design soil loss ratio (event-based RUSLE C factor) of .018 and is typically suitable for slopes up to 2H:1V. Curlex I is rated for channel flows up to 7.0 ft/s (2.1 m/s) and 1.75 lb/ft² (84 Pa) shear stress.

Physical Properties:


Fiber: Great Lakes Aspen (naturally seed free)
Curled, interlocking fibers with barbed edges
Fiber Size: 80% of fibers a minimum of 6 in (15.2 cm) long
0.038 in ± 0.008 in wide x 0.018 in ± 0.003 in thick
(0.97 mm ± 0.20 mm wide x 0.46 mm ± 0.08 mm thick)
Weight*: 0.73 lb/yd² (0.40 kg/m²) ± 10% @ 22% Moisture
Thread Pattern: No more than 4.0 in (10.2 cm) transverse stitch spacing
Net Material: Polypropylene (green with eco-biodegradable and UV degrader additives or white with UV degrader additive)
Net Openings: 1.0 in wide x 2.0 in long (25.4 mm wide x 50.8 mm long)
Net Configuration: Top side only

* Weight is based on a dry fiber weight basis at time of manufacture. Baseline moisture content of Great Lakes Aspen excelsior is 22%.



850 Avenue H East | Arlington, Texas 76011
Phone 1-800-777-SOIL | Fax 817-385-3585 | www.Curlex.com

W0316R1116

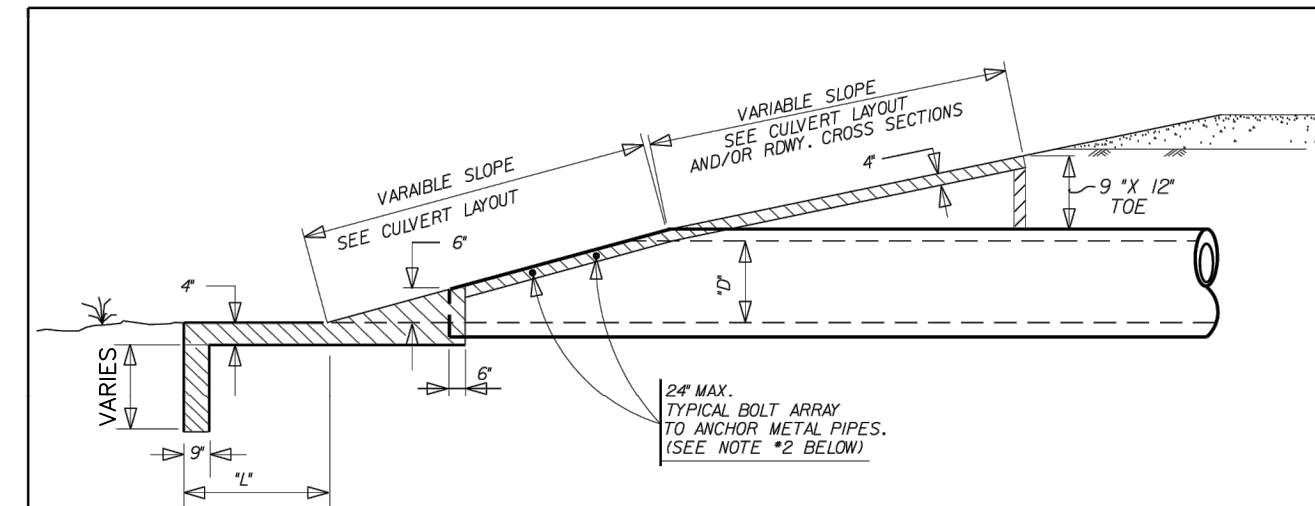

LONGITUDINAL SECTION FOR
CIRCULAR & ARCH PIPES

DIMENSIONS FOR CIRCULAR (CMP and RCP) PIPE CULVERTS

1/2 INSIDE DIA. OF PIPE	1'	15'				30'				45'			
		SINGLE		DOUBLE		TRIPLE		QUADRUPL		TRIPLE		QUADRUPL	
		CGM	RCP	CGM	RCP	CGM	RCP	CGM	RCP	CGM	RCP	CGM	RCP
18"	2'-0"	1'-2"	0'-9"	4'-6"	7'-2"	9'-10"	12'-6"						
24"	3'-0"	1'-5"	0'-11"	6'-0"	9'-5"	12'-10"	16'-3"						
30"	4'-0"	1'-8"	1'-1"	7'-6"	11'-8"	15'-10"	20'-0"						
36"	5'-0"	1'-11"	1'-4"	9'-0"	13'-11"	18'-10"	23'-9"						
42"	6'-0"	2'-2"	1'-5"	10'-6"	16'-2"	20'-10"	27'-0"						
48"	7'-0"	2'-5"	1'-7"	12'-0"	18'-5"	24'-10"	31'-3"						
54"	8'-0"	2'-10"	1'-11"	13'-6"	20'-10"	28'-2"	35'-6"						
60"	9'-0"	3'-2"	2'-0"	15'-0"	23'-2"	31'-4"	39'-6"						

15' IS MEASURED BETWEEN THE OUTER SURFACES OF THE PIPES.

DIMENSIONS FOR C.M.P. ARCH PIPE CULVERTS

DESIGN SIZE	APPROX. ARCH DIM. SPAN	RISE	15'				30'				45'			
			SINGLE		DOUBLE		TRIPLE		QUADRUPL		TRIPLE		QUADRUPL	
			CGM	RCP	CGM	RCP	CGM	RCP	CGM	RCP	CGM	RCP	CGM	RCP
2	20"	15"	2'-0"	1'-2"	4'-3"	7'-2"	10'-1"	13'-0"						
3	28"	20"	3'-0"	1'-5"	5'-8"	9'-5"	13'-2"	16'-11"						
4	35"	24"	4'-0"	1'-8"	6'-7"	11'-6"	16'-1"	20'-8"						
5	42"	29"	5'-0"	1'-11"	8'-4"	13'-9"	19'-2"	24'-7"						
6	49"	33"	6'-0"	2'-2"	9'-7"	15'-10"	22'-1"	28'-4"						
7	57"	38"	7'-0"	2'-5"	11'-1"	18'-3"	25'-5"	32'-7"						
8	64"	43"	8'-0"	2'-10"	12'-5"	21'-6"	28'-10"	37'-0"						
9	71"	47"	9'-0"	3'-2"	13'-9"	22'-10"	31'-11"	41'-0"						

BASED ON 2-2/3" X 1/2" CORRUGATION
15' IS MEASURED BETWEEN THE OUTER SURFACES OF THE PIPES.

NOTES:


- FOR RIPRAP QUANTITIES AND SLOPES, SEE CULVERT LAYOUT SHEET. CONCRETE SHALL BE CLASS B UNLESS OTHERWISE SHOWN IN THE PLANS.
- ALL METAL PIPES (CIRCULAR AND/OR ARCH) SHALL HAVE 5/8" X 6" GALVANIZED BOLTS WITH 2 HEX NUTS AT 24" CENTERS TO ANCHOR THE PIPE TO THE CONCRETE. THIS WORK WILL BE SUBSIDIARY TO THE RIPRAP HEADWALL.
- FOR CONCRETE ARCH PIPES, THE CMP ARCH PIPE CULVERT DIMENSIONS WILL HAVE TO BE ADJUSTED FOR THE PIPE WALL THICKNESS.
- FOR PIPES LARGER THAN SHOWN, USE THE CLEAR DISTANCE BETWEEN PIPES SHOWN IN ITEMS 460 AND/OR 464.
- IF THE SIDES OF THE HEADWALL IS ADJACENT TO A RIPRAP SLOPE AND IF THE TOP OF THE HEADWALL IS ADJACENT TO THE ROADWAY FOUNDATION OR RIPRAP SLOPE, THE SIDE AND TOP TIE WALLS MAY BE ELIMINATED IF APPROVED BY THE ENGINEER.

© 1998 Texas Department of Transportation
PROJECT NO. _____ SHEET _____
PIPE _____ COUNTY _____
TEXAS SAT _____
DATE _____

DATE _____
NO. _____ REVISION _____
TODD W. BLACKMON
89208
PROFESSIONAL ENGINEER

PAPE-DAWSON
ENGINEERS
1075 INDEPENDENCE DR. STE. 1021 | NEW BRAUNFELS, TX 78132 | 830.652.5653
TEXAS ENGINEERING FIRM #1028860

7' x 7' x var Junction Box

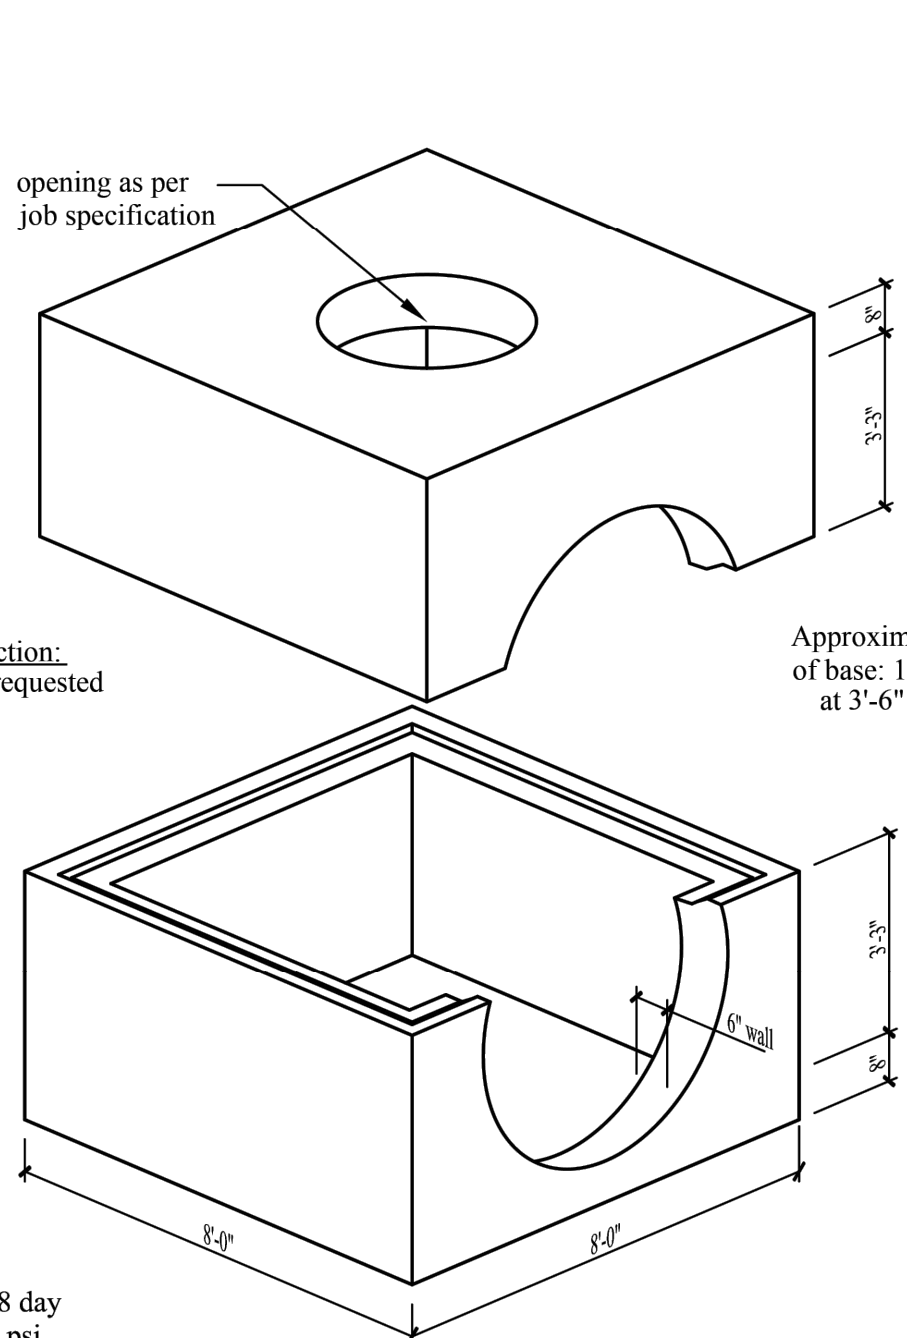


Specifications:
- Concrete has a 28 day strength of 5,000 psi
- Steel reinforcement is ASTM A615 grade 60
- Load design is H-20

Notes:
- Consult manufacturer before handling

CAPITAL PRECAST, INC.
6905 SOUTH OLD BASTROP HWY
SAN MARCOS, TEXAS 78666
PH: (830) 606-6200

FOR 7' x 7' x var Junction Box
JOB _____
DRAWN _____ DATE 12/1/2015 Rev. No. _____ SHEET _____
FILE catalog/junction boxes/7x7JB 1 OF 1

5' x 5' x var Junction Box

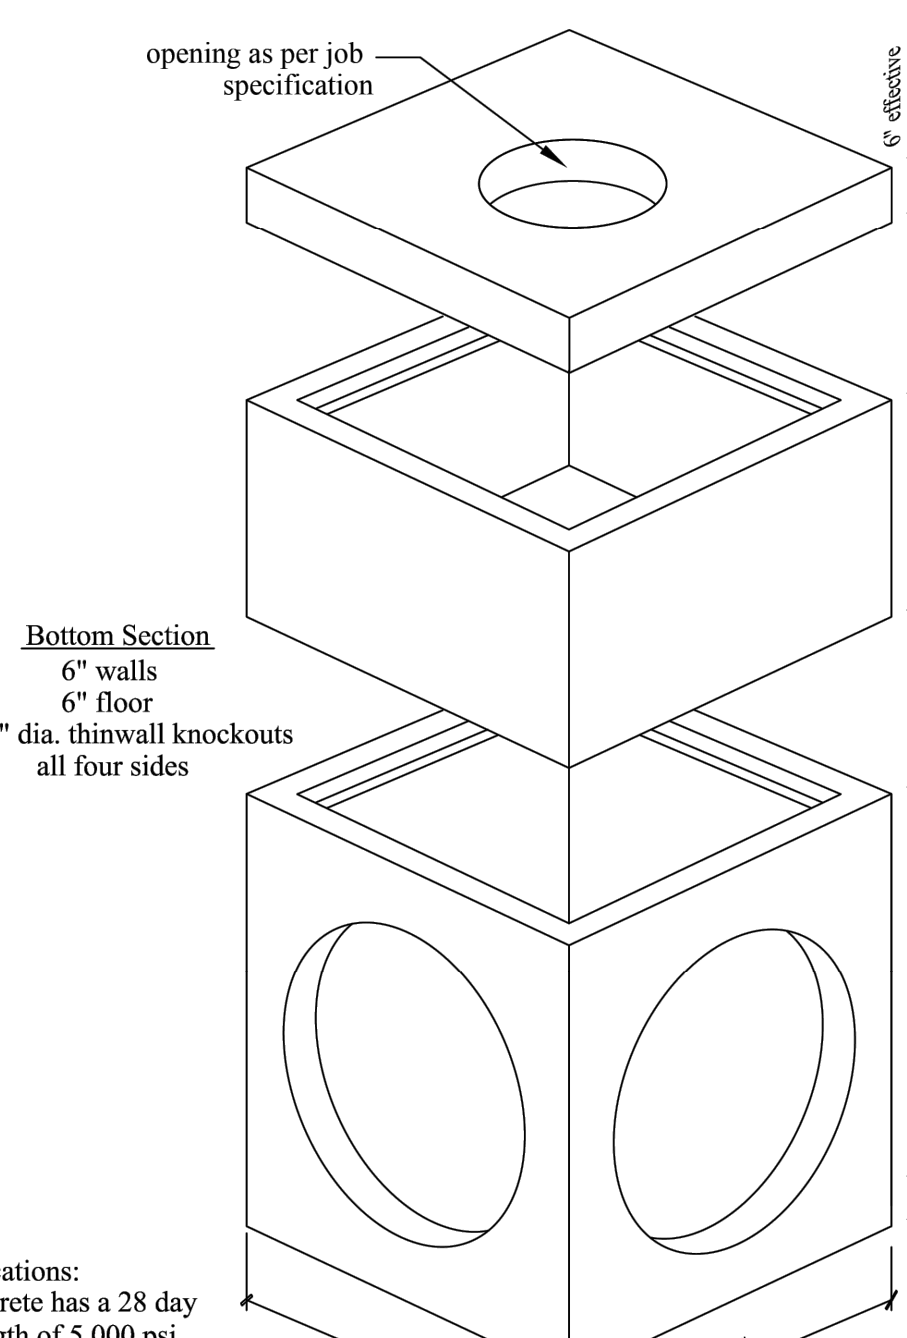


Specifications:
- Concrete has a 28 day strength of 5,000 psi
- Steel reinforcement is ASTM A615 grade 60
- Load design is H-20

Notes:
- Consult manufacturer before handling

CAPITAL PRECAST, INC.
6905 SOUTH OLD BASTROP HWY
SAN MARCOS, TEXAS 78666
PH: (830) 606-6200


FOR 5' x 5' x var Junction Box
JOB _____
DRAWN _____ DATE 12/1/2015 Rev. No. _____ SHEET _____
FILE catalog/junction boxes/5x5JB 1 OF 1

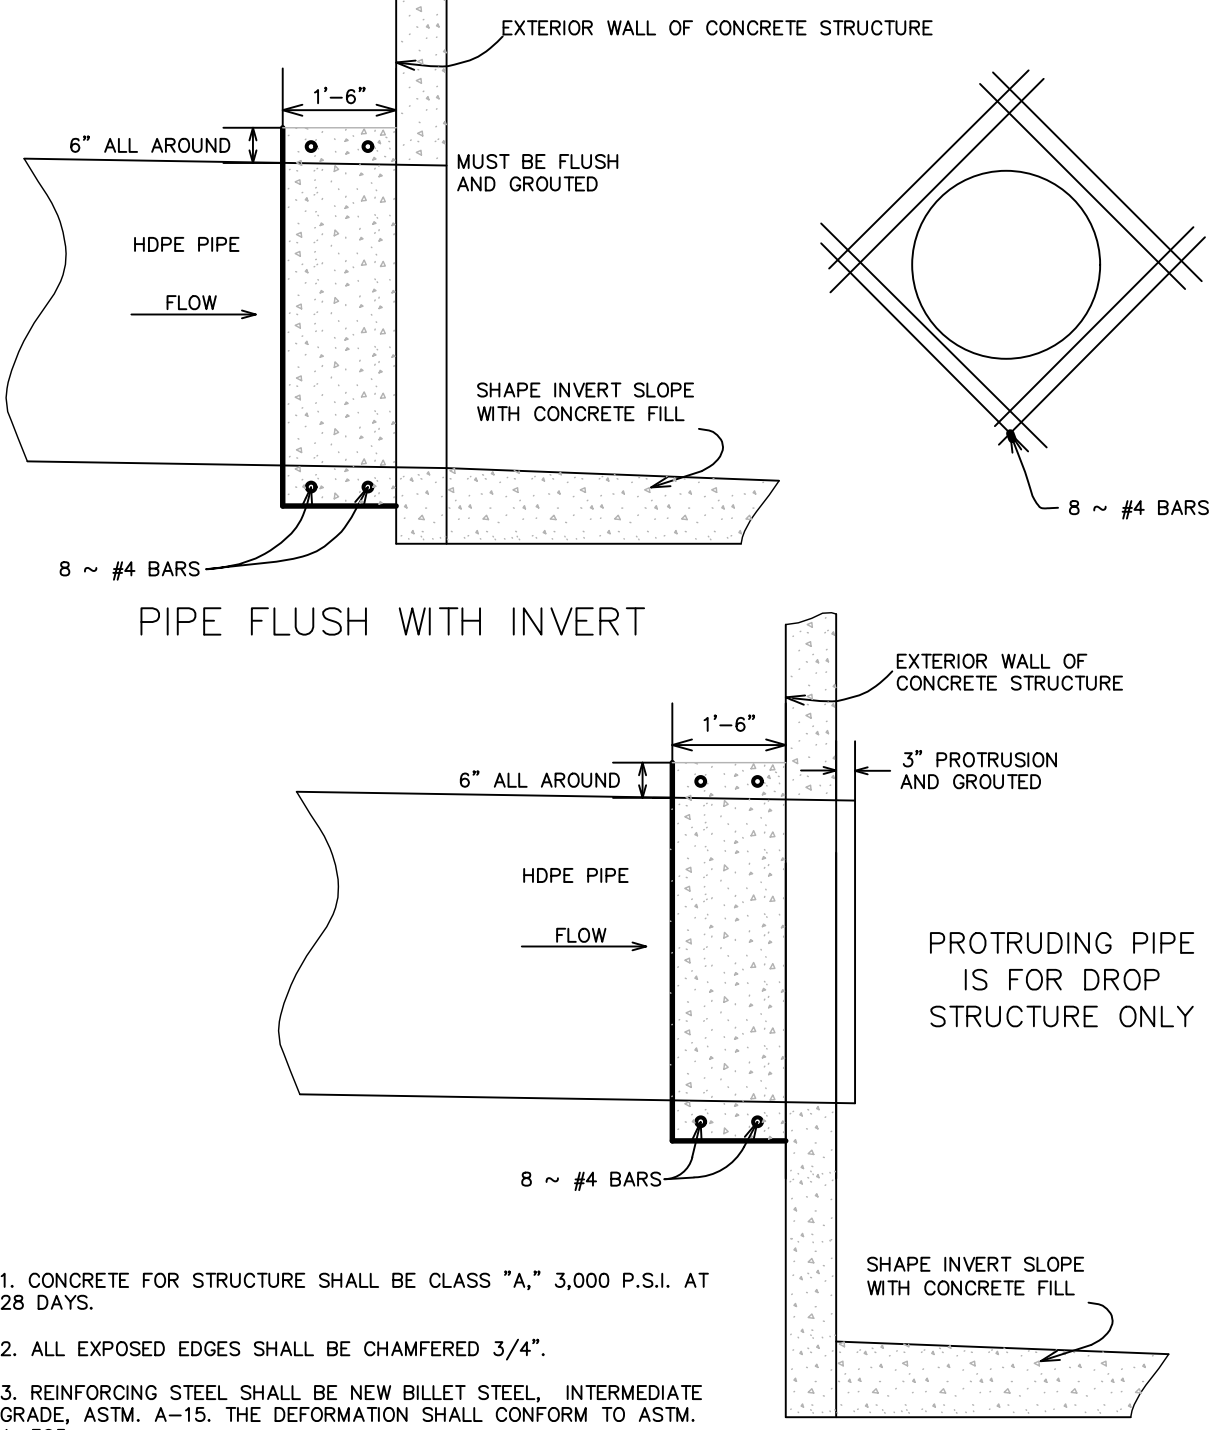

- CONCRETE FOR STRUCTURE SHALL BE CLASS "A," 3,000 P.S.I. AT 28 DAYS.
- ALL EXPOSED EDGES SHALL BE CHAMFERED 3/4".
- REINFORCING STEEL SHALL BE NEW BILLET STEEL, INTERMEDIATE GRADE, ASTM A-15. THE DEFORMATION SHALL CONFORM TO ASTM A-305.
- ALL DIMENSIONS RELATING TO REINFORCING STEEL ARE TO CENTER OF BARS.
- ALL BARS INTERCEPTING MANHOLE OPENING AND REINFORCED CONCRETE PIPE SHALL BE FIELD-CUT.
- WHERE LAPPING OF BARS IS REQUIRED, A MINIMUM LAP OF 33 DIAMETERS SHALL BE USED.
- INVERT OF JUNCTION BOX TO BE SHAPED WITH CONCRETE FILL (3,000 P.S.I. MIN.) TO EFFECT DRAINAGE TO OUTLET PIPE. COST SUBSIDIARY TO CLASS "A" CONCRETE (JUNCTION BOXES).

CONCRETE COLLAR DETAIL

NOT TO SCALE

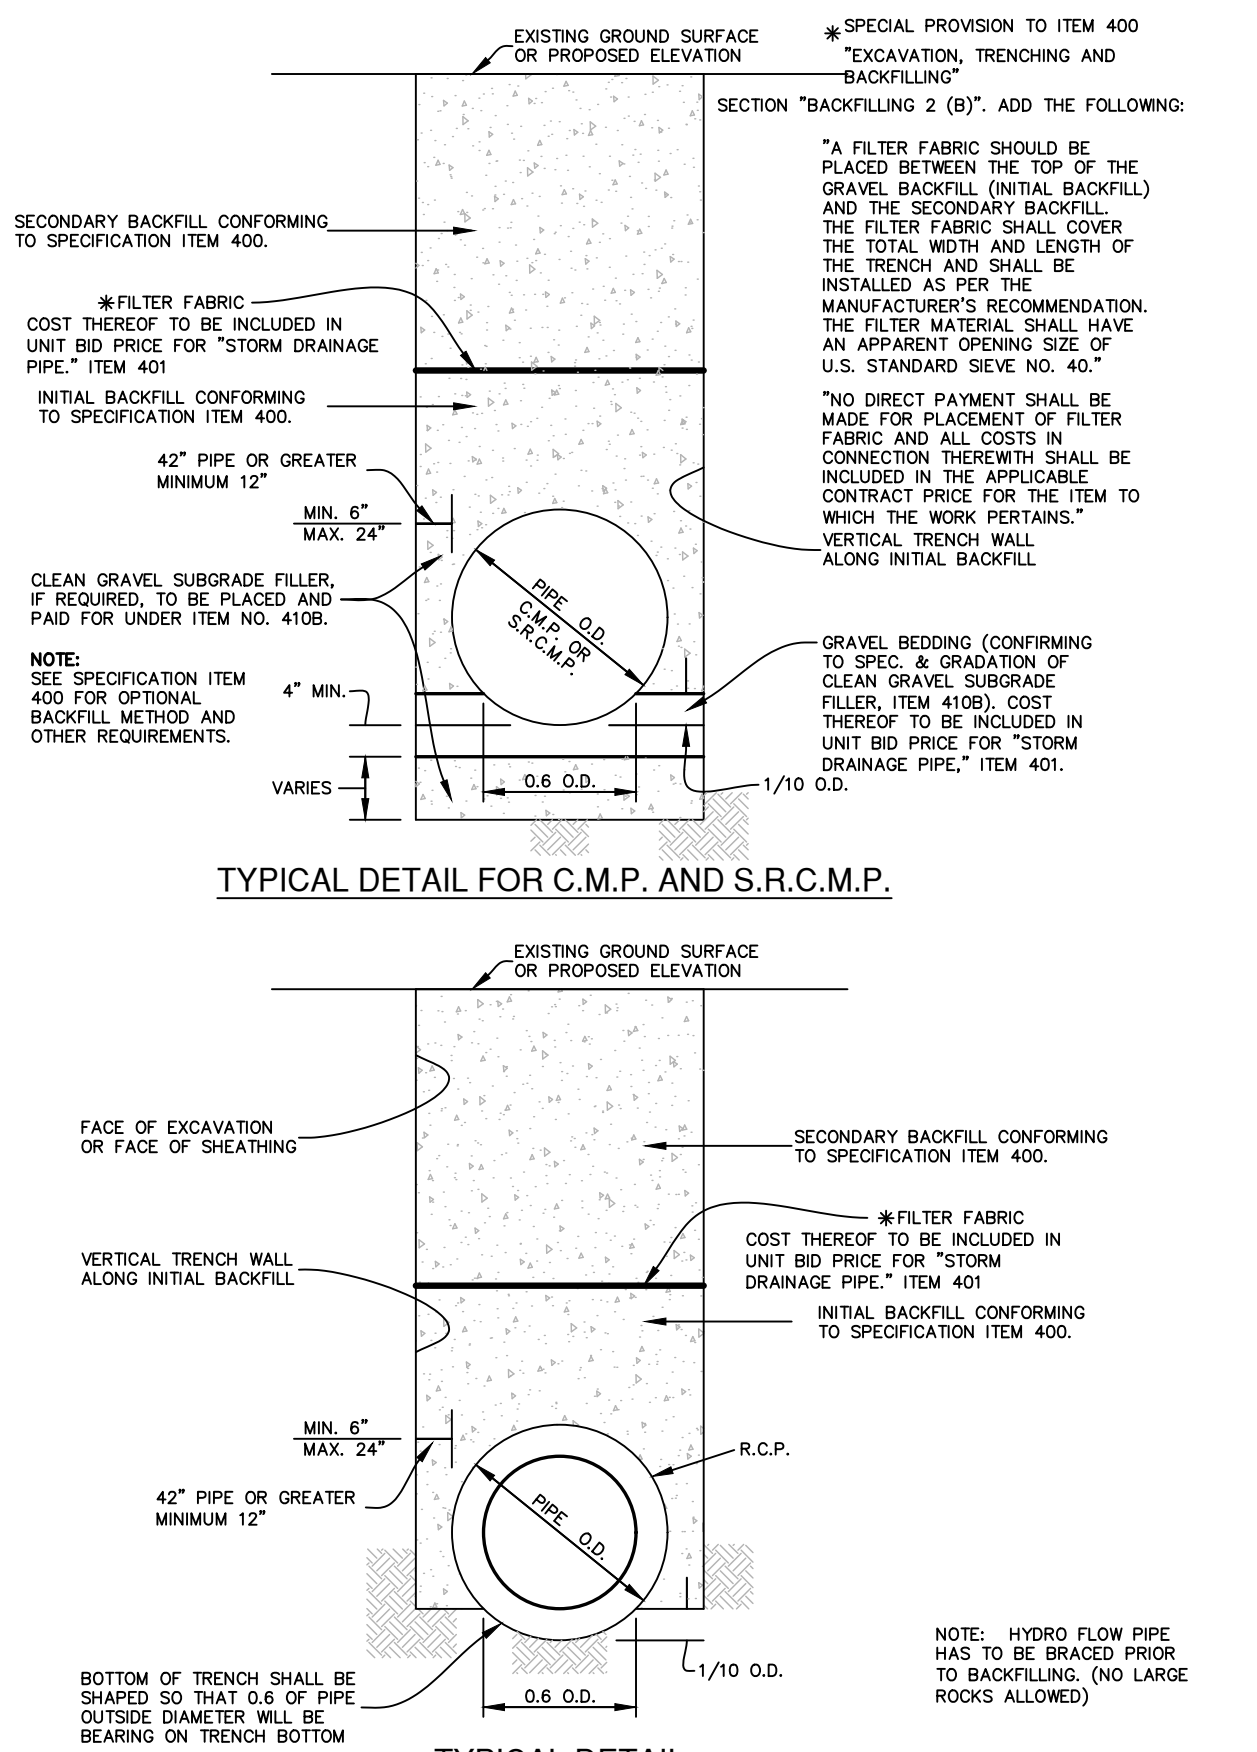


PIPE BEDDING AND BACKFILL DETAILS


NOT-TO-SCALE

MEYER RANCH UNIT 16
COMAL COUNTY, TEXAS
DRAINAGE DETAILS


PLAT NO. _____
JOB NO. 30010-27
DATE DECEMBER 2024
DESIGNER CL
CHECKED HF DRAWN BH
SHEET C1.20

FOR PERMIT

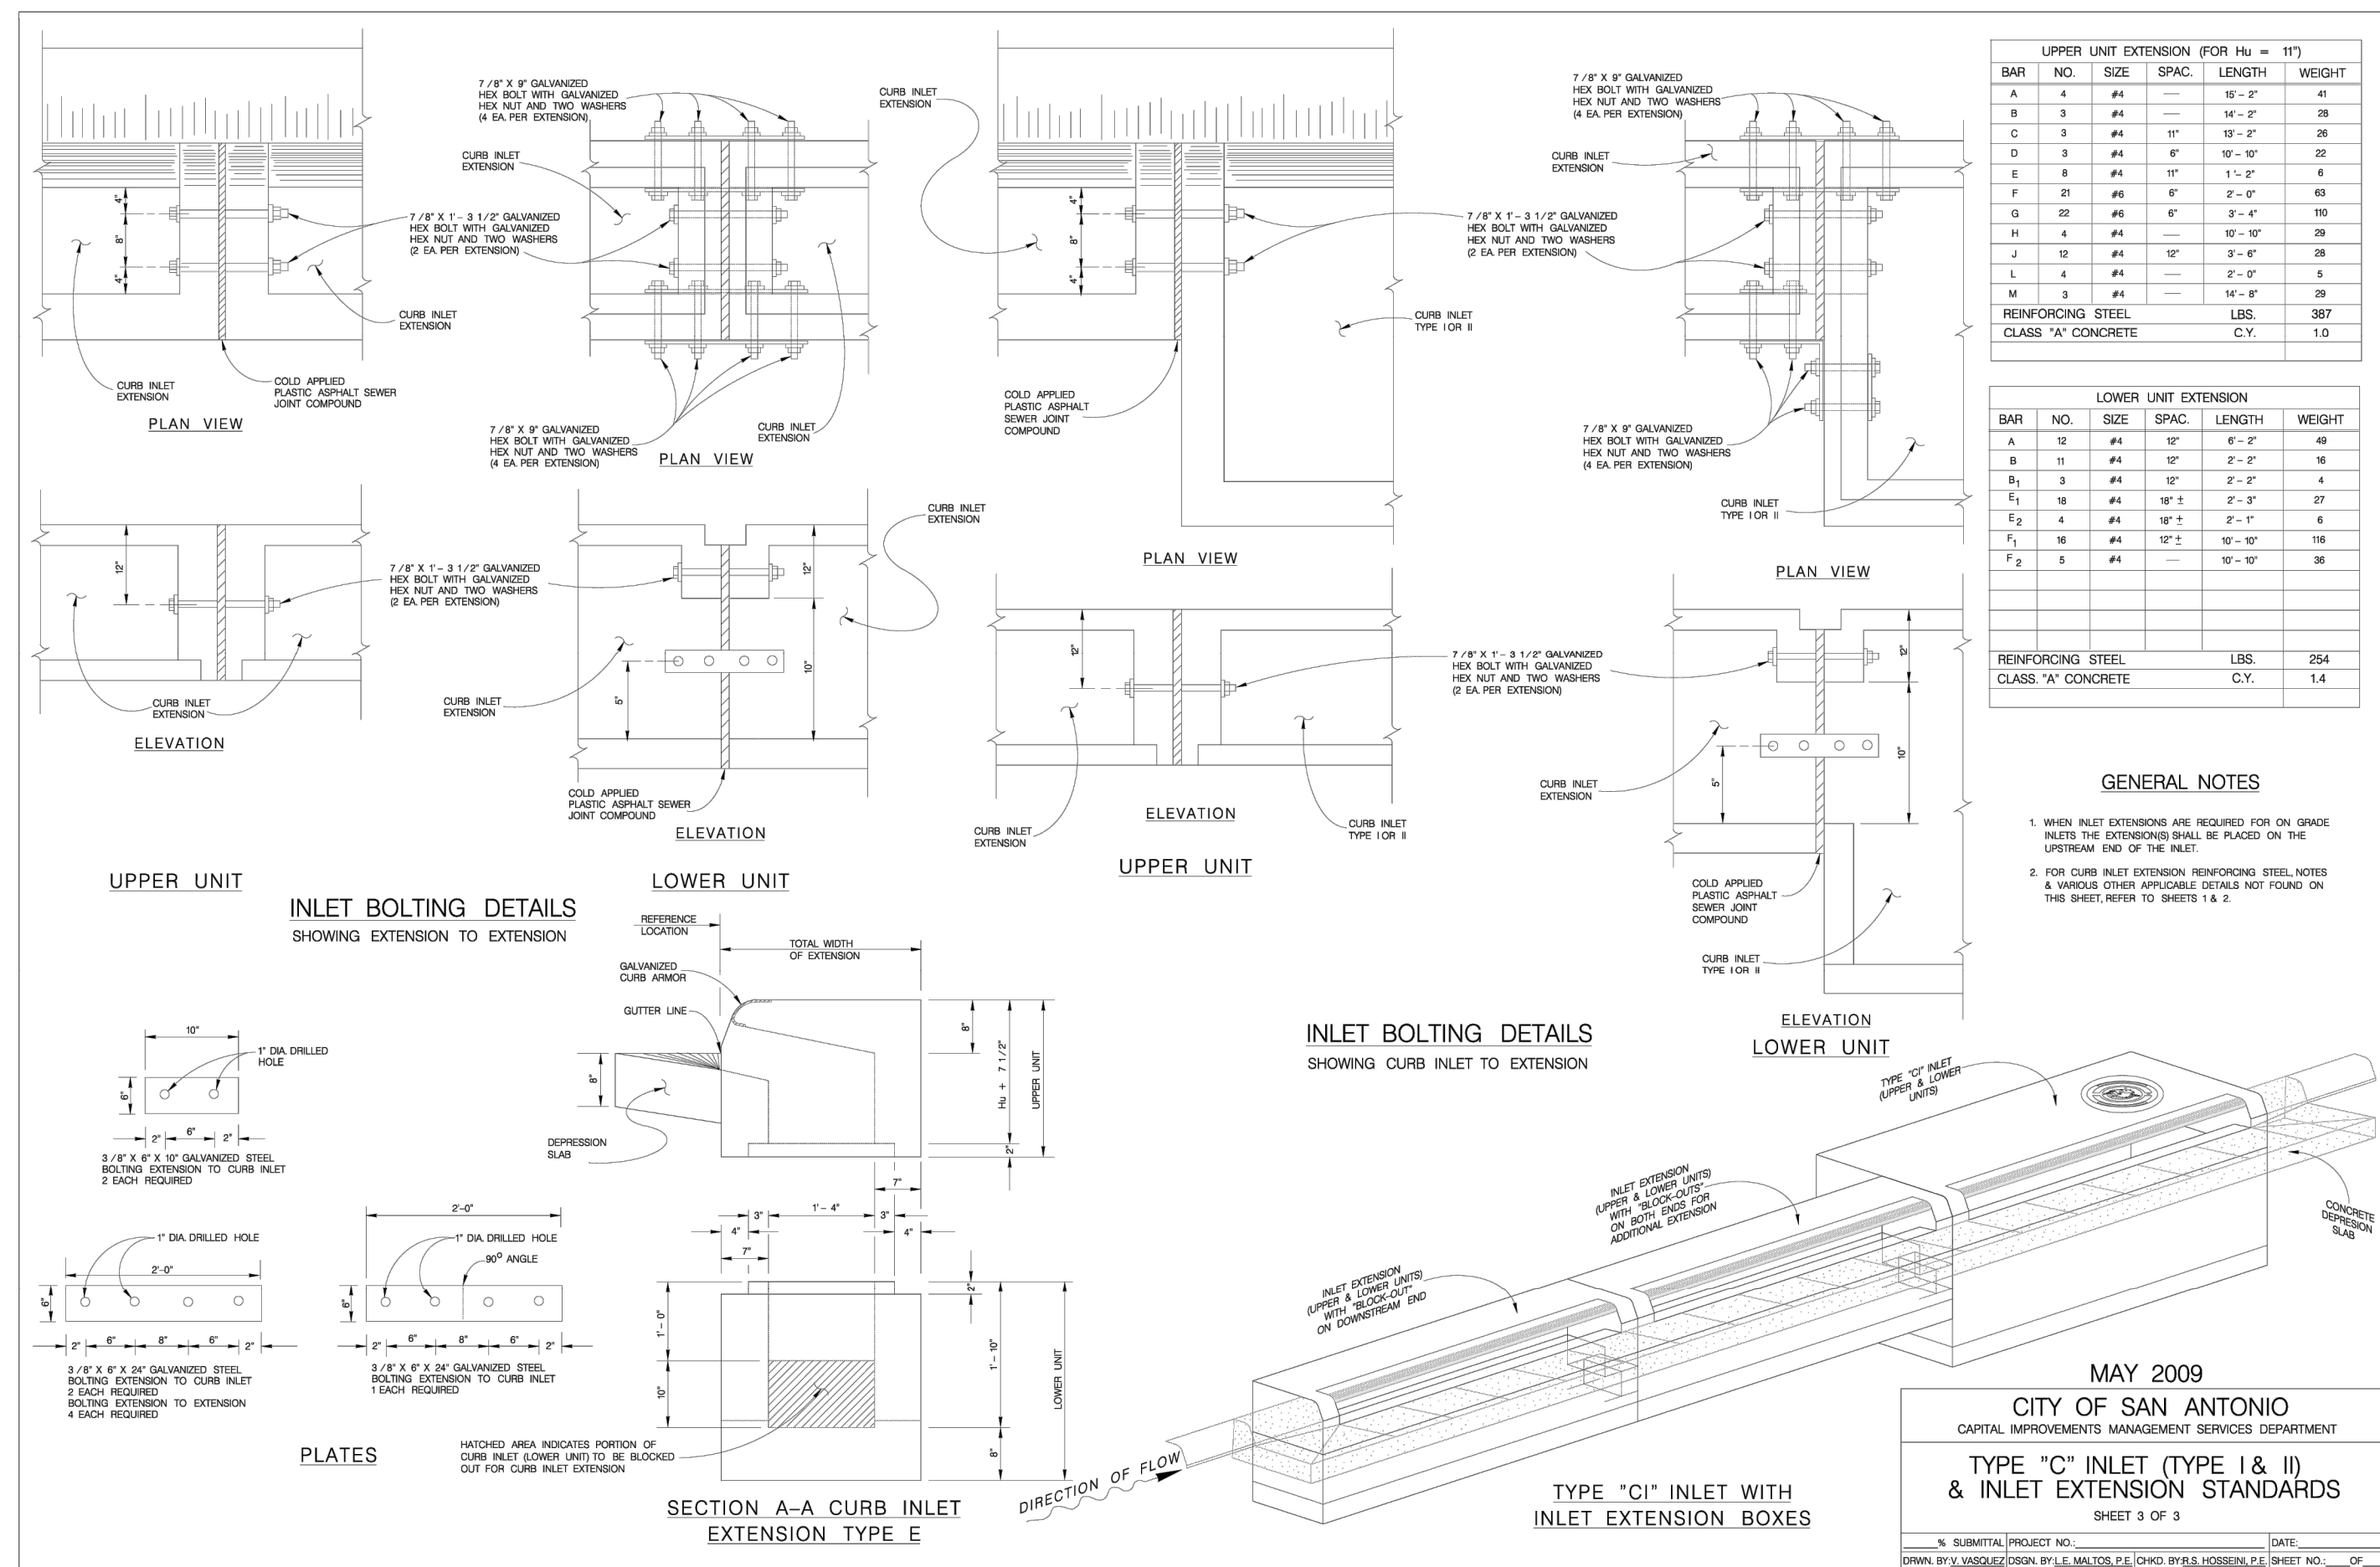

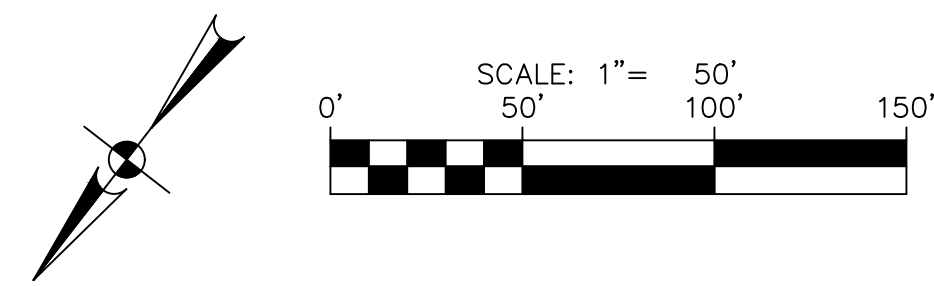


PROJECT LIMITS	— — — — —
MAINTAIN GUTTER	— — — — — → — — — — — →
EXISTING CONTOUR	— — — — — 970 — — — — —
WHEELCHAIR RAMP	Ⓐ WCR
CENTERLINE	CL
RADIUS POINT	RP
POINT OF CURVATURE	PC
POINT OF TANGENCY	PT
RETURN	RET
DRAINAGE FLOW ARROW	→
TOP OF CURB SPOT ELEVATION	857.30
PAVEMENT ELEVATION	857.00(P) x
WASHOUT CROWN SECTION	
SIDEWALK (SEE SHEET C3.00 & C3.01 FOR DEVELOPER/HOMEBUILDER RESPONSIBILITY)	
DRIVEWAY	
PUBLIC UTILITY EASEMENT	P.U.E.

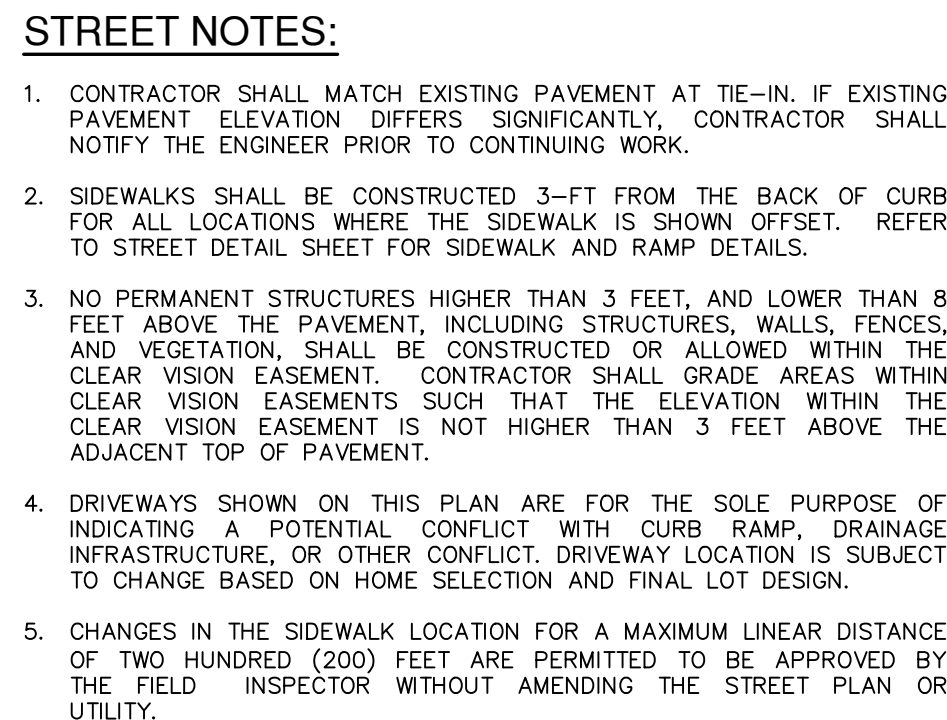

MEYER RANCH UNIT 16
COMAL COUNTY, TEXAS
PROST PARK - PLAN & PROFILE
STA 1+40.41 TO 5+50.00



PLAT NO. _____
JOB NO. 30010-27
DATE DECEMBER 2024
DESIGNER _____ CL
CHECKED HF DRAWN _____
SHEET C2.00

FOR PERMIT

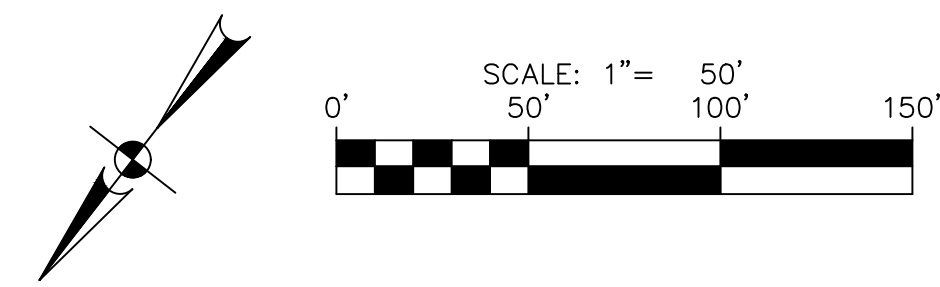


STREET LEGEND

PROJECT LIMITS	
MAINTAIN GUTTER	
EXISTING CONTOUR	
WHEELCHAIR RAMP	
CENTERLINE	
RADIUS POINT	
POINT OF CURVATURE	
POINT OF TANGENCY	
RETURN	
DRAINAGE FLOW ARROW	
TOP OF CURB SPOT ELEVATION	
PAVEMENT ELEVATION	
WASHOUT CROWN SECTION	
SIDEWALK (SEE SHEET C3.00 & C3.01 FOR DEVELOPER/HOMEBUILDER RESPONSIBILITY)	
DRIVEWAY	
PUBLIC UTILITY EASEMENT	

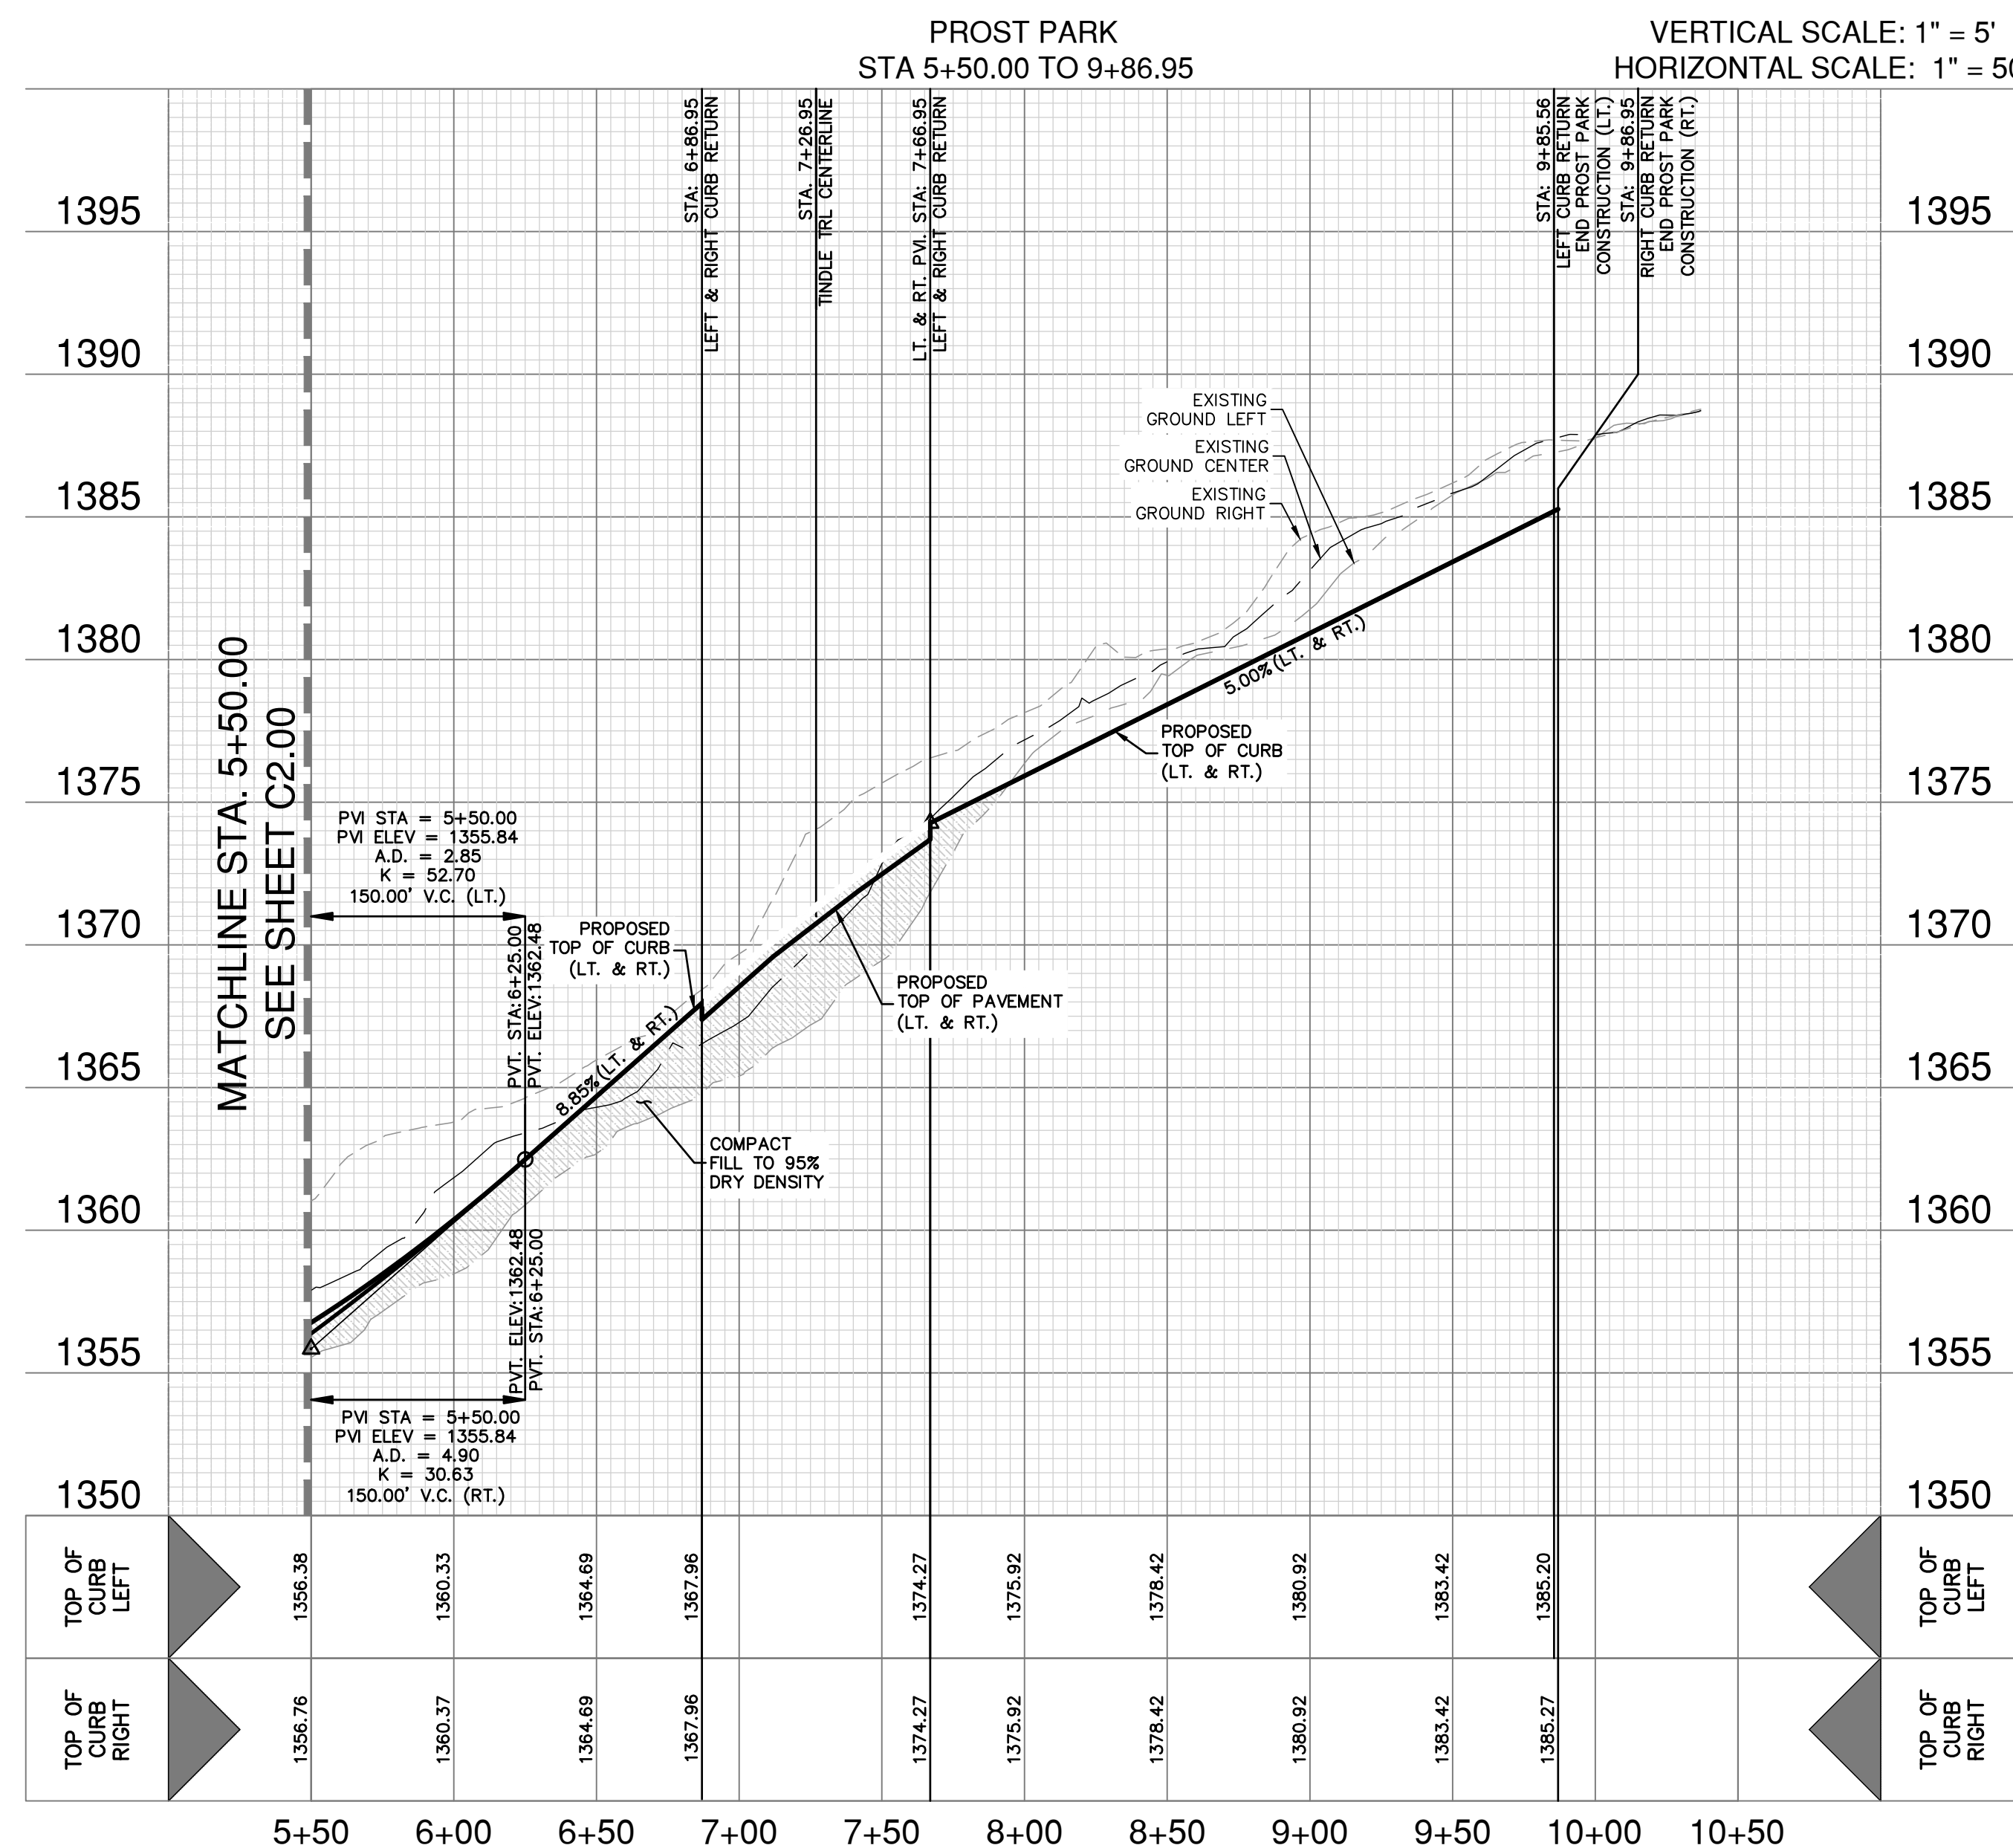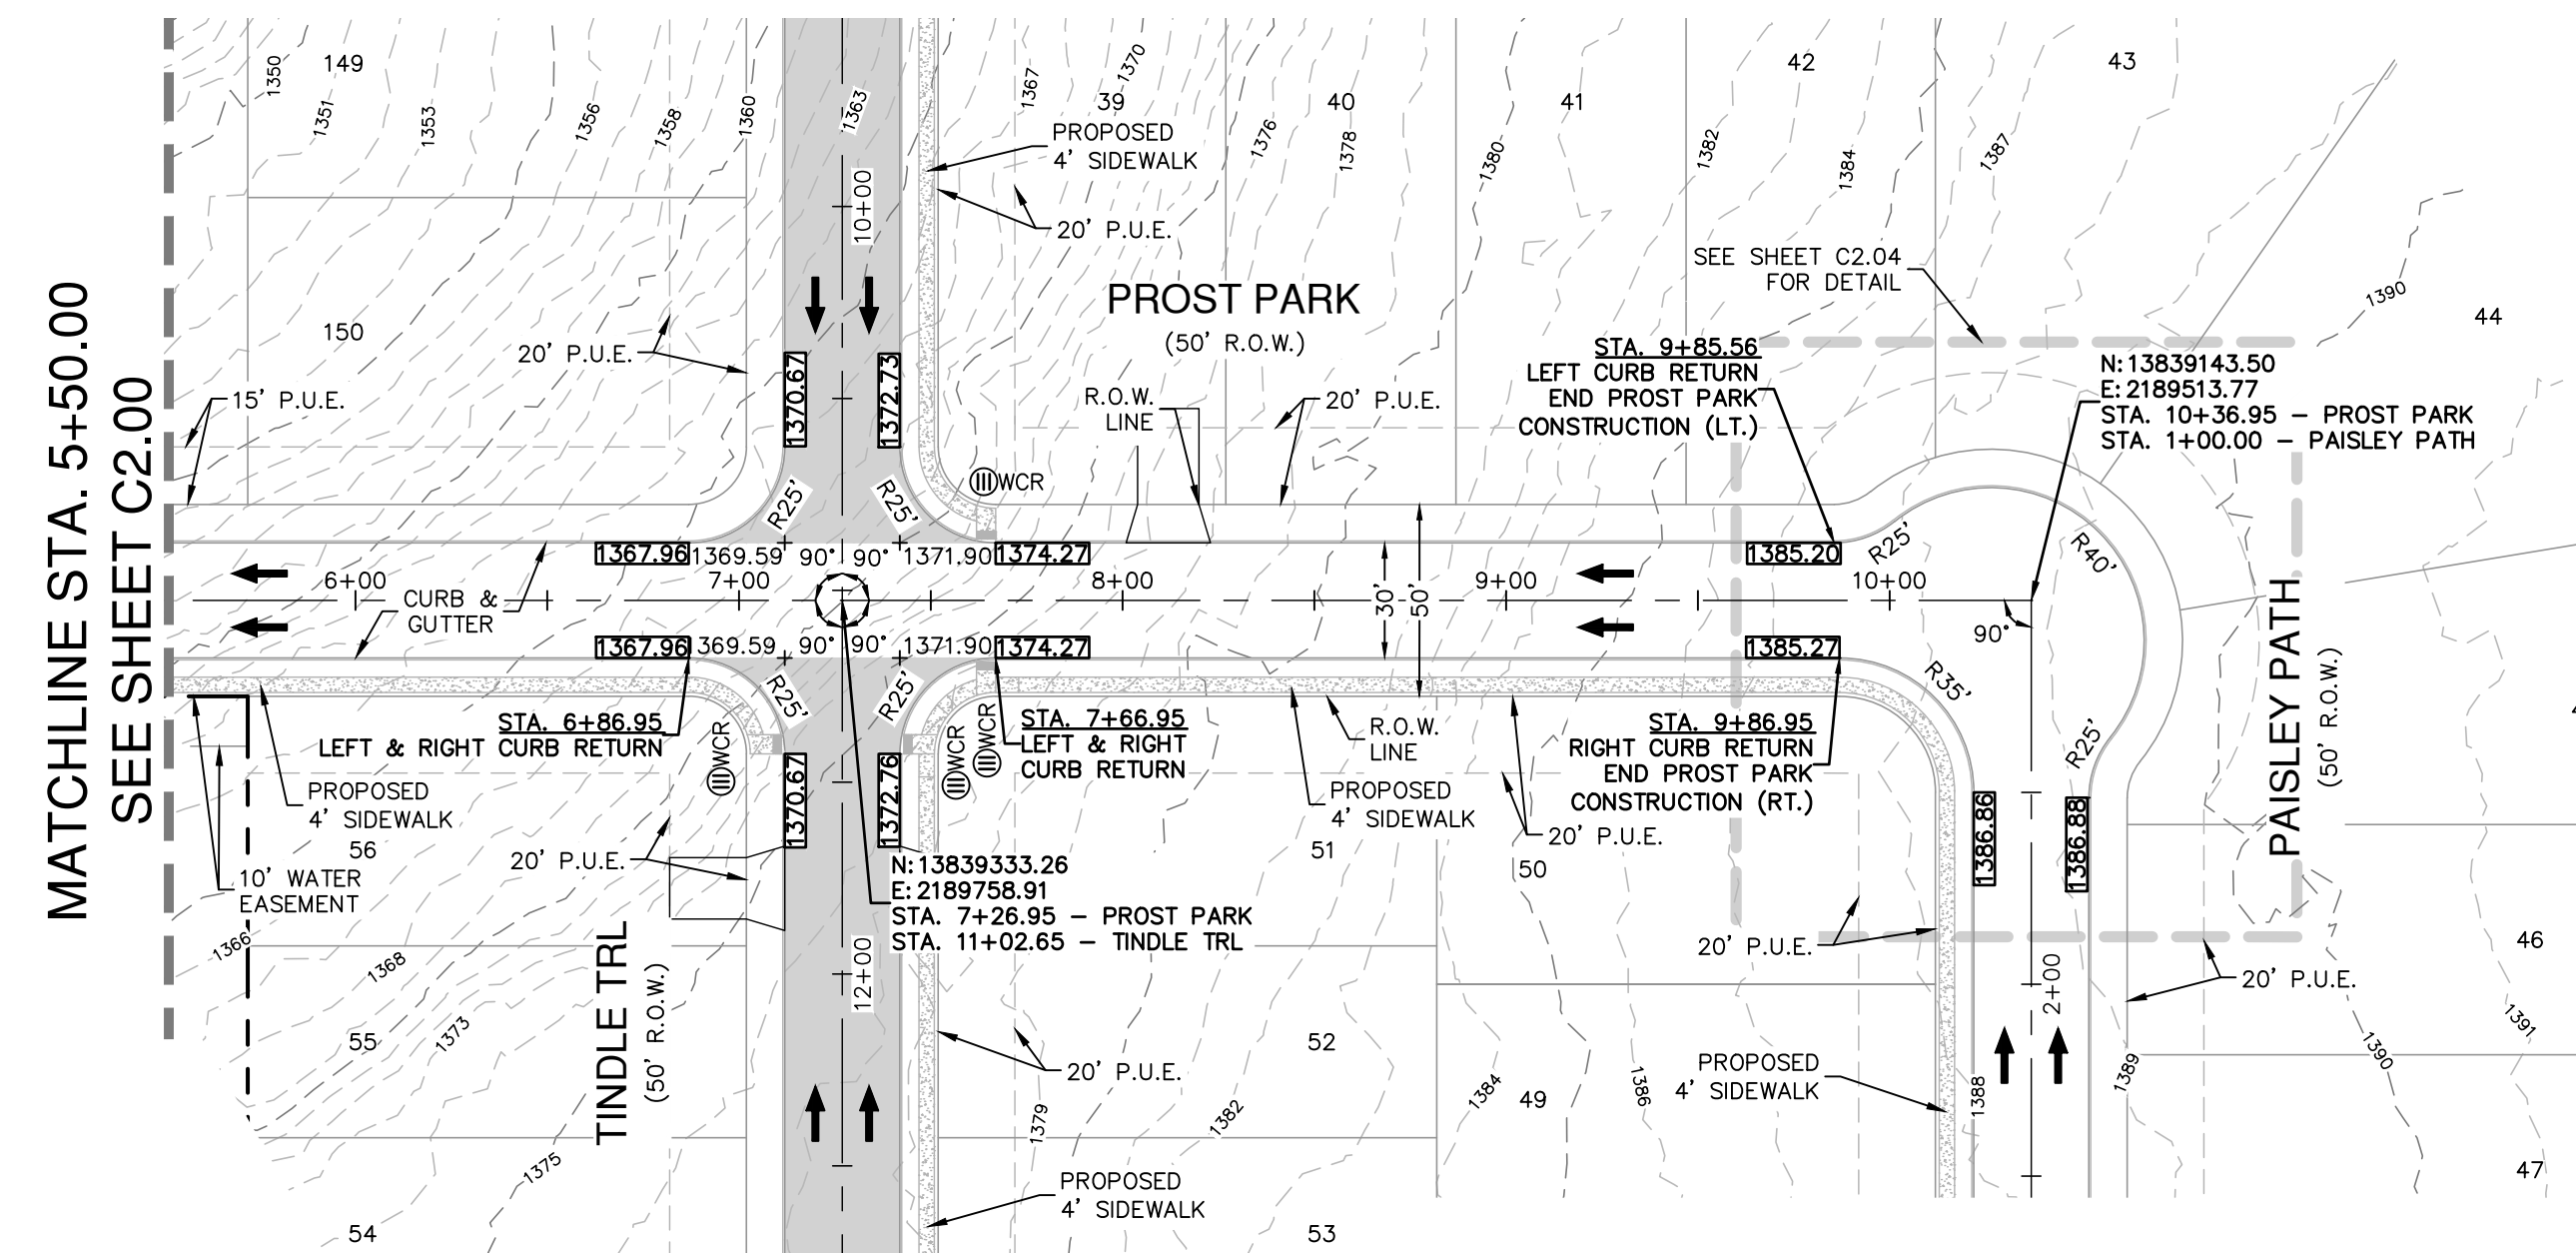

STREET NOTES:

1. CONTRACTOR SHALL MATCH EXISTING PAVEMENT AT TIE-IN, IF EXISTING PAVEMENT ELEVATION DIFFERS SIGNIFICANTLY, CONTRACTOR SHALL NOTIFY THE ENGINEER PRIOR TO CONTINUING WORK.
2. SIDEWALKS SHALL BE CONSTRUCTED 3-FT FROM THE BACK OF CURB FOR ALL LOCATIONS WHERE THE SIDEWALK IS SHOWN OFFSET. REFER TO STREET DETAIL SHEET FOR SIDEWALK AND RAMP DETAILS.
3. NO PERMANENT STRUCTURES HIGHER THAN 3 FEET, AND LOWER THAN 8 FEET ABOVE THE PAVEMENT, INCLUDING STRUCTURES, WALLS, FENCES AND ENCLOSURES, SHALL BE ALLOWED WITHIN THE CLEAR VISION EASEMENT. CONTRACTOR SHALL GRADE AREAS WITHIN CLEAR VISION EASEMENTS SUCH THAT THE ELEVATION WITHIN THE CLEAR VISION EASEMENT SHALL NOT BE HIGHER THAN 3 FEET ABOVE THE ADJACENT TOP OF PAVEMENT.
4. DRIVEWAYS SHOWN ON THIS PLAN ARE FOR THE SOLE PURPOSE OF INDICATING A POTENTIAL CONFLICT WITH CURB RAMP, DRAINAGE INFRASTRUCTURE, OR OTHER CONFLICT. DRIVEWAY LOCATION IS SUBJECT TO CHANGE BASED ON HOME SELECTION AND FINAL LOT DESIGN.
5. CHANGES IN THE SIDEWALK LOCATION FOR A MAXIMUM LINEAR DISTANCE OF TWO HUNDRED (200) FEET ARE PERMITTED TO BE APPROVED BY THE FIELD INSPECTOR WITHOUT AMENDING THE STREET PLAN OF UTILITY.

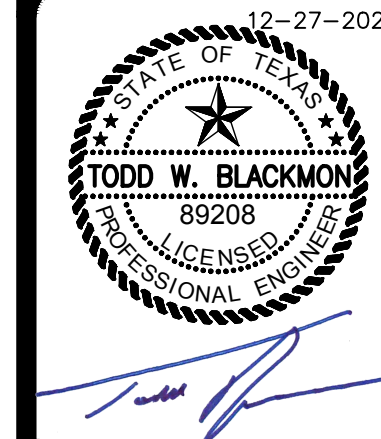[illegible]

**PAPE-DAWSON
ENGINEERS**

MEYER RANCH UNIT 16
COMAL COUNTY, TEXAS




PROST PARK - PLAN & PROFILE
STA 5+50.00 TO 9+86.95

PLAT NO. _____
JOB NO. 30010-27
DATE DECEMBER 2024
DESIGNER CL
CHECKED HF DRAWN BH
SHEET C2.01

FOR PERMIT


Date: Dec 17, 2024 11:16am User ID: Alceddy
File: P:\300\10\22\Design\Chas\ST-3001022-LIEBE LN.dwg

THIS DOCUMENT HAS BEEN PRODUCED FROM MATERIAL THAT WAS STORED AND/OR TRANSMITTED ELECTRONICALLY AND MAY HAVE BEEN INADVERTENTLY ALTERED. RELY ONLY ON FINAL HARDCOPY MATERIALS BEARING THE CONSULTANT'S ORIGINAL SIGNATURE AND SEAL. AERIAL IMAGERY PROVIDED BY GOOGLE® UNLESS OTHERWISE NOTED. Imagery © 2016, CARPOOLdigital Global Texas Orthorectography Program, USDA Farm Service Agency.

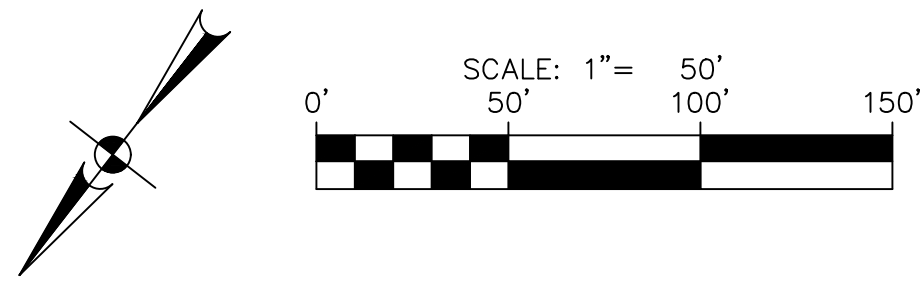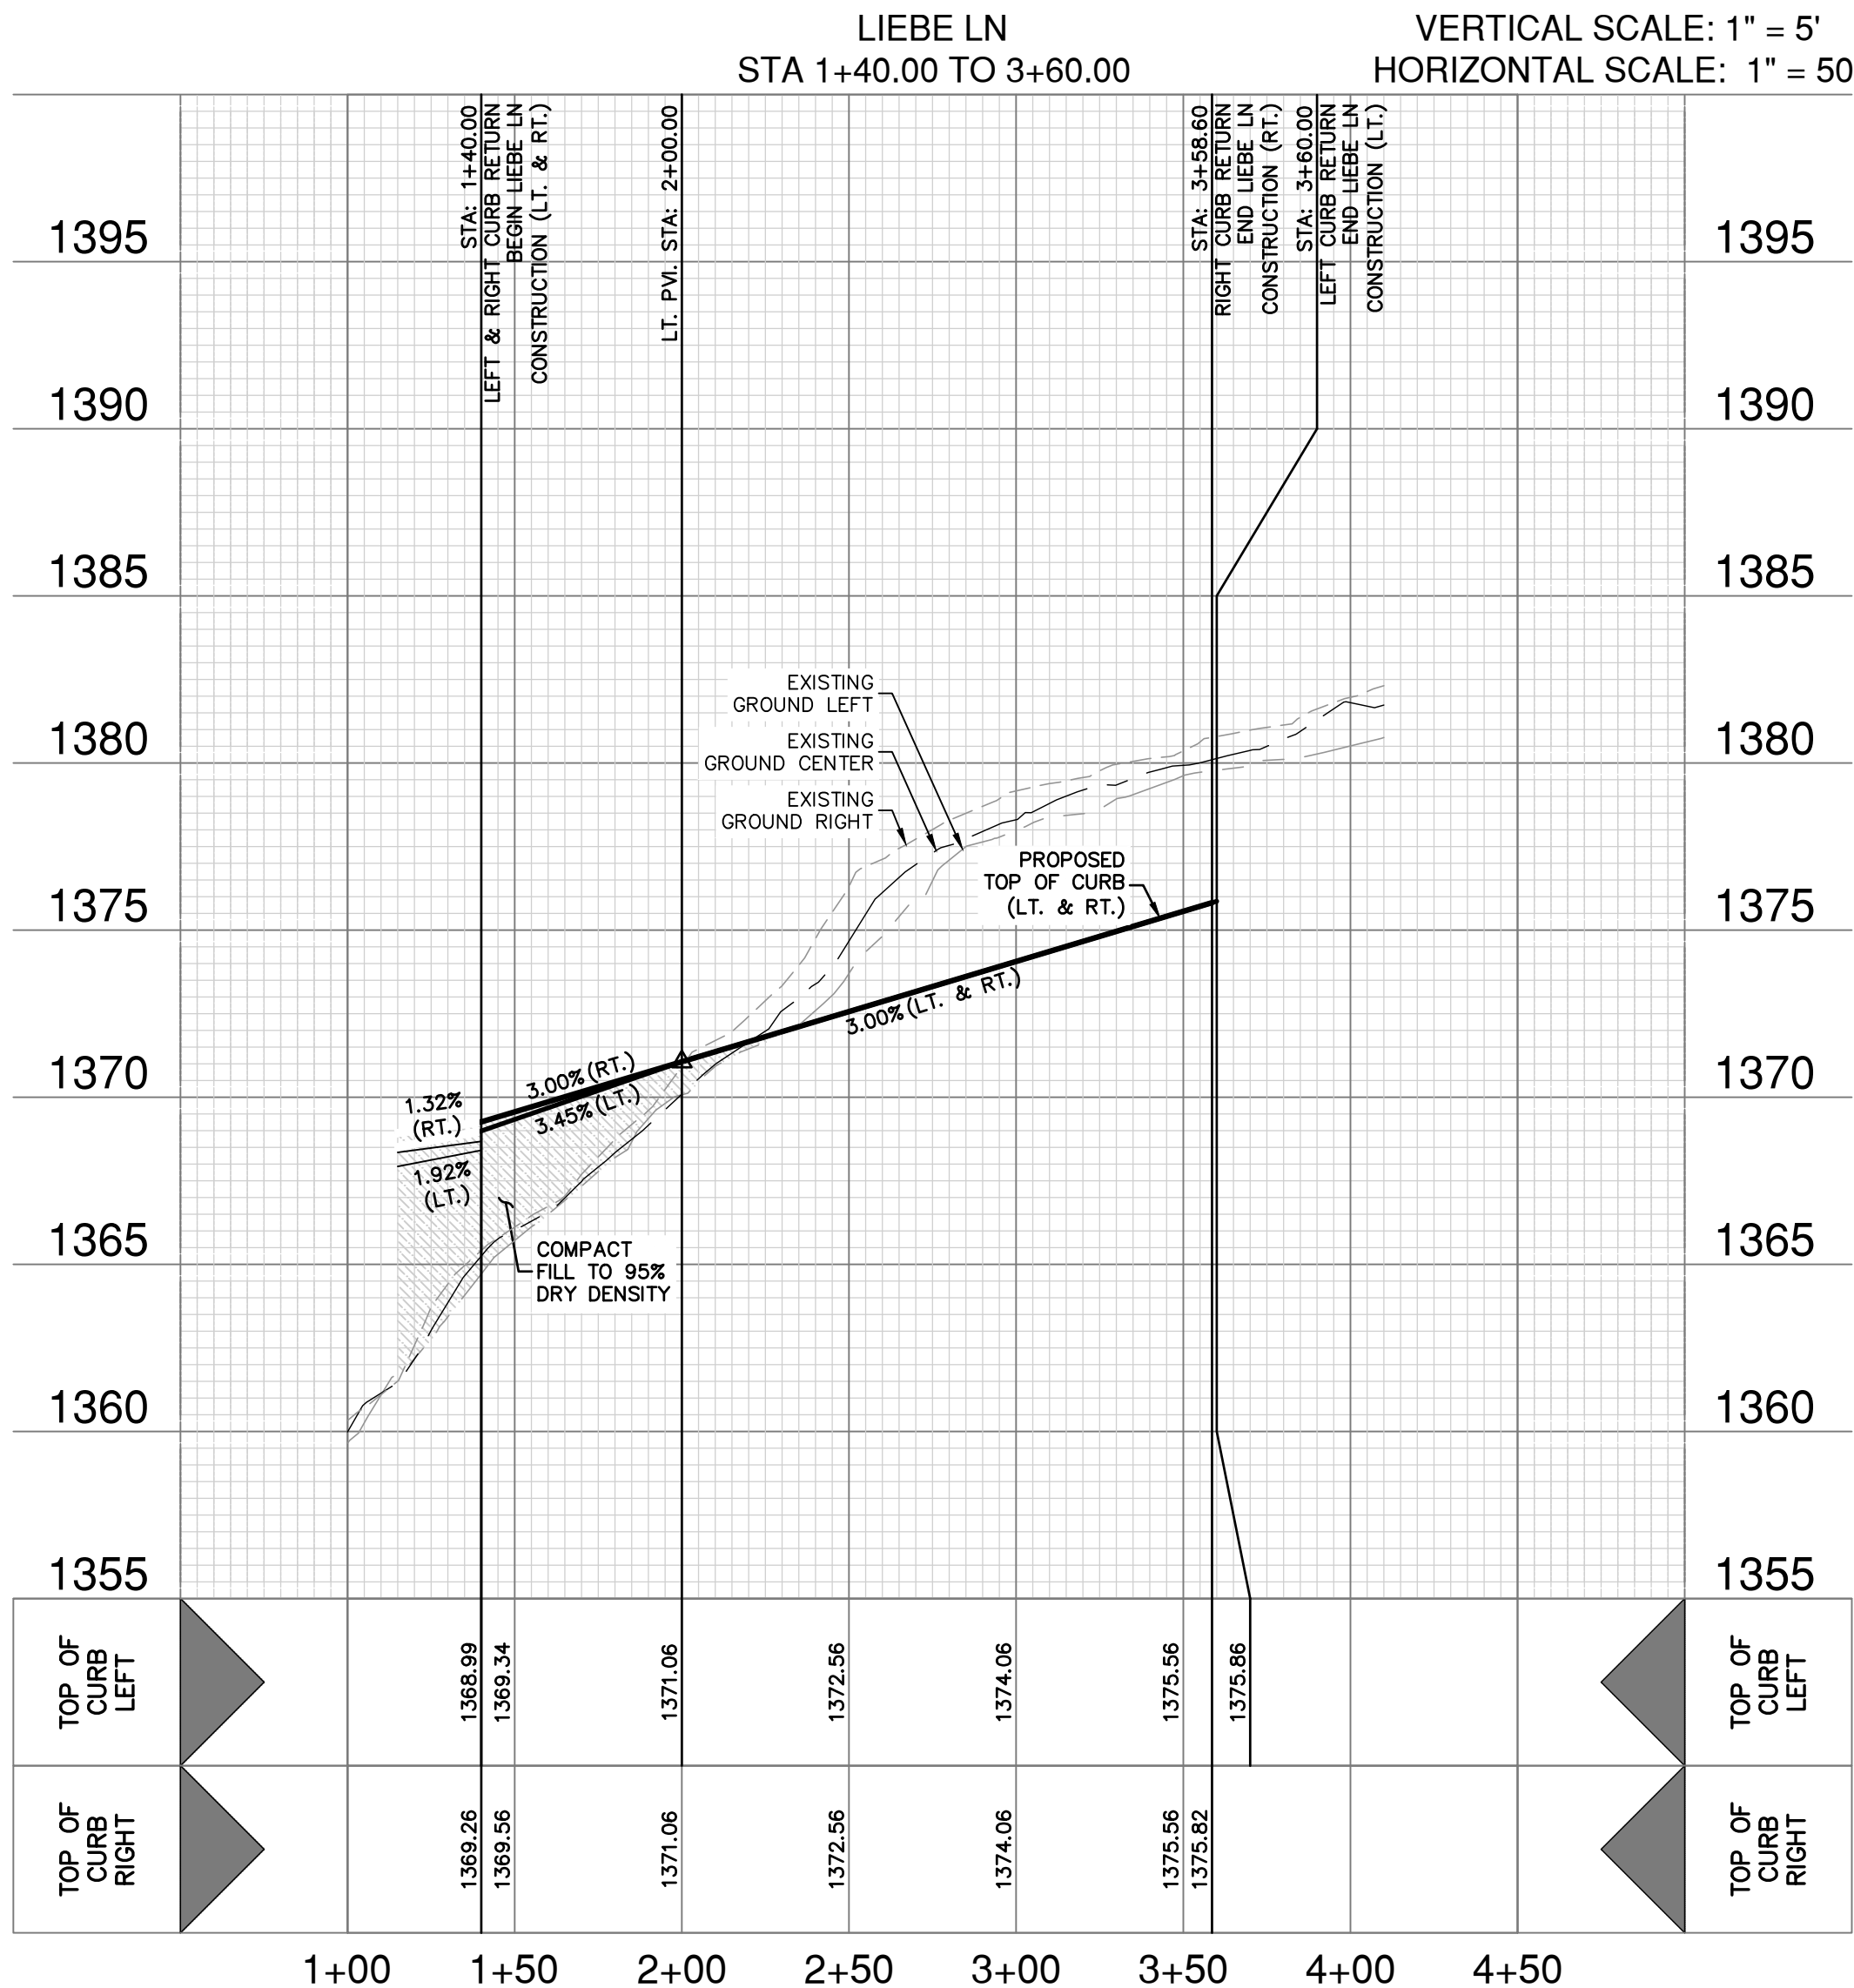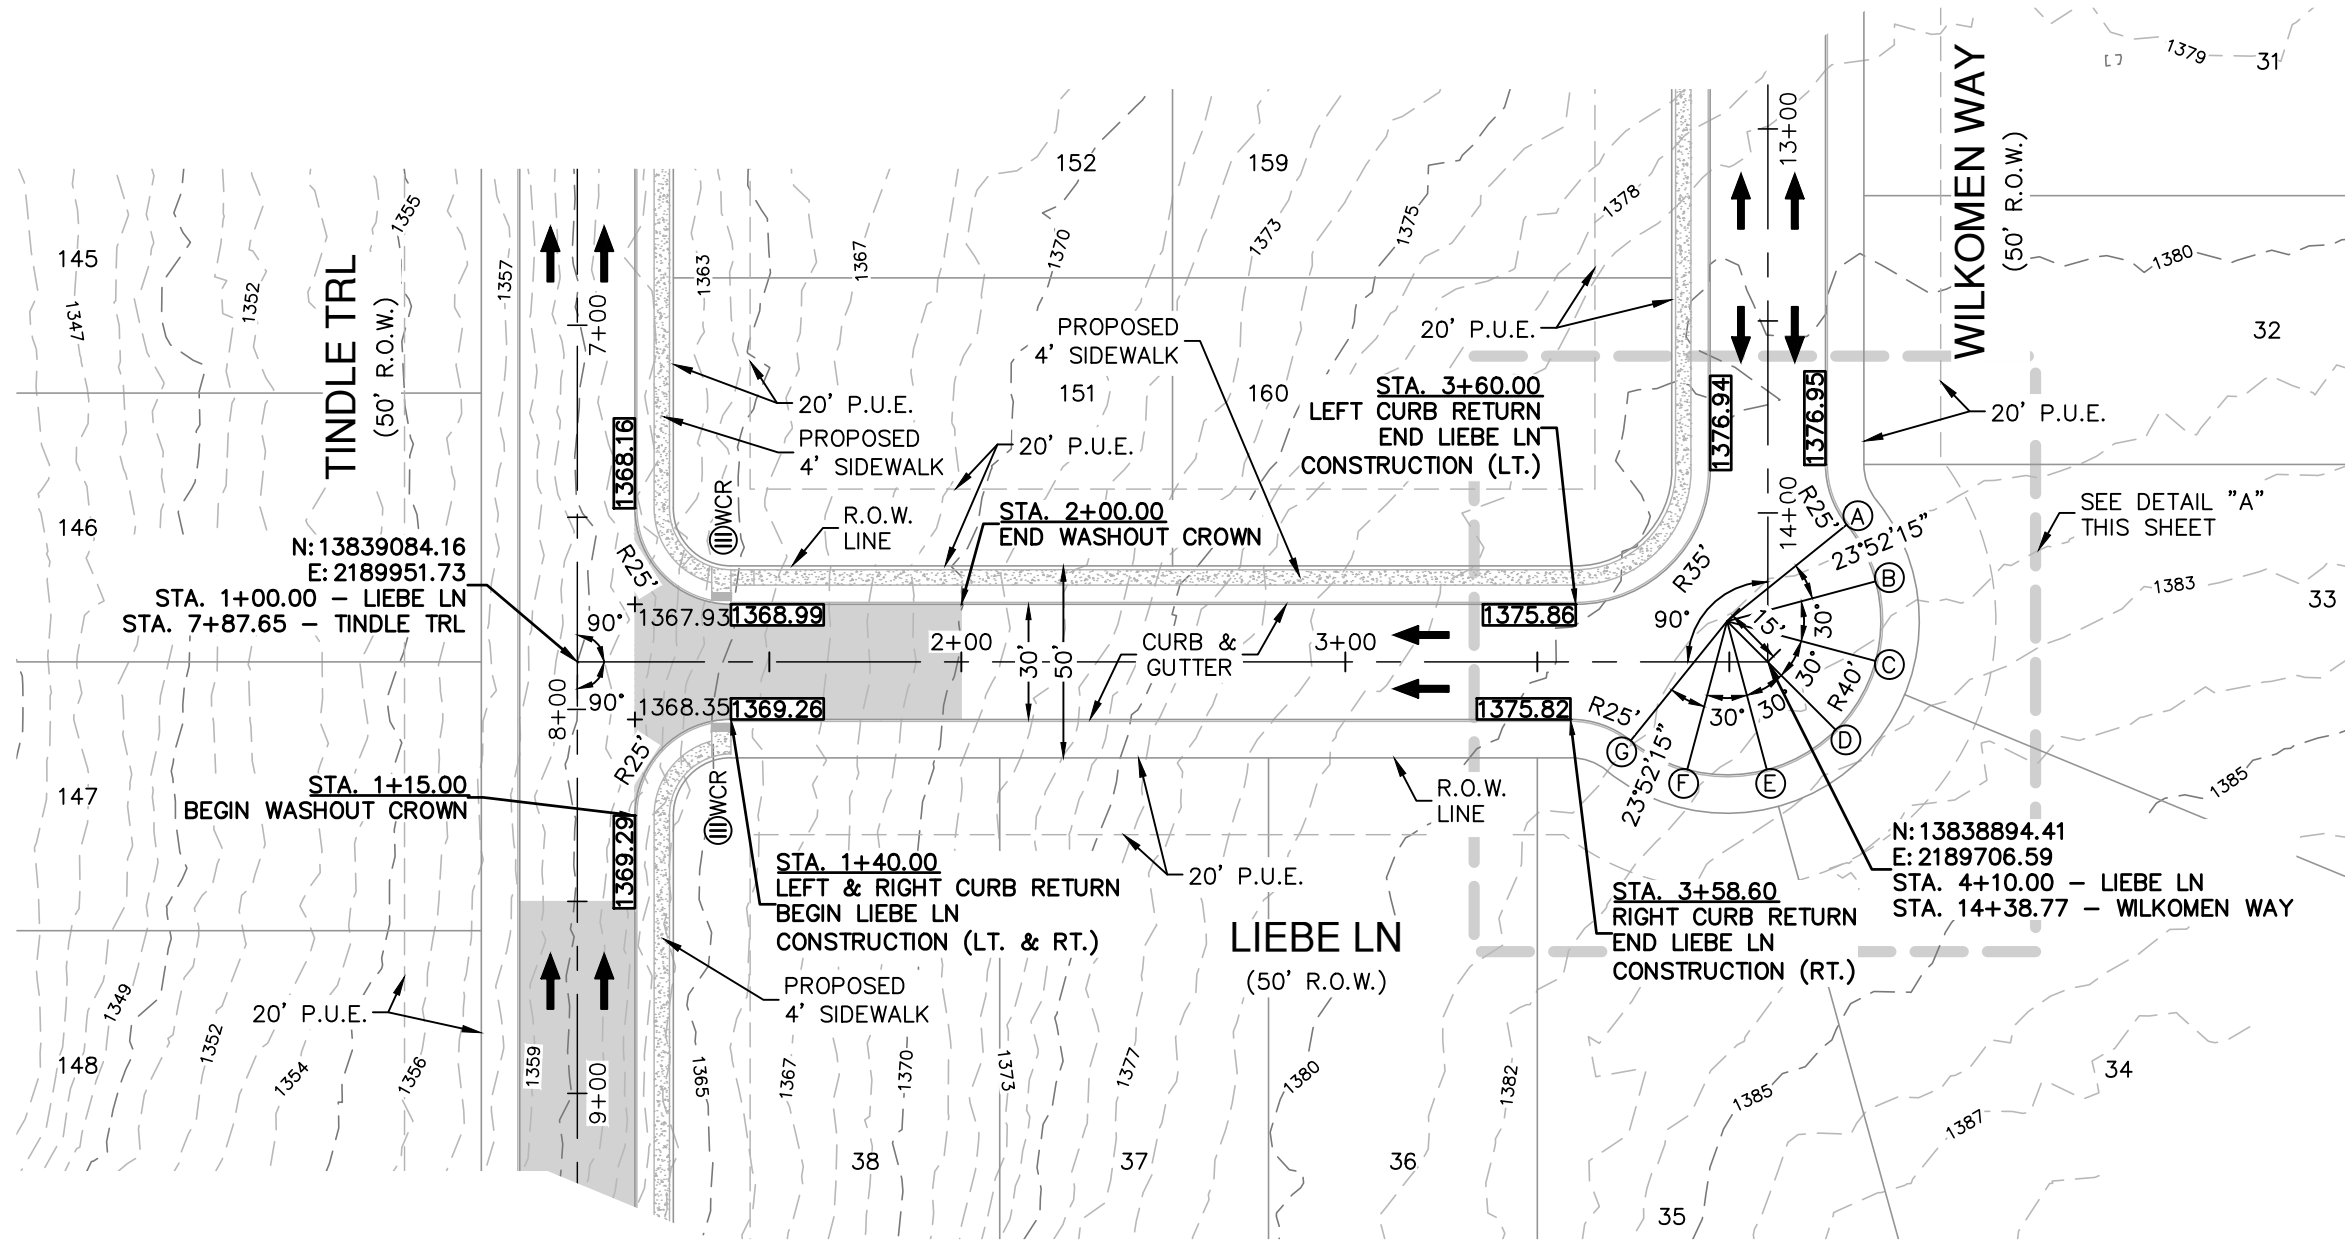

STREET LEGEND

PROJECT LIMITS	---
MAINTAIN GUTTER	→
EXISTING CONTOUR	---
WHEELCHAIR RAMP	Ⓢ
CENTERLINE	CL
RADIUS POINT	RP
POINT OF CURVATURE	PC
POINT OF TANGENCY	PT
RETURN	RET
DRAINAGE FLOW ARROW	→
TOP OF CURB SPOT ELEVATION	(857.30)
PAVEMENT ELEVATION	857.00(P) x
WASHOUT CROWN SECTION	
SIDEWALK (SEE SHEET C3.00 & C3.01 FOR DEVELOPER/HOMEBUILDER RESPONSIBILITY)	
DRIVEWAY	
PUBLIC UTILITY EASEMENT	P.U.E.

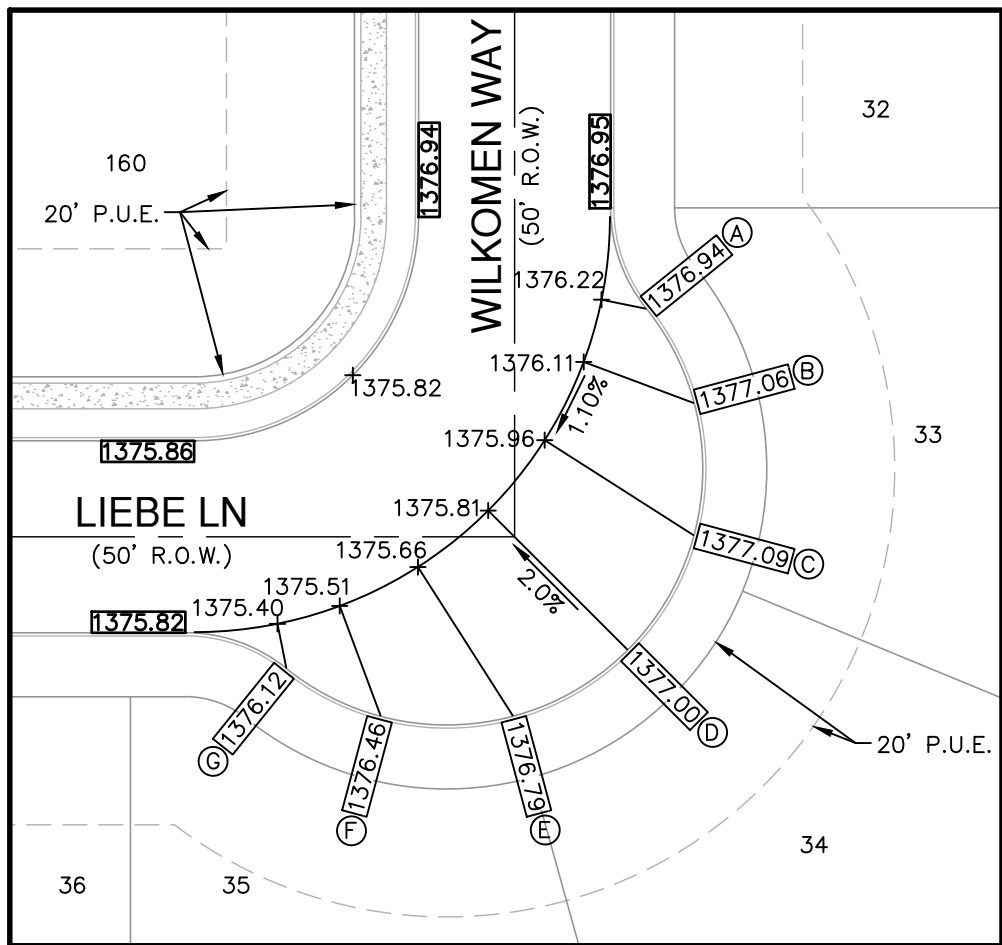


DETAIL "A"
SCALE: 1" = 30'

STREET NOTES:

- CONTRACTOR SHALL MATCH EXISTING PAVEMENT AT TIE-IN. IF EXISTING PAVEMENT ELEVATION DIFFERS SIGNIFICANTLY, CONTRACTOR SHALL NOTIFY THE ENGINEER PRIOR TO CONTINUING WORK.
- SIDEWALKS SHALL BE CONSTRUCTED 3'-FT FROM THE BACK OF CURB FOR ALL LOCATIONS WHERE THE SIDEWALK IS SHOWN OFFSET. REFER TO STREET DETAIL SHEET FOR SIDEWALK AND RAMP DETAILS.
- NO PERMANENT STRUCTURES HIGHER THAN 3 FEET, AND LOWER THAN 8 FEET ABOVE THE PAVEMENT, INCLUDING STRUCTURES, WALLS, FENCES, AND VEGETATION, SHALL BE CONSTRUCTED OR ALLOWED WITHIN THE CLEAR VISION EASEMENT. CONTRACTOR SHALL GRADE AREAS WITHIN THE CLEAR VISION EASEMENT SUCH THAT THE ELEVATION WITHIN THE CLEAR VISION EASEMENT IS NOT HIGHER THAN 3 FEET ABOVE THE ADJACENT TOP OF PAVEMENT.
- DRIVEWAYS SHOWN ON THIS PLAN ARE FOR THE SOLE PURPOSE OF INDICATING A POTENTIAL CONFLICT WITH CURB RAMP, DRAINAGE INFRASTRUCTURE, OR OTHER CONFLICT. DRIVEWAY LOCATION IS SUBJECT TO CHANGE BASED ON HOME SELECTION AND FINAL LOT DESIGN.
- CHANGES IN THE SIDEWALK LOCATION FOR A MAXIMUM LINEAR DISTANCE OF TWO HUNDRED (200) FEET ARE PERMITTED TO BE APPROVED BY THE FIELD INSPECTOR WITHOUT AMENDING THE STREET PLAN OR UTILITY.

NO.	REVISION	DATE

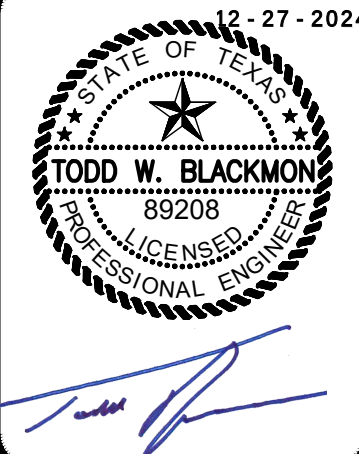

PAPE-DAWSON
ENGINEERS

1072 INDEPENDENCE DR. STE 102 | NEW BRAUNFELS, TX 78132 | 830.652.5653
TEXAS ENGINEERING FIRM #479 1 TEXAS SURVEYING FIRM #10028800

MEYER RANCH UNIT 16
COMAL COUNTY, TEXAS


LIEBE LN - PLAN & PROFILE
STA 1+40.00 TO 3+60.00

PLAT NO.	
JOB NO.	30010-27
DATE	DECEMBER 2024
DESIGNER	CL
CHECKED	HF
DRAWN	BH
SHEET	C2.02

FOR PERMIT


Date: Dec 17, 2024 11:17am User ID: Alcedo
File: P:\300\1022\Design\Chas\ST-3001022-MUSTANG GRAPE.dwg

THIS DOCUMENT HAS BEEN PRODUCED FROM MATERIAL THAT WAS STORED AND/OR TRANSMITTED ELECTRONICALLY AND MAY HAVE BEEN INADVERTENTLY ALTERED. RELY ONLY ON FINAL HARDCOPY MATERIALS BEARING THE CONSULTANT'S ORIGINAL SIGNATURE AND SEAL. AERIAL IMAGERY PROVIDED BY GOOGLE/UNLESS OTHERWISE NOTED. Imagery © 2016, CARPOOL/Google, Texas Orthology Program, USDA Farm Service Agency.

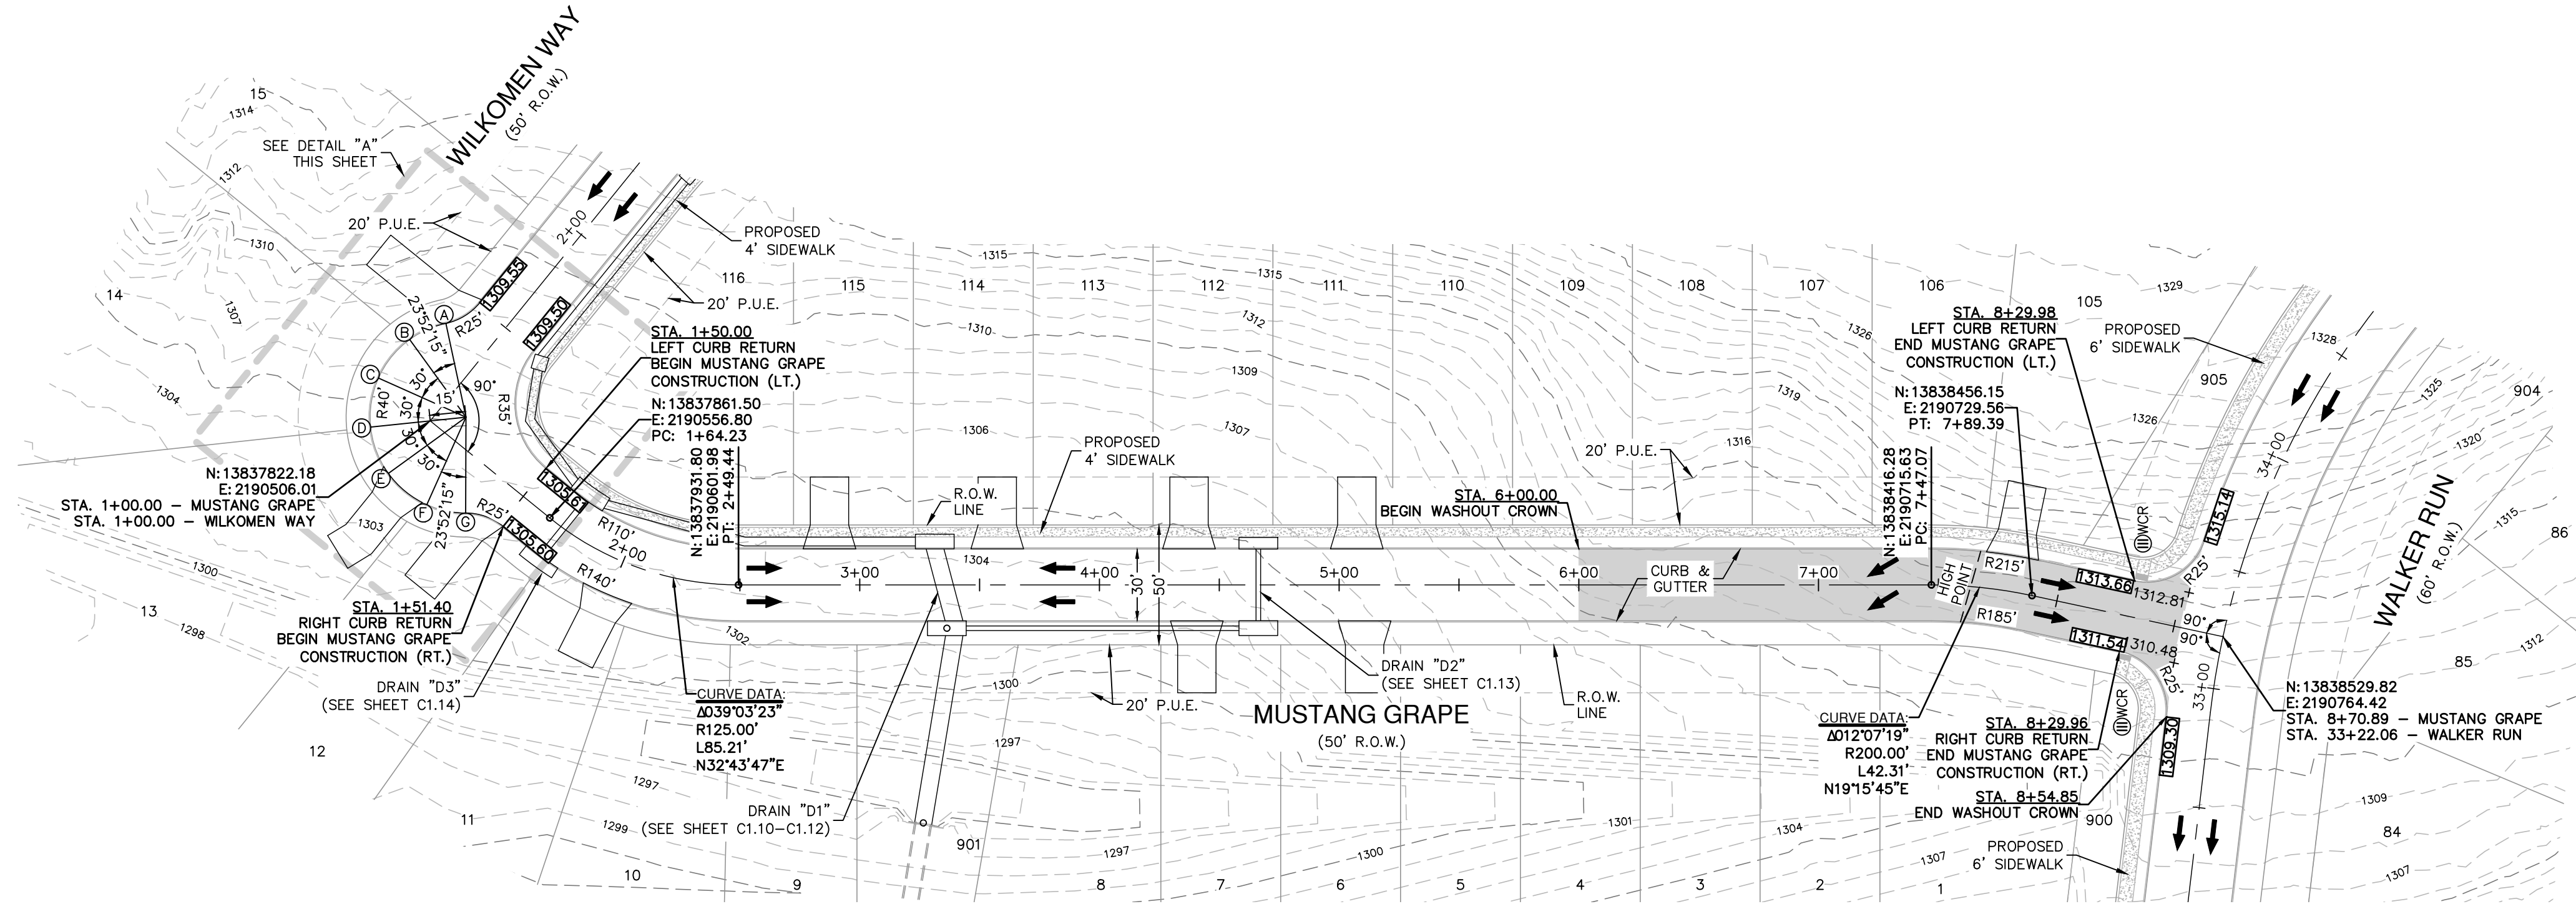


STREET LEGEND

PROJECT LIMITS	---
MAINTAIN GUTTER	→
EXISTING CONTOUR	- - -
WHEELCHAIR RAMP	Ⓢ
CENTERLINE	CL
RADIUS POINT	RP
POINT OF CURVATURE	PC
POINT OF TANGENCY	PT
RETURN	RET
DRAINAGE FLOW ARROW	→
TOP OF CURB SPOT ELEVATION	857.30
PAVEMENT ELEVATION	857.00(P) x
WASHOUT CROWN SECTION	
SIDEWALK (SEE SHEET C3.00 & C3.01 FOR DEVELOPER/HOMEBUILDER RESPONSIBILITY)	
DRIVEWAY	
PUBLIC UTILITY EASEMENT	P.U.E.

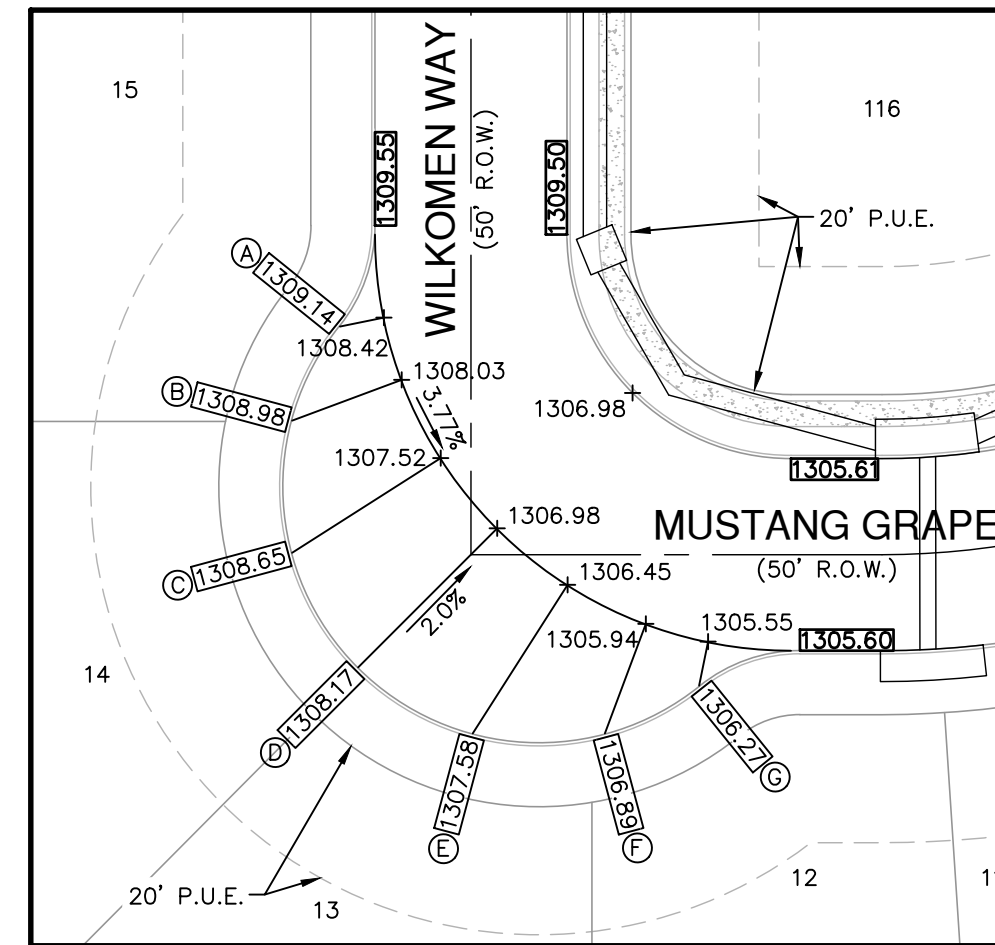

DETAIL "A"
SCALE: 1" = 30'

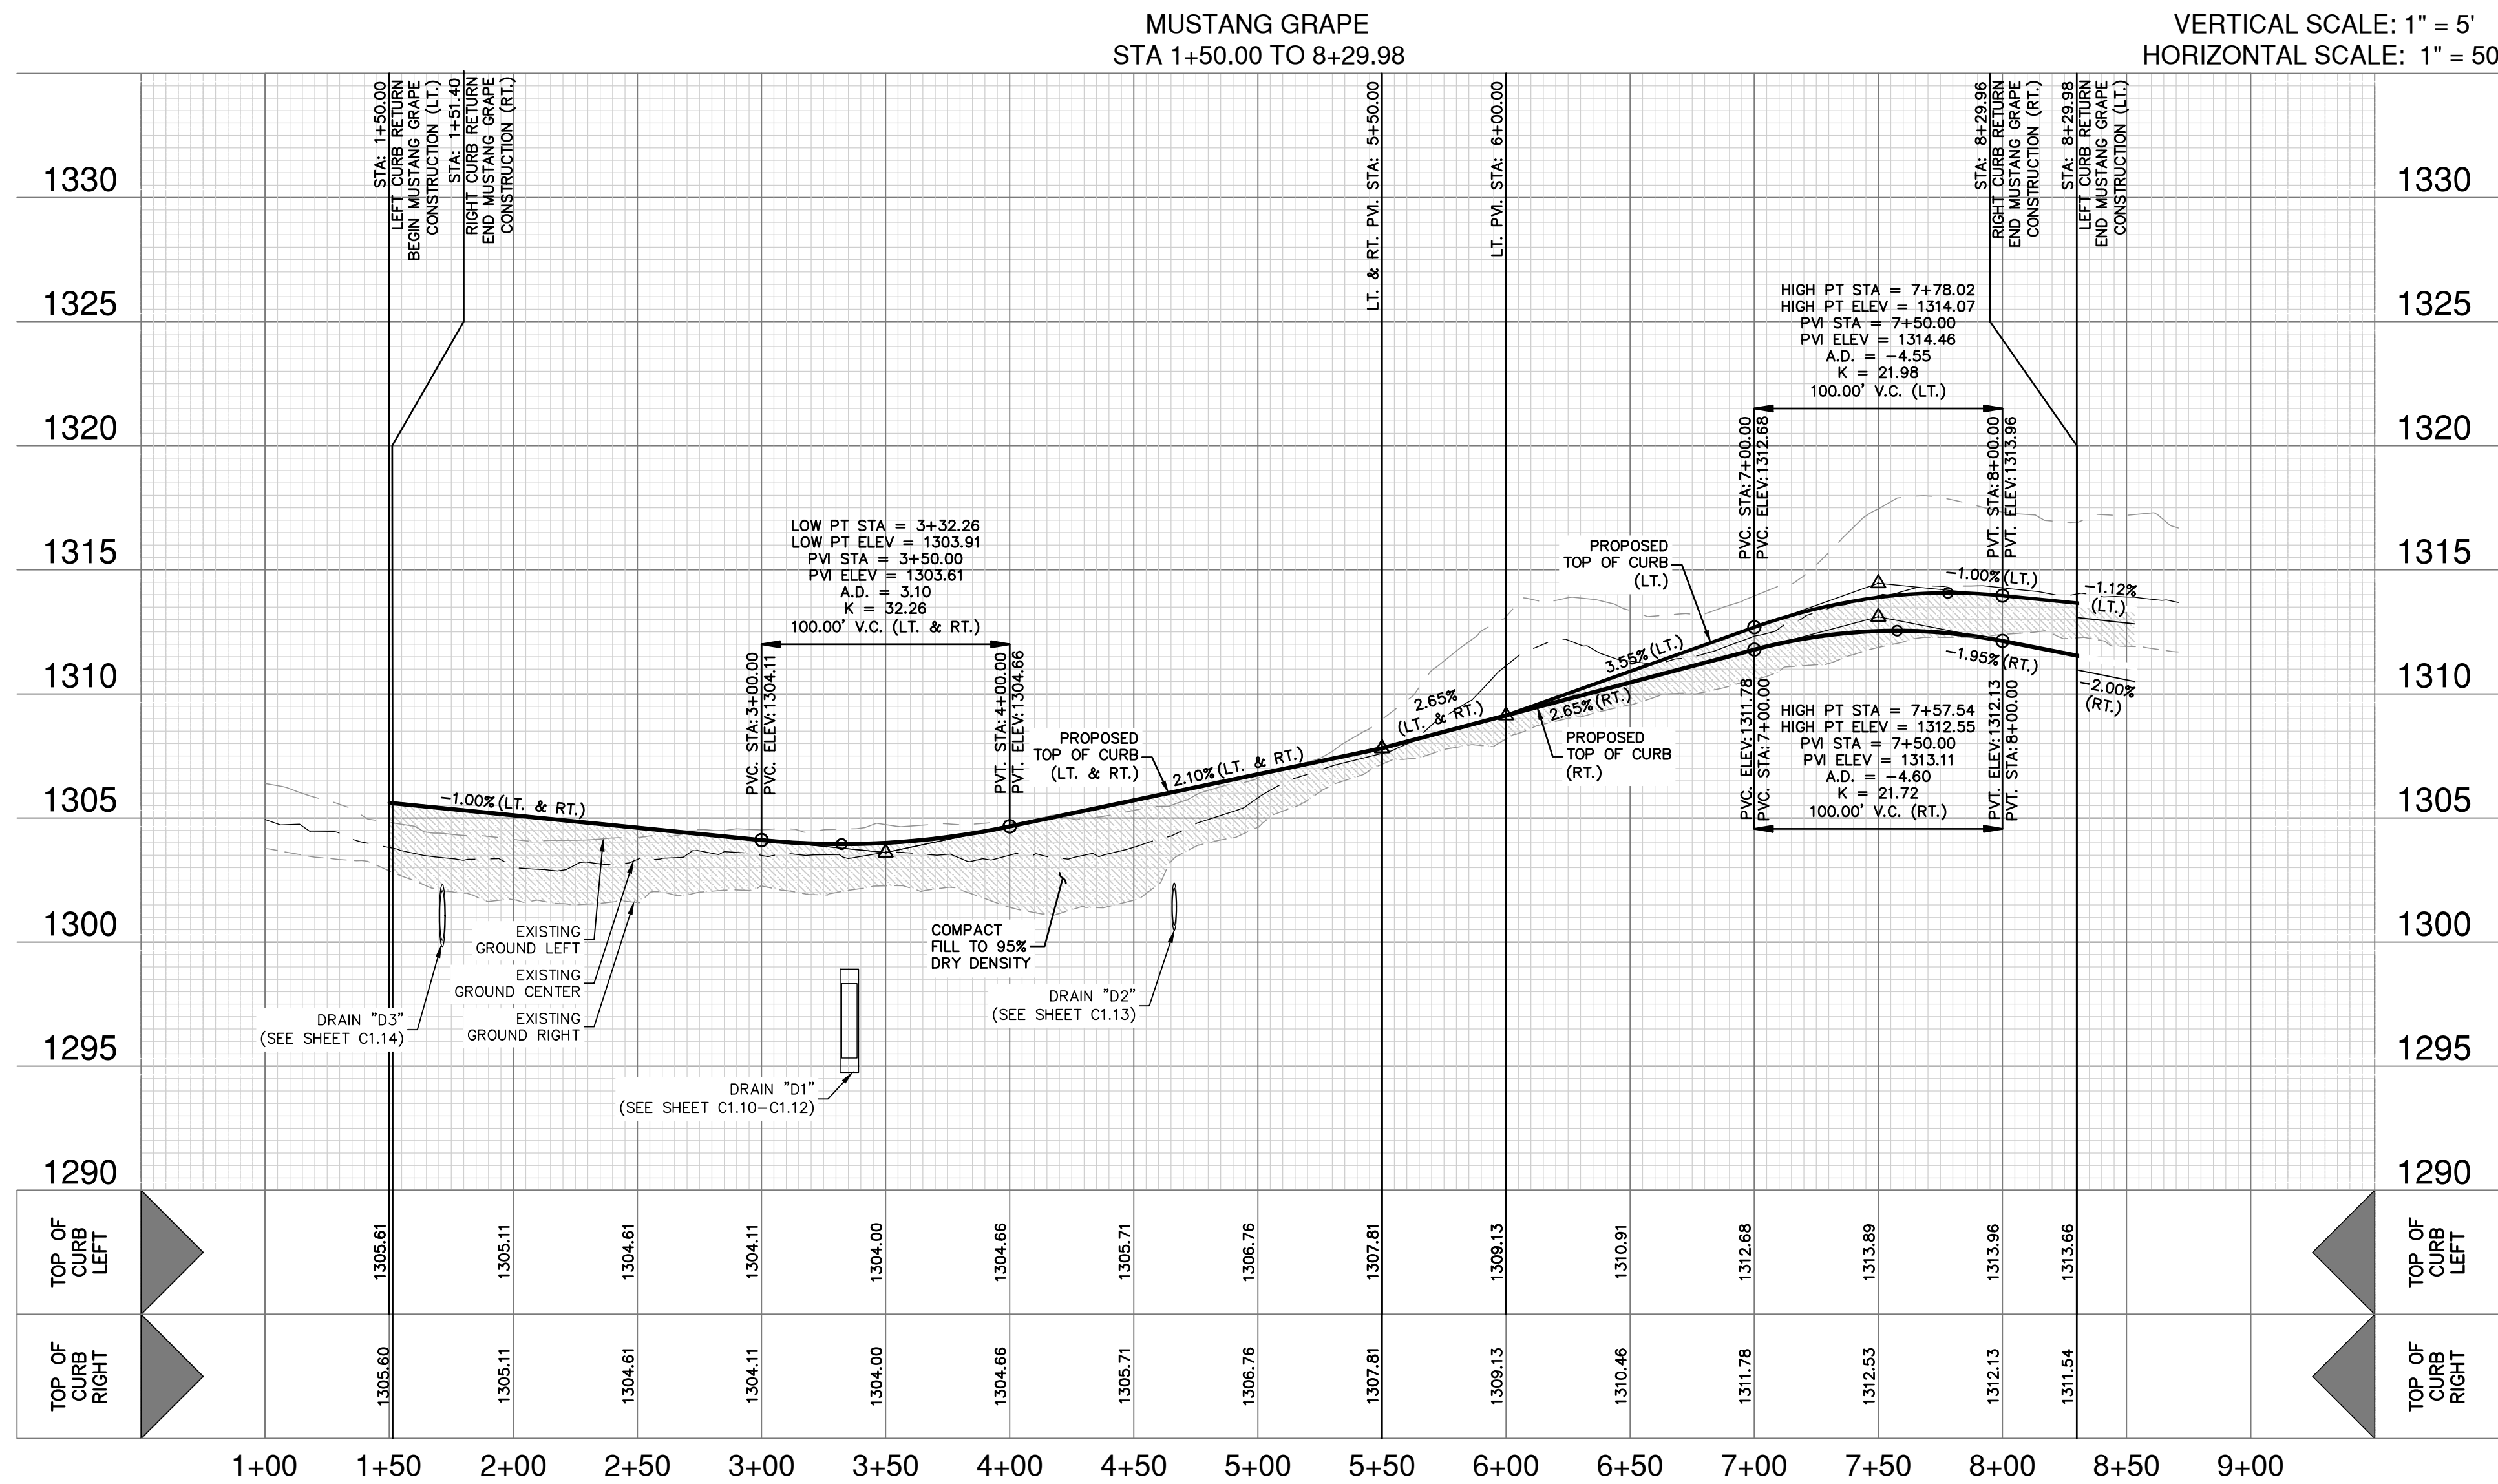

STREET NOTES:

- CONTRACTOR SHALL MATCH EXISTING PAVEMENT AT TIE-IN. IF EXISTING PAVEMENT ELEVATION DIFFERS SIGNIFICANTLY, CONTRACTOR SHALL NOTIFY THE ENGINEER PRIOR TO CONTINUING WORK.
- SIDEWALKS SHALL BE CONSTRUCTED 3'-FT FROM THE BACK OF CURB FOR ALL LOCATIONS WHERE THE SIDEWALK IS SHOWN OFFSET. REFER TO STREET DETAIL SHEET FOR SIDEWALK AND RAMP DETAILS.
- NO PERMANENT STRUCTURES HIGHER THAN 3 FEET, AND LOWER THAN 8 FEET ABOVE THE PAVEMENT, INCLUDING STRUCTURES, WALLS, FENCES, AND VEGETATION, SHALL BE CONSTRUCTED OR ALLOWED WITHIN THE CLEAR VISION EASEMENT. CONTRACTOR SHALL CLEAR AREAS WITHIN THE CLEAR VISION EASEMENT SUCH THAT THE ELEVATION WITHIN THE CLEAR VISION EASEMENT IS NOT HIGHER THAN 3 FEET ABOVE THE ADJACENT TOP OF PAVEMENT.
- DRIVEWAYS SHOWN ON THIS PLAN ARE FOR THE SOLE PURPOSE OF INDICATING A POTENTIAL CONFLICT WITH CURB RAMP, DRAINAGE INFRASTRUCTURE, OR OTHER CONFLICT. DRIVEWAY LOCATION IS SUBJECT TO CHANGE BASED ON HOME SELECTION AND FINAL LOT DESIGN.
- CHANGES IN THE SIDEWALK LOCATION FOR A MAXIMUM LINEAR DISTANCE OF TWO HUNDRED (200) FEET ARE PERMITTED TO BE APPROVED BY THE FIELD INSPECTOR WITHOUT AMENDING THE STREET PLAN OR UTILITY.


PAPE-DAWSON
ENGINEERS

1072 INDEPENDENCE DR. STE 102 | NEW BRAUNFELS, TX 78132 | 830.652.5653
TEXAS ENGINEERING FIRM #479 1 TEXAS SURVEYING FIRM #10088600



MEYER RANCH UNIT 16
COMAL COUNTY, TEXAS
MUSTANG GRAPE - PLAN & PROFILE
STA 1+50.00 TO 8+29.98

PLAT NO. 30010-27
JOB NO. 30010-27
DATE DECEMBER 2024
DESIGNER CL
CHECKED HF DRAWN BH
SHEET C2.03

FOR PERMIT

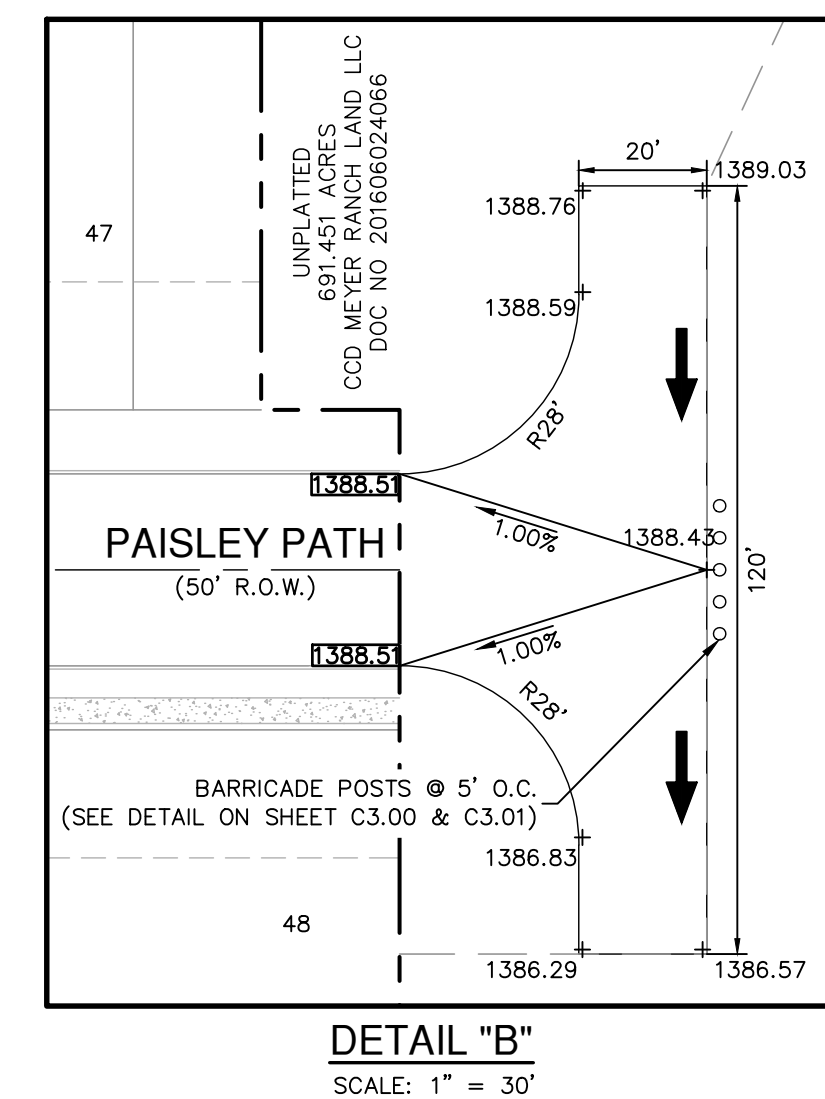

PROJECT LIMITS	————— ———— ————
MAINTAIN GUTTER	————— >————— >—————
EXISTING CONTOUR	- - - - - 970 - - - - -
WHEELCHAIR RAMP	⊙WCR
CENTERLINE	CL
RADIUS POINT	RP
POINT OF CURVATURE	PC
POINT OF TANGENCY	PT
RETURN	RET
DRAINAGE FLOW ARROW	➡
TOP OF CURB SPOT ELEVATION	857.30
PAVEMENT ELEVATION	857.00(P) ×
WASHOUT CROWN SECTION	
SIDEWALK (SEE SHEET C3.00 & C3.01 FOR DEVELOPER/HOMEBUILDER RESPONSIBILITY)	
DRIVEWAY	————— ↘ ————— ↘
PUBLIC UTILITY EASEMENT	P.U.E.

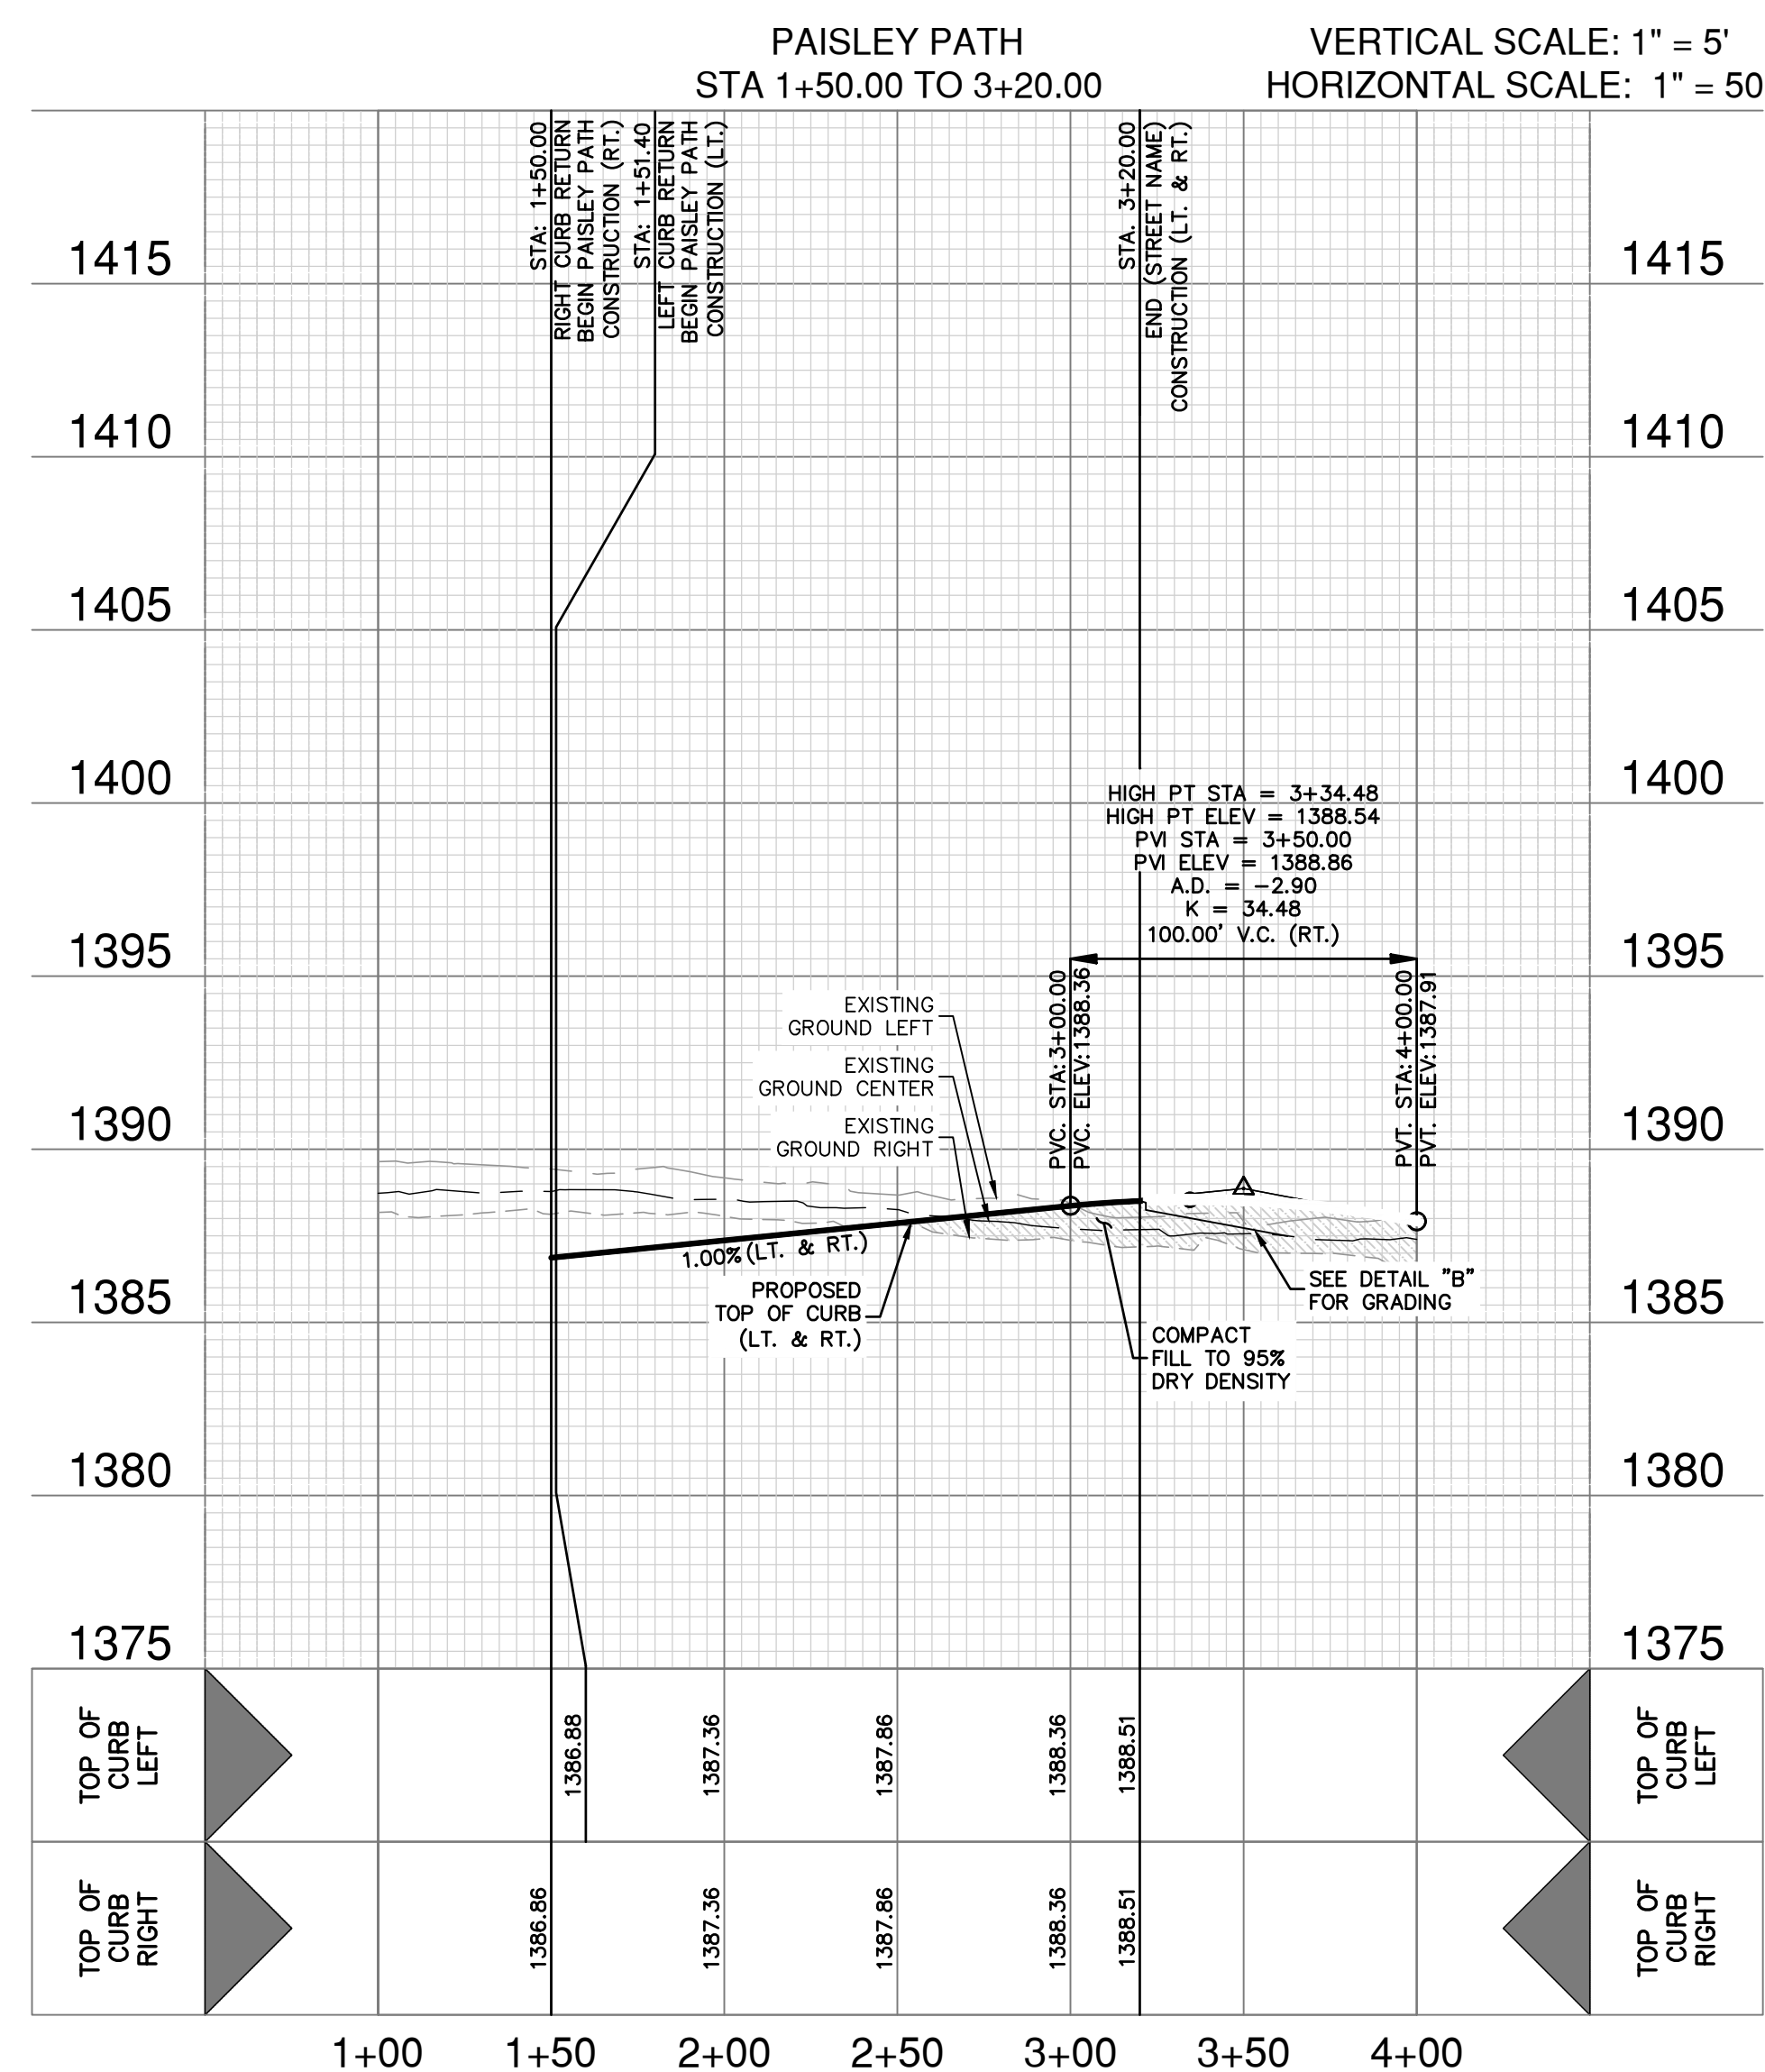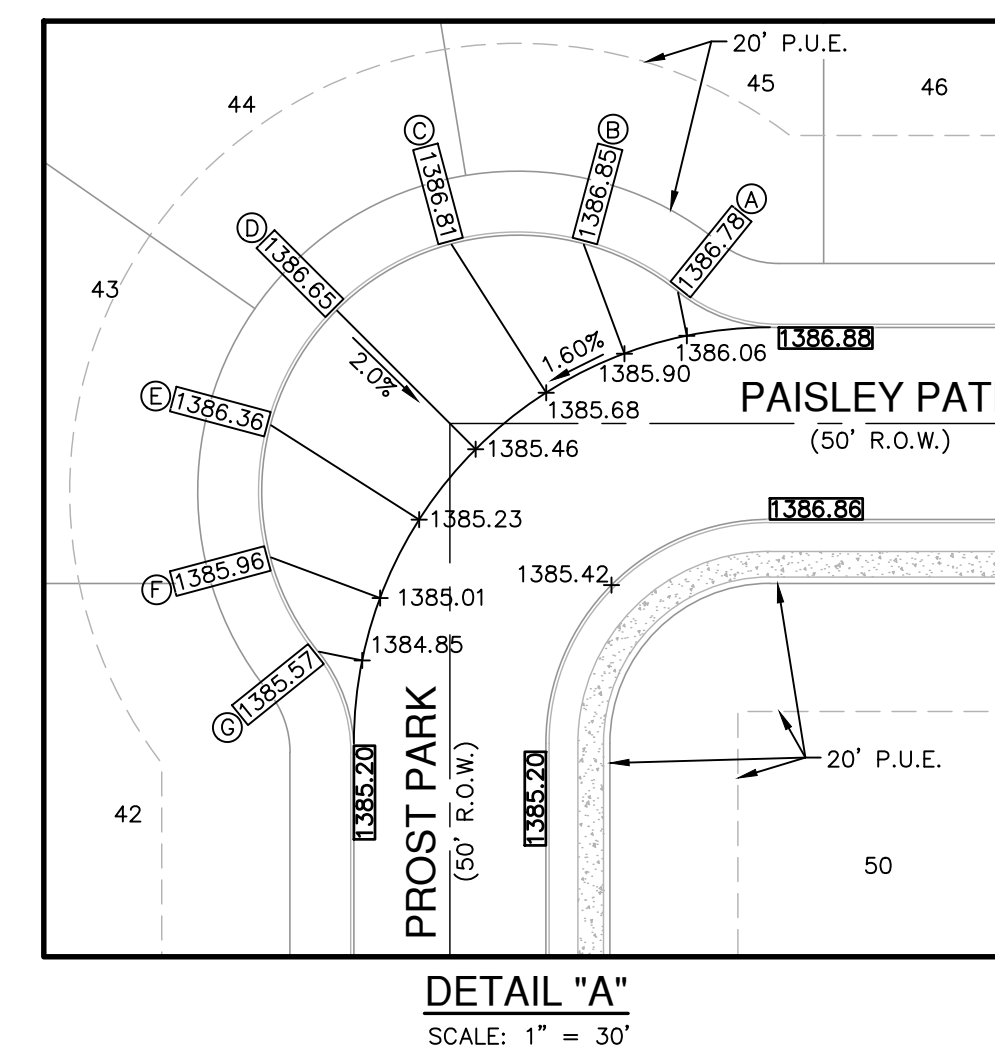

STREET NOTES:

1. CONTRACTOR SHALL MATCH EXISTING PAVEMENT AT TIE-IN. IF EXISTING PAVEMENT ELEVATION DIFFERS SIGNIFICANTLY, CONTRACTOR SHALL NOTIFY THE ENGINEER PRIOR TO CONTINUING WORK.
2. SIDEWALKS SHALL BE CONSTRUCTED 3'-FT FROM THE BACK OF CURB FOR ALL LOCATIONS WHERE THE SIDEWALK IS SHOWN OFFSET. REFER TO STREET DETAIL SHEET FOR SIDEWALK AND RAMP DETAILS.
3. NO PERMANENT STRUCTURES HIGHER THAN 3 FEET, AND LOWER THAN 8 FEET ABOVE THE PAVEMENT, INCLUDING STRUCTURES, WALLS, FENCES AND VEGETATION, SHALL BE CONSTRUCTED OR ALLOWED WITHIN THE CLEAR VIEW EASEMENT. CONTRACTOR SHALL GRADE AREAS WITHIN CLEAR VIEW EASEMENTS SUCH THAT THE ELEVATION WITHIN THE CLEAR VIEW EASEMENT IS NOT HIGHER THAN 3 FEET ABOVE THE ADJACENT TOP OF PAVEMENT.
4. DRIVEWAYS SHOWN ON THIS PLAN ARE FOR THE SOLE PURPOSE OF INDICATING A POTENTIAL CONFLICT WITH CURB RAMP, DRAINAGE INFRASTRUCTURE, OR OTHER VEHICLE DRIVEWAYS. DRIVEWAYS ARE SUBJECT TO CHANGE BASED ON HOME SELECTION AND FINAL LOT DESIGN.
5. CHANGES IN THE SIDEWALK LOCATION FOR A MAXIMUM LINEAR DISTANCE OF TWO HUNDRED (200) FEET ARE PERMITTED TO BE APPROVED BY THE FIELD INSPECTOR WITHOUT AMENDING THE STREET PLAN OR UTILITY.

**PAPE-DAWSON
ENGINEERS**

MEYER RANCH UNIT 16
COMAL COUNTY, TEXAS


PAISLEY PATH - PLAN & PROFILE
STA 1+50.00 TO 3+20.00

PLAT NO. _____
JOB NO. 30010-27
DATE DECEMBER 2024
DESIGNER CL
CHECKED HF DRAWN BH
SHEET C2.04

FOR PERMIT



Date: Dec 17, 2024 11:18am User ID: Alcedo
File: P:\300\10.22\Design\Chas\ST-3001022-TINDLE TRL.dwg

THIS DOCUMENT HAS BEEN PRODUCED FROM MATERIAL THAT WAS STORED AND/OR TRANSMITTED ELECTRONICALLY AND MAY HAVE BEEN INADVERTENTLY ALTERED. RELY ONLY ON FINAL HARDCOPY MATERIALS BEARING THE CONSULTANT'S ORIGINAL SIGNATURE AND SEAL. AERIAL IMAGERY PROVIDED BY GOOGLE/© UNLESS OTHERWISE NOTED. Imagery © 2016, CARPOOL/Digital Globe, Texas Orthoregistry Program, USDA Farm Service Agency.

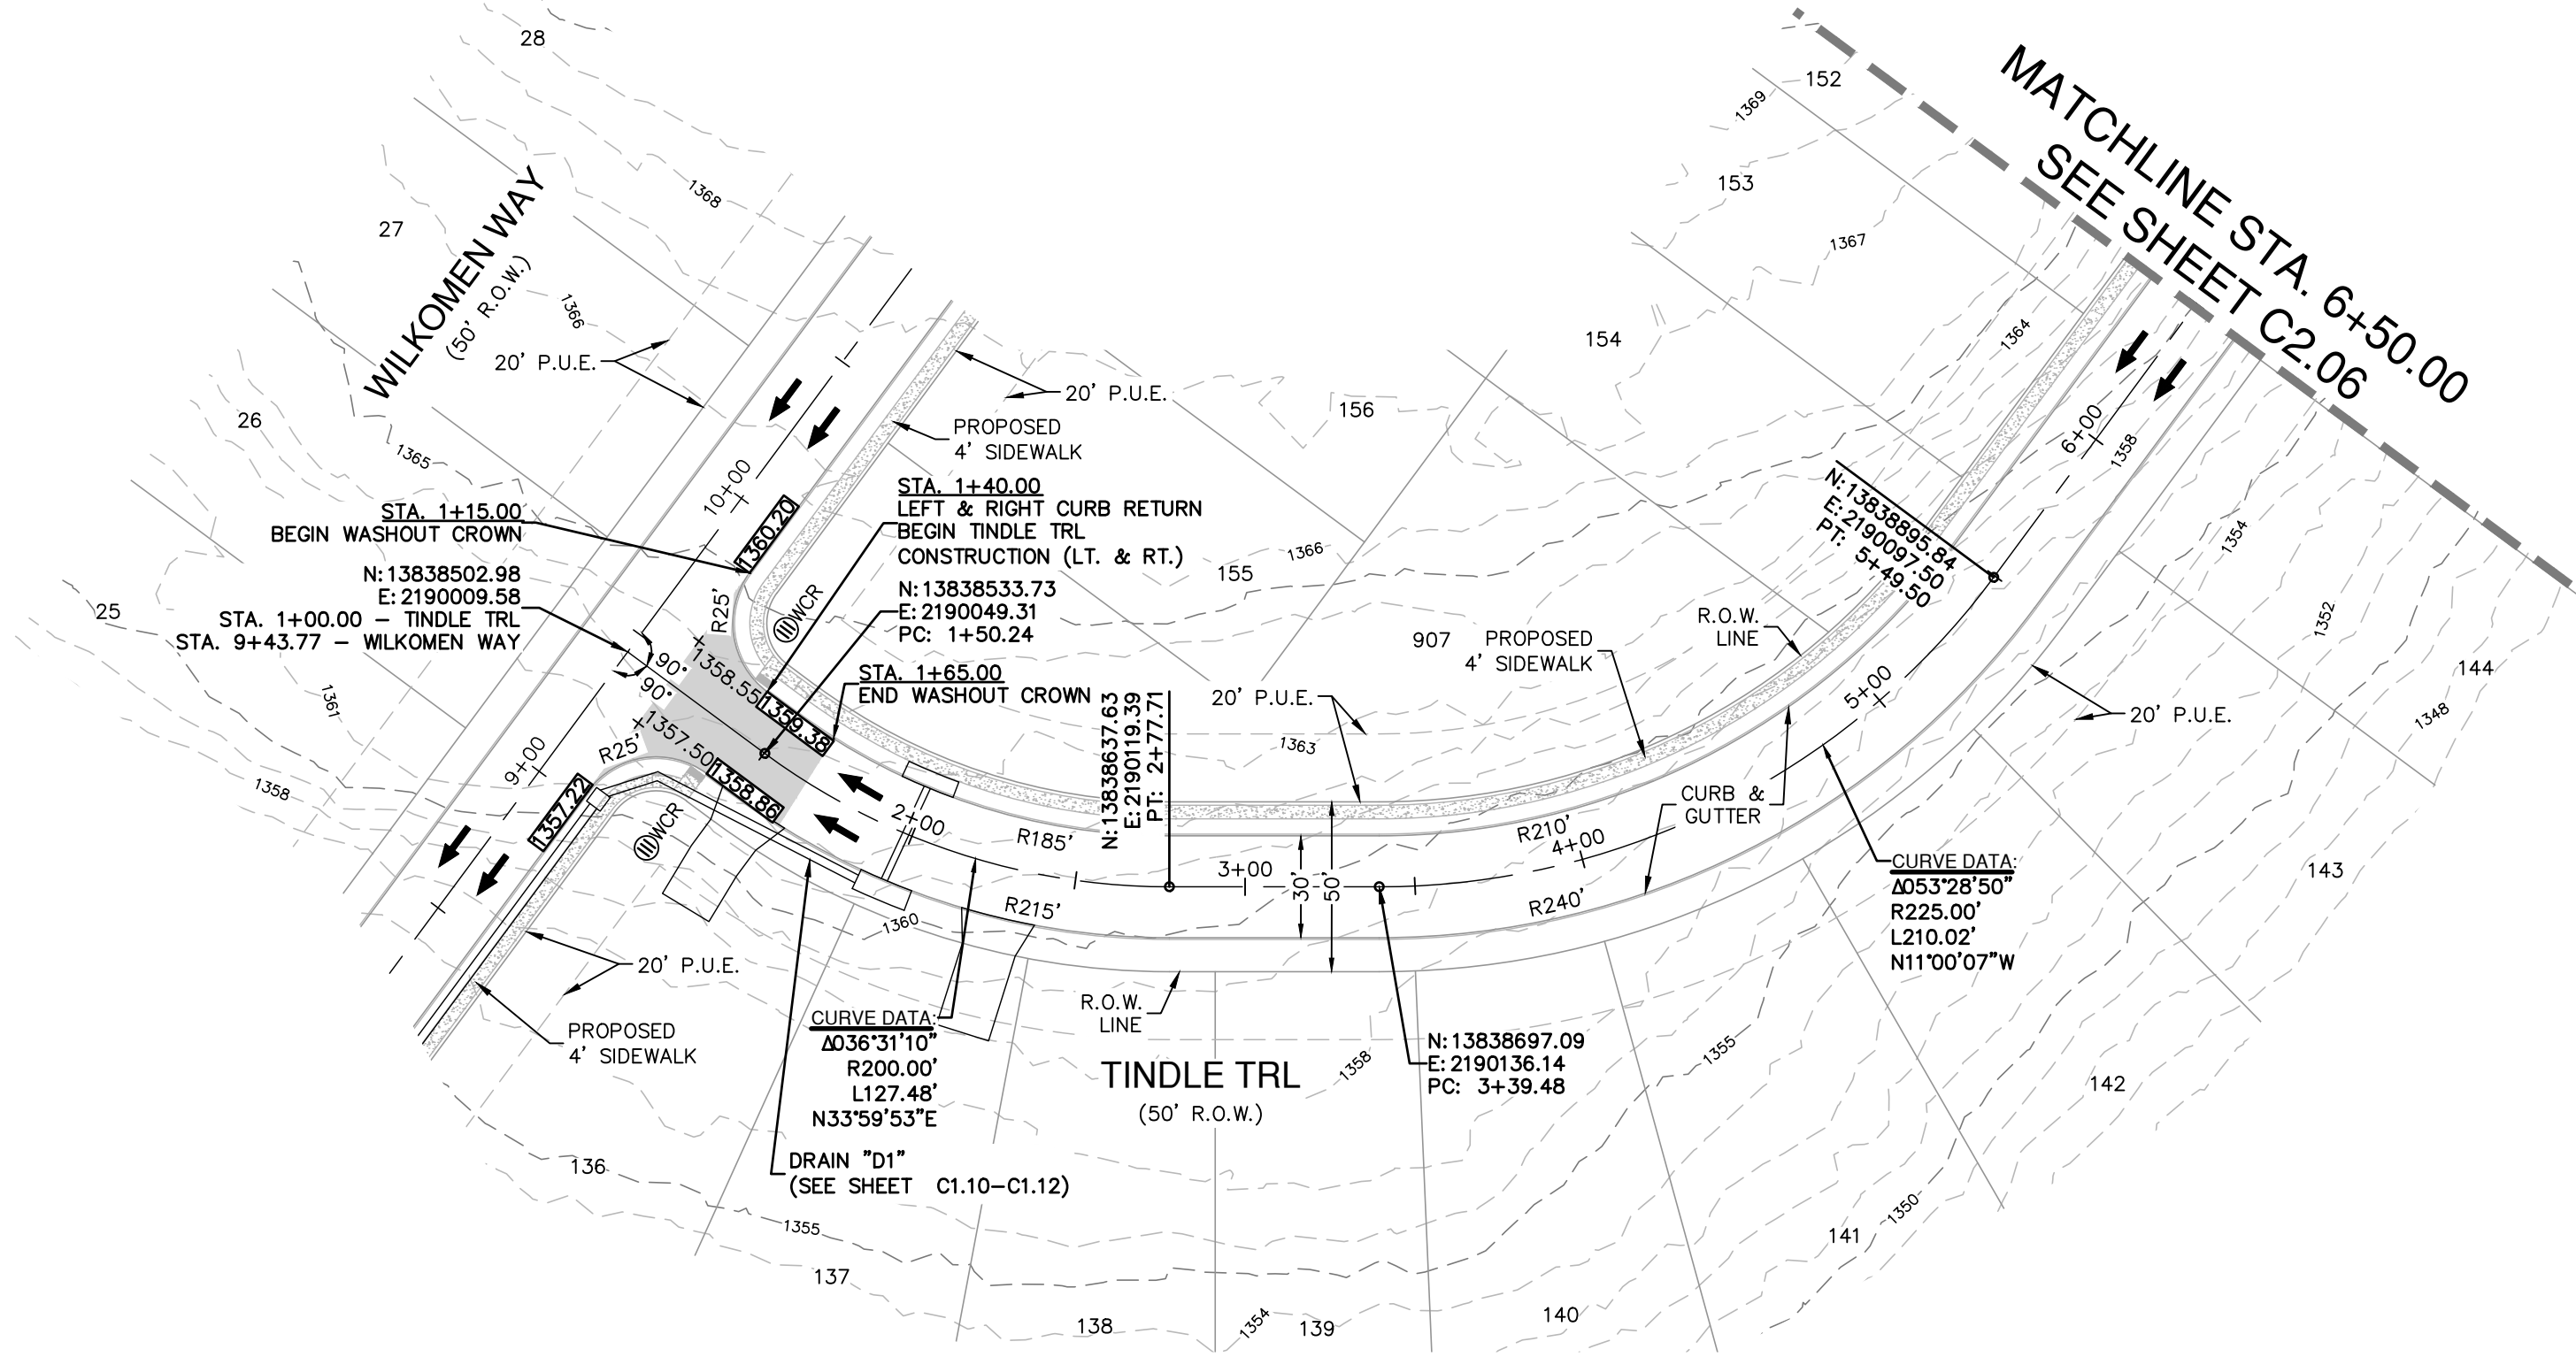

TINDLE TRL
STA 1+40.00 TO 6+50.00


VERTICAL SCALE: 1" = 5'
HORIZONTAL SCALE: 1" = 50'

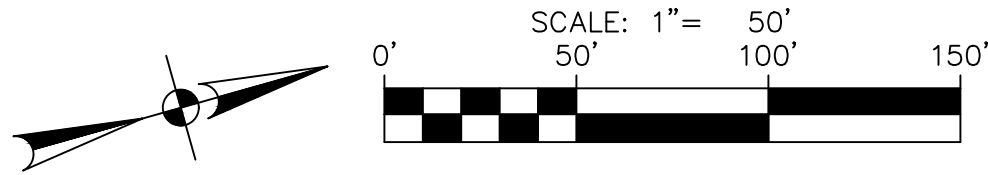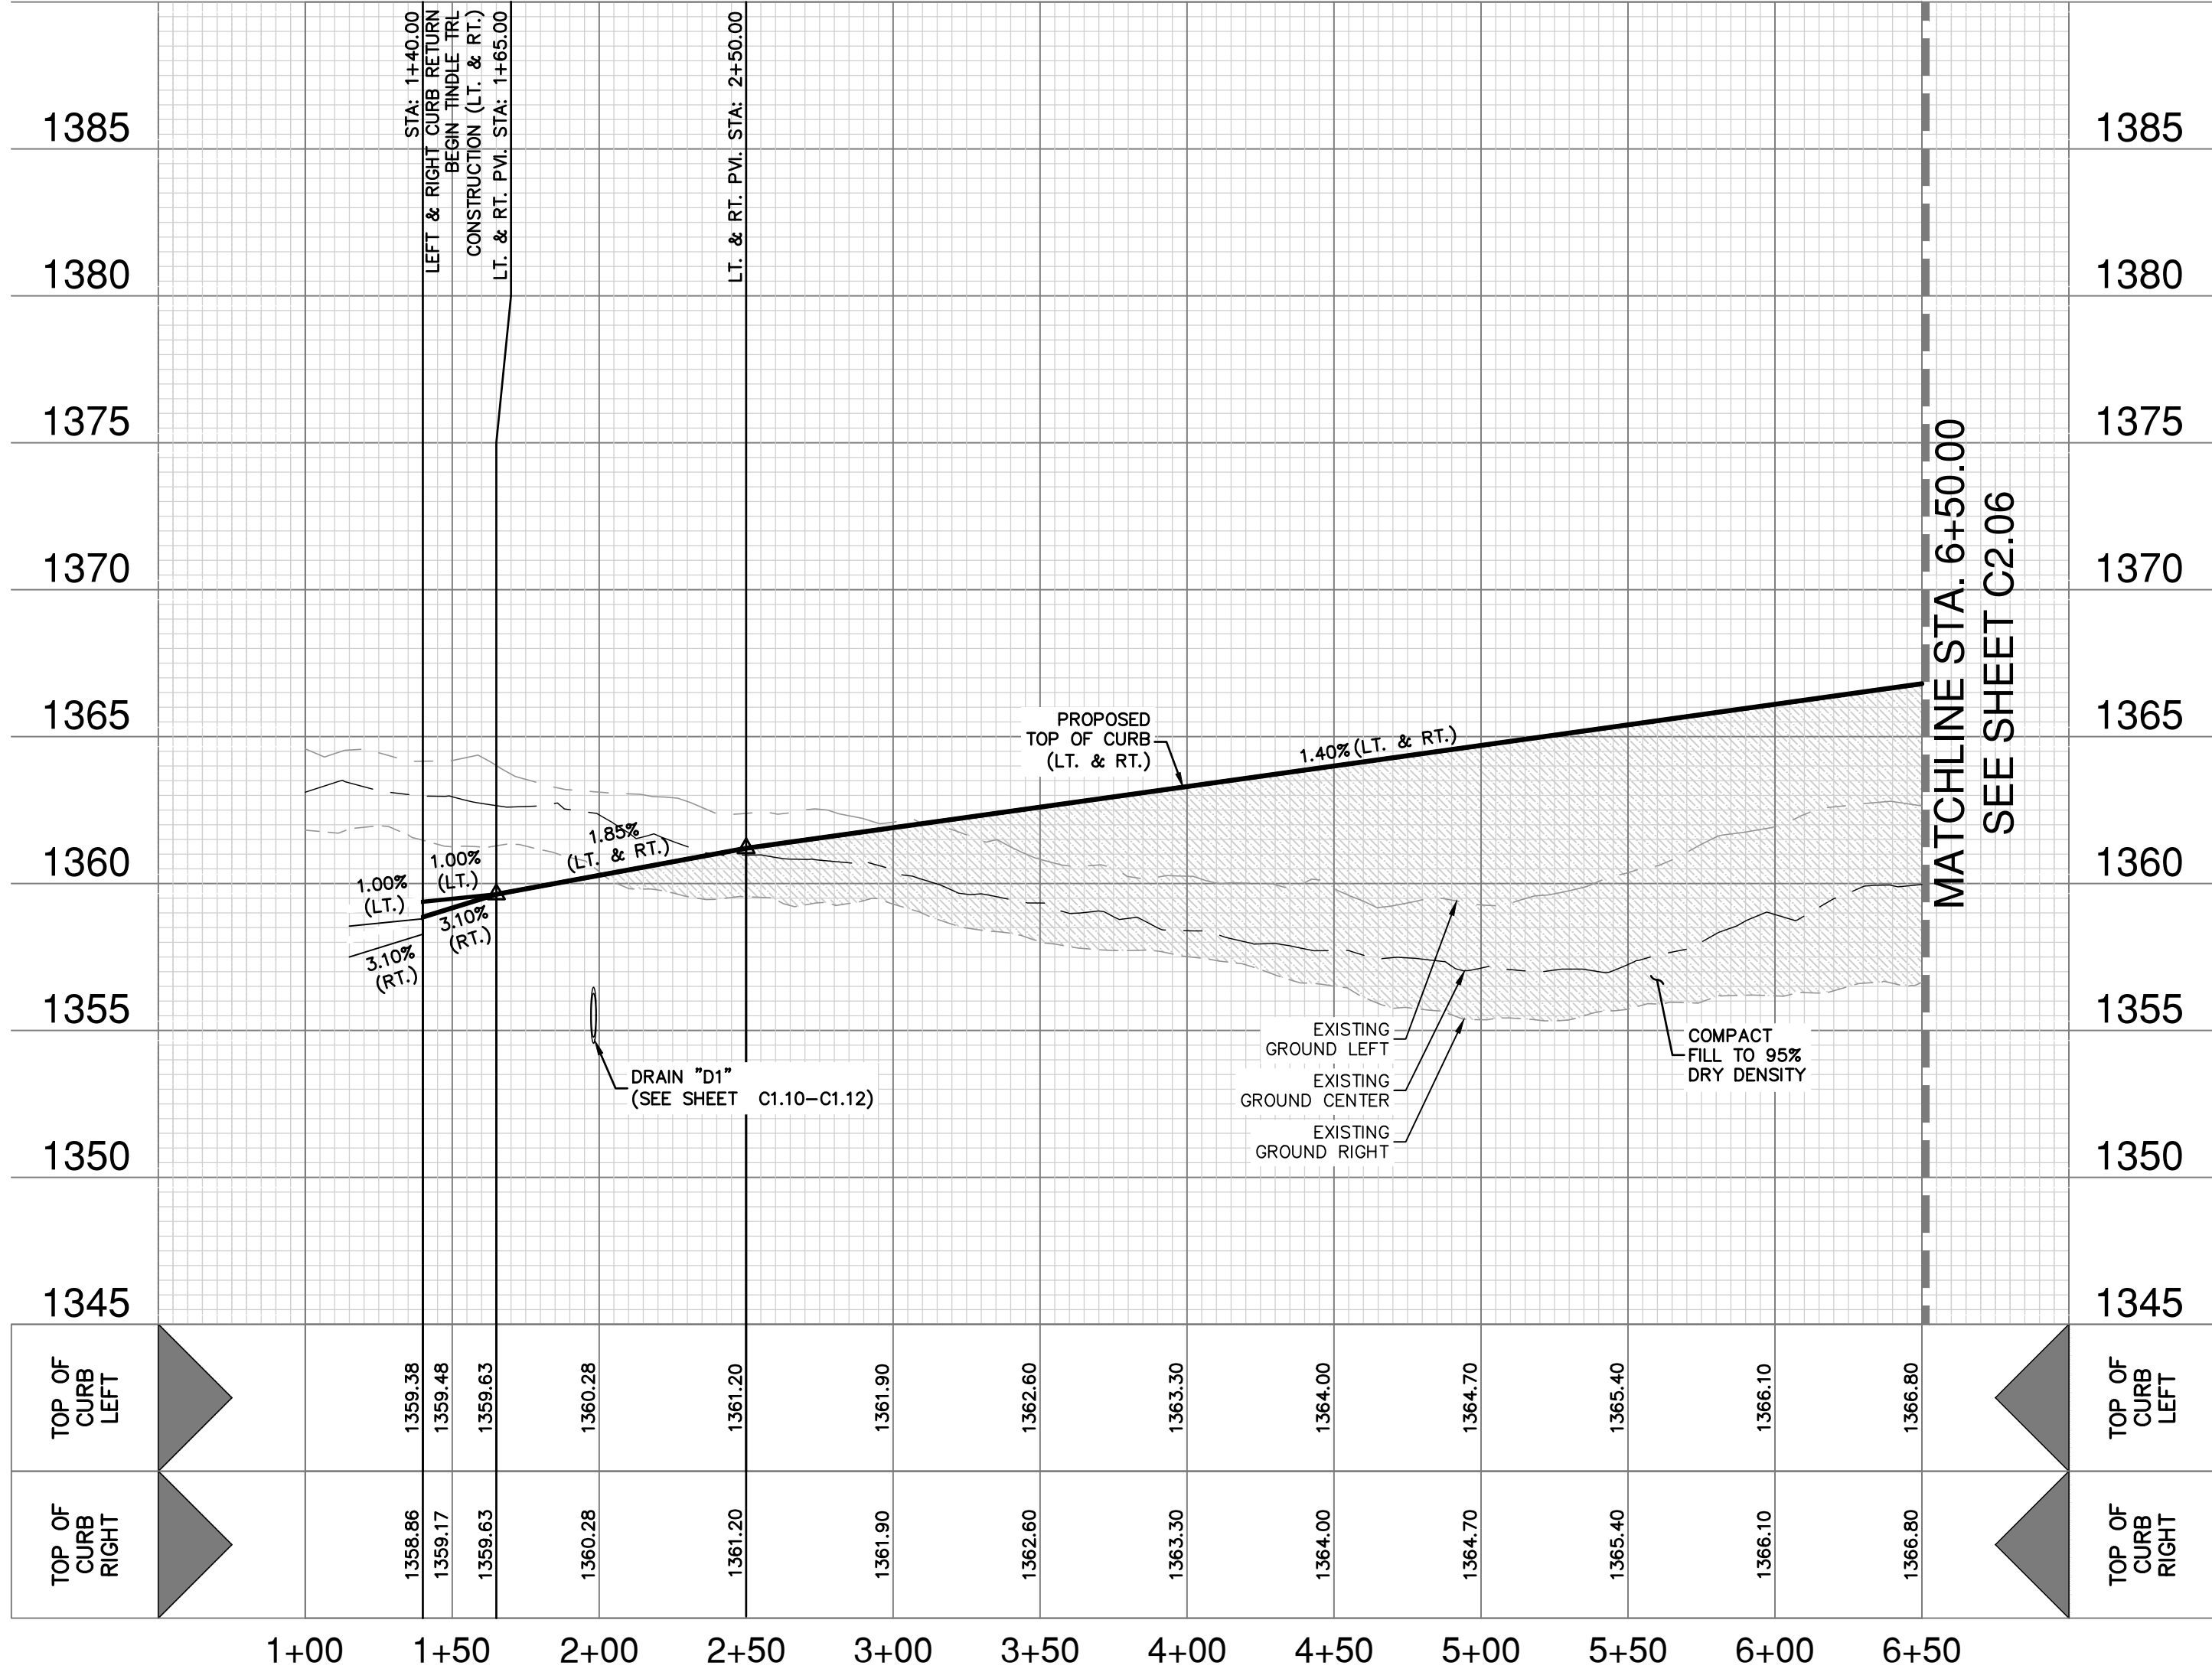

STREET LEGEND

PROJECT LIMITS	---
MAINTAIN GUTTER	→
EXISTING CONTOUR	---
WHEELCHAIR RAMP	⊕WCR
CENTERLINE	CL
RADIUS POINT	RP
POINT OF CURVATURE	PC
POINT OF TANGENCY	PT
RETURN	RET
DRAINAGE FLOW ARROW	→
TOP OF CURB SPOT ELEVATION	857.00(P) x
PAVEMENT ELEVATION	857.00(P) x
WASHOUT CROWN SECTION	---
SIDEWALK (SEE SHEET C3.00 & C3.01 FOR DEVELOPER/HOMEBUILDER RESPONSIBILITY)	---
DRIVEWAY	---
PUBLIC UTILITY EASEMENT	P.U.E.

DATE	
NO.	REVISION

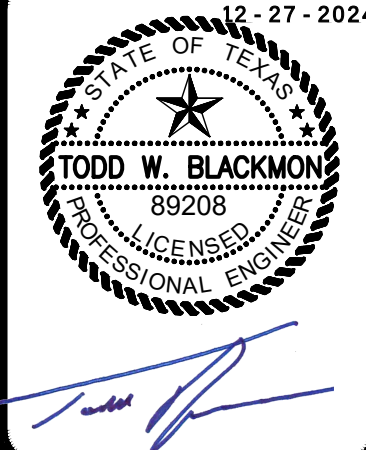

PAPE-DAWSON
ENGINEERS
1072 INDEPENDENCE DR. STE 102 | NEW BRAUNFELS, TX 78132 | 830.652.5653
TEXAS ENGINEERING FIRM #479 1 TEXAS SURVEYING FIRM #10028800

MEYER RANCH UNIT 16
COMAL COUNTY, TEXAS
TINDLE TRL - PLAN & PROFILE
STA 1+40.00 TO 6+50.00

STREET NOTES:



- CONTRACTOR SHALL MATCH EXISTING PAVEMENT AT TIE-IN. IF EXISTING PAVEMENT ELEVATION DIFFERS SIGNIFICANTLY, CONTRACTOR SHALL NOTIFY THE ENGINEER PRIOR TO CONTINUING WORK.
- SIDEWALKS SHALL BE CONSTRUCTED 3'-FT FROM THE BACK OF CURB FOR ALL LOCATIONS WHERE THE SIDEWALK IS SHOWN OFFSET. REFER TO STREET DETAIL SHEET FOR SIDEWALK AND RAMP DETAILS.
- NO PERMANENT STRUCTURES HIGHER THAN 3 FEET, AND LOWER THAN 8 FEET ABOVE THE PAVEMENT, INCLUDING STRUCTURES, WALLS, FENCES, AND VEGETATION, SHALL BE CONSTRUCTED OR ALLOWED WITHIN THE CLEAR VISION EASEMENT. CONTRACTOR SHALL GRADE AREAS WITHIN CLEAR VISION EASEMENTS SUCH THAT THE ELEVATION WITHIN THE CLEAR VISION EASEMENT IS NOT HIGHER THAN 3 FEET ABOVE THE ADJACENT TOP OF PAVEMENT.
- DRIVEWAYS SHOWN ON THIS PLAN ARE FOR THE SOLE PURPOSE OF INDICATING A POTENTIAL CONFLICT WITH CURB RAMP, DRAINAGE INFRASTRUCTURE, OR OTHER CONFLICT. DRIVEWAY LOCATION IS SUBJECT TO CHANGE BASED ON HOME SELECTION AND FINAL LOT DESIGN.
- CHANGES IN THE SIDEWALK LOCATION FOR A MAXIMUM LINEAR DISTANCE OF TWO HUNDRED (200) FEET ARE PERMITTED TO BE APPROVED BY THE FIELD INSPECTOR WITHOUT AMENDING THE STREET PLAN OR UTILITY.

PLAT NO.	30010-27
JOB NO.	30010-27
DATE	DECEMBER 2024
DRAWN	CL
CHECKED	HF
DRAWN	BH
SHEET	C2.05

FOR PERMIT


Date: Dec 26, 2024, 7:52am User ID: bhurkett
File: P:\30010\27\Design\Ch2\STA 3001027-TINDLE TRL.dwg

THIS DOCUMENT HAS BEEN PRODUCED FROM MATERIAL THAT WAS STORED AND/OR TRANSMITTED ELECTRONICALLY AND MAY HAVE BEEN INADVERTENTLY ALTERED. RELY ONLY ON FINAL HARDCOPY MATERIALS BEARING THE CONSULTANT'S ORIGINAL SIGNATURE AND SEAL. AERIAL IMAGERY PROVIDED BY GOOGLE® UNLESS OTHERWISE NOTED. Imagery © 2016, CARPOOL/Google, Texas Orthophoto Program, USDA Farm Service Agency.

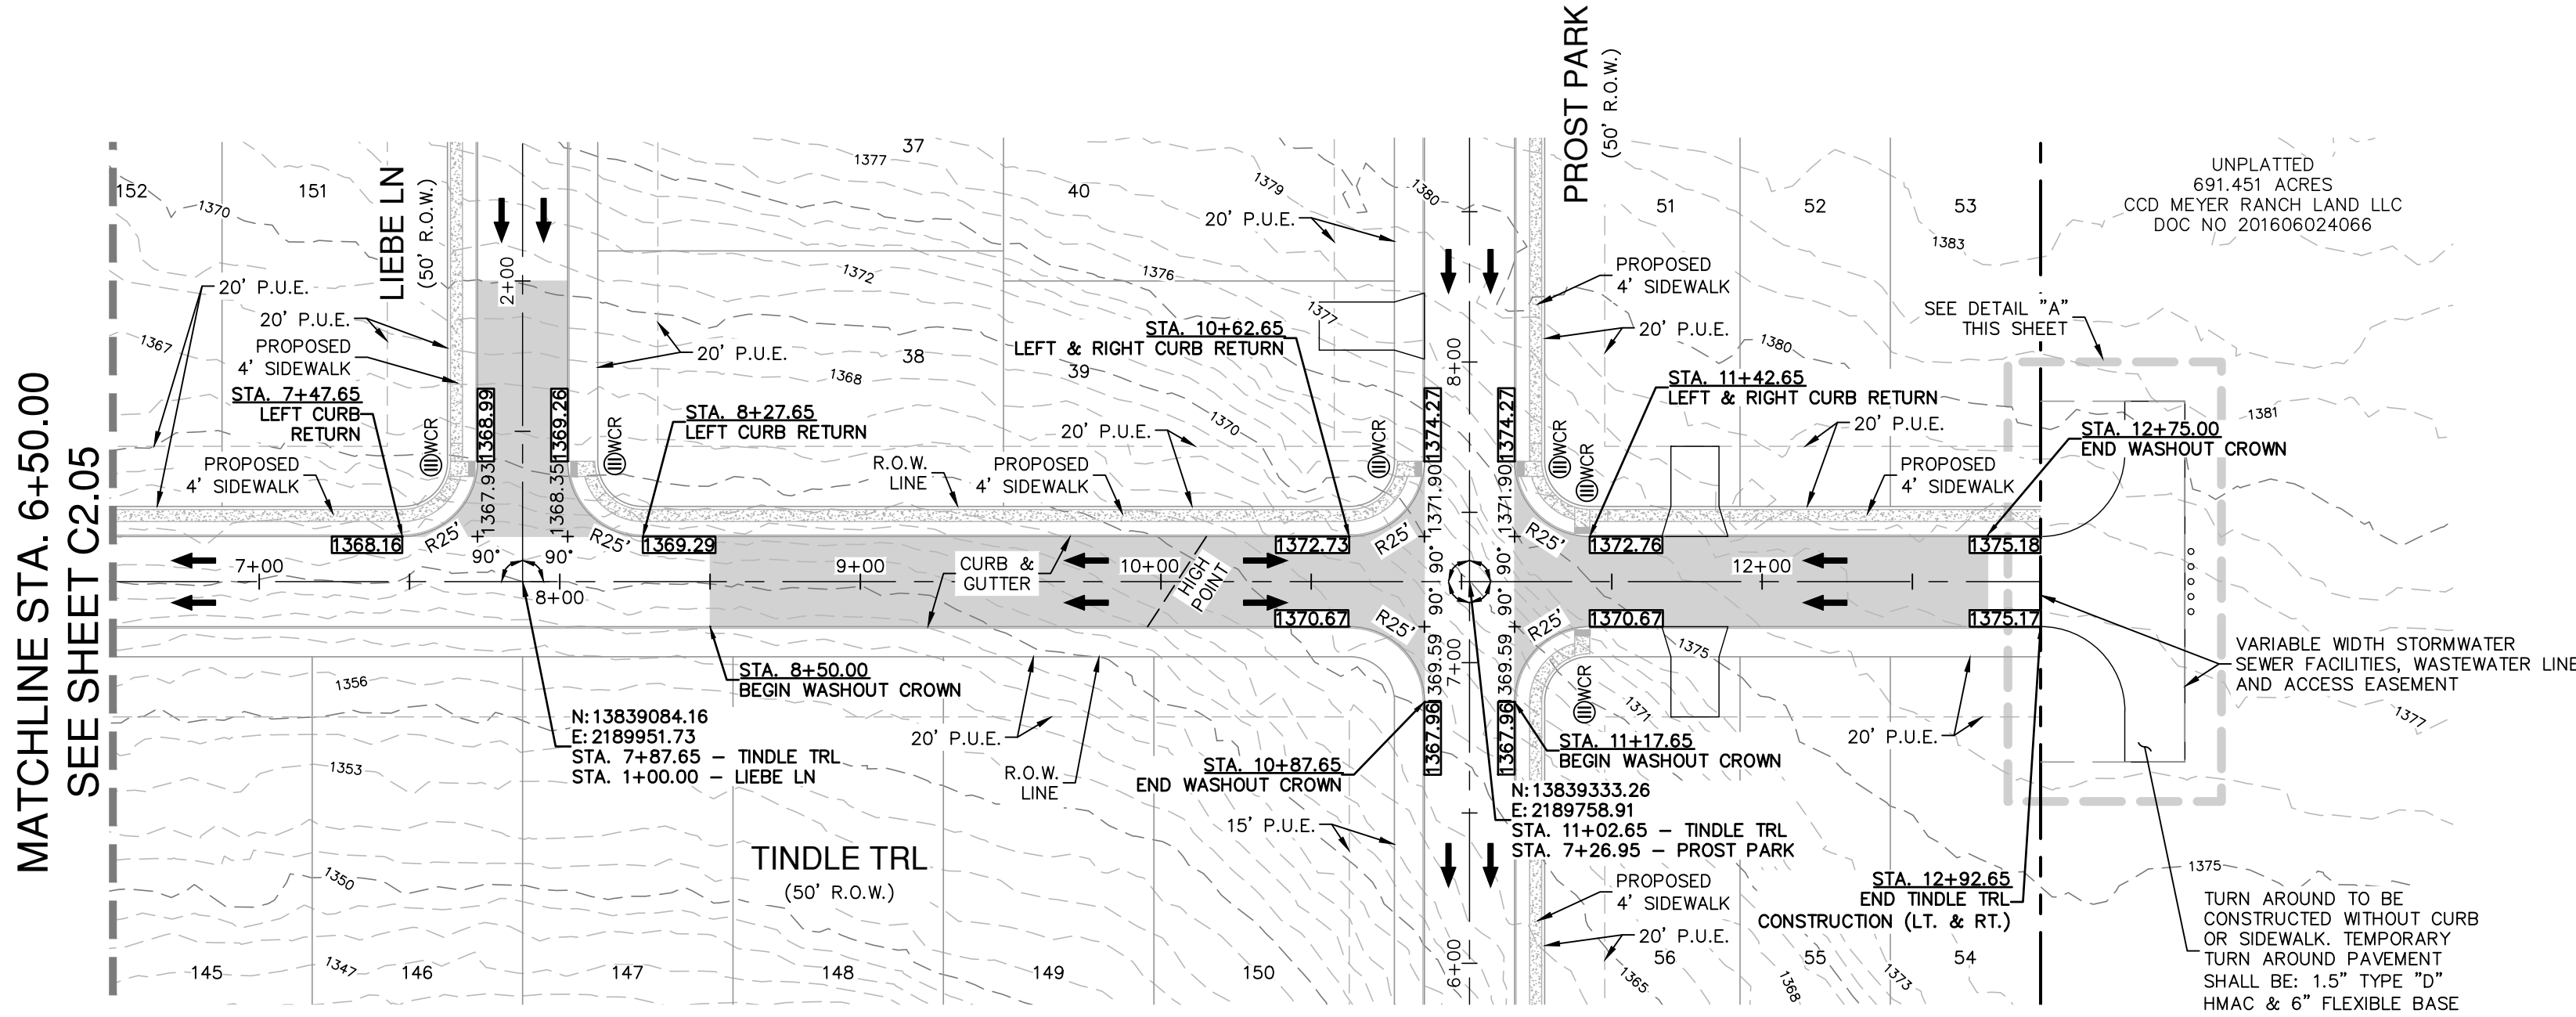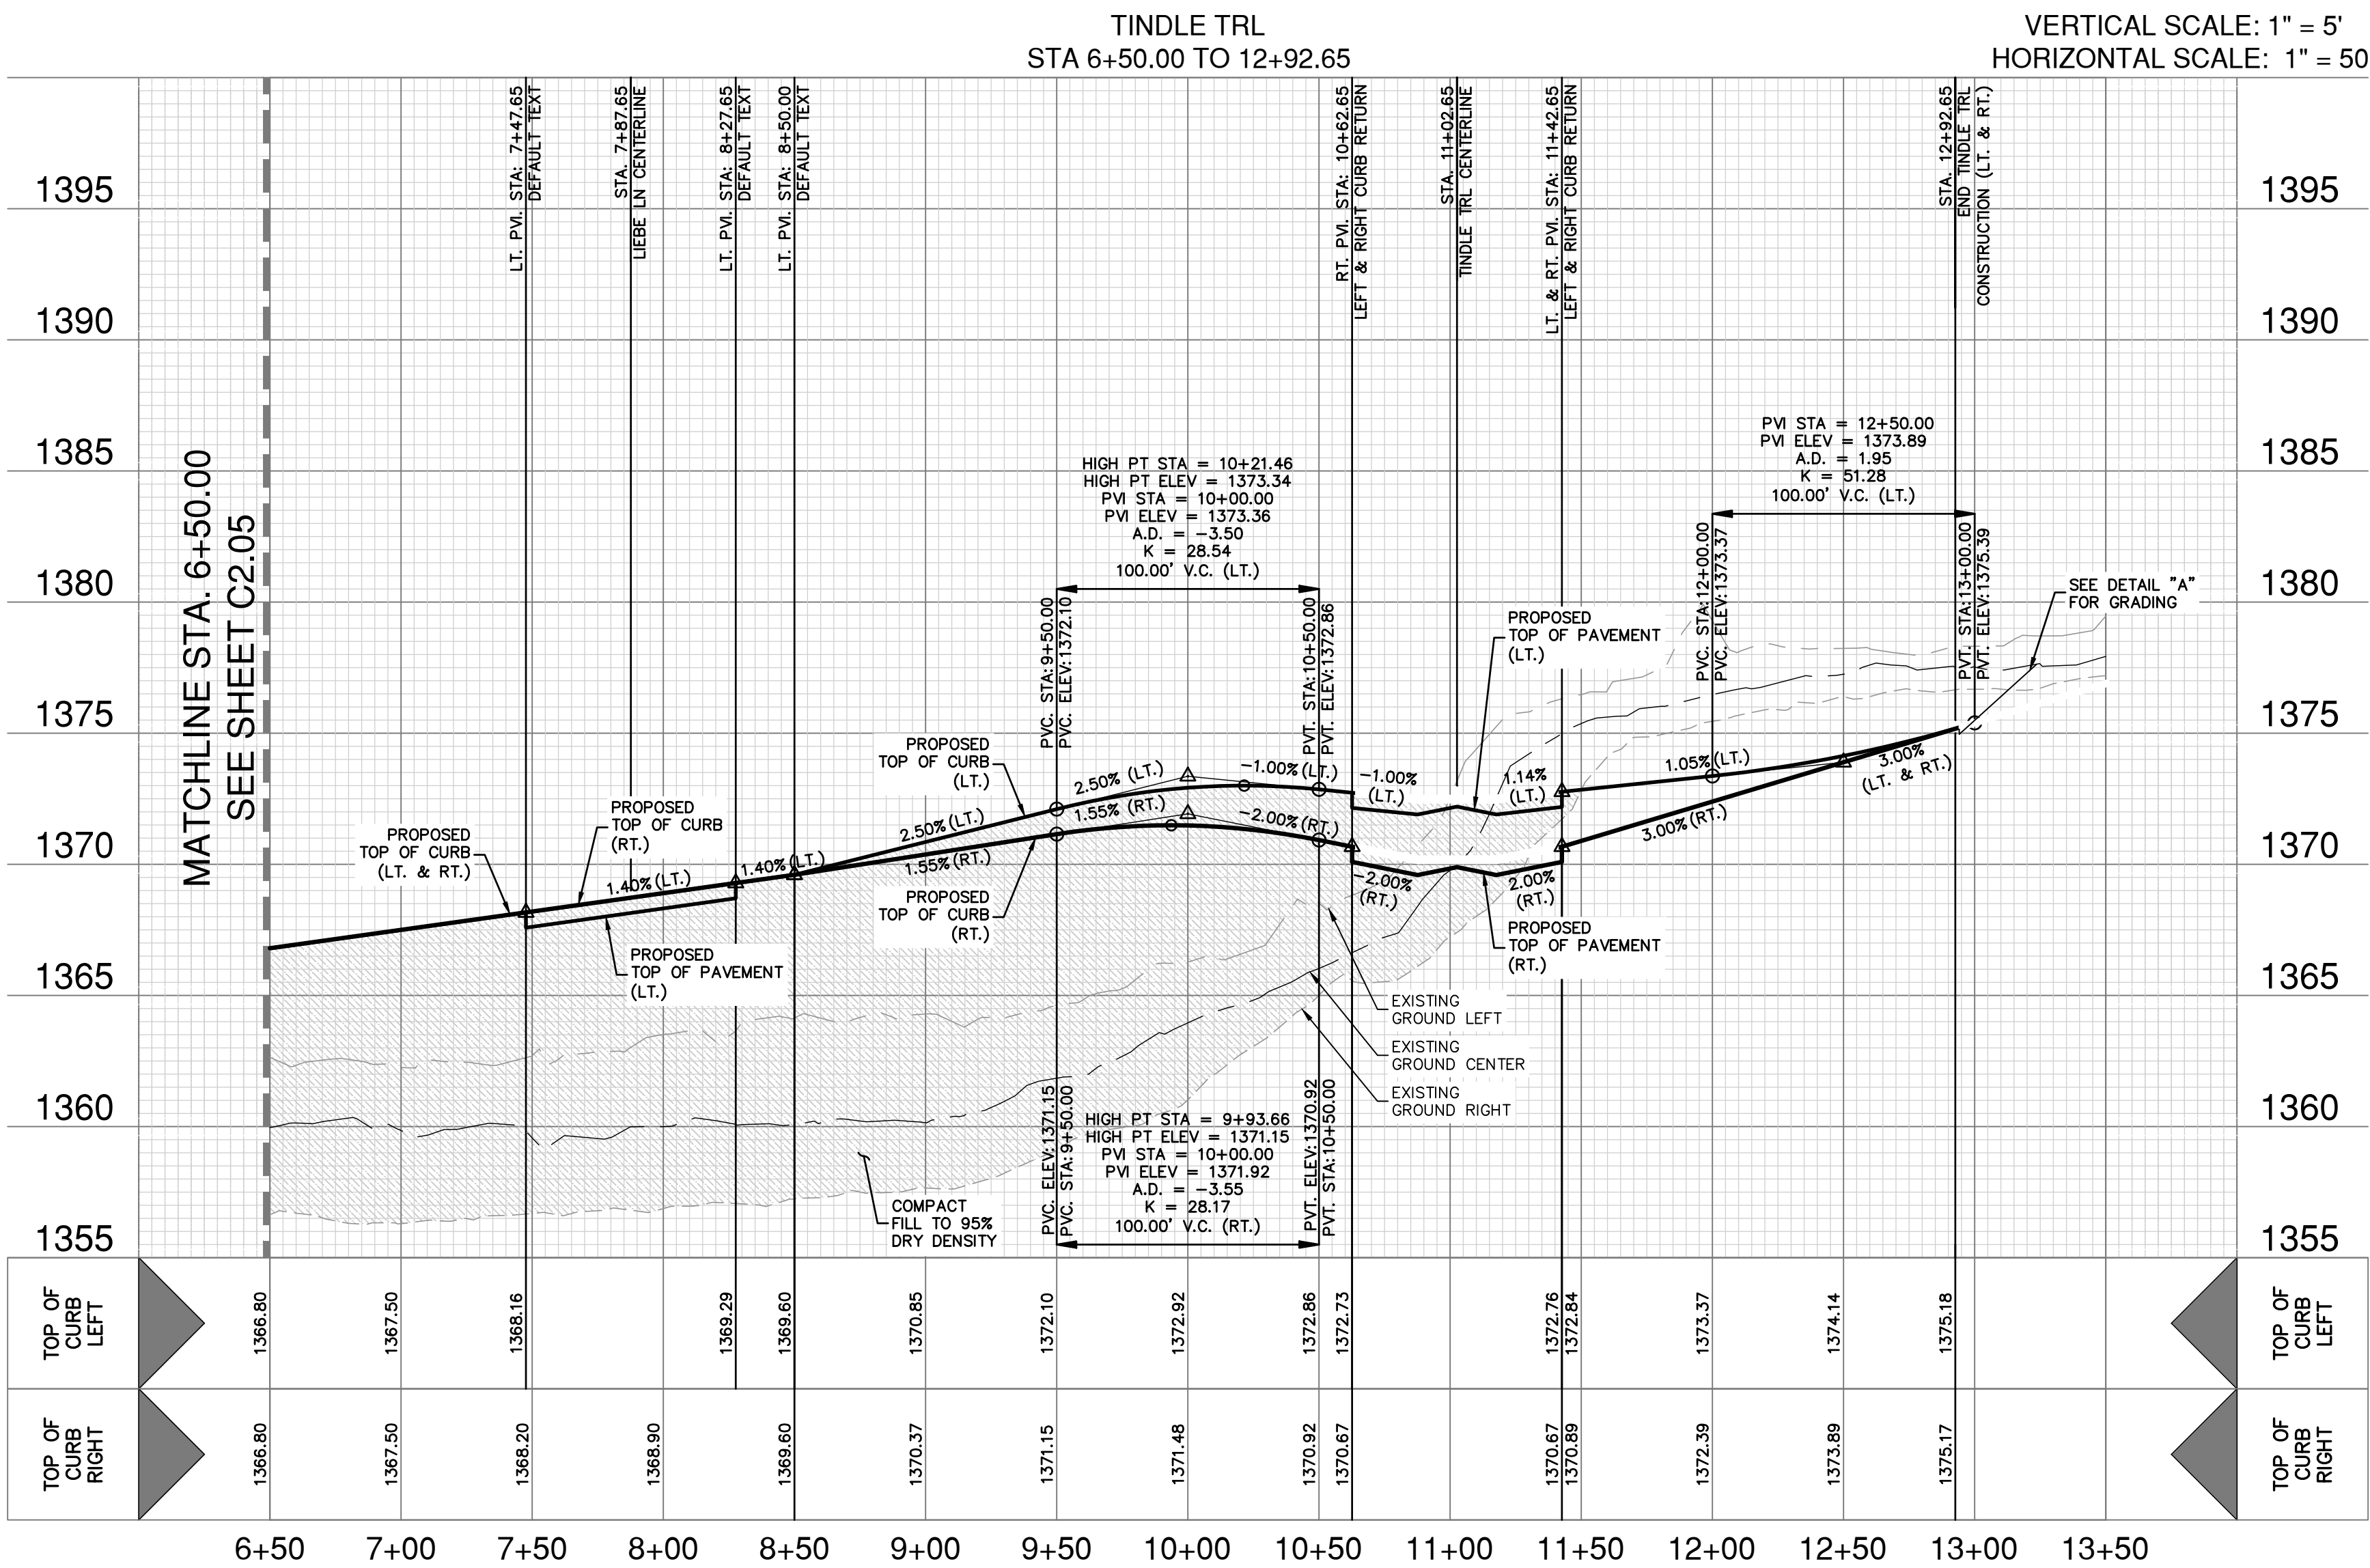



PROJECT LIMITS	— — — — —
MAINTAIN GUTTER	— — — — — — — — — — — — — — —
EXISTING CONTOUR	- - - - - 970 - - - - -
WHEELCHAIR RAMP	
CENTERLINE	CL
RADIUS POINT	RP
POINT OF CURVATURE	PC
POINT OF TANGENCY	PT
RETURN	RET
DRAINAGE FLOW ARROW	
TOP OF CURB SPOT ELEVATION	857.30
PAVEMENT ELEVATION	857.00(P) ×
WASHOUT CROWN SECTION	
SIDEWALK (SEE SHEET C3.00 & C3.01 FOR DEVELOPER/HOMEBUILDER RESPONSIBILITY)	
DRIVEWAY	
PUBLIC UTILITY EASEMENT	P.U.E.

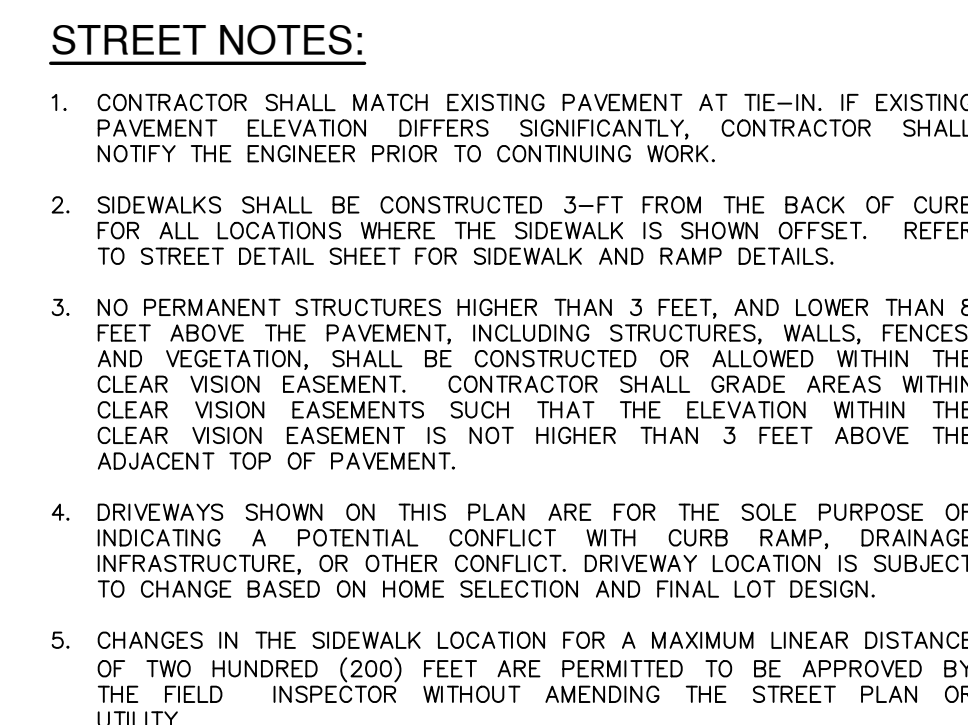


MEYER RANCH UNIT 16
COMAL COUNTY, TEXAS
RED FOX - PLAN & PROFILE
STA 1+43.66 TO 2+62.34

FOR PERMIT


Date: Dec 17, 2024, 11:09am User ID: Alcedo
File: P:\300\10\22\Design\Chas\ST-3001022-RINDER ROW.dwg

THIS DOCUMENT HAS BEEN PRODUCED FROM MATERIAL THAT WAS STORED AND/OR TRANSMITTED ELECTRONICALLY AND MAY HAVE BEEN INADVERTENTLY ALTERED. RELY ONLY ON FINAL HARDCOPY MATERIALS BEARING THE CONSULTANT'S ORIGINAL SIGNATURE AND SEAL. AERIAL IMAGERY PROVIDED BY GOOGLE/© UNLESS OTHERWISE NOTED. Imagery © 2016, CARPOOL/Digital Globe, Texas Orthology Program, USDA Farm Service Agency.

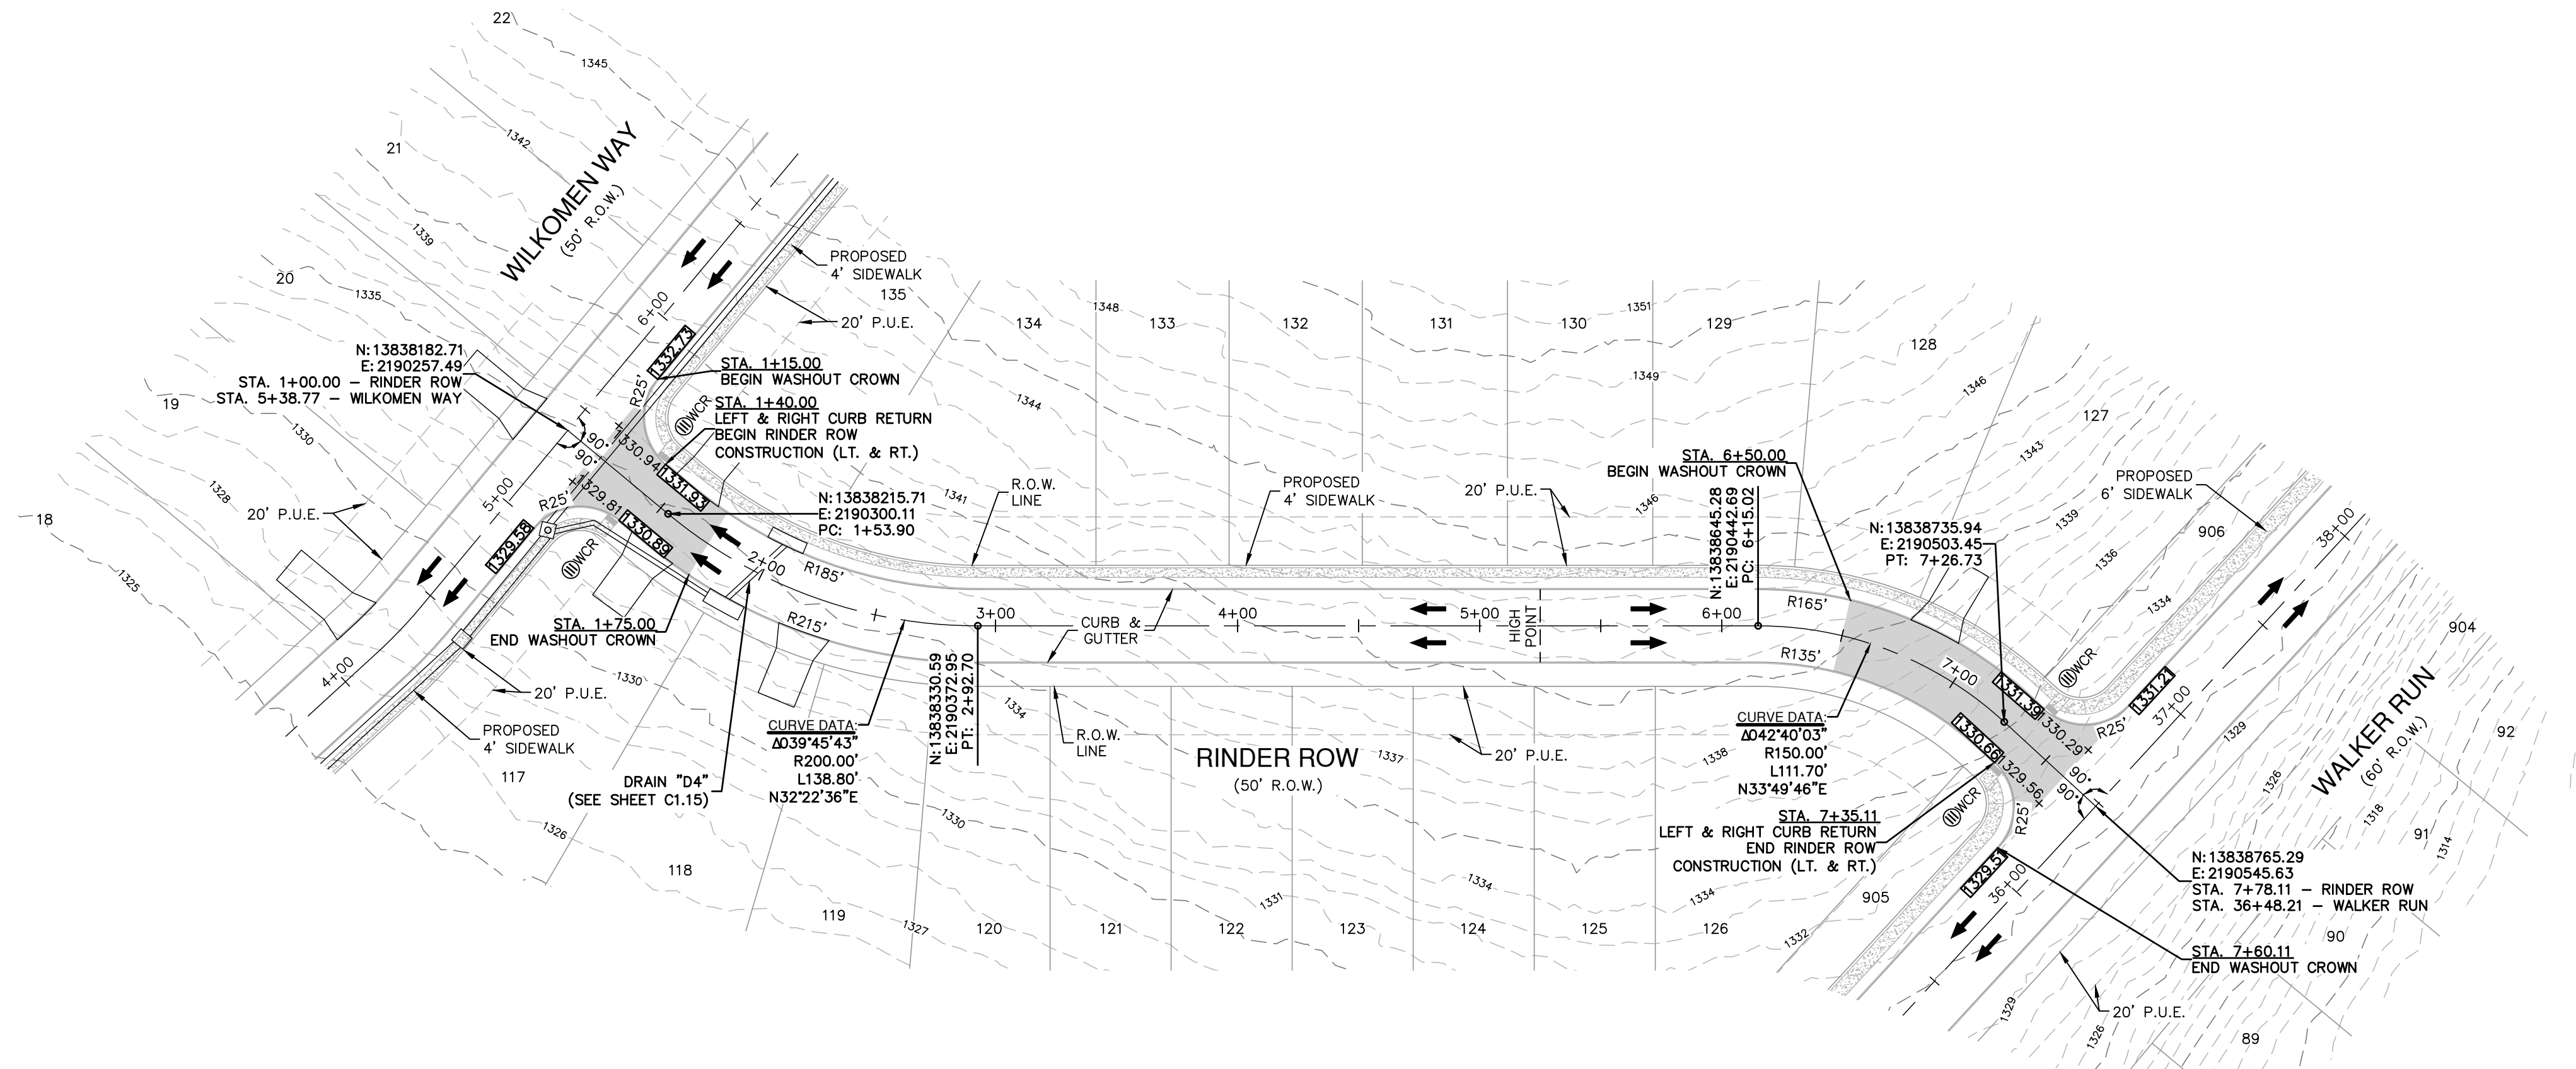


STREET LEGEND

PROJECT LIMITS	---
MAINTAIN GUTTER	→
EXISTING CONTOUR	---
WHEELCHAIR RAMP	↗
CENTERLINE	CL
RADIUS POINT	RP
POINT OF CURVATURE	PC
POINT OF TANGENCY	PT
RETURN	RET
DRAINAGE FLOW ARROW	→
TOP OF CURB SPOT ELEVATION	857.30
PAVEMENT ELEVATION	857.00(P) x
WASHOUT CROWN SECTION	
SIDEWALK (SEE SHEET C3.00 & C3.01 FOR DEVELOPER/HOMEBUILDER RESPONSIBILITY)	
DRIVEWAY	
PUBLIC UTILITY EASEMENT	P.U.E.

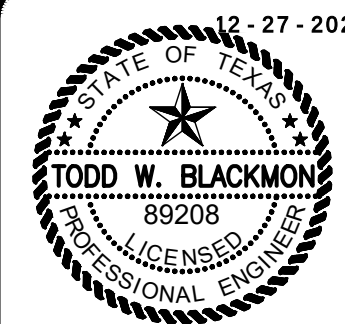

PAPE-DAWSON
ENGINEERS
1072 INDEPENDENCE DR. STE 102 | NEW BRAUNFELS, TX 78132 | 830.652.5653
TEXAS ENGINEERING FIRM #470 | TEXAS SURVEYING FIRM #10028600

RINDER ROW
STA 1+40.00 TO 7+35.11
VERTICAL SCALE: 1" = 5'
HORIZONTAL SCALE: 1" = 50'

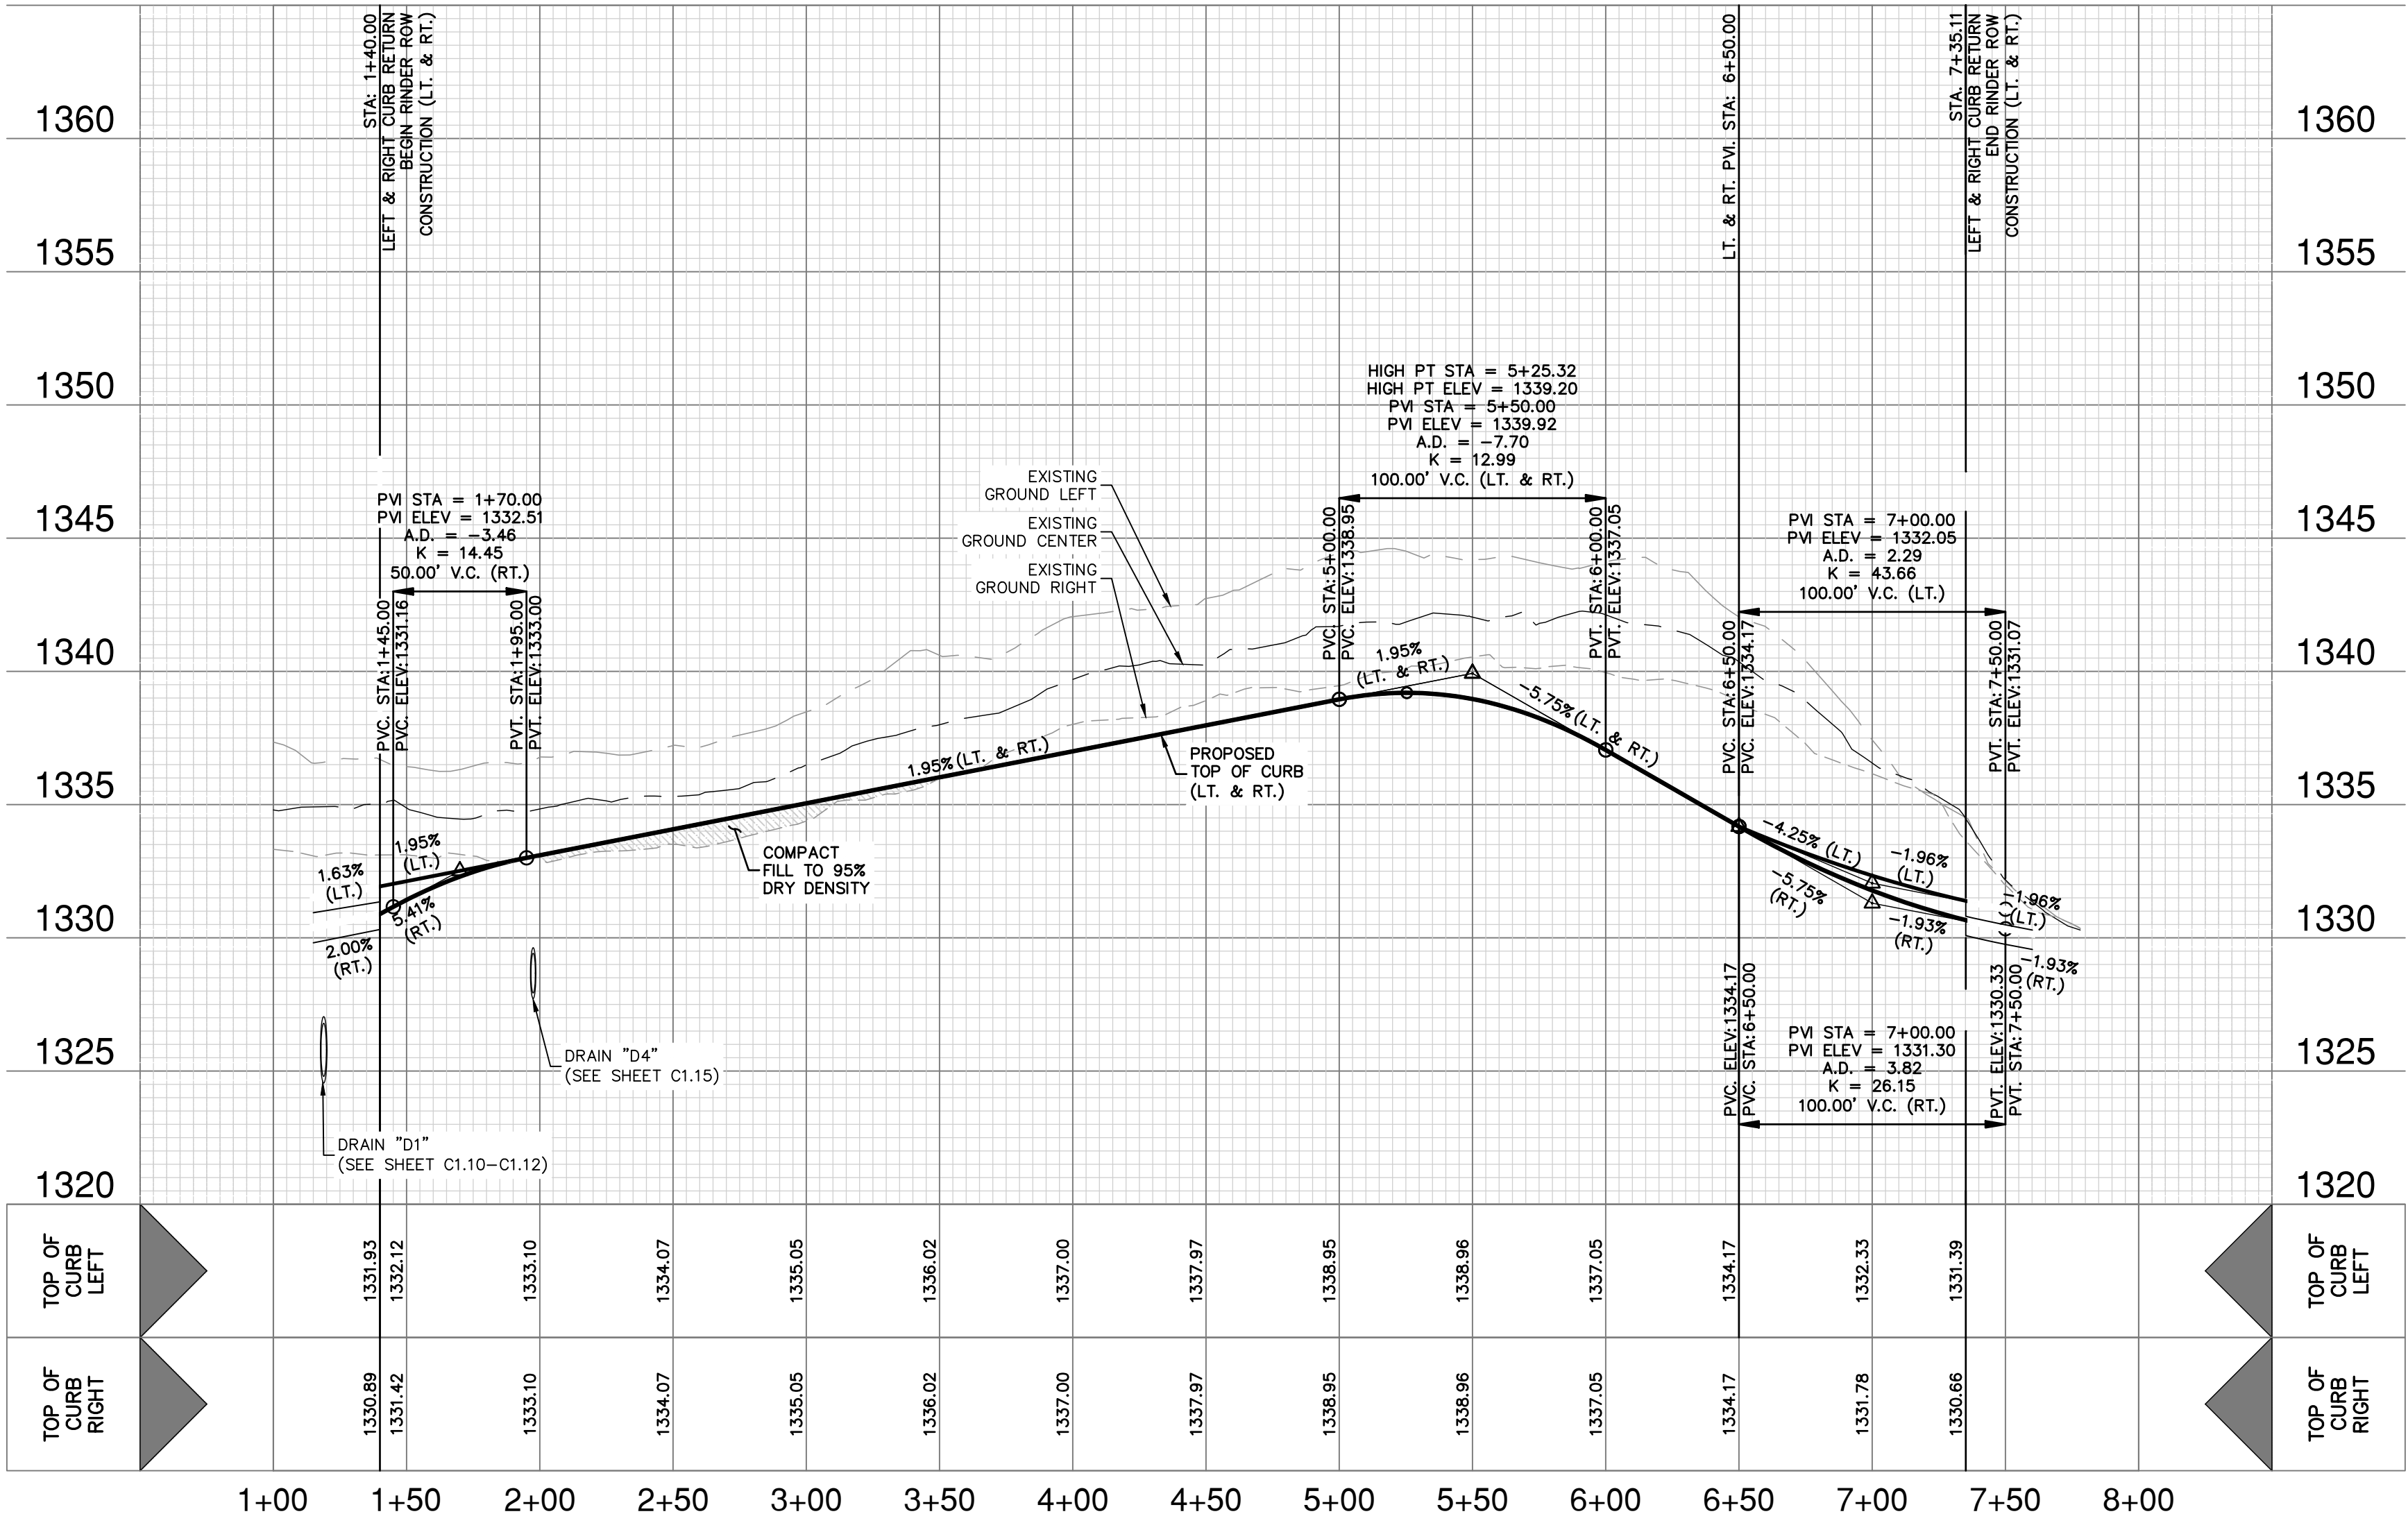

STREET NOTES:

- CONTRACTOR SHALL MATCH EXISTING PAVEMENT AT TIE-IN. IF EXISTING PAVEMENT ELEVATION DIFFERS SIGNIFICANTLY, CONTRACTOR SHALL NOTIFY THE ENGINEER PRIOR TO CONTINUING WORK.
- SIDEWALKS SHALL BE CONSTRUCTED 3'-FT FROM THE BACK OF CURB FOR ALL LOCATIONS WHERE THE SIDEWALK IS SHOWN OFFSET. REFER TO STREET DETAIL SHEET FOR SIDEWALK AND RAMP DETAILS.
- NO PERMANENT STRUCTURES HIGHER THAN 3 FEET, AND LOWER THAN 8 FEET ABOVE THE PAVEMENT, INCLUDING STRUCTURES, WALLS, FENCES, AND VEGETATION, SHALL BE CONSTRUCTED OR ALLOWED WITHIN THE CLEAR VISION EASEMENT. CONTRACTOR SHALL GRADE AREAS WITHIN CLEAR VISION EASEMENTS SUCH THAT THE ELEVATION WITHIN THE CLEAR VISION EASEMENT IS NOT HIGHER THAN 3 FEET ABOVE THE ADJACENT TOP OF PAVEMENT.
- DRIVEWAYS SHOWN ON THIS PLAN ARE FOR THE SOLE PURPOSE OF INDICATING A POTENTIAL CONFLICT WITH CURB RAMP, DRAINAGE INFRASTRUCTURE, OR OTHER CONFLICT. DRIVEWAY LOCATION IS SUBJECT TO CHANGE BASED ON HOME SELECTION AND FINAL LOT DESIGN.
- CHANGES IN THE SIDEWALK LOCATION FOR A MAXIMUM LINEAR DISTANCE OF TWO HUNDRED (200) FEET ARE PERMITTED TO BE APPROVED BY THE FIELD INSPECTOR WITHOUT AMENDING THE STREET PLAN OR UTILITY.



MEYER RANCH UNIT 16
COMAL COUNTY, TEXAS
RINDER ROW - PLAN & PROFILE
STA 1+40.00 TO 7+35.11

PLAT NO. 30010-27
JOB NO. 30010-27
DATE DECEMBER 2024
DESIGNER CL
CHECKED HF DRAWN BH
SHEET C2.08

FOR PERMIT

Date: Dec 17, 2024, 11:20am User: ID: 416449
File: P:\300\10\22\Design\Ch\ST-3001022-1ACA_VAGAR.dwg

THIS DOCUMENT HAS BEEN PRODUCED FROM MATERIAL THAT WAS STORED AND/OR TRANSMITTED ELECTRONICALLY AND MAY HAVE BEEN INADVERTENTLY ALTERED. RELY ONLY ON FINAL HARDCOPY MATERIALS BEARING THE CONSULTANT'S ORIGINAL SIGNATURE AND SEAL. AERIAL IMAGERY PROVIDED BY GOOGLE/UNLESS OTHERWISE NOTED. Imagery © 2016, CARPOOL/Global, Texas Orthomography Program, USDA Farm Service Agency.

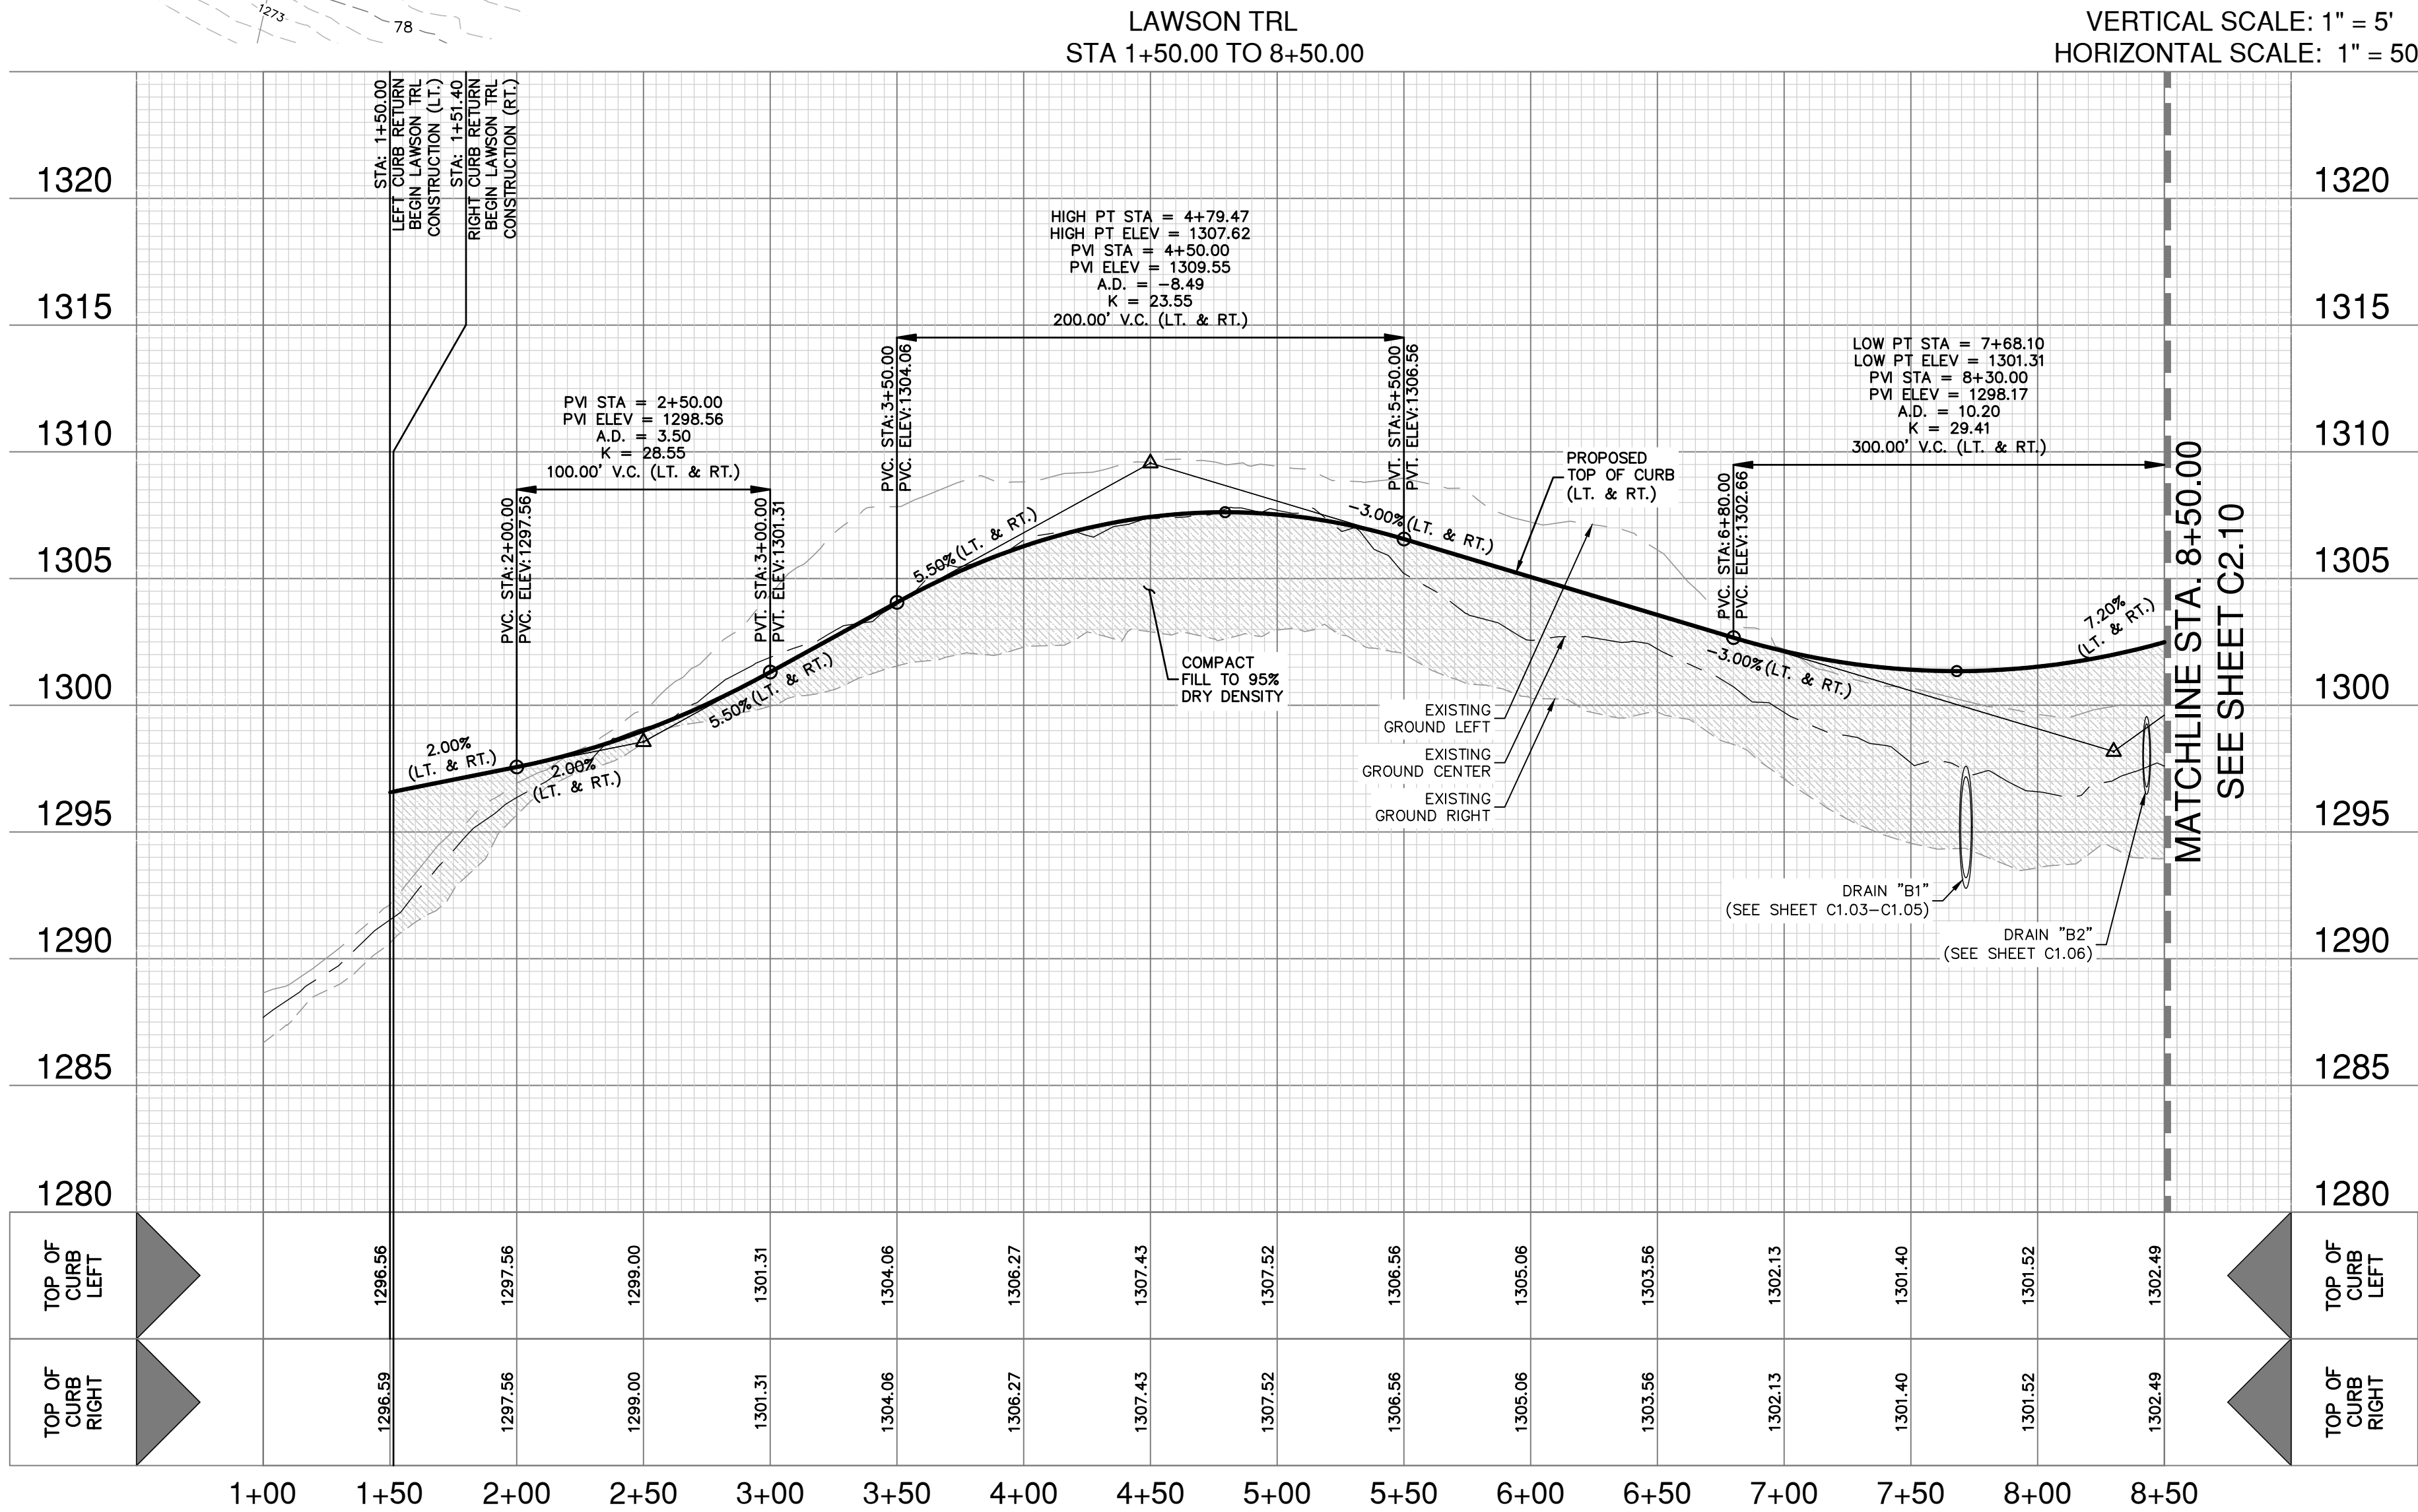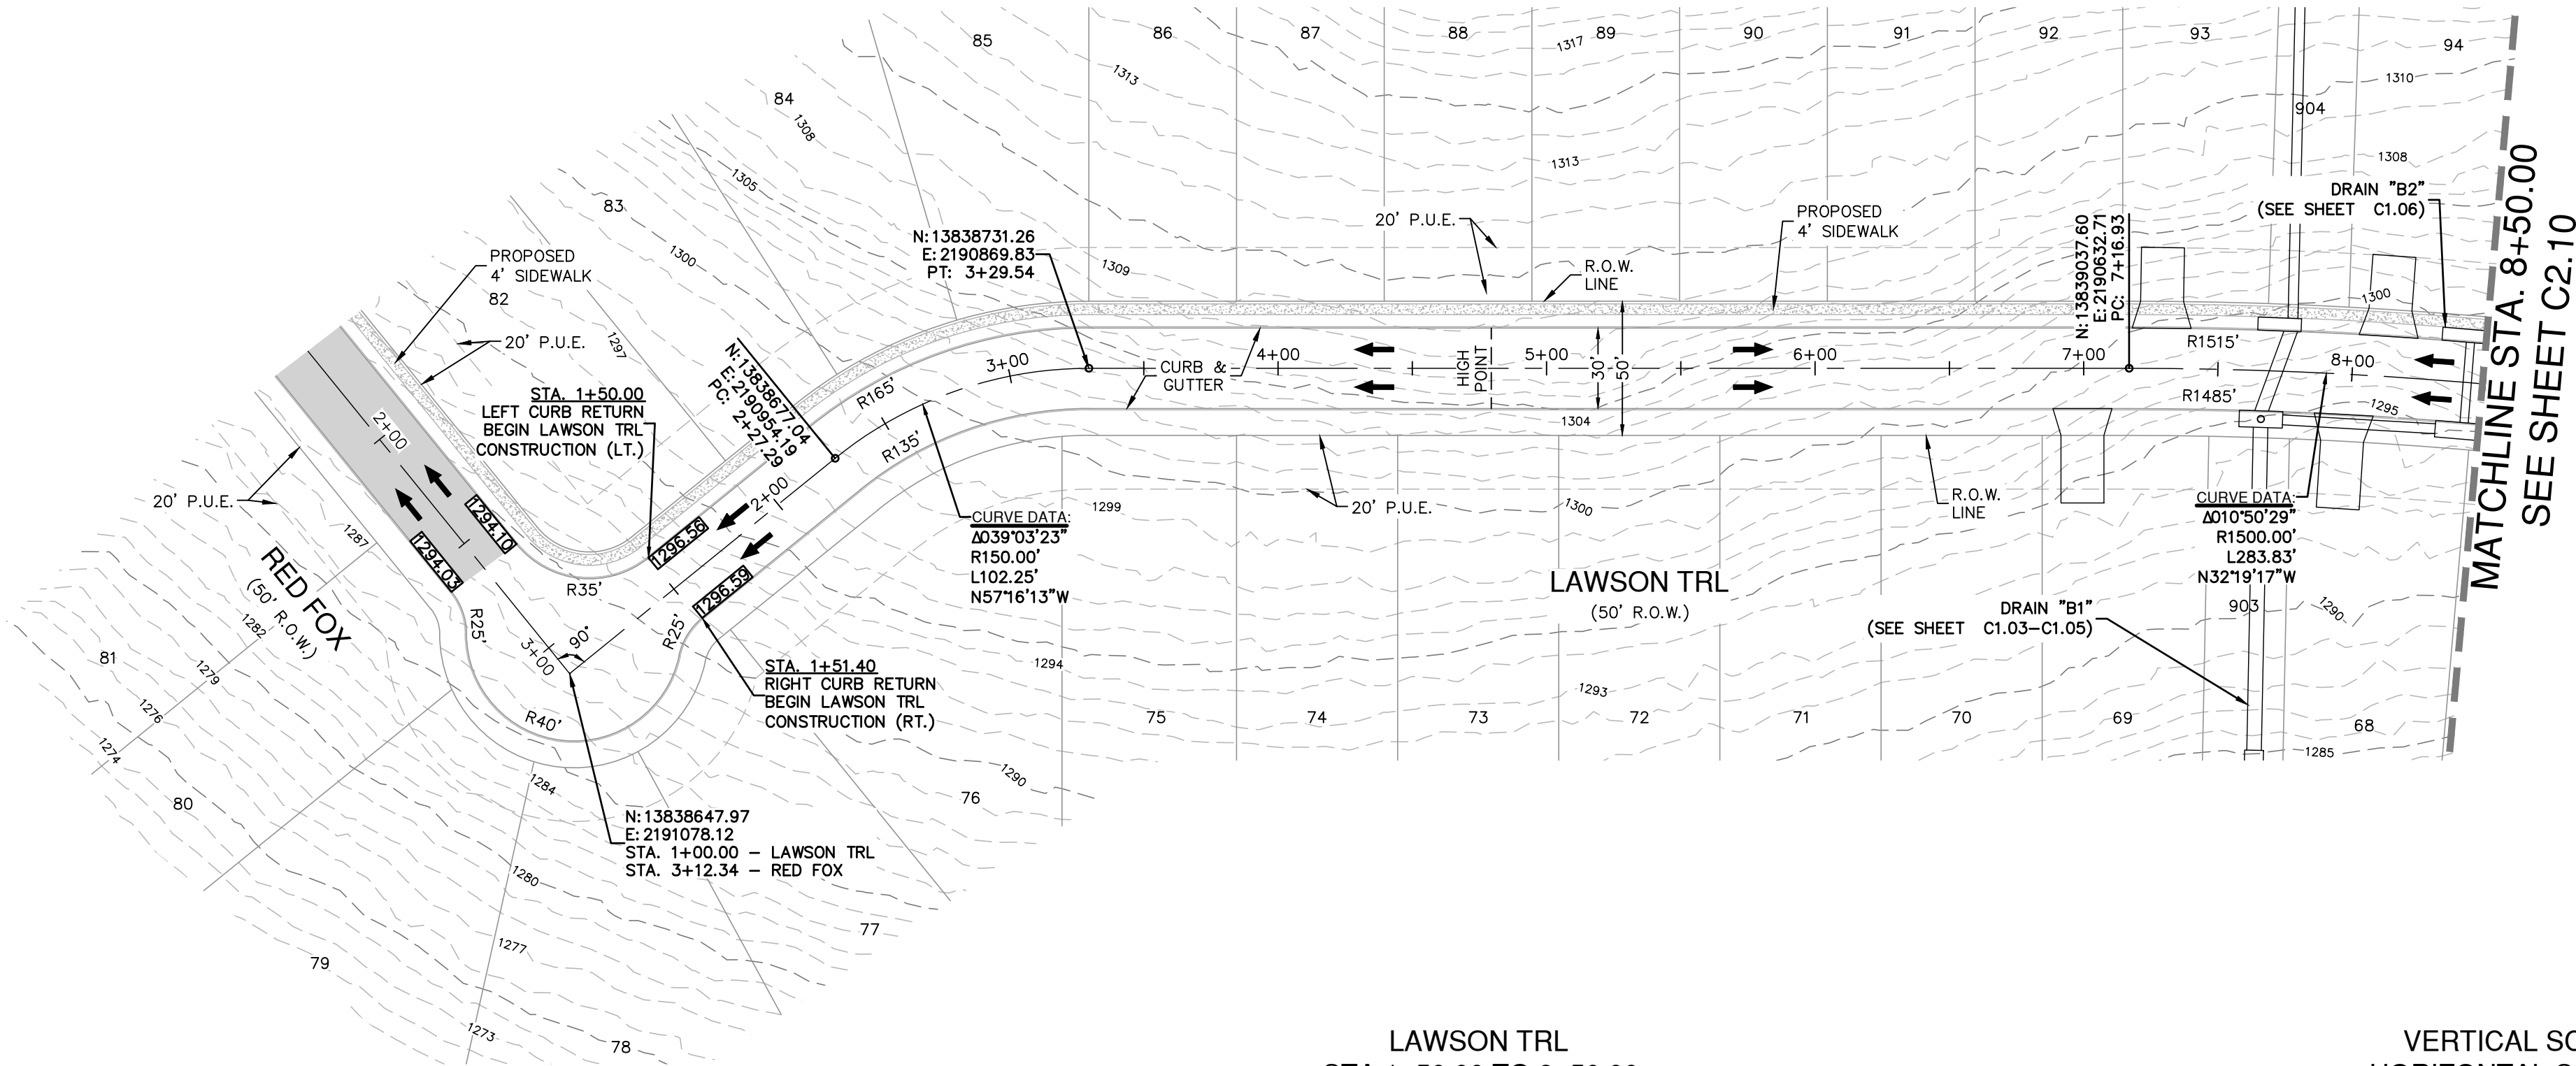

STREET LEGEND

PROJECT LIMITS	---
MAINTAIN GUTTER	→
EXISTING CONTOUR	---
WHEELCHAIR RAMP	↗
CENTERLINE	CL
RADIUS POINT	RP
POINT OF CURVATURE	PC
POINT OF TANGENCY	PT
RETURN	RET
DRAINAGE FLOW ARROW	→
TOP OF CURB SPOT ELEVATION	857.00(P) x
PAVEMENT ELEVATION	857.00(P) x
WASHOUT CROWN SECTION	---
SIDEWALK (SEE SHEET C3.00 & C3.01 FOR DEVELOPER/HOMEBUILDER RESPONSIBILITY)	---
DRIVEWAY	---
PUBLIC UTILITY EASEMENT	P.U.E.

STREET NOTES:

- CONTRACTOR SHALL MATCH EXISTING PAVEMENT AT TIE-IN. IF EXISTING PAVEMENT ELEVATION DIFFERS SIGNIFICANTLY, CONTRACTOR SHALL NOTIFY THE ENGINEER PRIOR TO CONTINUING WORK.
- SIDEWALKS SHALL BE CONSTRUCTED 3'-FT FROM THE BACK OF CURB FOR ALL LOCATIONS WHERE THE SIDEWALK IS SHOWN OFFSET. REFER TO STREET DETAIL SHEET FOR SIDEWALK AND RAMP DETAILS.
- NO PERMANENT STRUCTURES HIGHER THAN 3 FEET, AND LOWER THAN 8 FEET ABOVE THE PAVEMENT, INCLUDING STRUCTURES, WALLS, FENCES, AND VEGETATION, SHALL BE CONSTRUCTED OR ALLOWED WITHIN THE CLEAR VISION EASEMENT. CONTRACTOR SHALL GRADE AREAS WITHIN CLEAR VISION EASEMENTS SUCH THAT THE ELEVATION WITHIN THE CLEAR VISION EASEMENT IS NOT HIGHER THAN 3 FEET ABOVE THE ADJACENT TOP OF PAVEMENT.
- DRIVEWAYS SHOWN ON THIS PLAN ARE FOR THE SOLE PURPOSE OF INDICATING A POTENTIAL CONFLICT WITH CURB RAMP, DRAINAGE INFRASTRUCTURE, OR OTHER CONFLICT. DRIVEWAY LOCATION IS SUBJECT TO CHANGE BASED ON HOME SELECTION AND FINAL LOT DESIGN.
- CHANGES IN THE SIDEWALK LOCATION FOR A MAXIMUM LINEAR DISTANCE OF TWO HUNDRED (200) FEET ARE PERMITTED TO BE APPROVED BY THE FIELD INSPECTOR WITHOUT AMENDING THE STREET PLAN OR UTILITY.

PAPE-DAWSON
ENGINEERS

1072 INDEPENDENCE DR, STE 102 | NEW BRAUNFELS, TX 78132 | 830.652.5653
TEXAS ENGINEERING FIRM #470 1 TEXAS SURVEYING FIRM #10028800

MEYER RANCH UNIT 16
COMAL COUNTY, TEXAS

LAWSON TRL - PLAN & PROFILE


STA 1+50.00 TO 8+50.00

PLAT NO. 30010-27
JOB NO. 30010-27
DATE DECEMBER 2024
DESIGNER CL
CHECKED HF DRAWN BH
SHEET C2.09

FOR PERMIT

Date: Dec 31, 2024, 10:47am User: ID: bawdsh4t
File: P:\300\10.22\Design\Chas\ST-3001027-VACA_VAGAR.dwg

THIS DOCUMENT HAS BEEN PRODUCED FROM MATERIAL THAT WAS STORED AND/OR TRANSMITTED ELECTRONICALLY AND MAY HAVE BEEN INADVERTENTLY ALTERED. RELY ONLY ON FINAL HARDCOPY MATERIALS BEARING THE CONSULTANT'S ORIGINAL SIGNATURE AND SEAL. AERIAL IMAGERY PROVIDED BY GOOGLE/© UNLESS OTHERWISE NOTED. Imagery © 2016, CARPOOL/Google, Texas Orthomography Program, USDA Farm Service Agency.

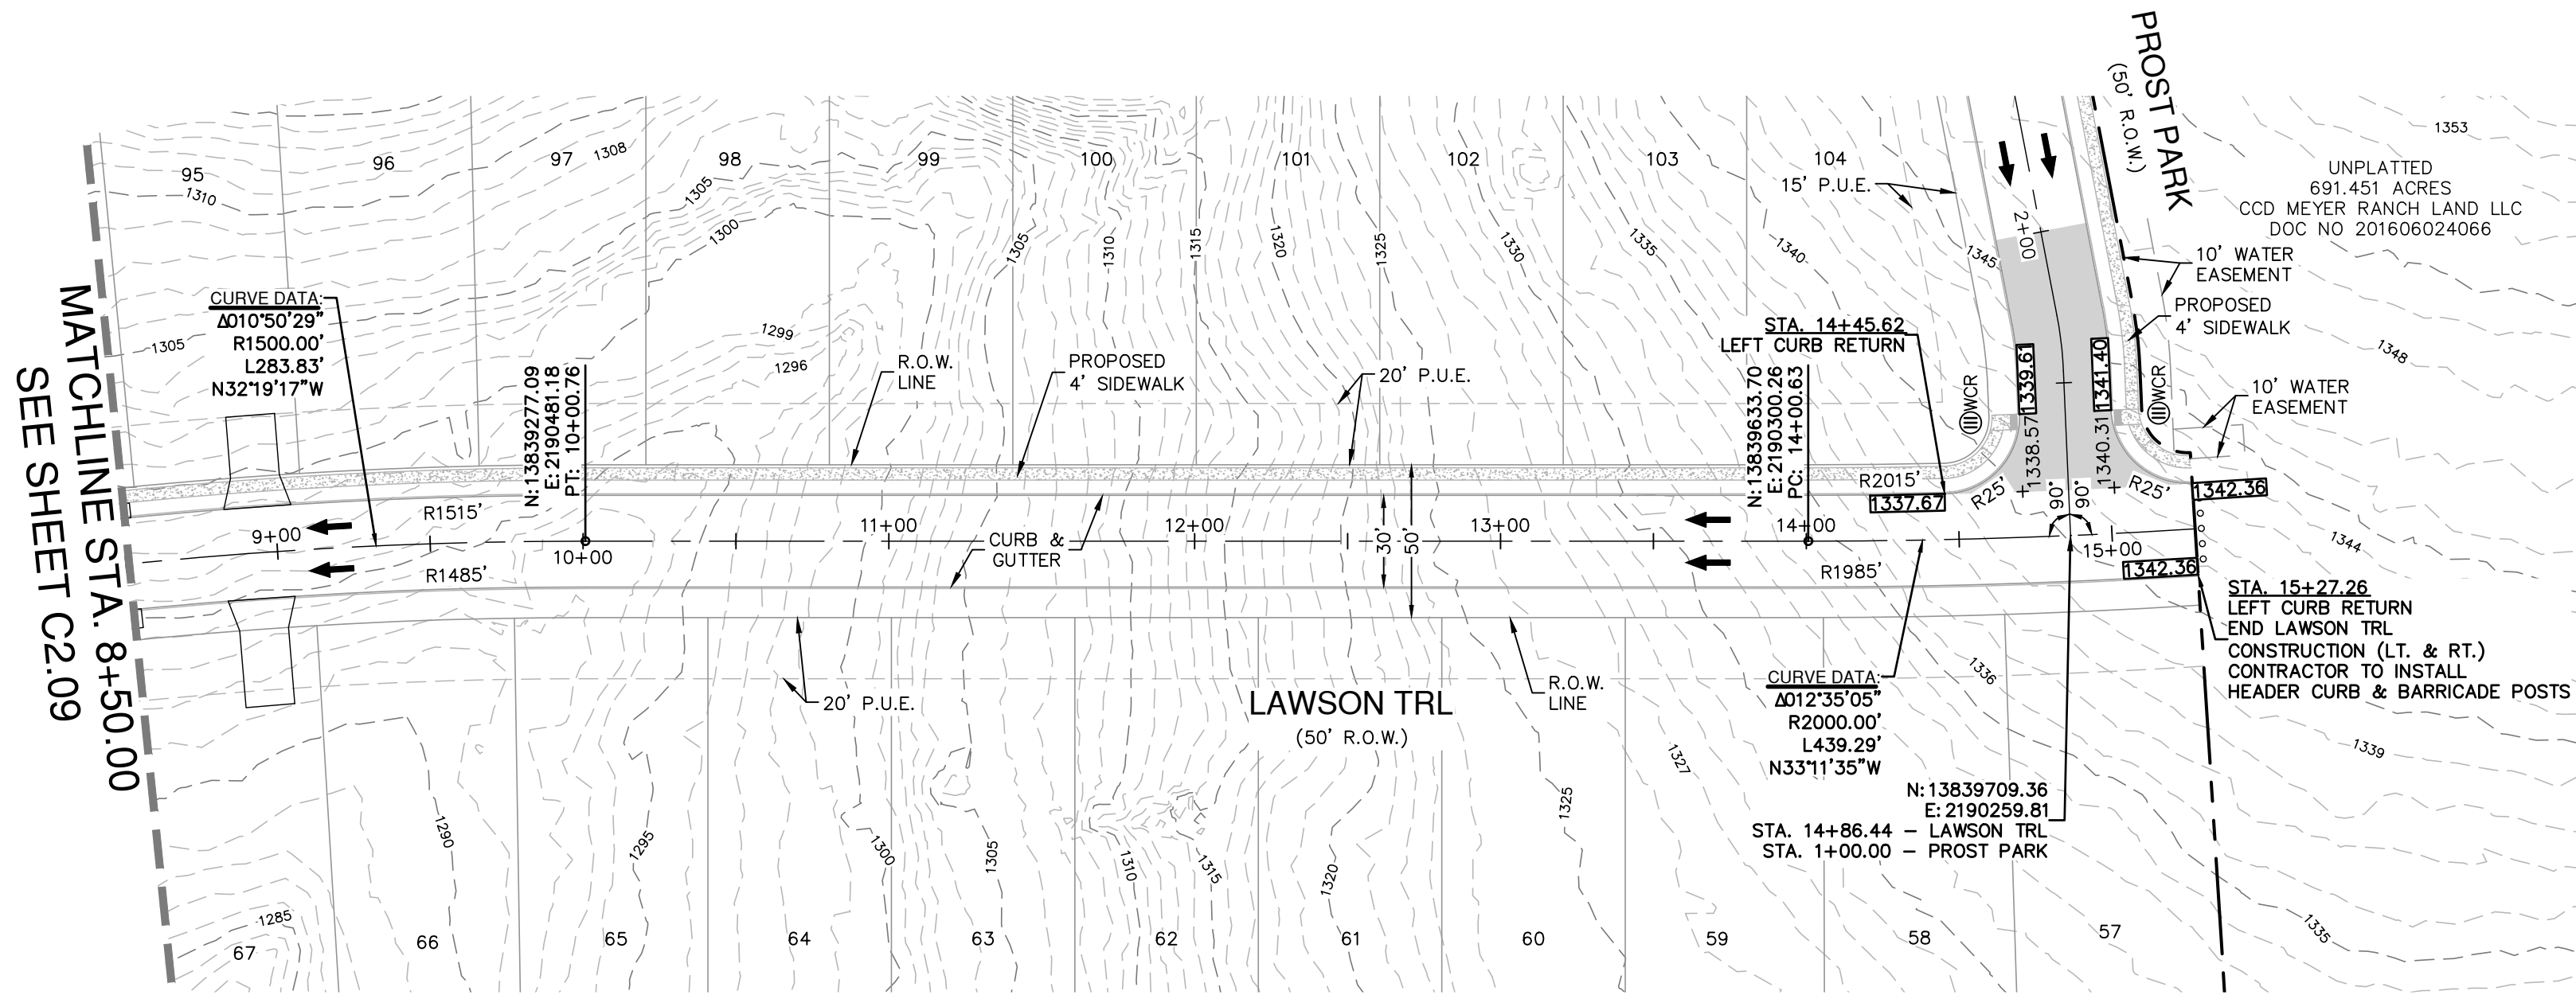

STREET LEGEND


PROJECT LIMITS	---
MAINTAIN GUTTER	→
EXISTING CONTOUR	---
WHEELCHAIR RAMP	970
CENTERLINE	CL
RADIUS POINT	RP
POINT OF CURVATURE	PC
POINT OF TANGENCY	PT
RETURN	RET
DRAINAGE FLOW ARROW	→
TOP OF CURB SPOT ELEVATION	857.30
PAVEMENT ELEVATION	857.00(P) x
WASHOUT CROWN SECTION	
SIDEWALK (SEE SHEET C3.00 & C3.01 FOR DEVELOPER/HOMEBUILDER RESPONSIBILITY)	
DRIVEWAY	
PUBLIC UTILITY EASEMENT	P.U.E.

PAPE-DAWSON
ENGINEERS
1072 INDEPENDENCE DR. STE 102 | NEW BRAUNFELS, TX 78132 | 830.652.5653
TEXAS ENGINEERING FIRM #470 1 TEXAS SURVEYING FIRM #10028800


MEYER RANCH UNIT 16
COMAL COUNTY, TEXAS
LAWSON TRL - PLAN & PROFILE
STA 8+50.00 TO 15+27.26

PLAT NO. 30010-27
JOB NO. 30010-27
DATE DECEMBER 2024
DESIGNER CL
CHECKED HF DRAWN BH
SHEET C2.10

LAWSON TRL
STA 8+50.00 TO 12+00.00

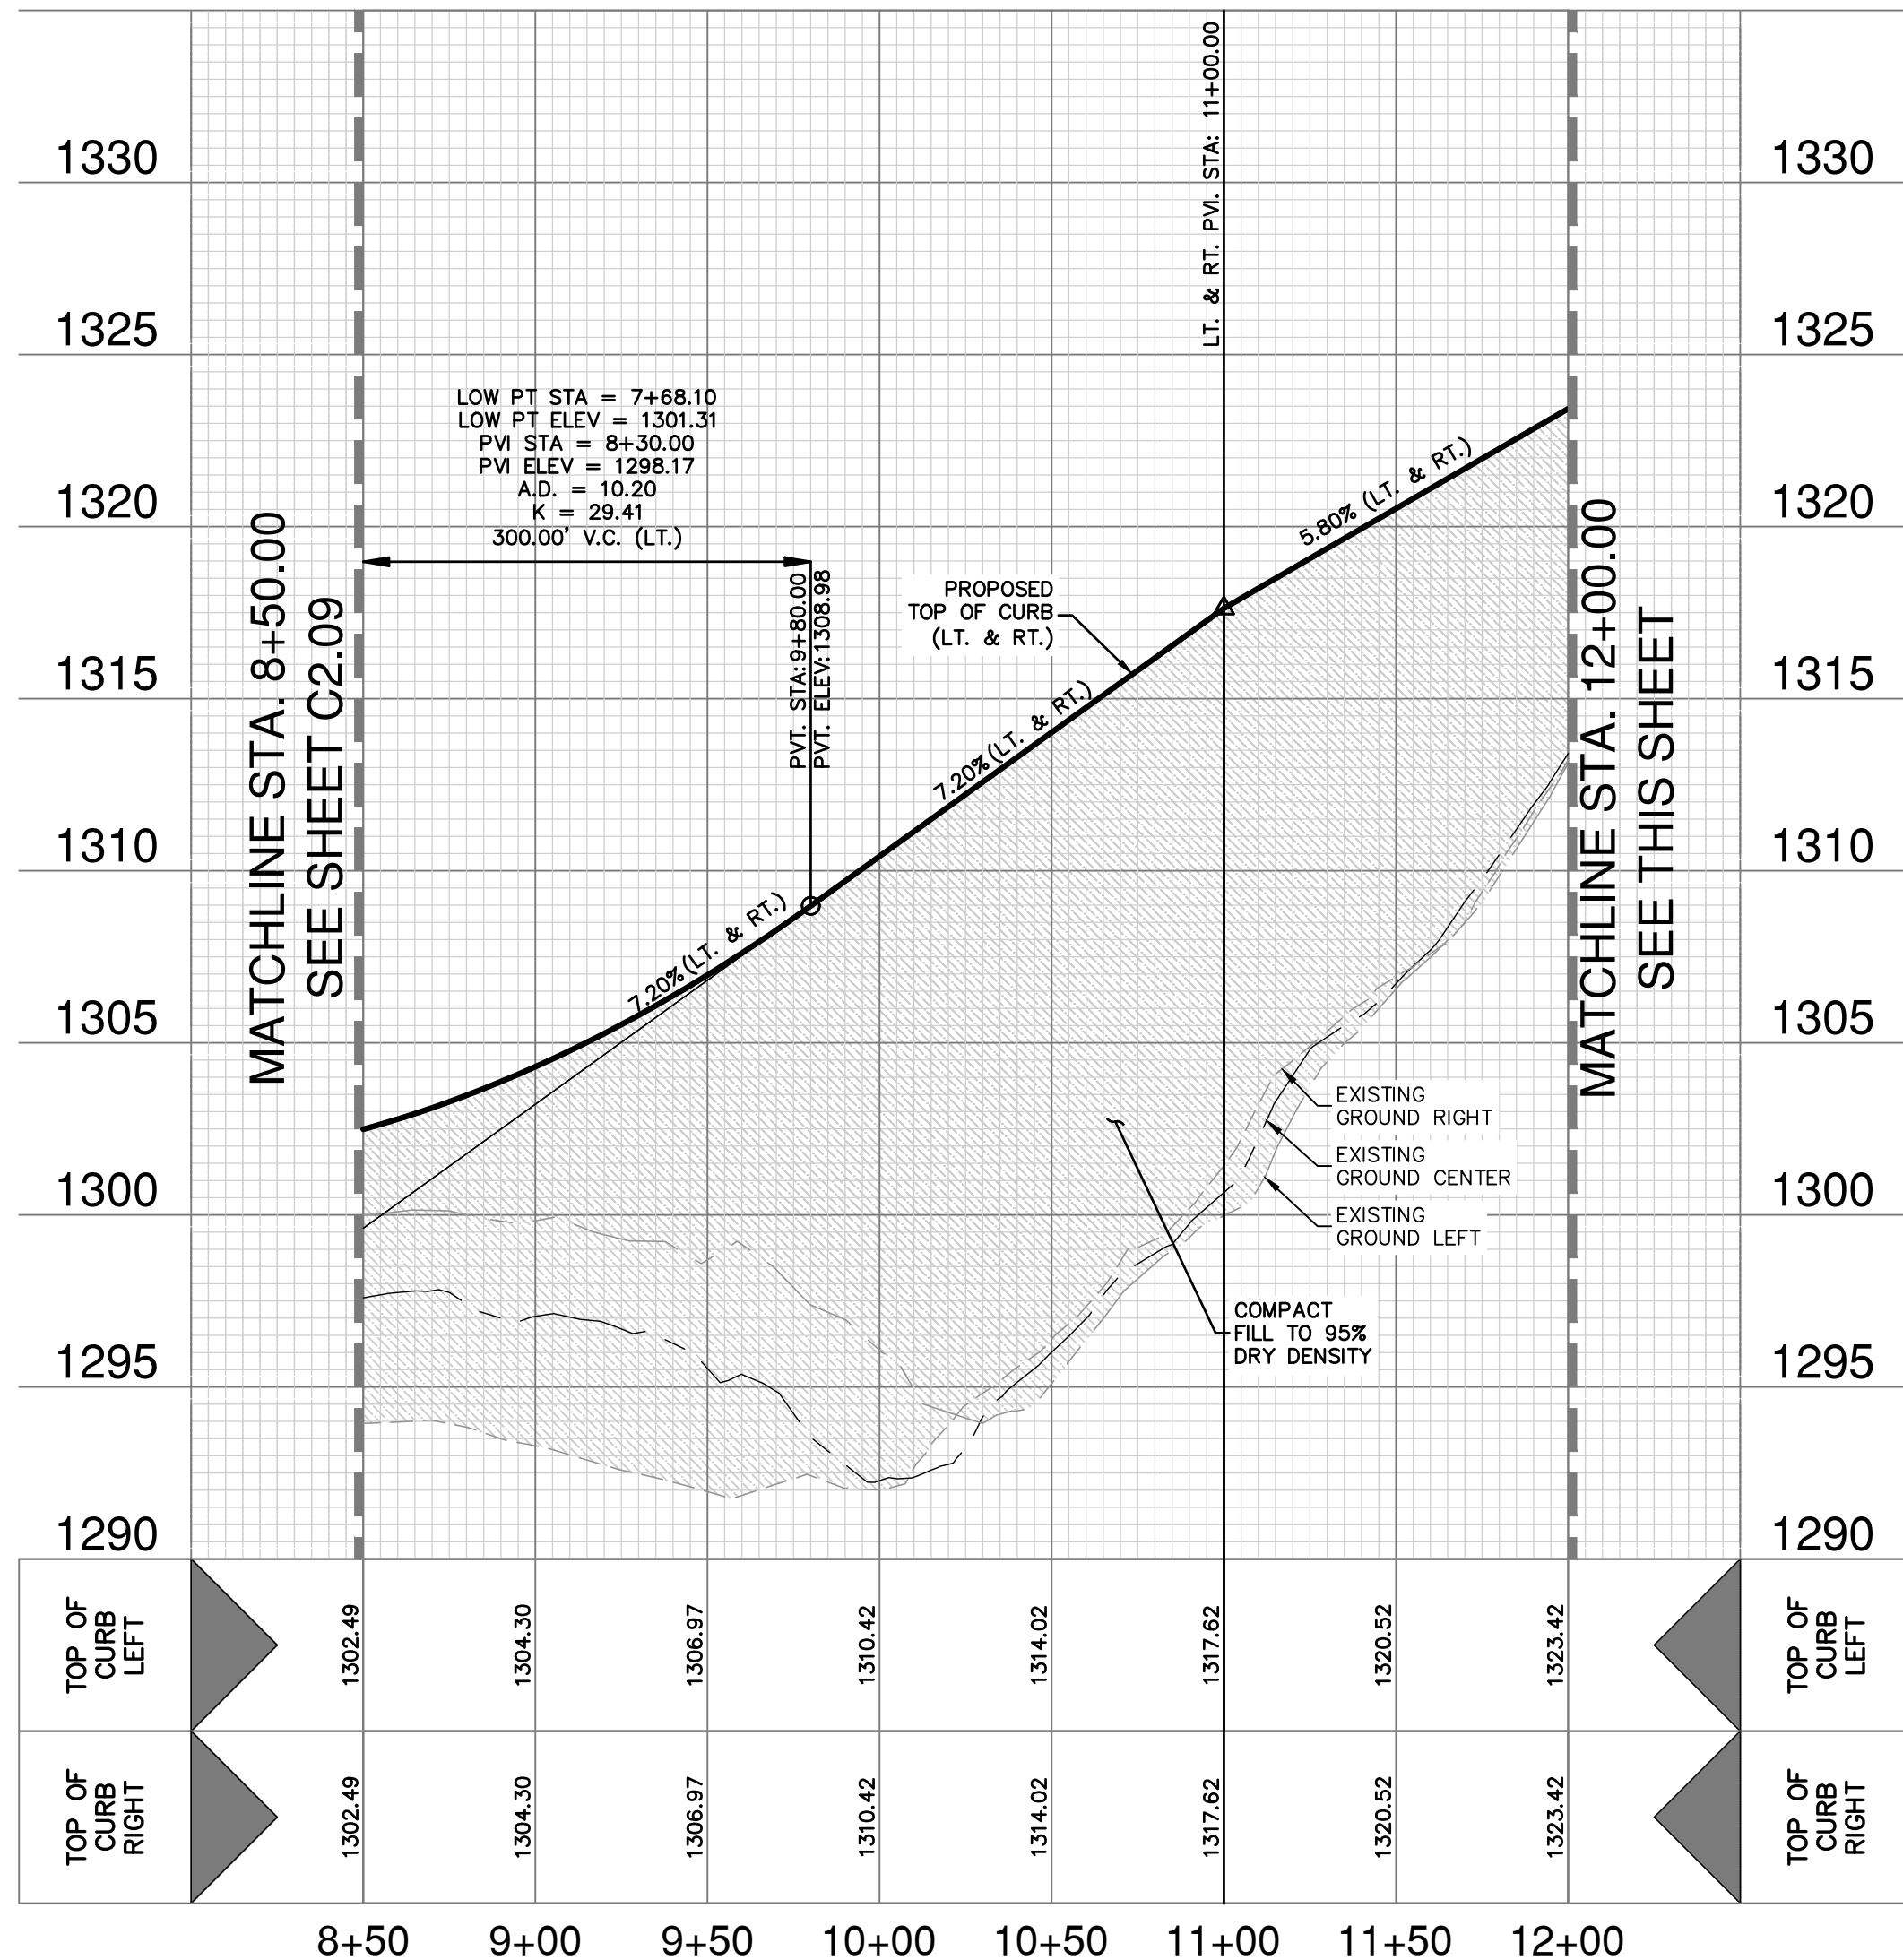

LAWSON TRL
STA 12+00.00 TO 15+27.26
VERTICAL SCALE: 1" = 5'
HORIZONTAL SCALE: 1" = 50'

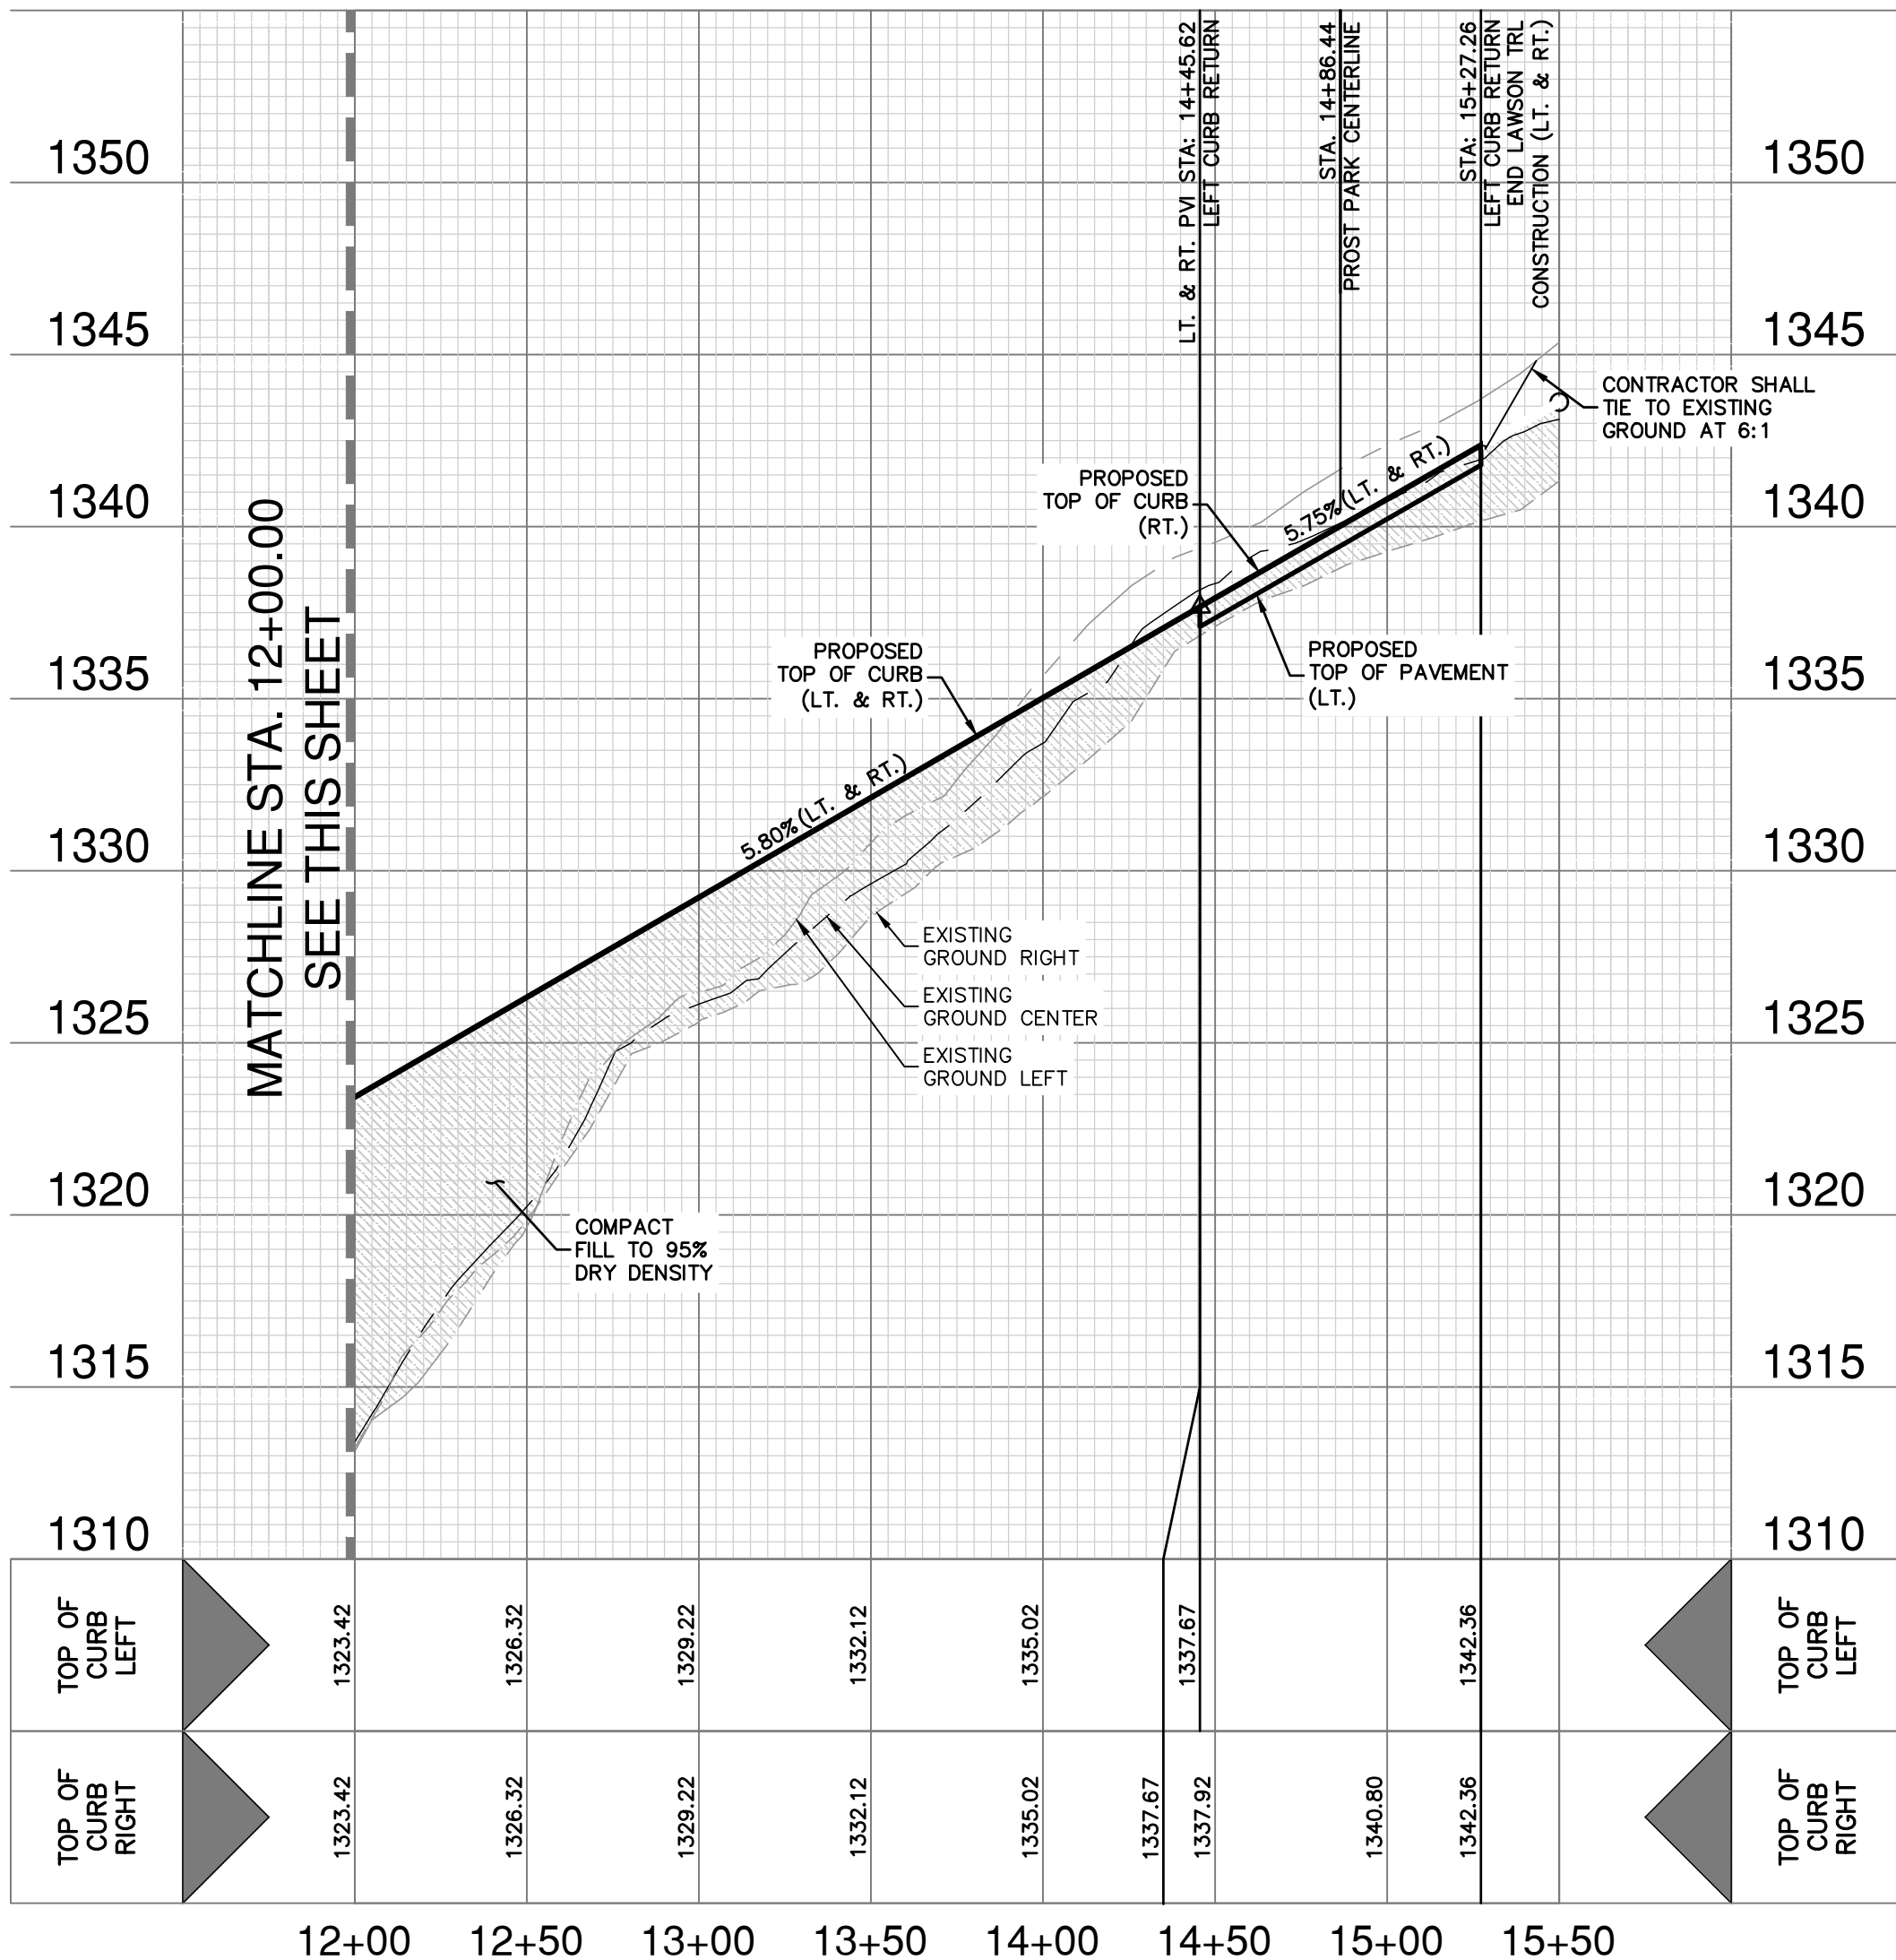



STREET NOTES:

- CONTRACTOR SHALL MATCH EXISTING PAVEMENT AT TIE-IN. IF EXISTING PAVEMENT ELEVATION DIFFERS SIGNIFICANTLY, CONTRACTOR SHALL NOTIFY THE ENGINEER PRIOR TO CONTINUING WORK.
- SIDEWALKS SHALL BE CONSTRUCTED 3'-FT FROM THE BACK OF CURB FOR ALL LOCATIONS WHERE THE SIDEWALK IS SHOWN OFFSET. REFER TO STREET DETAIL SHEET FOR SIDEWALK AND RAMP DETAILS.
- NO PERMANENT STRUCTURES HIGHER THAN 3 FEET, AND LOWER THAN 8 FEET ABOVE THE PAVEMENT, INCLUDING STRUCTURES, WALLS, FENCES, AND VEGETATION, SHALL BE CONSTRUCTED OR ALLOWED WITHIN THE CLEAR VISION EASEMENT. CONTRACTOR SHALL GRADE AREAS WITHIN CLEAR VISION EASEMENTS SUCH THAT THE ELEVATION WITHIN THE CLEAR VISION EASEMENT IS NOT HIGHER THAN 3 FEET ABOVE THE ADJACENT TOP OF PAVEMENT.
- DRIVEWAYS SHOWN ON THIS PLAN ARE FOR THE SOLE PURPOSE OF INDICATING A POTENTIAL CONFLICT WITH CURB RAMP, DRAINAGE INFRASTRUCTURE, OR OTHER CONFLICT. DRIVEWAY LOCATION IS SUBJECT TO CHANGE BASED ON HOME SELECTION AND FINAL LOT DESIGN.
- CHANGES IN THE SIDEWALK LOCATION FOR A MAXIMUM LINEAR DISTANCE OF TWO HUNDRED (200) FEET ARE PERMITTED TO BE APPROVED BY THE FIELD INSPECTOR WITHOUT AMENDING THE STREET PLAN OR UTILITY.

FOR PERMIT

Date: Dec 17, 2024, 11:21am User ID: Alcedo
File: P:\300\10\23\Design\Chas\ST-3001022-WALKER_RUN.dwg


THIS DOCUMENT HAS BEEN PRODUCED FROM MATERIAL THAT WAS STORED AND/OR TRANSMITTED ELECTRONICALLY AND MAY HAVE BEEN INADVERTENTLY ALTERED. RELY ONLY ON FINAL HARDCOPY MATERIALS BEARING THE CONSULTANT'S ORIGINAL SIGNATURE AND SEAL. AERIAL IMAGERY PROVIDED BY GOOGLE/© UNLESS OTHERWISE NOTED. Imagery © 2016, CARPOOL24, Inc. Texas Orthorectification Program, USDA Farm Service Agency.

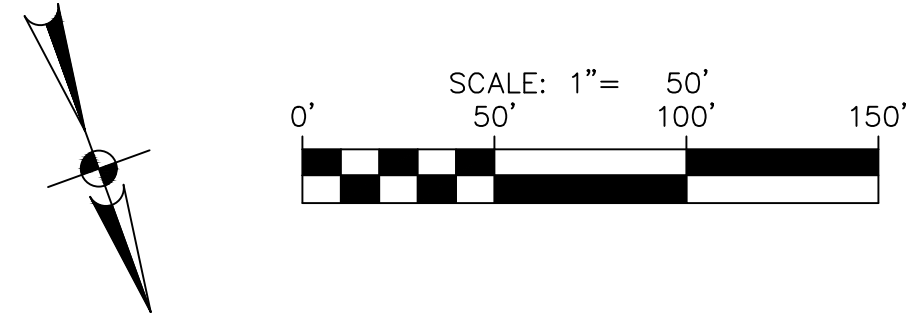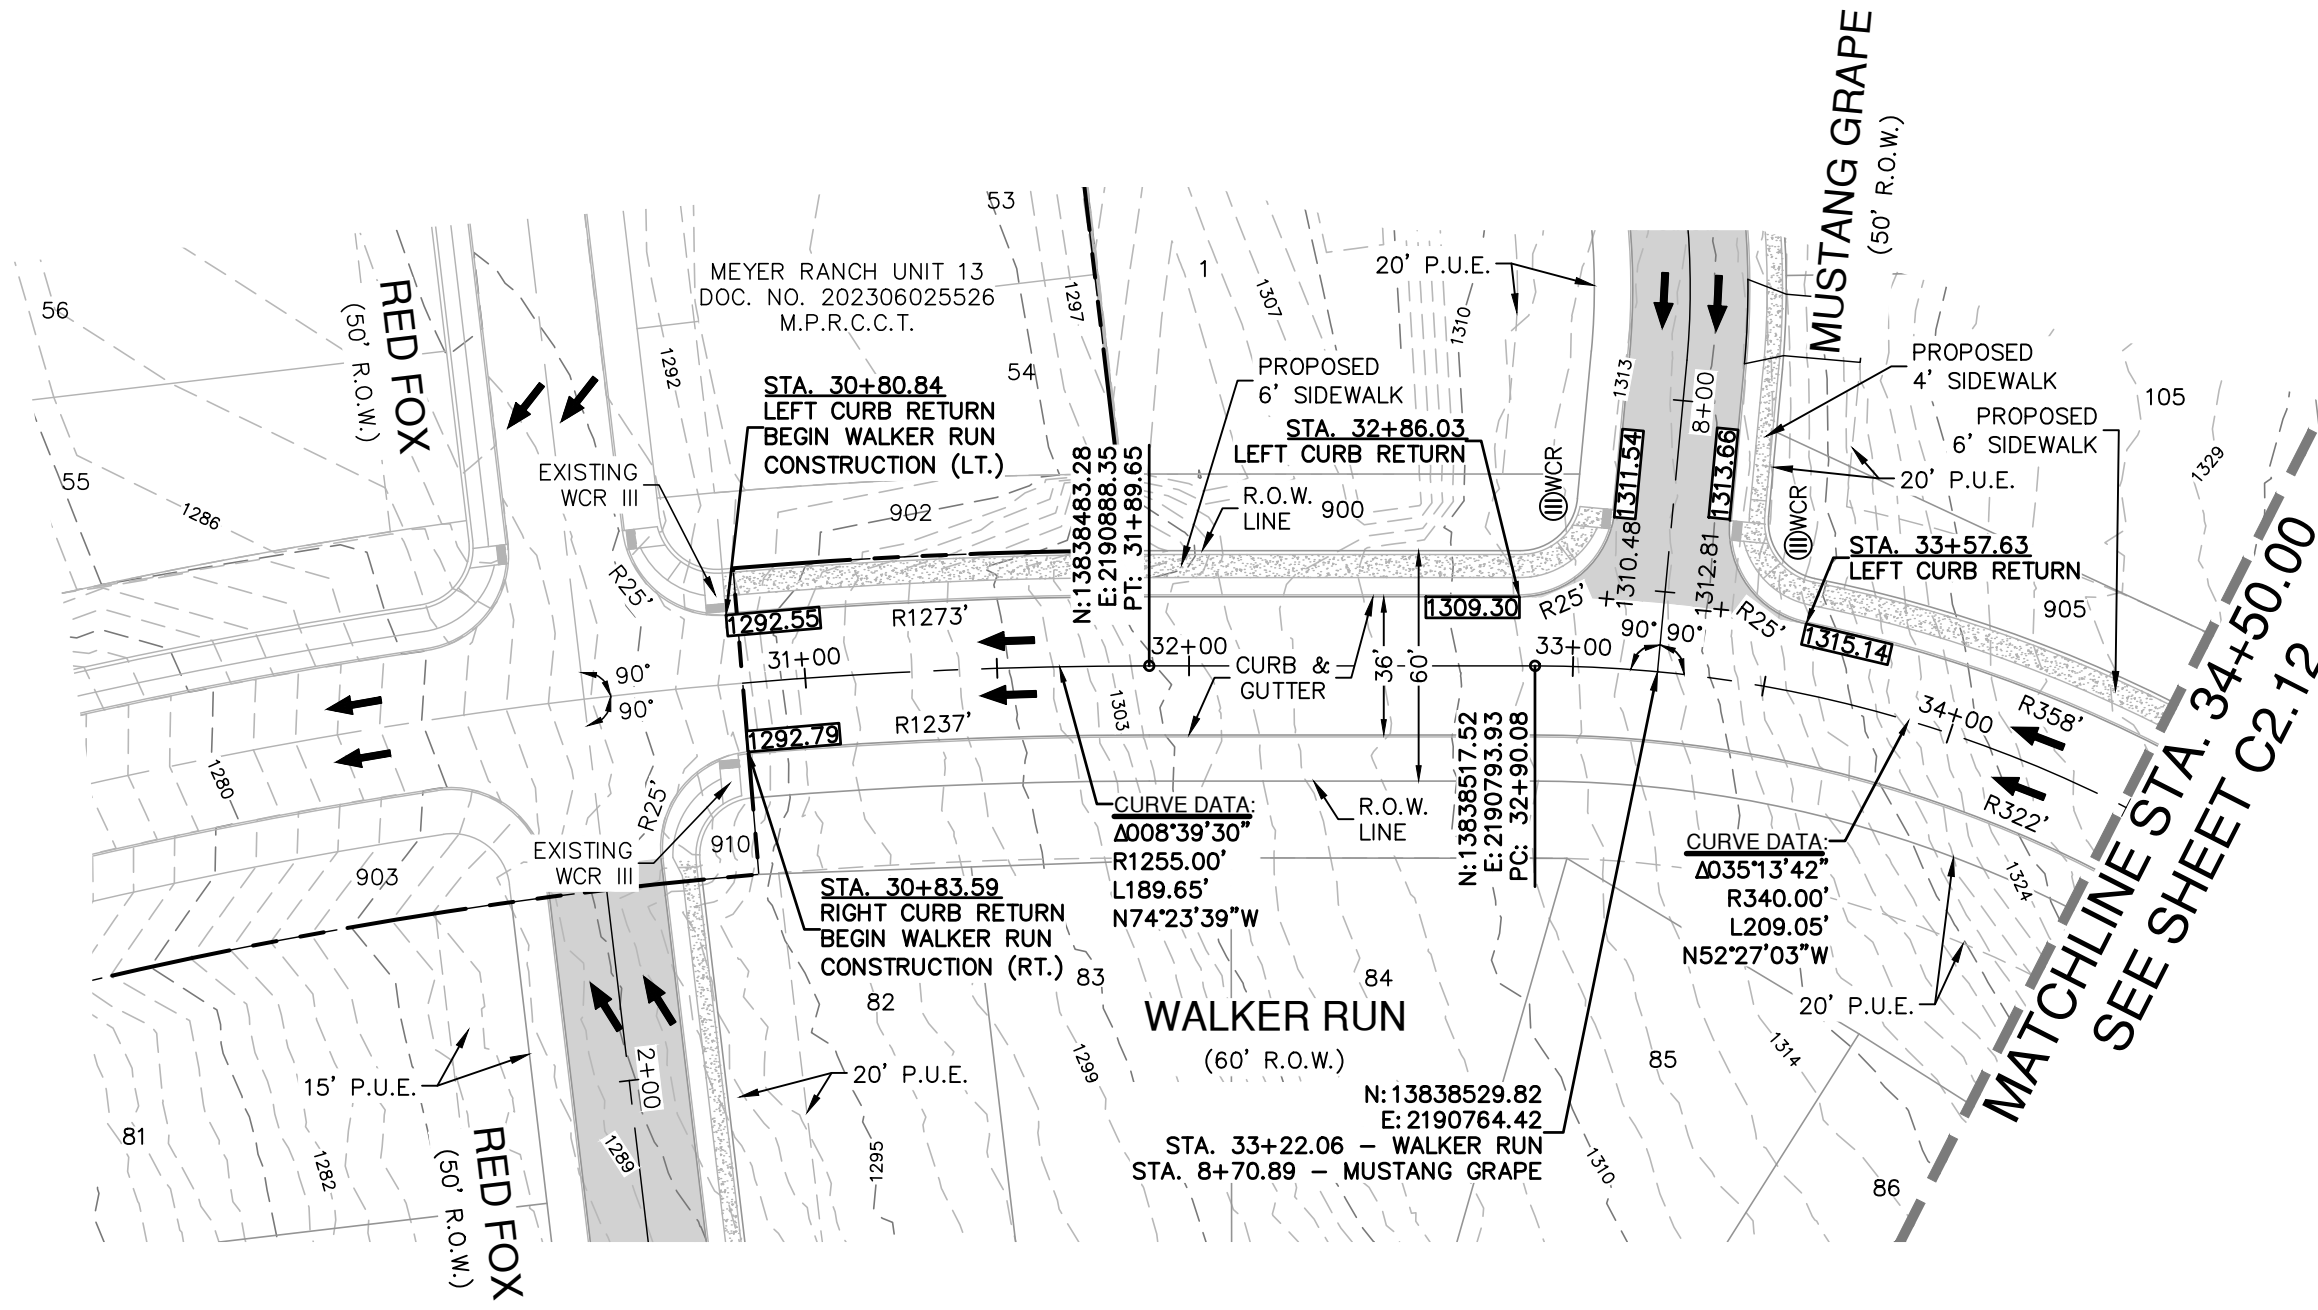

STREET LEGEND


PROJECT LIMITS	---
MAINTAIN GUTTER	→
EXISTING CONTOUR	---
WHEELCHAIR RAMP	Ⓢ
CENTERLINE	CL
RADIUS POINT	RP
POINT OF CURVATURE	PC
POINT OF TANGENCY	PT
RETURN	RET
DRAINAGE FLOW ARROW	→
TOP OF CURB SPOT ELEVATION	857.30
PAVEMENT ELEVATION	857.00(P) x
WASHOUT CROWN SECTION	
SIDEWALK (SEE SHEET C3.00 & C3.01 FOR DEVELOPER/HOMEBUILDER RESPONSIBILITY)	
DRIVEWAY	
PUBLIC UTILITY EASEMENT	P.U.E.

NO.	REVISION	DATE

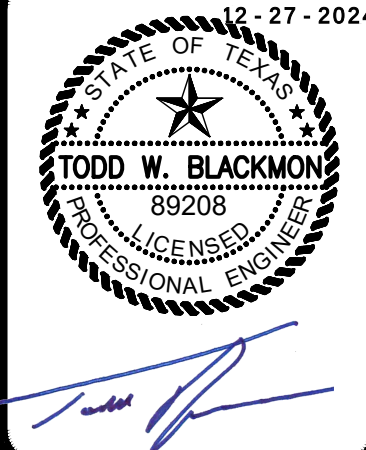

PAPE-DAWSON
ENGINEERS
1072 INDEPENDENCE DR. STE 102 | NEW BRAUNFELS, TX 78132 | 830.652.5653
TEXAS ENGINEERING FIRM #479 1 TEXAS SURVEYING FIRM #10028800

MEYER RANCH UNIT 16
COMAL COUNTY, TEXAS
WALKER RUN - PLAN & PROFILE
STA 30+80.84 TO 34+50.00

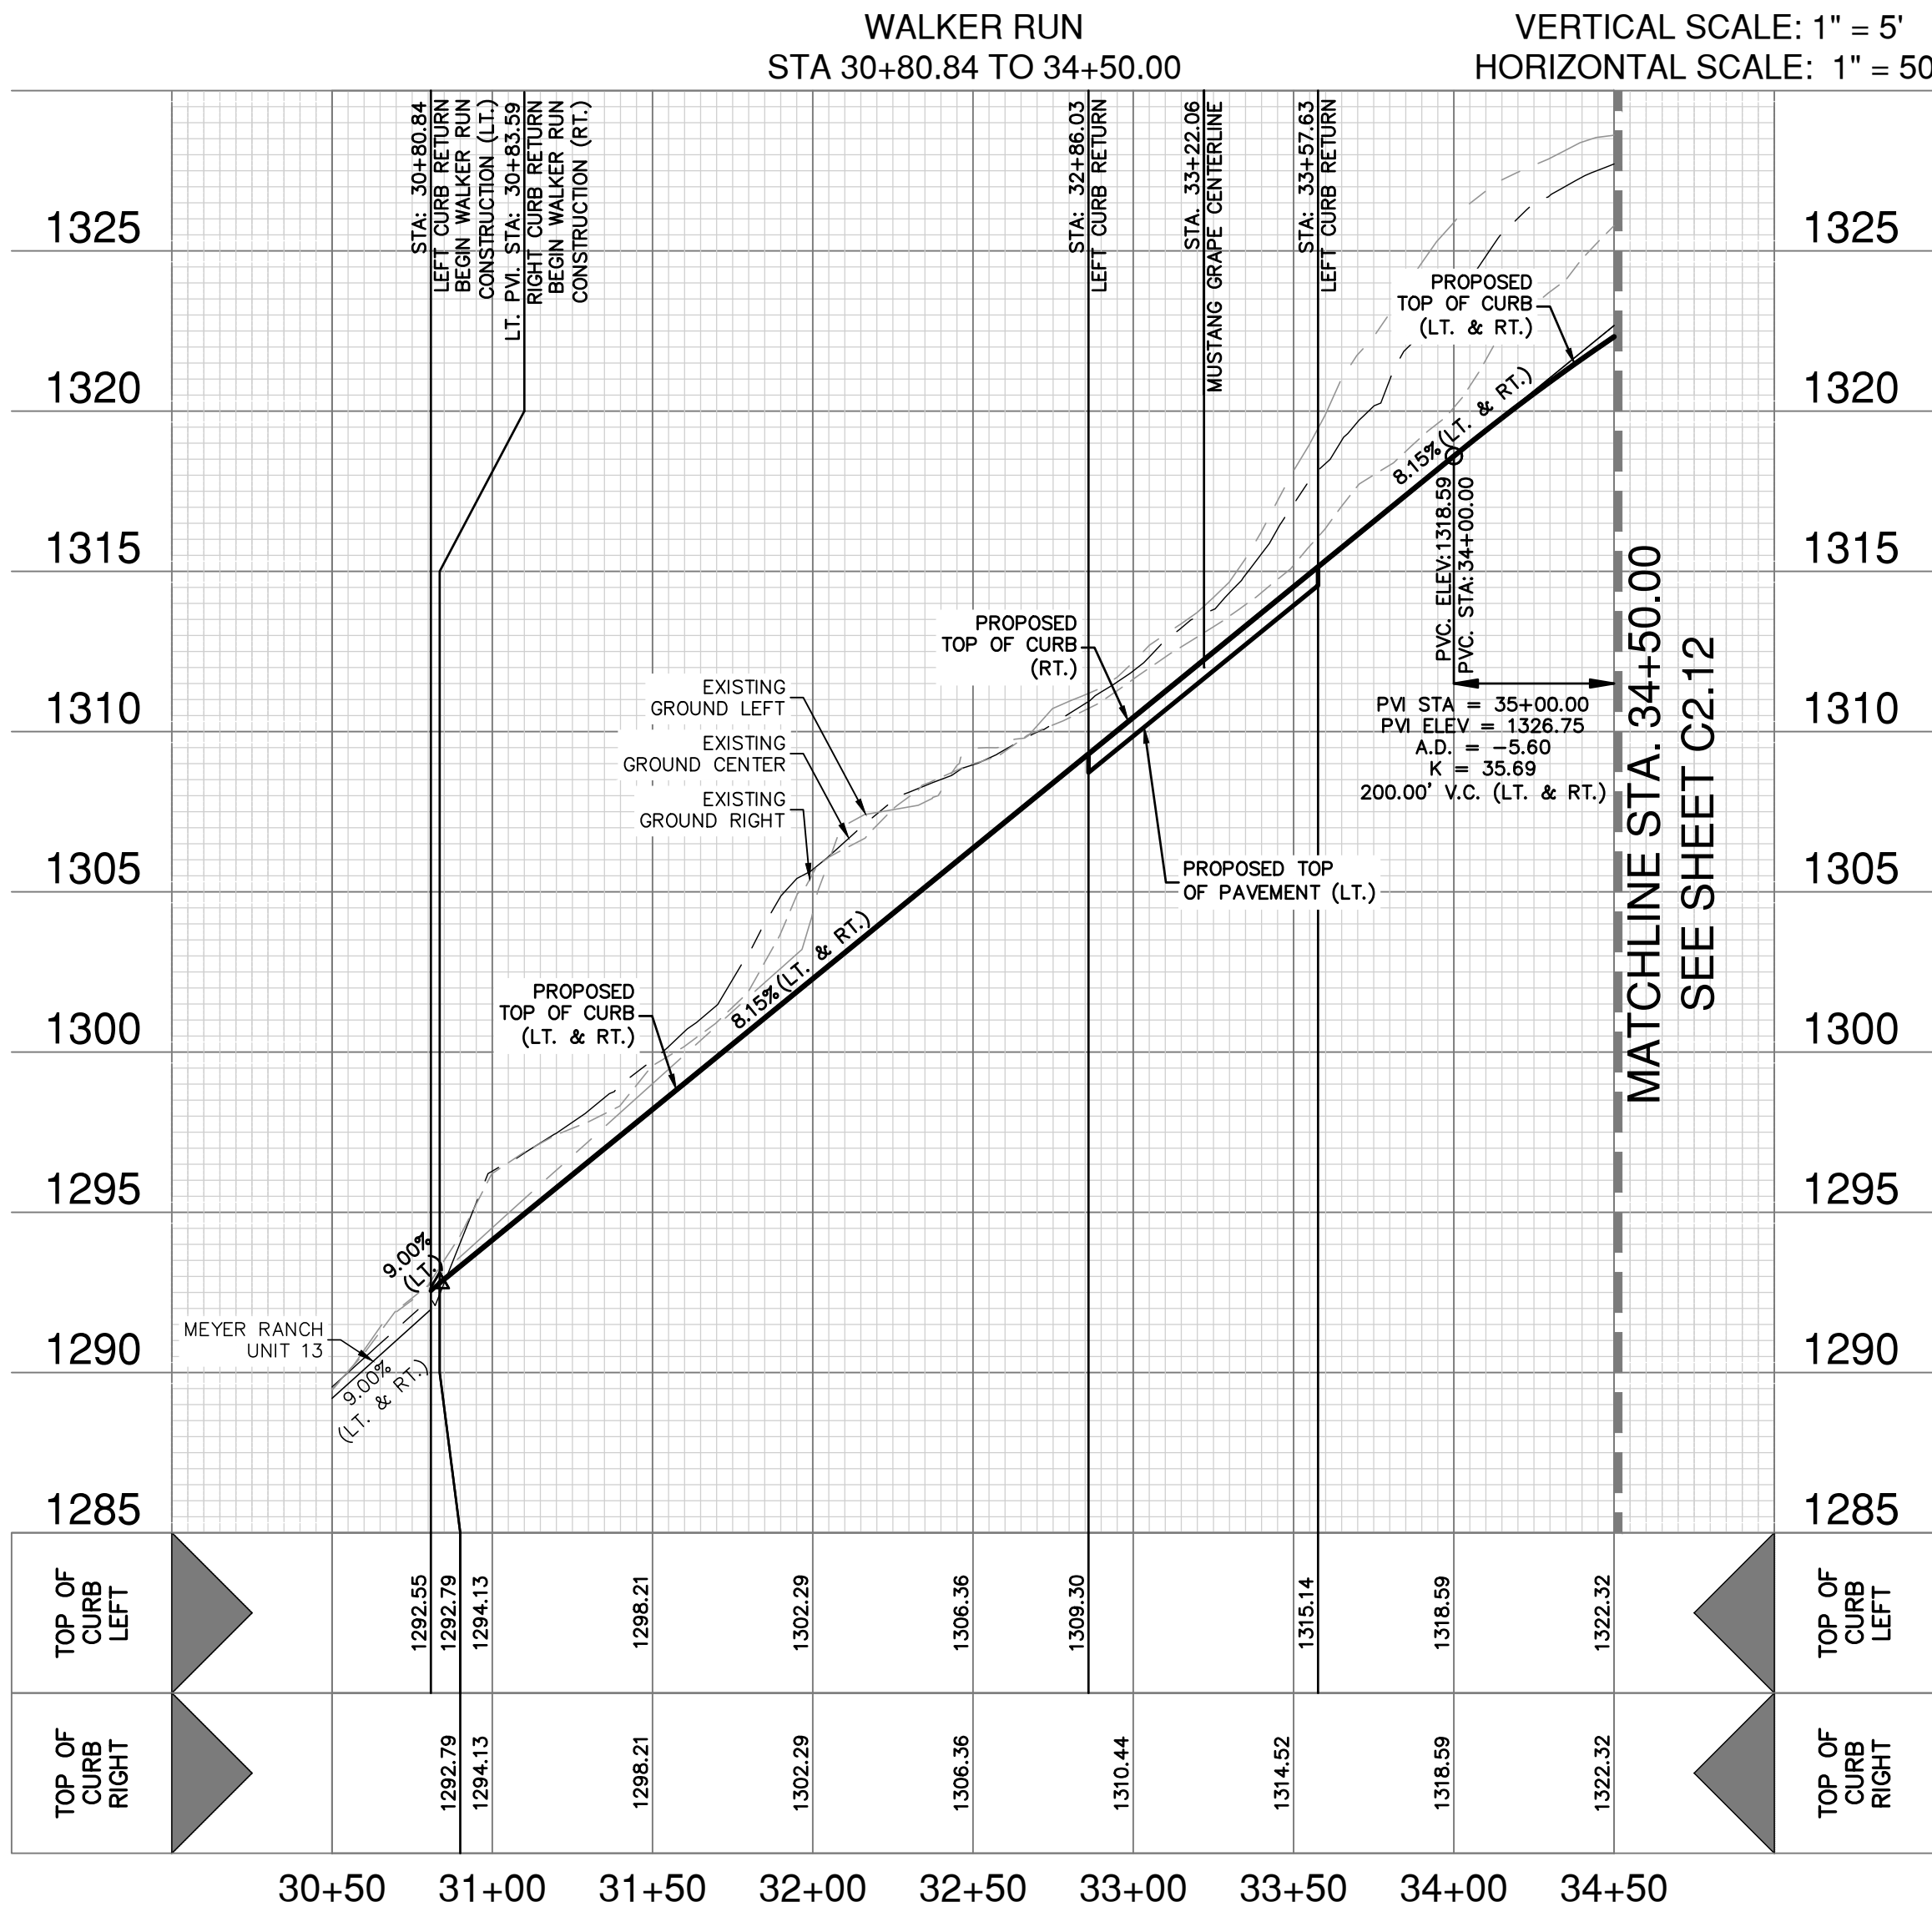

STREET NOTES:

- CONTRACTOR SHALL MATCH EXISTING PAVEMENT AT TIE-IN. IF EXISTING PAVEMENT ELEVATION DIFFERS SIGNIFICANTLY, CONTRACTOR SHALL NOTIFY THE ENGINEER PRIOR TO CONTINUING WORK.
- SIDEWALKS SHALL BE CONSTRUCTED 3'-FT FROM THE BACK OF CURB FOR ALL LOCATIONS WHERE THE SIDEWALK IS SHOWN OFFSET. REFER TO STREET DETAIL SHEET FOR SIDEWALK AND RAMP DETAILS.
- NO PERMANENT STRUCTURES HIGHER THAN 3 FEET, AND LOWER THAN 8 FEET ABOVE THE PAVEMENT, INCLUDING STRUCTURES, WALLS, FENCES, AND VEGETATION, SHALL BE CONSTRUCTED OR ALLOWED WITHIN THE CLEAR VISION EASEMENT. CONTRACTOR SHALL GRADE AREAS WITHIN CLEAR VISION EASEMENTS SUCH THAT THE ELEVATION WITHIN THE CLEAR VISION EASEMENT IS NOT HIGHER THAN 3 FEET ABOVE THE ADJACENT TOP OF PAVEMENT.
- DRIVEWAYS SHOWN ON THIS PLAN ARE FOR THE SOLE PURPOSE OF INDICATING A POTENTIAL CONFLICT WITH CURB RAMP, DRAINAGE INFRASTRUCTURE, OR OTHER CONFLICT. DRIVEWAY LOCATION IS SUBJECT TO CHANGE BASED ON HOME SELECTION AND FINAL LOT DESIGN.
- CHANGES IN THE SIDEWALK LOCATION FOR A MAXIMUM LINEAR DISTANCE OF TWO HUNDRED (200) FEET ARE PERMITTED TO BE APPROVED BY THE FIELD INSPECTOR WITHOUT AMENDING THE STREET PLAN OR UTILITY.

PLAT NO.	30010-27
JOB NO.	30010-27
DATE	DECEMBER 2024
DESIGNER	CL
CHECKED	HF
DRAWN	BH
SHEET	C2.11

FOR PERMIT



PROJECT LIMITS	
MAINTAIN GUTTER	
EXISTING CONTOUR	
WHEELCHAIR RAMP	
CENTERLINE	
RADIUS POINT	
POINT OF CURVATURE	
POINT OF TANGENCY	
RETURN	
DRAINAGE FLOW ARROW	
TOP OF CURB SPOT ELEVATION	
PAVEMENT ELEVATION	
WASHOUT CROWN SECTION	
SIDEWALK (SEE SHEET C3.00 & C3.01 FOR DEVELOPER/HOMEBUILDER RESPONSIBILITY)	
DRIVEWAY	
PUBLIC UTILITY EASEMENT	



1. CONTRACTOR SHALL MATCH EXISTING PAVEMENT AT TIE-IN, IF EXISTING PAVEMENT ELEVATION DIFFERS SIGNIFICANTLY, CONTRACTOR SHALL NOTIFY THE ENGINEER PRIOR TO CONTINUING WORK.
2. SIDEWALKS SHALL BE CONSTRUCTED 3'-FT FROM THE BACK OF CURB FOR ALL LOCATIONS WHERE THE SIDEWALK IS SHOWN OFFSET. REFERENCE TO STREET DETAIL SHEET FOR SIDEWALK AND RAMP DETAILS.
3. NO PERMANENT STRUCTURES HIGHER THAN 3 FEET, AND LOWER THAN 4 FEET, SHALL BE THE RESULT OF THIS PROJECT. TREES, FENCES AND VEGETATION, SHALL BE CONSTRUCTED OR ALLOWED WITHIN THE CLEAR VISION EASEMENT. CONTRACTOR SHALL GRADE AREAS WITHIN CLEAR VISION EASEMENTS SUCH THAT THE ELEVATION WITHIN THE CLEAR VISION EASEMENT IS NOT HIGHER THAN 3 FEET ABOVE THE ADJACENT TOP OF PAVEMENT.
4. DRIVeways SHOWN ON THIS PLAN ARE FOR THE SOLE PURPOSE OF INDICATING A POTENTIAL CONFLICT WITH CURB RAMP, DRAINAGE INFRASTRUCTURE, OR OTHER CONFLICT. DRIVEWAY LOCATION IS SUBJECT TO CHANGE BASED ON HOME SELECTION AND FINAL LOT DESIGN.
5. CHANGES IN THE SIDEWALK LOCATION FOR A MAXIMUM LINEAR DISTANCE OF TWO HUNDRED (200) FEET ARE PERMITTED TO BE APPROVED BY THE FIELD INSPECTOR WITHOUT AMENDING THE STREET PLAN OR UTILITY.

MEYER RANCH UNIT 16
COMAL COUNTY, TEXAS



WALKER RUN - PLAN & PROFILE
STA 42+00.00 TO 46+19.92

PLAT NO. _____
JOB NO. 30010-27
DATE DECEMBER 2024
DESIGNER CL
CHECKED *HF* DRAWN BF
SHEET C2.13

FOR PERMIT

Date: Dec 17, 2024, 11:23am User: ID: 416444
File: P:\300\10\22\Design\Ch2\ST-3001022-WILKOMEN WAY.dwg


THIS DOCUMENT HAS BEEN PRODUCED FROM MATERIAL THAT WAS STORED AND/OR TRANSMITTED ELECTRONICALLY AND MAY HAVE BEEN INADVERTENTLY ALTERED. RELY ONLY ON FINAL HARDCOPY MATERIALS BEARING THE CONSULTANT'S ORIGINAL SIGNATURE AND SEAL. AERIAL IMAGERY PROVIDED BY GOOGLE/UNLESS OTHERWISE NOTED. Imagery © 2016, CARPOOL Digital Globe, Texas Orthomography Program, USDA Farm Service Agency.

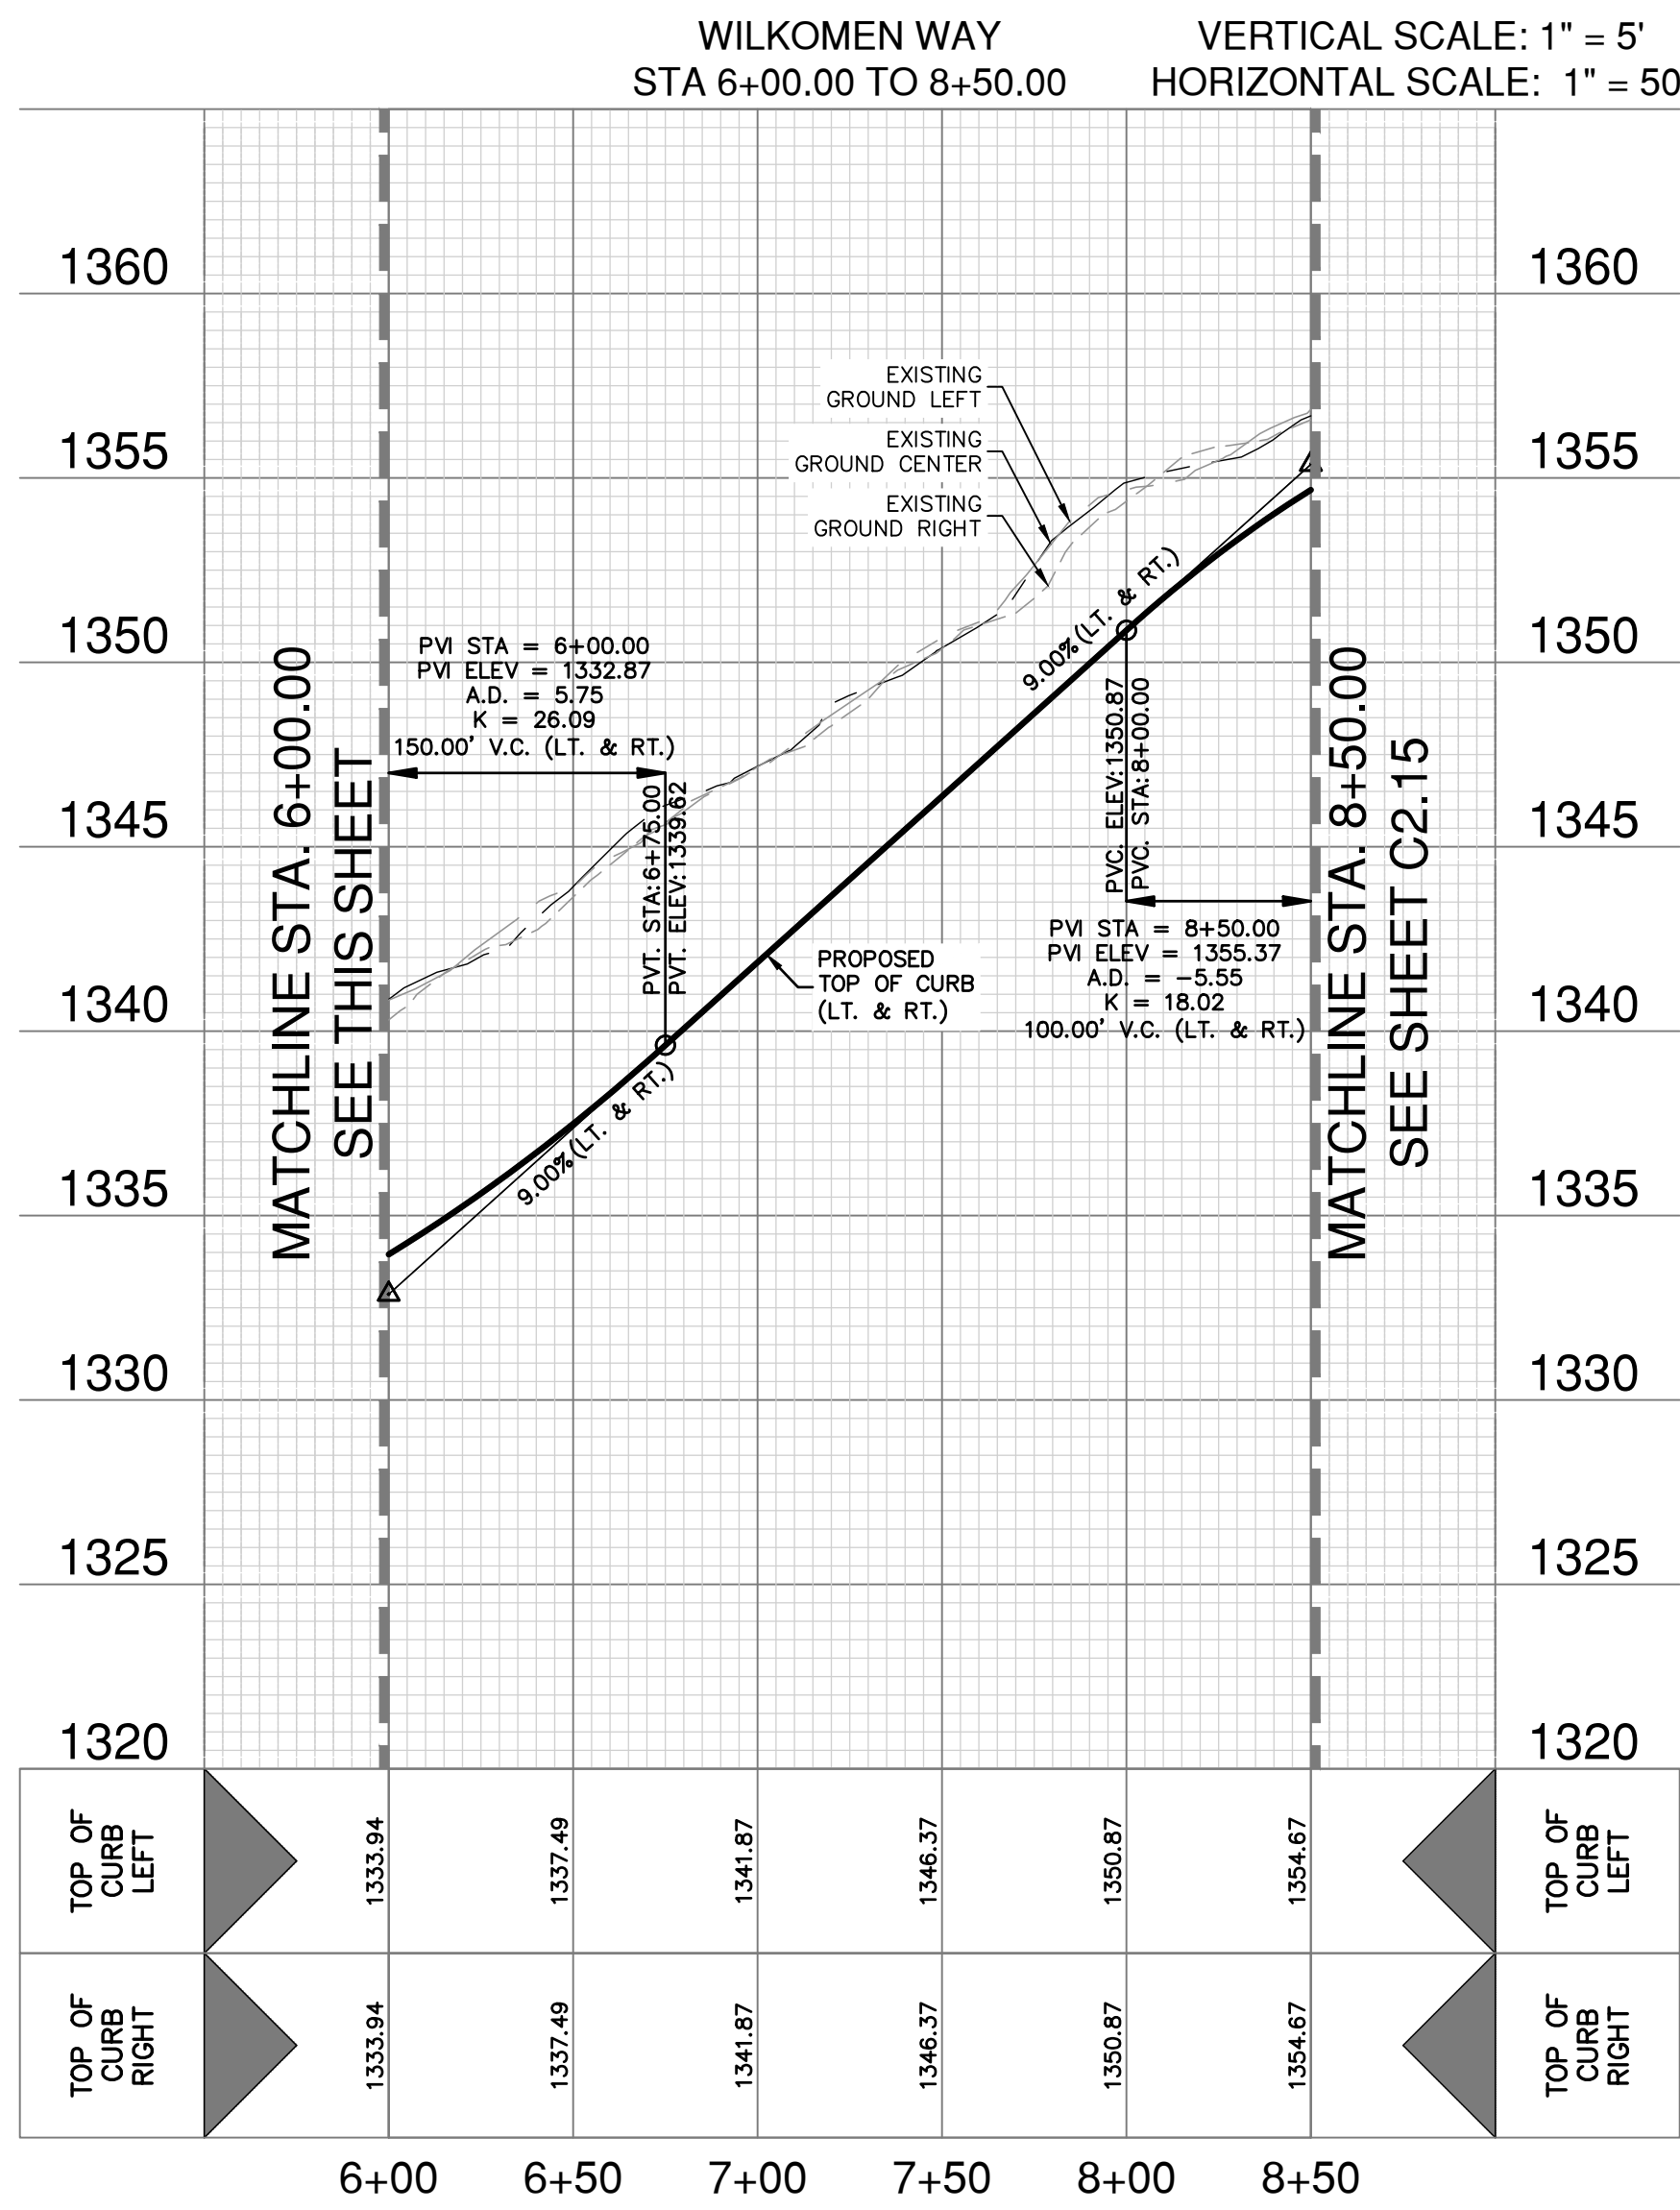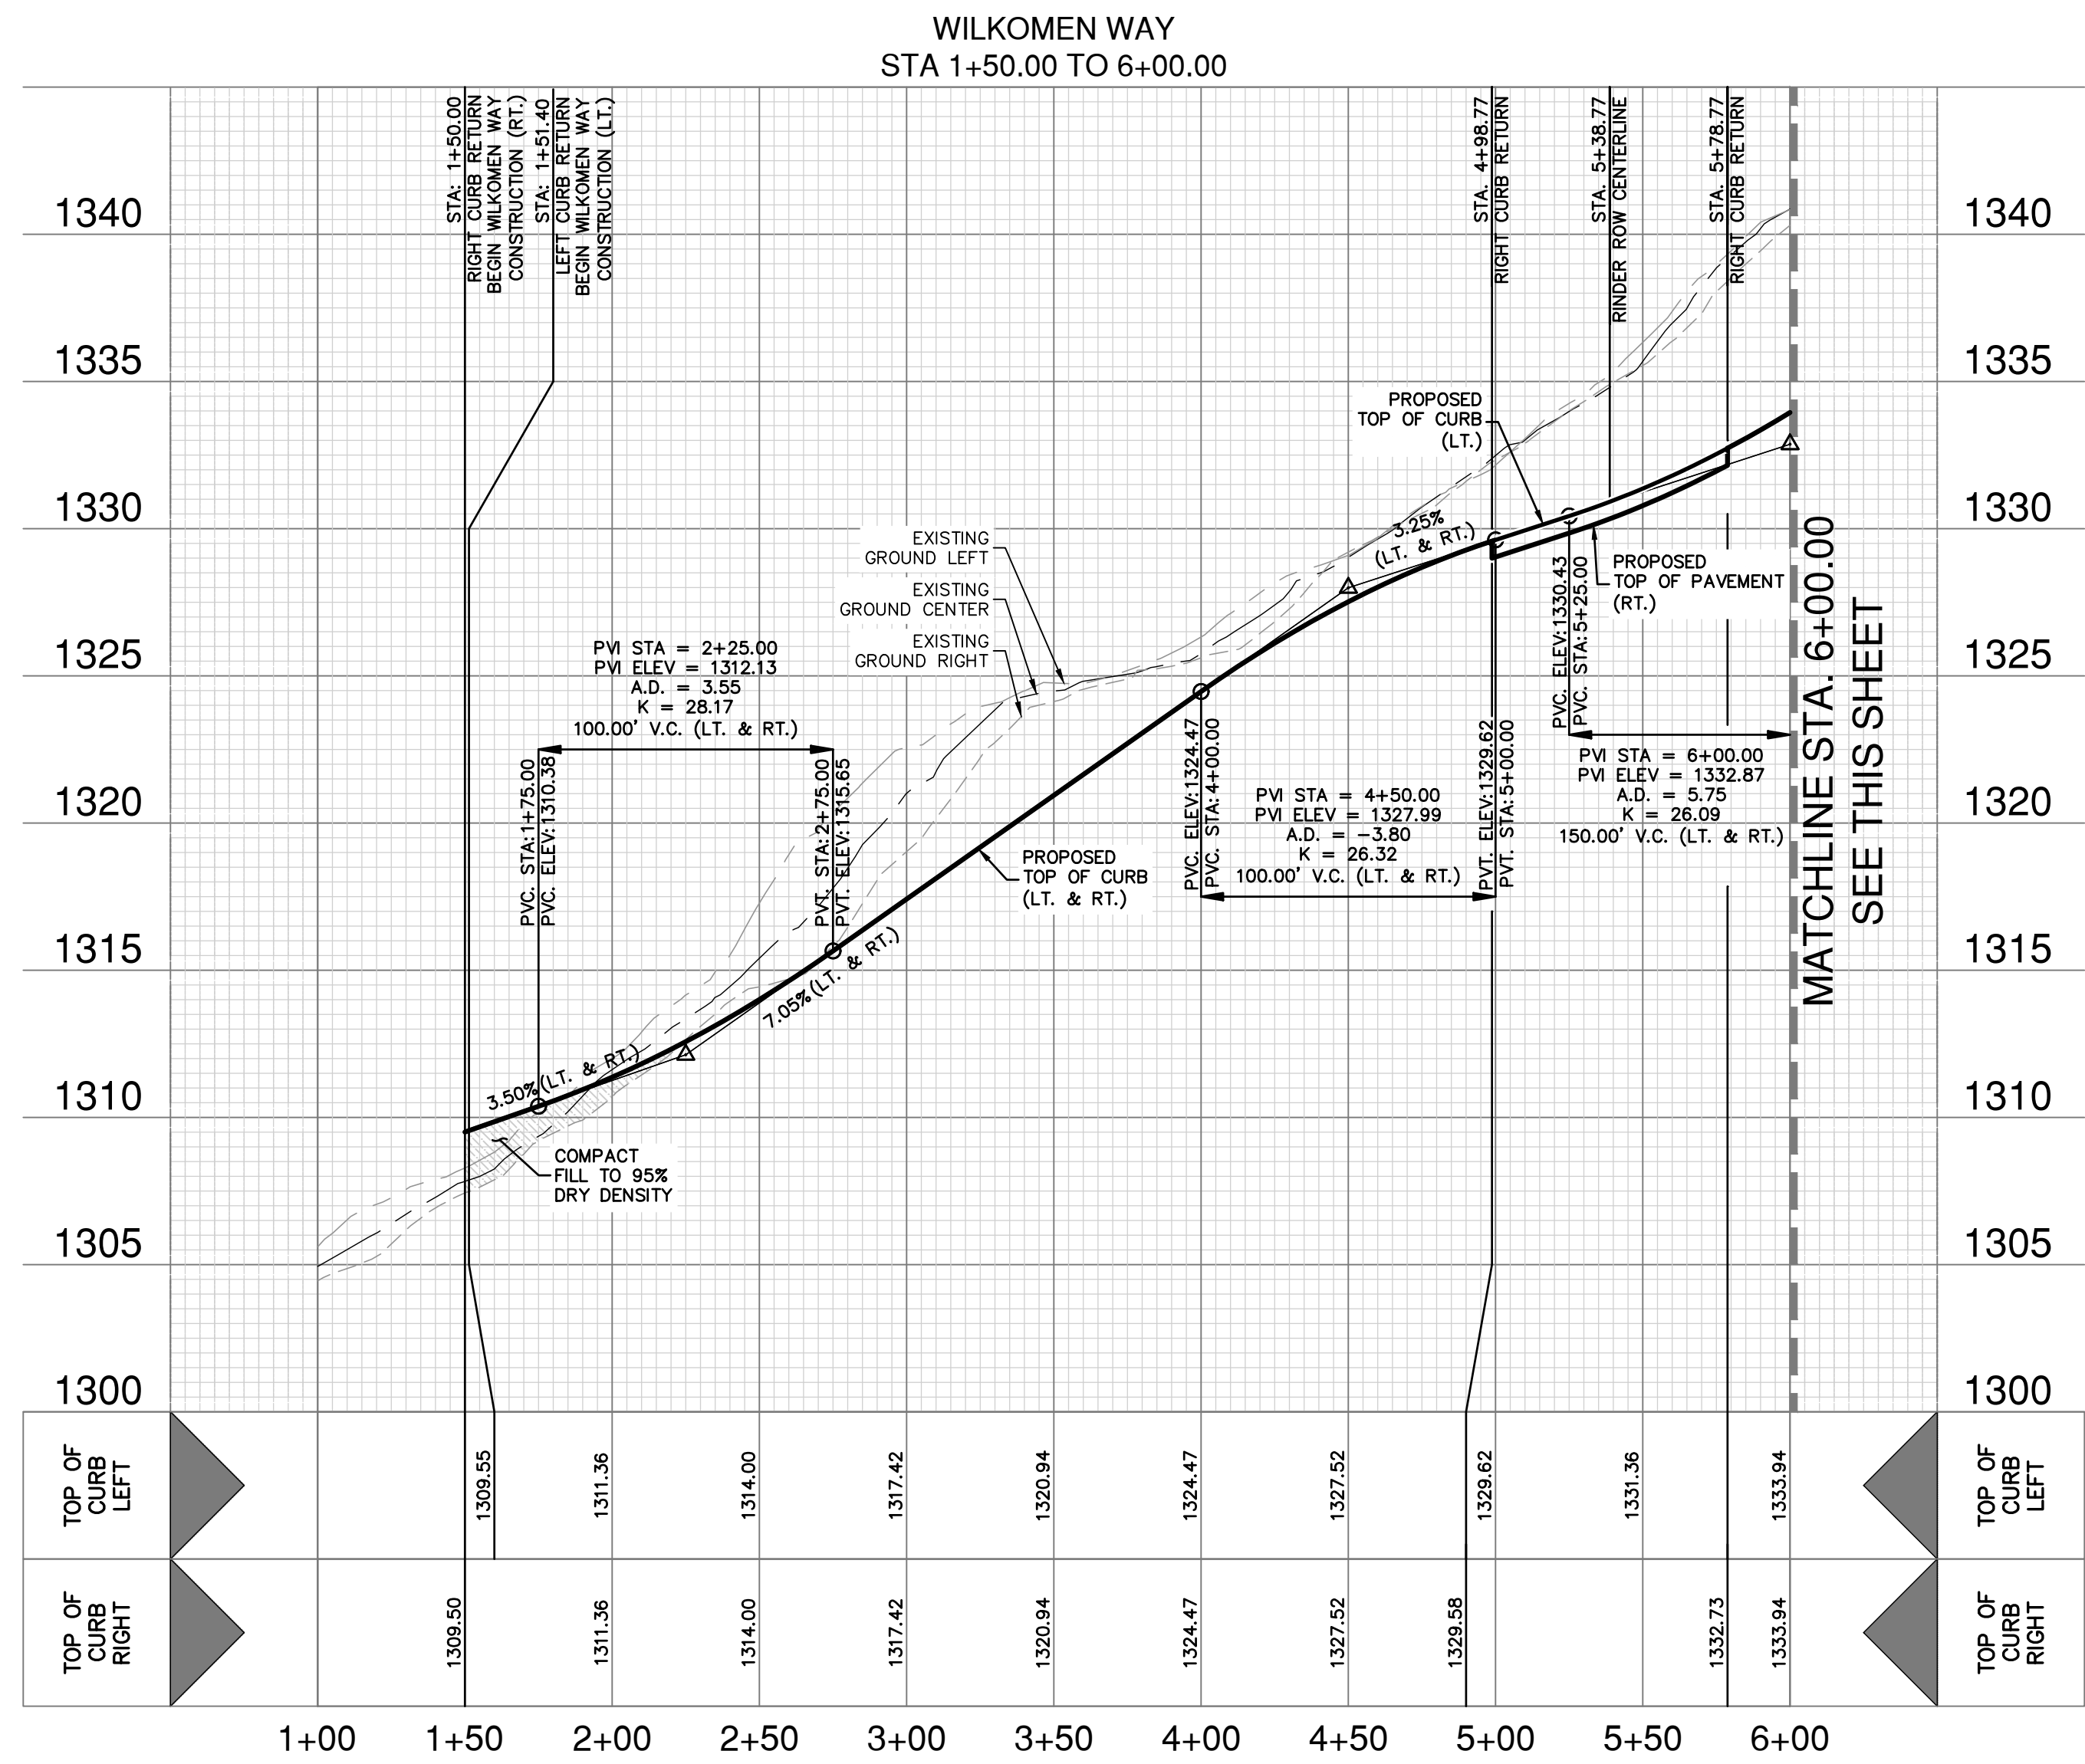

STREET NOTES:

- CONTRACTOR SHALL MATCH EXISTING PAVEMENT AT TIE-IN. IF EXISTING PAVEMENT ELEVATION DIFFERS SIGNIFICANTLY, CONTRACTOR SHALL NOTIFY THE ENGINEER PRIOR TO CONTINUING WORK.
- SIDEWALKS SHALL BE CONSTRUCTED 3'-FT FROM THE BACK OF CURB FOR ALL LOCATIONS WHERE THE SIDEWALK IS SHOWN OFFSET. REFER TO STREET DETAIL SHEET FOR SIDEWALK AND RAMP DETAILS.
- NO PERMANENT STRUCTURES HIGHER THAN 3 FEET, AND LOWER THAN 8 FEET ABOVE THE PAVEMENT, INCLUDING STRUCTURES, WALLS, FENCES, AND VEGETATION, SHALL BE CONSTRUCTED OR ALLOWED WITHIN THE CLEAR VISION EASEMENT. CONTRACTOR SHALL GRADE AREAS WITHIN CLEAR VISION EASEMENTS SUCH THAT THE ELEVATION WITHIN THE CLEAR VISION EASEMENT IS NOT HIGHER THAN 3 FEET ABOVE THE ADJACENT TOP OF PAVEMENT.
- DRIVEWAYS SHOWN ON THIS PLAN ARE FOR THE SOLE PURPOSE OF INDICATING A POTENTIAL CONFLICT WITH CURB RAMP, DRAINAGE INFRASTRUCTURE, OR OTHER CONFLICT. DRIVEWAY LOCATION IS SUBJECT TO CHANGE BASED ON HOME SELECTION AND FINAL LOT DESIGN.
- CHANGES IN THE SIDEWALK LOCATION FOR A MAXIMUM LINEAR DISTANCE OF TWO HUNDRED (200) FEET ARE PERMITTED TO BE APPROVED BY THE FIELD INSPECTOR WITHOUT AMENDING THE STREET PLAN OR UTILITY.

PLAT NO. 30010-27
JOB NO. 30010-27
DATE DECEMBER 2024
DESIGNER CL
CHECKED HF DRAWN BH
SHEET C2.14

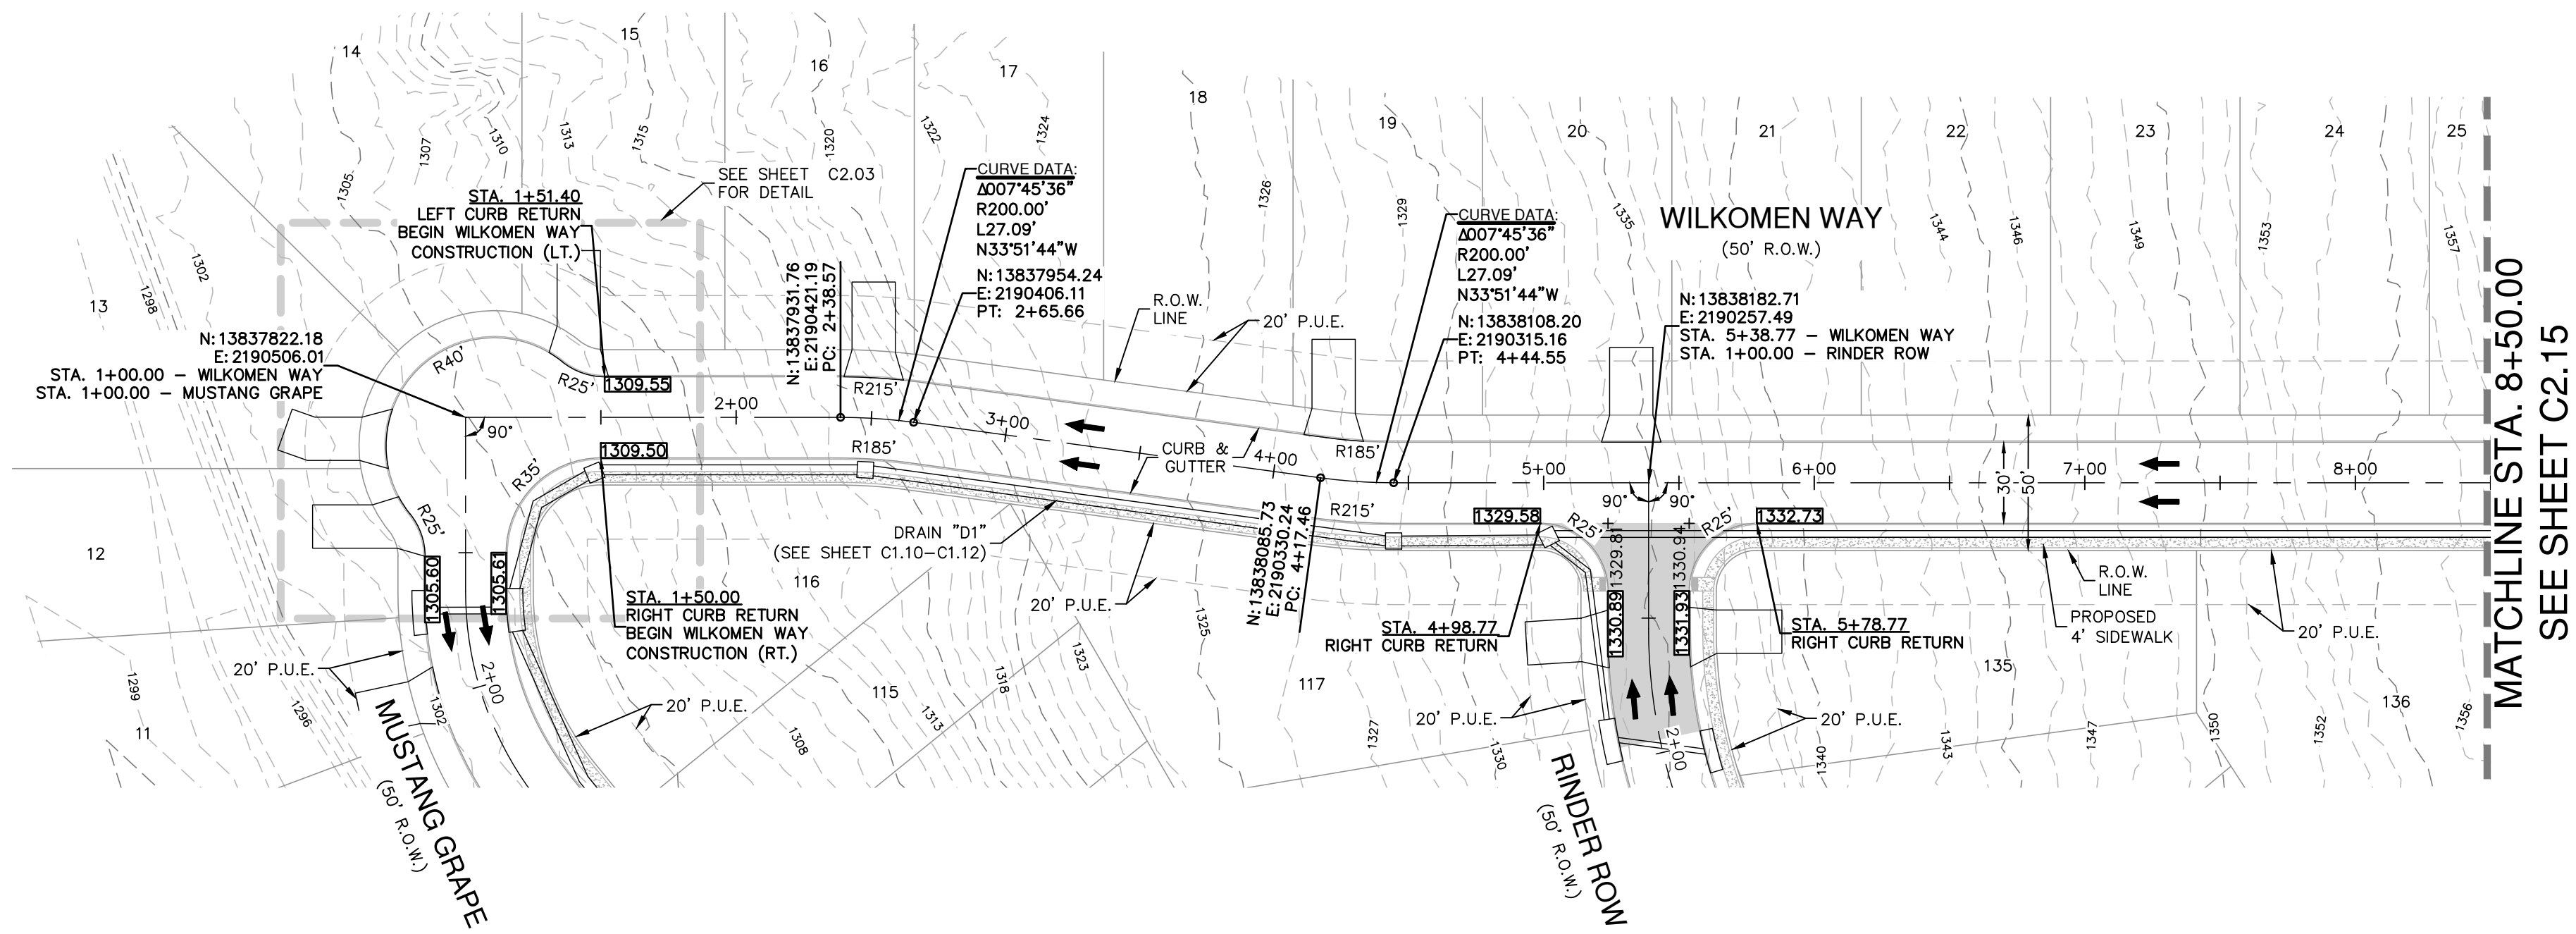

STREET LEGEND

PROJECT LIMITS	---
MAINTAIN GUTTER	→
EXISTING CONTOUR	---
WHEELCHAIR RAMP	970
CENTERLINE	CL
RADIUS POINT	RP
POINT OF CURVATURE	PC
POINT OF TANGENCY	PT
RETURN	RET
DRAINAGE FLOW ARROW	→
TOP OF CURB SPOT ELEVATION	857.00(P) x
PAVEMENT ELEVATION	857.00(P) x
WASHOUT CROWN SECTION	
SIDEWALK (SEE SHEET C3.00 & C3.01 FOR DEVELOPER/HOMEBUILDER RESPONSIBILITY)	
DRIVEWAY	
PUBLIC UTILITY EASEMENT	P.U.E.

PAPE-DAWSON
ENGINEERS

1072 INDEPENDENCE DR. STE 102 | NEW BRAUNFELS, TX 78132 | 830.652.5653
TEXAS ENGINEERING FIRM #479 1 TEXAS SURVEYING FIRM #10028600



MEYER RANCH UNIT 16
COMAL COUNTY, TEXAS
WILKOMEN WAY - PLAN & PROFILE
STA 1+50.00 TO 8+50.00

PLAT NO. 30010-27
JOB NO. 30010-27
DATE DECEMBER 2024
DESIGNER CL
CHECKED HF DRAWN BH
SHEET C2.14

FOR PERMIT


Date: Dec 17, 2024, 11:23am User: ID: 416444
File: P:\300\10\22\Design\Civil\STA-3001022-WILKOMEN WAY.dwg

THIS DOCUMENT HAS BEEN PRODUCED FROM MATERIAL THAT WAS STORED AND/OR TRANSMITTED ELECTRONICALLY AND MAY HAVE BEEN INADVERTENTLY ALTERED. RELY ONLY ON FINAL HARDCOPY MATERIALS BEARING THE CONSULTANT'S ORIGINAL SIGNATURE AND SEAL. AERIAL IMAGERY PROVIDED BY GOOGLE/© 2016 CARPOOL/2016 Digital Globe, Texas Orthology Program, USDA Farm Service Agency.

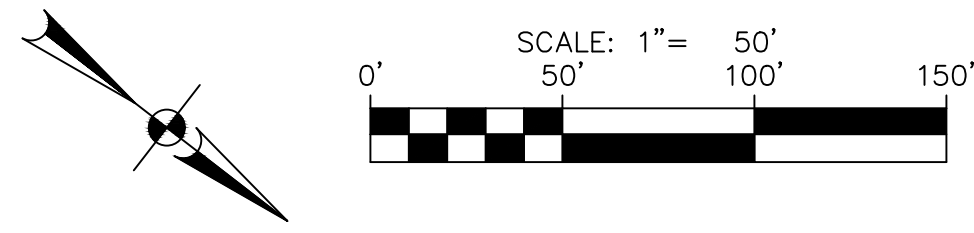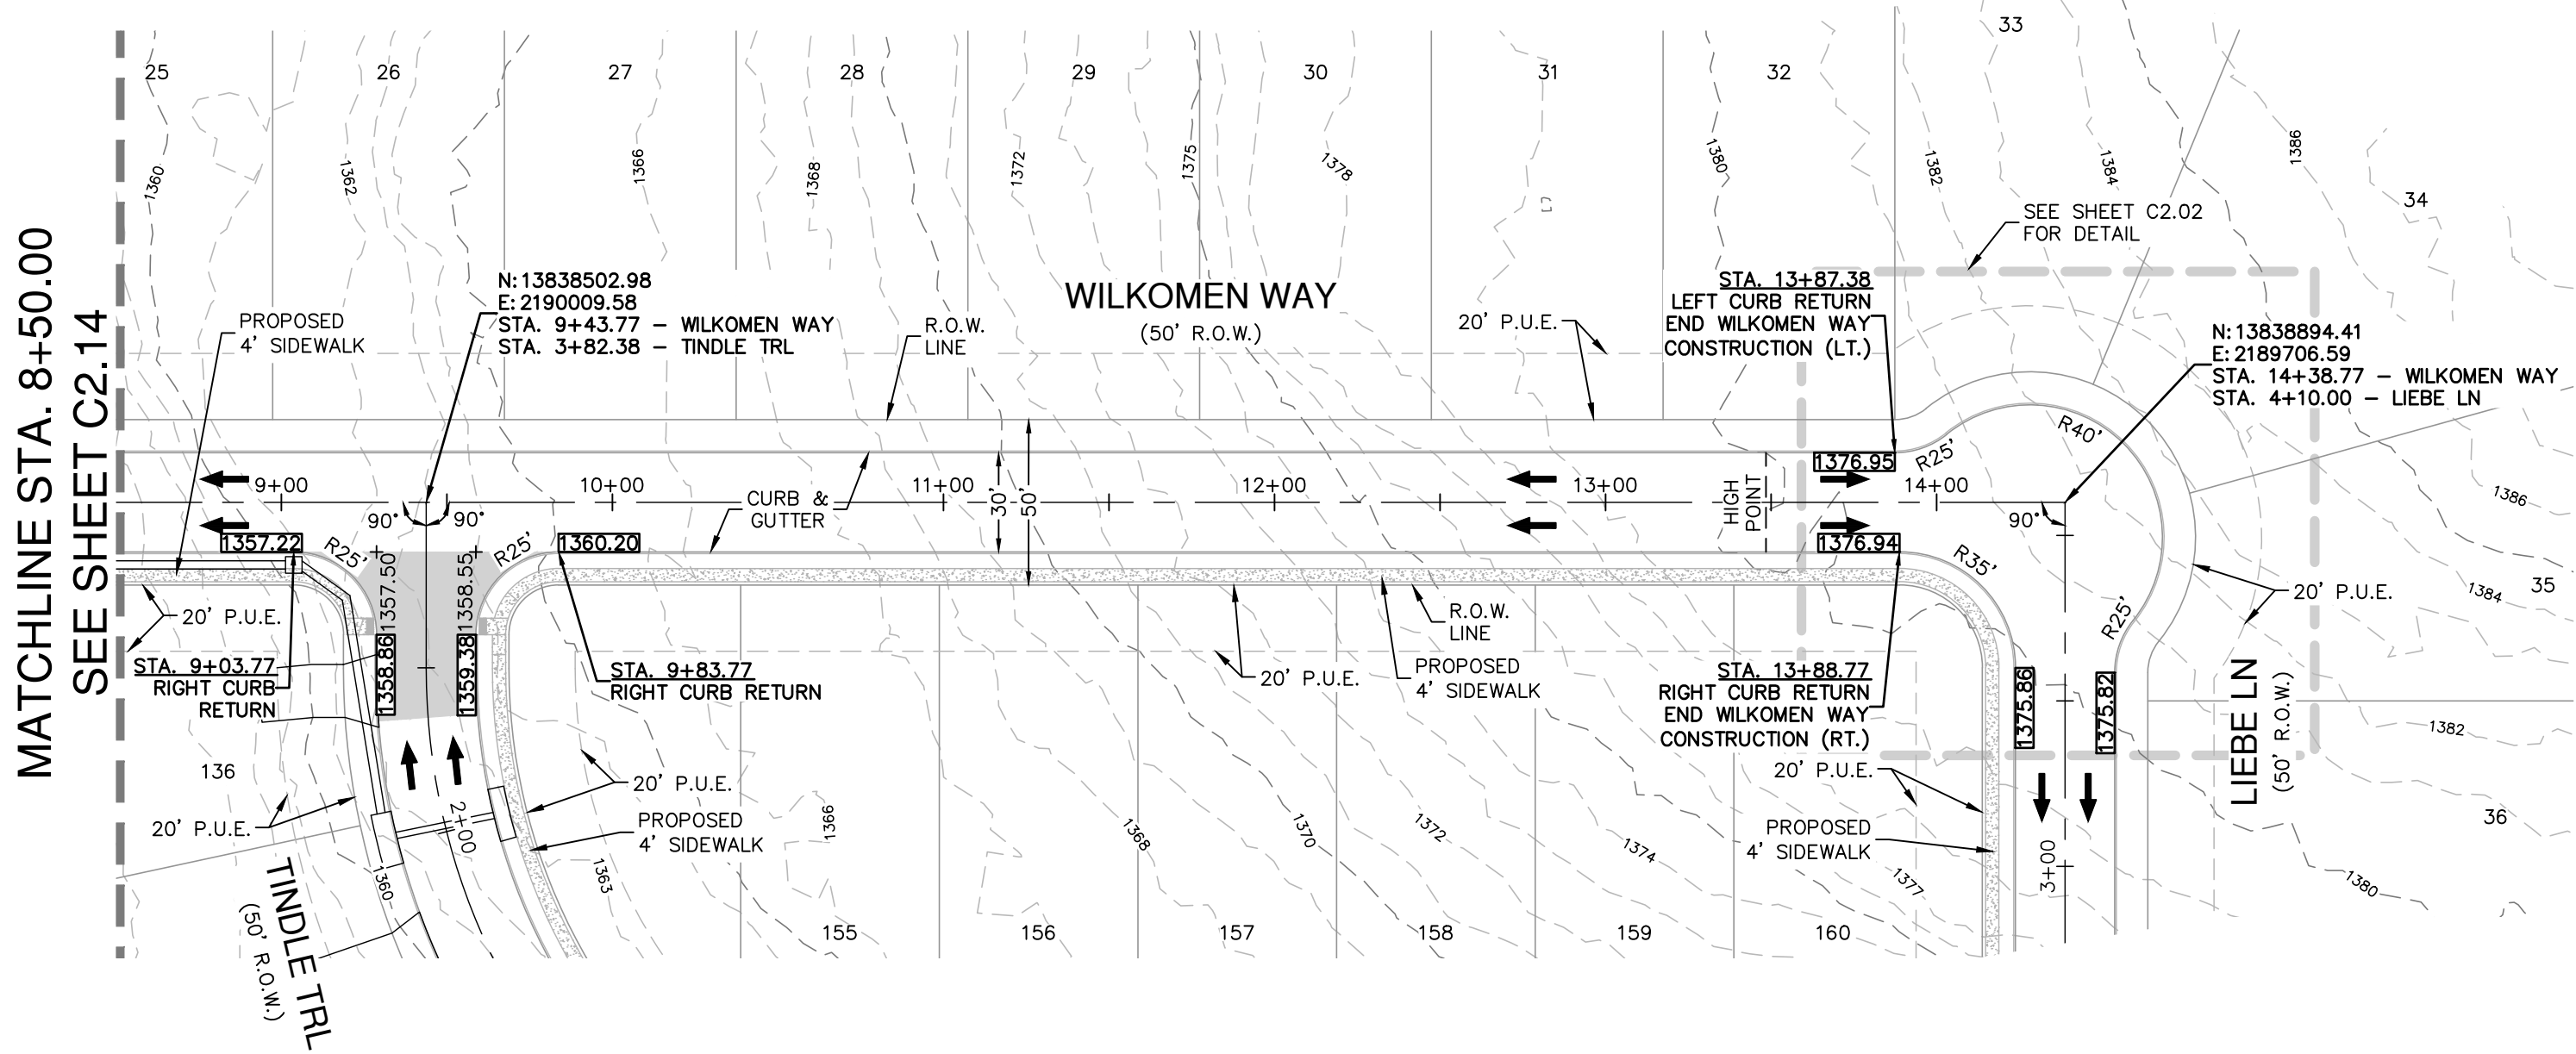


STREET LEGEND

PROJECT LIMITS	---
MAINTAIN GUTTER	→
EXISTING CONTOUR	---
WHEELCHAIR RAMP	⊙WCR
CENTERLINE	CL
RADIUS POINT	RP
POINT OF CURVATURE	PC
POINT OF TANGENCY	PT
RETURN	RET
DRAINAGE FLOW ARROW	→
TOP OF CURB SPOT ELEVATION	(857.30)
PAVEMENT ELEVATION	857.00(P) x
WASHOUT CROWN SECTION	---
SIDEWALK (SEE SHEET C3.00 & C3.01 FOR DEVELOPER/HOMEBUILDER RESPONSIBILITY)	---
DRIVEWAY	---
PUBLIC UTILITY EASEMENT	P.U.E.

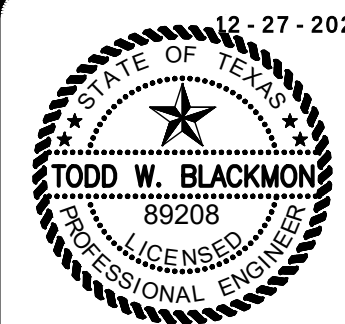

PAPE-DAWSON ENGINEERS
1072 INDEPENDENCE DR. STE 102 | NEW BRAUNFELS, TX 78132 | 830.652.5653
TEXAS ENGINEERING FIRM #479 | TEXAS SURVEYING FIRM #10028800

MEYER RANCH UNIT 16
COMAL COUNTY, TEXAS
WILKOMEN WAY - PLAN & PROFILE
STA 8+50.00 TO 13+88.77

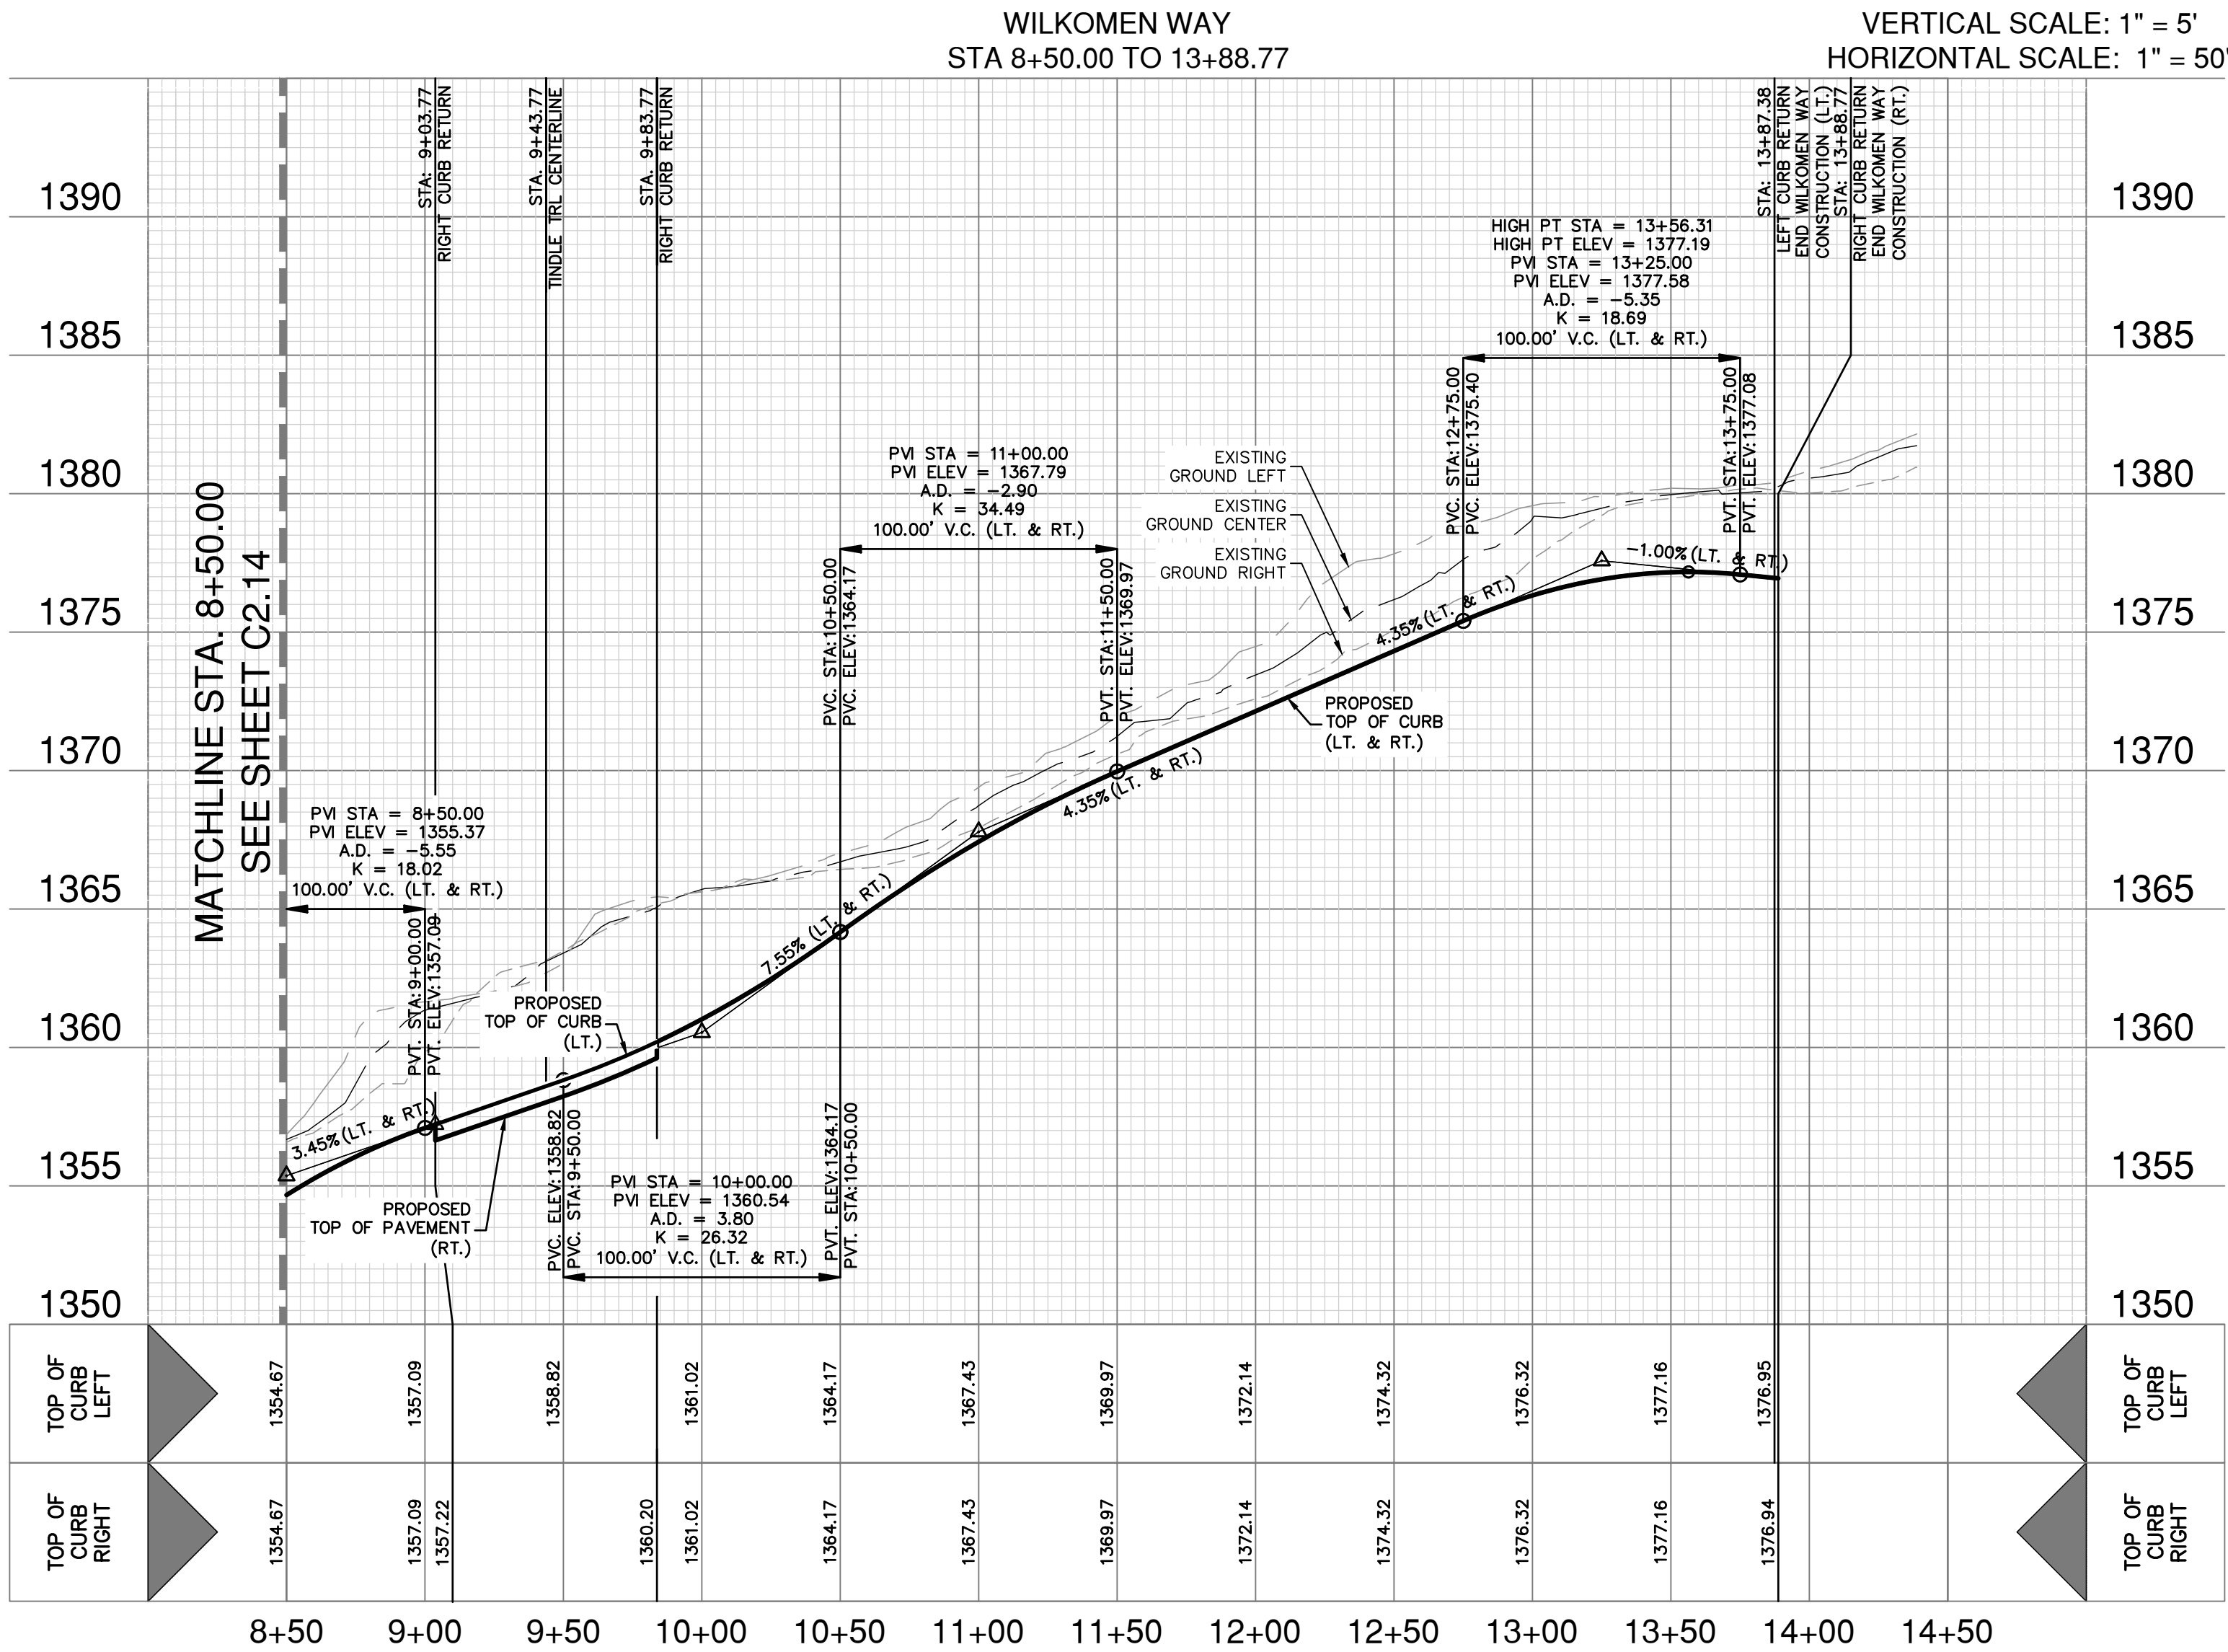


STREET NOTES:

- CONTRACTOR SHALL MATCH EXISTING PAVEMENT AT TIE-IN. IF EXISTING PAVEMENT ELEVATION DIFFERS SIGNIFICANTLY, CONTRACTOR SHALL NOTIFY THE ENGINEER PRIOR TO CONTINUING WORK.
- SIDEWALKS SHALL BE CONSTRUCTED 3'-FT FROM THE BACK OF CURB FOR ALL LOCATIONS WHERE THE SIDEWALK IS SHOWN OFFSET. REFER TO STREET DETAIL SHEET FOR SIDEWALK AND RAMP DETAILS.
- NO PERMANENT STRUCTURES HIGHER THAN 3 FEET, AND LOWER THAN 8 FEET ABOVE THE PAVEMENT, INCLUDING STRUCTURES, WALLS, FENCES, AND VEGETATION, SHALL BE CONSTRUCTED OR ALLOWED WITHIN THE CLEAR VISION EASEMENT. CONTRACTOR SHALL GRADE AREAS WITHIN CLEAR VISION EASEMENTS SUCH THAT THE ELEVATION WITHIN THE CLEAR VISION EASEMENT IS NOT HIGHER THAN 3 FEET ABOVE THE ADJACENT TOP OF PAVEMENT.
- DRIVEWAYS SHOWN ON THIS PLAN ARE FOR THE SOLE PURPOSE OF INDICATING A POTENTIAL CONFLICT WITH CURB RAMP, DRAINAGE INFRASTRUCTURE, OR OTHER CONFLICT. DRIVEWAY LOCATION IS SUBJECT TO CHANGE BASED ON HOME SELECTION AND FINAL LOT DESIGN.
- CHANGES IN THE SIDEWALK LOCATION FOR A MAXIMUM LINEAR DISTANCE OF TWO HUNDRED (200) FEET ARE PERMITTED TO BE APPROVED BY THE FIELD INSPECTOR WITHOUT AMENDING THE STREET PLAN OR UTILITY.

PLAT NO. 30010-27
JOB NO. 30010-27
DATE DECEMBER 2024
DESIGNER CL
CHECKED HF DRAWN BH
SHEET C2.15

FOR PERMIT

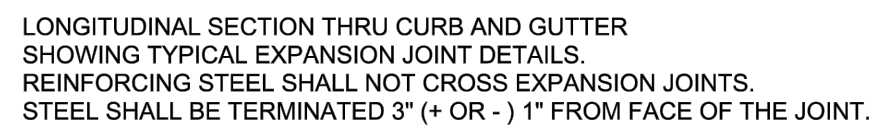

1. REINFORCING BARS SHALL BE LAPPED A MINIMUM OF 18".
2. CURB AND GUTTER SHALL HAVE FORMED TOOLED OR SAWED CONTRACTION JOINTS AT $\pm 10'$. THE DEPTH OF THESE JOINTS SHALL BE SUFFICIENT TO ENSURE CRACKING AT THE JOINTS.
3. CURB OR CURB AND GUTTER SHALL HAVE EXPANSION JOINTS AT POINTS OF CURVATURE, AT INTERVALS NO GREATER THAN 100' AND AT ALL ADJACENT STRUCTURES.
4. UNLESS OTHERWISE SHOWN, TRANSITIONS BETWEEN CURBS OR CURBS AND GUTTER OF DIFFERING CROSS SECTION SHALL BE ACCOMPLISHED OVER A 10' LENGTH OR AS APPROVED BY THE CITY ENGINEER.
5. ALL CONCRETE TO BE CLASS "A" 3000 PSI CONCRETE.
6. ALL EXPOSED CONCRETE SURFACES TO BE BRUSHED SMOOTH AND UNIFORM.



PROPERTY LINE

DRIVEWAY

12" MIN. - 30" MAX.
THROAT AT PROPERTY LINE

HIGH POINT
SEE NOTE #5

CONCRETE

14% MAX.

WEAKENED PLANE JOINT

R.O.W. LINE VARIES

2% MAX.

SIDEWALK SLOPE
1:12 MAX

4" SIDEWALK (TYP.)

DUMMY JOINT
SEE NOTE #4

EXPANSION JOINT
SEE NOTE #7

PROPERTY LINE

DRIVEWAY

12" MIN. - 30" MAX.
THROAT AT PROPERTY LINE

HIGH POINT
SEE NOTE #5

CONCRETE

14% MAX.

WEAKENED PLANE JOINT

R.O.W. LINE VARIES

2% MAX.

SIDEWALK SLOPE
1:12 MAX

4" SIDEWALK (TYP.)

DUMMY JOINT
SEE NOTE #4

EXPANSION JOINT
SEE NOTE #7

PROPERTY LINE

Diagram illustrating the plan view of a concrete sidewalk cross-section, showing various joints and slopes:

- PROPERTY LINE**: Indicated on the left side.
- DRIVEWAY**: Located above the sidewalk, with a width of **12' MIN. - 30' MAX.** and a **THROAT AT PROPERTY LINE**.
- HIGH POINT SEE NOTE #5**: Located near the driveway throat.
- WEAKENED PLANE JOINT**: Indicated by a dashed line across the sidewalk.
- CONCRETE**: The main material of the sidewalk.
- 14% MAX.**: Slope of the driveway.
- 2% MAX.**: Slope of the concrete sidewalk.
- SIDEWALK SLOPE: 1:12 MAX.**: Indicated on the right side.
- 4" SIDEWALK (TYP.)**: Indicated on the right side.
- R.O.W. LINE VARIES**: Indicated on the right side.
- DUMMY JOINT**: Located at the bottom left.
- EXPANSION JOINT**: Located at the bottom center.



4' SIDEWALK

APRON LENGTH AS REQUIRED

14% MAX.

1/2" MAX.

2% MAX.

5' THICK 3,000 P.S.I. MINIMUM 28 DAY COMPRESSIVE STRENGTH CONCRETE

4" MINIMUM COMPACTED FLEXIBLE BASE MATERIAL

#3 BARS 12" O.C. BOTH WAYS OR 6" x 6" WDS x WDS WELDED WIRE FLAT SHEETS

1/2" DOWELS 8" INTO EXISTING GUTTER 16" O.C.




1. WHERE GUTTER DOES NOT EXIST DRIVEWAY APRON SHALL EXTEND TO EDGE OF ASPHALT AND SHALL HAVE A MINIMUM 6" DEEP GREEN BEAM MONOLITHIC AND REINFORCED SIMILAR TO APRON.
2. PLACEMENT OF SIDEWALK SHOWN IS TYPICAL; HOWEVER, ALTERNATIVE SIDEWALK PLACEMENT COMMON TO DRIVEWAY APRON WILL BE CONSIDERED PROVIDED CROSS SLOPE OF SIDEWALK IS NO GREATER THAN 2%.
3. CURB CUT LENGTH NO GREATER THAN AS REQUIRED TO MATCH SLOPE OF ADJACENT SIDEWALK.
4. DUMMY POINTS TO BE PROVIDED AT MINIMUM 4'-0" INTERVALS PERPENDICULAR TO THE CURB LINE WITH THE SIDEWALK AREA AND PARALLEL TO THE SIDEWALK AREA.
5. PROVIDE A MINIMUM 7" HIGH POINT. HIGH POINT HEIGHT SHALL BE MEASURED FROM THE GUTTER FLOW LINE TO THE DRIVEWAY APRON. NOTE HIGH POINT MAY OCCUR OUTSIDE OF ROW.
6. DRIVEWAY THROAT TRANSITION MAY OCCUR OUTSIDE OF ROW.
7. PROVIDE EXPANSION JOINTS AT ALL SIDEWALK AND DRIVEWAY THROAT JOINTS. EXPANSION JOINTS SHALL BE PLACED USING 1/2" ASPHALTIC MATERIAL WITH 1/2" DOWELS 16" O.C.
8. THE TANGENT POINT OF THE DRIVEWAY CURB RETURN AT THE PUBLIC ROADWAY LINE OR FLARE SHALL BE A MINIMUM DISTANCE OF 5' OFF THE PROPERTY PROJECTED PERPENDICULAR TO THE STREET CENTERLINE, EXCEPT IN THE CASE OF ZERO LOT OR FLARE OR FAMILY ZERO LOT LINE LOTS WHERE THE DRIVEWAY IS ON THE ZERO LOT LINE, THE TANGENT POINT OR FLARE SHALL BE NO GREATER THAN 3' BEYOND THE ADJOINING PROPERTY LINE PROJECTED PERPENDICULAR TO THE STREET CENTERLINE.




Diagram illustrating the Plan View of a sidewalk section. The total length is 24'-0". The section is divided into segments by joints. Key features include:

- 1/2" EXPANSION JOINT AT 24'-0" INTERVALS, AT COLD JOINTS AND AT BEGINNING AND END OF SIDEWALK
- CUT JOINTS OR WEAKENED JOINTS EVERY 4'-0"
- 6"x6" - W2x9xW2.9 WELDED WIRE FLAT SHEETS OR #4 (30#) 10mm REINFORCING STEEL @ 18" ON CENTER EACH WAY

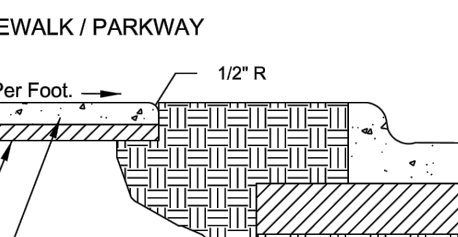

NOTES:

1. EXPANSION JOINTS ARE TO BE USED BETWEEN CONCRETE DRIVEWAY AND SIDEWALK.
2. SCORED JOINTS DENOTE SIDEWALK ACROSS THE DRIVEWAY AND ARE TO BE PLACED AT LEAST 1/3 rd. THROUGH THE SLAB THICKNESS.
3. ALL SIDEWALK AND DRIVEWAY CONSTRUCTION SHALL MEET A.D.A. SPECIFICATIONS.

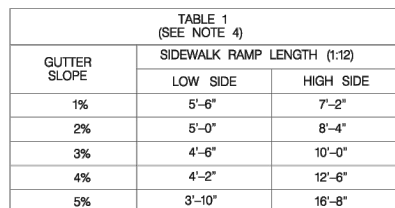


MAY 2009	
CITY OF SAN ANTONIO	
CAPITAL IMPROVEMENTS MANAGEMENT SERVICES DEPARTMENT	
WHEELCHAIR RAMP STANDARDS	
% SUBMITTAL PROJECT NO. _____	DATE _____
DRAWN BY: V. VASQUEZ, DGSN BY: _____	CHKD BY: B.S. HIGGINS, P.E. SHEET NO.: ____ OF ____

STREET DETAILS

PLAT NO. _____
JOB NO. 30010-27
DATE DECEMBER 2024
DESIGNER CL
CHECKED HF DRAWN BY _____
SHEET C2.20

FOR PERMIT

Base Bid Pavement Section	Alternate 1 Pavement Section
3" Type D HMA 7" Flexible Base 6" Lime Treated Subgrade Total: 16" Structural No: 2.30	3" Type D HMA 7" Mechanically Stabilized Layer 6" Lime Treated Subgrade Total: 16" Structural No: 2.51

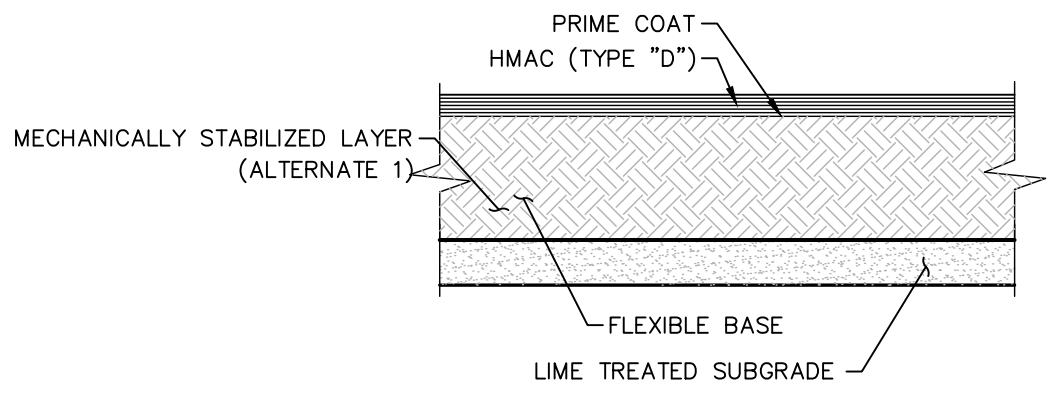


LOCAL TYPE A CLAY SUBGRADE

NOT TO SCALE
PROST PARK - 1+40.41 TO 9+50.00
LEIBE LN - 1+40.00 TO 2+50.00
MUSTANG GRAPE - 1+50.00 TO END
TINDLE TRL - 1+40.00 TO 11+50.00
RED FOX - 1+43.66 TO END
RINDER ROW - 1+40.00 TO 4+00.00
LAWSON TRL - 1+50.00 TO END
WILKOMMEN WAY - 1+50.00 TO 5+00.00
PAISLEY PATH - 1+50.00 TO END

NOTE: ANY CHANGE IN PAVEMENT SECTION FROM THE STATIONING LISTED ABOVE MUST BE COORDINATED WITH GEOTECHNICAL ENGINEER.

Base Bid Pavement Section	Alternate 1 Pavement Section
2" Type D HMA 2" Type C/D HMA 14" Flexible Base 6" Lime Treated Subgrade Total: 24" Structural No: 3.72	2" Type D HMA 2" TYPE C/D HMA 12" Mechanically Stabilized Layer 6" Lime Treated Subgrade Total: 22" Structural No: 3.80

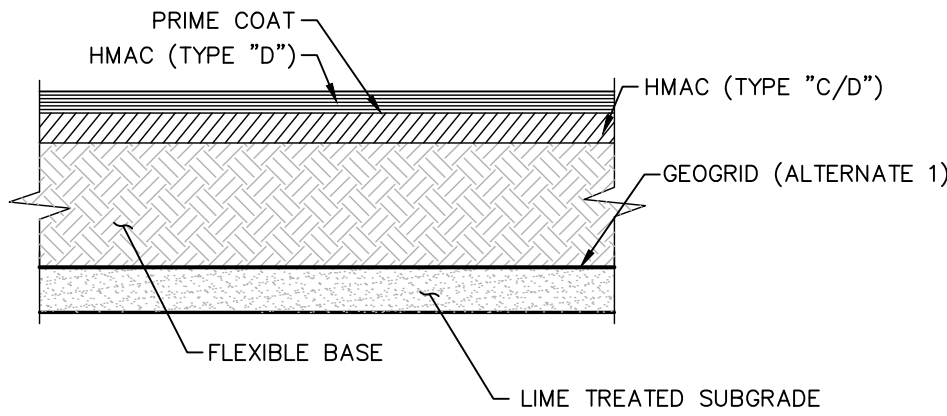


60' ROW CLAY SUBGRADE

NOT TO SCALE
WALKER RUN - 30+80.84 TO 31+00.00
35+50.00 TO 45+00.00

NOTE: ANY CHANGE IN PAVEMENT SECTION FROM THE STATIONING LISTED ABOVE MUST BE COORDINATED WITH GEOTECHNICAL ENGINEER.

Base Bid Pavement Section
3" Type D HMA 7" Flexible Base Rock Credit Total: 10" Structural No: 2.78

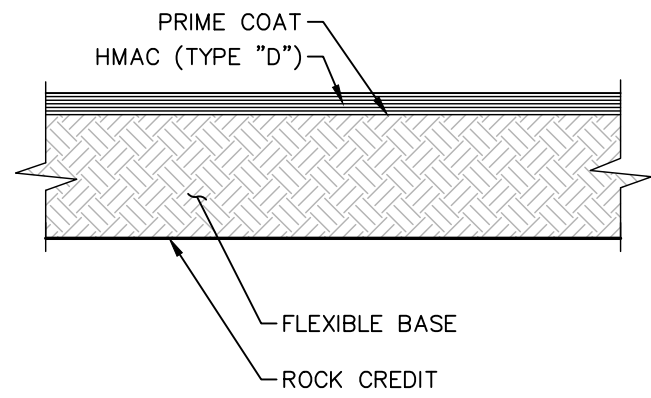


LOCAL A ROCK SUBGRADE

NOT TO SCALE
PROST PARK - 9+50.00 TO END
LEIBE LN - 2+50.00 TO END
TINDLE TRL - 11+50.00 TO END
RINDER ROW - 4+00.00 TO END
WILKOMMEN WAY - 5+00.00 TO END

NOTE: ANY CHANGE IN PAVEMENT SECTION FROM THE STATIONING LISTED ABOVE MUST BE COORDINATED WITH GEOTECHNICAL ENGINEER.

Base Bid Pavement Section
3" Type D HMA 8" Flexible Base Rock Credit Total: 11" Structural No: 2.92

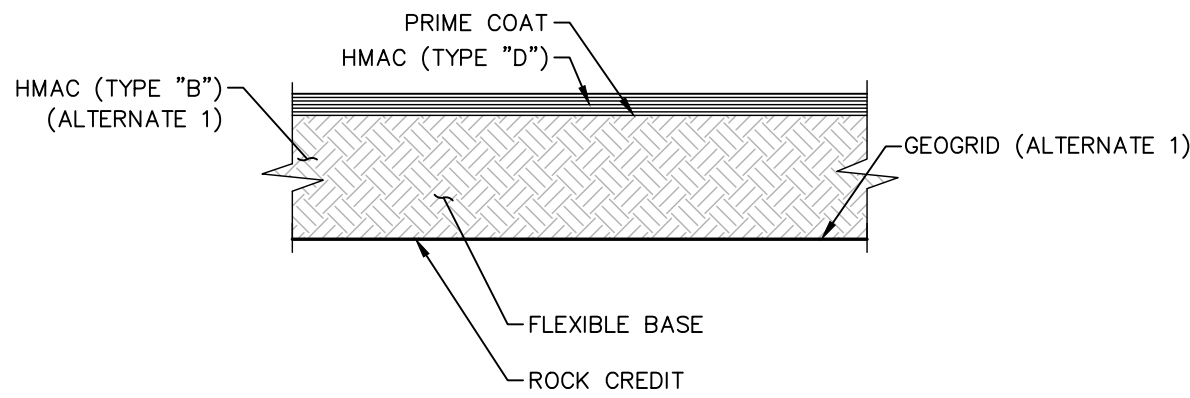

60' ROW ROCK SUBGRADE

NOT TO SCALE
WALKER RUN - 31+00.00 TO 35+50.00
45+00.00 TO END

NOTE: ANY CHANGE IN PAVEMENT SECTION FROM THE STATIONING LISTED ABOVE MUST BE COORDINATED WITH GEOTECHNICAL ENGINEER.

NOTES:
PAVEMENT DESIGN THICKNESS BASED ON GEOTECHNICAL REPORTS BY RABA KISTNER CONSULTANTS, INC., PROJECT NO. ANA24-016-00, DATED JUNE 28, 2024 (MEYER RANCH UNIT 16 AND 16C) AND SUPPLEMENTAL LETTER DATED NOVEMBER 8, 2024.




- REFERENCE PROJECT GEOTECHNICAL REPORT, PROJECT SPECIFICATIONS AND COMAL COUNTY SPECIFICATIONS FOR ADDITIONAL REQUIREMENTS AND ALTERNATE PAVEMENT SECTIONS.
- CONTRACTOR SHALL BE RESPONSIBLE FOR COORDINATING MATERIAL TESTING. TESTING TO BE PAID BY OWNER.
- ALL THE CLAYS SHOULD BE REMOVED TO EXPOSE THE MARL TO LIMESTONE SUBGRADE. IF THICKER CLAYS ARE ENCOUNTERED AT THE FINISHED STREET SUBGRADE, THEN THE GEOTECHNICAL RECOMMENDATIONS PRESENTED FOR CLAY SUBGRADES SHOULD BE USED. CONTACT RABA KISTNER FOR FURTHER DIRECTION IF THICKER CLAYS ARE ENCOUNTERED.
- SUBGRADE SOILS SHALL BE TESTED FOR SOLUBLE SULFATE CONTENT PRIOR TO LIME TREATMENT.
- THE FOLLOWING IS AN EXCERPT FROM THE PROJECT GEOTECHNICAL REPORT BY RABA KISTNER CONSULTANTS, INC. DATED JUNE 28, 2024, PROJECT NO. ANA24-016-00.

"LIME OR CEMENT TREATMENT OF THE SUBGRADE SOILS, IF UTILIZED, SHOULD BE IN ACCORDANCE WITH THE TxDOT STANDARD SPECIFICATIONS, ITEM 260 OR ITEM 275, RESPECTIVELY. A SUFFICIENT QUANTITY OF HYDRATED LIME SHOULD BE MIXED WITH THE SUBGRADE SOILS TO REDUCE THE SOIL PLASTICITY INDEX TO 20 OR LESS, BASED ON THE RESULTS OF THE PH-LIME SERIES CURVES. WE RECOMMEND THAT AT LEAST 4 PERCENT HYDRATED LIME/CEMENT TREATMENT BY WEIGHT BE USED TO INCREASE THE PH OF THE SUBGRADE CLAYS TO 12.4 OR HIGHER AND REDUCE THE PI TO 20 OR LESS. THIS PERCENTAGE OF LIME REDUCED THE PI OF THE TESTED SAMPLE TO 6. FOR CONSTRUCTION PURPOSES, WE RECOMMEND THAT THE OPTIMUM LIME OR CEMENT CONTENT OF THE SUBGRADE SOILS BE DETERMINED BY LABORATORY TESTING WITH REPRESENTATIVE SAMPLES OF THE SUBGRADE MATERIALS BEING USED FOR THIS PROJECT. TREATED SUBGRADE SOILS SHOULD BE COMPACTED TO A MINIMUM OF 95 PERCENT OF THE MAXIMUM DENSITY AT A MOISTURE CONTENT WITHIN THE RANGE OF OPTIMUM MOISTURE CONTENT TO 3 PERCENTAGE POINTS ABOVE THE OPTIMUM MOISTURE CONTENT AS DETERMINED BY TEX-113-E."

"FOR AREAS THAT TRANSITION BETWEEN A CLAY AND ROCK SUBGRADE, WE RECOMMEND THAT GEOGRID BE UTILIZED TO RELIEVE STRESS CONCENTRATIONS AT THE SUBGRADE TRANSITIONS. THE GEOGRID SHOULD BE USED AS A TRANSITION FOR 5 FT OR GREATER ON EITHER SIDE OF THE TRANSITION."


"FOR AREAS THAT REQUIRE FILL AND WHERE PAVEMENT SECTIONS WILL UTILIZE THE CLAY SUBGRADE RECOMMENDATIONS USING DARK BROWN CLAY, THE FINAL 6 IN. OF FILL SHOULD BE LIME/CEMENT TREATED (SEE TREATED SUBGRADE). IF FILL GRADING IS NOT PLANNED AND CLAYS REMAIN IN-PLACE, THEN TREATMENT OF THE STRIPPED CLAY SUBGRADE SHOULD BE CONJUNCTION WITH THE SCARIFYING, MOISTURE CONDITIONING, AND RECOMPACTION PROCESS DESCRIBED IN THE SITE PREPARATION SECTION OF THE CONSTRUCTION CONSIDERATIONS."

"IF FILL GRADING IS COMPLETED UTILIZING SELECT FILL IN ACCORDANCE WITH THE SELECT FILL SECTION OF THIS REPORT, OR IF NATIVE, INTACT ROCK IS EXPOSED PRIOR TO FILL PLACEMENT (IF NECESSARY), THE TREATED SUBGRADE MAY BE ELIMINATED FROM THE PAVEMENT SECTION AND THE ROCK SUBGRADE RECOMMENDATIONS SHOULD BE UTILIZED."

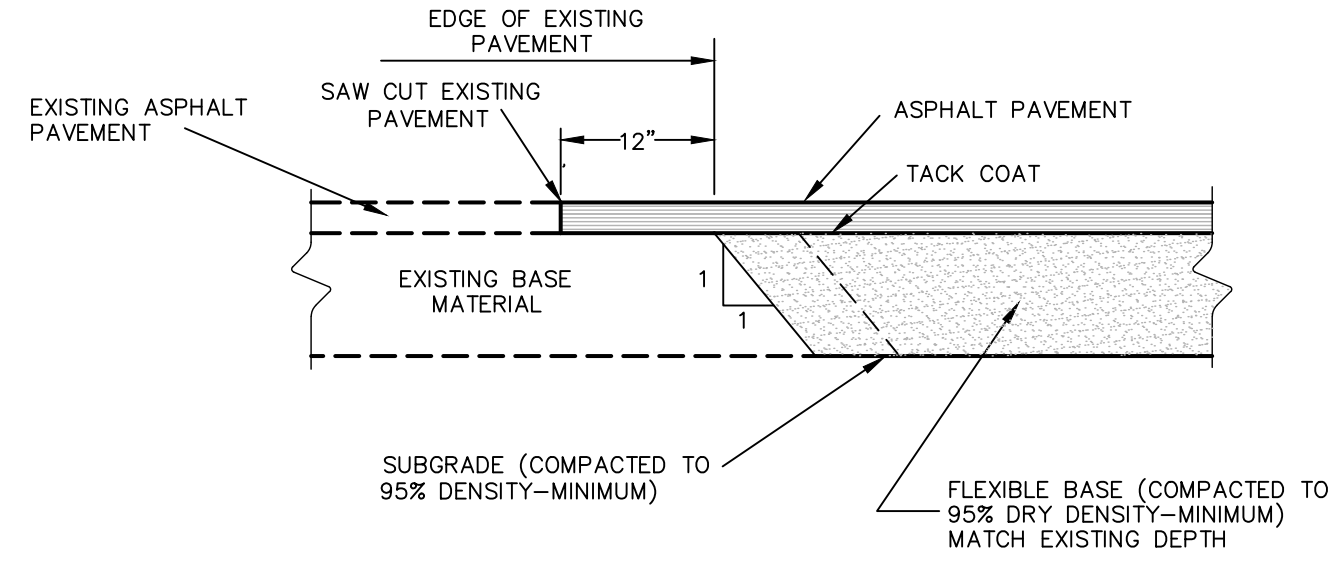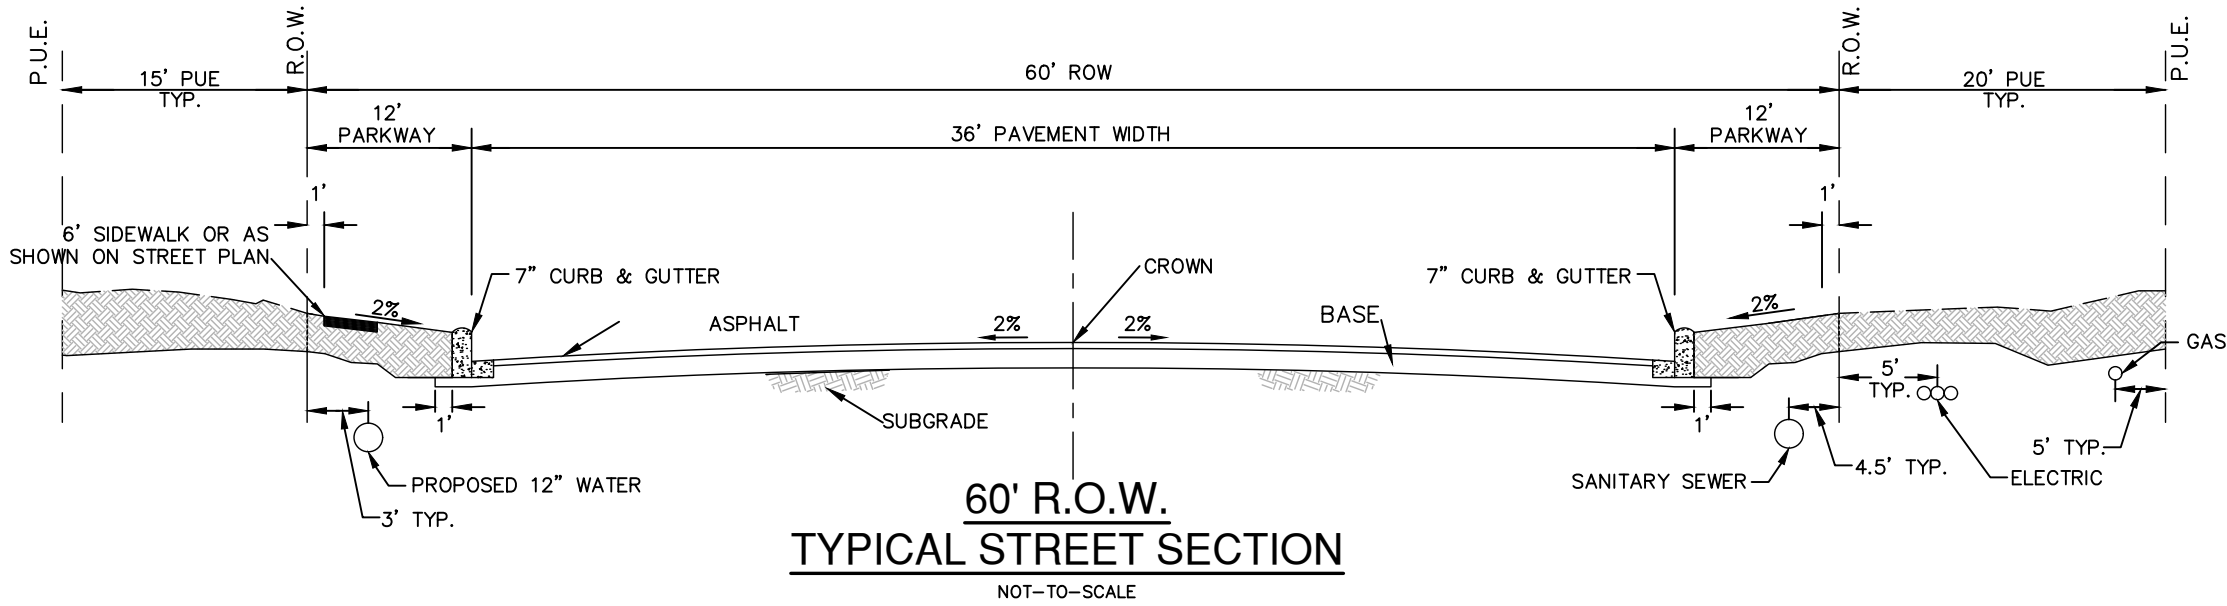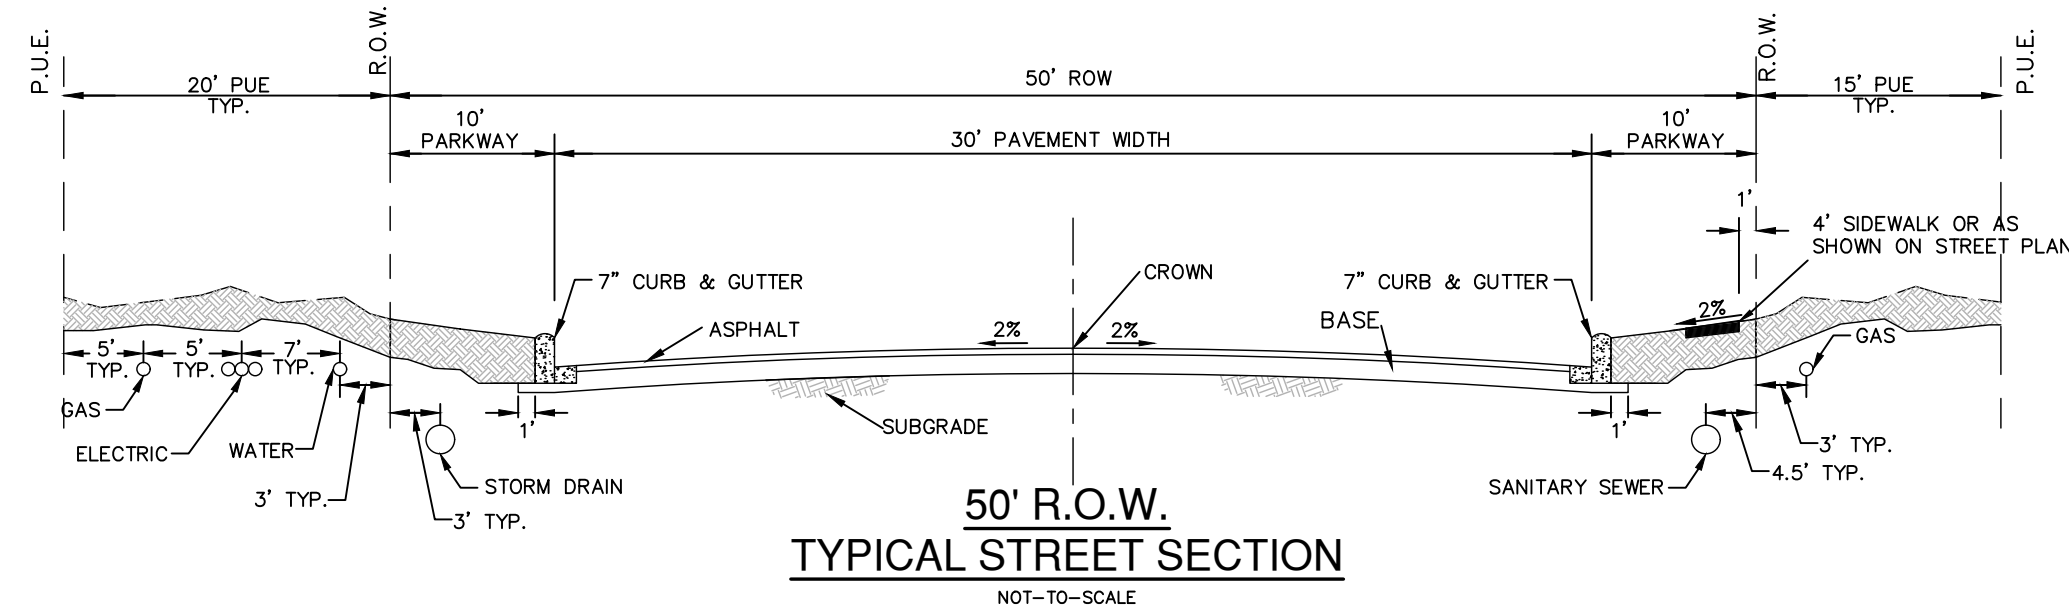

PAVEMENT JUNCTURE DETAIL

NOT TO SCALE

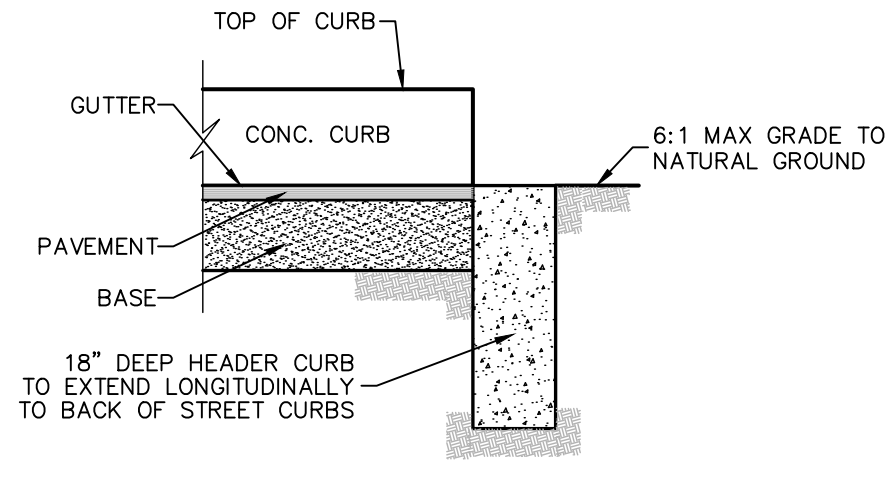

HEADER CURB







NOT TO SCALE

PAPE-DAWSON
ENGINEERS
1072 INDEPENDENCE DR. STE 102 | NEW BRAUNFELS, TX 78132 | 832.652.5653
TEXAS ENGINEERING FIRM #470 1 TEXAS SURVEYING FIRM #10028800

MEYER RANCH UNIT 16
COMAL COUNTY, TEXAS
STREET DETAILS

PLAT NO. _____
JOB NO. 30010-27
DATE DECEMBER 2024
DESIGNER CL
CHECKED **HF** DRAWN **BH**
SHEET **C2.21**

FOR PERMIT

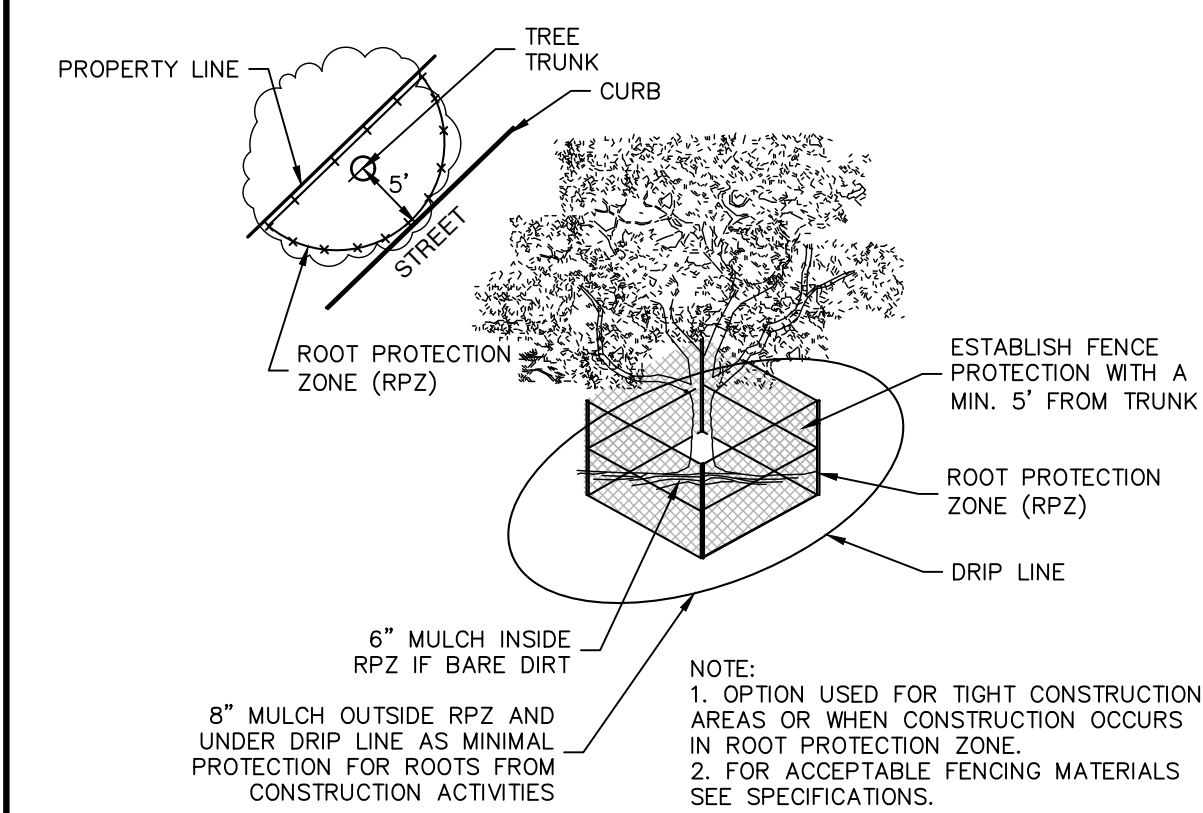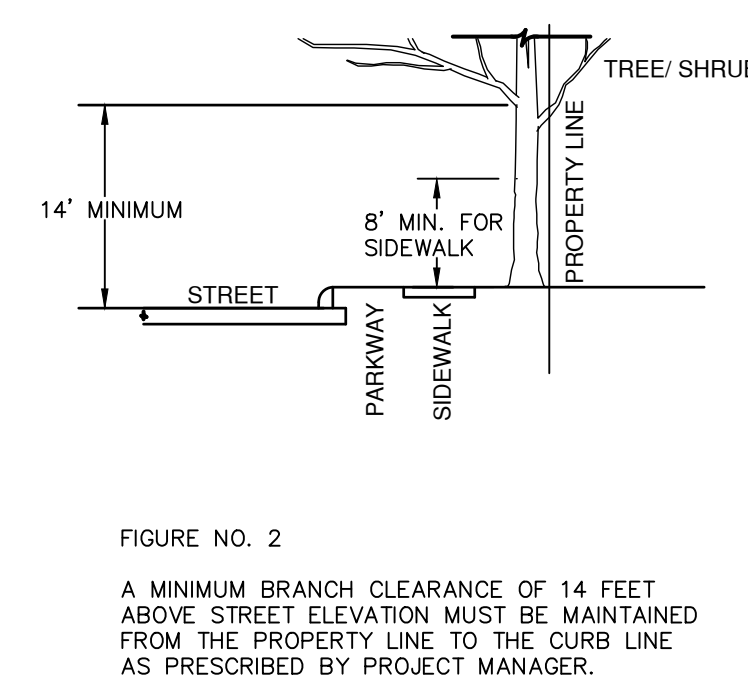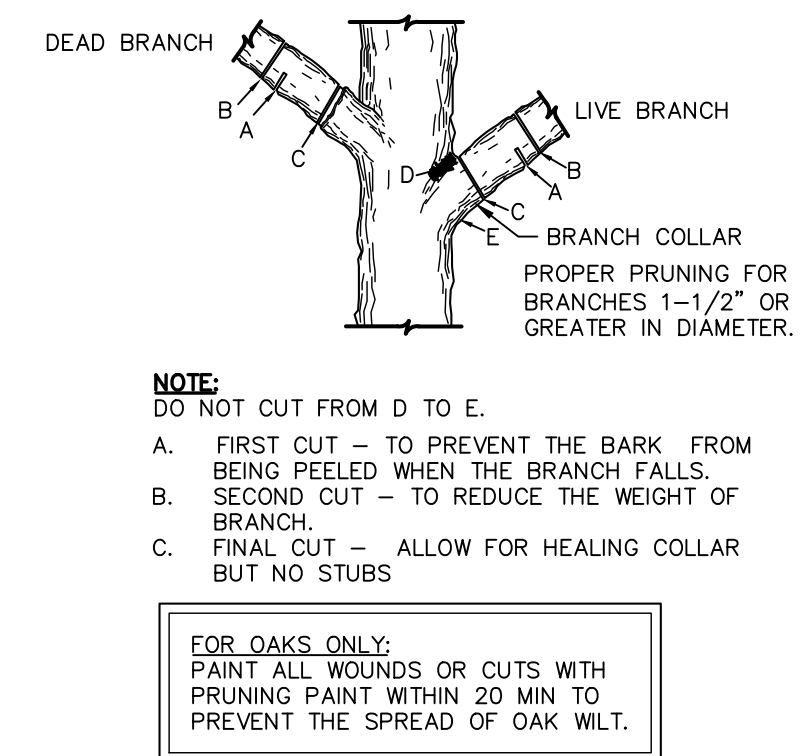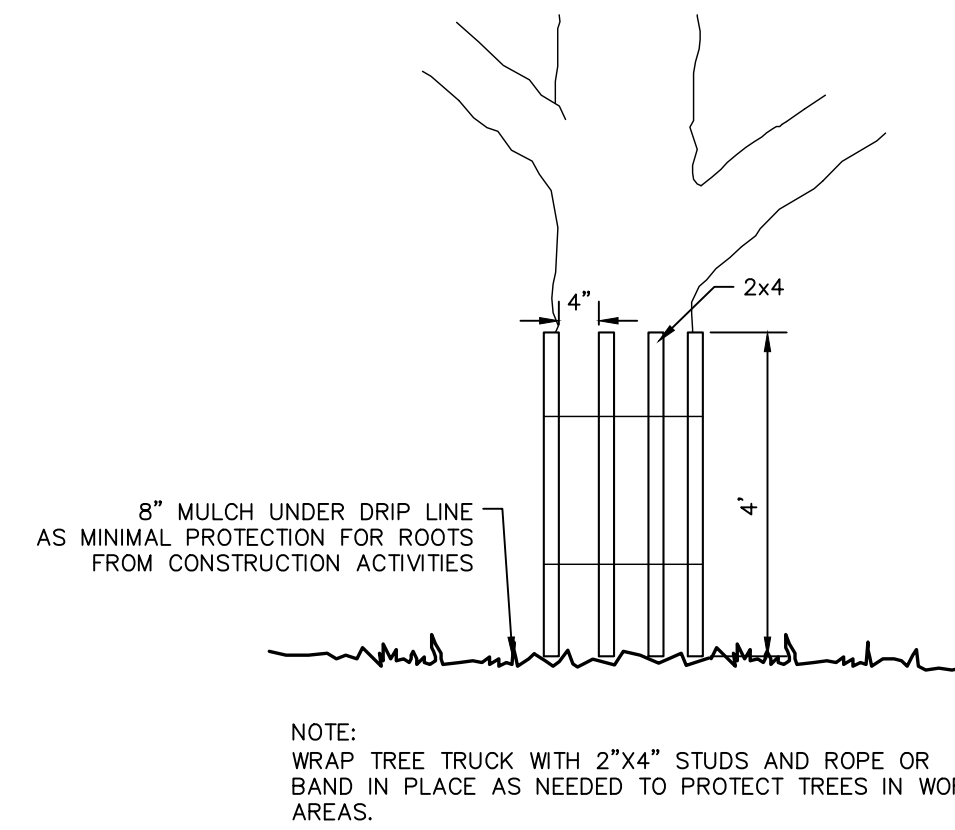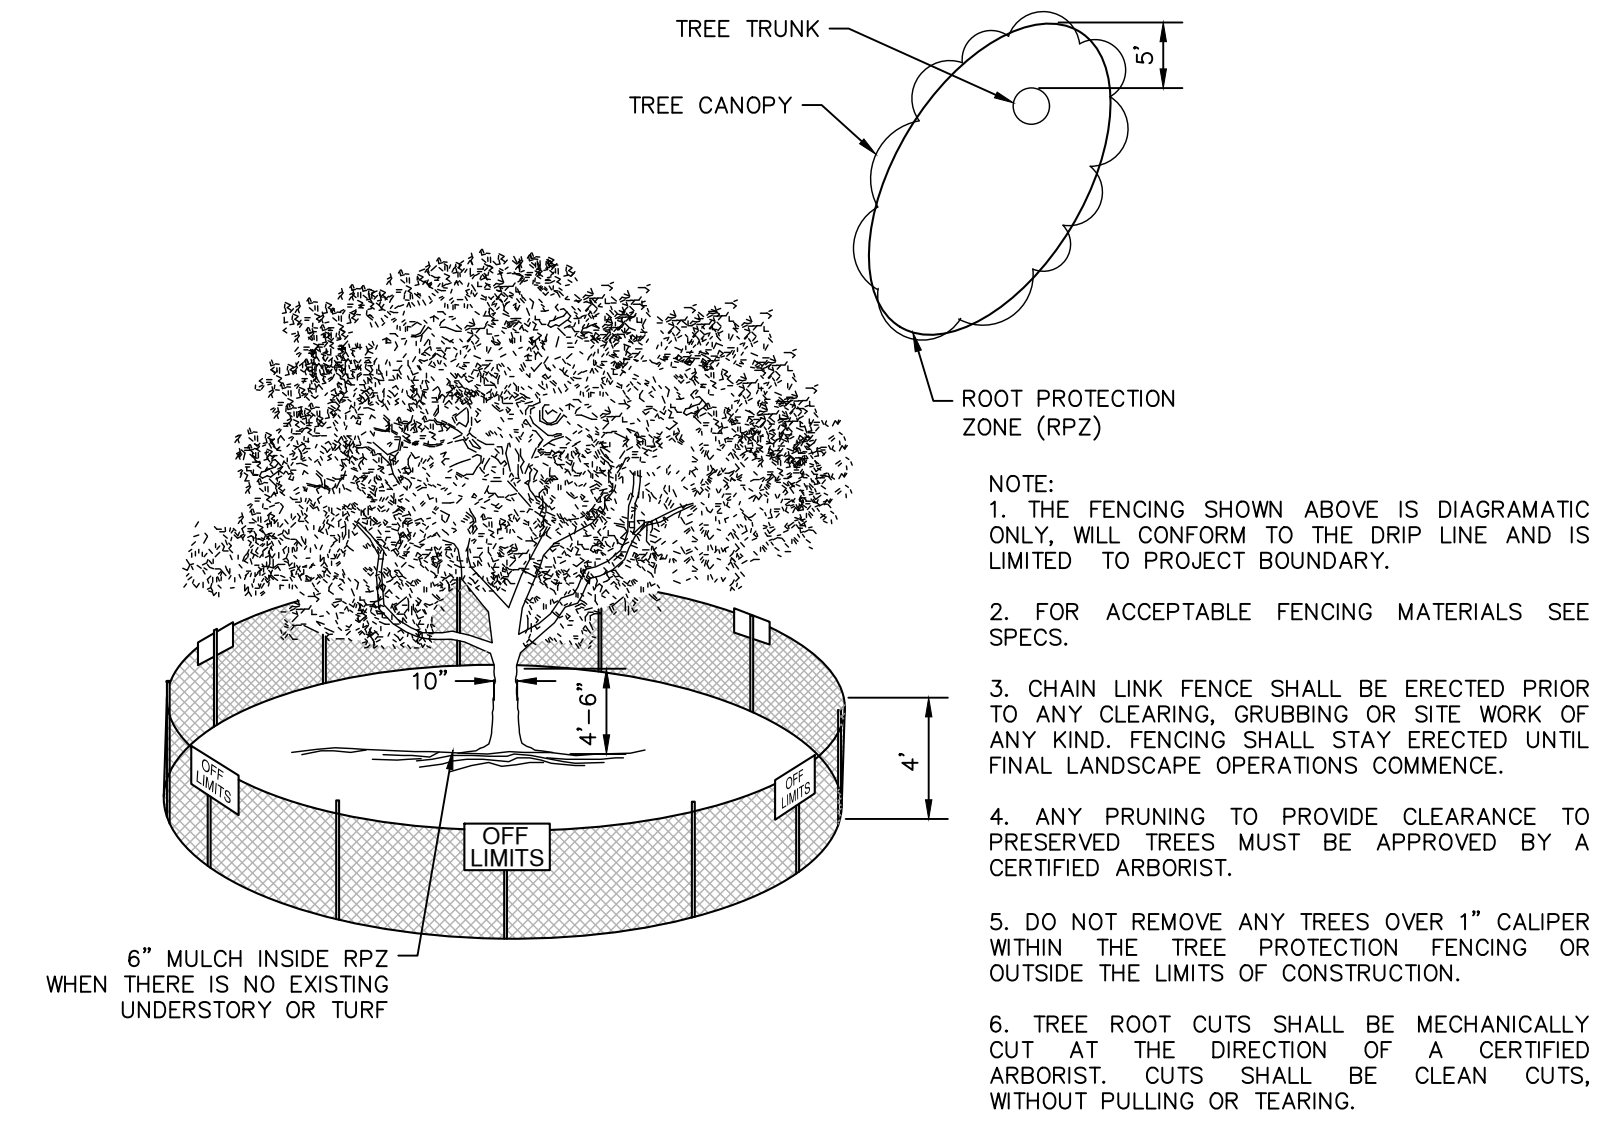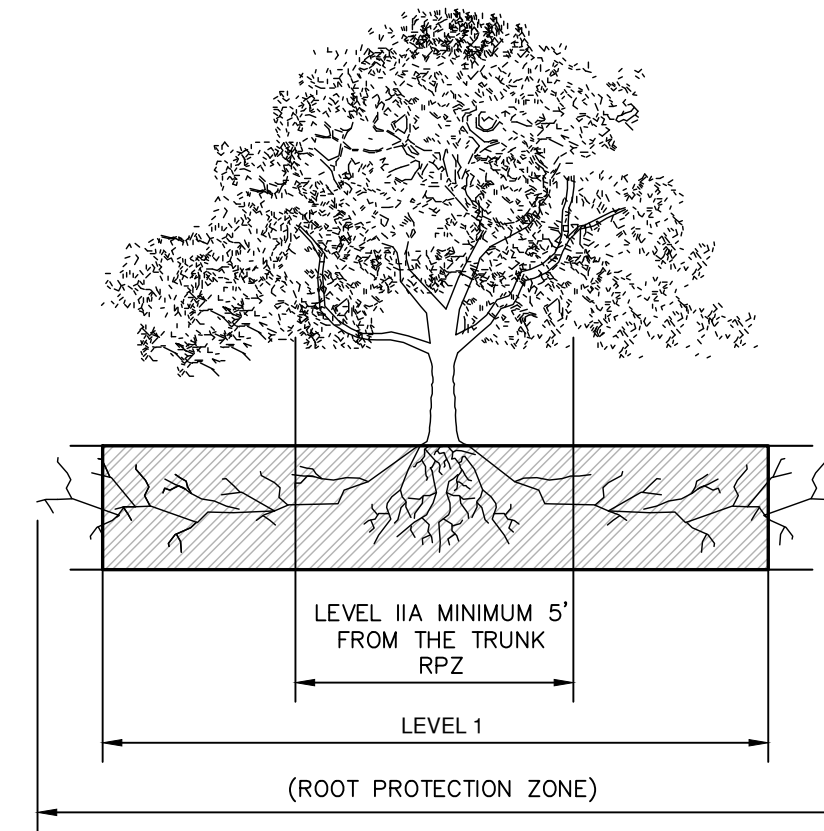[illegible]

**PAPE-DAWSON
ENGINEERS**

1672 INDEPENDENCE DR. STE 102 | NEW BRAUNFELS, TX 78132 | 530.632.5633
TEXAS ENGINEERING FIRM #4470 | TEXAS SURVEYING FIRM #10228600

MEYER RANCH UNIT 16
COMAL COUNTY, TEXAS
TREE PROTECTION DETAILS



LAT NO. _____
 JOB NO. 30010-27
 DATE DECEMBER 2024
 DESIGNER CL
 CHECKED **HF** DRAWN BH
 SHEET C2.22

Date: Dec 31, 2024 10:48am User: ID: bawdett
File: P:\300\10\22\Design\CH\SSGA-3001027.dwg

THIS DOCUMENT HAS BEEN PRODUCED FROM MATERIAL THAT WAS STORED AND/OR TRANSMITTED ELECTRONICALLY AND MAY HAVE BEEN INADVERTENTLY ALTERED. RELY ONLY ON FINAL HARDCOPY MATERIALS BEARING THE CONSULTANT'S ORIGINAL SIGNATURE AND SEAL. AERIAL IMAGERY PROVIDED BY GOOGLE/UNLESS OTHERWISE NOTED. Imagery © 2016, CARPOOL, Digital Globe, Texas Orthometry Program, USDA Farm Service Agency.

HERITAGE OAKS - UNIT 2, LOT 16
DOC. NO. 423376

HERITAGE OAKS - UNIT 2, LOT 15
DOC. NO. 423376

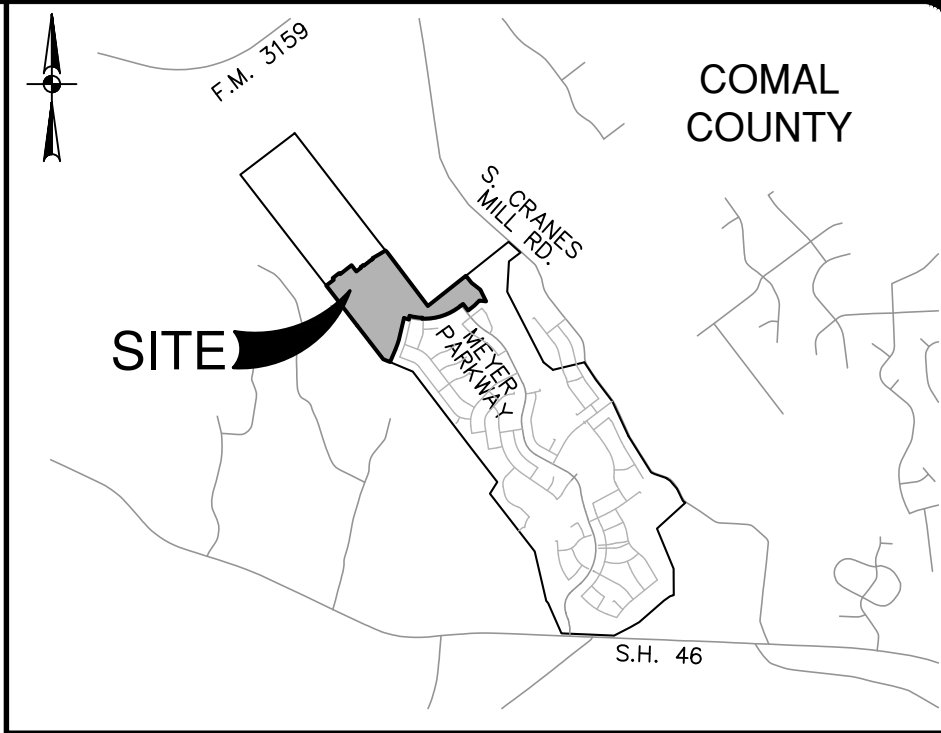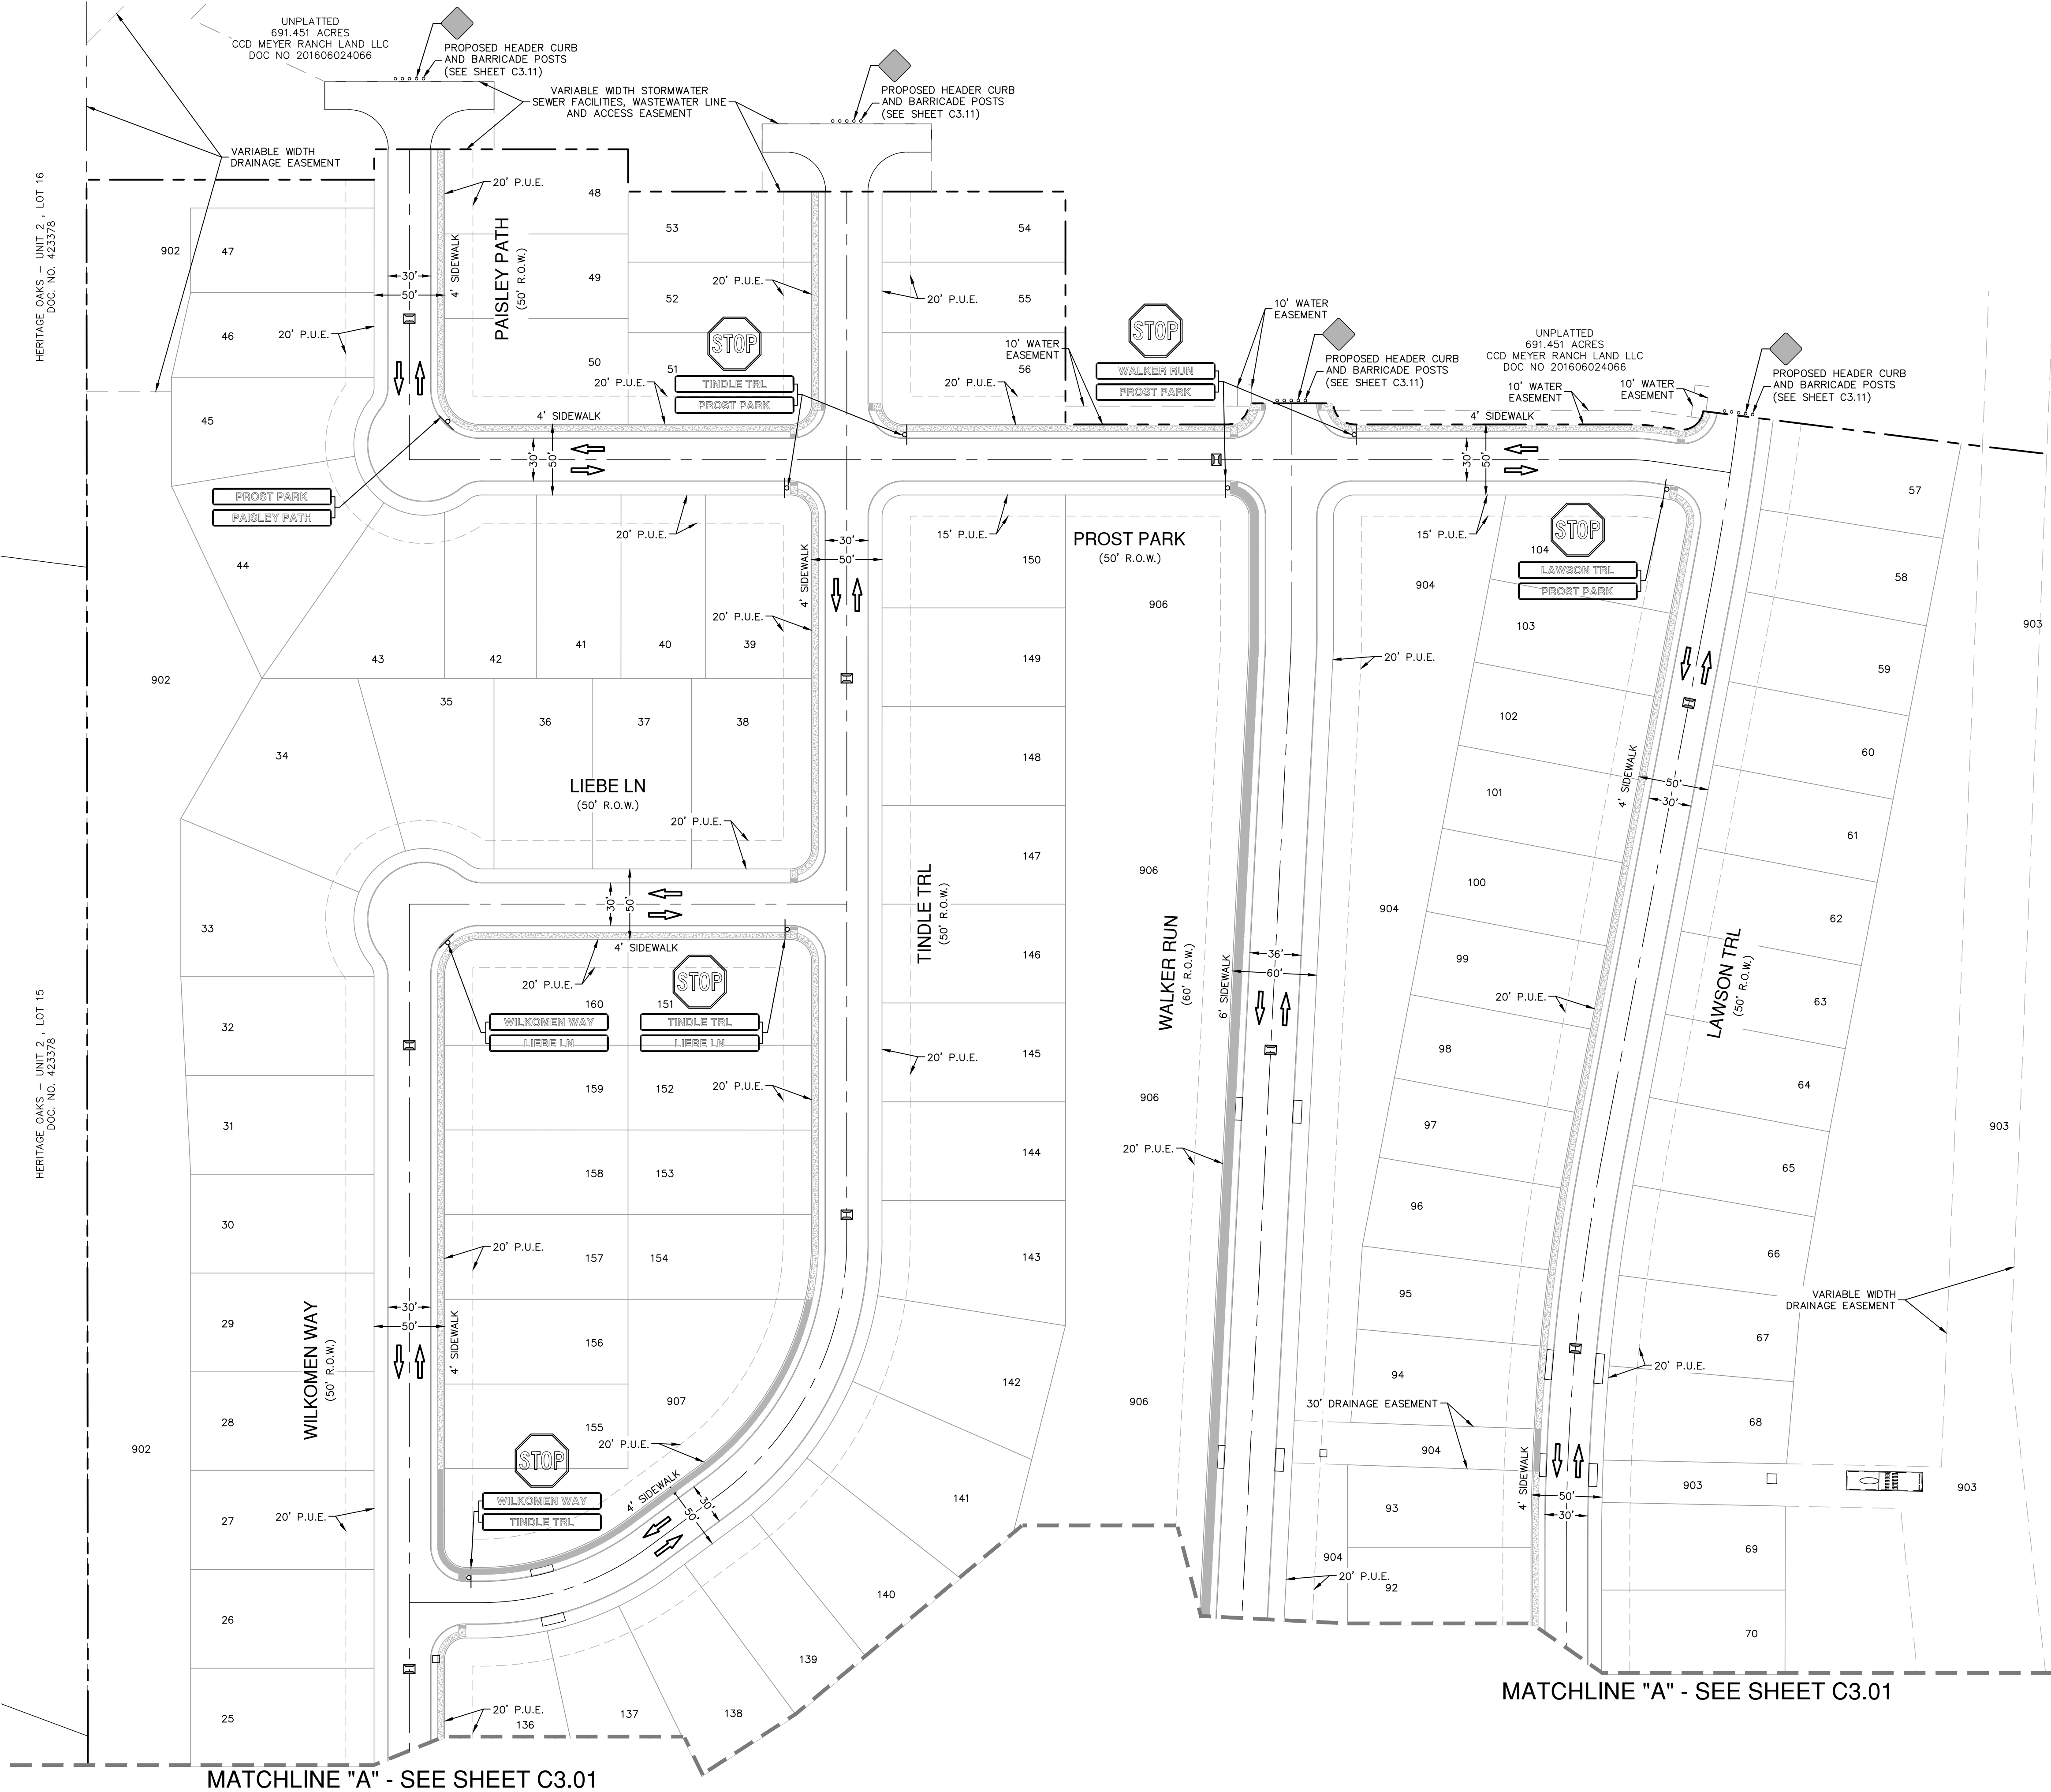

LOCATION MAP
NOT-TO-SCALE

SCALE: 1" = 60'
0' 60' 120' 180'

SYMBOL	ITEM NUMBER
	UNIT BOUNDARY
	CURB INLET
	TRAFFIC FLOW ARROW
	SIDEWALK (HOMEBUILDER RESPONSIBILITY)
	SIDEWALK (SITEWORK CONTRACTOR RESPONSIBILITY)
	STANDARD COMAL COUNTY NAME SIGN 9X5TD (NOTE: STREETS MUST SHOW BLOCK NUMBERS)
	R2-1 24X30
	R1-1 30"X30" 531.3
	W11-2 30"X30" 531.53
	OM4-3 (531.56) END OF ROAD MARKER
	TYPE II BLUE RAISED PAVEMENT MARKERS - NO SEPARATE PAY ITEM (N.T.S.)


SIGNAGE NOTES

- UNDERGROUND UTILITIES EXIST WITHIN THE PROJECT. CONTRACTOR SHALL HAVE THE UTILITIES MARKED PRIOR TO INSTALLATION OF THE SIGN POST. SIGN LOCATIONS ILLUSTRATED ON THE PLANS ARE APPROXIMATE. CONTRACTOR SHALL LOCATE SIGNS TO AVOID UTILITIES. CONTRACTOR IS RESPONSIBLE FOR DETERMINING THE EXISTENCE AND LOCATION OF UNDERGROUND UTILITIES BEFORE COMMENCING WORK.
- IN ACCORDANCE WITH THE UNDERGROUND FACILITY DAMAGE PREVENTION ACT THE TELEPHONE NUMBER FOR A UTILITY LOCATOR IS 1-800-545-6005. IT IS THE CONTRACTOR'S RESPONSIBILITY TO MAKE ARRANGEMENTS FOR UTILITY LOCATORS, AS NEEDED.
- WHEN PREPARING HOLES FOR POSTS, CARE SHALL BE TAKEN SO AS NOT TO RUPTURE EXISTING DRAINAGE STRUCTURES, SPRINKLER SYSTEMS, TELECOMMUNICATIONS FACILITIES, ELECTRICAL CONDUITS AND PUBLIC UTILITIES.
- ALL SIGNS SHALL COMPLY WITH THE SIGN DESIGNS PRESENTED IN STANDARD HIGHWAY SIGN DESIGNS FOR TEXAS OR THE MILLENNIUM STANDARD HIGHWAY SIGN DESIGNS, IF A MILLENNIUM SIGN IS SPECIFIED ON THE PLANS.
- SIGN LOCATIONS ILLUSTRATED ON THE PLANS ARE APPROXIMATE. SIGNS SHALL BE LOCATED IN THE FIELD TO PROVIDE APPROPRIATE FUNCTIONALITY. SIGN LOCATIONS SHALL COMPLY WITH GUIDELINES AND REQUIREMENTS PRESENTED IN THE TEXAS MANUAL ON UNIFORM TRAFFIC CONTROL DEVICES.
- CONTRACTOR SHALL FURNISH AND MAINTAIN ALL TRAFFIC CONTROL DEVICES, LIGHTING, OR WARNING DEVICES REQUIRED TO COMPLETE THE WORK. ALL CONSTRUCTION SIGNS AND TRAFFIC CONTROL DEVICES SHALL CONFORM TO THE TEXAS MANUAL ON UNIFORM TRAFFIC CONTROL DEVICES.
- MATERIALS FURNISHED BY THE CONTRACTOR SHALL BE NEW, UN-DEPRECIATED STOCK. ALL EQUIPMENT SHALL BE NEW, UNLESS NOTED OTHERWISE ON THE PLANS.
- ALL SIGNS WITH A WHITE BACKGROUND SHALL BE FABRICATED WITH ENGINEER GRADE REFLECTIVE SHEETING (TXDOT TYPE A). ALL SIGNS WITH NON-WHITE BACKGROUNDS SHALL BE FABRICATED WITH HIGH SPECIFIC INTENSITY REFLECTIVE SHEETING (ALL TYPE C TXDOT TSP-(4)-(08)).
- CONTRACTOR SHALL BE RESPONSIBLE FOR RESTORING TO ORIGINAL CONDITION, OR BETTER, ANY DAMAGE DONE TO EXISTING BUILDINGS, RETAINING WALLS, UTILITIES, FENCES, PAVEMENT, CURBS OR DRIVEWAYS (NO SEPARATE PAY ITEM). CONTRACTOR SHALL RESTORE THE CONSTRUCTION AREA TO ORIGINAL CONDITION, OR BETTER, PRIOR TO FINAL INSPECTION.
- ANY CONFLICT BETWEEN ANY DEFINITION, MATERIAL SPECIFICATION, CONSTRUCTION SPECIFICATION, MEASUREMENT AND PAYMENT PROCEDURES, ETC. SHOWN IN THIS PLAN SET AND ANY TEXAS DEPARTMENT OF TRANSPORTATION STANDARD SPECIFICATIONS SHALL BE RESOLVED ONLY BY THE ENGINEER AND THE ENGINEER'S DECISION SHALL BE FINAL AND BINDING.
- ALL PAVEMENT MARKINGS SHALL BE THERMOPLASTIC AS PER TXDOT ITEM NO. 666.
- COMAL COUNTY WILL INSTALL COUNTY ROAD SIGNS AND INVOICE THE OWNER. THE CONTRACTOR IS TO INSTALL PAVEMENT MARKINGS. ALL ROAD SIGNS AND PAVEMENT MARKINGS SHALL BE INSTALLED IN ACCORDANCE WITH THE APPROVED ENGINEERING PLANS. THE COUNTY WILL INSPECT ALL SIGNS AT FINAL INSPECTION.
- THE CONTRACTOR SHALL INSTALL ALL PAVEMENT MARKINGS IN ACCORDANCE WITH APPROVED ENGINEERING PLANS. THE CONTRACTOR SHALL NOTIFY THE COUNTY AT LEAST 24 HOUR PRIOR TO THE INSTALLATION OF ALL SEALER AND FINAL MARKINGS. THE COUNTY WILL INSPECT ALL MARKINGS AT FINAL APPLICATION.

TRENCH EXCAVATION SAFETY PROTECTION:

CONTRACTOR AND/OR CONTRACTOR'S INDEPENDENTLY RETAINED EMPLOYEE OR STRUCTURAL DESIGN/ GEOTECHNICAL/ SAFETY/EQUIPMENT CONSULTANT, IF ANY, SHALL REVIEW THESE PLANS AND ANY AVAILABLE GEOTECHNICAL INFORMATION AND THE ANTICIPATED INSTALLATION SITES WITHIN THE PROJECT WORK AREA IN ORDER TO IMPLEMENT CONTRACTOR'S TRENCH EXCAVATION SAFETY PROTECTION SYSTEMS, PROGRAMS AND /OR PROCEDURES FOR THE PROJECT DESCRIBED IN THE CONTRACT DOCUMENTS. THE CONTRACTOR'S IMPLEMENTATION OF THESE SYSTEMS, PROGRAMS AND/OR PROCEDURES SHALL PROVIDE FOR ADEQUATE TRENCH EXCAVATION SAFETY PROTECTION THAT COMPLY WITH AS A MINIMUM, OSHA STANDARDS FOR TRENCH EXCAVATIONS. SPECIFICALLY, CONTRACTOR AND/OR CONTRACTOR'S INDEPENDENTLY RETAINED EMPLOYEE OR SAFETY CONSULTANT SHALL IMPLEMENT A TRENCH SAFETY PROGRAM IN ACCORDANCE WITH OSHA STANDARDS GOVERNING THE PRESENCE AND ACTIVITIES OF INDIVIDUALS WORKING IN AND AROUND TRENCH EXCAVATION.

DATE	
NO.	
REVISION	

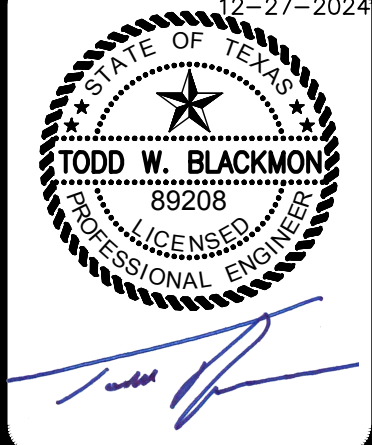

PAPE-DAWSON
ENGINEERS
1072 INDEPENDENCE DR. STE 102 | NEW BRAUNFELS, TX 78132 | 830.652.5653
TEXAS ENGINEERING FIRM #470 1 TEXAS SURVEYING FIRM #10028800

MEYER RANCH UNIT 16
COMAL COUNTY, TEXAS
OVERALL SIGNAGE PLAN

PLAT NO.	
JOB NO.	30010-27
DATE	DECEMBER 2024
DRAWN	CL
CHECKED	HF
DRAWN	BH
SHEET	C3.00

FOR PERMIT

Date: Apr 24, 2025 11:43am User: ID: matthew.duke
File: P:\300\1022\Design\Chal\SSGA-3001022.dwg

THIS DOCUMENT HAS BEEN PRODUCED FROM MATERIAL THAT WAS STORED AND/OR TRANSMITTED ELECTRONICALLY AND MAY HAVE BEEN INADVERTENTLY ALTERED. RELY ONLY ON FINAL HARDCOPY MATERIALS BEARING THE CONSULTANT'S ORIGINAL SIGNATURE AND SEAL. AERIAL IMAGERY PROVIDED BY GOOGLE/UNLESS OTHERWISE NOTED. Imagery © 2016, CARCO, Digital Globe, Texas Orthomography Program, USDA Farm Service Agency.


HERITAGE OAKS - UNIT 2, LOT 14
DOC. NO. 423376

HERITAGE OAKS - UNIT 2, LOT 9
DOC. NO. 423376

MEYER RANCH UNIT 13
DOC. NO. 202306025526
M.P.R.C.C.T.

MEYER RANCH UNIT 13
DOC. NO. 202306025526
M.P.R.C.C.T.

MEYER RANCH UNIT 13
DOC. NO. 202306025526
M.P.R.C.C.T.

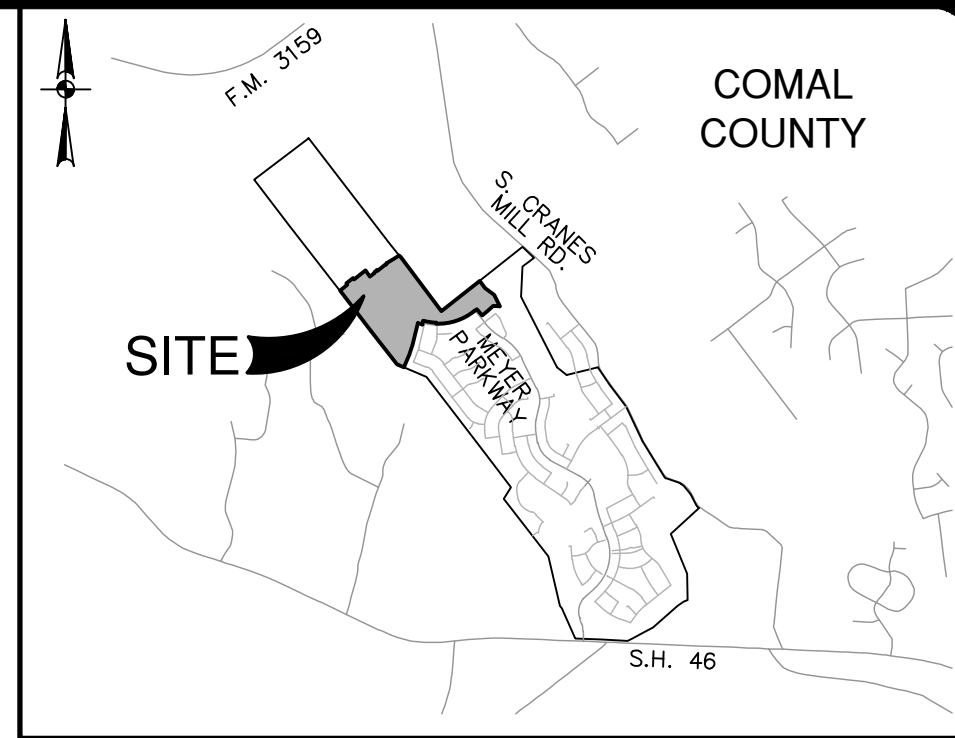

LOCATION MAP
NOT-TO-SCALE

SCALE: 1" = 60'
0' 60' 120' 180'

SYMBOL	ITEM NUMBER
	UNIT BOUNDARY
	CURB INLET
	TRAFFIC FLOW ARROW
	SIDEWALK (HOMEBUILDER RESPONSIBILITY)
	SIDEWALK (SITEWORK CONTRACTOR RESPONSIBILITY)
	STANDARD COMAL COUNTY NAME SIGN 9XSTD (NOTE: STREETS MUST SHOW BLOCK NUMBERS)
	R2-1 24X30
	R1-1 30"X30"
	W11-2 30"X30"
	OM4-3 (531.56) END OF ROAD MARKER
	TYPE II BLUE RAISED PAVEMENT MARKERS - NO SEPARATE PAY ITEM (N.T.S.)


SIGNAGE NOTES

- UNDERGROUND UTILITIES EXIST WITHIN THE PROJECT. CONTRACTOR SHALL HAVE THE UTILITIES MARKED PRIOR TO INSTALLATION OF THE SIGN POST. SIGN LOCATIONS ILLUSTRATED ON THE PLANS ARE APPROXIMATE. CONTRACTOR SHALL LOCATE SIGNS TO AVOID UTILITIES. CONTRACTOR IS RESPONSIBLE FOR DETERMINING THE EXISTENCE AND LOCATION OF UNDERGROUND UTILITIES BEFORE COMMENCING WORK.
- IN ACCORDANCE WITH THE UNDERGROUND FACILITY DAMAGE PREVENTION ACT THE TELEPHONE NUMBER FOR A UTILITY LOCATOR IS 1-800-545-6005. IT IS THE CONTRACTOR'S RESPONSIBILITY TO MAKE ARRANGEMENTS FOR UTILITY LOCATORS, AS NEEDED.
- WHEN PREPARING HOLES FOR POSTS, CARE SHALL BE TAKEN SO AS NOT TO RUPTURE EXISTING DRAINAGE STRUCTURES, SPRINKLER SYSTEMS, TELECOMMUNICATIONS FACILITIES, ELECTRICAL CONDUITS AND PUBLIC UTILITIES.
- ALL SIGNS SHALL COMPLY WITH THE SIGN DESIGNS PRESENTED IN STANDARD HIGHWAY SIGN DESIGNS FOR TEXAS OR THE MILLENNIUM STANDARD HIGHWAY SIGN DESIGNS, IF A MILLENNIUM SIGN IS SPECIFIED ON THE PLANS.
- SIGN LOCATIONS ILLUSTRATED ON THE PLANS ARE APPROXIMATE. SIGNS SHALL BE LOCATED IN THE FIELD TO PROVIDE APPROPRIATE FUNCTIONALITY. SIGN LOCATIONS SHALL COMPLY WITH GUIDELINES AND REQUIREMENTS PRESENTED IN THE TEXAS MANUAL ON UNIFORM TRAFFIC CONTROL DEVICES.
- CONTRACTOR SHALL FURNISH AND MAINTAIN ALL TRAFFIC CONTROL DEVICES, LIGHTING, OR WARNING DEVICES REQUIRED TO COMPLETE THE WORK. ALL CONSTRUCTION SIGNS AND TRAFFIC CONTROL DEVICES SHALL CONFORM TO THE TEXAS MANUAL ON UNIFORM TRAFFIC CONTROL DEVICES.
- MATERIALS FURNISHED BY THE CONTRACTOR SHALL BE NEW, UN-DEPRECIATED STOCK. ALL EQUIPMENT SHALL BE NEW, UNLESS NOTED OTHERWISE ON THE PLANS.
- ALL SIGNS WITH A WHITE BACKGROUND SHALL BE FABRICATED WITH ENGINEER GRADE REFLECTIVE SHEETING (TXDOT TYPE A). ALL SIGNS WITH NON-WHITE BACKGROUNDS SHALL BE FABRICATED WITH HIGH SPECIFIC INTENSITY REFLECTIVE SHEETING (ALL TYPE C TXDOT TSP-(4)-(8)).
- CONTRACTOR SHALL BE RESPONSIBLE FOR RESTORING TO ORIGINAL CONDITION, OR BETTER, ANY DAMAGE DONE TO EXISTING BUILDINGS, RETAINING WALLS, UTILITIES, FENCES, PAVEMENT, CURBS OR DRIVEWAYS (NO SEPARATE PAY ITEM). CONTRACTOR SHALL RESTORE THE CONSTRUCTION AREA TO ORIGINAL CONDITION, OR BETTER, PRIOR TO FINAL INSPECTION.
- ANY CONFLICT BETWEEN ANY DEFINITION, MATERIAL SPECIFICATION, CONSTRUCTION SPECIFICATION, MEASUREMENT AND PAYMENT PROCEDURE, ETC., SHOWN IN THIS PLAN SET AND ANY TEXAS DEPARTMENT OF TRANSPORTATION STANDARD SPECIFICATIONS SHALL BE RESOLVED ONLY BY THE ENGINEER AND THE ENGINEER'S DECISION SHALL BE FINAL AND BINDING.
- ALL PAVEMENT MARKINGS SHALL BE THERMOPLASTIC AS PER TXDOT ITEM NO. 666.
- COMAL COUNTY WILL INSTALL COUNTY ROAD SIGNS AND INVOICE THE OWNER. THE CONTRACTOR IS TO INSTALL PAVEMENT MARKINGS. ALL ROAD SIGNS AND PAVEMENT MARKINGS SHALL BE INSTALLED IN ACCORDANCE WITH THE APPROVED ENGINEERING PLANS. THE COUNTY WILL INSPECT ALL SIGNS AT FINAL INSPECTION.
- THE CONTRACTOR SHALL INSTALL ALL PAVEMENT MARKINGS IN ACCORDANCE WITH APPROVED ENGINEERING PLANS. THE CONTRACTOR SHALL NOTIFY THE COUNTY AT LEAST 24 HOUR PRIOR TO THE INSTALLATION OF ALL SEALER AND FINAL MARKINGS. THE COUNTY WILL INSPECT ALL MARKINGS AT FINAL APPLICATION.

TRENCH EXCAVATION SAFETY PROTECTION:

CONTRACTOR AND/ OR CONTRACTOR'S INDEPENDENTLY RETAINED EMPLOYEE OR STRUCTURAL DESIGN/ GEOTECHNICAL/ SAFETY/EQUIPMENT CONSULTANT, IF ANY, SHALL REVIEW THESE PLANS AND ANY AVAILABLE GEOTECHNICAL INFORMATION AND THE ANTICIPATED INSTALLATION SITES WITHIN THE PROJECT WORK AREA IN ORDER TO IMPLEMENT CONTRACTOR'S TRENCH EXCAVATION SAFETY PROTECTION SYSTEMS, PROGRAMS AND /OR PROCEDURES FOR THE PROJECT DESCRIBED IN THE CONTRACT DOCUMENTS. THE CONTRACTOR'S IMPLEMENTATION OF THESE SYSTEMS, PROGRAMS AND/OR PROCEDURES SHALL PROVIDE FOR ADEQUATE TRENCH EXCAVATION SAFETY PROTECTION THAT COMPLY WITH AS A MINIMUM, OSHA STANDARDS FOR TRENCH EXCAVATIONS. SPECIFICALLY, CONTRACTOR AND/OR CONTRACTOR'S INDEPENDENTLY RETAINED EMPLOYEE OR SAFETY CONSULTANT SHALL IMPLEMENT A TRENCH SAFETY PROGRAM IN ACCORDANCE WITH OSHA STANDARDS GOVERNING THE PRESENCE AND ACTIVITIES OF INDIVIDUALS WORKING IN AND AROUND TRENCH EXCAVATION.

DATE	
NO.	REVISION

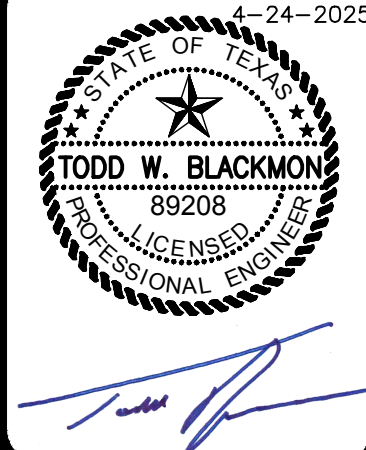

PAPE-DAWSON
ENGINEERS



1072 INDEPENDENCE DR. STE 102 | NEW BRAUNFELS, TX 78132 | 830.652.5653
TEXAS ENGINEERING FIRM #470 1 TEXAS SURVEYING FIRM #10028600

MEYER RANCH UNIT 16
COMAL COUNTY, TEXAS

OVERALL SIGNAGE PLAN



PLAT NO.	
JOB NO.	30010-27
DATE	DECEMBER 2024
DESIGNER	CL
CHECKED	HF
DRAWN	BH
SHEET	C3.01

FOR PERMIT

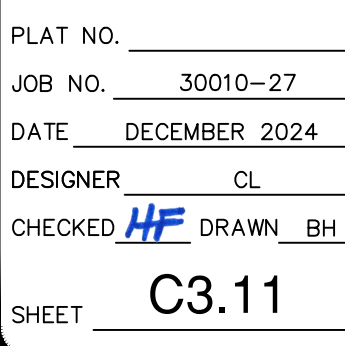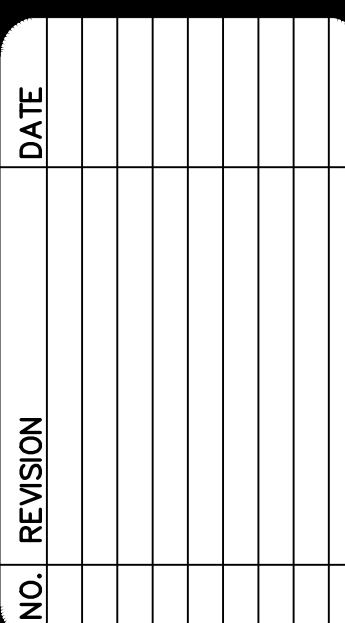


DATE: Jan 10, 2025, 9:29am, User ID: bh00141
FILE: P:\300\NO.23\Design\Civil\WTD-301027.dwg

THIS DOCUMENT HAS BEEN PRODUCED FROM MATERIAL THAT WAS STORED AND/OR TRANSMITTED ELECTRONICALLY AND MAY HAVE BEEN INADVERTENTLY ALTERED. RELY ONLY ON FINAL HARDCOPY MATERIALS BEARING THE CONSULTANT'S ORIGINAL SIGNATURE AND SEAL. IMAGERY PROVIDED BY GOOGLE/UNLESS OTHERWISE NOTED. IMAGERY © 2016, CARPOOL, Digital Globe, Texas Orthology Program, USDA Farm Service Agency.

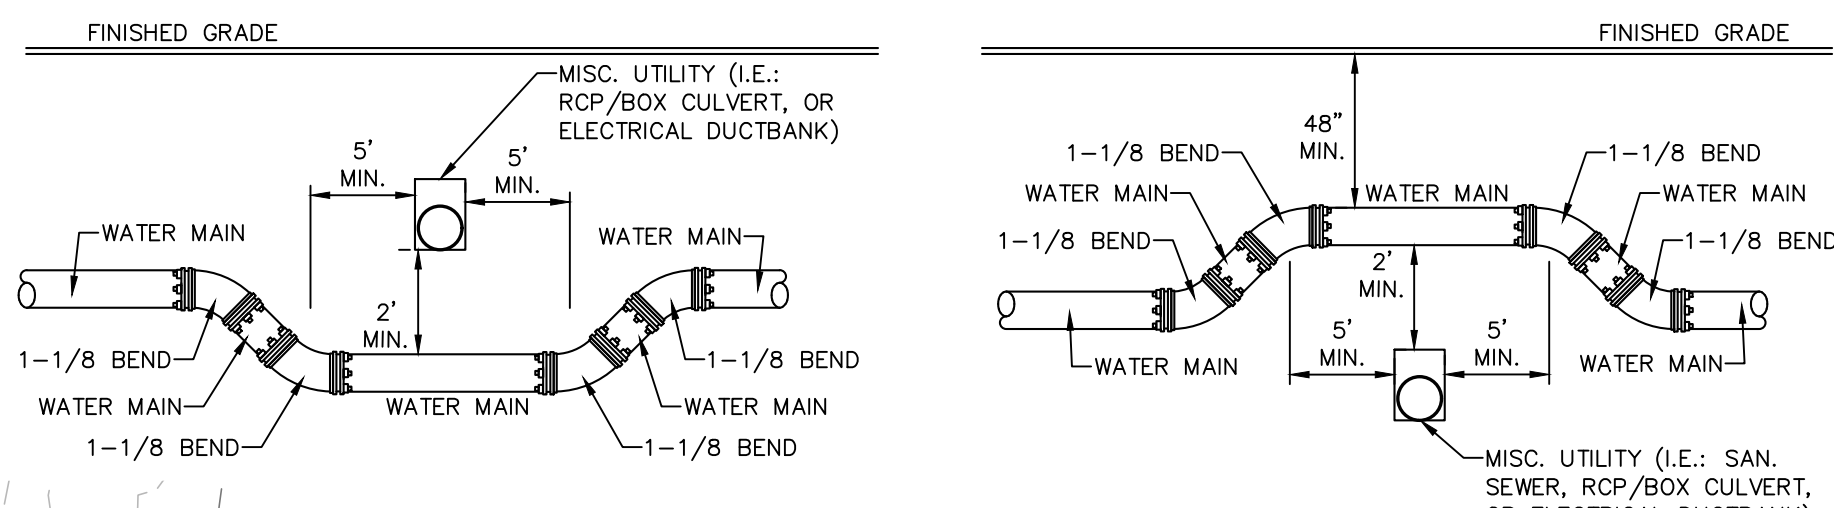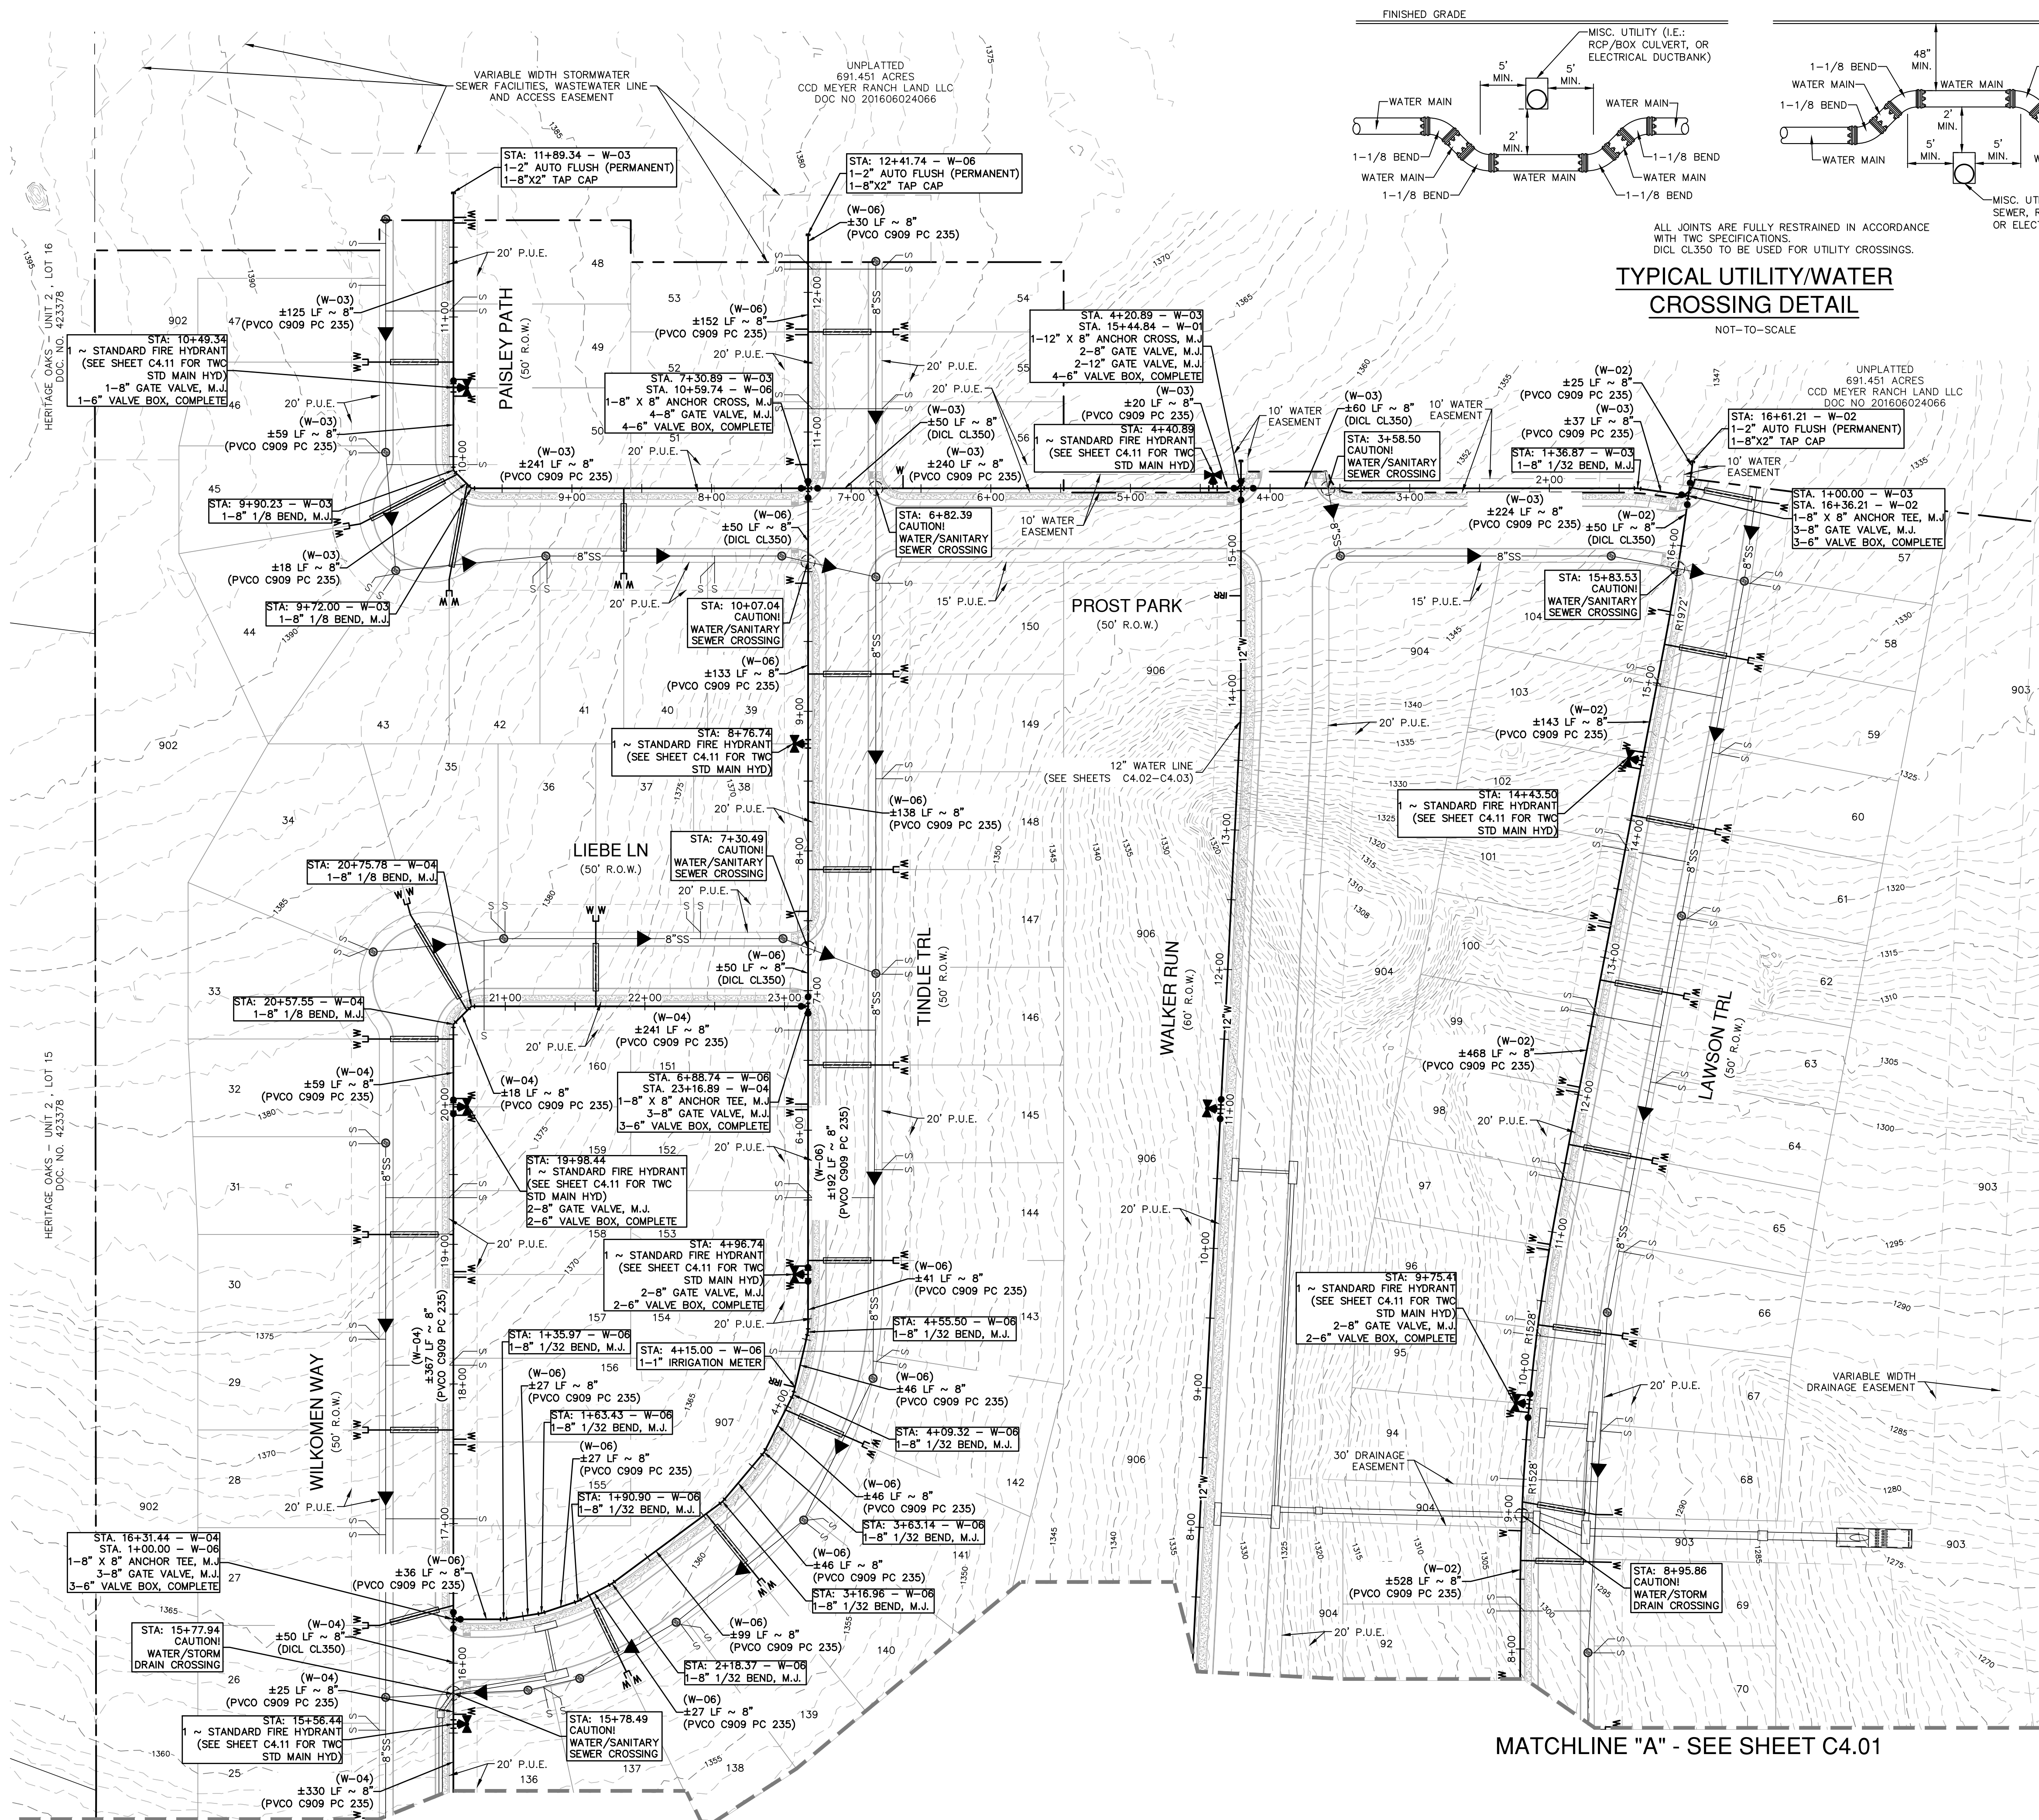

TYPICAL UTILITY/WATER CROSSING DETAIL


NOT-TO-SCALE

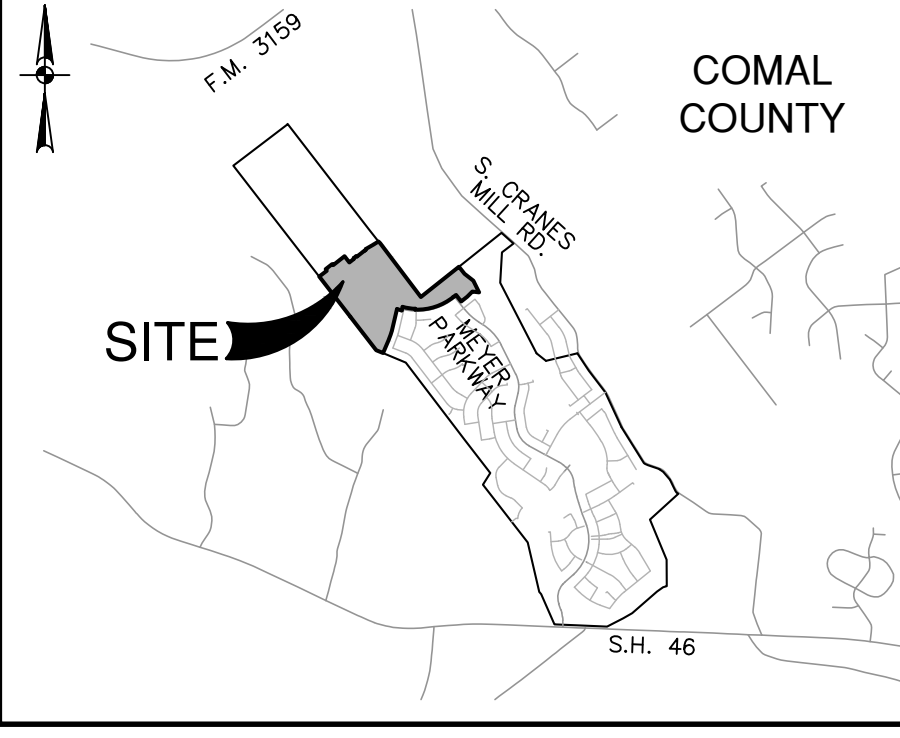

LOCATION MAP

NOT-TO-SCALE

WATER LEGEND

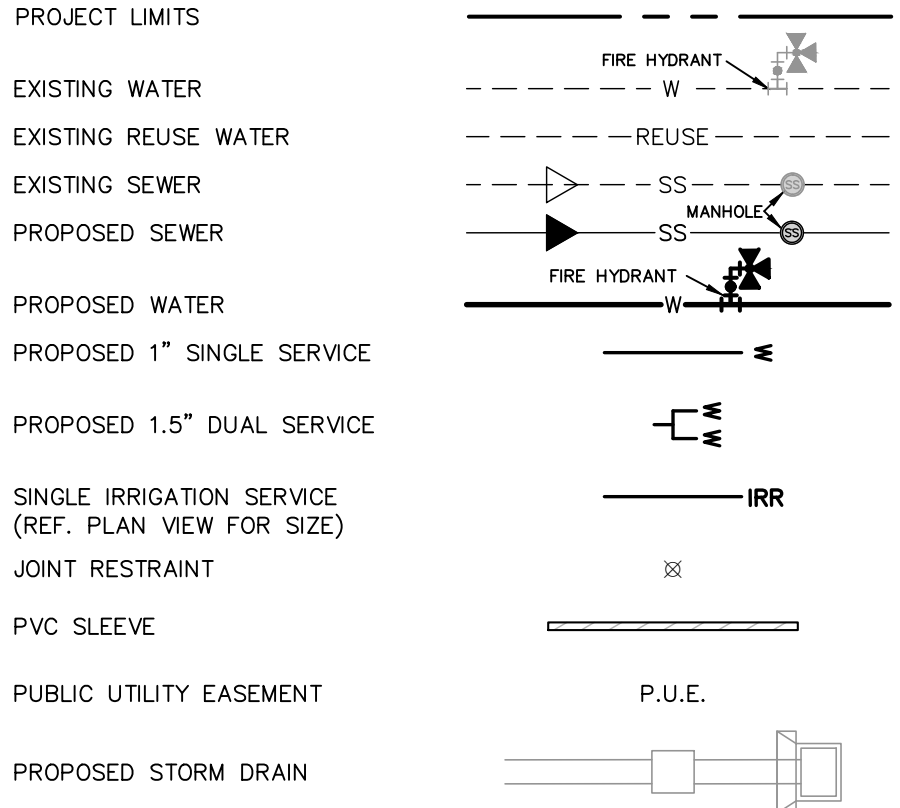

NOTES

- ALL WATER AND WASTEWATER SERVICES AND VALVE LOCATIONS SHALL BE MARKED AS FOLLOWS:
 - WATER SERVICE - "W" ON TOP OF CURB
 - WASTEWATER SERVICE - "S" ON TOP OF CURB
 - VALVE - "V" ON FACE OF CURB
- MARKS SHALL BE MADE DURING CONCRETE PLACEMENT WHEN POSSIBLE. TOOLS FOR CURB MARKINGS SHALL BE PURPOSE BUILT AND PRODUCE MARKINGS THAT ARE CLEAR AND MINIMIZE POTENTIAL FOR SPALLING.

PIPE RESTRAINTS NOTE:

CONTRACTOR TO RESTRAIN ALL PIPE JOINTS AND FITTINGS IN ACCORDANCE WITH SECTION 7 OF THE TEXAS WATER COMPANY GENERAL NOTES.


TRENCH EXCAVATION SAFETY PROTECTION:

CONTRACTOR AND/OR CONTRACTOR'S INDEPENDENTLY RETAINED EMPLOYEE OR STRUCTURAL DESIGN/GEOTECHNICAL/SAFETY/EQUIPMENT CONSULTANT, IF ANY, SHALL REVIEW THESE PLANS AND ANY AVAILABLE GEOTECHNICAL INFORMATION AND THE ANTICIPATED INSTALLATION SITES WITHIN THE PROJECT WORK AREA IN ORDER TO IMPLEMENT CONTRACTOR'S TRENCH EXCAVATION SAFETY PROTECTION SYSTEMS, PROGRAMS AND/OR PROCEDURES FOR THE PROJECT DESCRIBED IN THE CONTRACT DOCUMENTS. THE CONTRACTOR'S IMPLEMENTATION OF THESE SYSTEMS, PROGRAMS AND/OR PROCEDURES SHALL PROVIDE FOR ADEQUATE TRENCH EXCAVATION SAFETY PROTECTION THAT COMPLY WITH AS A MINIMUM, OSHA STANDARDS FOR TRENCH EXCAVATIONS. SPECIFICALLY, CONTRACTOR AND/OR CONTRACTOR'S INDEPENDENTLY RETAINED EMPLOYEE OR SAFETY CONSULTANT SHALL IMPLEMENT A TRENCH SAFETY PROGRAM IN ACCORDANCE WITH OSHA STANDARDS GOVERNING THE PRESENCE AND ACTIVITIES OF INDIVIDUALS WORKING IN AND AROUND TRENCH EXCAVATION.

CAUTION!!

CONTRACTOR SHALL BE REQUIRED TO LOCATE ALL PUBLIC OR PRIVATE UTILITIES INCLUDING BUT NOT LIMITING TO: WATER, SEWER, TELEPHONE AND FIBER OPTIC LINES, SITE LIGHTING, SECONDARY ELECTRIC, PRIMARY ELECTRICAL DUCTBANKS, LANDSCAPE IRRIGATION FACILITIES, AND GAS LINES. ANY UTILITY CONFLICTS THAT ARISE SHOULD BE COMMUNICATED TO THE ENGINEER IMMEDIATELY AND PRIOR TO CONSTRUCTION. THE CONTRACTOR SHALL CONTACT 1-800-DIG-TESS A MINIMUM OF 48 HOURS PRIOR TO THE START OF CONSTRUCTION. ANY DAMAGE TO EXISTING UTILITIES SHALL BE THE SOLE RESPONSIBILITY OF THE CONTRACTOR AND THE REPAIR SHALL BE AT CONTRACTOR'S SOLE EXPENSE WHETHER THE UTILITY IS SHOWN ON THESE PLANS OR NOT.

DATE	
NO.	
REVISION	

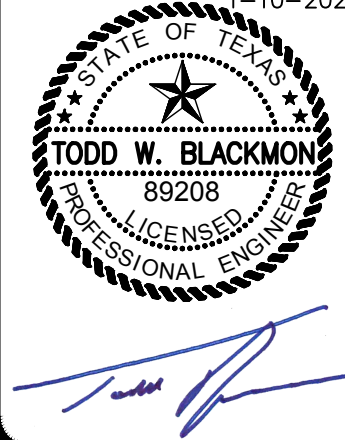

PAPE-DAWSON ENGINEERS

1075 INDEPENDENCE DR. STE 102 | NEW BRAUNFELS, TX 78132 | 830.652.5653
TEXAS ENGINEERING FIRM #470 | TEXAS SURVEYING FIRM #10028600



MEYER RANCH UNIT 16
COMAL COUNTY, TEXAS

OVERALL WATER DISTRIBUTION PLAN

PLAT NO.	
JOB NO.	30010-27
DATE	DECEMBER 2024
DESIGNER	CL
CHECKED	HF
DRAWN	BH
SHEET	C4.00

FOR PERMIT

D:\p\10_2025_0_30m User ID: bhak41
File: P:\300\10_2025_0_30m User ID: bhak41
THIS DOCUMENT HAS BEEN PRODUCED FROM MATERIAL THAT WAS STORED AND/OR TRANSMITTED ELECTRONICALLY AND MAY HAVE BEEN INADVERTENTLY ALTERED. RELY ONLY ON FINAL HARDCOPY MATERIALS BEARING THE CONSULTANT'S ORIGINAL SIGNATURE AND SEAL. AERIAL IMAGERY PROVIDED BY GOOGLE/© UNLESS OTHERWISE NOTED. Imagery © 2016, CARPOOL Digital Globe, Texas Orthomography Program, USDA Farm Service Agency.

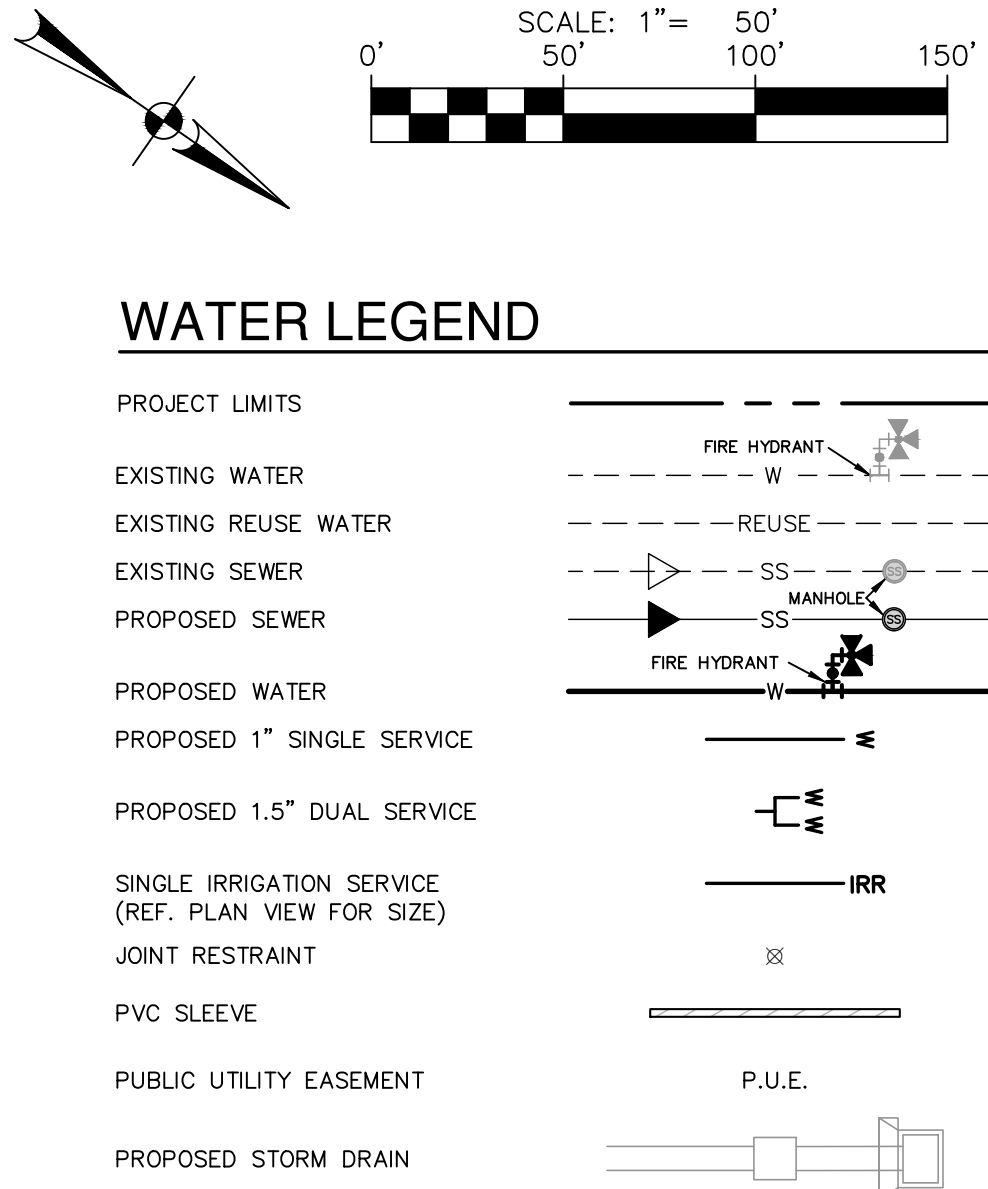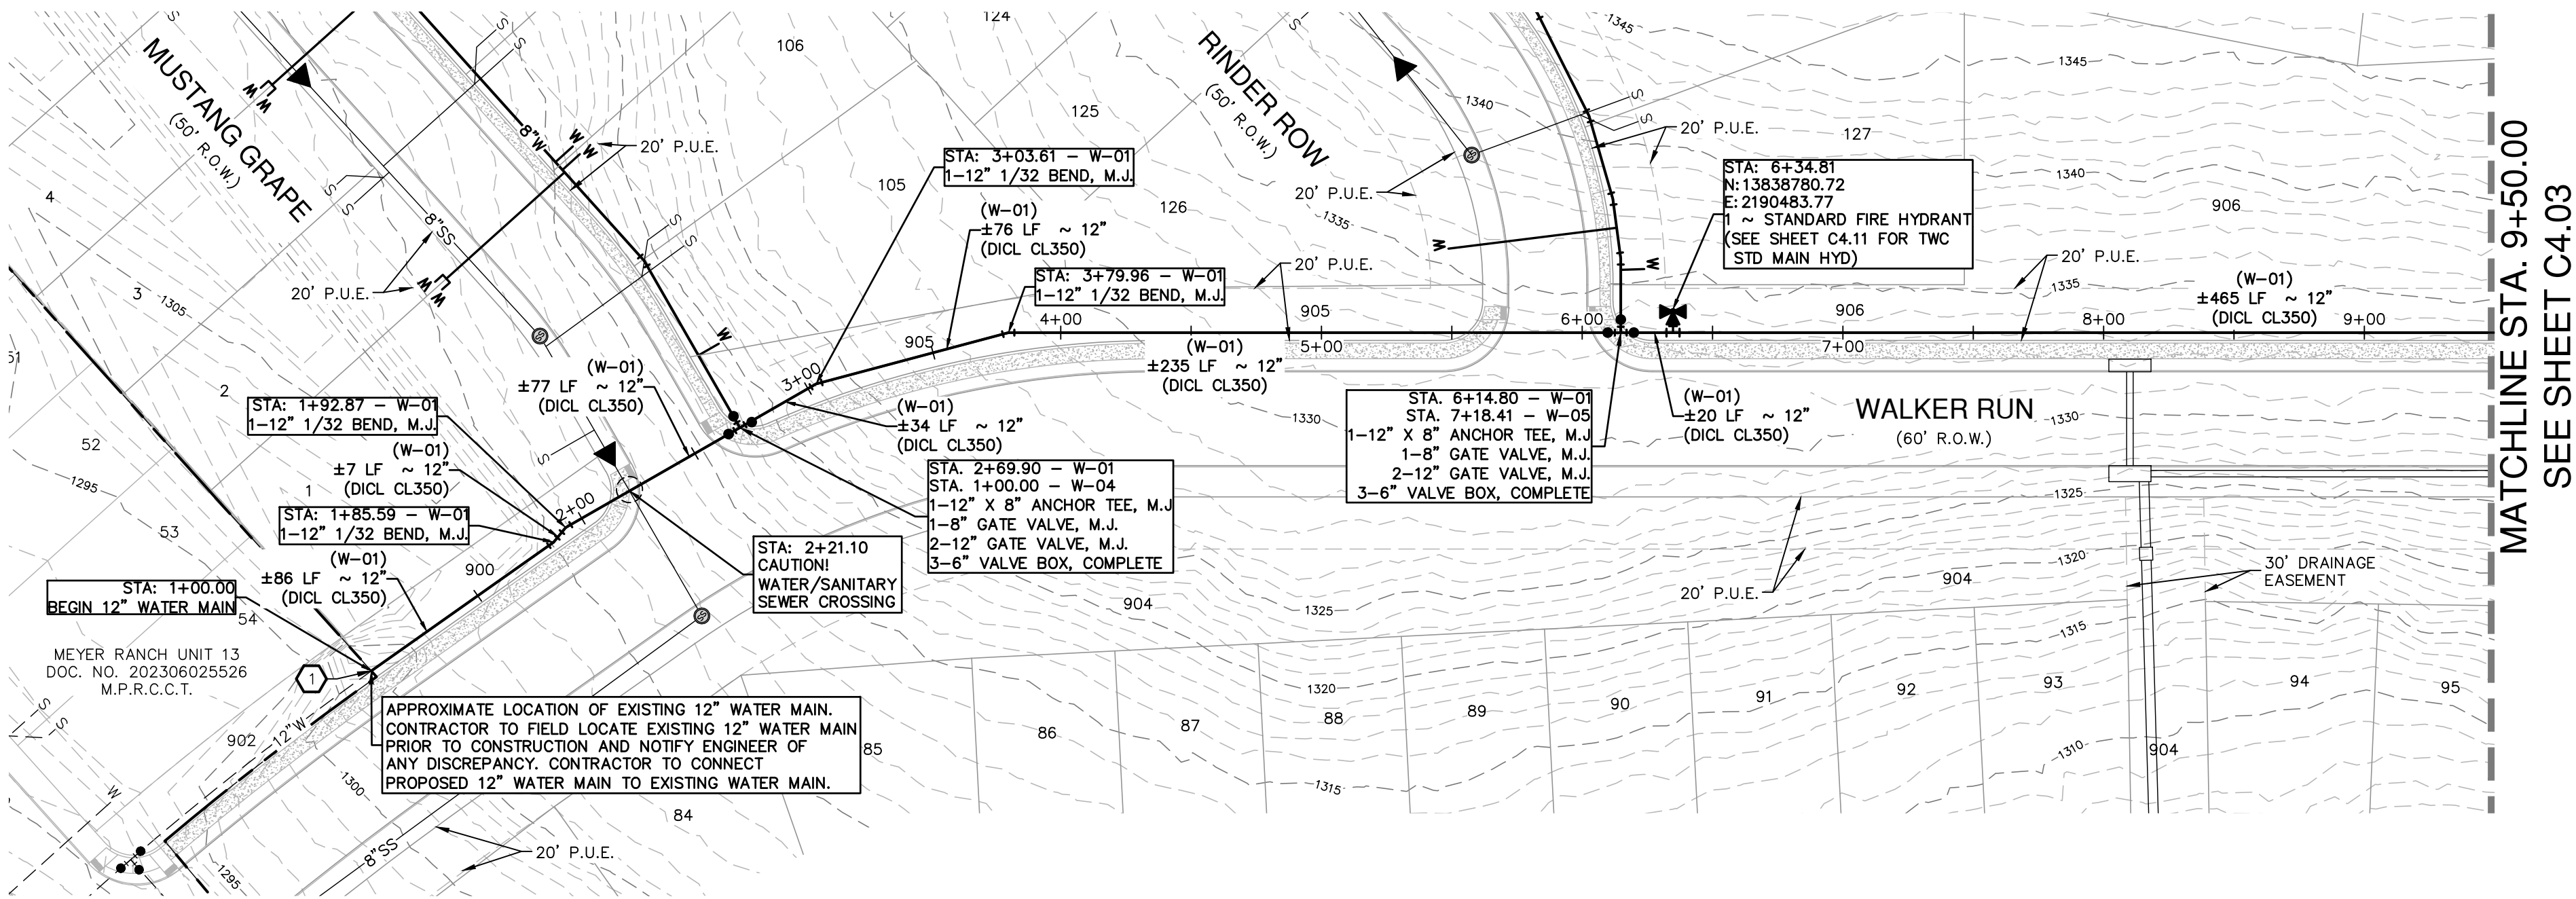

NOTE:
NORTHING & EASTINGS ARE SHOWN TO CENTER OF FIRE HYDRANTS.

NOTE:
FOR PAVEMENT DESIGN SECTION SEE GEOTECHNICAL ENGINEERING REPORT.

CAUTION!!!:
THE LOCATIONS AND DEPTHS OF EXISTING UTILITIES SHOWN ON THESE PLANS ARE APPROXIMATE ONLY. ACTUAL LOCATIONS AND DEPTHS OF UTILITIES MUST BE VERIFIED BY THE CONTRACTOR PRIOR TO CONSTRUCTION. ANY DAMAGE TO EXISTING UTILITIES, WHETHER SHOWN ON THE PLANS OR NOT SHALL BE REPAIRED BY THE CONTRACTOR AT HIS EXPENSE.

UTILITY NOTES

- NO VALVES, HYDRANTS, ETC. SHALL BE CONSTRUCTED WITHIN CURBS, SIDEWALKS, OR DRIVEWAYS.
- ALL UTILITIES TO BE CONSTRUCTED PRIOR TO STREETS.
- THIS PROJECT INCLUDES UTILITY INSTALLATIONS GREATER THAN 5- FEET IN DEPTH. DEEP TRENCHES POSE COMPACTION TESTING AND CONSTRUCTION CHALLENGES AND CITY METHODS FOR TESTING AND COMPACTION MAY NOT BE ACHIEVABLE. A UTILITY COMPACTION PLAN WILL BE REQUIRED AND MUST BE SUBMITTED FOR APPROVAL TO COUNTY PRIOR TO UTILITY INSTALLATION.
- UTILITY TRENCH COMPACTION - ALL UTILITY TRENCH COMPACTION TESTS WITHIN THE STREET PAVEMENT/SIDEWALK SECTION SHALL BE THE RESPONSIBILITY OF THE DEVELOPER'S GEOTECHNICAL ENGINEER. FILL MATERIAL SHALL BE PLACED IN UNIFORM LAYERS NOT TO EXCEED TWELVE INCHES (12") THICK. DETERMINE THE MAXIMUM LIFT THICKNESS BASED ON THE ABILITY OF THE COMPACTING OPERATION AND EQUIPMENT USED TO MEET THE REQUIRED DENSITY. EACH LAYER OF MATERIAL SHALL BE COMPACTED TO A MINIMUM 95% DENSITY AND TESTED FOR DENSITY AND MOISTURE IN ACCORDANCE WITH TEST METHODS TEX-113-E, TEX-114-E, TEX-115-E. THE NUMBER AND LOCATION OF REQUIRED TESTS SHALL BE DETERMINED BY THE GEOTECHNICAL ENGINEER AND APPROVED BY THE COMAL COUNTY STREET INSPECTOR. AT A MINIMUM, TESTS SHALL BE TAKEN EVERY 200 LF FOR EACH LIFT AND EVERY OTHER SERVICE LINE. UPON COMPLETION OF TESTING THE GEOTECHNICAL ENGINEER SHALL PROVIDE THE COMAL COUNTY STREET INSPECTOR WITH ALL TESTING DOCUMENTATION AND A CERTIFICATION STATING THAT THE PLACEMENT OF FILL MATERIAL HAS BEEN COMPLETED IN ACCORDANCE WITH THE PLANS. ADDITIONAL DENSITY TESTS MAY BE REQUESTED BY THE COMAL COUNTY INSPECTOR.
- ALL WATER AND WASTEWATER SERVICES AND VALVE LOCATIONS SHALL BE MARKED AS FOLLOWS:
 - WATER SERVICE- "W" ON TOP OF CURB
 - WASTEWATER SERVICE- "S" ON TOP OF CURB
 - VALVE- "V" ON FACE OF CURB
- MARKS SHALL BE MADE DURING CONCRETE PLACEMENT WHEN POSSIBLE. TOOLS FOR CURB MARKINGS SHALL BE PURPOSE BUILT AND PRODUCE MARKINGS THAT ARE CLEAR AND MINIMIZE POTENTIAL FOR SPALLING.

JOINT RESTRAINT NOTE:


CONTRACTOR SHALL INSTALL RETAINER GLANDS AT ALL FITTINGS AND PROVIDE JOINT RESTRAINING HARNESSSES OR FIELD LOCK GASKETS AT ALL JOINTS WITHIN THE LENGTH SHOWN. CONTRACTOR SHALL INSURE THAT ALL TEES, BENDS, VALVES, ETC. HAVE A MINIMUM OF 5 FT OF PIPE WITH JOINTS ON EACH SIDE OF THE FITTING. JOINT RESTRAINTS AND RETAINER GLANDS SHALL BE CALCULATED BY THE DEVELOPER'S ENGINEER. IT IS THE CONTRACTOR'S RESPONSIBILITY TO COORDINATE JOINT RESTRAINTS WITH THE DEVELOPER'S ENGINEER.

TRENCH EXCAVATION SAFETY PROTECTION:

CONTRACTOR AND/OR CONTRACTOR'S INDEPENDENTLY RETAINED EMPLOYEE OR STRUCTURAL DESIGN/ GEOTECHNICAL/ SAFETY/EQUIPMENT CONSULTANT, IF ANY, SHALL REVIEW THESE PLANS AND ANY AVAILABLE GEOTECHNICAL INFORMATION AND THE ANTICIPATED INSTALLATION SITES, WITHIN THE PROJECT WORK AREA IN ORDER TO IMPLEMENT CONTRACTOR'S TRENCH EXCAVATION SAFETY PROTECTION SYSTEMS, PROGRAMS AND /OR PROCEDURES FOR THE PROJECT DESCRIBED IN THE CONTRACT DOCUMENTS. THE CONTRACTOR'S IMPLEMENTATION OF THESE SYSTEMS, PROGRAMS AND/OR PROCEDURES SHALL PROVIDE FOR ADEQUATE TRENCH EXCAVATION SAFETY PROTECTION THAT COMPLY WITH AS A MINIMUM, OSHA STANDARDS FOR TRENCH EXCAVATIONS. SPECIFICALLY, CONTRACTOR AND/OR CONTRACTOR'S INDEPENDENTLY RETAINED EMPLOYEE OR SAFETY CONSULTANT SHALL IMPLEMENT A TRENCH SAFETY PROGRAM IN ACCORDANCE WITH OSHA STANDARDS GOVERNING THE PRESENCE AND ACTIVITIES OF INDIVIDUALS WORKING IN AND AROUND TRENCH EXCAVATION.

CAUTION!!

CONTRACTOR SHALL BE REQUIRED TO LOCATE ALL PUBLIC OR PRIVATE UTILITIES INCLUDING BUT NOT LIMITING TO: WATER, SEWER, TELEPHONE AND FIBER OPTIC LINES, SITE LIGHTING ELECTRIC, SECONDARY ELECTRIC, PRIMARY ELECTRICAL DISTRIBUTION, LANDSCAPE IRRIGATION FACILITIES, AND GAS LINES. ANY UTILITY CONFLICTS THAT ARISE SHOULD BE COMMUNICATED TO THE ENGINEER IMMEDIATELY AND PRIOR TO CONSTRUCTION. THE CONTRACTOR SHALL CONTACT 1-800-DIG-TESTS A MINIMUM OF 48 HOURS PRIOR TO THE START OF CONSTRUCTION. ANY DAMAGE TO EXISTING UTILITIES SHALL BE THE SOLE RESPONSIBILITY OF THE CONTRACTOR AND THE REPAIR SHALL BE AT CONTRACTOR'S SOLE EXPENSE WHETHER THE UTILITY IS SHOWN ON THESE PLANS OR NOT.

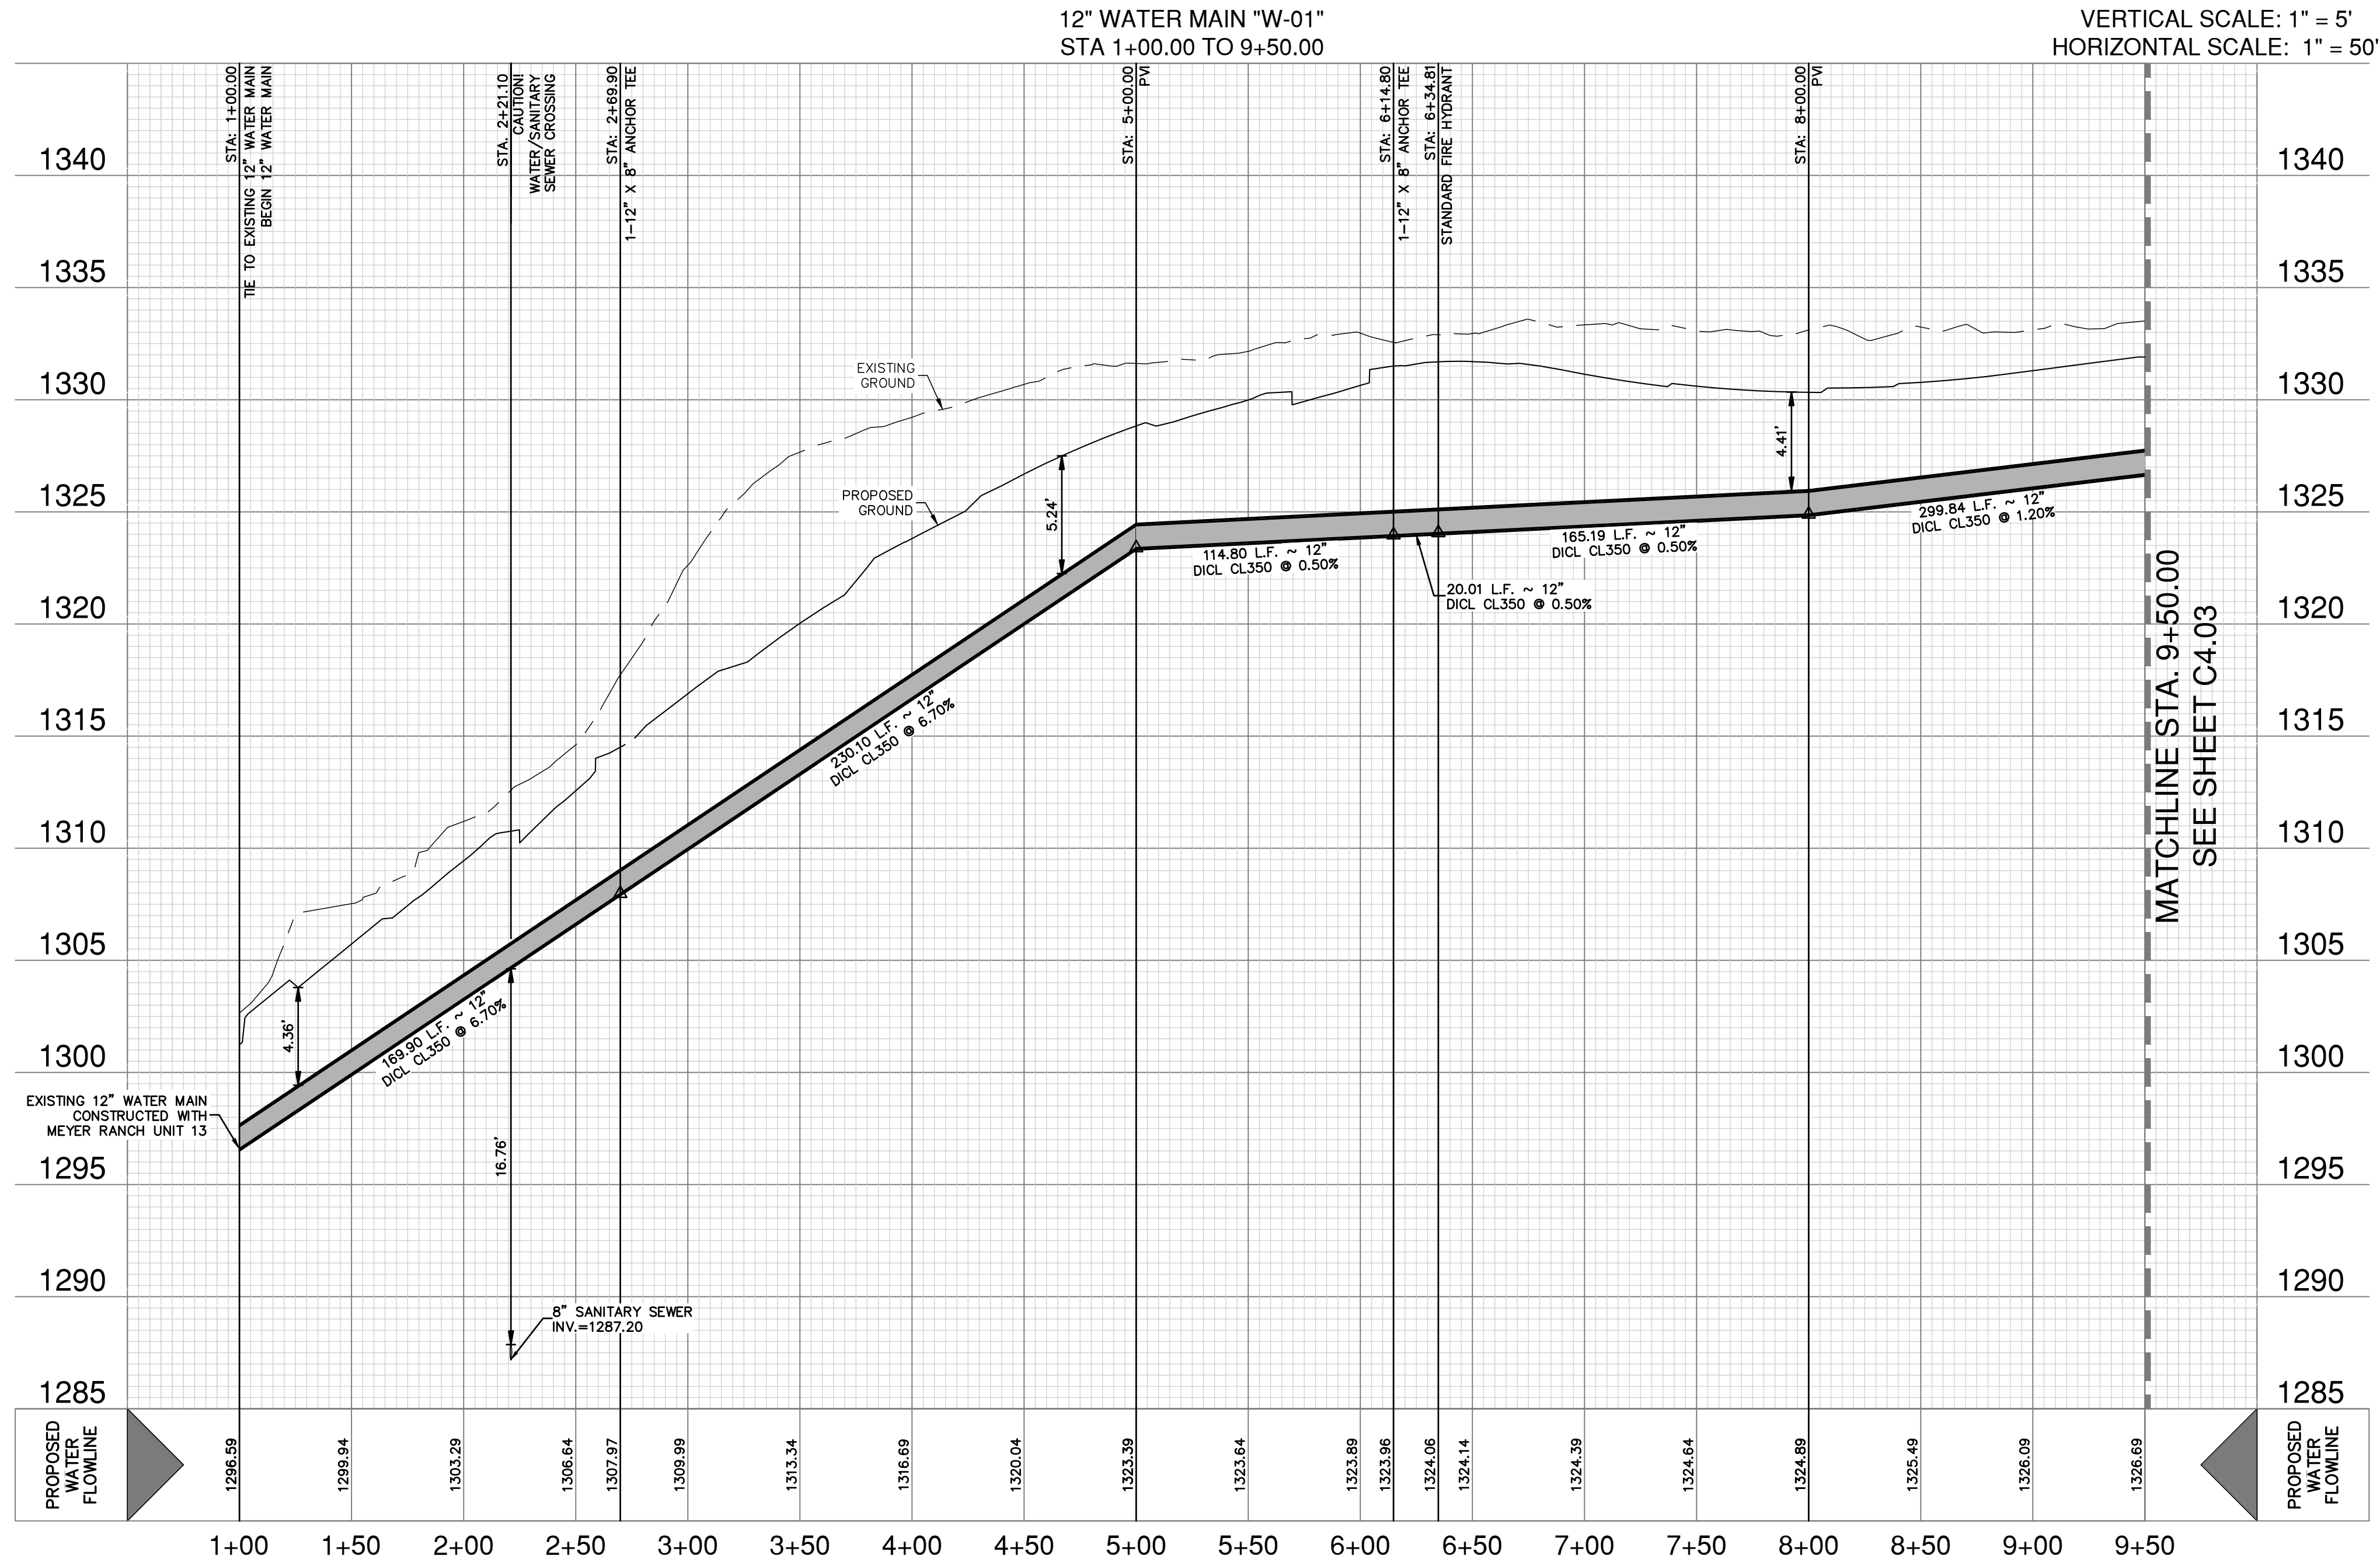

- 12" VALVE SHALL REMAIN CLOSED UNTIL NEW MAINS HAVE BEEN DISINFECTED BY CONTRACTOR AND ACCEPTED BY TWC
- CONTRACTOR SHALL TIE PROPOSED 12" MAIN TO EXISTING 12" PVC-C-900 PC 235 MAIN AFTER DISINFECTION BY CONTRACTOR AND ACCEPTANCE BY TWC
- 1-2" GALVANIZED TEMPORARY FLUSH
- CONTRACTOR SHALL PERFORM HYDROSTATIC TEST PER TWC REQUIREMENTS

FOR PERMIT

PAPE-DAWSON
ENGINEERS

1072 INDEPENDENCE DR. STE 102 | NEW BRAUNFELS, TX 78132 | 830.652.5653
TEXAS ENGINEERING FIRM #470 1 TEXAS SURVEYING FIRM #10088600

MEYER RANCH UNIT 16
COMAL COUNTY, TEXAS

12 INCH WATER MAIN W-01 - PLAN & PROFILE
STA 1+00.00 TO 9+50.00

PLAT NO.

JOB NO. 30010-27

DATE DECEMBER 2024

DESIGNER CL

CHECKED HF DRAWN BH

SHEET C4.02



PROJECT LIMITS

EXISTING WATER

EXISTING REUSE WATER

EXISTING SEWER

PROPOSED SEWER

PROPOSED WATER

PROPOSED 1- SINGLE SERVICE

.....

SINGLE IRRIGATION

(REF: TEAR VIEW FOR SIZE)

PVC SLEEVE

PUBLIC UTILITY EASEMENT

PROPOSED STORM DRAIN

NOTE:

NORTHING & EASTINGS ARE SHOWN TO CENTER OF FIRE HYDRANTS

NOTE:

FOR PAVEMENT DESIGN SECTION SEE GEOTECHNICAL ENGINEERING REPORT.

CAUTION!!!:

THE LOCATIONS AND DEPTHS OF EXISTING UTILITIES SHOWN ON THESE PLANS ARE APPROXIMATE ONLY. ACTUAL LOCATIONS AND DEPTHS OF UTILITIES MUST BE VERIFIED BY THE CONTRACTOR PRIOR TO CONSTRUCTION. ANY DAMAGE TO EXISTING UTILITIES, WHETHER SHOWN ON THE PLANS OR NOT SHALL BE REPAIRED BY THE CONTRACTOR AT HIS EXPENSE.

UTILITY NOTES

1. NO VALVES, HYDRANTS, ETC. SHALL BE CONSTRUCTED WITHIN CURBS, SIDEWALKS, OR DRIVEWAYS.
2. ALL UTILITIES TO BE CONSTRUCTED PRIOR TO STREETS.
3. THIS PROJECT REQUIRES UTILITY INSTALLATIONS GREATER THAN 5 FEET IN DEPTH. SUCH DEPTHS POSE COMPACTION TESTING AND COMPACTION CHALLENGES AND CITY METHODS FOR TESTING AND COMPACTION MAY NOT BE ACHIEVABLE. A UTILITY COMPACTION PLAN MUST BE REQUIRED AND THE COMPACTION TESTED FOR APPROVAL TO COUNTY PRIOR TO UTILITY INSTALLATION.
4. UTILITY TRENCH COMPACTION - ALL UTILITY TRENCH COMPACTION TESTS WITHIN THE STREET PAVEMENT/SIDEWALK SECTION SHALL BE THE RESPONSIBILITY OF THE DEVELOPER'S GEOTECHNICAL ENGINEER. FILL MATERIAL SHALL BE PLACED IN UNIFORM LAYERS NOT TO EXCEED TWENTY INCHES (12") LOOSE. DETERMINE THE MAXIMUM LIFT THICKNESS BASED ON THE AREA OF THE TRENCH. COMPACTION OPERATION AND EQUIPMENT USED TO MEET THE REQUIRED DENSITY. EACH LAYER OF MATERIAL SHALL BE COMPACTED TO A MINIMUM 95% DENSITY AND TESTED FOR DENSITY AND MOISTURE IN ACCORDANCE WITH TEST METHODS T-99, T-113, T-114, AND T-155. THE NUMBER AND LOCATION OF REQUIRED TESTS SHALL BE DETERMINED BY THE GEOTECHNICAL ENGINEER AND APPROVED BY THE COMAL COUNTY COMMISSIONER. THE COMPACTION TESTS SHALL BE TAKEN EVERY 200 LF FOR EACH LIFT AND EVERY OTHER SERVICE LINE. UPON COMPLETION OF TESTING THE GEOTECHNICAL ENGINEER SHALL PROVIDE THE COMAL COUNTY STREET INSPECTOR WITH ALL TESTING DOCUMENTATION AND A COMPLETION STATEMENT THAT THE PLACEMENT OF FILL MATERIAL HAS BEEN COMPLETED IN ACCORDANCE WITH THE PLANS. ADDITIONAL DENSITY TESTS MAY BE REQUESTED BY THE COMAL COUNTY INSPECTOR.
5. ALL WATER AND WASTEWATER SERVICES AND VALVE LOCATIONS SHALL BE MARKED AS FOLLOWS:
 - WATER SERVICE- "W" ON TOP OF CURB
 - WASTEWATER SERVICE- "S" ON TOP OF CURB
 - VALVE- "V" ON FACE OF CURB
6. MARKS SHALL BE MADE DURING CONCRETE PLACEMENT WHEN POSSIBLE. TOOLS FOR CURB MARKINGS SHALL BE PURPOSE BUILT AND PRODUCE MARKINGS THAT ARE CLEAR AND MINIMIZE POTENTIAL FOR SPALLING.

JOINT RESTRAINT NOTE:


CONTRACTOR SHALL INSTALL RETAINER GLANDS AT ALL FITTINGS AND PROVIDE JOINT RESTRAINING HARNESSES OR FIELD LOCK GASKETS AT ALL JOINTS WITHIN THE LENGTH SHOWN. CONTRACTOR SHALL INSURE THAT ALL TEES, BENDS, VALVES, ETC. HAVE A MINIMUM OF 5 FT OF PIPE WITH NO JOINTS ON EACH SIDE OF THE FITTING. JOINT RESTRAINTS AND RETAINER GLANDS SHALL BE CALCULATED BY THE DEVELOPER'S ENGINEER. IT IS THE CONTRACTOR'S RESPONSIBILITY TO COORDINATE JOINT RESTRAINTS WITH THE DEVELOPER'S ENGINEER.

TRENCH EXCAVATION SAFETY PROTECTION

CONTRACTOR AND/OR CONTRACTOR'S INDEPENDENTLY RETAINED EMPLOYEES, CONSULTANT, STRUCTURAL DESIGN/ GEOTECHNICAL/ SAFETY/EQUIPMENT CONSULTANT, AND/OR ANY, SHALL REVIEW THESE PLANS AND ANY AVAILABLE GEOTECHNICAL INFORMATION AND THE ANTICIPATED INSTALLATION SITES WITHIN THE PROJECT AREA AND WITHIN THE PROJECT AREA TO IDENTIFY AND PREPARE FOR TRENCH EXCAVATION SAFETY PROTECTION SYSTEMS, PROGRAMS AND/OR PROCEDURES FOR THE PROJECT DESCRIBED IN THE CONTRACT DOCUMENTS/ THE CONTRACTOR'S IMPLEMENTATION OF THESE SYSTEMS, PROGRAMS AND/OR PROCEDURES SHALL PROVIDE FOR ADEQUATE TRENCH EXCAVATION SAFETY PROTECTION SYSTEMS WITHIN THE PROJECT AREA AND/OR TRENCH EXCAVATIONS. SPECIFICALLY, CONTRACTOR AND/OR CONTRACTOR'S INDEPENDENTLY RETAINED EMPLOYEE OR SAFETY CONSULTANT SHALL IMPLEMENT A TRENCH SAFETY PROGRAM IN THE PROJECT AREA AND/OR TRENCH EXCAVATIONS TO PROTECT THE ACTIVITIES OF INDIVIDUALS WORKING IN AND AROUND TRENCH EXCAVATION.

CAUTION!

CONTRACTOR SHALL BE REQUIRED TO LOCATE ALL PUBLIC OR PRIVATE UTILITIES INCLUDING BUT NOT LIMITING TO: WATER, SEWER, TELEPHONE AND FIBER OPTIC LINES, SITE LIGHTING ELECTRIC, SECONDARY ELECTRIC, PRIMARY ELECTRIC DUCTBANKS, LANDSCAPE IRRIGATION FACILITIES, AND GAS LINES. ANY UTILITY CONFLICTS THAT ARISE SHOULD BE COMMUNICATED TO THE ENGINEER IMMEDIATELY AND PRIOR TO CONSTRUCTION. THE CONTRACTOR SHALL CONTACT THE BODY IN CHARGE AT A MINIMUM 48 HOURS PRIOR TO THE COMMENCEMENT OF CONSTRUCTION. ANY DAMAGE TO EXISTING UTILITIES SHALL BE THE SOLE RESPONSIBILITY OF THE CONTRACTOR AND THE REPAIR SHALL BE AT CONTRACTOR'S SOLE EXPENSE WHETHER THE UTILITY IS SHOWN ON THESE PLANS OR NOT.

 


Date: Oct 24, 2024, 8:26am User ID: bhmkrt
File P:\300\10271\Drawings\DWG\3001027.dwg

THIS DOCUMENT HAS BEEN PRODUCED FROM MATERIAL THAT WAS STORED AND/OR TRANSMITTED ELECTRONICALLY AND MAY HAVE BEEN INADEQUATELY ALTERED. RELY ONLY ON FINAL HARDCOPY MATERIALS BEARING THE CONSULTANT'S ORIGINAL SIGNATURE AND SEAL. AERIAL IMAGERY PROVIDED BY GOOGLE/UNLESS OTHERWISE NOTED. Imagery © 2016/CAPCO/Digital Globe/Texas Orthomapsy Program, USDA Farm Service Agency.

7/27/2023		7/27/2023		7/27/2023		7/27/2023		7/27/2023	
TWC STANDARD CONSTRUCTION NOTES FOR PLANS Effective July 27 th , 2023									
GENERAL									
1. SECTION 1 – INTRODUCTION		3. SECTION 3 – MANDATORY PRE-CONSTRUCTION MEETING		5. SECTION 5 – PROJECT LAYOUT CONTROL AND SURFACE REPAIR		7. SECTION 7 – LINE SEPARATION		9. SECTION 9 – TRENCH EXCAVATION	
a. SECTIONS OF THE TWC ENGINEERING DESIGN CRITERIA AND THE TWC STANDARD CONSTRUCTION NOTES FOR PLANS HAVE BEEN WRITTEN CONCURRENTLY. INFORMATION THAT APPLIES TO THE CONTRACTOR AND WORK PERFORMED ON-SITE IS LISTED IN THE TWC STANDARD CONSTRUCTION NOTES FOR PLANS. DURING DESIGN, BOTH DOCUMENTS SHOULD BE CHECKED FOR CLARITY.		a. NO LATER THAN ONE WEEK PRIOR TO COMMENCING WORK, THE CONTRACTOR SHALL CONDUCT A PRE-CONSTRUCTION MEETING WITH TWC, AT A LOCATION MUTUALLY DETERMINED.		a. CONTRACTOR TO CONFIRM ACTUAL HORIZONTAL AND VERTICAL LOCATION OF EXISTING STRUCTURES, PIPING, PAVING, FENCING, UNDERGROUND UTILITIES AND ALL OTHER EXISTING FACILITIES PRIOR TO CONSTRUCTION.		a. HORIZONTAL SEPARATION		a. ALL EXCAVATIONS SHALL BE OPEN CUT, WITH BANKS OF TRENCHES KEPT AS NEARLY VERTICAL AS POSSIBLE IN ACCORDANCE WITH OSHA REQUIREMENTS.	
b. CONSTRUCTION OF DOMESTIC WATER PIPELINES AND APPURTENANCES ARE SUBJECT TO INSPECTION AND APPROVAL BY THE TEXAS WATER COMPANY (TWC) AND SHALL BE IN ACCORDANCE WITH THE REQUIREMENTS OF THIS DOCUMENT AND TWC'S STANDARD DRAWINGS AND TWC ENGINEERING DESIGN CRITERIA.		b. CONTRACTOR SHALL NOTIFY THE TWC CONSTRUCTION INSPECTION DEPARTMENT (830-312-4600) AT LEAST 72 HOURS PRIOR TO COMMENCING CONSTRUCTION.		b. CONTRACTOR SHALL COORDINATE FOR ALL NECESSARY UTILITY LOCATES AT LEAST 48 HOURS PRIOR TO CONSTRUCTION.		i. HORIZONTAL SEPARATION SHOULD BE IN ACCORDANCE WITH TCEQ REQUIREMENTS.		b. WATER MAINS MAY BE OFFSET TO ONE SIDE OF A TRENCH BUT A MINIMUM OF 6" CLEARANCE MUST BE MAINTAINED BETWEEN THE TRENCH WALL AND THE WATER MAIN.	
c. ALL WATER DISTRIBUTION SYSTEMS, WATER MAIN EXTENSIONS, AND ALL APPURTENANT ITEMS SHALL BE DESIGNED IN ACCORDANCE WITH THESE STANDARDS, TWC STANDARD DETAILS AND TCEQ TITLE 30 CHAPTER 290 STANDARDS, WHICHEVER IS MOST STRINGENT. CONSULT TWC FOR CLARIFICATION OF SPECIFIC ITEMS.		c. THE PURPOSE OF THE PRE-CONSTRUCTION MEETING IS TO REVIEW PROJECT STATUS AND COORDINATE SCHEDULED ACTIVITIES.		c. CONTRACTOR SHALL NOTIFY TEXAS DEPARTMENT OF TRANSPORTATION AT LEAST 48 HOURS PRIOR TO ANY CONSTRUCTION ACTIVITY WITHIN THE STATE RIGHT-OF-WAY.		ii. JOINT TRENCHES OF WATER WITH OTHER UTILITIES SUCH AS ELECTRICAL, TELECOM, NATURAL GAS, FIBER OPTIC OR CABLE LINES ARE NOT PERMITTED.		c. SEE TRENCHING REQUIREMENTS BELOW:	
d. THE MOST RECENT TWC ENGINEERING DESIGN CRITERIA AND DETAILS SHALL APPLY TO ALL CONSTRUCTION REGARDLESS OF INFORMATION PROVIDED ON PLANS. CONTRACTORS ARE ENCOURAGED TO VERIFY CURRENT INFORMATION WITH TWC STAFF PRIOR TO THE BEGINNING OF CONSTRUCTION.		d. NO CONSTRUCTION ACTIVITIES SHALL BEGIN UNTIL A PRECONSTRUCTION MEETING HAS BEEN HELD BETWEEN THE CONTRACTOR, ENGINEER OR RECORD, AND A REPRESENTATIVE OF TWC.		d. NO UTILITY TRENCHES OR PITS ARE TO BE LEFT OPEN OVERNIGHT. CONTRACTOR SHALL BE RESPONSIBLE FOR ENSURING ADEQUATE SAFETY MEASURES ARE IN PLACE FOR BOTH HUMANS AND LIVESTOCK FOR ANY TRENCH LEFT OPEN OVERNIGHT. BACKFILLING WILL OCCUR DAILY AND AS SOON AS PRACTICAL FOLLOWING CONSTRUCTION OPERATIONS.		b. VERTICAL SEPARATION		d. THE TRENCH FLOOR SHALL PROVIDE A UNIFORM BEARING FOR EACH FULL LENGTH OF PIPE SECTION. EXCAVATE BELL HOLES AFTER THE BEDDING HAS BEEN GRADED. PERFORM ALL EXCAVATIONS OF WHATEVER SUBSTANCE ENCOUNTERED TO THE DEPTHS SHOWN OR INDICATED ON THE DRAWINGS.	
e. CONTRACTORS ARE RESPONSIBLE FOR ALL SAFETY REQUIREMENTS (OSHA AND ANY OTHER AGENCIES THAT APPLY ASSOCIATED WITH TRENCH CONSTRUCTION AND SHALL BE REQUIRED TO HAVE A TRENCH SAFETY PLAN PREPARED BY AN APPROVED PROFESSIONAL. UNLESS OTHERWISE NOTED IN THE CONSTRUCTION DOCUMENTS, THERE IS NO SEPARATE PAY ITEM FOR THIS REQUIREMENT FOR PROJECTS COMPLETED ON BEHALF OF TWC.		4. SECTION 4 – PROJECT CLEANLINESS		e. CONTRACTOR SHALL NOT OPEN CUT ANY IMPROVED DRIVEWAY IN COUNTY OR STATE RIGHT-OF-WAY WITHOUT PRIOR WRITTEN APPROVAL OF THE AGENCY.		i. VERTICAL SEPARATION SHOULD BE IN ACCORDANCE WITH TCEQ REQUIREMENTS.		e. WHEN APPROPRIATE, TWC WILL ALLOW CUT OR FILL TECHNIQUES TO BE USED TO LEVEL AN AREA FOR EXCAVATION.	
f. IT IS THE INTENT OF THESE PLANS TO SHOW THE LOCATION OF EXISTING UNDERGROUND FACILITIES IN ACCORDANCE WITH EXISTING RECORDS. HOWEVER, IT SHALL BE THE CONTRACTOR'S RESPONSIBILITY TO LOCATE AND VERIFY THE EXACT LOCATION OF ALL EXISTING UNDERGROUND FACILITIES PRIOR TO EXCAVATION. THE CONTRACTOR SHALL ASSUME FULL RESPONSIBILITY FOR ANY AND ALL DAMAGES TO EXISTING FACILITIES.		a. CONSTRUCTION METHODS, MATERIAL AND DISPOSAL OF PRODUCTS SHALL ALSO BE SUBJECT TO CURRENT STANDARDS ESTABLISHED BY THE TEXAS COMMISSION ON ENVIRONMENTAL QUALITY (TCEQ) AND ANY OTHER LOCAL, STATE OR FEDERAL AGENCIES HAVING AUTHORITY IN THEIR RESPECTIVE JURISDICTIONS.		f. FINE GRADE AREAS TO ACHIEVE FINAL CONTOURS INDICATED OR RESTORE EXISTING GRADES. REMOVE RUBBISH VEGETATION AND ROCKS OVER 1 1/2" IN DIAMETER. ADJUST CONTOURS TO ACHIEVE POSITIVE DRAINAGE AWAY FROM STRUCTURES. PROVIDE UNIFORM ROUNDING AT TOP AND BOTTOM OF SLOPES AND OTHER BREAKS IN GRADE. CORRECT IRREGULARITIES AND AREAS WHERE WATER WILL STAND.		ii. AT ALL WATER MAIN CROSSINGS, ONE FULL LENGTH OF WATER PIPE SHALL BE CENTERED AT THE CROSSING SO BOTH JOINTS OF THE WATER PIPE WILL BE AS FAR FROM THE OTHER PIPELINES AS POSSIBLE.		10. SECTION 10 – BEDDING, BACKFILL, COMPACTION, AND FINAL GRADING	
2. SECTION 2 – PLAN PREPARATION		b. BOUNDARY FENCES OR OTHER IMPROVEMENTS REMOVED TO PERMIT CONSTRUCTION SHALL BE REPLACED IN THE SAME LOCATION AND IN SAME CONDITION AS GOOD OR BETTER THAN IN WHICH THEY WERE FOUND. UNLESS OTHERWISE STATED ON THE PLANS, NO COMPENSATION SHALL BE GIVEN TO THE CONTRACTOR FOR REMOVAL AND REPLACEMENT OF FENCES.		g. BEFORE FINAL COMPLETION OF THE PROPOSED WORK, ALL ROADWAY, SLOPES, DITCHES AND BERMS SHALL BE RESTORED TO THEIR ORIGINAL CONDITION.		c. TYPICAL SECTION SHOWING ALL UTILITIES			
a. PLAN REVIEW		c. THE CONTRACTOR IS RESPONSIBLE FOR KEEPING STREETS AND SIDEWALKS ADJACENT TO PROJECT FREE OF MUD AND DEBRIS FROM THE CONSTRUCTION.		6. SECTION 6 – CONTRACT CLOSE-OUT		i. SEE GENERAL SECTION 7 OF TWC ENGINEERING DESIGN CRITERIA.			
i. ONE SET OF THE "APPROVED FOR CONSTRUCTION" PLANS MUST BE ON SITE AT ALL TIMES DURING CONSTRUCTION.		d. CONTRACTOR SHALL NOT PLACE FILL OR WASTE MATERIAL ON ANY PRIVATE PROPERTY WITHOUT PRIOR WRITTEN AGREEMENT WITH THE PROPERTY OWNER. A COPY OF ANY WRITTEN AGREEMENT BETWEEN PROPERTY OWNER AND CONTRACTOR SHALL BE FURNISHED TO TWC.		a. FINAL INSPECTION		8. SECTION 8 – PIPE LAYING REQUIREMENTS			
ii. ANY CHANGES TO THE PLANS DURING CONSTRUCTION MUST BE DOCUMENTED ON THE "APPROVED FOR CONSTRUCTION" PLANS AND DENOTED ON THE AS-BUILT PLANS.		e. NO EXCESS EXCAVATION MATERIAL SHALL BE DEPOSITED IN LOW AREAS OR ALONG NATURAL DRAINAGE WAY WITHOUT WRITTEN PERMISSION FROM THE ENGINEER.		i. TWC WILL REQUIRE A FIELD FINAL INSPECTION ON ALL MAIN LINE CONSTRUCTION PROJECTS. TWC WILL VERIFY OPERATION OF VALVES, HYDRANTS AND SERVICES. METER BOXES, VALVE BOXES AND VAULTS, MUST BE SET TO GRADE AND WORK SITE MUST BE FREE OF DEBRIS, EXCESS MATERIAL, ETC.		a. IF APPLICABLE, DEWATERING SHALL BE IN ACCORDANCE WITH THE CONTRACT DOCUMENTS.			
		f. REMOVE AND DISPOSE OF TREES, STUMPS, BRUSH, ROOTS, VEGETATION, LOGS, RUBBISH AND OTHER OBJECTIONABLE MATTER WITHIN THE LIMITS OF AREA AFFECTED BY THE WORK, INCLUDING ALL AREAS TO BE RE-GRADED. PROTECT TREES, SHRUBS, AND OTHER LANDSCAPE FEATURES SPECIFICALLY DESIGNATED FROM DAMAGE DURING CONSTRUCTION OPERATIONS.		ii. FIELD SET OF AS-BUILT DRAWINGS MUST BE PROVIDED AT THE FIELD FINAL INSPECTION.		b. PIPE SHALL BE CONSTRUCTED OF MATERIALS SPECIFIED AND AS SHOWN ON THE DRAWINGS.			
				iii. BACTERIOLOGICAL TEST SAMPLES MUST HAVE RETURNED FROM THE DESIGNATED LAB FREE FROM COLIFORM BACTERIA AND MEET THE SAME STANDARDS AS THE SOURCE WATER. THIS MUST BE NOTED ON THE TWC ACCEPTANCE FORM BY A WATER QUALITY TECHNICIAN. INSPECTOR WILL THEN PROVIDE THREE DIGITAL ACCEPTANCE FORMS TO BE SIGNED BY THE ENGINEER, CONTRACTOR AND TWC INSPECTOR. EACH PARTY SHALL RECEIVE A DATED COPY OF THE FORM.		c. EXCAVATION, TRENCHING AND BACKFILLING SHALL BE IN ACCORDANCE WITH TWC ENGINEERING DESIGN CRITERIA AND DETAILS.			
				iv. SEE SECTION 7B FOR FURTHER GUIDANCE ON DISINFECTION REQUIREMENTS.		i. ALL DICI PIPE SHALL BE INSTALLED IN ACCORDANCE WITH STANDARDS SET FORTH IN THE DIPRA "INSTALLATION GUIDE FOR DUCTILE IRON PIPE" UNLESS SUCH STANDARDS CONFLICT WITH TWC STANDARDS IN WHICH CASE TWC STANDARDS SHALL APPLY.			
				b. RECORD DRAWINGS					

Date: Apr 24, 2025 11:44am User: ID: matthew.dale
File: P:\001\012\Design\Chal\SS04-30101021.dwg

THIS DOCUMENT HAS BEEN PRODUCED FROM MATERIAL THAT WAS STORED AND/OR TRANSMITTED ELECTRONICALLY AND MAY HAVE BEEN INADVERTENTLY ALTERED. RELY ONLY ON FINAL HARDCOPY MATERIALS BEARING THE CONSULTANT'S ORIGINAL SIGNATURE AND SEAL. AERIAL IMAGERY PROVIDED BY GOOGLE/UNLESS OTHERWISE NOTED. Imagery © 2015, CARPAC/Digital Globe, Texas Orthomography Program, USDA Farm Service Agency.

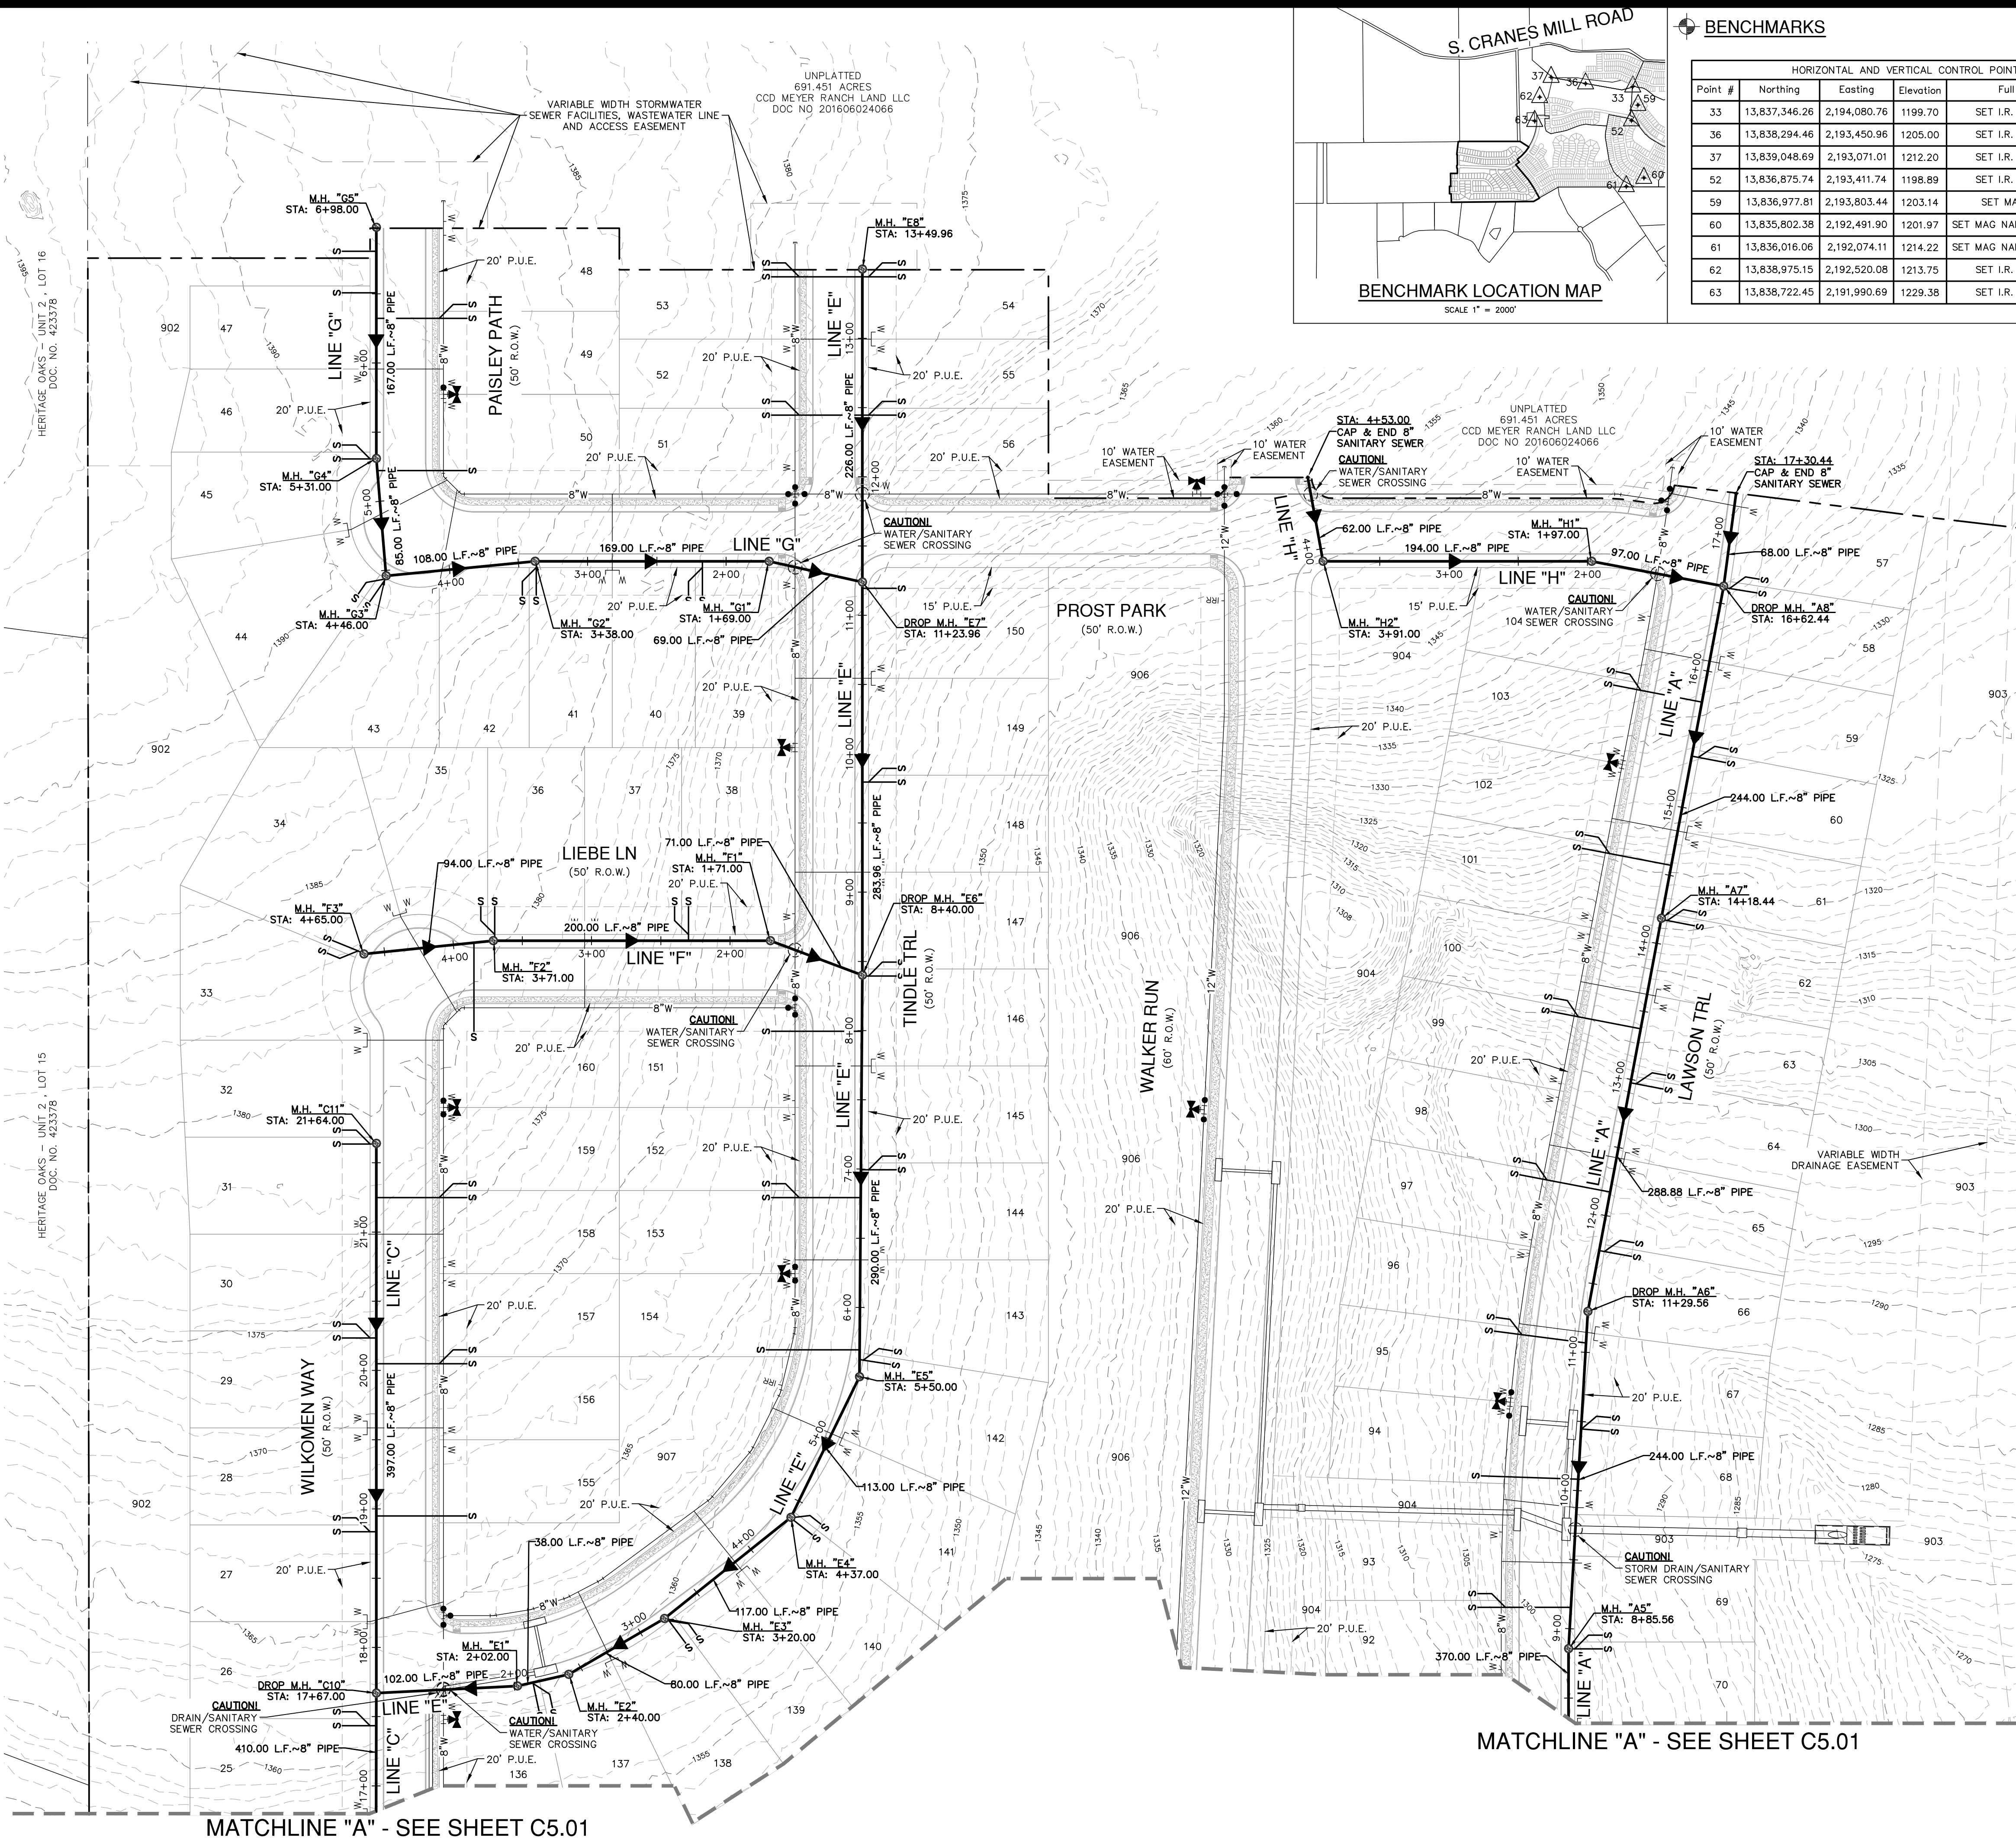

BENCHMARK LOCATION MAP


SCALE 1" = 2000'

BENCHMARKS

HORIZONTAL AND VERTICAL CONTROL POINTS				
Point #	Northing	Eastng	Elevation	Full Description
33	13,837,346.26	2,194,080.76	1199.70	SET I.R. REDCAP (TRAV)
36	13,838,294.46	2,193,450.96	1205.00	SET I.R. REDCAP (TRAV)
37	13,839,048.69	2,193,071.01	1212.20	SET I.R. REDCAP (TRAV)
52	13,836,875.74	2,193,411.74	1198.89	SET I.R. REDCAP (TRAV)
59	13,836,977.81	2,193,803.44	1203.14	SET MAG NAIL (TRAV)
60	13,835,802.38	2,192,491.90	1201.97	SET MAG NAIL & WASHER (TRAV)
61	13,836,016.06	2,192,074.11	1214.22	SET MAG NAIL & WASHER (TRAV)
62	13,838,975.15	2,192,520.08	1213.75	SET I.R. REDCAP (TRAV)
63	13,838,722.45	2,191,990.69	1229.38	SET I.R. REDCAP (TRAV)

LOCATION MAP

NOT-TO-SCALE

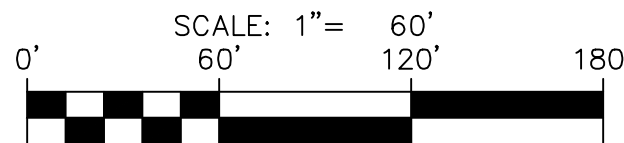

SEWER LEGEND

PROJECT LIMITS	---
EXISTING WATER	---
EXISTING REUSE WATER	---
EXISTING SEWER	---
PROPOSED SEWER	---
PROPOSED WATER	---
PROPOSED WYE & LATERAL	---
GAS, ELECTRIC, TELEPHONE & CABLE TELEVISION EASEMENT	---
PROPOSED STORM DRAIN	---
PROPOSED UNDERGROUND	---
ELECTRIC (REFER TO NBU DESIGN SHEETS AND DETAILS)	---
100' SANITARY SEWER ENVELOPE	---

NOTES

- ALL WATER AND WASTEWATER SERVICES AND VALVE LOCATIONS SHALL BE MARKED AS FOLLOWS:
 - WATER SERVICE- "W" ON TOP OF CURB
 - WASTEWATER SERVICE- "S" ON TOP OF CURB
 - VALVE- "V" ON FACE OF CURB
- MARKS SHALL BE MADE DURING CONCRETE PLACEMENT WHEN POSSIBLE. TOOLS FOR CURB MARKINGS SHALL BE PURPOSE BUILT AND PRODUCE MARKINGS THAT ARE CLEAR AND MINIMIZE POTENTIAL FOR SPALLING.

CAUTION!!

CONTRACTOR SHALL BE REQUIRED TO LOCATE ALL PUBLIC OR PRIVATE UTILITIES INCLUDING BUT NOT LIMITING TO: WATER, SEWER, TELEPHONE AND FIBER OPTIC LINES, SITE LIGHTING ELECTRIC, SECONDARY ELECTRIC, PRIMARY ELECTRICAL DUCTBANKS, LANDSCAPE IRRIGATION FACILITIES, AND GAS LINES. ANY UTILITY CONFLICTS THAT ARISE SHOULD BE COMMUNICATED TO THE ENGINEER IMMEDIATELY AND PRIOR TO CONSTRUCTION. THE CONTRACTOR SHALL CONTACT 1-800-DIG-TESS A MINIMUM OF 48 HOURS PRIOR TO THE START OF CONSTRUCTION. ANY DAMAGE TO EXISTING UTILITIES SHALL BE THE SOLE RESPONSIBILITY OF THE CONTRACTOR AND THE REPAIR SHALL BE AT CONTRACTOR'S SOLE EXPENSE WHETHER THE UTILITY IS SHOWN ON THESE PLANS OR NOT.

FINISHED FLOOR NOTES:

- THE FINISHED FLOOR ELEVATIONS (FF) REPRESENT THE MINIMUM POSSIBLE FLOOR ELEVATION TO PROVIDE SANITARY SEWER SERVICE TO EACH LOT. ACTUAL FINISHED FLOOR ELEVATIONS FOR EACH LOT ARE TO BE DETERMINED BY THE BUILDER AND SHALL TAKE INTO CONSIDERATION AS-BUILT CONDITIONS FOR FOUND SEWER SERVICES AND ACTUAL LATERAL PLACEMENT. IT IS THE BUILDER'S SOLE RESPONSIBILITY TO DETERMINE ACTUAL FINISHED FLOOR ELEVATIONS FOR EACH LOT PRIOR TO THE START OF HOME FOUNDATION CONSTRUCTION TAKING INTO CONSIDERATION SITE DRAINAGE, STREET ACCESS AND SANITARY SEWER SERVICE ELEVATIONS.
- THE MINIMUM SANITARY SEWER LATERAL GRADES WERE BASED UPON THE MINIMUM FINISHED FLOOR ELEVATIONS FOR THE LOTS LOCATED ON THE DOWNHILL SIDES OF THE PROPOSED ROADWAYS.

TRENCH EXCAVATION SAFETY PROTECTION:

CONTRACTOR AND/ OR CONTRACTOR'S INDEPENDENTLY RETAINED EMPLOYEE OR STRUCTURAL DESIGN/ GEOTECHNICAL/ SAFETY/EQUIPMENT CONSULTANT, IF ANY, SHALL REVIEW THESE PLANS AND ANY AVAILABLE GEOTECHNICAL INFORMATION AND THE ANTICIPATED INSTALLATION SITES WITHIN THE PROJECT WORK AREA IN ORDER TO IMPLEMENT CONTRACTOR'S TRENCH EXCAVATION SAFETY PROTECTION SYSTEMS, PROGRAMS AND OR PROCEDURES FOR THE PROJECT DESCRIBED IN THE CONTRACT DOCUMENTS. THE CONTRACTOR'S IMPLEMENTATION OF THESE SYSTEMS, PROGRAMS AND/OR PROCEDURES SHALL PROVIDE FOR ADEQUATE TRENCH EXCAVATION SAFETY PROTECTION THAT COMPLY WITH AS A MINIMUM, OSHA STANDARDS FOR TRENCH EXCAVATIONS. SPECIFICALLY, CONTRACTOR AND/OR CONTRACTOR'S INDEPENDENTLY RETAINED EMPLOYEE OR SAFETY CONSULTANT SHALL IMPLEMENT A TRENCH SAFETY PROGRAM IN ACCORDANCE WITH OSHA STANDARDS GOVERNING THE PRESENCE AND ACTIVITIES OF INDIVIDUALS WORKING IN AND AROUND TRENCH EXCAVATION.

ITEM	UNIT	QUANTITY
8" SANITARY SEWER PIPE	LF	7,047
LUES	EA	160
WASTEWATER SERVICE	EA	160
MANHOLES	EA	44
CAPS	EA	2

PAPE-DAWSON
ENGINEERS


1075 INDEPENDENCE DR. STE 102 | NEW BRAUNFELS, TX 78132 | 830.652.5653
TEXAS ENGINEERING FIRM #470 | TEXAS SURVEYING FIRM #10028800

MEYER RANCH UNIT 16
COMAL COUNTY, TEXAS

OVERALL SANITARY SEWER PLAN


PLAT NO.	
JOB NO.	30010-27
DATE	DECEMBER 2024
DESIGNER	CL
CHECKED	HF
DRAWN	BH
SHEET	C5.00

FOR PERMIT


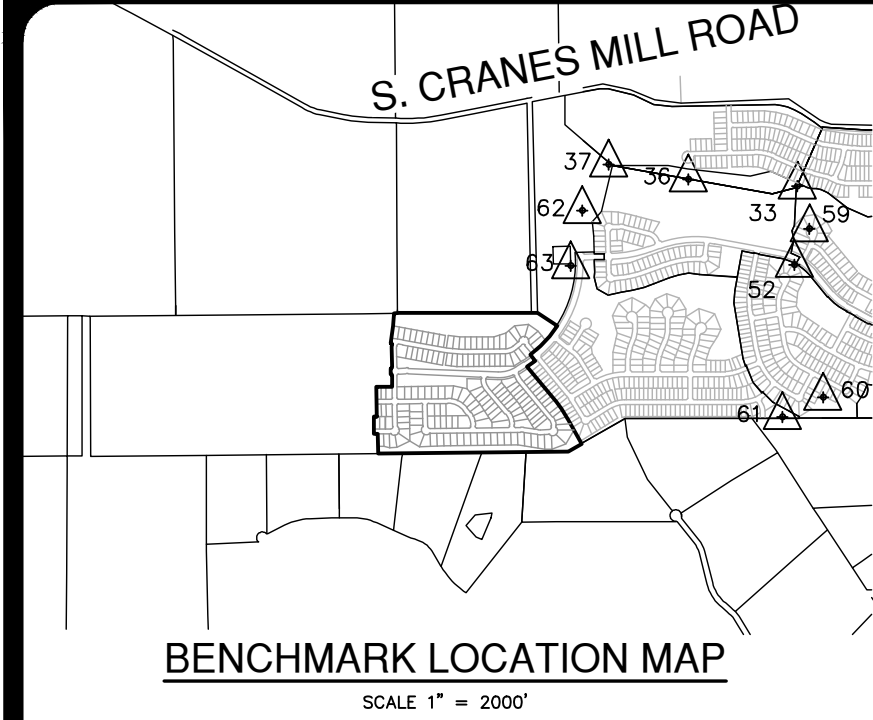


BENCHMARKS


HORIZONTAL AND VERTICAL CONTROL POINTS				
Point #	Northing	Easting	Elevation	Full Description
33	13,837,346.26	2,194,080.76	1199.70	SET I.R. REDCAP (TRAV)
36	13,838,294.46	2,193,450.96	1205.00	SET I.R. REDCAP (TRAV)
37	13,839,048.69	2,193,071.01	1212.20	SET I.R. REDCAP (TRAV)
52	13,836,875.74	2,193,411.74	1198.89	SET I.R. REDCAP (TRAV)
59	13,836,977.81	2,193,803.44	1203.14	SET MAG NAIL (TRAV)
60	13,835,802.38	2,192,491.90	1201.97	SET MAG NAIL & WASHER (TRAV)
61	13,836,016.06	2,192,074.11	1214.22	SET MAG NAIL & WASHER (TRAV)
62	13,838,975.15	2,192,520.08	1213.75	SET I.R. REDCAP (TRAV)
63	13,838,722.45	2,191,990.69	1229.38	SET I.R. REDCAP (TRAV)

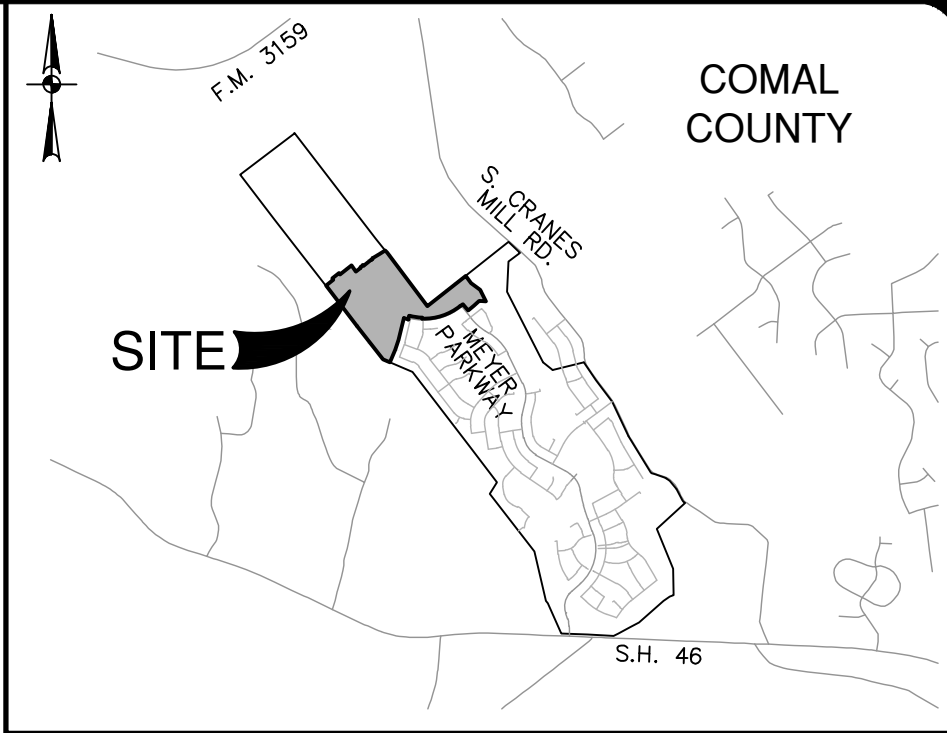

DATE	
NO.	REVISION

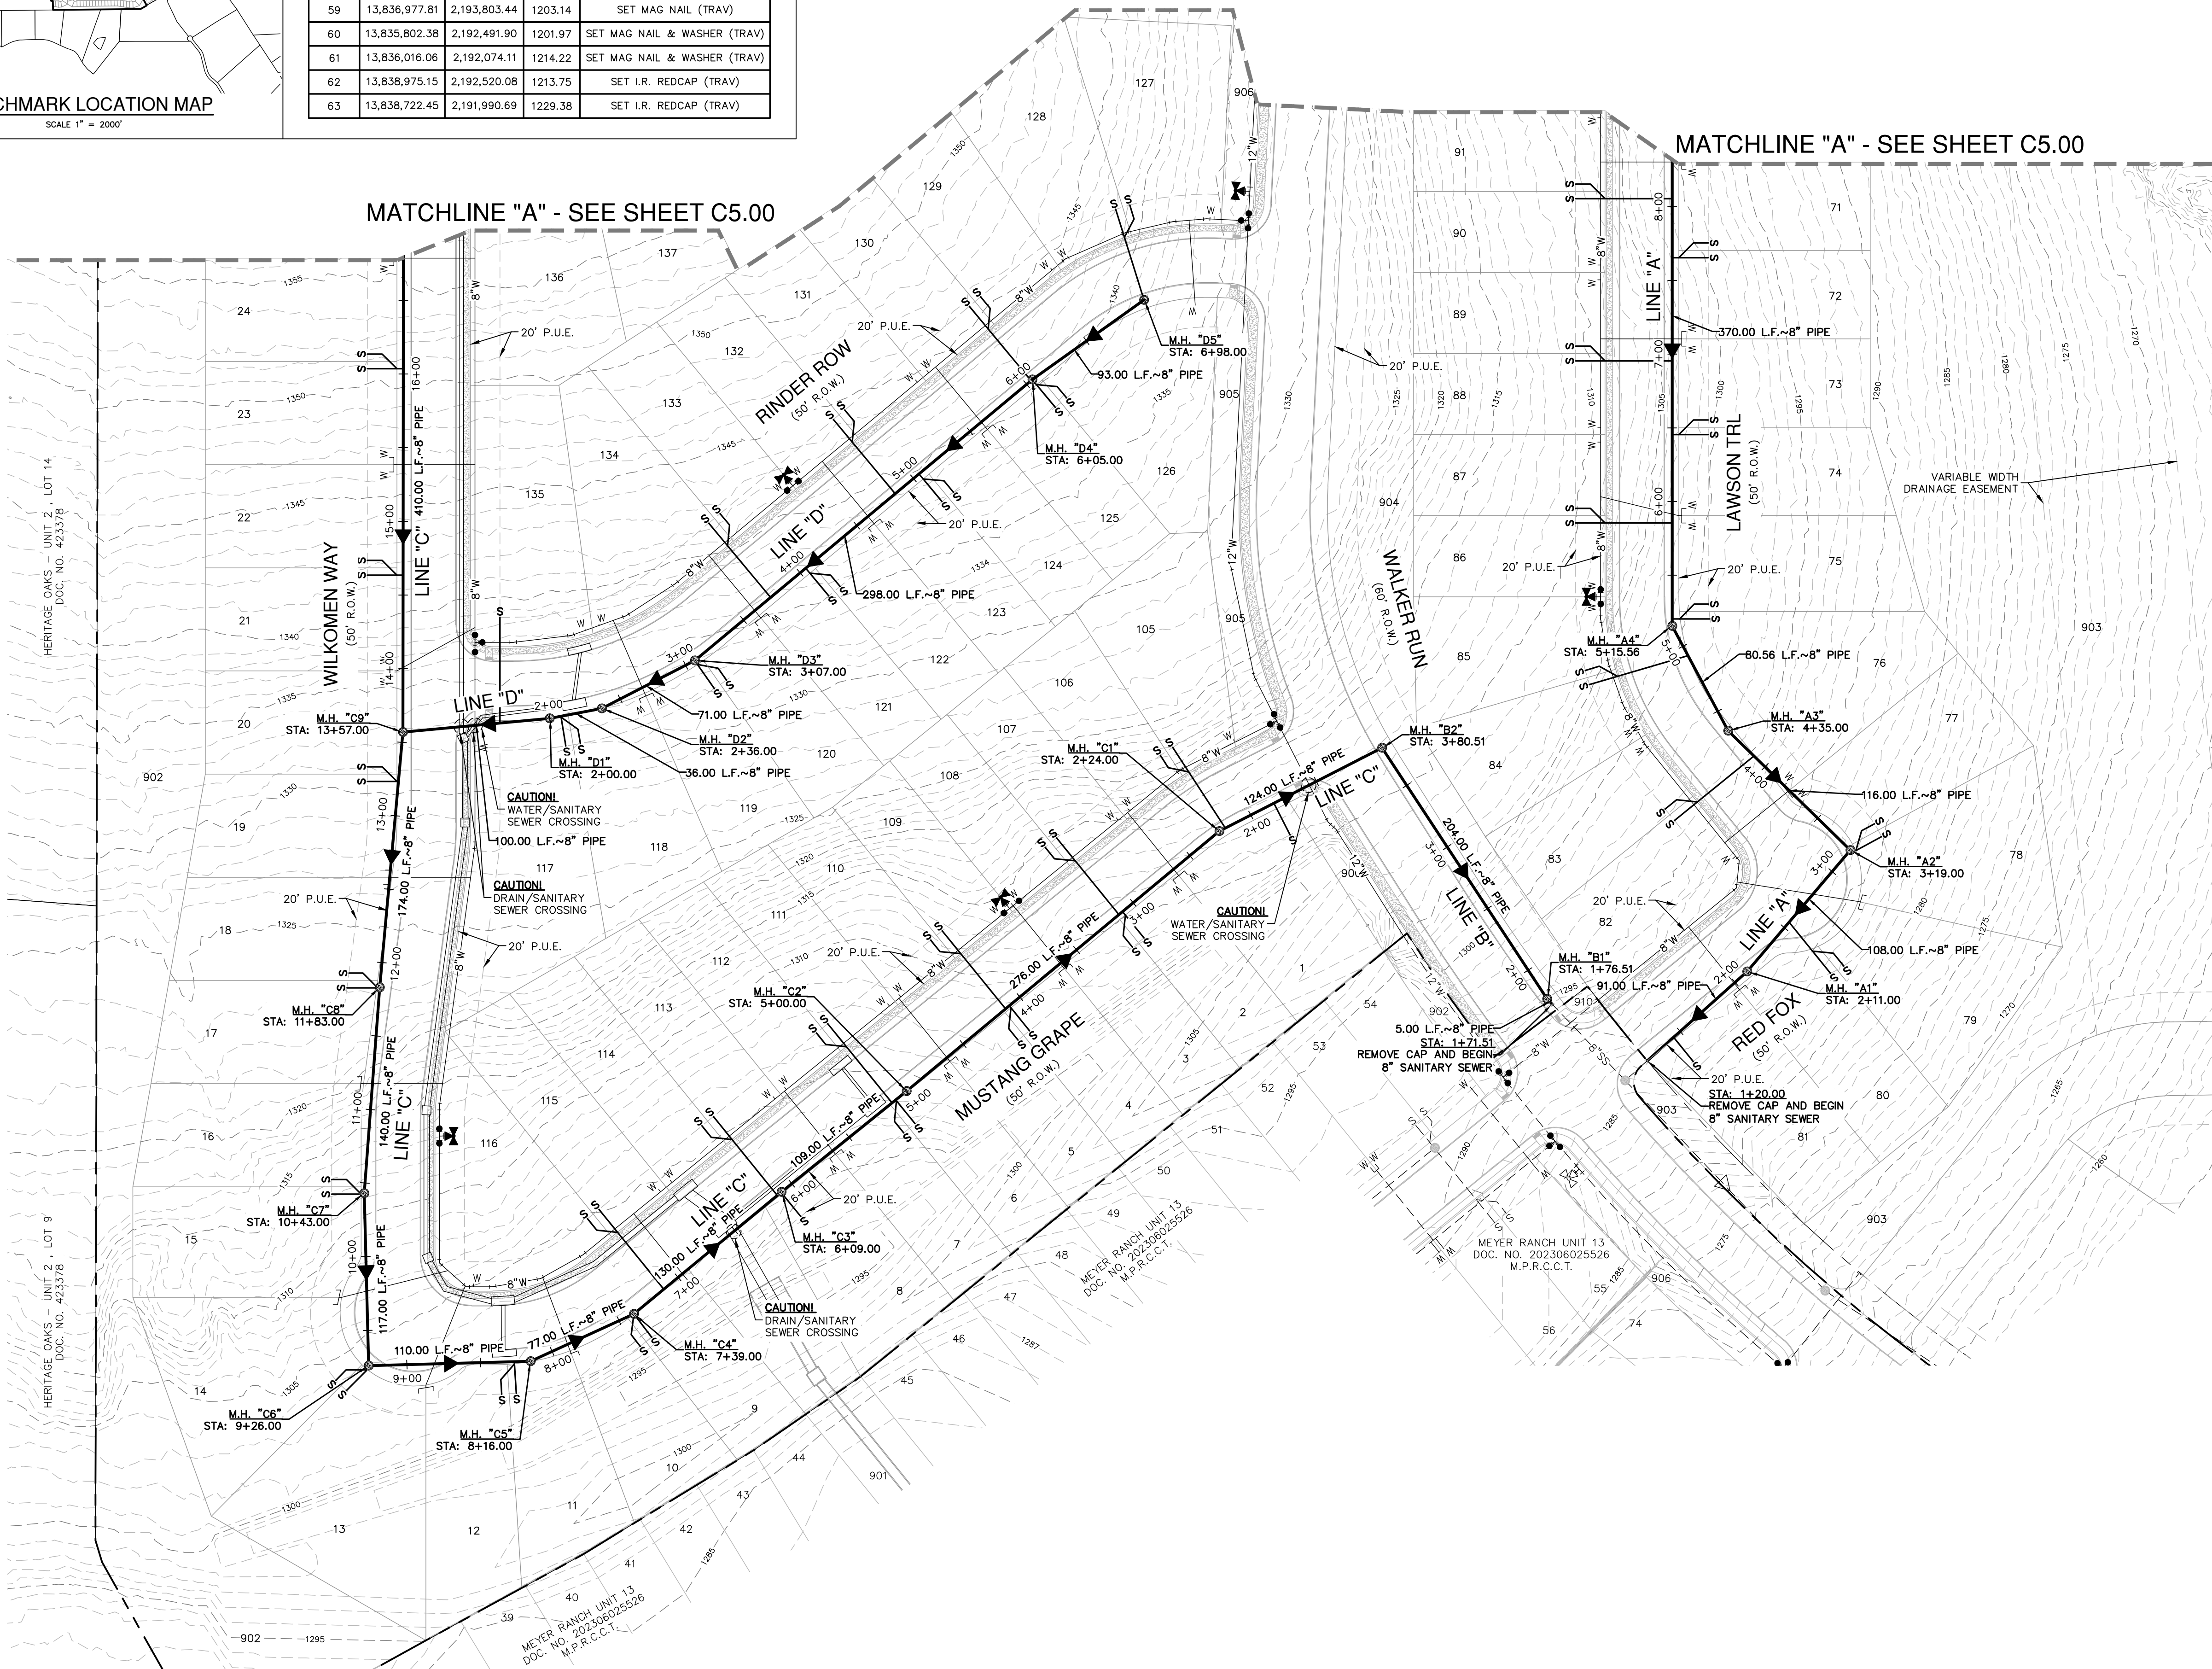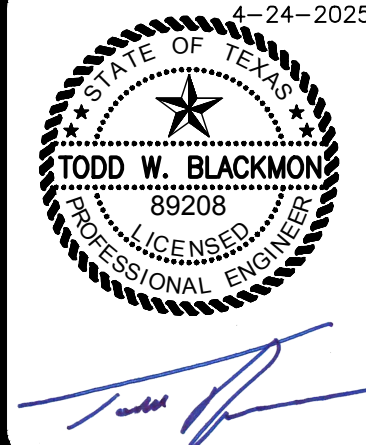

SEWER LEGEND

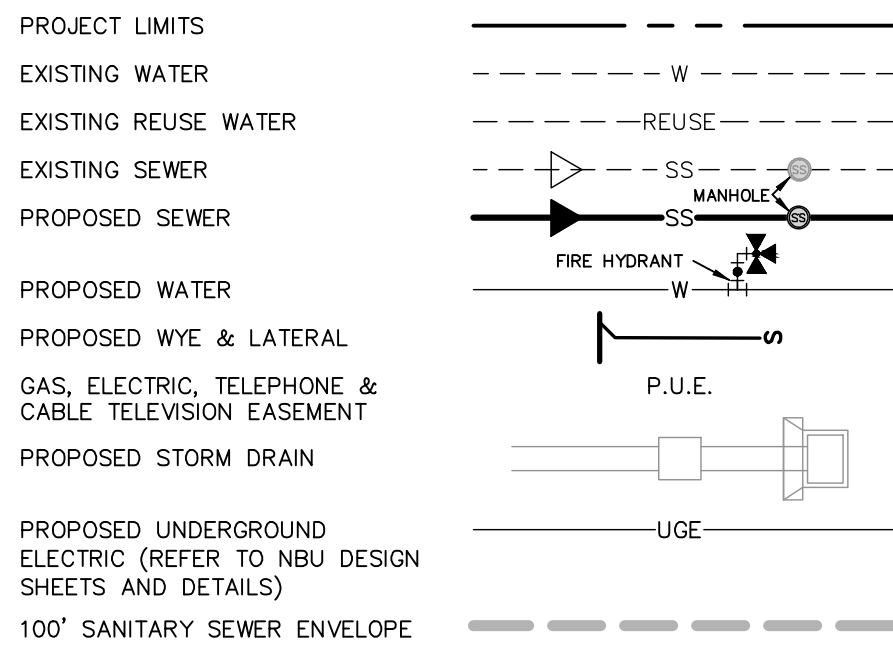

NOTES

- ALL WATER AND WASTEWATER SERVICES AND VALVE LOCATIONS SHALL BE MARKED AS FOLLOWS:
 - WATER SERVICE- "W" ON TOP OF CURB
 - WASTEWATER SERVICE- "S" ON TOP OF CURB
 - VALVE- "V" ON FACE OF CURB
- MARKS SHALL BE MADE DURING CONCRETE PLACEMENT WHEN POSSIBLE. TOOLS FOR CURB MARKINGS SHALL BE PURPOSE BUILT AND PRODUCE MARKINGS THAT ARE CLEAR AND MINIMIZE POTENTIAL FOR SPALLING.

CAUTION!!

CONTRACTOR SHALL BE REQUIRED TO LOCATE ALL PUBLIC OR PRIVATE UTILITIES INCLUDING BUT NOT LIMITING TO: WATER, SEWER, TELEPHONE AND FIBER OPTIC LINES, SITE LIGHTING ELECTRIC, SECONDARY ELECTRIC, PRIMARY ELECTRICAL DUCTBANKS, LANDSCAPE IRRIGATION FACILITIES, AND GAS LINES. ANY UTILITY CONFLICTS THAT ARISE SHOULD BE COMMUNICATED TO THE ENGINEER IMMEDIATELY AND PRIOR TO CONSTRUCTION. THE CONTRACTOR SHALL CONTACT 1-800-DIG-TESS A MINIMUM OF 48 HOURS PRIOR TO THE START OF CONSTRUCTION. ANY DAMAGE TO EXISTING UTILITIES SHALL BE THE SOLE RESPONSIBILITY OF THE CONTRACTOR AND THE REPAIR SHALL BE AT CONTRACTOR'S SOLE EXPENSE WHETHER THE UTILITY IS SHOWN ON THESE PLANS OR NOT.

FINISHED FLOOR NOTES:

- THE FINISHED FLOOR ELEVATIONS (FF) REPRESENT THE MINIMUM POSSIBLE FLOOR ELEVATION TO PROVIDE SANITARY SEWER SERVICE TO EACH LOT. ACTUAL FINISHED FLOOR ELEVATIONS FOR EACH LOT ARE TO BE DETERMINED BY THE BUILDER AND SHALL TAKE INTO CONSIDERATION AS-BUILT CONDITIONS FOR FOUND SEWER SERVICES AND ACTUAL LATERAL PLACEMENT. IT IS THE BUILDER'S SOLE RESPONSIBILITY TO DETERMINE ACTUAL FINISHED FLOOR ELEVATIONS FOR EACH LOT PRIOR TO THE START OF HOME FOUNDATION CONSTRUCTION TAKING INTO CONSIDERATION SITE DRAINAGE, STREET ACCESS AND SANITARY SEWER SERVICE ELEVATIONS.
- THE MINIMUM SANITARY SEWER LATERAL GRADES WERE BASED UPON THE MINIMUM FINISHED FLOOR ELEVATIONS FOR THE LOTS LOCATED ON THE DOWNHILL SIDES OF THE PROPOSED ROADWAYS.

TRENCH EXCAVATION SAFETY PROTECTION:


CONTRACTOR AND/ OR CONTRACTOR'S INDEPENDENTLY RETAINED EMPLOYEE OR STRUCTURAL DESIGN/ GEOTECHNICAL/ SAFETY/EQUIPMENT CONSULTANT, IF ANY, SHALL REVIEW THESE PLANS AND ANY AVAILABLE GEOTECHNICAL INFORMATION AND THE ANTICIPATED INSTALLATION SITES WITHIN THE PROJECT WORK AREA IN ORDER TO IMPLEMENT CONTRACTOR'S TRENCH EXCAVATION SAFETY PROTECTION SYSTEMS, PROGRAMS AND/OR PROCEDURES FOR THE PROJECT DESCRIBED IN THE CONTRACT DOCUMENTS. THE CONTRACTOR'S IMPLEMENTATION OF THESE SYSTEMS, PROGRAMS AND/OR PROCEDURES SHALL PROVIDE FOR ADEQUATE TRENCH EXCAVATION SAFETY PROTECTION THAT COMPLY WITH AS A MINIMUM, OSHA STANDARDS FOR TRENCH EXCAVATIONS. SPECIFICALLY, CONTRACTOR AND/OR CONTRACTOR'S INDEPENDENTLY RETAINED EMPLOYEE OR SAFETY CONSULTANT SHALL IMPLEMENT A TRENCH SAFETY PROGRAM IN ACCORDANCE WITH OSHA STANDARDS GOVERNING THE PRESENCE AND ACTIVITIES OF INDIVIDUALS WORKING IN AND AROUND TRENCH EXCAVATION.

ITEM	UNIT	QUANTITY
8" SANITARY SEWER PIPE	LF	7,047
LUES	EA	160
WASTEWATER SERVICE	EA	160
MANHOLES	EA	44
CAPS	EA	2

MEYER RANCH UNIT 16
COMAL COUNTY, TEXAS
OVERALL SANITARY SEWER PLAN

PLAT NO.	
JOB NO.	30010-27
DATE	DECEMBER 2024
DESIGNER	CL
CHECKED	HF
DRAWN	BH
SHEET	C5.01

FOR PERMIT

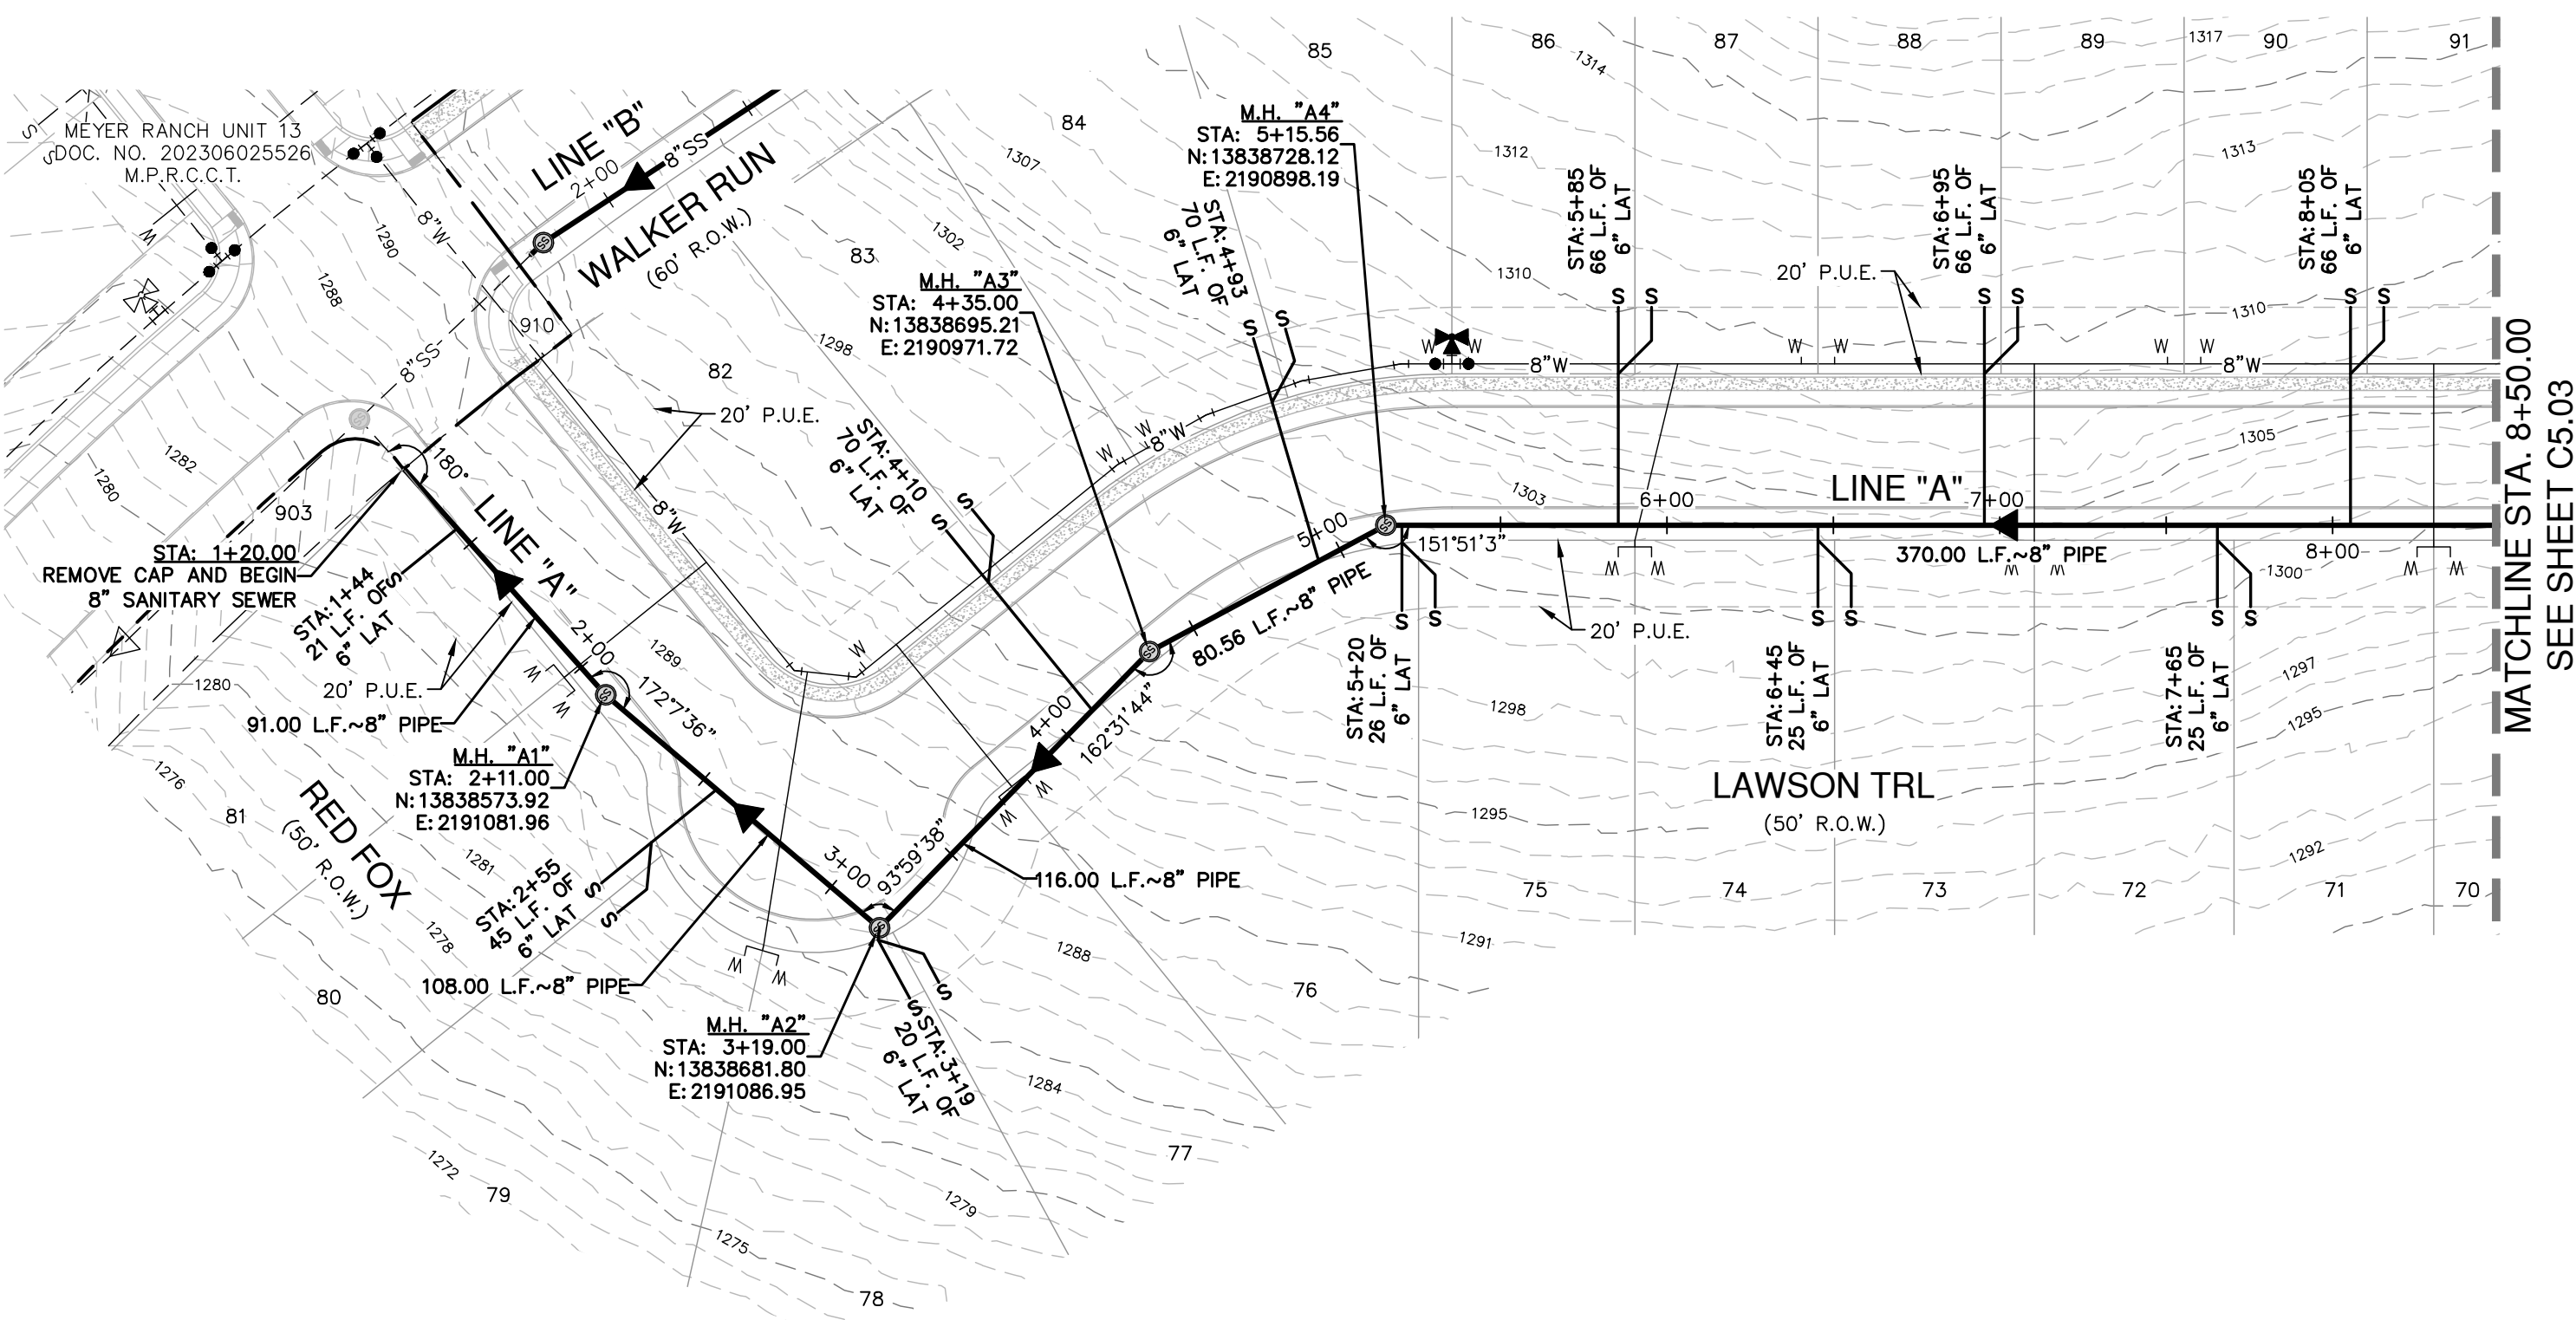

PROJECT LIMITS

EXISTING WATER

EXISTING SEWER

PROPOSED SEWER

PROPOSED WATER

PROPOSED SEWER LATERAL

FINISHED FLOOR ELEVATION FOR SEWER

PUBLIC UTILITY EASEMENT

PROPOSED STORM DRAIN

CAUTION
WATER SERVICE/SEWER CROSSING

1. SEWER PIPE WHERE WATER LINE CROSSES SHALL BE 160 P.S.I. AND MEET THE REQUIREMENTS OF ASTM D2241 WITH ONE 20" JOINT CENTERED AT WATER MAIN.
2. NO VERTICAL STACKS ALLOWED FOR ANY LOTS UNLESS OTHERWISE SPECIFIED BY THE ENGINEER.
3. WHEN HORIZONTAL DISTANCE BETWEEN SEWER PIPES AND WATER MAIN IS LESS THAN 9 FOOT OF SEPARATION, SEWER MAIN SHALL BE INSTALLED WITH 15' MINIMUM COVER. SEWER PIPE AND FITTINGS IN ACCORDANCE WITH NBU'S WATER CONNECTION POLICY IN THE VICINITY OF WATER MAINS.
(SEE SEWER NOTES SHEET C5.30)
4. CONTRACTOR SHALL ENSURE THAT MANHOLES OUTSIDE OF PAVED AREAS ARE SET WITH TOP ELEVATIONS 2" ABOVE FINISHED GRADE WITH CONCRETE RING ENCASEMENT. CONTRACTOR SHALL ENSURE THAT MANHOLES IN PAVED AREAS ARE SET TO MATCH TOP OF FINISHED GRADE.
5. ALL SEWER PIPES SHALL BE 8" OR 12" PVC (SDR 26), UNLESS OTHERWISE NOTED.
6. CONTRACTOR IS TO VERIFY EXISTING INVERT OF SANITARY SEWER MAIN AND ALERT ENGINEER IMMEDIATELY OF ANY DIFFERENCE FROM INVERT SHOWN ON PLANS.
7. CONTRACTOR SHALL PROTECT ALL EXISTING FENCES. ANY FENCE DAMAGED BY THE CONTRACTOR SHALL BE REPAIRED BY THE CONTRACTOR AT THEIR EXPENSE.
8. THE CONTRACTOR WILL BE RESPONSIBLE FOR DETERMINING EXACT LOCATION OF ALL UTILITIES AND DRAINAGE STRUCTURES WHETHER SHOWN ON THE PLANS OR NOT. THE CONTRACTOR SHALL UNCOVER EXISTING UTILITIES AND DRAINAGE STRUCTURES TO VERIFY SIZE, GRADE, AND LOCATION. THE CONTRACTOR SHALL NOTIFY THE ENGINEER IMMEDIATELY OF ANY DEVIATIONS FROM PLANS PRIOR TO BEGINNING ANY CONSTRUCTION. ANY DAMAGE TO EXISTING UTILITIES, WHETHER SHOWN ON THE PLANS OR NOT, SHALL BE THE CONTRACTOR'S RESPONSIBILITY TO REPAIR, AT HIS' EXPENSE.
9. SEE THIS SHEET FOR TYPICAL SANITARY SEWER/WATER CROSSING DETAIL.
10. IF A CONFLICT EXISTS BETWEEN THE VARIOUS SUBMITTED DOCUMENTS (ENGINEERING CALCULATIONS, PROJECTED SPECIFICATIONS, PROJECTED PLANS, ADDENDUMS, ETC.), THE FOLLOWING DOCUMENTS TAKE PRECEDENCE: SPECIFICATIONS GOVERN OVER PLANS, SPECIAL CONDITIONS GOVERN OVER SPECIFICATIONS AND PLANS. ADDENDUMS TAKE PRECEDENCE OVER ALL.
11. LAST 20 L.F. OF 8" STUB-OUT SHALL BE CONSTRUCTED OF P.V.C. SDR 26 (160 P.S.I.) PRESSURE PIPE.
12. ALL SEWER PIPE LATERALS SHALL BE SDR 26 (CLASS 160) PVC PIPE.
13. ALL WATER AND WASTEWATER SERVICES AND VALVE LOCATIONS SHALL BE MARKED AS FOLLOWS:
 - WATER SERVICE - "W" ON TOP OF CURB
 - WASTEWATER SERVICE - "SS" ON TOP OF CURB
 - VALVE - "V" ON FACE OF CURB
14. MARKS SHALL BE MADE DURING CONCRETE PLACEMENT WHEN POSSIBLE. TOOLS FOR CURB MARKINGS SHALL BE PURPOSE BUILT AND PRODUCE MARKINGS THAT ARE CLEAR AND MINIMIZE POTENTIAL FOR SPALLING.

CAUTION!!

CONTRACTOR SHALL BE REQUIRED TO LOCATE ALL PUBLIC OR PRIVATE UTILITIES INCLUDING BUT NOT LIMITING TO: WATER, SEWER, TELEPHONE AND FIBER OPTIC LINES, SITE LIGHTING ELECTRICAL, SECONDARY ELECTRIC, PRIMARY ELECTRICAL, DUCTBANKS, LANDSCAPE IRRIGATION FACILITIES, AND GAS LINES. ANY UTILITY CONFLICTS THAT ARISE SHOULD BE COMMUNICATED TO THE ENGINEER IMMEDIATELY AND PRIOR TO CONSTRUCTION. THE CONTRACTOR SHALL BE REQUIRED TO DIG TEST A MINIMUM OF 4 FEET PRIOR TO THE START OF CONSTRUCTION. ANY DAMAGE TO EXISTING UTILITIES SHALL BE THE SOLE RESPONSIBILITY OF THE CONTRACTOR AND THE REPAIR SHALL BE AT CONTRACTOR'S SOLE EXPENSE WHETHER THE UTILITY IS SHOWN ON THESE PLANS OR NOT.

CONTRACTOR AND/OR CONTRACTOR'S INDEPENDENTLY RETAINED EMPLOYEE
OR STRUCTURAL DESIGN/ GEOTECHNICAL/ SAFETY/EQUIPMENT CONSULTANT,
IF ANY, SHALL REVIEW THESE PLANS AND ANY AVAILABLE GEOTECHNICAL
INFORMATION AND ANY ADJUSTED INSTALLATION DETAILS FOR THE
PROJECT AREA IN ORDER TO DETERMINE CONTRACTOR'S TRENCH
EXCAVATION SAFETY PROTECTION SYSTEMS, PROGRAMS AND/OR
PROCEDURES FOR THE PROJECT DESCRIBED IN THE CONTRACT DOCUMENTS.
THE CONTRACTOR'S IMPLEMENTATION OF THESE SYSTEMS, PROGRAMS
AND PROCEDURES SHALL BE SUBJECT TO THE ADJUDICATOR'S REVIEW OF
SAFETY PROTECTION THAT COMPLY WITH AS A MINIMUM, OSHA STANDARDS
FOR TRENCH EXCAVATIONS. SPECIFICALLY, CONTRACTOR AND/OR
CONTRACTOR'S INDEPENDENTLY RETAINED EMPLOYEE OR SAFETY
CONSULTANT SHALL IMPLEMENT TRENCH SAFETY PROGRAM IN
CONJUNCTION WITH THE ADJUDICATOR'S TRENCH PRECAUTIONARY
ACTIVITIES OF INDIVIDUALS WORKING IN AND AROUND TRENCH EXCAVATION.

**PAPE-DAWSON
ENGINEERS**
1672 INDEPENDENCE DR, STE. 102 | NEW BRAUNFELS, TX 78132 | 830.632.5633
TEXAS ENGINEERING FIRM #100286000





MEYER RANCH UNIT 16
COMAL COUNTY, TEXAS

PLAT NO. _____
JOB NO. 30010-27
DATE DECEMBER 2024
DESIGNER CL
CHECKED HF DRAWN BF
SHEET C5.02


FOR PERMIT

Date: Apr. 24, 2025, 11:45am User: ID: matthew.duke
File: E:\300\10\22\Design\Civil\SSA-3001027.dwg

THIS DOCUMENT HAS BEEN PRODUCED FROM MATERIAL THAT WAS STORED AND/OR TRANSMITTED ELECTRONICALLY AND MAY HAVE BEEN INADVERTENTLY ALTERED. RELY ONLY ON FINAL HARDCOPY MATERIALS BEARING THE CONSULTANT'S ORIGINAL SIGNATURE AND SEAL. AERIAL IMAGERY PROVIDED BY GOOGLE/UNLESS OTHERWISE NOTED. Imagery © 2016, CARPAC/Digital Globe, Texas Orthomography Program, USDA Farm Service Agency.

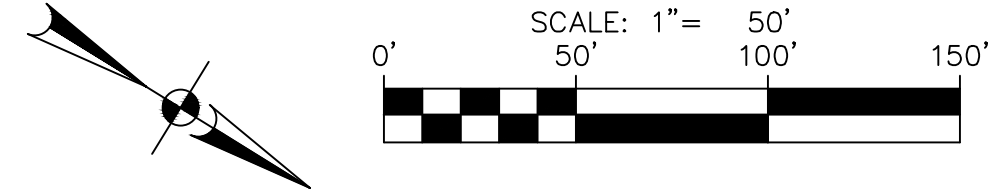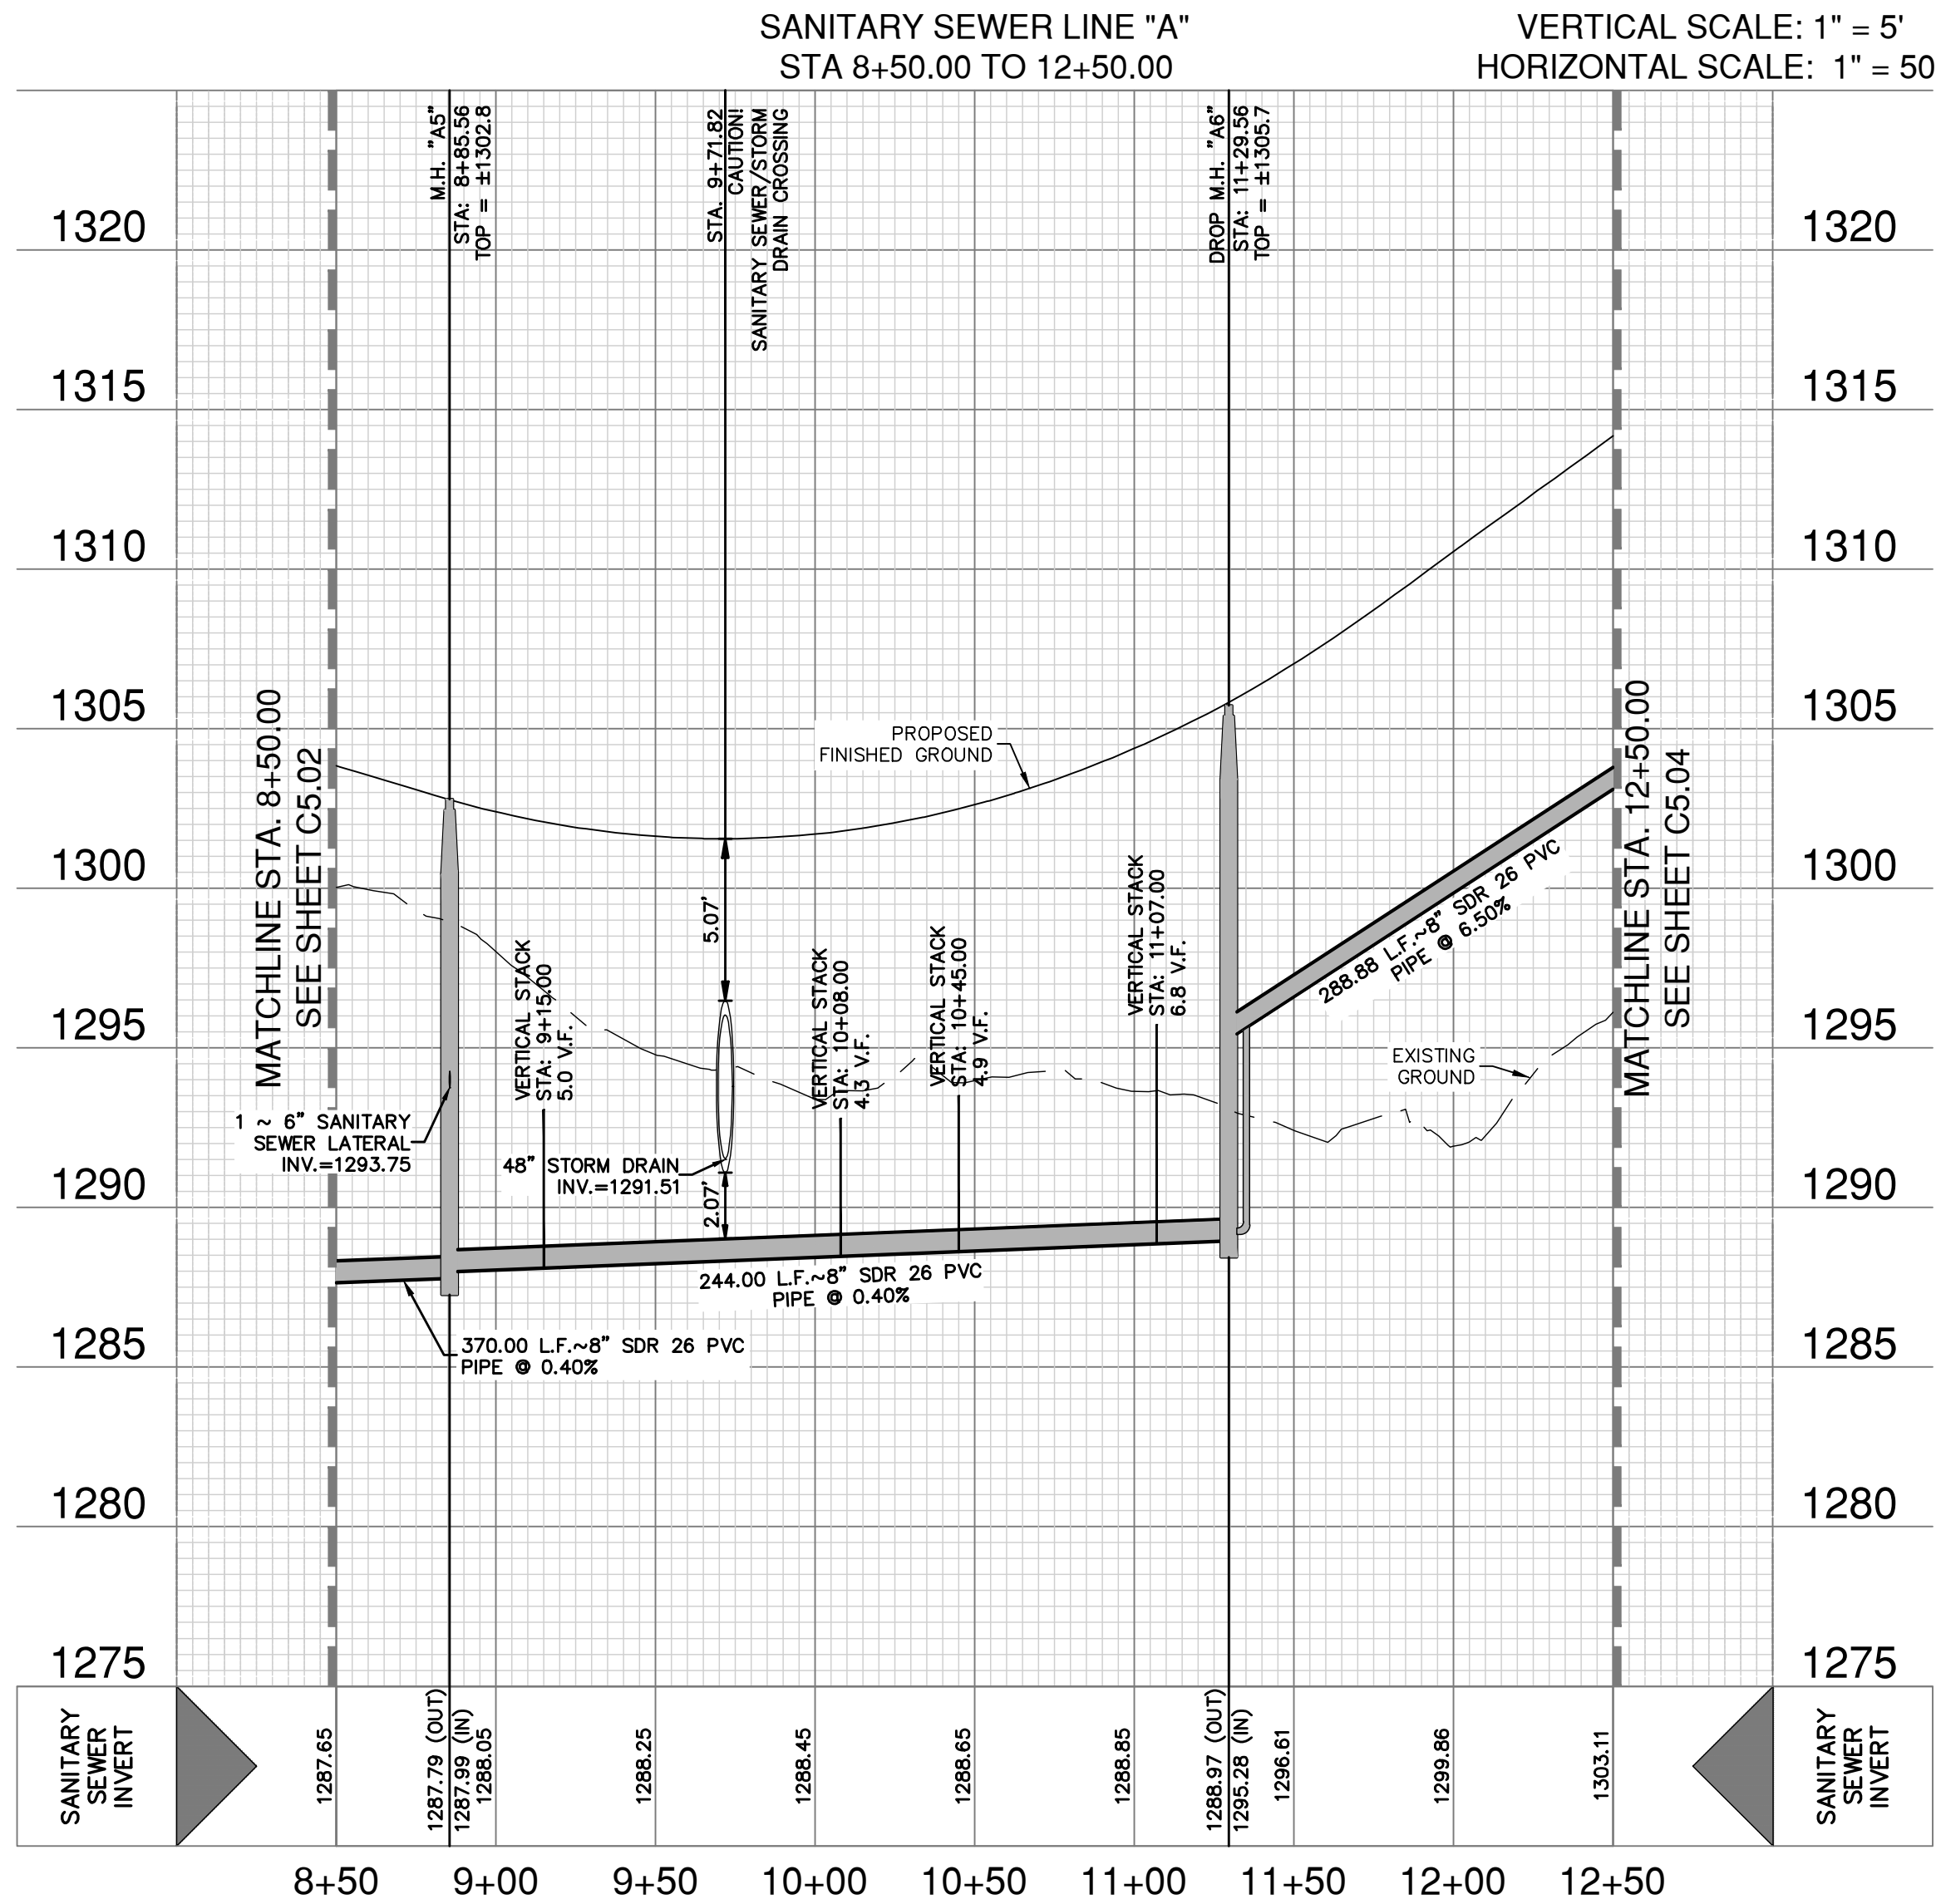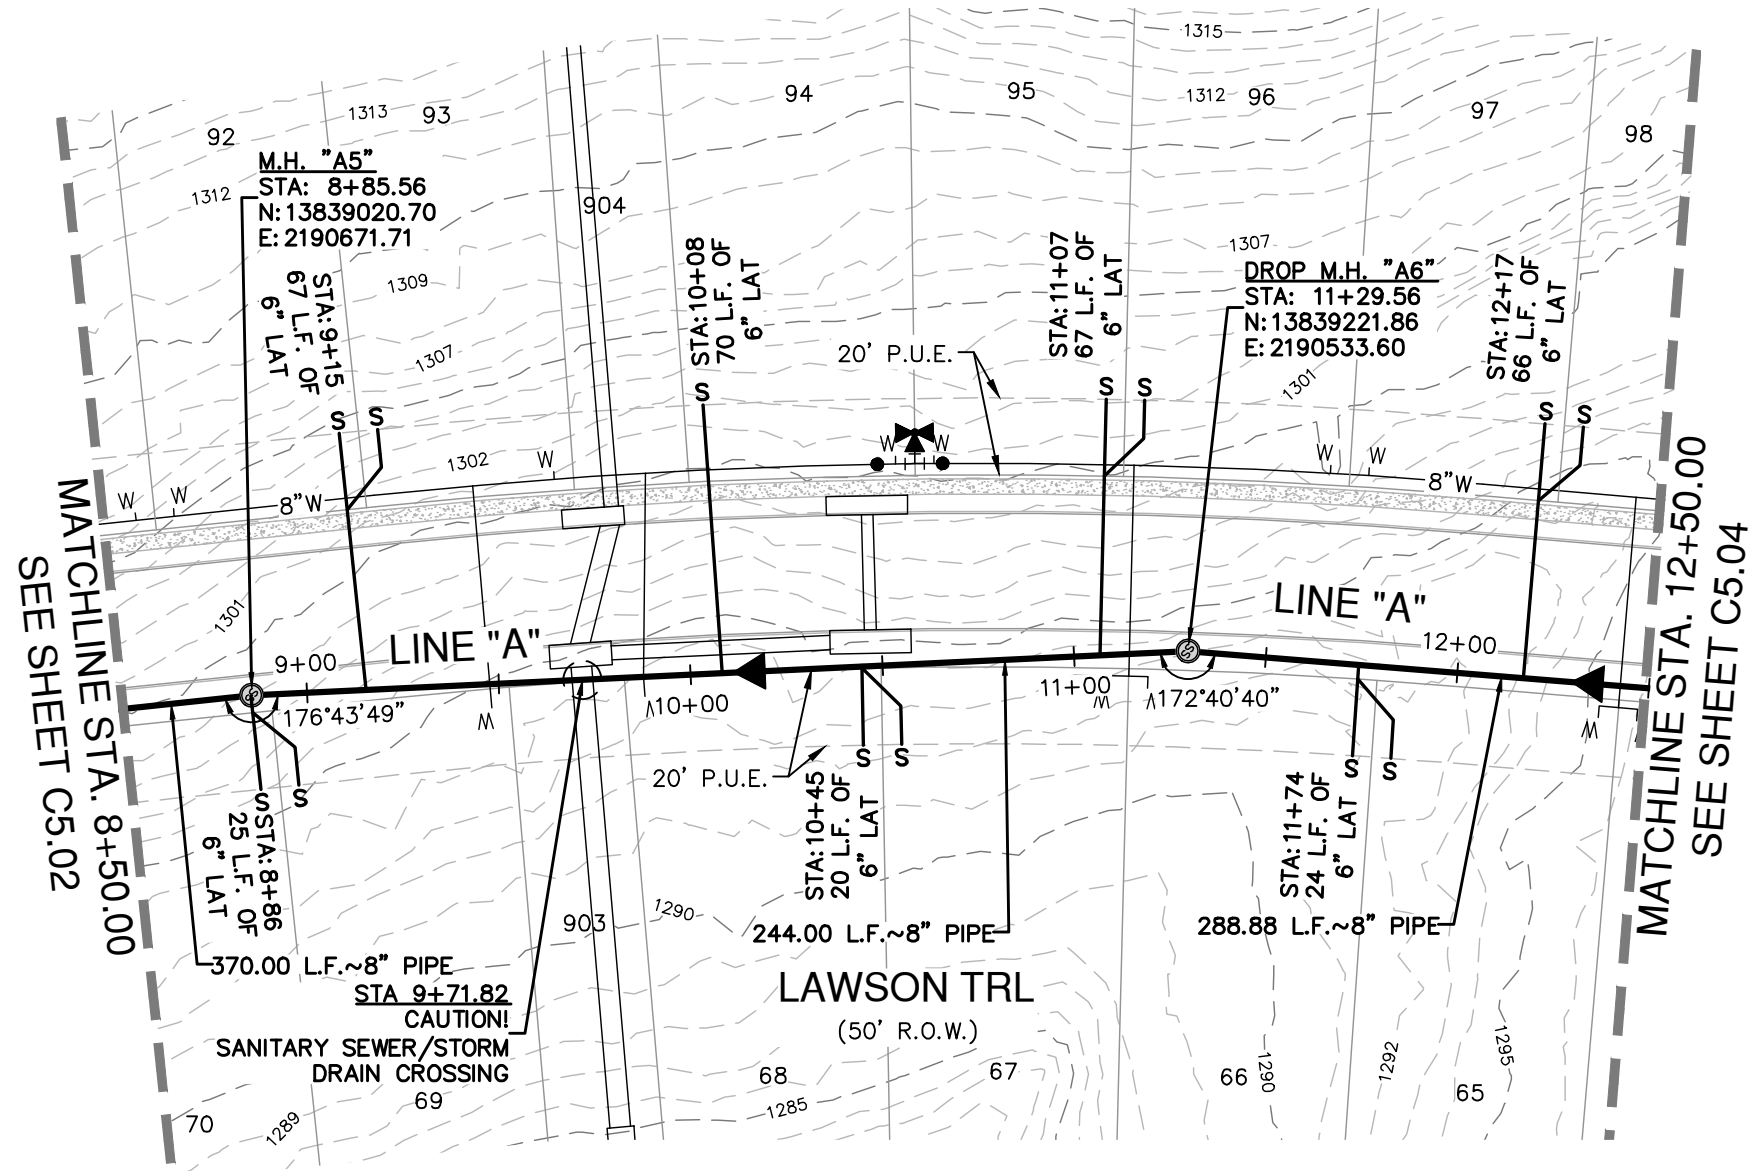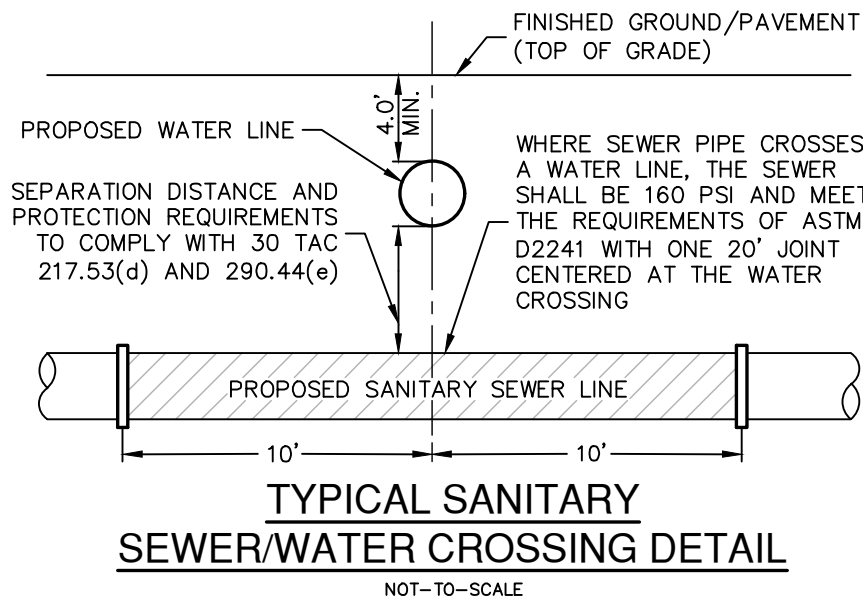

SEWER LEGEND

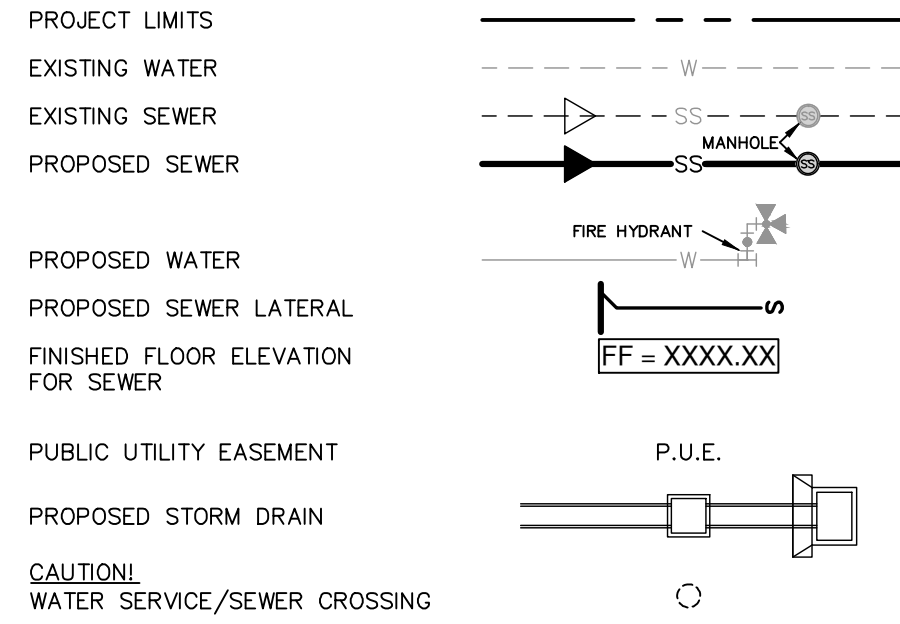

NOTES

- SEWER PIPE WHERE WATER LINE CROSSES SHALL BE 160 P.S.I. AND MEET THE REQUIREMENTS OF ASTM D2241 WITH ONE 20' JOINT CENTERED AT WATER MAIN.
- NO VERTICAL STACKS ALLOWED FOR ANY LOTS UNLESS OTHERWISE SPECIFIED BY THE ENGINEER.
- WHEN HORIZONTAL DISTANCE BETWEEN SEWER PIPES AND WATER MAIN IS LESS THAN 9 FOOT OF SEPARATION, SEWER MAIN SHALL BE INSTALLED WITH 150 PSI (MIN) PRESSURE PIPE AND FITTINGS IN ACCORDANCE WITH NBU'S WATER CONNECTION POLICY IN THE VICINITY OF WATER MAINS. (SEE SEWER NOTES SHEET C5.30)
- CONTRACTOR SHALL ENSURE THAT MANHOLES OUTSIDE OF PAVED AREAS ARE SET WITH TOP ELEVATIONS 2" ABOVE FINISHED GRADE WITH CONCRETE RING ENCASEMENT. CONTRACTOR SHALL ENSURE THAT MANHOLES IN PAVED AREAS ARE SET TO MATCH TOP OF FINISHED GRADE.
- ALL SEWER PIPES SHALL BE 8" OR 12" PVC (SDR 26), UNLESS OTHERWISE NOTED.
- CONTRACTOR IS TO VERIFY EXISTING INVERT OF SANITARY SEWER MAIN AND ALERT ENGINEER IMMEDIATELY OF ANY DIFFERENCE FROM INVERT SHOWN ON PLANS.
- CONTRACTOR SHALL PROTECT ALL EXISTING FENCES. ANY FENCE DAMAGED BY THE CONTRACTOR SHALL BE REPAIRED BY THE CONTRACTOR AT THEIR EXPENSE.
- THE CONTRACTOR WILL BE RESPONSIBLE FOR DETERMINING EXACT LOCATION OF ALL UTILITIES AND DRAINAGE STRUCTURES WHETHER SHOWN ON THE PLANS OR NOT. THE CONTRACTOR SHALL UNCOVER EXISTING UTILITIES PRIOR TO CONSTRUCTION TO VERIFY SIZE, GRADE, AND LOCATION. THE CONTRACTOR SHALL NOTIFY THE ENGINEER IMMEDIATELY OF ANY DEVIATIONS FROM PLANS PRIOR TO BEGINNING CONSTRUCTION. ANY DAMAGE TO EXISTING UTILITIES, WHETHER SHOWN ON THE PLANS OR NOT, SHALL BE THE CONTRACTOR'S RESPONSIBILITY TO REPAIR AT HIS EXPENSE.
- SEE THIS SHEET FOR TYPICAL SANITARY SEWER/WATER CROSSING DETAIL.
- IF A CONFLICT EXISTS BETWEEN THE VARIOUS SUBMITTED DOCUMENTS (ENGINEERING CALCULATIONS, PROJECTED SPECIFICATIONS, PROJECTED PLANS, ADDENDUMS, ETC.), THE FOLLOWING DOCUMENTS TAKE PRECEDENT: SPECIFICATIONS GOVERN OVER PLANS, SPECIAL CONDITIONS GOVERN OVER SPECIFICATIONS AND PLANS. ADDENDUMS TAKE PRECEDENCE OVER ALL.
- LAST 20 L.F. OF 8" STUB-OUT SHALL BE CONSTRUCTED OF P.V.C. SDR 26 (160 P.S.I.) PRESSURE PIPE.
- ALL SEWER PIPE LATERALS SHALL BE SDR 26 (CLASS 160) PVC PIPE.
- ALL WATER AND WASTEWATER SERVICES AND VALVE LOCATIONS SHALL BE MARKED AS FOLLOWS:
 - WATER SERVICE- "W" ON TOP OF CURB
 - WASTEWATER SERVICE- "S" ON TOP OF CURB
 - VALVE- "V" ON FACE OF CURB
- MARKS SHALL BE MADE DURING CONCRETE PLACEMENT WHEN POSSIBLE. TOOLS FOR CURB MARKINGS SHALL BE PURPOSE BUILT AND PRODUCE MARKINGS THAT ARE CLEAR AND MINIMIZE POTENTIAL FOR SPALLING.

NOTE:
FOR PAVEMENT DESIGN SECTION SEE GEOTECHNICAL ENGINEERING REPORT.

CAUTION!!

CONTRACTOR SHALL BE REQUIRED TO LOCATE ALL PUBLIC OR PRIVATE UTILITIES INCLUDING BUT NOT LIMITING TO: WATER, SEWER, TELEPHONE AND FIBER OPTIC LINES, SITE LIGHTING ELECTRIC, SECONDARY ELECTRIC, PRIMARY ELECTRICAL DUCTBANKS, LANDSCAPE IRRIGATION FACILITIES, AND GAS LINES. ANY UTILITY CONFLICTS THAT ARISE SHOULD BE COMMUNICATED TO THE ENGINEER IMMEDIATELY AND PRIOR TO CONSTRUCTION. THE CONTRACTOR SHALL CONTACT 1-800-DIG-TESS A MINIMUM OF 48 HOURS PRIOR TO THE START OF CONSTRUCTION. ANY DAMAGE TO EXISTING UTILITIES SHALL BE THE SOLE RESPONSIBILITY OF THE CONTRACTOR AND THE REPAIR SHALL BE AT CONTRACTOR'S SOLE EXPENSE WHETHER THE UTILITY IS SHOWN ON THESE PLANS OR NOT.

TRENCH EXCAVATION SAFETY PROTECTION:

CONTRACTOR AND/ OR CONTRACTOR'S INDEPENDENTLY RETAINED EMPLOYEE OR STRUCTURAL DESIGN/ GEOTECHNICAL/ SAFETY/EQUIPMENT CONSULTANT, IF ANY, SHALL REVIEW THESE PLANS AND ANY AVAILABLE GEOTECHNICAL INFORMATION AND THE ANTICIPATED INSTALLATION SITES WITHIN THE PROJECT WORK AREA IN ORDER TO IMPLEMENT CONTRACTOR'S TRENCH EXCAVATION SAFETY PROTECTION SYSTEMS, PROGRAMS AND /OR PROCEDURES FOR THE PROJECT DESCRIBED IN THE CONTRACT DOCUMENTS. THE CONTRACTOR'S IMPLEMENTATION OF THESE SYSTEMS, PROGRAMS AND/OR PROCEDURES SHALL PROVIDE FOR ADEQUATE TRENCH EXCAVATION SAFETY PROTECTION THAT COMPLY WITH AS A MINIMUM, OSHA STANDARDS FOR TRENCH EXCAVATIONS. SPECIFICALLY, CONTRACTOR AND/OR CONTRACTOR'S INDEPENDENTLY RETAINED EMPLOYEE OR SAFETY CONSULTANT SHALL IMPLEMENT A TRENCH SAFETY PROGRAM IN ACCORDANCE WITH OSHA STANDARDS GOVERNING THE PRESENCE AND ACTIVITIES OF INDIVIDUALS WORKING IN AND AROUND TRENCH EXCAVATION.

PAPE-DAWSON
ENGINEERS



1072 INDEPENDENCE DR. STE 102 | NEW BRAUNFELS, TX 78132 | 830.652.5653
TEXAS ENGINEERING FIRM #470 1 TEXAS SURVEYING FIRM #1008860

MEYER RANCH UNIT 16
COMAL COUNTY, TEXAS

SANITARY SEWER LINE A - PLAN & PROFILE
STA 8+50.00 TO 12+50.00

PLAT NO.
JOB NO. 30010-27
DATE DECEMBER 2024
DESIGNER CL
CHECKED HJ DRAWN BH
SHEET C5.03

FOR PERMIT

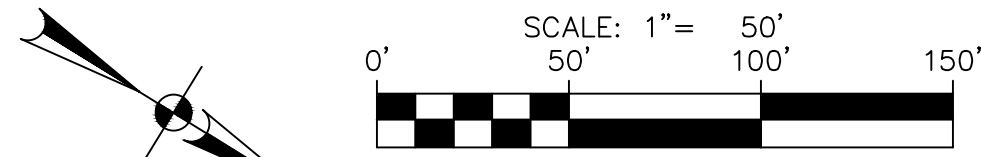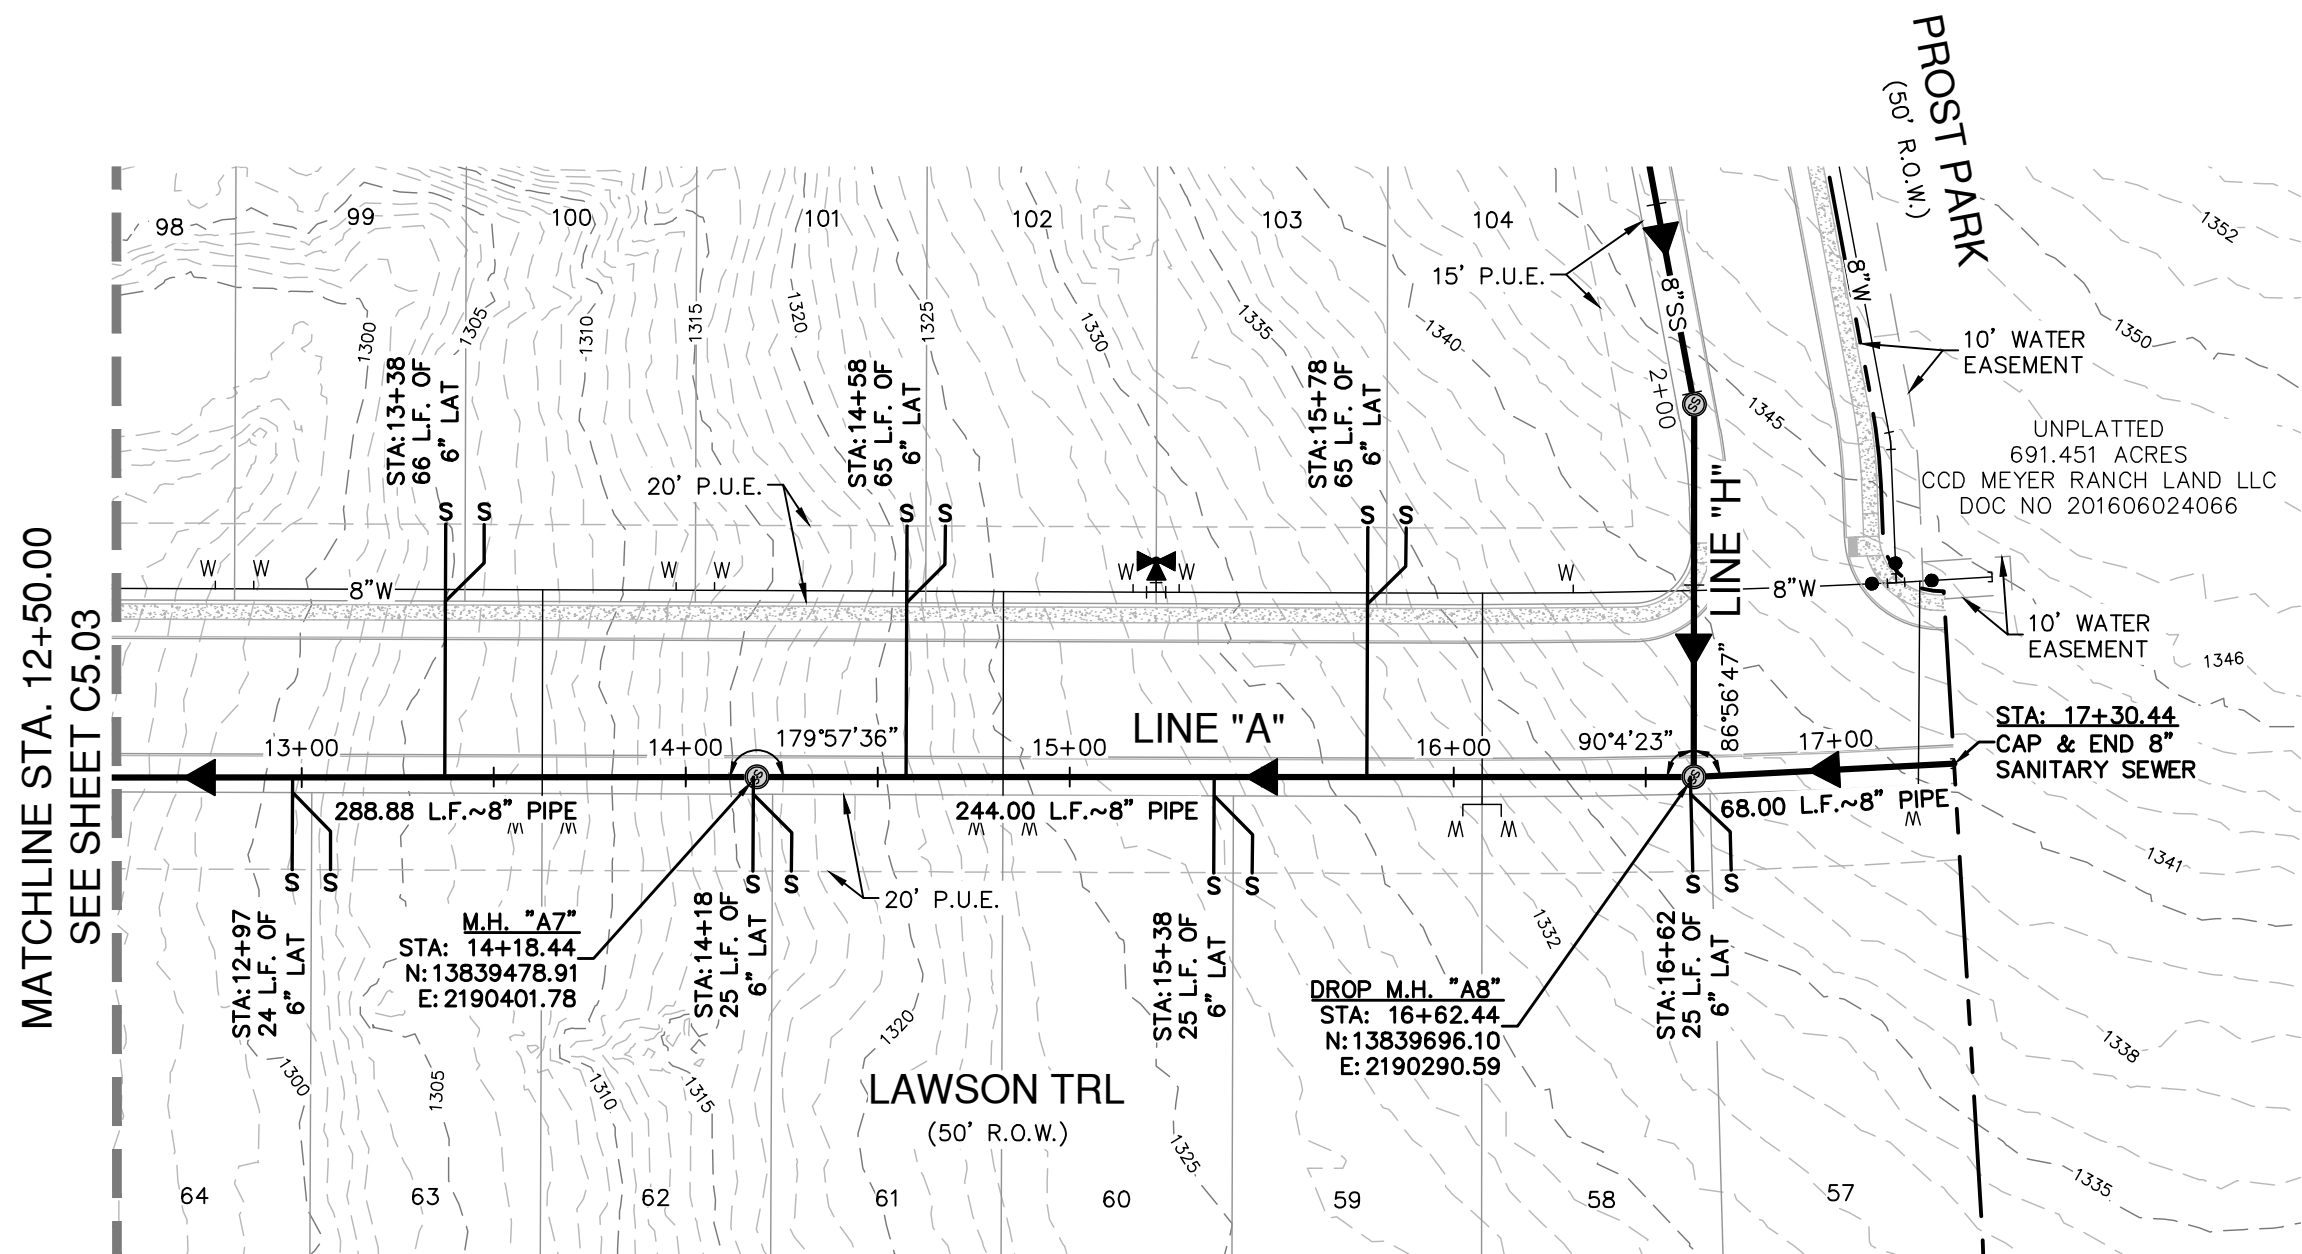

PROJECT LIMITS

EXISTING WATER

EXISTING SEWER

PROPOSED SEWER

PROPOSED WATER

PROPOSED SEWER LATERAL

FINISHED FLOOR ELEVATION
FOR SEWER

PUBLIC UTILITY EASEMENT

PROPOSED STORM DRAIN

CAUTION:
WATER SERVICE/SEWER CROSSING

1. SEWER PIPE WHERE WATER LINE CROSSES SHALL BE 160 P.S.I. AND MEET THE REQUIREMENTS OF ASTM D2241 WITH ONE 20" JOINT CENTERED AT WATER MAIN.
2. NO VERTICAL STACKS ALLOWED FOR ANY LOTS UNLESS OTHERWISE SPECIFIED BY THE ENGINEER.
3. WHEN HORIZONTAL DISTANCE BETWEEN SEWER PIPES AND WATER MAIN IS LESS THAN 9 FOOT OF SEPARATION, SEWER MAIN SHALL BE INSTALLED WITH 150 P.S.I. (ANY) PRESSURE PIPE AND FITTINGS IN ACCORDANCE WITH NEWB'S WATER CONNECTION POLICY IN THE VICINITY OF WATER MAINS.
(SEE SEWER NOTES SHEET C5.30)
4. CONTRACTOR SHALL ENSURE THAT MANHOLES OUTSIDE OF PAVED AREAS ARE SET WITH TOP ELEVATIONS 2" ABOVE FINISHED GRADE WITH CONCRETE RING ENCASEMENT. CONTRACTOR SHALL ENSURE THAT MANHOLES IN PAVED AREAS ARE SET TO MATCH TOP OF FINISHED GRADE.
5. ALL SEWER PIPES SHALL BE 8" OR 12" PVC (SDR 26), UNLESS OTHERWISE NOTED.
6. CONTRACTOR IS TO VERIFY EXISTING INVERT OF SANITARY SEWER MAIN AND ALERT ENGINEER IMMEDIATELY OF ANY DIFFERENCE FROM INVERT SHOWN ON PLANS.
7. CONTRACTOR SHALL PROTECT ALL EXISTING FENCES. ANY FENCE DAMAGED BY THE CONTRACTOR SHALL BE REPAIRED BY THE CONTRACTOR AT THEIR EXPENSE.
8. THE CONTRACTOR WILL BE RESPONSIBLE FOR DETERMINING EXACT LOCATION OF ALL UTILITIES AND DRAINAGE STRUCTURES WHETHER SHOWN ON THE PLANS OR NOT. THE CONTRACTOR SHALL UNCOVER EXISTING UTILITIES OR DRAINAGE STRUCTURES TO VERIFY SIZE, GRADE, AND LOCATION. THE CONTRACTOR SHALL NOTIFY THE ENGINEER IMMEDIATELY OF ANY DEVIATIONS FROM PLANS PRIOR TO BEGINNING CONSTRUCTION. ANY DAMAGE TO EXISTING UTILITIES, WHETHER SHOWN ON THE PLANS OR NOT, SHALL BE THE CONTRACTOR'S RESPONSIBILITY TO REPAIR, AT HIS EXPENSE.
9. SEE THIS SHEET FOR TYPICAL SANITARY SEWER/WATER CROSSING DETAIL.
10. IF A CONFLICT EXISTS BETWEEN THE VARIOUS SUBMITTED DOCUMENTS (ENGINEERING CALCULATIONS, PROJECTED SPECIFICATIONS, PROJECTED PLANS, ADDENDUMS, ETC.), THE FOLLOWING DOCUMENTS TAKE PRECEDENT: SPECIFICATIONS GOVERN OVER PLANS, SPECIAL CONDITIONS GOVERN OVER SPECIFICATIONS AND PLANS. ADDENDUMS TAKE PRECEDENCE OVER ALL.
11. LAST 20' L.F. OF 8" STUB-OUT SHALL BE CONSTRUCTED OF P.V.C. SDR 26 (160 P.S.I.) PRESSURE PIPE.
12. ALL SEWER PIPE LATERALS SHALL BE SDR 26 (CLASS 160) PVC PIPE.
13. ALL WATER AND WASTEWATER SERVICES AND VALVE LOCATIONS SHALL BE MARKED AS FOLLOWS:
 - WATER SERVICE - "W" ON TOP OF CURB
 - WASTEWATER SERVICE - "S" ON TOP OF CURB
 - VALVE - "V" ON FACE OF CURB
14. MARKS SHALL BE MADE DURING CONCRETE PLACEMENT WHEN POSSIBLE. TOOLS FOR CURB MARKINGS SHALL BE PURPOSE BUILT TO PROVE THE MARKINGS THAT ARE CLEAR AND MINIMIZE POTENTIAL FOR SPALLING.

CAUTION!!

CONTRACTOR SHALL BE REQUIRED TO LOCATE ALL PUBLIC OR PRIVATE UTILITIES INCLUDING BUT NOT LIMITING TO: WATER, SEWER, TELEPHONE AND FIBER OPTIC LINES, SITE LIGHTING ELECTRICAL, SECONDARY ELECTRIC, PRIMARY ELECTRICAL, DUCTBANKS, LANDSCAPE IRRIGATION FACILITIES, AND GAS LINES. ANY UTILITY CONFLICTS THAT ARISE SHOULD BE COMMUNICATED TO THE ENGINEER IMMEDIATELY AND PRIOR TO CONSTRUCTION. THE CONTRACTOR SHALL BE CONTACTED AT LEAST A MINIMUM OF 48 HOURS PRIOR TO THE START OF CONSTRUCTION. ANY DAMAGE TO EXISTING UTILITIES SHALL BE THE SOLE RESPONSIBILITY OF THE CONTRACTOR AND THE REPAIR SHALL BE AT CONTRACTOR'S SOLE EXPENSE WHETHER THE UTILITY IS SHOWN ON THESE PLANS OR NOT.

TRENCH EXCAVATION SAFETY PROTECTION:

CONTRACTOR AND/OR CONTRACTOR'S INDEPENDENTLY RETAINED EMPLOYEE
OR STRUCTURAL DESIGN/ GEOTECHNICAL/ SAFETY/EQUIPMENT CONSULTANT,
IF ANY, SHALL REVIEW THESE PLANS AND ANY AVAILABLE GEOTECHNICAL
INFORMATION AND ANY ASSOCIATED INSTALLATION INSTRUCTIONS FOR THE
PROJECT AREA IN ORDER TO DETERMINE CONTRACTOR'S TRENCH
EXCAVATION SAFETY PROTECTION SYSTEMS, PROGRAMS AND/OR
PROCEDURES FOR THE PROJECT DESCRIBED IN THE CONTRACT DOCUMENTS.
THE CONTRACTOR'S IMPLEMENTATION OF THESE SYSTEMS, PROGRAMS
AND PROCEDURES SHALL BE IN ACCORDANCE WITH THE ADVISORY
SAFETY PROTECTION THAT COMPLY WITH AS A MINIMUM, OSHA STANDARDS
FOR TRENCH EXCAVATIONS. SPECIFICALLY, CONTRACTOR AND/OR
CONTRACTOR'S INDEPENDENTLY RETAINED EMPLOYEE OR SAFETY
CONSULTANT SHALL IMPLEMENT TRENCH SAFETY PROGRAM IN
CONJUNCTION WITH CONSIDERATIONS REGARDING PREVENTING
ACTIVITIES OF INDIVIDUALS WORKING IN AND AROUND TRENCH EXCAVATION.

[illegible]



**PAPE-DAWSON
ENGINEERS**

MEYER RANCH UNIT 16
COMAL COUNTY, TEXAS

SANITARY SEWER LINE A - PLAN & PROFILE
STA 12+50.00 TO 17+30.44

PLAT NO. _____
JOB NO. 30010-27
DATE DECEMBER 2024
DESIGNER CL
CHECKED *HF* DRAWN BH
SHEET C5.04

FOR PERMIT

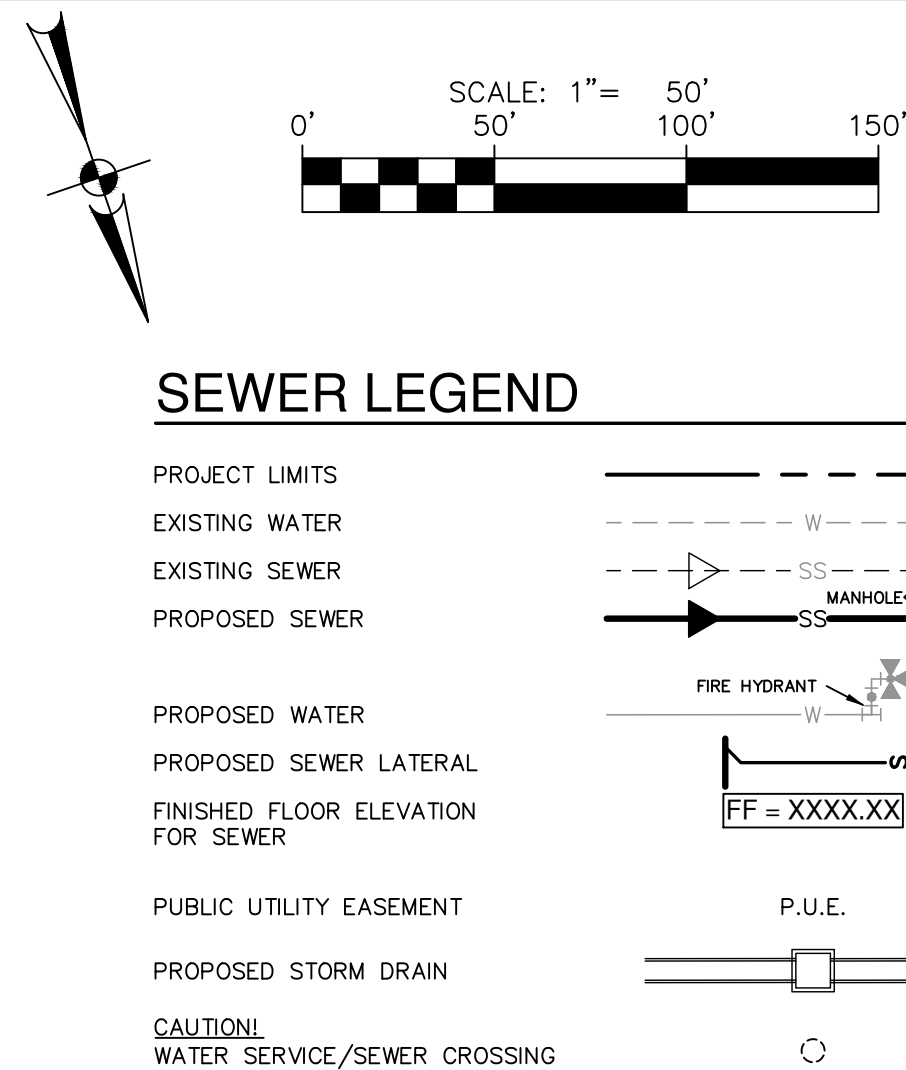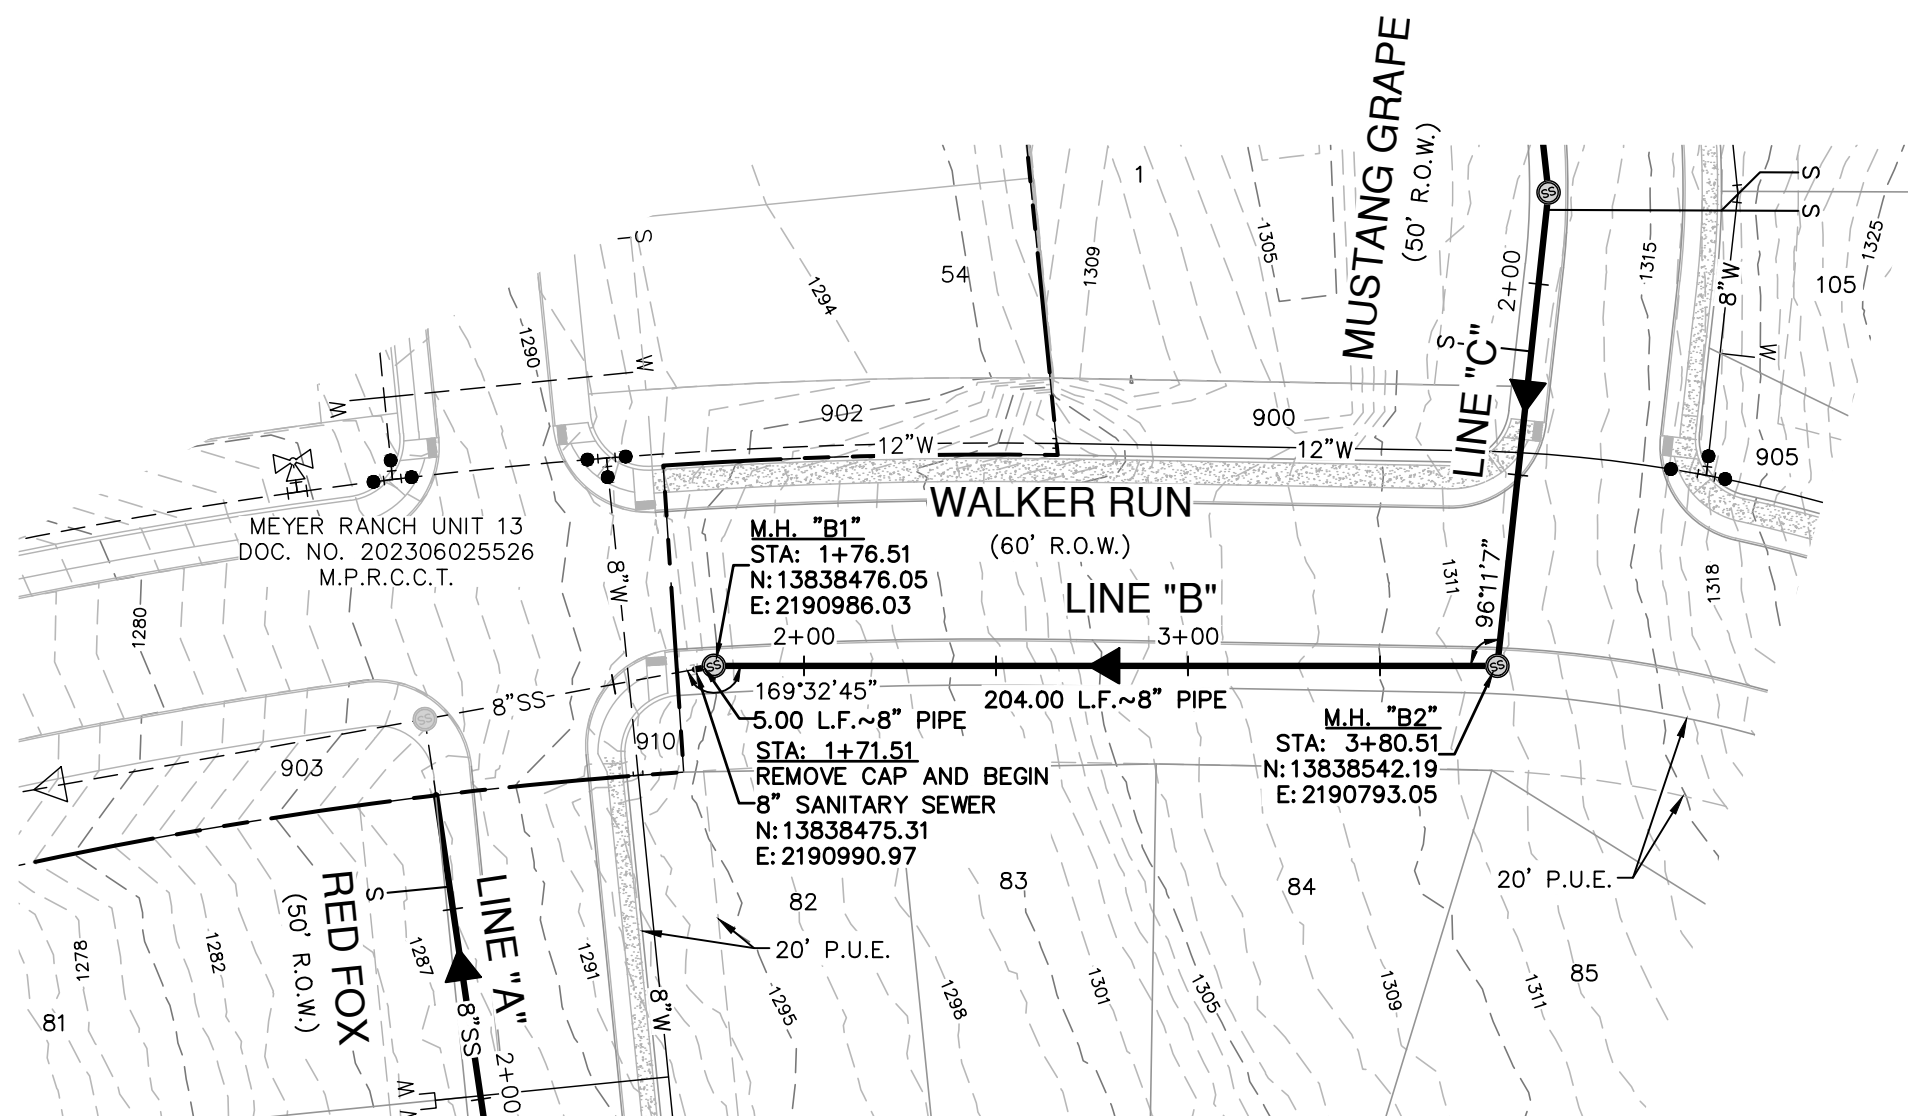

NOTES

1. SEWER PIPE WHERE WATER LINE CROSSES SHALL BE 160 P.S.I. AND MEET THE REQUIREMENTS OF ASTM D2241 WITH ONE 20' JOINT CENTERED AT WATER MAIN.
2. NO VERTICAL STACKS ALLOWED FOR ANY LOTS UNLESS OTHERWISE SPECIFIED BY THE ENGINEER.
3. WHEN HORIZONTAL DISTANCE BETWEEN SEWER PIPES AND WATER MAIN IS LESS THAN 9 FOOT OF SEPARATION, SEWER MAIN SHALL BE INSTALLED WITH 150 PSI (MIN) PRESSURE PIPE AND FITTINGS IN ACCORDANCE WITH NEW YORK WATER CONNECTION POLICY IN THE VICINITY OF WATER MAINS.
(SEE SEWER NOTES SHEET C5.30)
4. CONTRACTOR SHALL ENSURE THAT MANHOLES OUTSIDE OF PAVED AREAS ARE SET WITH TOP ELEVATIONS 2" ABOVE FINISHED GRADE WITH CONCRETE RING ENCASEMENT. CONTRACTOR SHALL ENSURE THAT MANHOLES IN PAVED AREAS ARE SET TO MATCH TOP OF FINISHED GRADE.
5. ALL SEWER PIPES SHALL BE 8" OR 12" PVC (SDR 26), UNLESS OTHERWISE NOTED.
6. CONTRACTOR IS TO VERIFY EXISTING INVERT OF SANITARY SEWER MAIN AND ALERT ENGINEER IMMEDIATELY OF ANY DIFFERENCE FROM INVERT SHOWN ON PLANS.
7. CONTRACTOR SHALL PROTECT ALL EXISTING FENCES. ANY FENCE DAMAGED BY THE CONTRACTOR SHALL BE REPAIRED BY THE CONTRACTOR AT THEIR EXPENSE.
8. THE CONTRACTOR WILL BE RESPONSIBLE FOR DETERMINING EXACT LOCATION OF ALL UTILITIES AND DRAINAGE STRUCTURES WHETHER SHOWN ON PLANS OR NOT. THE CONTRACTOR SHALL UNCOVER EXISTING UTILITIES PRIOR TO CONSTRUCTION TO VERIFY SIZE, GRADE, AND LOCATION. THE CONTRACTOR SHALL NOTIFY THE ENGINEER IMMEDIATELY OF ANY DEVIATIONS FROM PLANS PRIOR TO BEGINNING CONSTRUCTION. ANY DAMAGE TO EXISTING UTILITIES, WHETHER SHOWN ON THE PLANS OR NOT, SHALL BE THE CONTRACTOR'S RESPONSIBILITY TO REPAIR, AT HIS EXPENSE.
9. SEE THIS SCHEDULE FOR TYPICAL SANITARY SEWER/WATER CROSSING DETAIL.
10. IF A CONFLICT EXISTS BETWEEN THE VARIOUS SUBMITTED DOCUMENTS (ENGINEERING CALCULATIONS, PROJECTING SPECIFICATIONS, PROJECTED PLANS, ADDENDUMS, ETC.), THE FOLLOWING DOCUMENTS TAKE PRECEDENT: SPECIFICATIONS GOVERN OVER PLANS, SPECIAL CONDITIONS GOVERN OVER SPECIFICATIONS AND PLANS. ADDENDUMS TAKE PRECEDENCE OVER ALL.
11. LAST 20 L.F. OF 8" STUB-OUT SHALL BE CONSTRUCTED OF P.V.C. SDR 26 (160 P.S.I.) PRESSURE PIPE.
12. ALL SEWER PIPE LATERALS SHALL BE SDR 26 (CLASS 160) PVC PIPE.
13. ALL WATER AND WASTEWATER SERVICES AND VALVE LOCATIONS SHALL BE MARKED AS FOLLOWS:
 - WATER SERVICE- "W" ON TOP OF CURB
 - WASTEWATER SERVICE- "SS" ON TOP OF CURB
 - VALVE- "V" ON FACE OF CURB
14. MARKS SHALL BE MADE DURING CONCRETE PLACEMENT WHEN POSSIBLE. TOOLS FOR CURB MARKINGS SHALL BE PURPOSE BUILT AND HAVE CLEAR MARKINGS THAT ARE CLEAR AND MINIMIZE POTENTIAL FOR SPALLING.



NOTE:
FOR PAVEMENT DESIGN SECTION SEE GEOTECHNICAL ENGINEERING REPORT

CAUTION!!

CONTRACTOR SHALL BE REQUIRED TO LOCATE ALL PUBLIC OR PRIVATE UTILITIES INCLUDING BUT NOT LIMITING TO WATER, SEWER, TELEPHONE AND FIBER OPTIC LINES, SITE LIGHTING ELECTRIC, SECONDARY ELECTRIC, PRIMARY ELECTRICAL DUCTBANKS, LANDSCAPE IRRIGATION FACILITIES, AND GAS LINES. ANY UTILITY CONFLICTS THAT ARISE SHOULD BE COMMUNICATED TO THE ENGINEER IMMEDIATELY AND PRIOR TO CONSTRUCTION. THE CONTRACTOR SHALL CONTACT THE 800-DIGITRESS A MINIMUM OF 48 HOURS PRIOR TO THE START OF CONSTRUCTION. ANY DAMAGE TO EXISTING UTILITIES SHALL BE THE SOLE RESPONSIBILITY OF THE CONTRACTOR AND THE REPAIR SHALL BE AT CONTRACTOR'S SOLE EXPENSE WHETHER THE UTILITY IS SHOWN ON THESE PLANS OR NOT.

TRENCH EXCAVATION SAFETY PROTECTION

CONTRACTOR AND/OR CONTRACTOR'S INDEPENDENTLY RETAINED EMPLOYEE OR STRUCTURAL DESIGN/ GEOTECHNICAL/ SAFETY/EQUIPMENT CONSULTANT, IF ANY, SHALL REVIEW THESE PLANS AND ANY AVAILABLE GEOTECHNICAL INFORMATION AND THE ANTICIPATED INSTALLATION SITES WITHIN THE PROJECT WORK AREA IN ORDER TO IMPLEMENT THE CONTRACTOR'S TRENCH EXCAVATION SAFETY PROGRAM AND TRENCH EXCAVATION PROCEDURES FOR THE PROJECT DESCRIBED IN THE CONTRACT DOCUMENTS. THE CONTRACTOR'S IMPLEMENTATION OF THESE SYSTEMS, PROGRAMS AND/OR PROCEDURES SHALL PROVIDE FOR ADEQUATE TRENCH EXCAVATION SAFETY PROTECTIVE MEASURES TO BE EMPLOYED BY THE CONTRACTOR FOR TRENCH EXCAVATIONS. SPECIFICALLY, CONTRACTOR AND/OR CONTRACTOR'S INDEPENDENTLY RETAINED EMPLOYEE OR SAFETY CONSULTANT SHALL IMPLEMENT A TRENCH SAFETY PROGRAM IN ACCORDANCE WITH OSHA AND MICHIGAN DEPARTMENT OF TRANSPORTATION ACTS OF INDIVIDUALS WORKING IN AND AROUND TRENCH EXCAVATION.

 
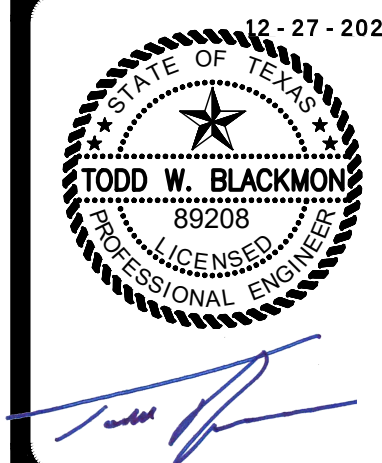
[illegible]

**PAPE-DAWSON
ENGINEERS**

MEYER RANCH UNIT 16
COMAL COUNTY, TEXAS
SANITARY SEWER LINE B - PLAN & PROFILE
STA 1+71.51 TO 3+80.51

PLAT NO. _____
JOB NO. 30010-27
DATE DECEMBER 2024
DESIGNER CL
CHECKED HF DRAWN BH
SHEET C5.05

FOR PERMIT

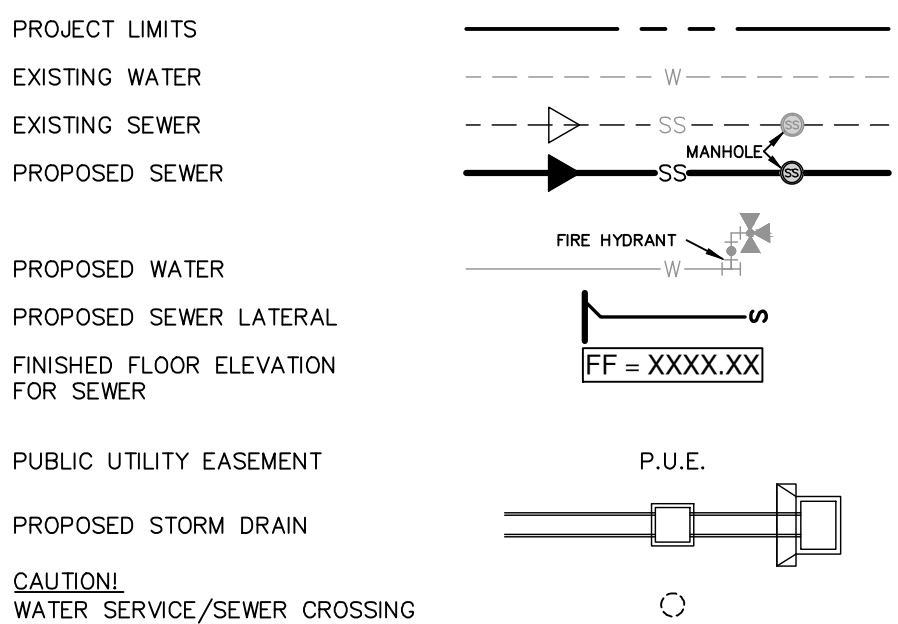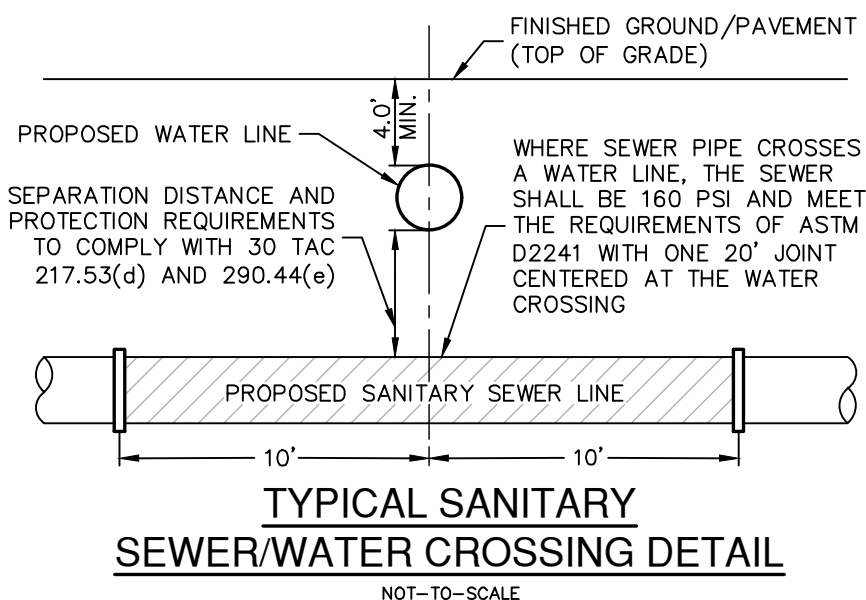

NOTES

1. SEWER PIPE WHERE WATER LINE CROSSES SHALL BE 160 P.S.I. AND MEET THE REQUIREMENTS OF ASTM D2241 WITH ONE 20' JOINT CENTERED AT WATER MAIN.
2. NO VERTICAL STACKS ALLOWED FOR ANY LOTS UNLESS OTHERWISE SPECIFIED BY THE ENGINEER.
3. WHEN HORIZONTAL DISTANCE BETWEEN SEWER PIPES AND WATER MAIN IS LESS THAN 9 FOOT OF SEPARATION, SEWER MAIN SHALL BE INSTALLED WITH 150 P.S.I. (MIN) PRESSURE PIPE AND FITTINGS IN ACCORDANCE WITH THE CITY WATER CONNECTION POLICY IN THE VICINITY OF WATER MAINS.
(SEE SEWER NOTES SHEET C5.30)
4. CONTRACTOR SHALL ENSURE THAT MANHOLES OUTSIDE OF PAVED AREAS ARE SET WITH TOP ELEVATIONS 2" ABOVE FINISHED GRADE WITH CONCRETE RING ENCASEMENT. CONTRACTOR SHALL ENSURE THAT MANHOLES IN PAVED AREAS ARE SET TO MATCH TOP OF FINISHED GRADE.
5. ALL SEWER PIPES SHALL BE 8" OR 12" PVC (SDR 26), UNLESS OTHERWISE NOTED.
6. CONTRACTOR IS TO VERIFY EXISTING INVERT OF SANITARY SEWER MAIN AND ALERT ENGINEER IMMEDIATELY OF ANY DIFFERENCE FROM INVERT SHOWN ON PLANS.
7. CONTRACTOR SHALL PROTECT ALL EXISTING FENCES. ANY FENCE DAMAGED BY THE CONTRACTOR SHALL BE REPAIRED BY THE CONTRACTOR AT THEIR EXPENSE.
8. THE CONTRACTOR WILL BE RESPONSIBLE FOR DETERMINING EXACT LOCATION OF ALL UTILITIES AND DRAINAGE STRUCTURES WHETHER SHOWN ON THE PLANS OR NOT. THE CONTRACTOR SHALL UNCOVER EXISTING UTILITIES PRIOR TO CONSTRUCTION TO VERIFY SIZE, GRADE, AND LOCATION. THE CONTRACTOR SHALL NOTIFY THE ENGINEER IMMEDIATELY OF ANY DEVIATIONS FROM PLANS PRIOR TO BEGINNING CONSTRUCTION. ANY DAMAGE TO EXISTING UTILITIES, WHETHER SHOWN ON THE PLANS OR NOT, SHALL BE THE CONTRACTOR'S RESPONSIBILITY TO REPAIR, AT HIS' EXPENSE.
9. SEE THIS SHEET FOR TYPICAL SANITARY SEWER/WATER CROSSING DETAIL.
10. IF A CONFLICT EXISTS BETWEEN THE VARIOUS SUBMITTED DOCUMENTS (GOVERNING CALCULATIONS, PROTECTED SPECIFICATIONS, PRECETD PLANS, ADDENDUMS, ETC.), THE FOLLOWING DOCUMENTS TAKE PRECEDENT: SPECIFICATIONS GOVERN OVER PLANS, SPECIAL CONDITIONS GOVERN OVER SPECIFICATIONS AND PLANS. ADDENDUMS TAKE PRECEDENCE OVER ALL.
11. LAST 20 L.F. OF 8" STUB-OUT SHALL BE CONSTRUCTED OF P.V.C. SDR 26 (160 P.S.I.) PRESSURE PIPE.
12. ALL SEWER PIPE LATERALS SHALL BE SDR 26 (CLASS 160) PVC PIPE.
13. ALL WATER AND WASTEWATER SERVICES AND VALVE LOCATIONS SHALL BE MARKED AS FOLLOWS:
 - a. WATER SERVICE- "W" ON TOP OF CURB
 - b. WASTEWATER SERVICE- "S" ON TOP OF CURB
 - c. VALVE- "V" ON FACE OF CURB
14. MARKS SHALL BE MADE DURING CONCRETE PLACEMENT WHEN POSSIBLE. TOOLS FOR CURB MARKINGS SHALL BE PURPOSE BUILT TO PRODUCE MARKINGS THAT ARE CLEAR AND MINIMIZE POTENTIAL FOR SPALLING.


NOTE:
FOR PAVEMENT DESIGN SECTION SEE GEOTECHNICAL ENGINEERING REPORT.

CAUTION!!

CONTRACTOR SHALL BE REQUIRED TO LOCATE ALL PUBLIC OR PRIVATE UTILITIES INCLUDING BUT NOT LIMITING TO: WATER, SEWER, TELEPHONE AND FIBER OPTIC LINES, SITE LIGHTING ELECTRICAL, SECONDARY ELECTRIC, PRIMARY ELECTRICAL, DUCTBANKS, LANDSCAPE IRRIGATION FACILITIES, AND GAS LINES. ANY UTILITY CONFLICTS THAT ARISE SHOULD BE COMMUNICATED TO THE ENGINEER IMMEDIATELY AND PRIOR TO CONSTRUCTION. THE CONTRACTOR SHALL BE REQUIRED TO DIG TEST A MINIMUM OF 4 FEET PRIOR TO THE START OF CONSTRUCTION. ANY DAMAGE TO EXISTING UTILITIES SHALL BE THE SOLE RESPONSIBILITY OF THE CONTRACTOR AND THE REPAIR SHALL BE AT CONTRACTOR'S SOLE EXPENSE WHETHER THE UTILITY IS SHOWN ON THESE PLANS OR NOT.

TRENCH EXCAVATION SAFETY PROTECTION:

CONTRACTOR AND/OR CONTRACTOR'S INDEPENDENTLY RETAINED EMPLOYEE
OR STRUCTURAL DESIGN/ GEOTECHNICAL/ SAFETY/EQUIPMENT CONSULTANT,
IF ANY, SHALL REVIEW THESE PLANS AND ANY AVAILABLE GEOTECHNICAL
INFORMATION AND ANY ADJUSTED INSTANTANEOUS STRESS ANALYSIS OF THE
PROJECT AREA IN ORDER TO DETERMINE CONTRACTOR'S TRENCH
EXCAVATION SAFETY PROTECTION SYSTEMS, PROGRAMS AND/OR
PROCEDURES FOR THE PROJECT DESCRIBED IN THE CONTRACT DOCUMENTS.
THE CONTRACTOR'S IMPLEMENTATION OF THESE SYSTEMS, PROGRAMS
AND PROCEDURES SHALL BE SUBJECT TO THE ADJUDICATING AGENCY'S
SAFETY PROTECTION THAT COMPLY WITH AS A MINIMUM, OSHA STANDARDS
FOR TRENCH EXCAVATIONS. SPECIFICALLY, CONTRACTOR AND/OR
CONTRACTOR'S INDEPENDENTLY RETAINED EMPLOYEE OR SAFETY
CONSULTANT SHALL IMPLEMENT TRENCH SAFETY PROGRAM IN
CONJUNCTION WITH THE AGENCIES TOWARDS PREVENTING PRECIPITATION
ACTIVITIES OF INDIVIDUALS WORKING IN AND AROUND TRENCH EXCAVATION.

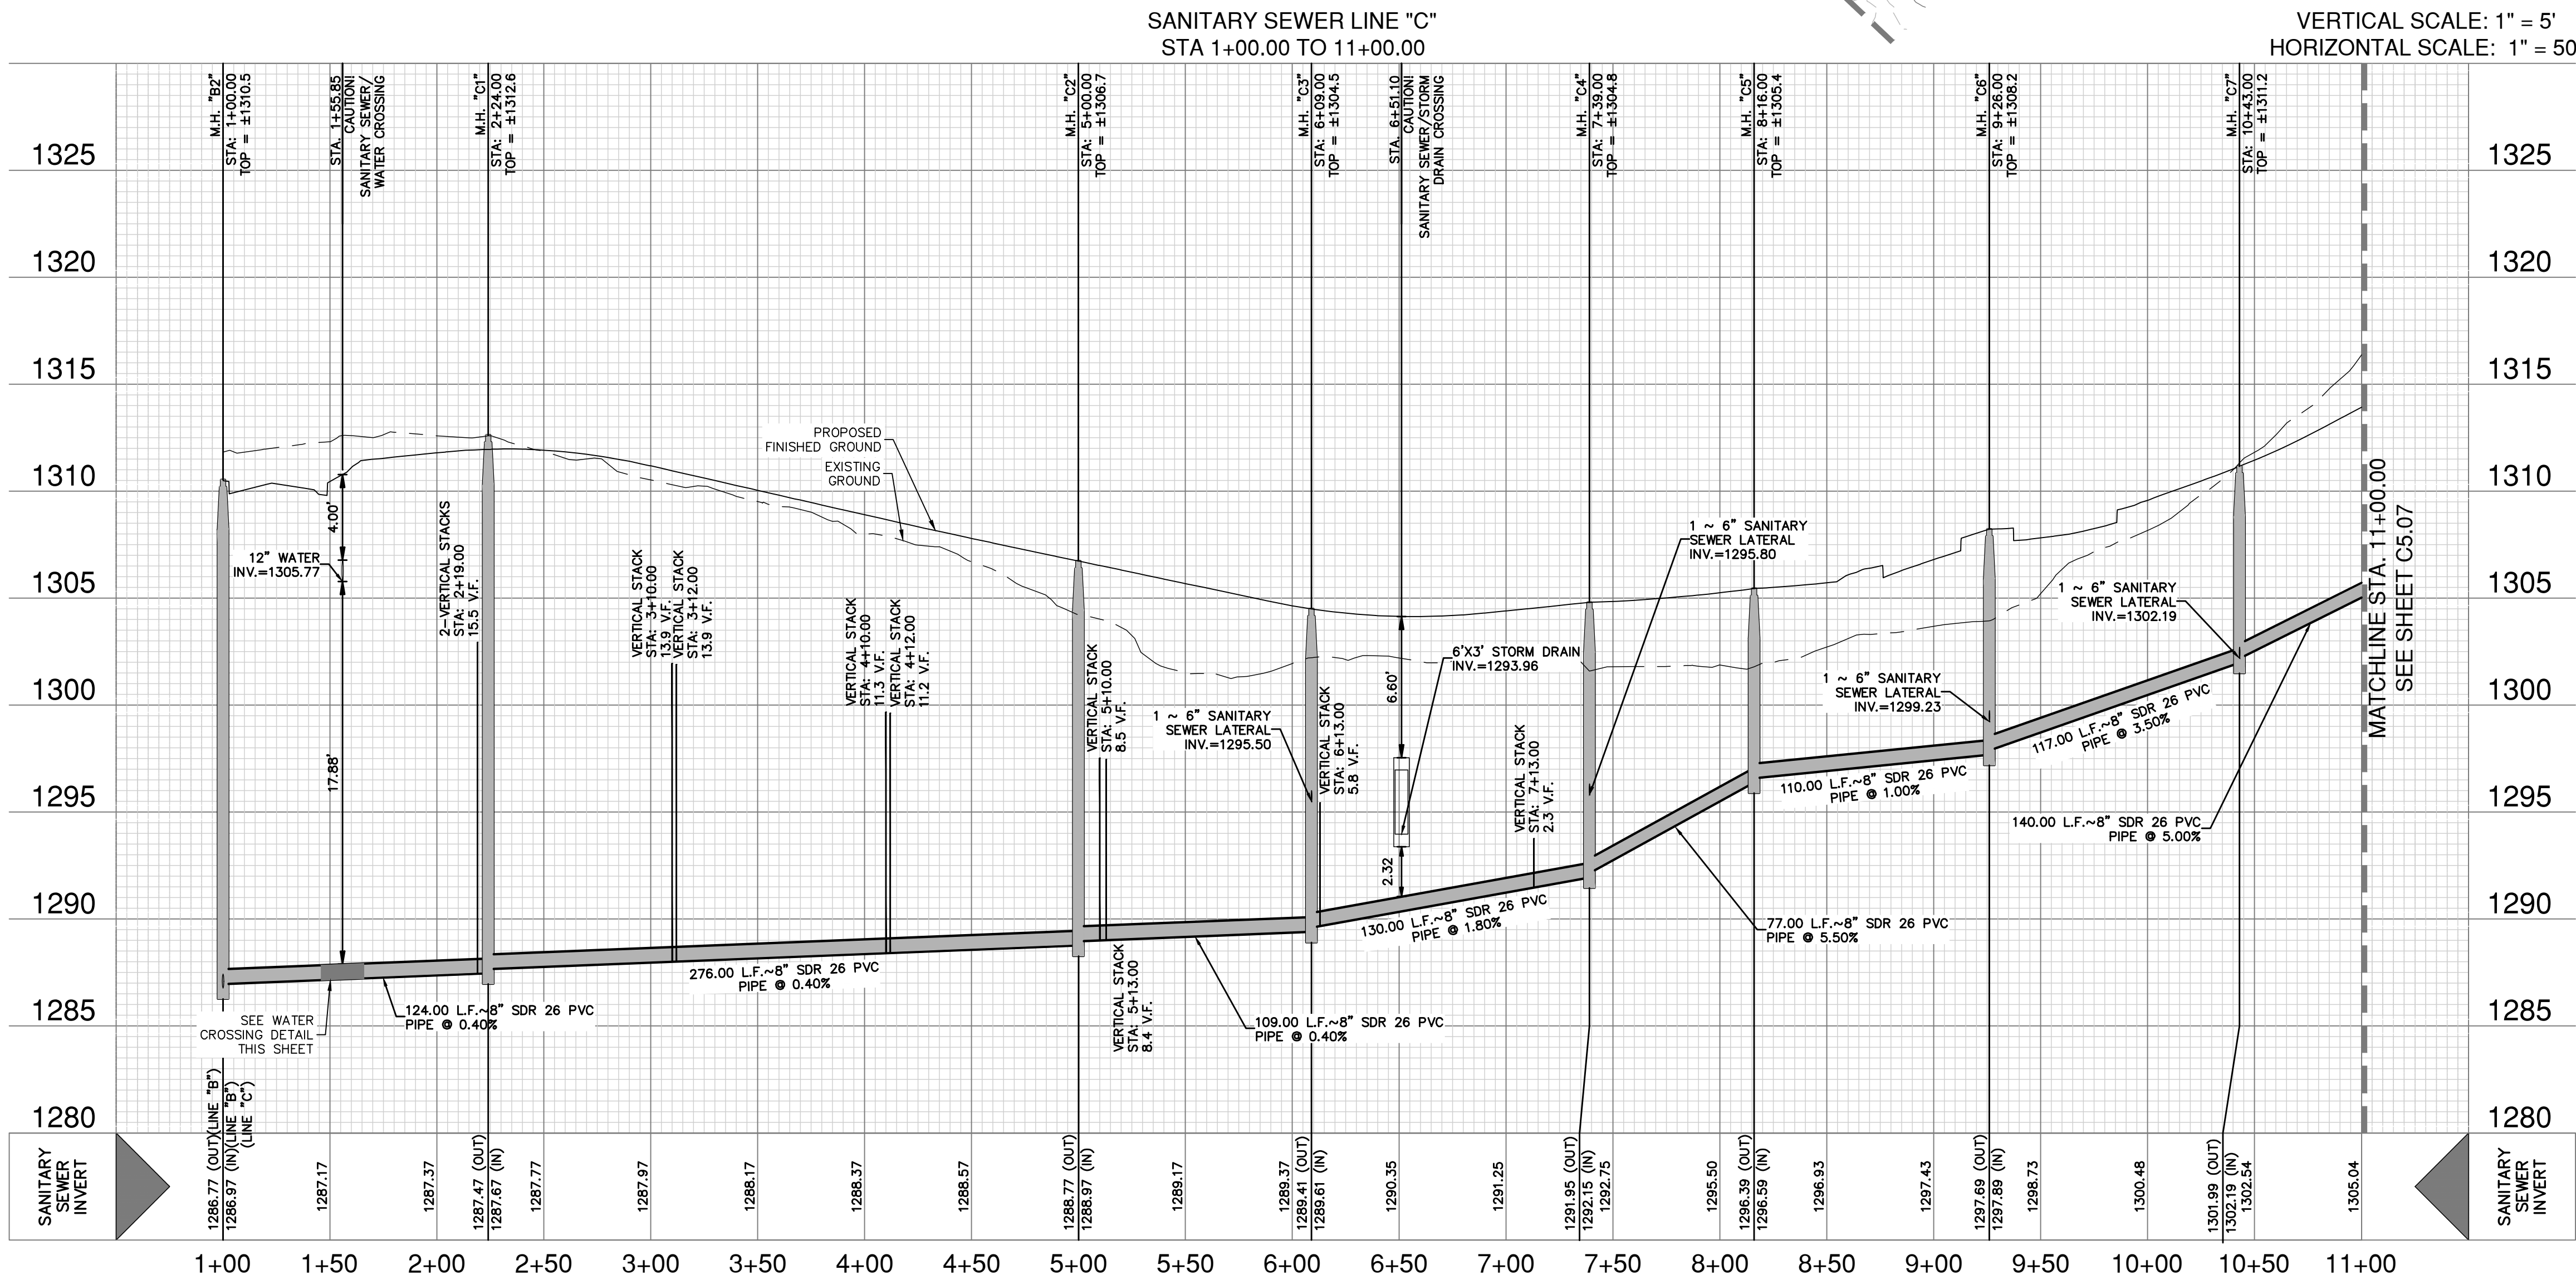

FOR PERMIT



**PAPE-DAWSON
ENGINEERS**

1672 INDEPENDENCE DR, STE 102 | NEW BRAUNFELS, TX 78132 | 830.632.5633
TEXAS ENGINEERING FIRM #470 | TEXAS SURVEYING FIRM #10028800




MEYER RANCH UNIT 16
COMAL COUNTY, TEXAS

SANITARY SEWER LINE C - PLAN & PROFILE
STA 1+00.00 TO 11+00.00

PLAT NO. _____
JOB NO. 30010-27
DATE DECEMBER 2024
DESIGNER CL
CHECKED *HF* DRAWN BH
SHEET C5.06

Date: Apr 24, 2025, 11:46am, User: id: matthew.duke
File: E:\300\10.22\Design\Chal\SSC-3001022.dwg

THIS DOCUMENT HAS BEEN PRODUCED FROM MATERIAL THAT WAS STORED AND/OR TRANSMITTED ELECTRONICALLY AND MAY HAVE BEEN INADVERTENTLY ALTERED. RELY ONLY ON FINAL HARDCOPY MATERIALS BEARING THE CONSULTANT'S ORIGINAL SIGNATURE AND SEAL. AERIAL IMAGERY PROVIDED BY GOOGLE/UNLESS OTHERWISE NOTED. Imagery © 2016, CARCOODigital Gbda, Texas Orthomogry Program, USDA Farm Service Agency.

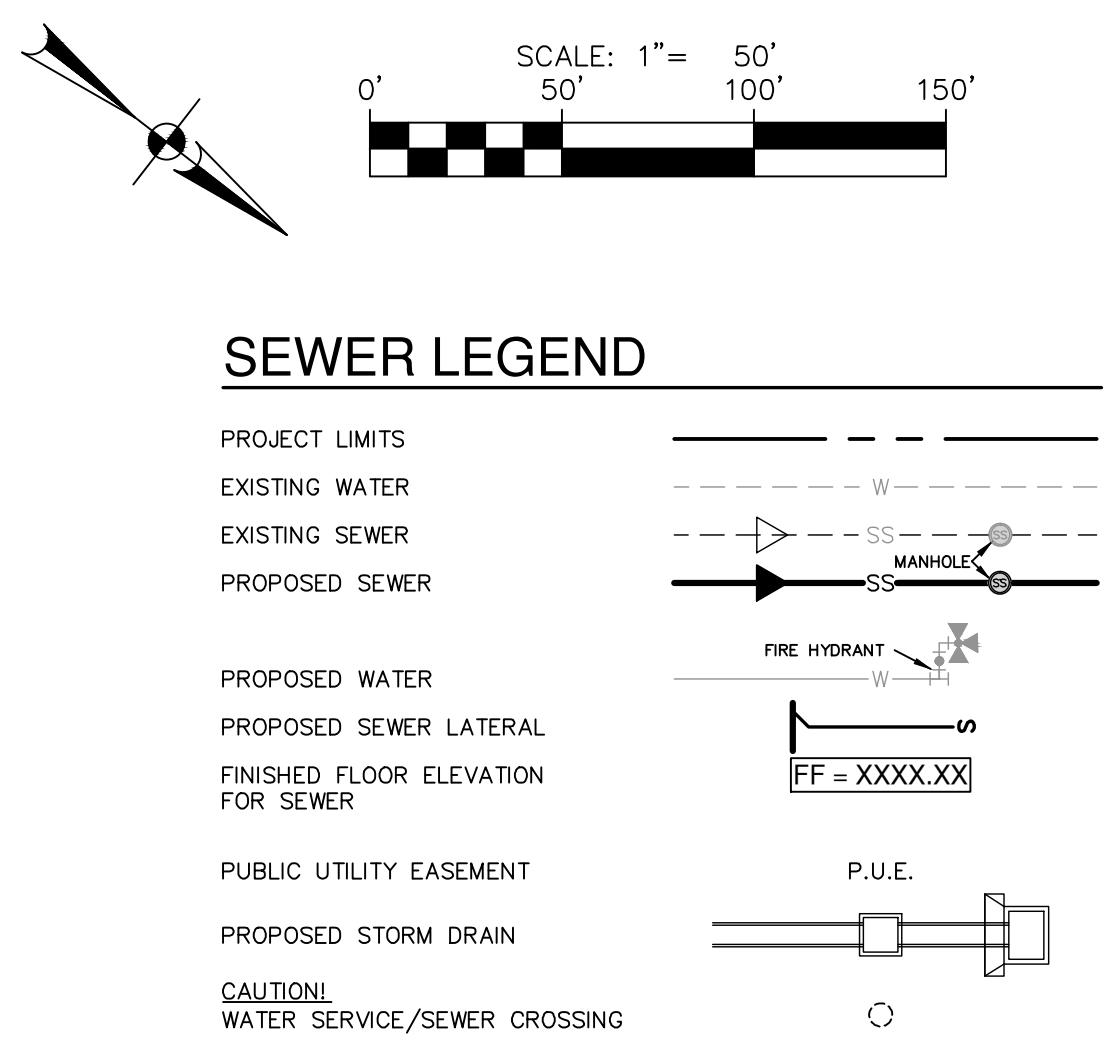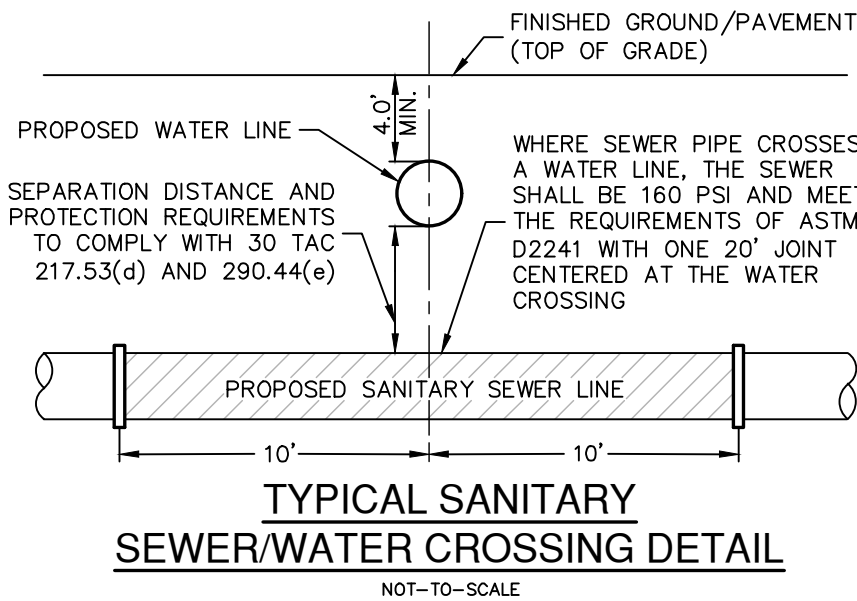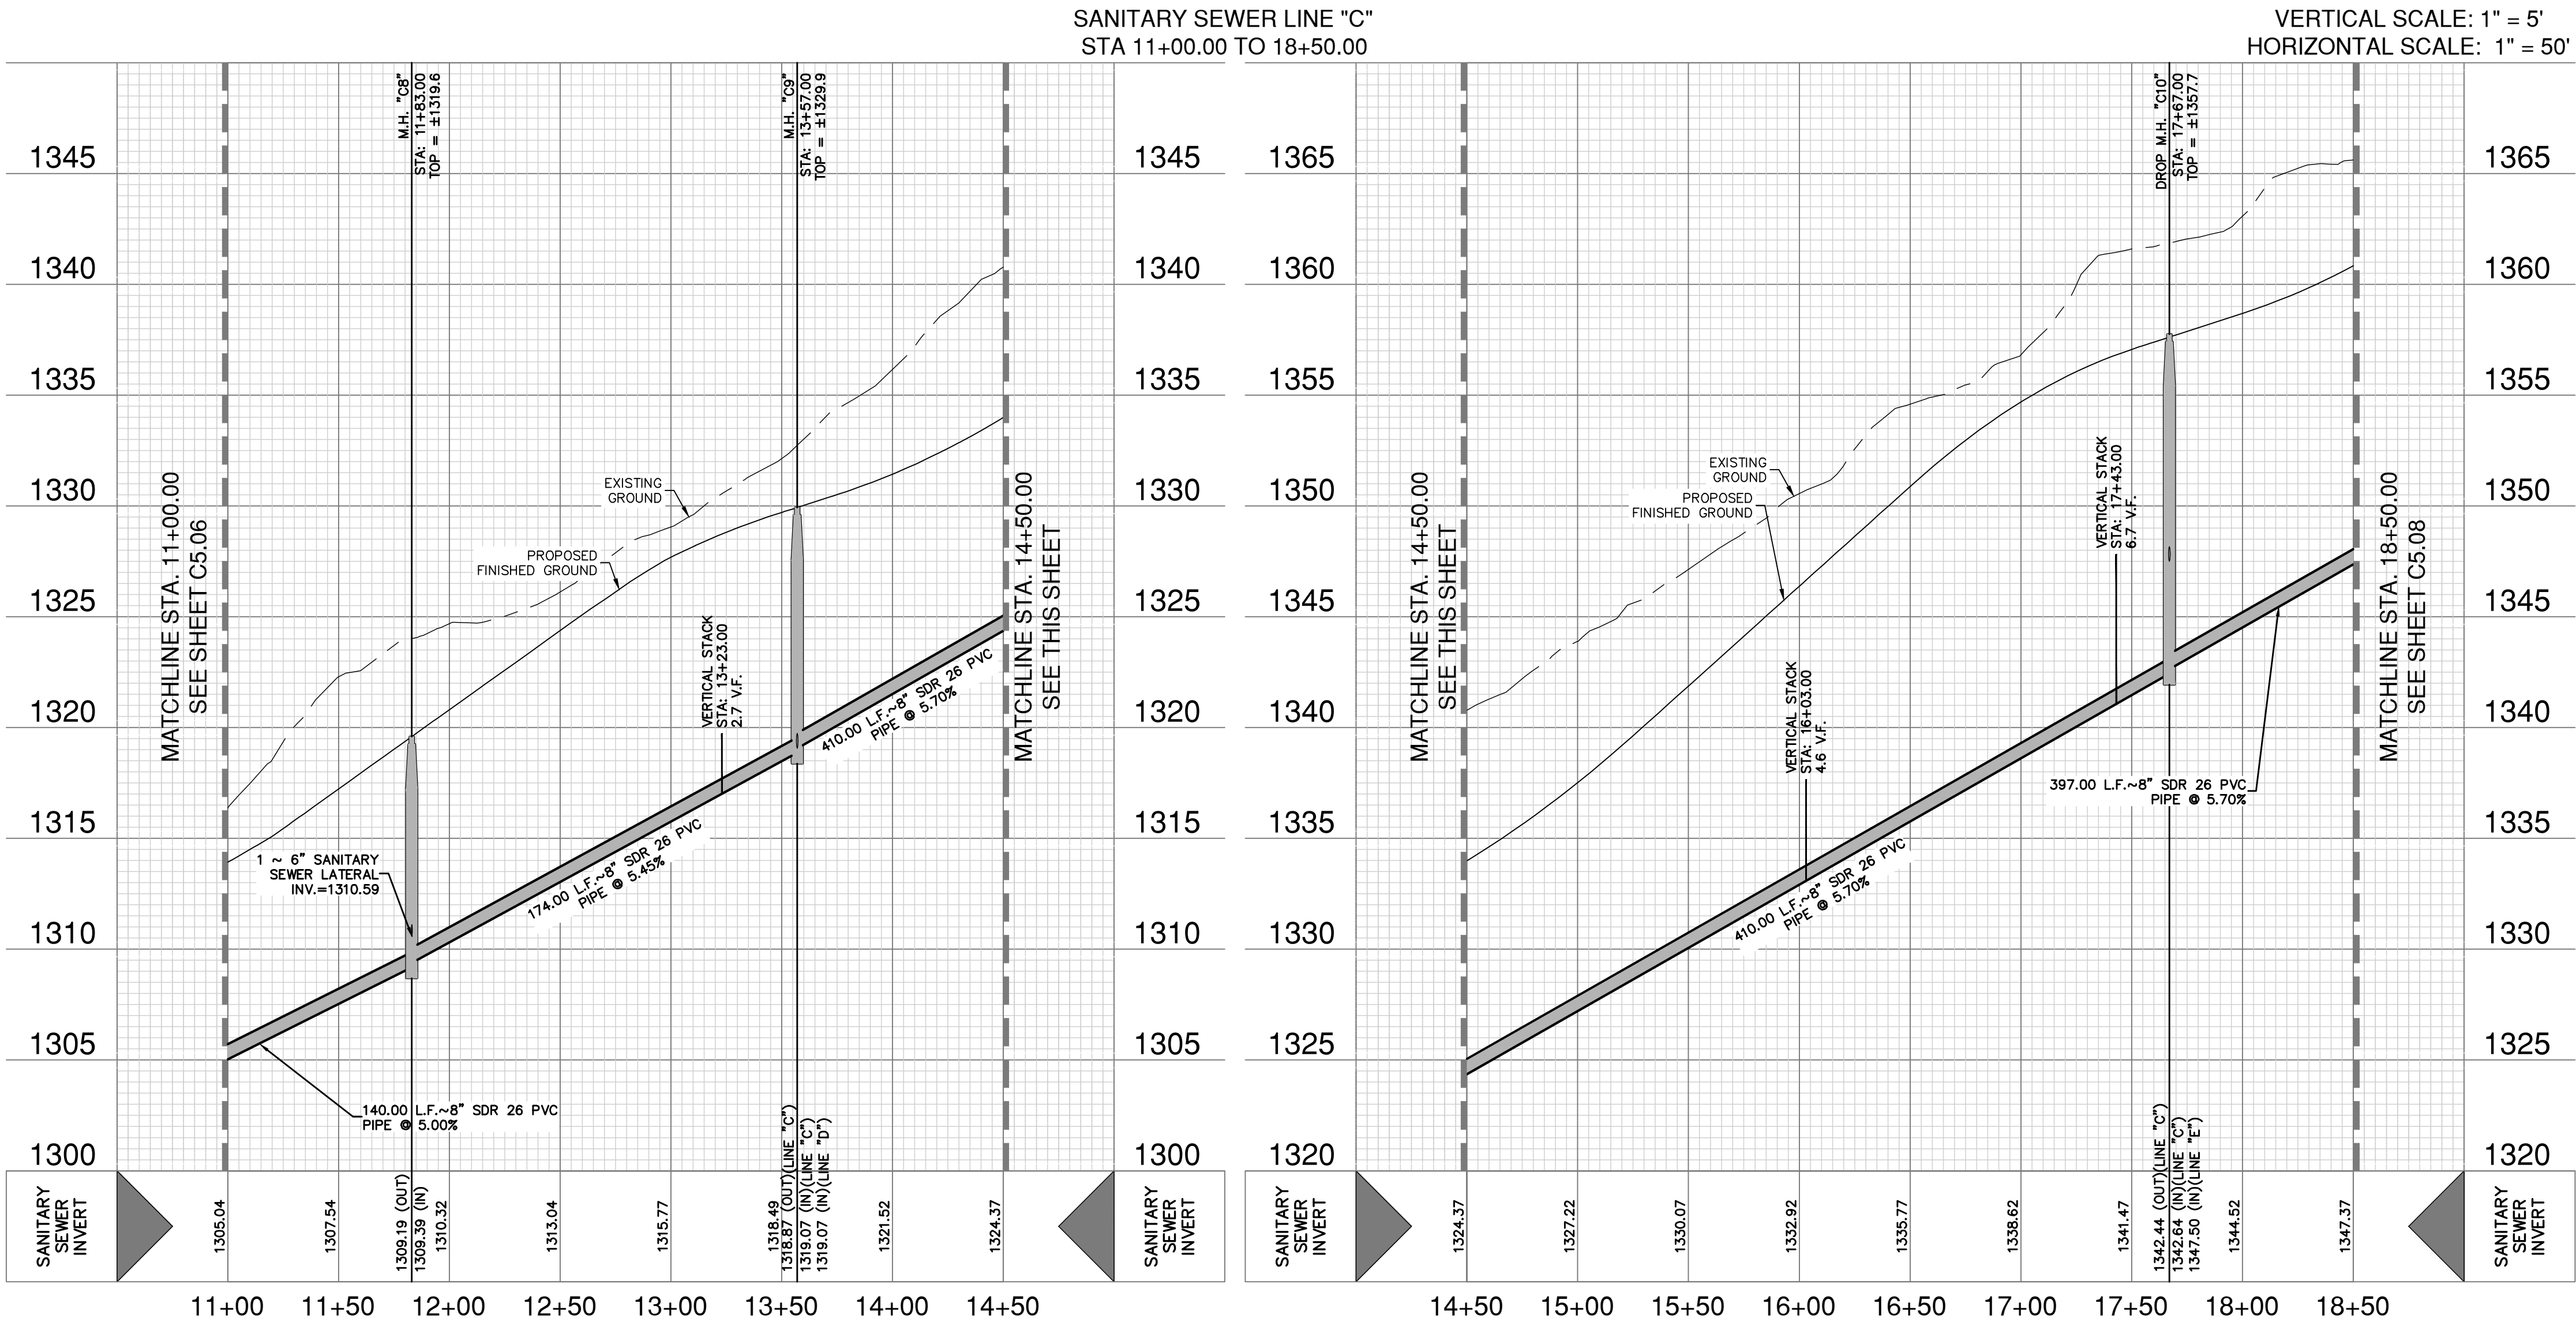

- NOTES**
- SEWER PIPE WHERE WATER LINE CROSSES SHALL BE 160 P.S.I. AND MEET THE REQUIREMENTS OF ASTM D2241 WITH ONE 20" JOINT CENTERED AT WATER MAIN.
 - NO VERTICAL STACKS ALLOWED FOR ANY LOTS UNLESS OTHERWISE SPECIFIED BY THE ENGINEER.
 - WHEN HORIZONTAL DISTANCE BETWEEN SEWER PIPES AND WATER MAIN IS LESS THAN 90 FEET OF SEPARATION, SEWER MAIN SHALL BE INSTALLED WITH 150 PSI (MIN) PRESSURE PIPE AND FITTINGS IN ACCORDANCE WITH NBU'S WATER CONNECTION POLICY IN THE VICINITY OF WATER MAINS. (SEE SEWER NOTES SHEET C5.30)
 - CONTRACTOR SHALL ENSURE THAT MANHOLES OUTSIDE OF PAVED AREAS ARE SET WITH TOP ELEVATIONS 2" ABOVE FINISHED GRADE WITH CONCRETE RING ENCASEMENT. CONTRACTOR SHALL ENSURE THAT MANHOLES IN PAVED AREAS ARE SET TO MATCH TOP OF FINISHED GRADE.
 - ALL SEWER PIPES SHALL BE 8" OR 12" PVC (SDR 26), UNLESS OTHERWISE NOTED.
 - CONTRACTOR IS TO VERIFY EXISTING INVERT OF SANITARY SEWER MAIN AND ALERT ENGINEER IMMEDIATELY OF ANY DIFFERENCE FROM INVERT SHOWN ON PLANS.
 - CONTRACTOR SHALL PROTECT ALL EXISTING FENCES. ANY FENCE DAMAGED BY THE CONTRACTOR SHALL BE REPAIRED BY THE CONTRACTOR AT THEIR EXPENSE.
 - THE CONTRACTOR WILL BE RESPONSIBLE FOR DETERMINING EXACT LOCATION OF ALL UTILITIES AND DRAINAGE STRUCTURES WHETHER SHOWN ON THE PLANS OR NOT. THE CONTRACTOR SHALL UNCOVER EXISTING UTILITIES PRIOR TO CONSTRUCTION TO VERIFY SIZE, GRADE, AND LOCATION. THE CONTRACTOR SHALL NOTIFY THE ENGINEER IMMEDIATELY OF ANY DEVIATIONS FROM PLANS PRIOR TO BEGINNING CONSTRUCTION. ANY DAMAGE TO EXISTING UTILITIES, WHETHER SHOWN ON THE PLANS OR NOT, SHALL BE THE CONTRACTOR'S RESPONSIBILITY TO REPAIR AT HIS EXPENSE.
 - SEE THIS SHEET FOR TYPICAL SANITARY SEWER/WATER CROSSING DETAIL.
 - IF A CONFLICT EXISTS BETWEEN THE VARIOUS SUBMITTED DOCUMENTS (ENGINEERING CALCULATIONS, PROJECTED SPECIFICATIONS, PROJECTED PLANS, ADDENDUMS, ETC.), THE FOLLOWING DOCUMENTS TAKE PRECEDENCE: SPECIFICATIONS GOVERN OVER PLANS, SPECIAL CONDITIONS GOVERN OVER SPECIFICATIONS AND PLANS. ADDENDUMS TAKE PRECEDENCE OVER ALL.
 - LAST 20 L.F. OF 8" STUB-OUT SHALL BE CONSTRUCTED OF P.V.C. SDR 26 (160 P.S.I.) PRESSURE PIPE.
 - ALL SEWER PIPE LATERALS SHALL BE SDR 26 (CLASS 160) PVC PIPE.
 - ALL WATER AND WASTEWATER SERVICES AND VALVE LOCATIONS SHALL BE MARKED AS FOLLOWS:
 - WATER SERVICE- "W" ON TOP OF CURB
 - WASTEWATER SERVICE- "S" ON TOP OF CURB
 - VALVE- "V" ON FACE OF CURB
 - MARKS SHALL BE MADE DURING CONCRETE PLACEMENT WHEN POSSIBLE. TOOLS FOR CURB MARKINGS SHALL BE PURPOSE BUILT AND PRODUCE MARKINGS THAT ARE CLEAR AND MINIMIZE POTENTIAL FOR SPALLING.

NOTE:
FOR PAVEMENT DESIGN SECTION SEE GEOTECHNICAL ENGINEERING REPORT.

CAUTION!!
CONTRACTOR SHALL BE REQUIRED TO LOCATE ALL PUBLIC OR PRIVATE UTILITIES INCLUDING BUT NOT LIMITING TO: WATER, SEWER, TELEPHONE AND FIBER OPTIC LINES, SITE LIGHTING ELECTRIC, SECONDARY ELECTRIC, PRIMARY ELECTRICAL DUCTBANKS, LANDSCAPE IRRIGATION FACILITIES, AND GAS LINES. ANY UTILITY CONFLICTS THAT ARISE SHOULD BE COMMUNICATED TO THE ENGINEER IMMEDIATELY AND PRIOR TO CONSTRUCTION. THE CONTRACTOR SHALL CONTACT 1-800-DIG-TESS A MINIMUM OF 48 HOURS PRIOR TO THE START OF CONSTRUCTION. ANY DAMAGE TO EXISTING UTILITIES SHALL BE THE SOLE RESPONSIBILITY OF THE CONTRACTOR AND THE REPAIR SHALL BE AT CONTRACTOR'S SOLE EXPENSE WHETHER THE UTILITY IS SHOWN ON THESE PLANS OR NOT.

TRENCH EXCAVATION SAFETY PROTECTION:
CONTRACTOR AND/ OR CONTRACTOR'S INDEPENDENTLY RETAINED EMPLOYEE OR STRUCTURAL DESIGN/ GEOTECHNICAL/ SAFETY/EQUIPMENT CONSULTANT, IF ANY, SHALL REVIEW THESE PLANS AND ANY AVAILABLE GEOTECHNICAL INFORMATION AND THE ANTICIPATED INSTALLATION SITES WITHIN THE PROJECT WORK AREA IN ORDER TO IMPLEMENT CONTRACTOR'S TRENCH EXCAVATION SAFETY PROTECTION SYSTEMS, PROGRAMS AND /OR PROCEDURES FOR THE PROJECT DESCRIBED IN THE CONTRACT DOCUMENTS. THE CONTRACTOR'S IMPLEMENTATION OF THESE SYSTEMS, PROGRAMS AND/OR PROCEDURES SHALL PROVIDE FOR ADEQUATE TRENCH EXCAVATION SAFETY PROTECTION THAT COMPLY WITH AS A MINIMUM, OSHA STANDARDS FOR TRENCH EXCAVATIONS. SPECIFICALLY, CONTRACTOR AND/OR CONTRACTOR'S INDEPENDENTLY RETAINED EMPLOYEE OR SAFETY CONSULTANT SHALL IMPLEMENT A TRENCH SAFETY PROGRAM IN ACCORDANCE WITH OSHA STANDARDS GOVERNING THE PRESENCE AND ACTIVITIES OF INDIVIDUALS WORKING IN AND AROUND TRENCH EXCAVATION.

PAPE-DAWSON
ENGINEERS

1075 INDEPENDENCE DR. STE 102 | NEW BRAUNFELS, TX 78132 | 830.652.5693
TEXAS ENGINEERING FIRM #470 1 TEXAS SURVEYING FIRM #1008860

MEYER RANCH UNIT 16
COMAL COUNTY, TEXAS





SANITARY SEWER LINE C - PLAN & PROFILE
STA 11+00.00 TO 18+50.00

PLAT NO.
JOB NO. 30010-27
DATE DECEMBER 2024
DESIGNER CL
CHECKED HJ DRAWN BH
SHEET C5.07

FOR PERMIT

Date: Apr. 24, 2025, 11:47 am User: ID: matthew.duke
File: E:\300\10\22\Design\Civil\SSC-3001022.dwg

THIS DOCUMENT HAS BEEN PRODUCED FROM MATERIAL THAT WAS STORED AND/OR TRANSMITTED ELECTRONICALLY AND MAY HAVE BEEN INADVERTENTLY ALTERED. RELY ONLY ON FINAL HARDCOPY MATERIALS BEARING THE CONSULTANT'S ORIGINAL SIGNATURE AND SEAL. AERIAL IMAGERY PROVIDED BY GOOGLE/UNLESS OTHERWISE NOTED. Imagery © 2016, CARCOODigital, Global, Texas Orthomogery Program, USDA Farm Service Agency.

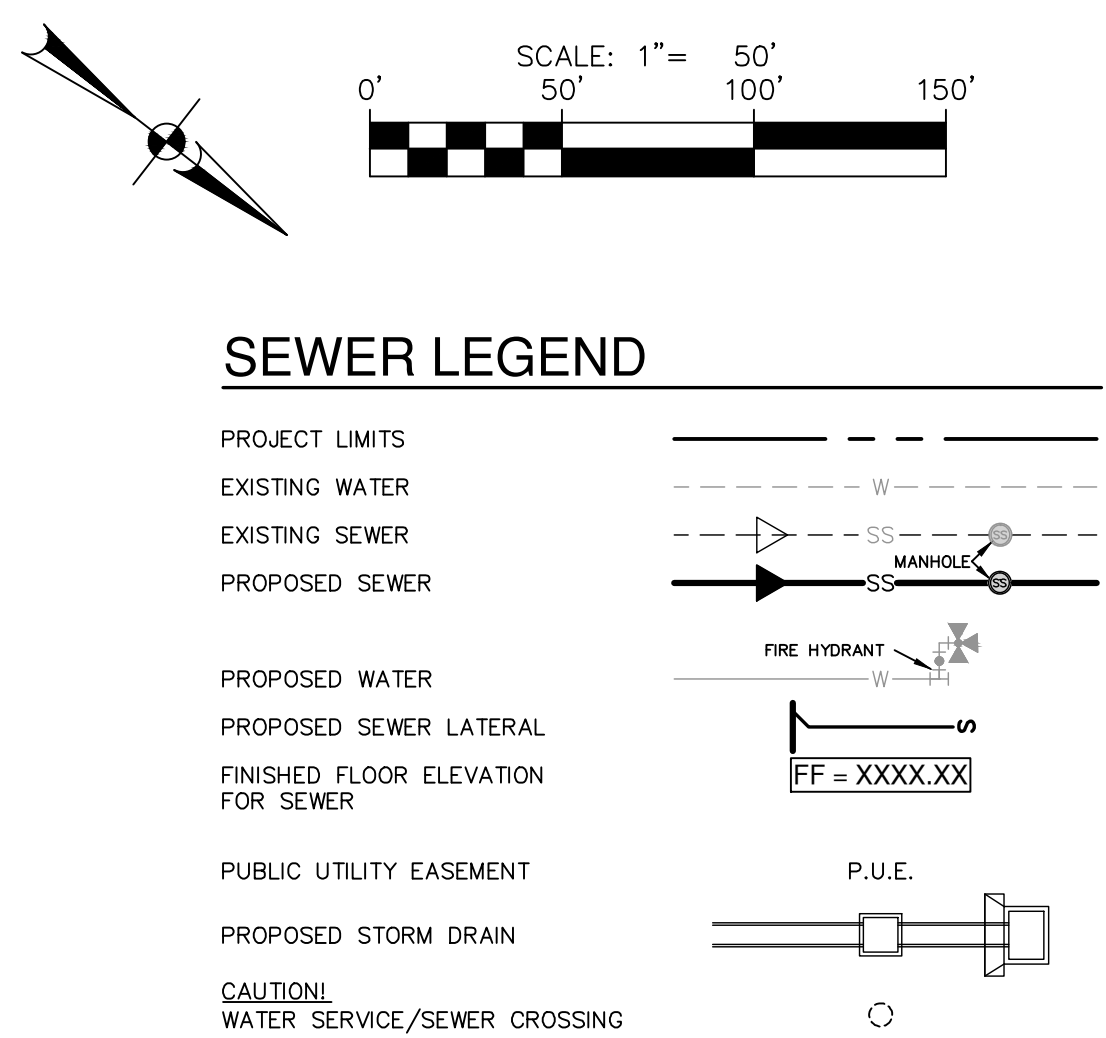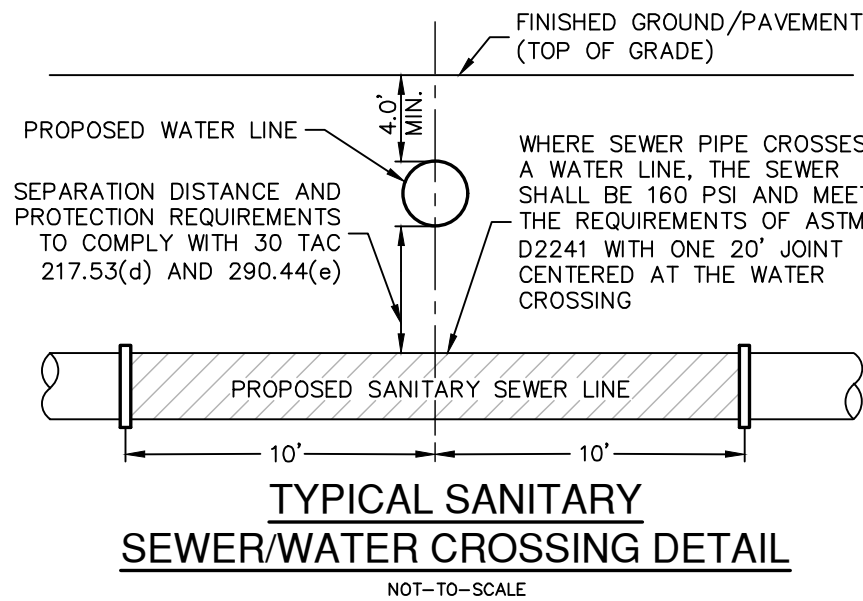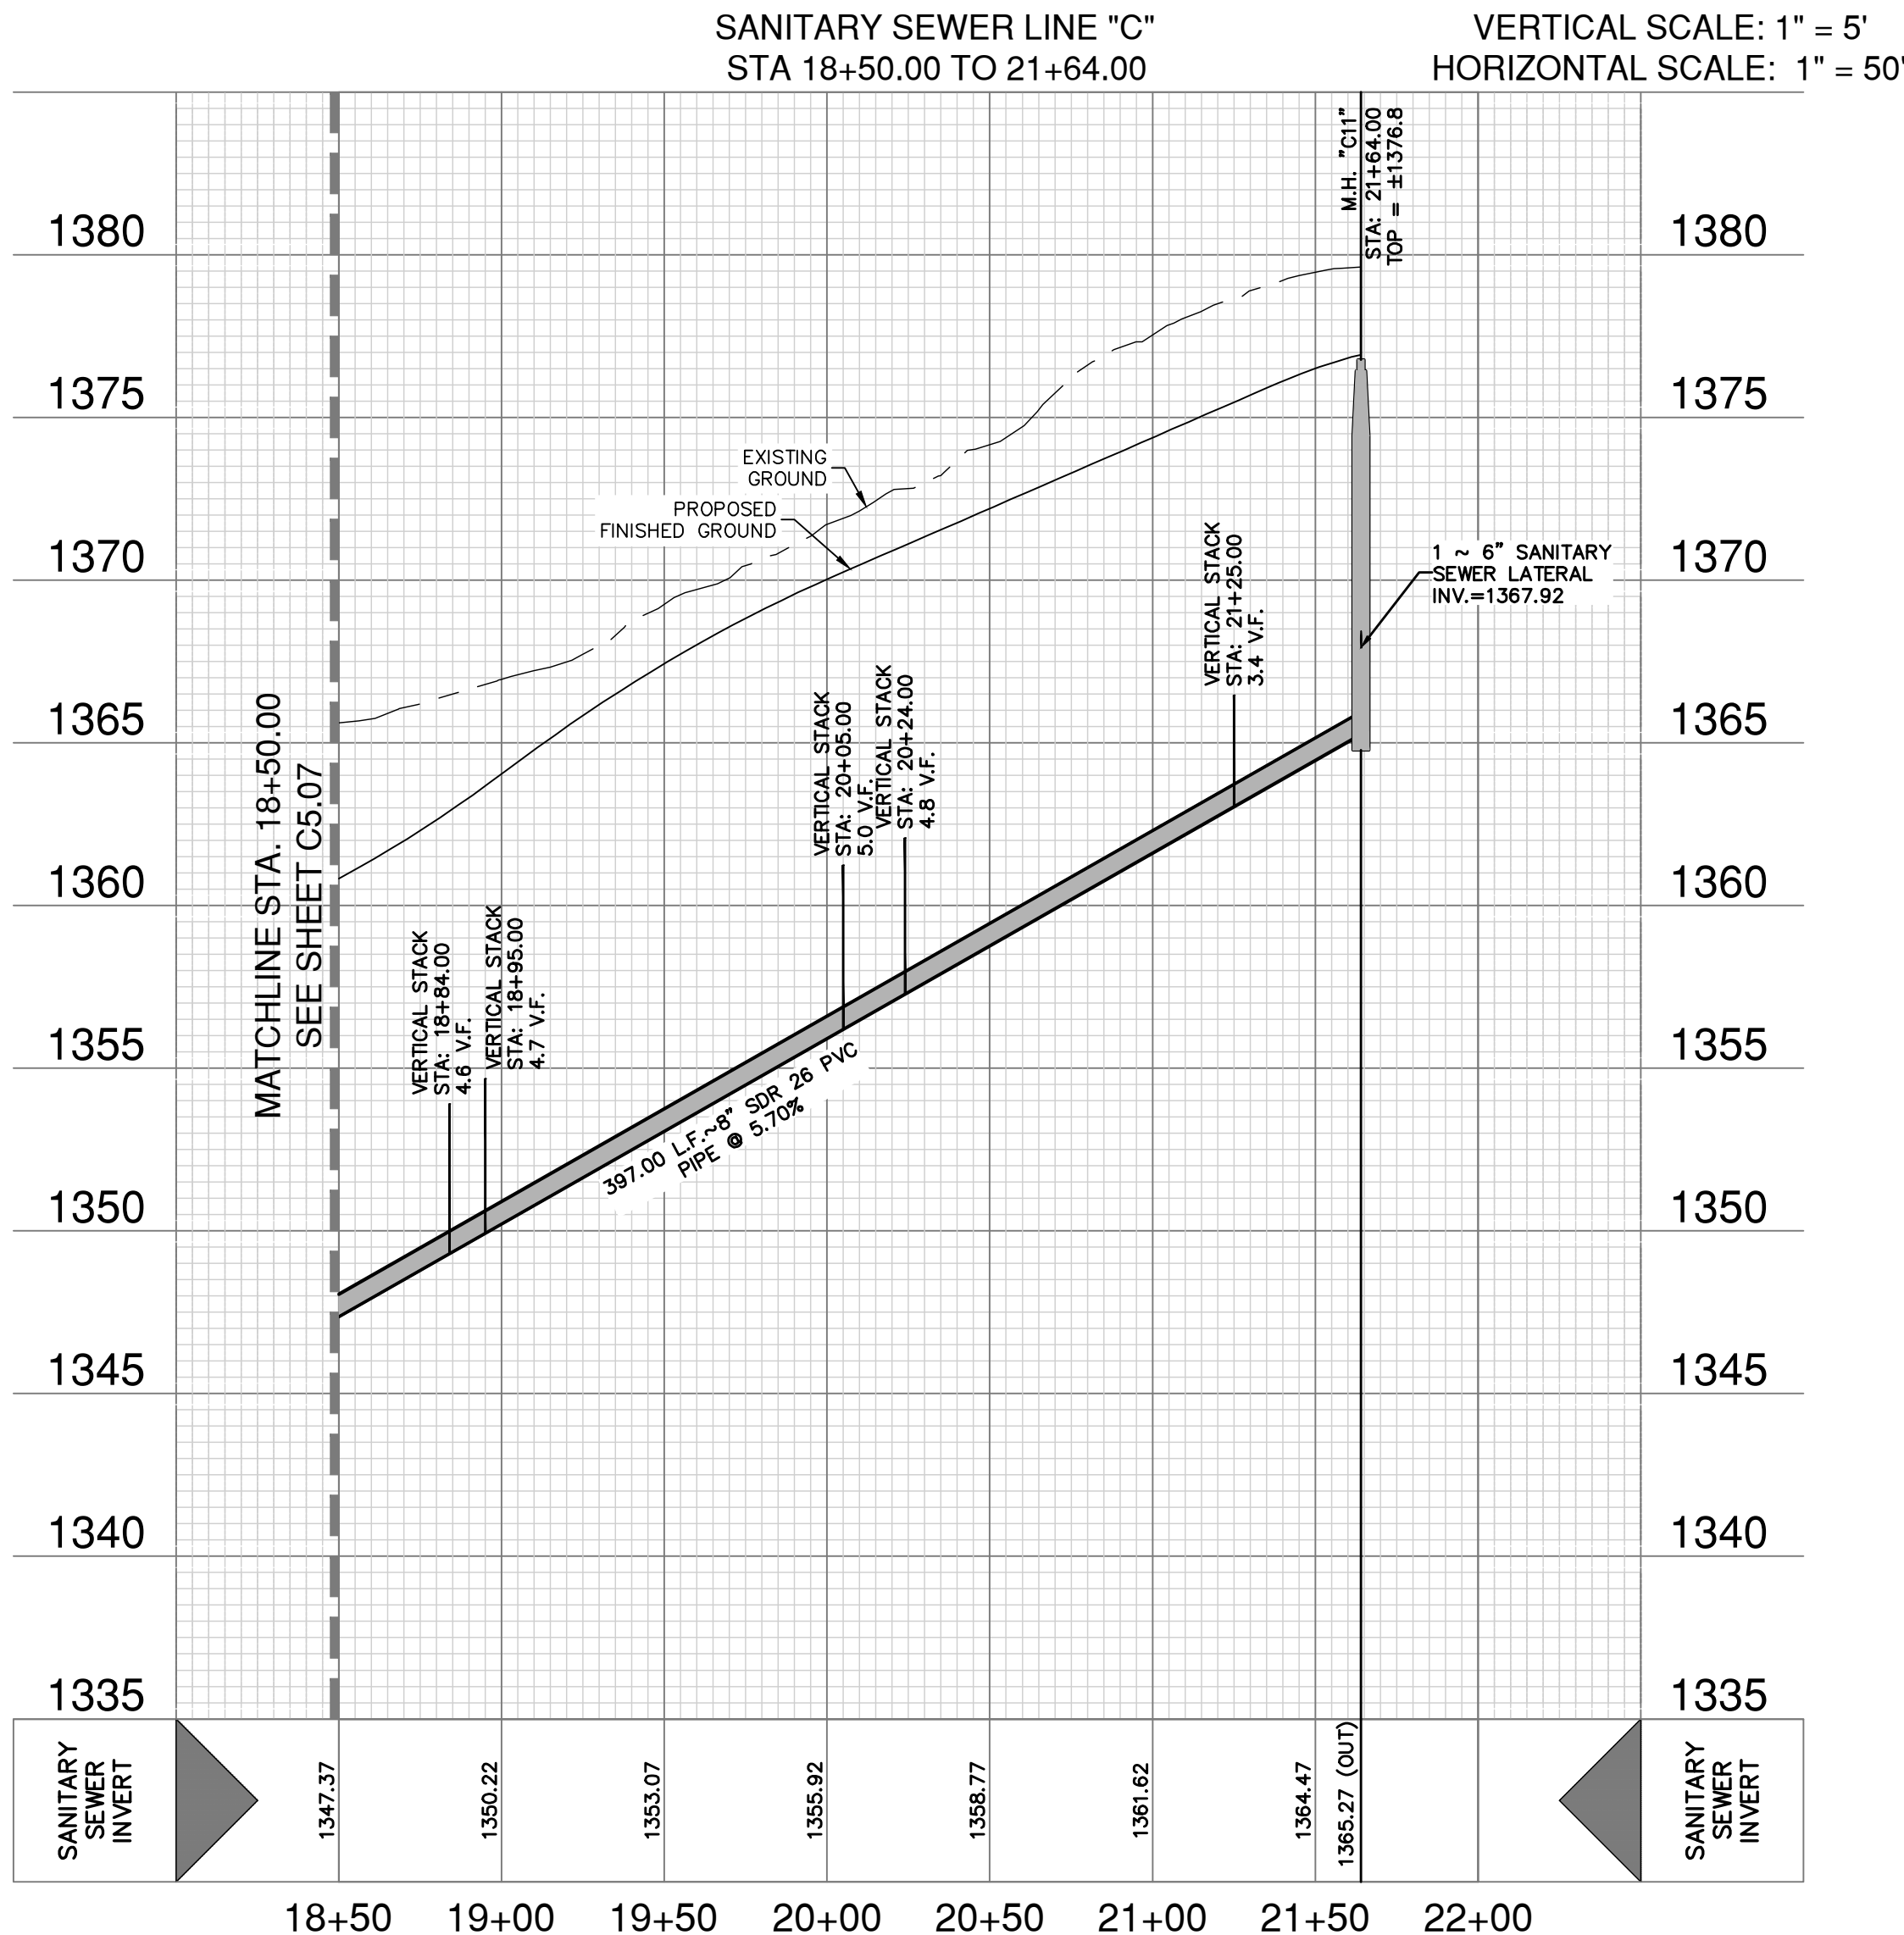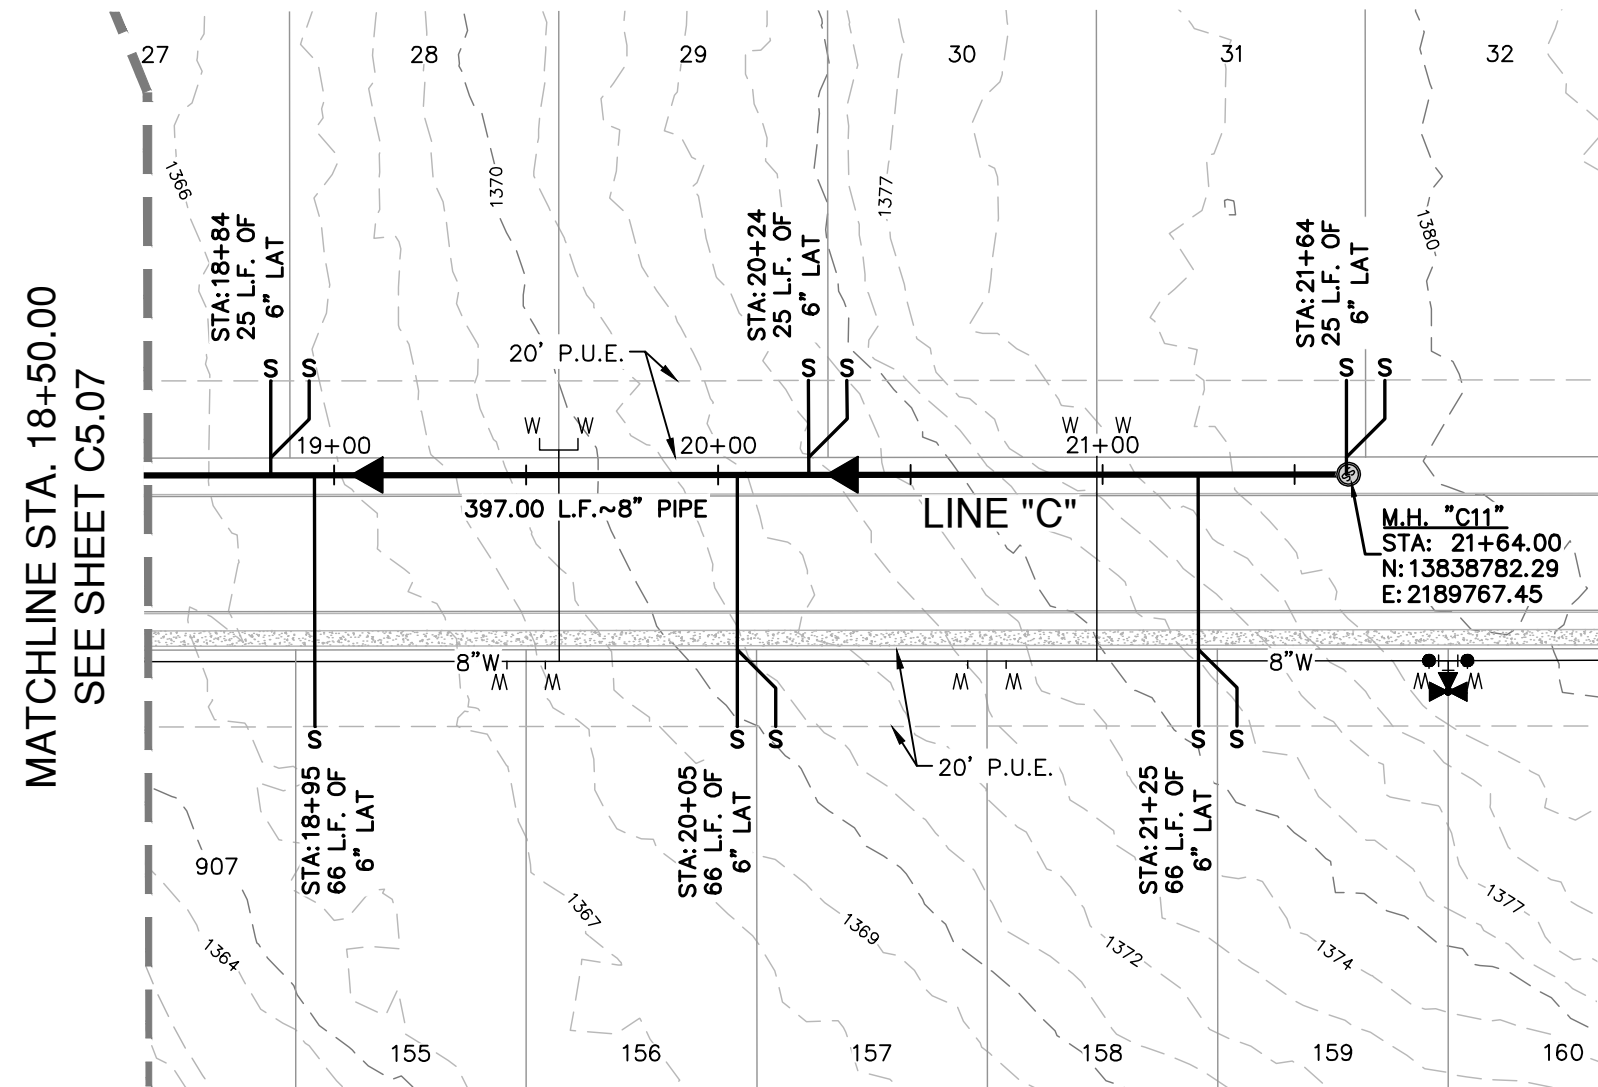

- NOTES
- SEWER PIPE WHERE WATER LINE CROSSES SHALL BE 160 P.S.I. AND MEET THE REQUIREMENTS OF ASTM D2241 WITH ONE 20' JOINT CENTERED AT WATER MAIN.
 - NO VERTICAL STACKS ALLOWED FOR ANY LOTS UNLESS OTHERWISE SPECIFIED BY THE ENGINEER.
 - WHEN HORIZONTAL DISTANCE BETWEEN SEWER PIPES AND WATER MAIN IS LESS THAN 9 FOOT OF SEPARATION, SEWER MAIN SHALL BE INSTALLED WITH 150 PSI (MIN) PRESSURE PIPE AND FITTINGS IN ACCORDANCE WITH NBU'S WATER CONNECTION POLICY IN THE VICINITY OF WATER MAINS. (SEE SEWER NOTES SHEET C5.30)
 - CONTRACTOR SHALL ENSURE THAT MANHOLES OUTSIDE OF PAVED AREAS ARE SET WITH TOP ELEVATIONS 2" ABOVE FINISHED GRADE WITH CONCRETE RING ENCASEMENT. CONTRACTOR SHALL ENSURE THAT MANHOLES IN PAVED AREAS ARE SET TO MATCH TOP OF FINISHED GRADE.
 - ALL SEWER PIPES SHALL BE 8" OR 12" PVC (SDR 26), UNLESS OTHERWISE NOTED.
 - CONTRACTOR IS TO VERIFY EXISTING INVERT OF SANITARY SEWER MAIN AND ALERT ENGINEER IMMEDIATELY OF ANY DIFFERENCE FROM INVERT SHOWN ON PLANS.
 - CONTRACTOR SHALL PROTECT ALL EXISTING FENCES. ANY FENCE DAMAGED BY THE CONTRACTOR SHALL BE REPAIRED BY THE CONTRACTOR AT THEIR EXPENSE.
 - THE CONTRACTOR WILL BE RESPONSIBLE FOR DETERMINING EXACT LOCATION OF ALL UTILITIES AND DRAINAGE STRUCTURES WHETHER SHOWN ON THE PLANS OR NOT. THE CONTRACTOR SHALL UNCOVER EXISTING UTILITIES PRIOR TO CONSTRUCTION TO VERIFY SIZE, GRADE, AND LOCATION. THE CONTRACTOR SHALL NOTIFY THE ENGINEER IMMEDIATELY OF ANY DEVIATIONS FROM PLANS PRIOR TO BEGINNING CONSTRUCTION. ANY DAMAGE TO EXISTING UTILITIES, WHETHER SHOWN ON THE PLANS OR NOT, SHALL BE THE CONTRACTOR'S RESPONSIBILITY TO REPAIR, AT HIS EXPENSE.
 - SEE THIS SHEET FOR TYPICAL SANITARY SEWER/WATER CROSSING DETAIL.
 - IF A CONFLICT EXISTS BETWEEN THE VARIOUS SUBMITTED DOCUMENTS (ENGINEERING CALCULATIONS, PROJECTED SPECIFICATIONS, PROJECTED PLANS, ADDENDUMS, ETC.), THE FOLLOWING DOCUMENTS TAKE PRECEDENT: SPECIFICATIONS GOVERN OVER PLANS, SPECIAL CONDITIONS GOVERN OVER SPECIFICATIONS AND PLANS. ADDENDUMS TAKE PRECEDENCE OVER ALL.
 - LAST 20 L.F. OF 8" STUB-OUT SHALL BE CONSTRUCTED OF P.V.C. SDR 26 (160 P.S.I.) PRESSURE PIPE.
 - ALL SEWER PIPE LATERALS SHALL BE SDR 26 (CLASS 160) PVC PIPE.
 - ALL WATER AND WASTEWATER SERVICES AND VALVE LOCATIONS SHALL BE MARKED AS FOLLOWS:
 - WATER SERVICE- "W" ON TOP OF CURB
 - WASTEWATER SERVICE- "S" ON TOP OF CURB
 - VALVE- "V" ON FACE OF CURB
 - MARKS SHALL BE MADE DURING CONCRETE PLACEMENT WHEN POSSIBLE. TOOLS FOR CURB MARKINGS SHALL BE PURPOSE BUILT AND PRODUCE MARKINGS THAT ARE CLEAR AND MINIMIZE POTENTIAL FOR SPALLING.

NOTE:
FOR PAVEMENT DESIGN SECTION SEE GEOTECHNICAL ENGINEERING REPORT.

CAUTION!!

CONTRACTOR SHALL BE REQUIRED TO LOCATE ALL PUBLIC OR PRIVATE UTILITIES INCLUDING BUT NOT LIMITING TO: WATER, SEWER, TELEPHONE AND FIBER OPTIC LINES, SITE LIGHTING ELECTRIC, SECONDARY ELECTRIC, PRIMARY ELECTRICAL DUCTBANKS, LANDSCAPE IRRIGATION FACILITIES, AND GAS LINES. ANY UTILITY CONFLICTS THAT ARISE SHOULD BE COMMUNICATED TO THE ENGINEER IMMEDIATELY AND PRIOR TO CONSTRUCTION. THE CONTRACTOR SHALL CONTACT 1-800-DIG-TESS A MINIMUM OF 48 HOURS PRIOR TO THE START OF CONSTRUCTION. ANY DAMAGE TO EXISTING UTILITIES SHALL BE THE SOLE RESPONSIBILITY OF THE CONTRACTOR AND THE REPAIR SHALL BE AT CONTRACTOR'S SOLE EXPENSE WHETHER THE UTILITY IS SHOWN ON THESE PLANS OR NOT.

TRENCH EXCAVATION SAFETY PROTECTION:

CONTRACTOR AND/ OR CONTRACTOR'S INDEPENDENTLY RETAINED EMPLOYEE OR STRUCTURAL DESIGN/ GEOTECHNICAL/ SAFETY/EQUIPMENT CONSULTANT, IF ANY, SHALL REVIEW THESE PLANS AND ANY AVAILABLE GEOTECHNICAL INFORMATION AND THE ANTICIPATED INSTALLATION SITES WITHIN THE PROJECT WORK AREA IN ORDER TO IMPLEMENT CONTRACTOR'S TRENCH EXCAVATION SAFETY PROTECTION SYSTEMS, PROGRAMS AND /OR PROCEDURES FOR THE PROJECT DESCRIBED IN THE CONTRACT DOCUMENTS. THE CONTRACTOR SHALL IMPLEMENTATION OF THESE SYSTEMS, PROGRAMS AND/OR PROCEDURES SHALL PROVIDE FOR ADEQUATE TRENCH EXCAVATION SAFETY PROTECTION THAT COMPLY WITH AS A MINIMUM, OSHA STANDARDS FOR TRENCH EXCAVATIONS. SPECIFICALLY, CONTRACTOR AND/OR CONTRACTOR'S INDEPENDENTLY RETAINED EMPLOYEE OR SAFETY CONSULTANT SHALL IMPLEMENT A TRENCH SAFETY PROGRAM IN ACCORDANCE WITH OSHA STANDARDS GOVERNING THE PRESENCE AND ACTIVITIES OF INDIVIDUALS WORKING IN AND AROUND TRENCH EXCAVATION.

PAPE-DAWSON
ENGINEERS

STATE OF TEXAS
TODD W. BLACKMON
89208
LICENSED PROFESSIONAL ENGINEER

1072 INDEPENDENCE DR. STE 102 | NEW BRAUNFELS, TX 78132 | 830.652.5693
TEXAS ENGINEERING FIRM #470 | TEXAS SURVEYING FIRM #1008860

MEYER RANCH UNIT 16
COMAL COUNTY, TEXAS



SANITARY SEWER LINE C - PLAN & PROFILE
STA 18+50.00 TO 21+64.00

PLAT NO.
JOB NO. 30010-27
DATE DECEMBER 2024
DESIGNER CL
CHECKED HF DRAWN BH
SHEET C5.08

FOR PERMIT


Date: Apr. 24, 2025, 11:47 am User: ID: matthew.duke
File: E:\300\10\22\Design\Chal\SSO-3001022.dwg

THIS DOCUMENT HAS BEEN PRODUCED FROM MATERIAL THAT WAS STORED AND/OR TRANSMITTED ELECTRONICALLY AND MAY HAVE BEEN INADVERTENTLY ALTERED. RELY ONLY ON FINAL HARDCOPY MATERIALS BEARING THE CONSULTANT'S ORIGINAL SIGNATURE AND SEAL. AERIAL IMAGERY PROVIDED BY GOOGLE/UNLESS OTHERWISE NOTED. Imagery © 2016, CARCO, Digital Globe, Texas Orthomography Program, USDA Farm Service Agency.

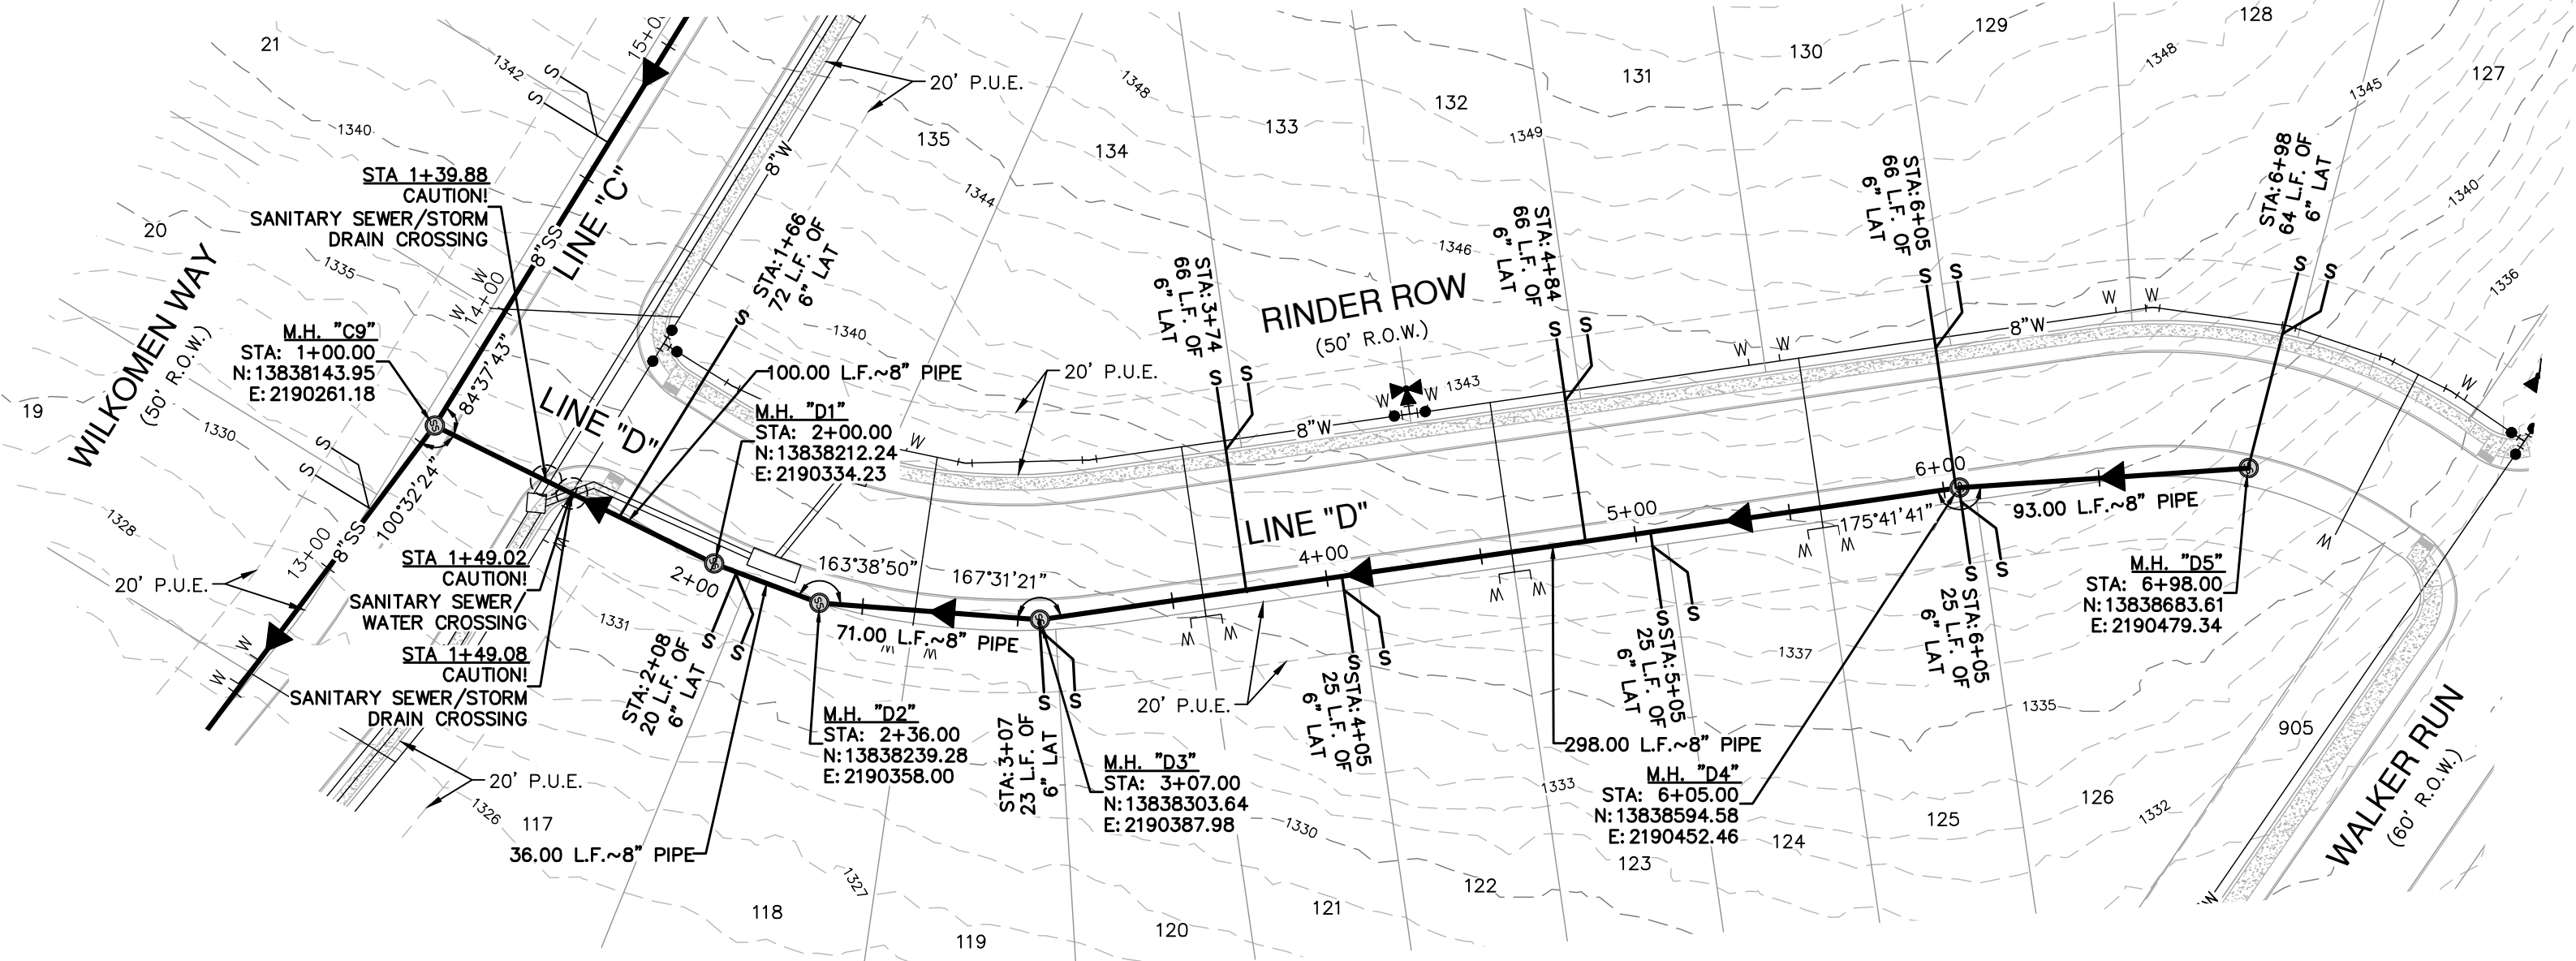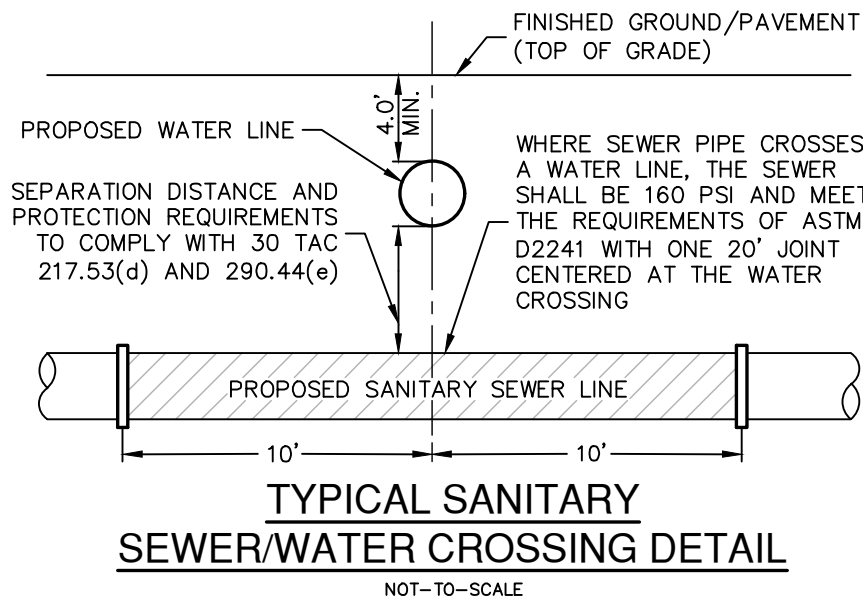

SANITARY SEWER LINE "D"
STA 1+00.00 TO 6+98.00


VERTICAL SCALE: 1" = 5'
HORIZONTAL SCALE: 1" = 50'

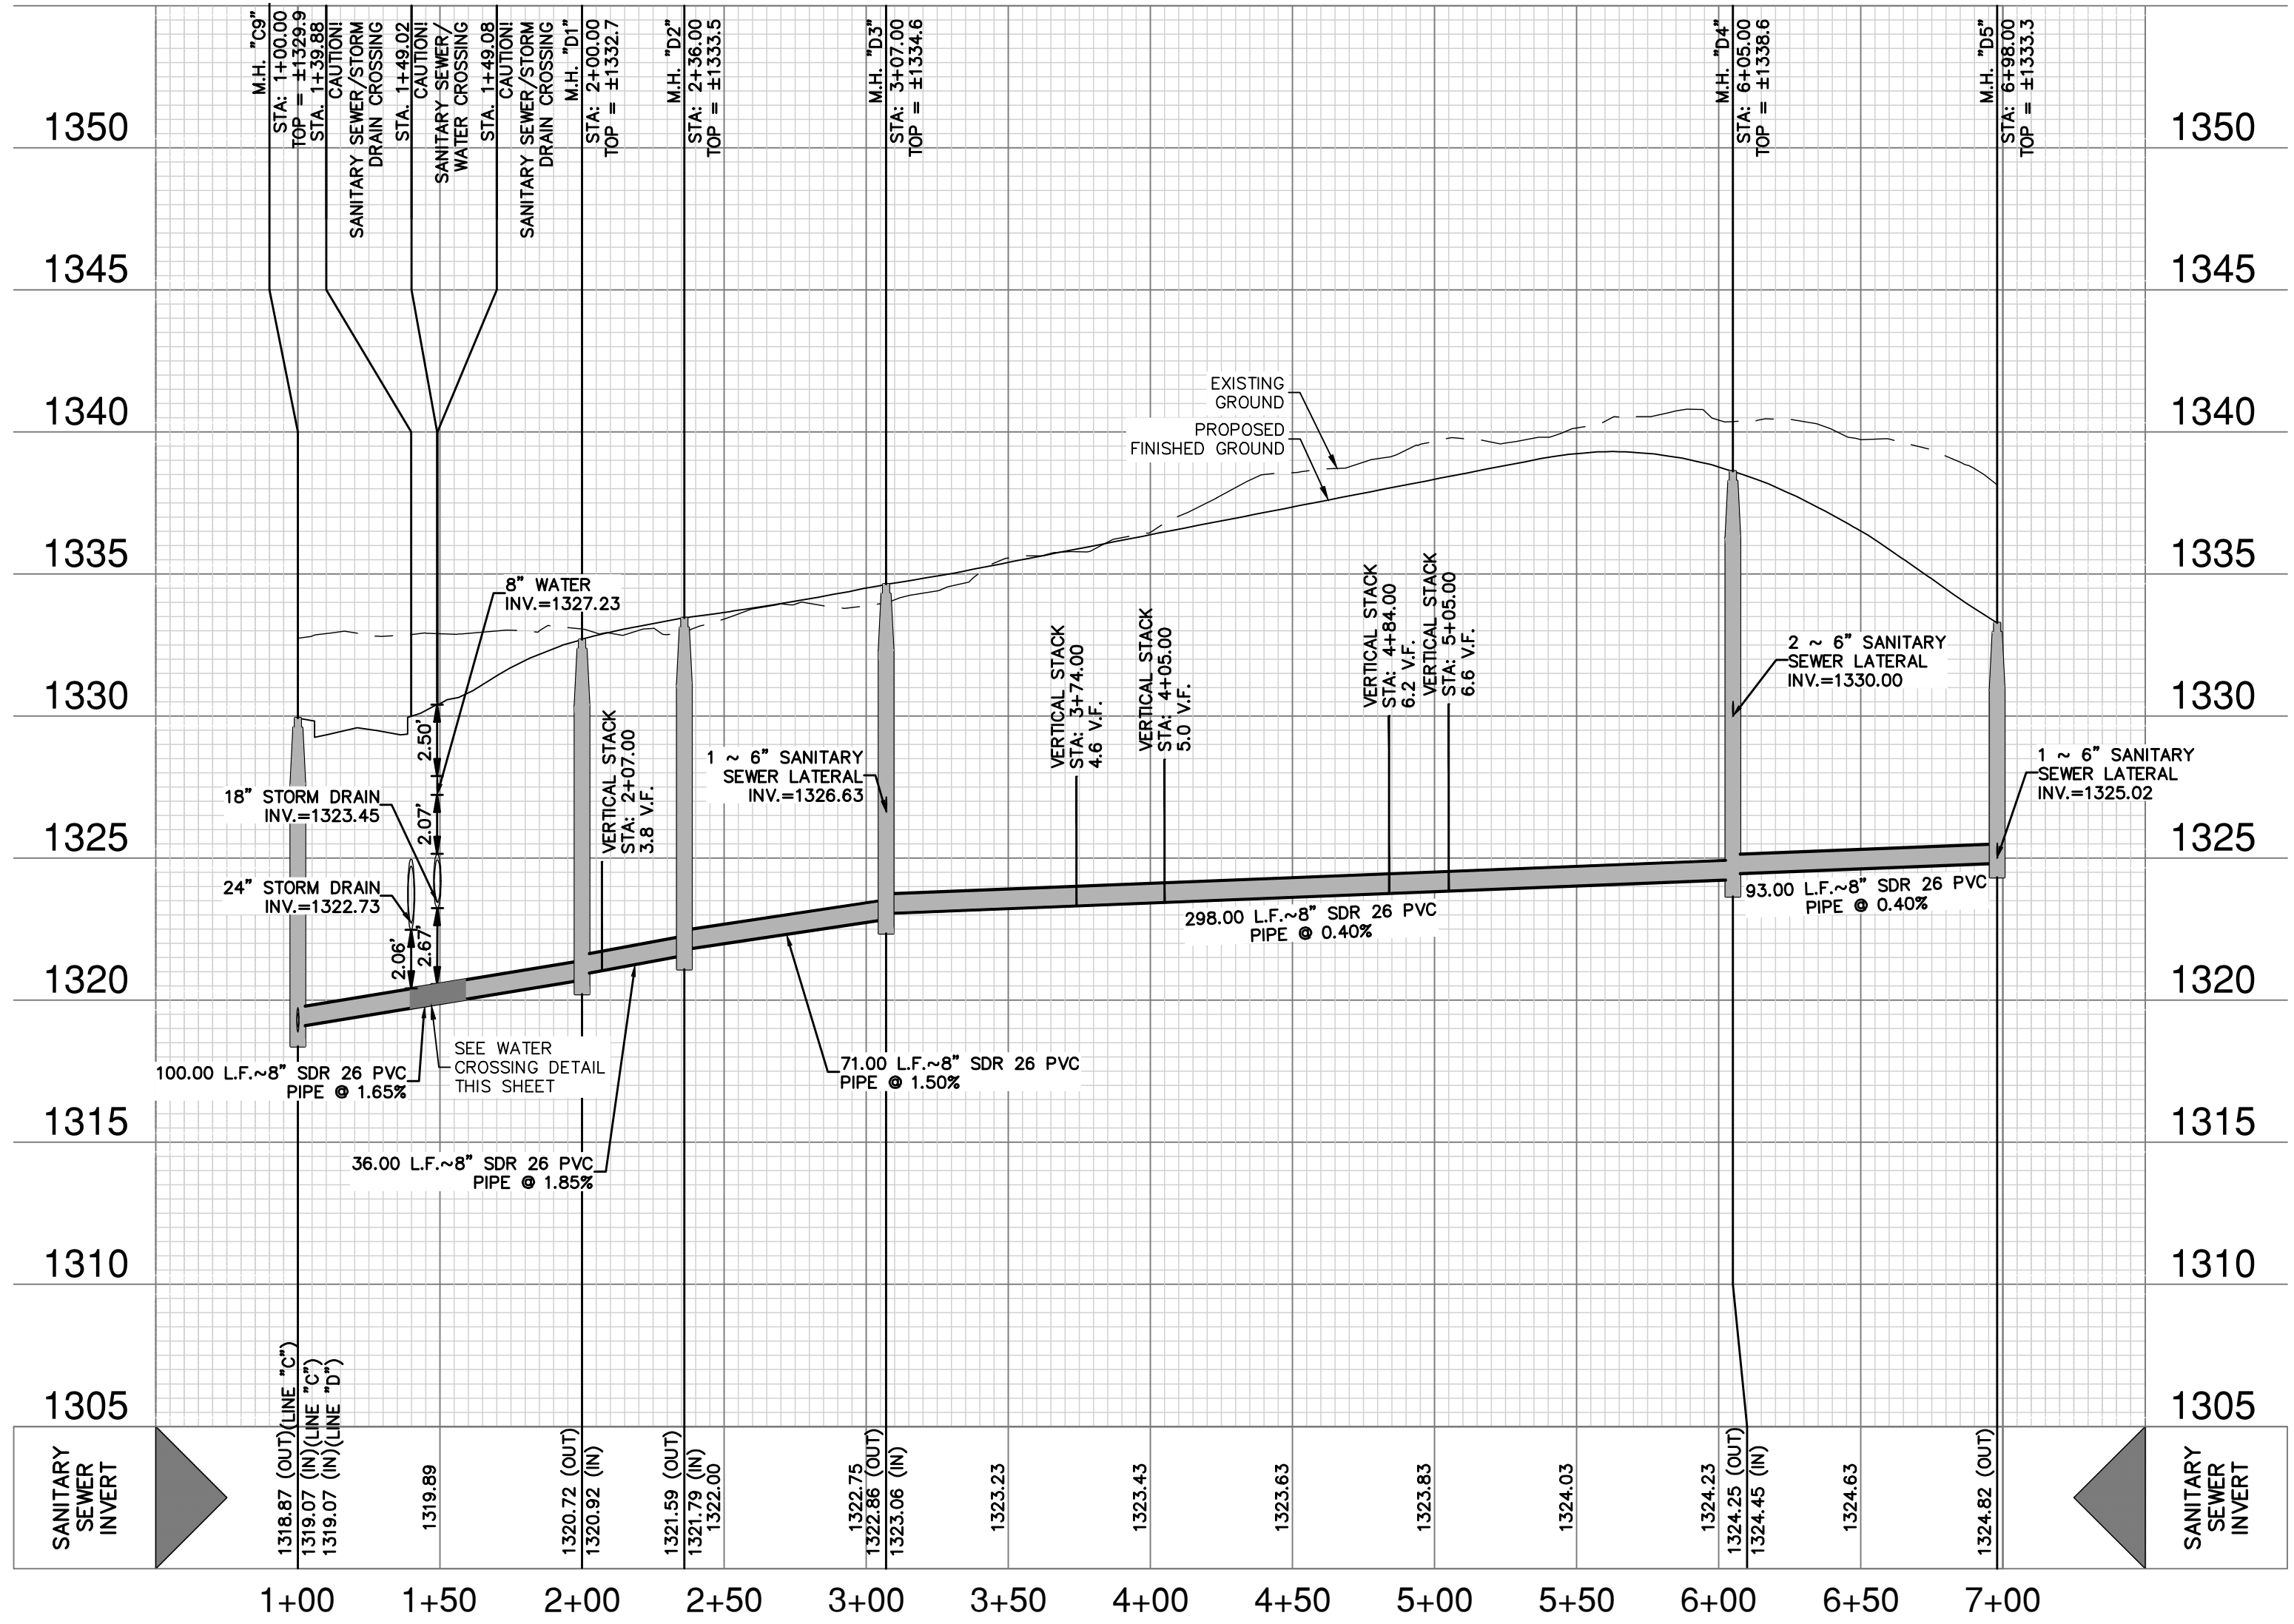


NOTE:
FOR PAVEMENT DESIGN SECTION SEE GEOTECHNICAL ENGINEERING REPORT.

CAUTION!!
CONTRACTOR SHALL BE REQUIRED TO LOCATE ALL PUBLIC OR PRIVATE UTILITIES INCLUDING BUT NOT LIMITING TO: WATER, SEWER, TELEPHONE AND FIBER OPTIC LINES, SITE LIGHTING ELECTRIC, SECONDARY ELECTRIC, PRIMARY ELECTRICAL DUCTBANKS, LANDSCAPE IRRIGATION FACILITIES, AND GAS LINES. ANY UTILITY CONFLICTS THAT ARISE SHOULD BE COMMUNICATED TO THE ENGINEER IMMEDIATELY AND PRIOR TO CONSTRUCTION. THE CONTRACTOR SHALL CONTACT 1-800-DIG-TESS A MINIMUM OF 48 HOURS PRIOR TO THE START OF CONSTRUCTION. ANY DAMAGE TO EXISTING UTILITIES SHALL BE THE SOLE RESPONSIBILITY OF THE CONTRACTOR AND THE REPAIR SHALL BE AT CONTRACTOR'S SOLE EXPENSE WHETHER THE UTILITY IS SHOWN ON THESE PLANS OR NOT.

TRENCH EXCAVATION SAFETY PROTECTION:
CONTRACTOR AND/ OR CONTRACTOR'S INDEPENDENTLY RETAINED EMPLOYEE OR STRUCTURAL DESIGN/ GEOTECHNICAL/ SAFETY/EQUIPMENT CONSULTANT, IF ANY, SHALL REVIEW THESE PLANS AND ANY AVAILABLE GEOTECHNICAL INFORMATION AND THE ANTICIPATED INSTALLATION SITES WITHIN THE PROJECT WORK AREA IN ORDER TO IMPLEMENT CONTRACTOR'S TRENCH EXCAVATION SAFETY PROTECTION SYSTEMS, PROGRAMS AND /OR PROCEDURES FOR THE PROJECT DESCRIBED IN THE CONTRACT DOCUMENTS. THE CONTRACTOR'S IMPLEMENTATION OF THESE SYSTEMS, PROGRAMS AND/OR PROCEDURES SHALL PROVIDE FOR ADEQUATE TRENCH EXCAVATION SAFETY PROTECTION THAT COMPLY WITH AS A MINIMUM, OSHA STANDARDS FOR TRENCH EXCAVATIONS. SPECIFICALLY, CONTRACTOR AND/OR CONTRACTOR'S INDEPENDENTLY RETAINED EMPLOYEE OR SAFETY CONSULTANT SHALL IMPLEMENT A TRENCH SAFETY PROGRAM IN ACCORDANCE WITH OSHA STANDARDS GOVERNING THE PRESENCE AND ACTIVITIES OF INDIVIDUALS WORKING IN AND AROUND TRENCH EXCAVATION.

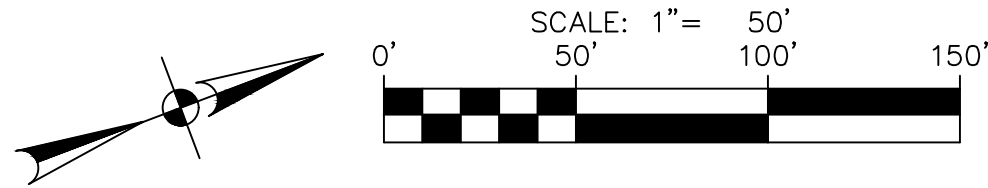

SEWER LEGEND

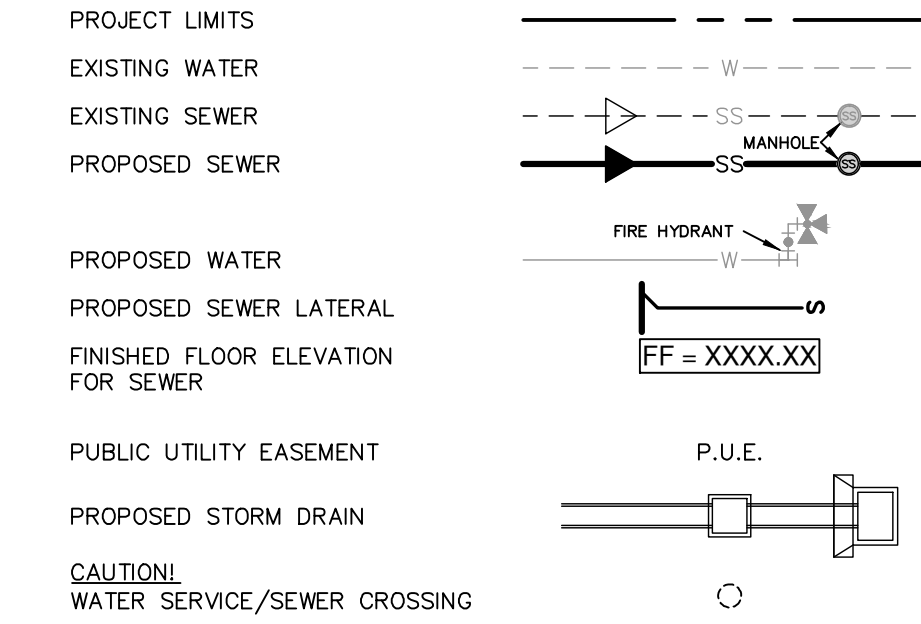

- ### NOTES
- SEWER PIPE WHERE WATER LINE CROSSES SHALL BE 160 P.S.I. AND MEET THE REQUIREMENTS OF ASTM D2241 WITH ONE 20' JOINT CENTERED AT WATER MAIN.
 - NO VERTICAL STACKS ALLOWED FOR ANY LOTS UNLESS OTHERWISE SPECIFIED BY THE ENGINEER.
 - WHEN HORIZONTAL DISTANCE BETWEEN SEWER PIPES AND WATER MAIN IS LESS THAN 9 FOOT OF SEPARATION, SEWER MAIN SHALL BE INSTALLED WITH 150 PSI (MIN) PRESSURE PIPE AND FITTINGS IN ACCORDANCE WITH NBU'S WATER CONNECTION POLICY IN THE VICINITY OF WATER MAINS. (SEE SEWER NOTES SHEET C5.30)
 - CONTRACTOR SHALL ENSURE THAT MANHOLES OUTSIDE OF PAVED AREAS ARE SET WITH TOP ELEVATIONS 2" ABOVE FINISHED GRADE WITH CONCRETE RING ENCASUREMENT. CONTRACTOR SHALL ENSURE THAT MANHOLES IN PAVED AREAS ARE SET TO MATCH TOP OF FINISHED GRADE.
 - ALL SEWER PIPES SHALL BE 8" OR 12" PVC (SDR 26), UNLESS OTHERWISE NOTED.
 - CONTRACTOR IS TO VERIFY EXISTING INVERT OF SANITARY SEWER MAIN AND ALERT ENGINEER IMMEDIATELY OF ANY DIFFERENCE FROM INVERT SHOWN ON PLANS.
 - CONTRACTOR SHALL PROTECT ALL EXISTING FENCES. ANY FENCE DAMAGED BY THE CONTRACTOR SHALL BE REPAIRED BY THE CONTRACTOR AT THEIR EXPENSE.
 - THE CONTRACTOR WILL BE RESPONSIBLE FOR DETERMINING EXACT LOCATION OF ALL UTILITIES AND DRAINAGE STRUCTURES WHETHER SHOWN ON THE PLANS OR NOT. THE CONTRACTOR SHALL UNCOVER EXISTING UTILITIES PRIOR TO CONSTRUCTION TO VERIFY SIZE, GRADE, AND LOCATION. THE CONTRACTOR SHALL NOTIFY THE ENGINEER IMMEDIATELY OF ANY DEVIATIONS FROM PLANS PRIOR TO BEGINNING CONSTRUCTION. ANY DAMAGE TO EXISTING UTILITIES, WHETHER SHOWN ON THE PLANS OR NOT, SHALL BE THE CONTRACTOR'S RESPONSIBILITY TO REPAIR, AT HIS EXPENSE.
 - SEE THIS SHEET FOR TYPICAL SANITARY SEWER/WATER CROSSING DETAIL.
 - IF A CONFLICT EXISTS BETWEEN THE VARIOUS SUBMITTED DOCUMENTS (ENGINEERING CALCULATIONS, PROJECTED SPECIFICATIONS, PROJECTED PLANS, ADDENDUMS, ETC.), THE FOLLOWING DOCUMENTS TAKE PRECEDENT: SPECIFICATIONS GOVERN OVER PLANS, SPECIAL CONDITIONS GOVERN OVER SPECIFICATIONS AND PLANS. ADDENDUMS TAKE PRECEDENCE OVER ALL.
 - LAST 20 L.F. OF 8" STUB-OUT SHALL BE CONSTRUCTED OF P.V.C. SDR 26 (160 P.S.I.) PRESSURE PIPE.
 - ALL SEWER PIPE LATERALS SHALL BE SDR 26 (CLASS 160) PVC PIPE.
 - ALL WATER AND WASTEWATER SERVICES AND VALVE LOCATIONS SHALL BE MARKED AS FOLLOWS:
 - WATER SERVICE- "W" ON TOP OF CURB
 - WASTEWATER SERVICE- "S" ON TOP OF CURB
 - VALVE- "V" ON FACE OF CURB
 - MARKS SHALL BE MADE DURING CONCRETE PLACEMENT WHEN POSSIBLE. TOOLS FOR CURB MARKINGS SHALL BE PURPOSE BUILT AND PRODUCE MARKINGS THAT ARE CLEAR AND MINIMIZE POTENTIAL FOR SPALLING.

PAPE-DAWSON
ENGINEERS

1072 INDEPENDENCE DR. STE 102 | NEW BRAUNFELS, TX 78132 | 830.652.5653
TEXAS ENGINEERING FIRM #479 | TEXAS SURVEYING FIRM #1008860

MEYER RANCH UNIT 16
COMAL COUNTY, TEXAS



SANITARY SEWER LINE D - PLAN & PROFILE
STA 1+00.00 TO 6+98.00

PLAT NO.
JOB NO. 30010-27
DATE DECEMBER 2024
DESIGNER CL
CHECKED **HF** DRAWN BH
SHEET C5.09

FOR PERMIT


Date: Apr 24, 2025, 11:49am User: ID: matthew.duke
File: E:\00\10\22\Design\CH\SSC-300102.dwg

THIS DOCUMENT HAS BEEN PRODUCED FROM MATERIAL THAT WAS STORED AND/OR TRANSMITTED ELECTRONICALLY AND MAY HAVE BEEN INADVERTENTLY ALTERED. RELY ONLY ON FINAL HARDCOPY MATERIALS BEARING THE CONSULTANT'S ORIGINAL SIGNATURE AND SEAL. AERIAL IMAGERY PROVIDED BY GOOGLE/UNLESS OTHERWISE NOTED. Imagery © 2016, CARP000\Digital Globe, Texas Orthomography Program, USDA Farm Service Agency.

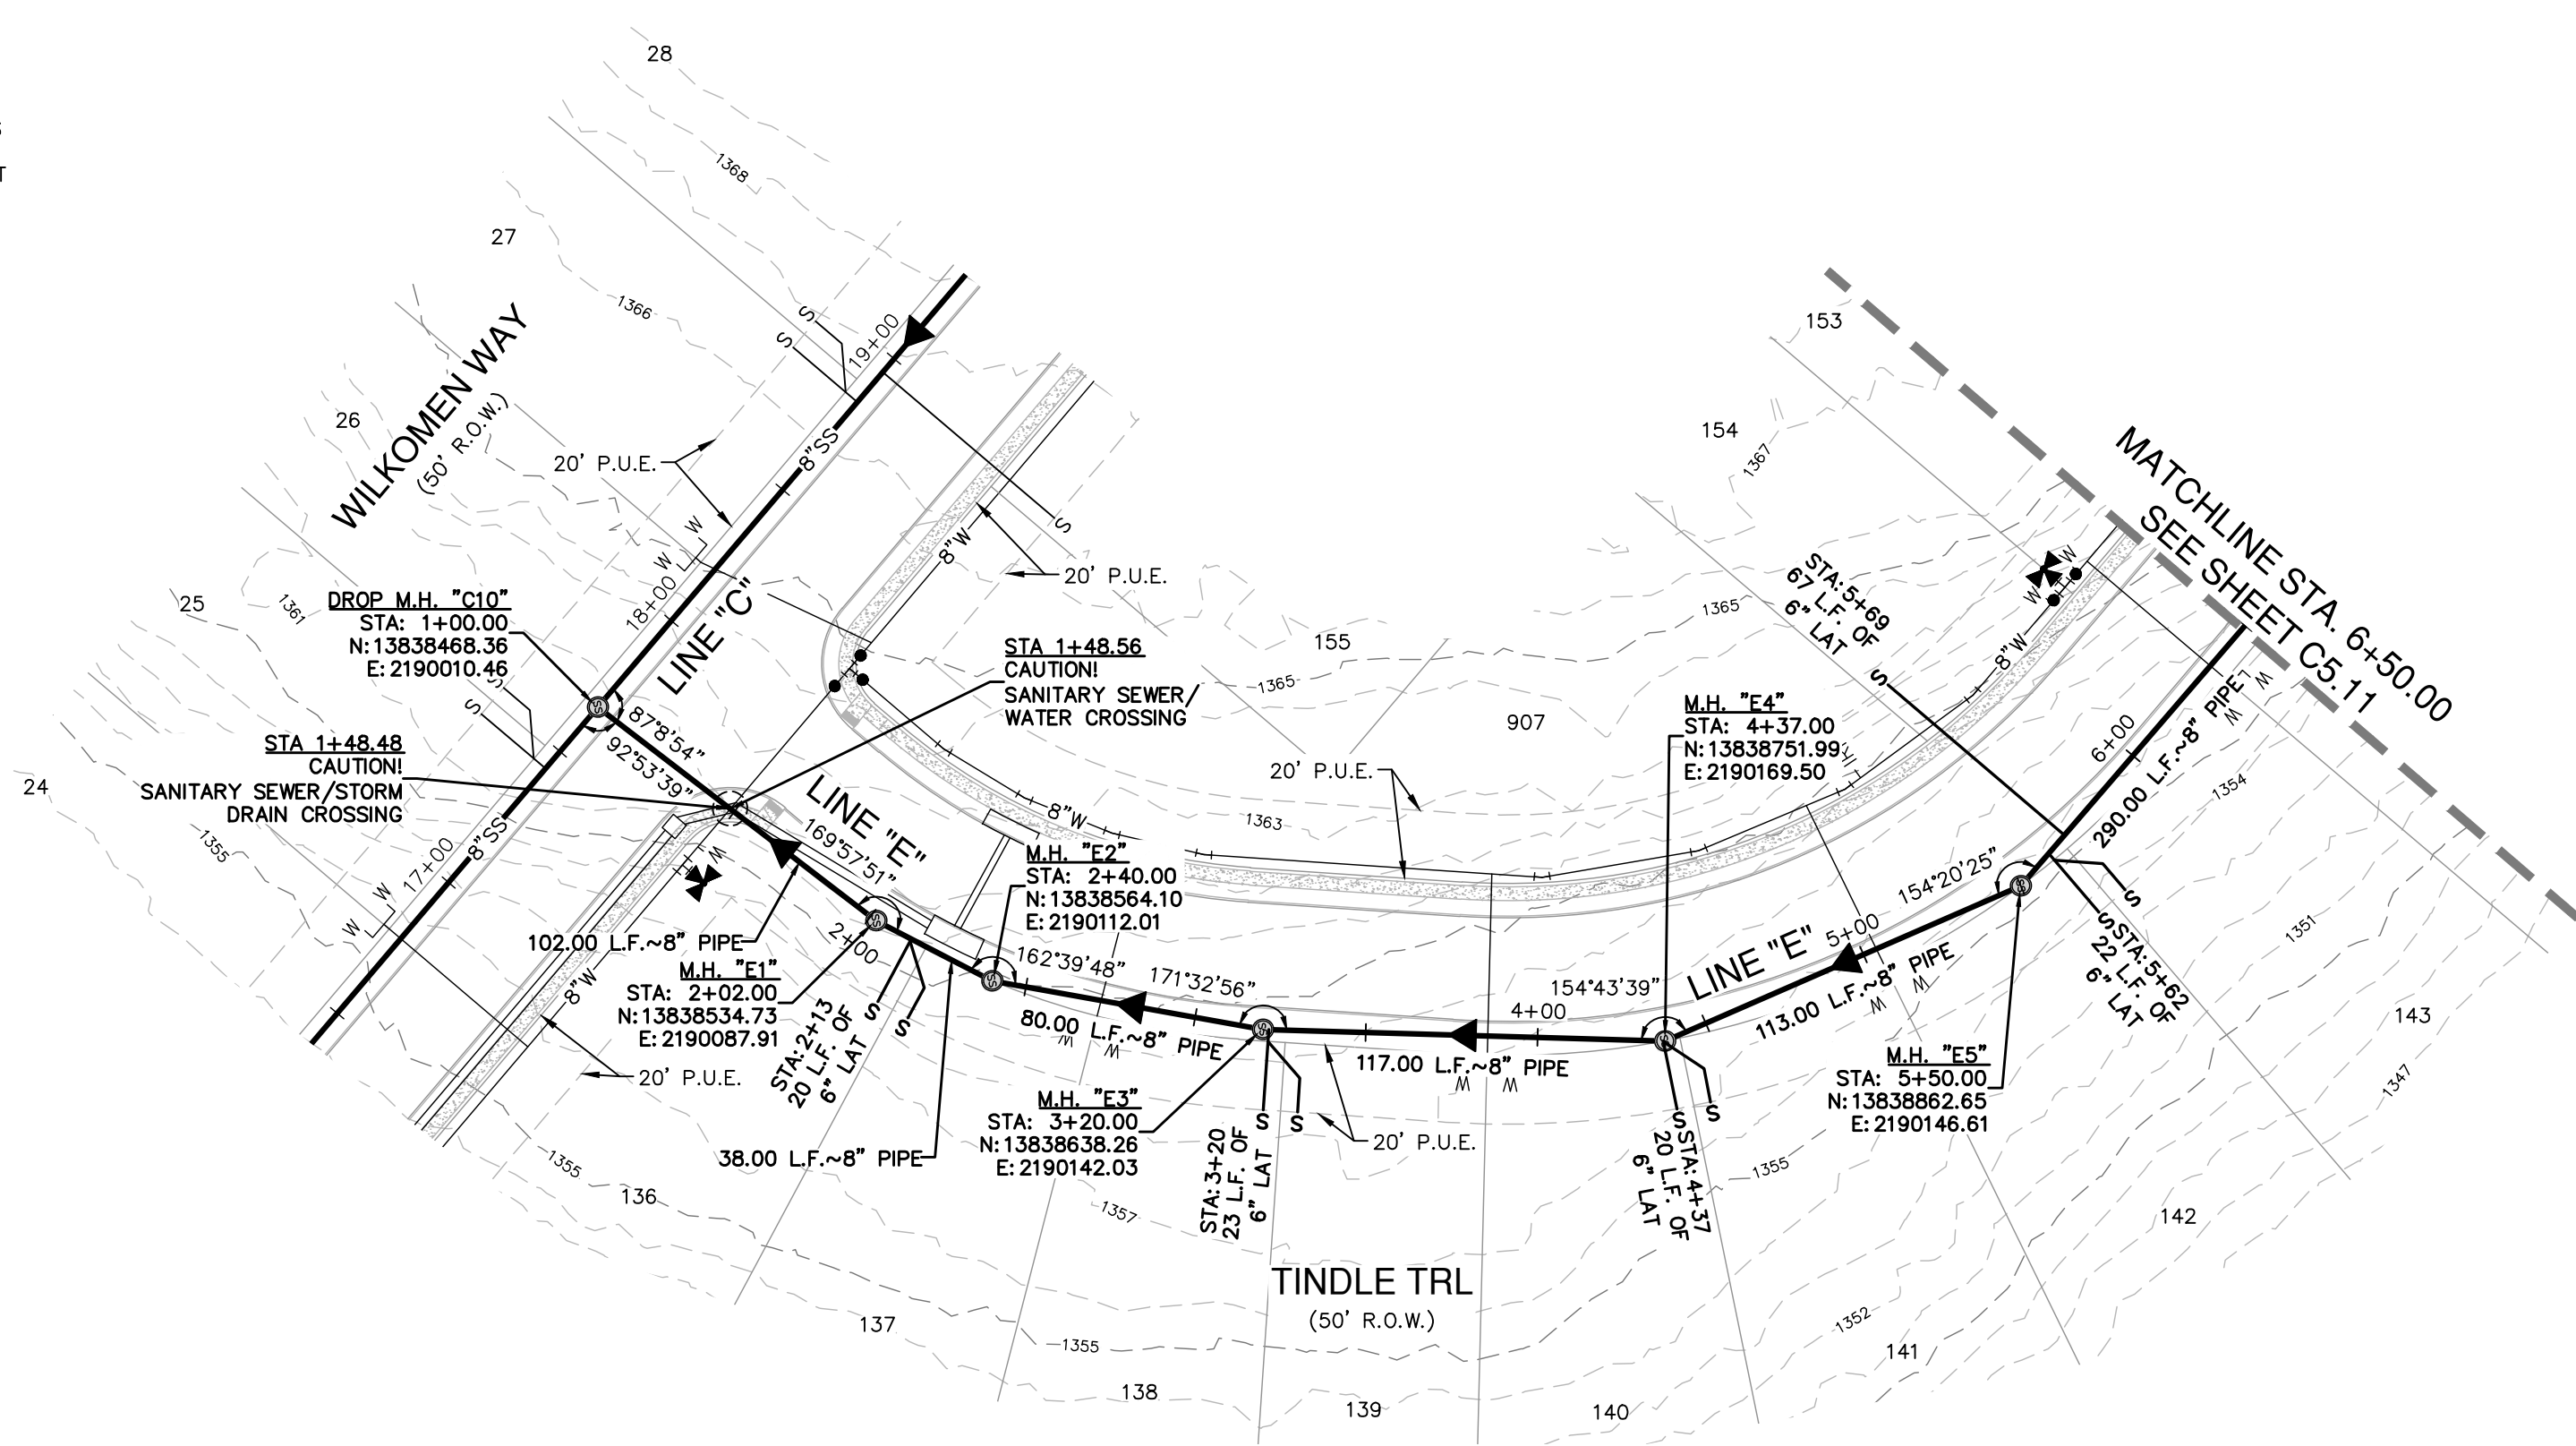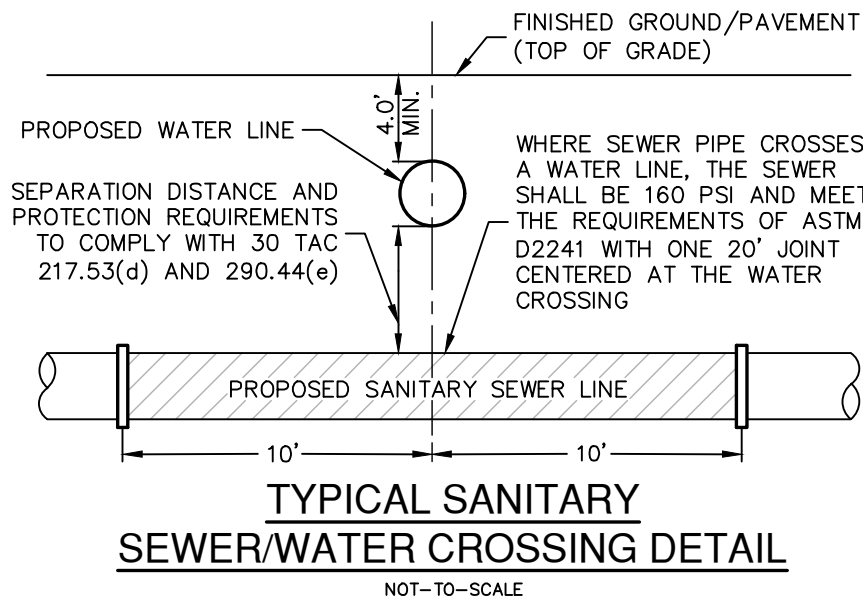


SANITARY SEWER LINE "E"
STA 1+00.00 TO 6+50.00

VERTICAL SCALE: 1" = 5'
HORIZONTAL SCALE: 1" = 50'

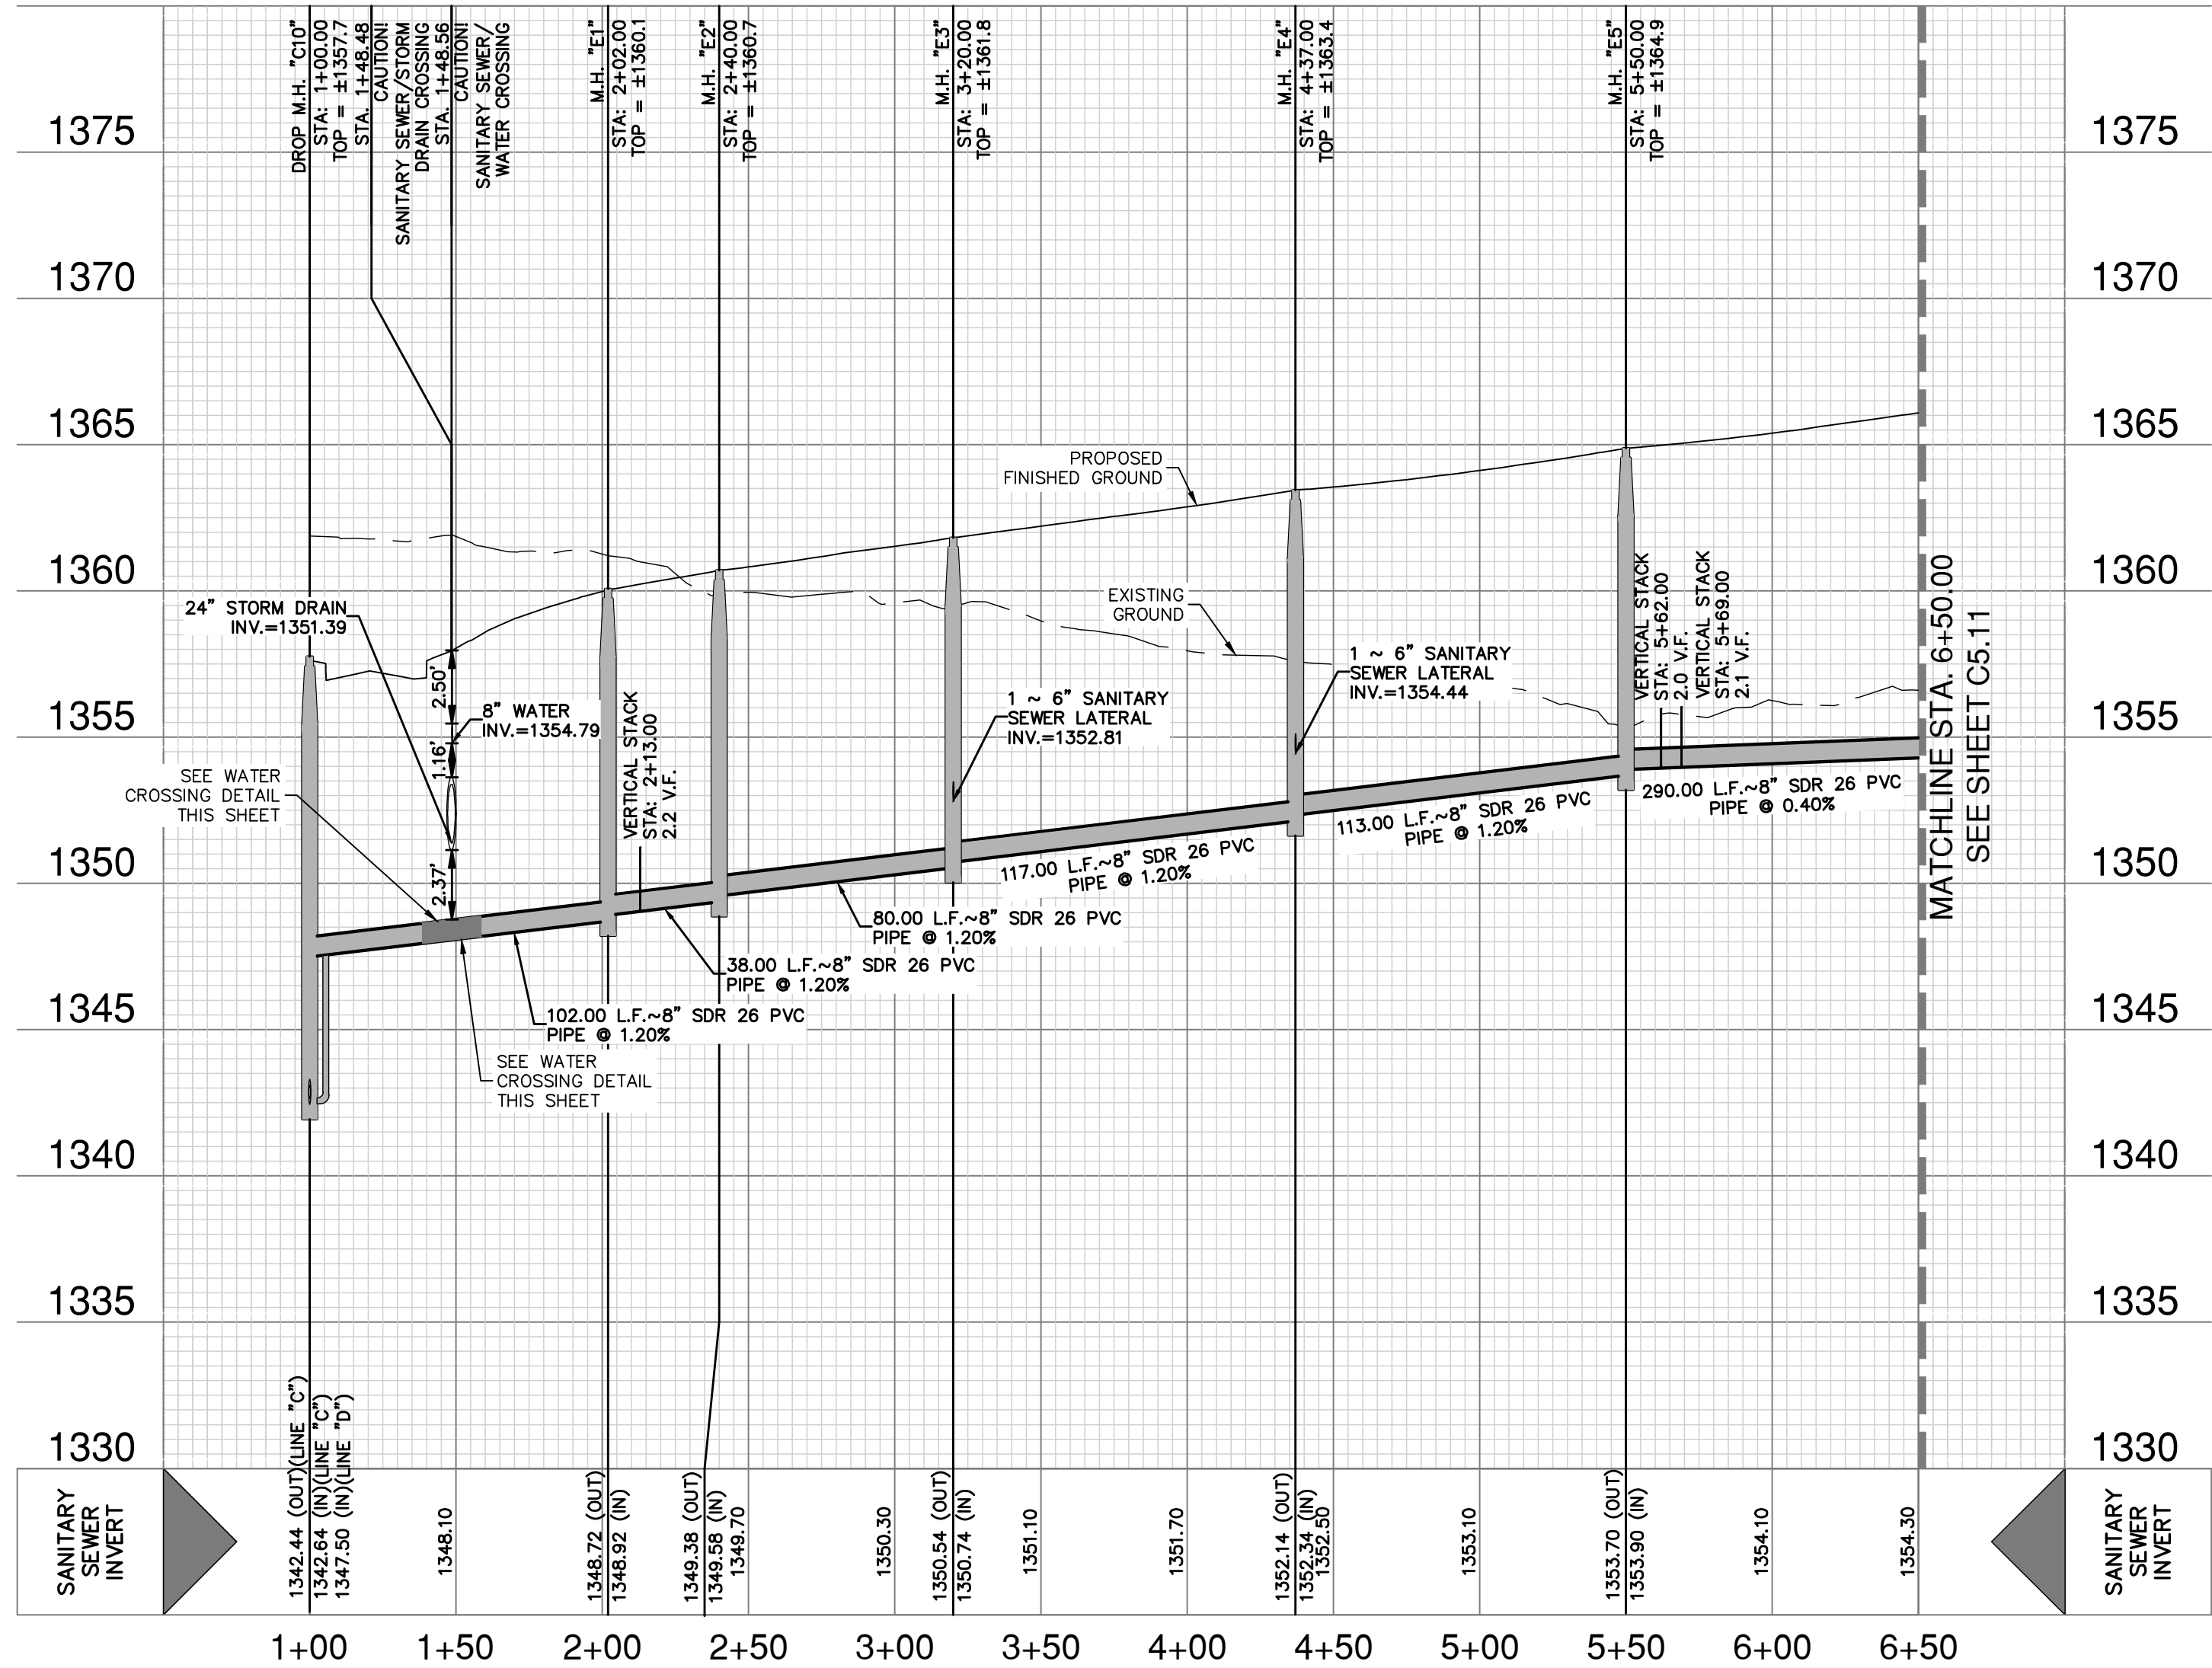

SEWER LEGEND

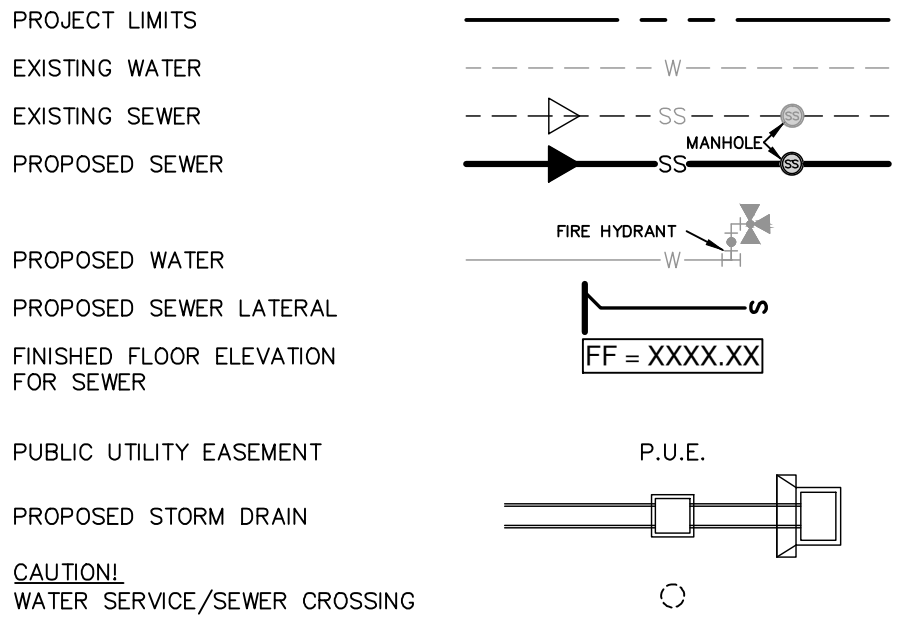

NOTES

- SEWER PIPE WHERE WATER LINE CROSSES SHALL BE 160 P.S.I. AND MEET THE REQUIREMENTS OF ASTM D2241 WITH ONE 20' JOINT CENTERED AT WATER MAIN.
- NO VERTICAL STACKS ALLOWED FOR ANY LOTS UNLESS OTHERWISE SPECIFIED BY THE ENGINEER.
- WHEN HORIZONTAL DISTANCE BETWEEN SEWER PIPES AND WATER MAIN IS LESS THAN 9 FOOT OF SEPARATION, SEWER MAIN SHALL BE INSTALLED WITH 150 PSI (MIN) PRESSURE PIPE AND FITTINGS IN ACCORDANCE WITH NBU'S WATER CONNECTION POLICY IN THE VICINITY OF WATER MAINS. (SEE SEWER NOTES SHEET C5.30)
- CONTRACTOR SHALL ENSURE THAT MANHOLES OUTSIDE OF PAVED AREAS ARE SET WITH TOP ELEVATIONS 2" ABOVE FINISHED GRADE WITH CONCRETE RING ENCASEMENT. CONTRACTOR SHALL ENSURE THAT MANHOLES IN PAVED AREAS ARE SET TO MATCH TOP OF FINISHED GRADE.
- ALL SEWER PIPES SHALL BE 8" OR 12" PVC (SDR 26), UNLESS OTHERWISE NOTED.
- CONTRACTOR IS TO VERIFY EXISTING INVERT OF SANITARY SEWER MAIN AND ALERT ENGINEER IMMEDIATELY OF ANY DIFFERENCE FROM INVERT SHOWN ON PLANS.
- CONTRACTOR SHALL PROTECT ALL EXISTING FENCES. ANY FENCE DAMAGED BY THE CONTRACTOR SHALL BE REPAIRED BY THE CONTRACTOR AT THEIR EXPENSE.
- THE CONTRACTOR WILL BE RESPONSIBLE FOR DETERMINING EXACT LOCATION OF ALL UTILITIES AND DRAINAGE STRUCTURES WHETHER SHOWN ON THE PLANS OR NOT. THE CONTRACTOR SHALL UNCOVER EXISTING UTILITIES PRIOR TO CONSTRUCTION TO VERIFY SIZE, GRADE, AND LOCATION. THE CONTRACTOR SHALL NOTIFY THE ENGINEER IMMEDIATELY OF ANY DEVIATIONS FROM PLANS PRIOR TO BEGINNING CONSTRUCTION. ANY DAMAGE TO EXISTING UTILITIES, WHETHER SHOWN ON THE PLANS OR NOT, SHALL BE THE CONTRACTOR'S RESPONSIBILITY TO REPAIR, AT HIS EXPENSE.
- SEE THIS SHEET FOR TYPICAL SANITARY SEWER/WATER CROSSING DETAIL.
- IF A CONFLICT EXISTS BETWEEN THE VARIOUS SUBMITTED DOCUMENTS (ENGINEERING CALCULATIONS, PROJECTED SPECIFICATIONS, PROJECTED PLANS, ADDENDUMS, ETC.), THE FOLLOWING DOCUMENTS TAKE PRECEDENT: SPECIFICATIONS GOVERN OVER PLANS, SPECIAL CONDITIONS GOVERN OVER SPECIFICATIONS AND PLANS. ADDENDUMS TAKE PRECEDENCE OVER ALL.
- LAST 20 L.F. OF 8" STUB-OUT SHALL BE CONSTRUCTED OF P.V.C. SDR 26 (160 P.S.I.) PRESSURE PIPE.
- ALL SEWER PIPE LATERALS SHALL BE SDR 26 (CLASS 160) PVC PIPE.
- ALL WATER AND WASTEWATER SERVICES AND VALVE LOCATIONS SHALL BE MARKED AS FOLLOWS:
 - WATER SERVICE- "W" ON TOP OF CURB
 - WASTEWATER SERVICE- "S" ON TOP OF CURB
 - VALVE- "V" ON FACE OF CURB
- MARKS SHALL BE MADE DURING CONCRETE PLACEMENT WHEN POSSIBLE. TOOLS FOR CURB MARKINGS SHALL BE PURPOSE BUILT AND PRODUCE MARKINGS THAT ARE CLEAR AND MINIMIZE POTENTIAL FOR SPALLING.

NOTE:
FOR PAVEMENT DESIGN SECTION SEE GEOTECHNICAL ENGINEERING REPORT.

CAUTION!!

CONTRACTOR SHALL BE REQUIRED TO LOCATE ALL PUBLIC OR PRIVATE UTILITIES INCLUDING BUT NOT LIMITING TO: WATER, SEWER, TELEPHONE AND FIBER OPTIC LINES, SITE LIGHTING ELECTRIC, SECONDARY ELECTRIC, PRIMARY ELECTRICAL, DUCTBANKS, LANDSCAPE IRRIGATION FACILITIES, AND GAS LINES. ANY UTILITY CONFLICTS THAT ARISE SHOULD BE COMMUNICATED TO THE ENGINEER IMMEDIATELY AND PRIOR TO CONSTRUCTION. THE CONTRACTOR SHALL CONTACT 1-800-DIG-TESS A MINIMUM OF 48 HOURS PRIOR TO THE START OF CONSTRUCTION. ANY DAMAGE TO EXISTING UTILITIES SHALL BE THE SOLE RESPONSIBILITY OF THE CONTRACTOR AND THE REPAIR SHALL BE AT CONTRACTOR'S SOLE EXPENSE WHETHER THE UTILITY IS SHOWN ON THESE PLANS OR NOT.

TRENCH EXCAVATION SAFETY PROTECTION:

CONTRACTOR AND/OR CONTRACTOR'S INDEPENDENTLY RETAINED EMPLOYEE OR STRUCTURAL DESIGN/ GEOTECHNICAL/ SAFETY/EQUIPMENT CONSULTANT, IF ANY, SHALL REVIEW THESE PLANS AND ANY AVAILABLE GEOTECHNICAL INFORMATION AND THE ANTICIPATED INSTALLATION SITES WITHIN THE PROJECT WORK AREA IN ORDER TO IMPLEMENT CONTRACTOR'S TRENCH EXCAVATION SAFETY PROTECTION SYSTEMS, PROGRAMS AND /OR PROCEDURES FOR THE PROJECT DESCRIBED IN THE CONTRACT DOCUMENTS. THE CONTRACTOR SHALL IMPLEMENTATION OF THESE SYSTEMS, PROGRAMS AND/OR PROCEDURES SHALL PROVIDE FOR ADEQUATE TRENCH EXCAVATION SAFETY PROTECTION THAT COMPLY WITH AS A MINIMUM, OSHA STANDARDS FOR TRENCH EXCAVATIONS. SPECIFICALLY, CONTRACTOR AND/OR CONTRACTOR'S INDEPENDENTLY RETAINED EMPLOYEE OR SAFETY CONSULTANT SHALL IMPLEMENT A TRENCH SAFETY PROGRAM IN ACCORDANCE WITH OSHA STANDARDS GOVERNING THE PRESENCE AND ACTIVITIES OF INDIVIDUALS WORKING IN AND AROUND TRENCH EXCAVATION.

PAPE-DAWSON
ENGINEERS


1072 INDEPENDENCE DR. STE 102 | NEW BRAUNFELS, TX 78132 | 830.652.5653
TEXAS ENGINEERING FIRM #479 1 TEXAS SURVEYING FIRM #1008860

MEYER RANCH UNIT 16
COMAL COUNTY, TEXAS

SANITARY SEWER LINE E - PLAN & PROFILE
STA 1+00.00 TO 6+50.00

PLAT NO. _____
JOB NO. 30010-27
DATE DECEMBER 2024
DESIGNER CL
CHECKED HJ DRAWN BH
SHEET C5.10

FOR PERMIT

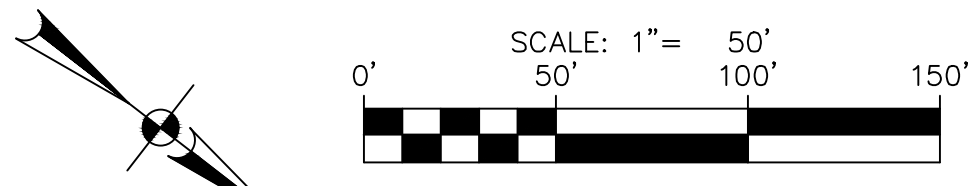

PROJECT LIMITS

EXISTING WATER

EXISTING SEWER

PROPOSED SEWER

PROPOSED WATER

PROPOSED SEWER LATERAL

FINISHED FLOOR ELEVATION FOR SEWER

PUBLIC UTILITY EASEMENT

PROPOSED STORM DRAIN

CAUTION!
WATER SERVICE/SEWER CROSSING


Diagram showing a cross-section of a water service/sewer crossing. The diagram includes a dashed line for 'PROJECT LIMITS', a solid line for 'EXISTING WATER' with a valve, a solid line for 'EXISTING SEWER' with a manhole, a solid line for 'PROPOSED SEWER' with a manhole, a solid line for 'PROPOSED WATER' with a valve, a solid line for 'PROPOSED SEWER LATERAL' with a manhole, and a solid line for 'FINISHED FLOOR ELEVATION FOR SEWER' with a label 'FF = XXXX.XX'. A 'FIRE HYDRANT' is also shown. A 'PUBLIC UTILITY EASEMENT' is indicated by a shaded area. A 'PROPOSED STORM DRAIN' is shown as a dashed line. A 'CAUTION! WATER SERVICE/SEWER CROSSING' warning is present. The diagram also shows a 'P.U.E.' (Public Utility Easement) and a 'P.U.E.' (Public Utility Easement) label.

1. SEWER PIPE WHERE WATER LINE CROSSES SHALL BE 160 P.S.I. AND MEET THE REQUIREMENTS OF ASTM D2241 WITH ONE 20" JOINT CENTERED AT WATER MAIN.
2. NO VERTICAL STACKS ALLOWED FOR ANY LOTS UNLESS OTHERWISE SPECIFIED BY THE ENGINEER.
3. WHEN HORIZONTAL DISTANCE BETWEEN SEWER PIPES AND WATER MAIN IS LESS THAN 9' FOOT OF SEPARATION, SEWER MAIN SHALL BE INSTALLED WITH 150 PSI (MIN) PSEPAR. PIPE AND FITTINGS IN ACCORDANCE WITH NEW YORK STATE WATER CONNECTION POLICY IN THE VICINITY OF WATER MAINS.
(SEE SEWER NOTES SHEET C5.30)
4. CONTRACTOR SHALL ENSURE THAT MANHOLES ABOVE OF PAVED AREAS ARE SET WITH TOP ELEVATIONS 2" ABOVE FINISHED GRADE WITH CONCRETE RING ENCASEMENT. CONTRACTOR SHALL ENSURE THAT MANHOLES IN PAVED AREAS ARE SET TO MATCH TOP OF FINISHED GRADE.
5. ALL SEWER PIPES SHALL BE 8" OR 12" PVC (SDR 26), UNLESS OTHERWISE NOTED.
6. CONTRACTOR IS TO VERIFY EXISTING INVERT OF SANITARY SEWER MAIN. IF ALERT ENGINEER IMMEDIATELY OF ANY DIFFERENCE FROM INVERT SHOWN ON PLANS.
7. CONTRACTOR SHALL PROTECT ALL EXISTING FENCES. ANY FENCE DAMAGED BY THE CONTRACTOR SHALL BE REPAIRED BY THE CONTRACTOR AT THEIR EXPENSE.
8. THE CONTRACTOR WILL BE RESPONSIBLE FOR DETERMINING EXACT LOCATION OF ALL UTILITIES AND DRAINAGE STRUCTURES WHETHER SHOWN ON THE PLANS OR NOT. THE CONTRACTOR SHALL UNCOVER ALL UTILITIES AND DRAINAGE STRUCTURES TO VERIFY SIZE, GRADE, AND LOCATION. THE CONTRACTOR SHALL NOTIFY THE ENGINEER IMMEDIATELY OF ANY DEVIATIONS FROM PLANS PRIOR TO BEGINNING CONSTRUCTION. ANY DAMAGE TO EXISTING UTILITIES, WHETHER SHOWN ON THE PLANS OR NOT, SHALL BE THE CONTRACTOR'S RESPONSIBILITY TO REPAIR, AT HIS' EXPENSE.
9. SEE THIS SHEET FOR TYPICAL SANITARY SEWER/WATER CROSSING DETAIL.
10. IF A CONFLICT EXISTS BETWEEN THE VARIOUS SUBMITTED DOCUMENTS (ENGINEERING CALCULATIONS, PROTECTED SPECIFICATIONS, PROJECTED PLANS, ADDENDUMS, ETC.), THE FOLLOWING DOCUMENTS TAKE PRECEDENCE: SPECIFICATIONS GOVERN OVER PLANS, SPECIAL CONDITIONS GOVERN OVER SPECIFICATIONS AND PLANS. ADDENDUMS TAKE PRECEDENCE OVER ALL.
11. LAST 20 L.F. OF 8" STUB-OUT SHALL BE CONSTRUCTED OF P.V.C. SDR 26 (160 P.S.I.) PRESSURE PIPE.
12. ALL SEWER PIPE LATERALS SHALL BE SDR 26 (CLASS 160) PVC PIPE.
13. WATER AND WASTEWATER SERVICES AND VALVE LOCATIONS SHALL BE MARKED AS FOLLOWS:
 - WATER SERVICE - "W" ON TOP OF CURB
 - WASTEWATER SERVICE - "SS" ON TOP OF CURB
 - VALVE - "V" ON FACE OF CURB
14. MARKS SHALL BE MADE DURING CONCRETE PLACEMENT WHEN POSSIBLE. TOOLS FOR CURB MARKINGS SHALL BE PURPOSE BUILT AND PRODUCE MARKINGS THAT ARE CLEAR AND MINIMIZE POTENTIAL FOR SPALLING.

CAUTION!

CONTRACTOR SHALL BE REQUIRED TO LOCATE ALL PUBLIC OR PRIVATE UTILITIES INCLUDING BUT NOT LIMITING TO: WATER, SEWER, TELEPHONE AND FIBER OPTIC LINES, SITE LIGHTING ELECTRIC, SECONDARY ELECTRIC, PRIMARY ELECTRICAL DUCTBANKS, LANDSCAPE IRRIGATION FACILITIES, AND GAS LINES. ANY UTILITY CONDITIONS THAT ARISE SHOULD BE COMMUNICATED TO THE ENGINEER PRIOR TO ANY ACTION AND PRIOR TO CONSTRUCTION. THE CONTRACTOR SHALL CONTACT 1-800-DIG-TESS A MINIMUM OF 48 HOURS PRIOR TO THE START OF CONSTRUCTION. ANY DAMAGE TO EXISTING UTILITIES SHALL BE THE SOLE RESPONSIBILITY OF THE CONTRACTOR AND THE REPAIR SHALL BE AT CONTRACTOR'S SOLE EXPENSE WHETHER THE UTILITY IS SHOWN ON THESE PLANS OR NOT.

CONTRACTOR AND/OR CONTRACTOR'S INDEPENDENTLY RETAINED EMPLOYEES OR STRUCTURAL DESIGN/ GEOTECHNICAL/ SAFETY/EQUIPMENT CONSULTANT, IF ANY, SHALL REVIEW THESE PLANS AND ANY AVAILABLE GEOTECHNICAL INFORMATION AND THE ANTICIPATED INSTALLATION SITES WITHIN THE PROPOSED WORK AREA IN ORDER TO DETERMINE THE PRESENCE OF TREND EXCAVATION SAFETY PROTECTION SYSTEMS, PROGRAMS AND/OR PROCEDURES FOR THE PROJECT DESCRIBED IN THE CONTRACT DOCUMENTS. THE CONTRACTOR'S IMPLEMENTATION OF THESE SYSTEMS, PROGRAMS AND/OR PROCEDURES SHALL PROVIDE FOR ADEQUATE TREND EXCAVATION SAFETY PROTECTION THAT COMPLY WITH THE MINIMUM STANDARDS FOR TREND EXCAVATIONS. SPECIFICALLY, CONTRACTOR AND/OR CONTRACTOR'S INDEPENDENTLY RETAINED EMPLOYEES OR SAFETY CONSULTANT SHALL BE AWARE OF THE SAFETY PROGRAM IN ACCORDANCE WITH OSHA STANDARDS GOVERNING THE PRESENCE AND ACTIVITIES OF INDIVIDUALS WORKING IN AND AROUND TREND EXCAVATION.




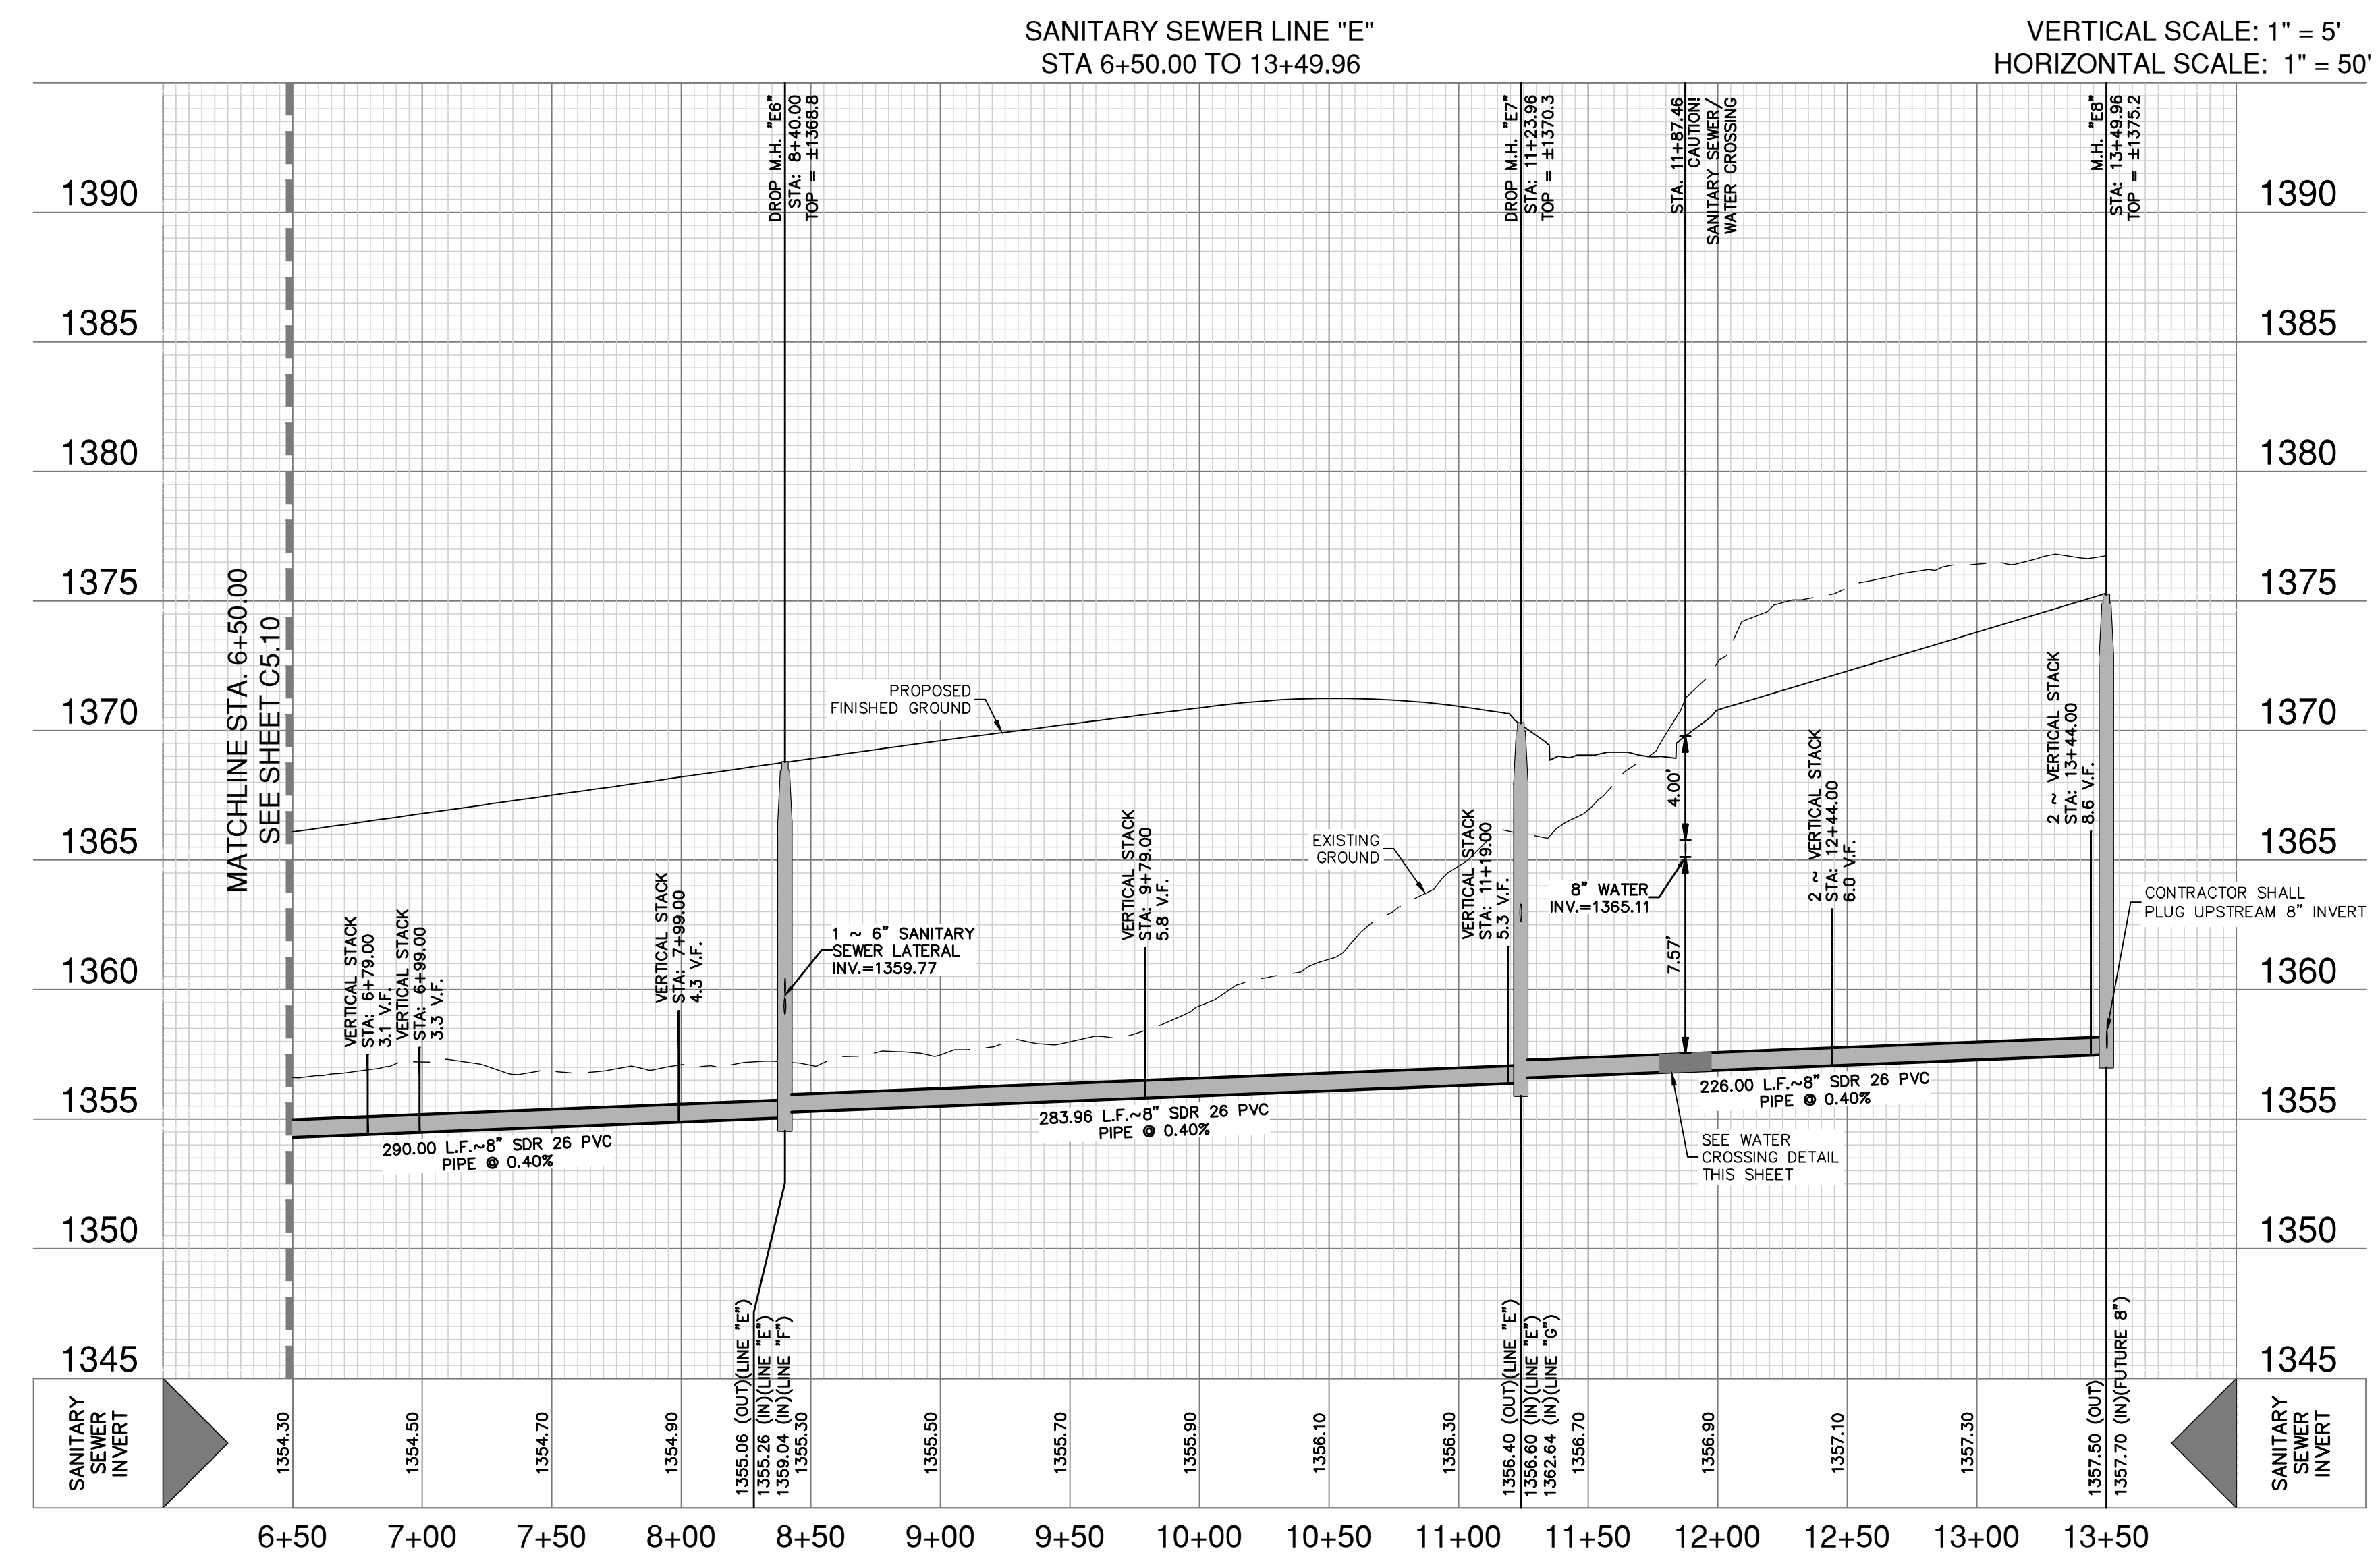


FOR PERMIT


[illegible]

Date: Apr. 24, 2025, 11:49am User: ID: mathew.duke
File: E:\300\10\22\Design\Ch\SSP-300102.dwg

THIS DOCUMENT HAS BEEN PRODUCED FROM MATERIAL THAT WAS STORED AND/OR TRANSMITTED ELECTRONICALLY AND MAY HAVE BEEN INADVERTENTLY ALTERED. RELY ONLY ON FINAL HARDCOPY MATERIALS BEARING THE CONSULTANT'S ORIGINAL SIGNATURE AND SEAL. AERIAL IMAGERY PROVIDED BY GOOGLE/UNLESS OTHERWISE NOTED. Imagery © 2015, CARPOODigital, Global, Texas Orthomosaic Program, USDA Farm Service Agency.

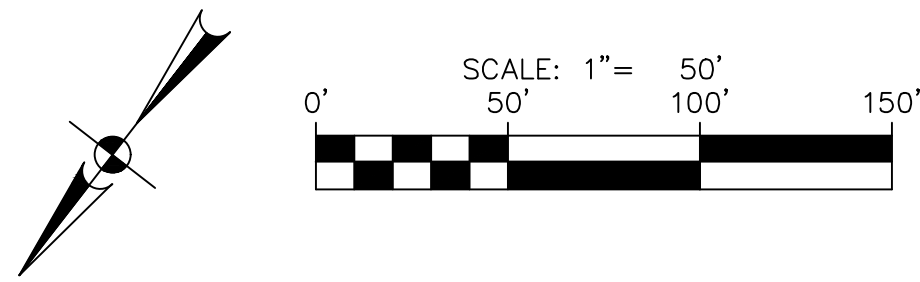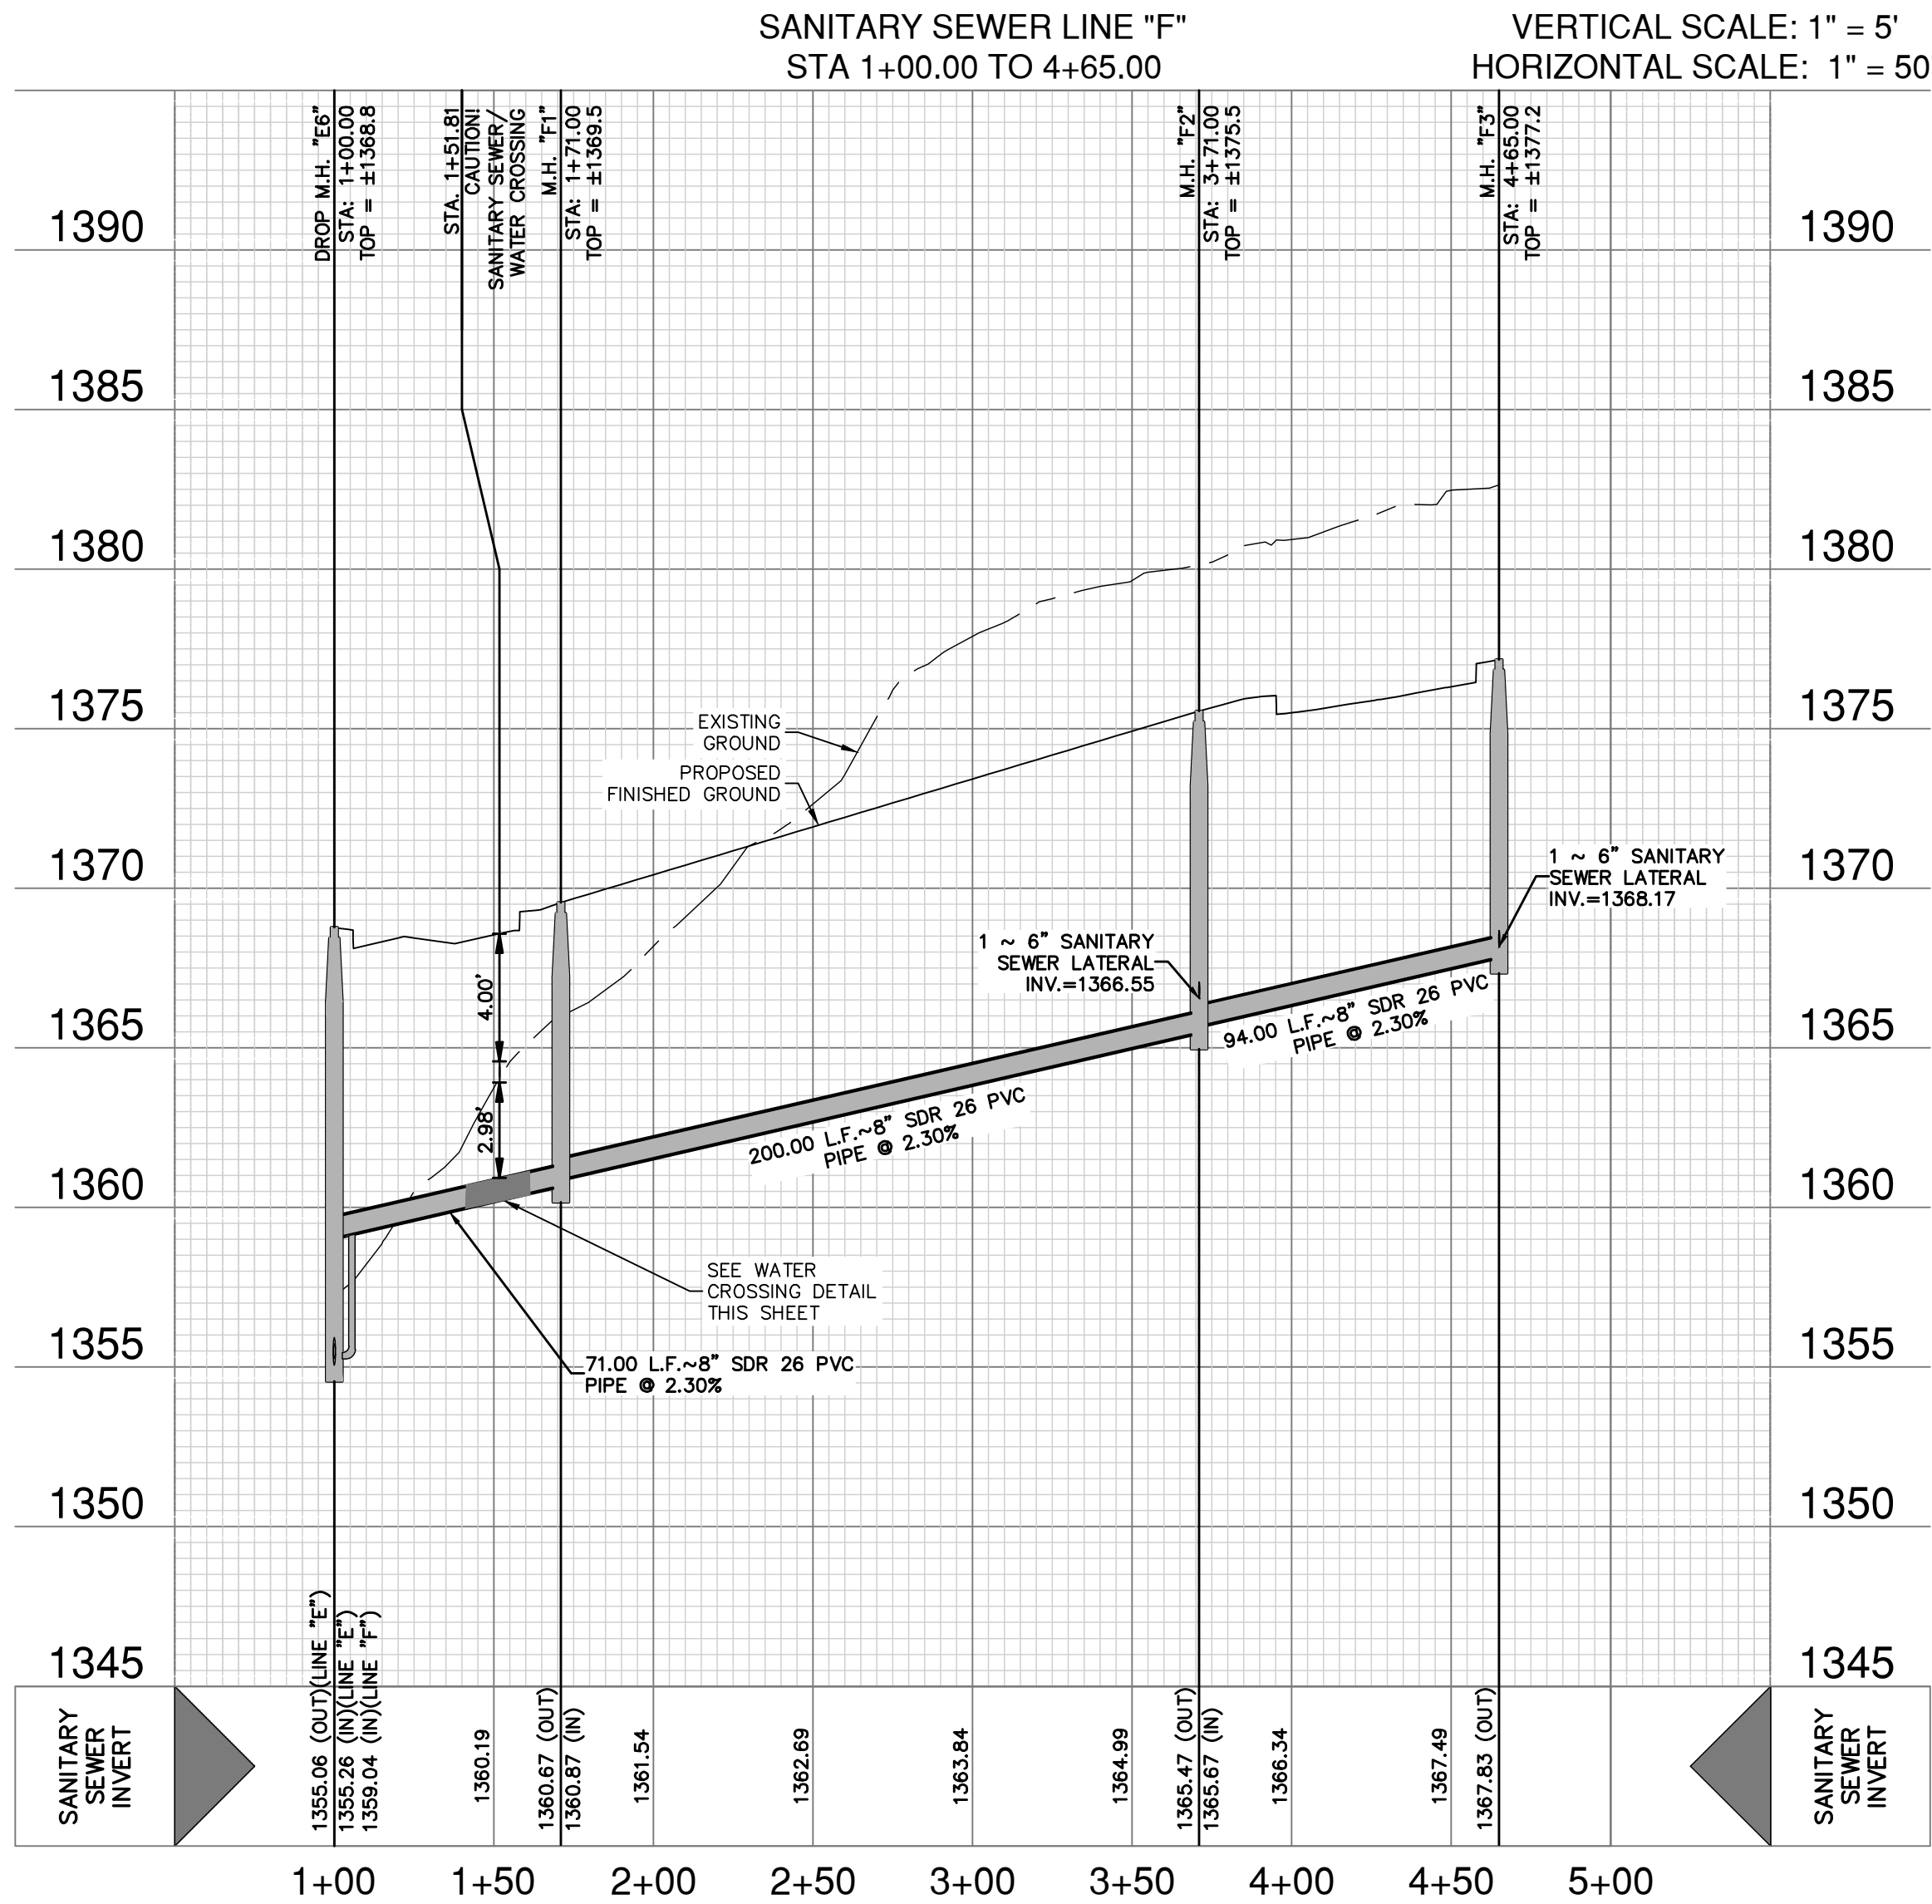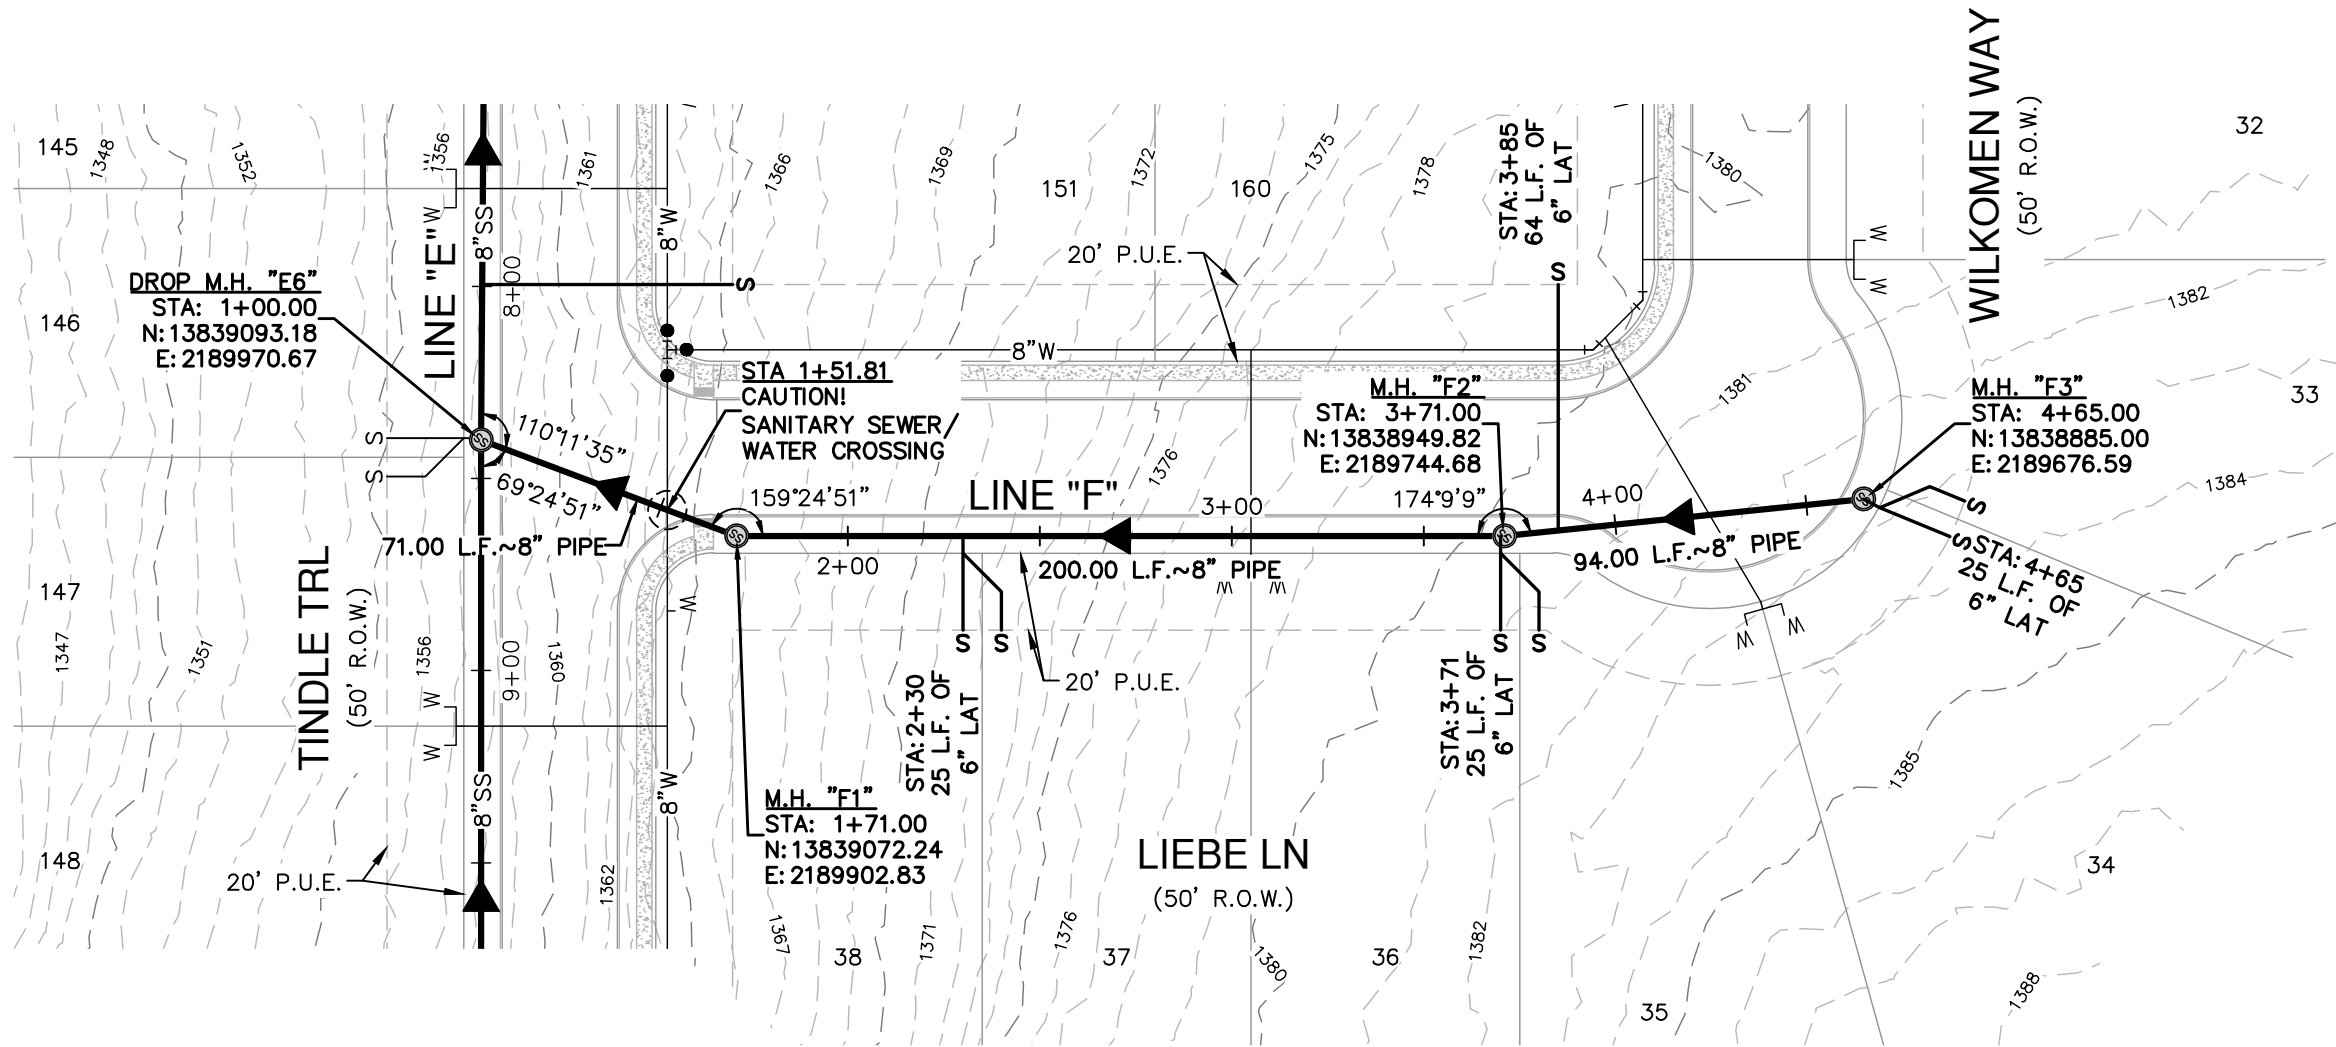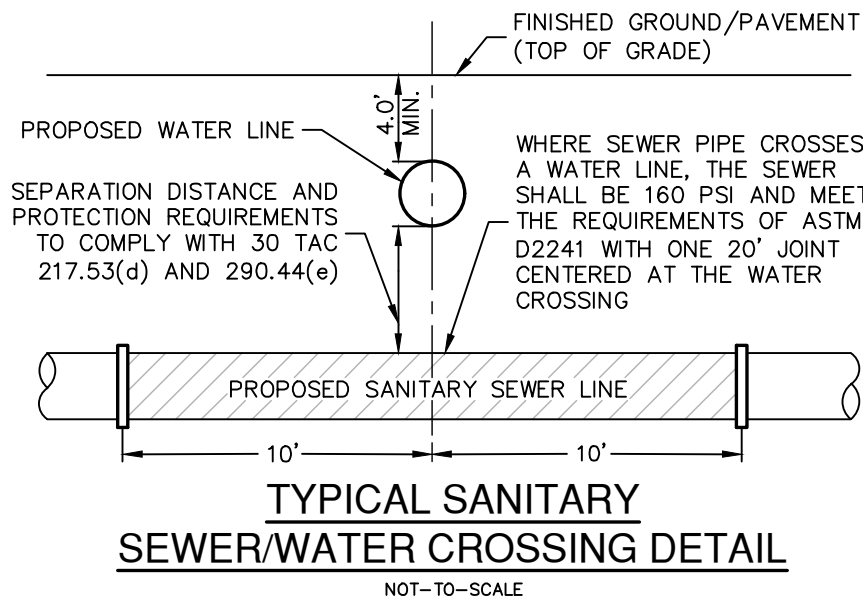

SEWER LEGEND

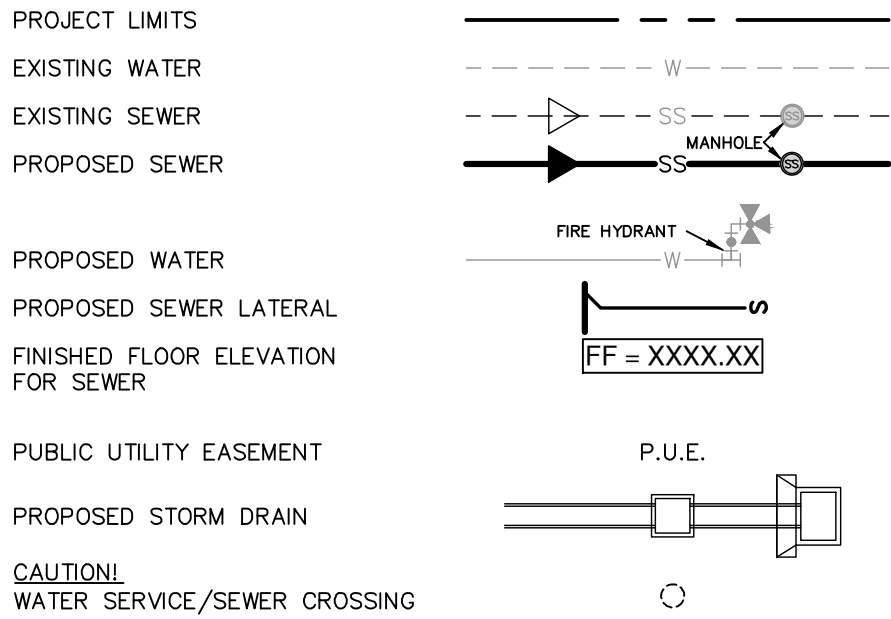

NOTES

- SEWER PIPE WHERE WATER LINE CROSSES SHALL BE 160 P.S.I. AND MEET THE REQUIREMENTS OF ASTM D2241 WITH ONE 20' JOINT CENTERED AT WATER MAIN.
- NO VERTICAL STACKS ALLOWED FOR ANY LOTS UNLESS OTHERWISE SPECIFIED BY THE ENGINEER.
- WHEN HORIZONTAL DISTANCE BETWEEN SEWER PIPES AND WATER MAIN IS LESS THAN 9 FOOT OF SEPARATION, SEWER MAIN SHALL BE INSTALLED WITH 150 PSI (MIN) PRESSURE PIPE AND FITTINGS IN ACCORDANCE WITH NBU'S WATER CONNECTION POLICY IN THE VICINITY OF WATER MAINS. (SEE SEWER NOTES SHEET C5.30)
- CONTRACTOR SHALL ENSURE THAT MANHOLES OUTSIDE OF PAVED AREAS ARE SET WITH TOP ELEVATIONS 2" ABOVE FINISHED GRADE WITH CONCRETE RING ENCASEMENT. CONTRACTOR SHALL ENSURE THAT MANHOLES IN PAVED AREAS ARE SET TO MATCH TOP OF FINISHED GRADE.
- ALL SEWER PIPES SHALL BE 8" OR 12" PVC (SDR 26), UNLESS OTHERWISE NOTED.
- CONTRACTOR IS TO VERIFY EXISTING INVERT OF SANITARY SEWER MAIN AND ALERT ENGINEER IMMEDIATELY OF ANY DIFFERENCE FROM INVERT SHOWN ON PLANS.
- CONTRACTOR SHALL PROTECT ALL EXISTING FENCES. ANY FENCE DAMAGED BY THE CONTRACTOR SHALL BE REPAIRED BY THE CONTRACTOR AT THEIR EXPENSE.
- THE CONTRACTOR WILL BE RESPONSIBLE FOR DETERMINING EXACT LOCATION OF ALL UTILITIES AND DRAINAGE STRUCTURES WHETHER SHOWN ON THE PLANS OR NOT. THE CONTRACTOR SHALL UNCOVER EXISTING UTILITIES PRIOR TO CONSTRUCTION TO VERIFY SIZE, GRADE, AND LOCATION. THE CONTRACTOR SHALL NOTIFY THE ENGINEER IMMEDIATELY OF ANY DEVIATIONS FROM PLANS PRIOR TO BEGINNING CONSTRUCTION. ANY DAMAGE TO EXISTING UTILITIES, WHETHER SHOWN ON THE PLANS OR NOT, SHALL BE THE CONTRACTOR'S RESPONSIBILITY TO REPAIR, AT HIS EXPENSE.
- SEE THIS SHEET FOR TYPICAL SANITARY SEWER/WATER CROSSING DETAIL.
- IF A CONFLICT EXISTS BETWEEN THE VARIOUS SUBMITTED DOCUMENTS (ENGINEERING CALCULATIONS, PROJECTED SPECIFICATIONS, PROJECTED PLANS, ADDENDUMS, ETC.), THE FOLLOWING DOCUMENTS TAKE PRECEDENT: SPECIFICATIONS GOVERN OVER PLANS, SPECIAL CONDITIONS GOVERN OVER SPECIFICATIONS AND PLANS. ADDENDUMS TAKE PRECEDENCE OVER ALL.
- LAST 20 L.F. OF 8" STUB-OUT SHALL BE CONSTRUCTED OF P.V.C. SDR 26 (160 P.S.I.) PRESSURE PIPE.
- ALL SEWER PIPE LATERALS SHALL BE SDR 26 (CLASS 160) PVC PIPE.
- ALL WATER AND WASTEWATER SERVICES AND VALVE LOCATIONS SHALL BE MARKED AS FOLLOWS:
 - WATER SERVICE- "W" ON TOP OF CURB
 - WASTEWATER SERVICE- "S" ON TOP OF CURB
 - VALVE- "V" ON FACE OF CURB
- MARKS SHALL BE MADE DURING CONCRETE PLACEMENT WHEN POSSIBLE. TOOLS FOR CURB MARKINGS SHALL BE PURPOSE BUILT AND PRODUCE MARKINGS THAT ARE CLEAR AND MINIMIZE POTENTIAL FOR SPALLING.

NOTE:
FOR PAVEMENT DESIGN SECTION SEE GEOTECHNICAL ENGINEERING REPORT.

CAUTION!!

CONTRACTOR SHALL BE REQUIRED TO LOCATE ALL PUBLIC OR PRIVATE UTILITIES INCLUDING BUT NOT LIMITING TO: WATER, SEWER, TELEPHONE AND FIBER OPTIC LINES, SITE LIGHTING ELECTRIC, SECONDARY ELECTRIC, PRIMARY ELECTRICAL DUCTBANKS, LANDSCAPE IRRIGATION FACILITIES, AND GAS LINES. ANY UTILITY CONFLICTS THAT ARISE SHOULD BE COMMUNICATED TO THE ENGINEER IMMEDIATELY AND PRIOR TO CONSTRUCTION. THE CONTRACTOR SHALL CONTACT 1-800-DIG-TESS A MINIMUM OF 48 HOURS PRIOR TO THE START OF CONSTRUCTION. ANY DAMAGE TO EXISTING UTILITIES SHALL BE THE SOLE RESPONSIBILITY OF THE CONTRACTOR AND THE REPAIR SHALL BE AT CONTRACTOR'S SOLE EXPENSE WHETHER THE UTILITY IS SHOWN ON THESE PLANS OR NOT.

TRENCH EXCAVATION SAFETY PROTECTION:

CONTRACTOR AND/ OR CONTRACTOR'S INDEPENDENTLY RETAINED EMPLOYEE OR STRUCTURAL DESIGN/ GEOTECHNICAL/ SAFETY/EQUIPMENT CONSULTANT, IF ANY, SHALL REVIEW THESE PLANS AND ANY AVAILABLE GEOTECHNICAL INFORMATION AND THE ANTICIPATED INSTALLATION SITES WITHIN THE PROJECT WORK AREA IN ORDER TO IMPLEMENT CONTRACTOR'S TRENCH EXCAVATION SAFETY PROTECTION SYSTEMS, PROGRAMS AND /OR PROCEDURES FOR THE PROJECT DESCRIBED IN THE CONTRACT DOCUMENTS. THE CONTRACTOR SHALL IMPLEMENTATION OF THESE SYSTEMS, PROGRAMS AND/OR PROCEDURES SHALL PROVIDE FOR ADEQUATE TRENCH EXCAVATION SAFETY PROTECTION THAT COMPLY WITH AS A MINIMUM, OSHA STANDARDS FOR TRENCH EXCAVATIONS. SPECIFICALLY, CONTRACTOR AND/OR CONTRACTOR'S INDEPENDENTLY RETAINED EMPLOYEE OR SAFETY CONSULTANT SHALL IMPLEMENT A TRENCH SAFETY PROGRAM IN ACCORDANCE WITH OSHA STANDARDS GOVERNING THE PRESENCE AND ACTIVITIES OF INDIVIDUALS WORKING IN AND AROUND TRENCH EXCAVATION.

PAPE-DAWSON
ENGINEERS

1072 INDEPENDENCE DR. STE 102 | NEW BRAUNFELS, TX 78132 | 830.652.5653
TEXAS ENGINEERING FIRM #479 1 TEXAS SURVEYING FIRM #1008860



MEYER RANCH UNIT 16
COMAL COUNTY, TEXAS

SANITARY SEWER LINE F - PLAN & PROFILE
STA 1+00.00 TO 4+65.00



PLAT NO. _____
JOB NO. 30010-27
DATE DECEMBER 2024
DESIGNER CL
CHECKED **HF** DRAWN BH
SHEET **C5.12**

FOR PERMIT


Date: Apr. 24, 2025 11:49am User: ID: matthew.duke
File: E:\300\1022\Design\Civil\SSG-3001022.dwg

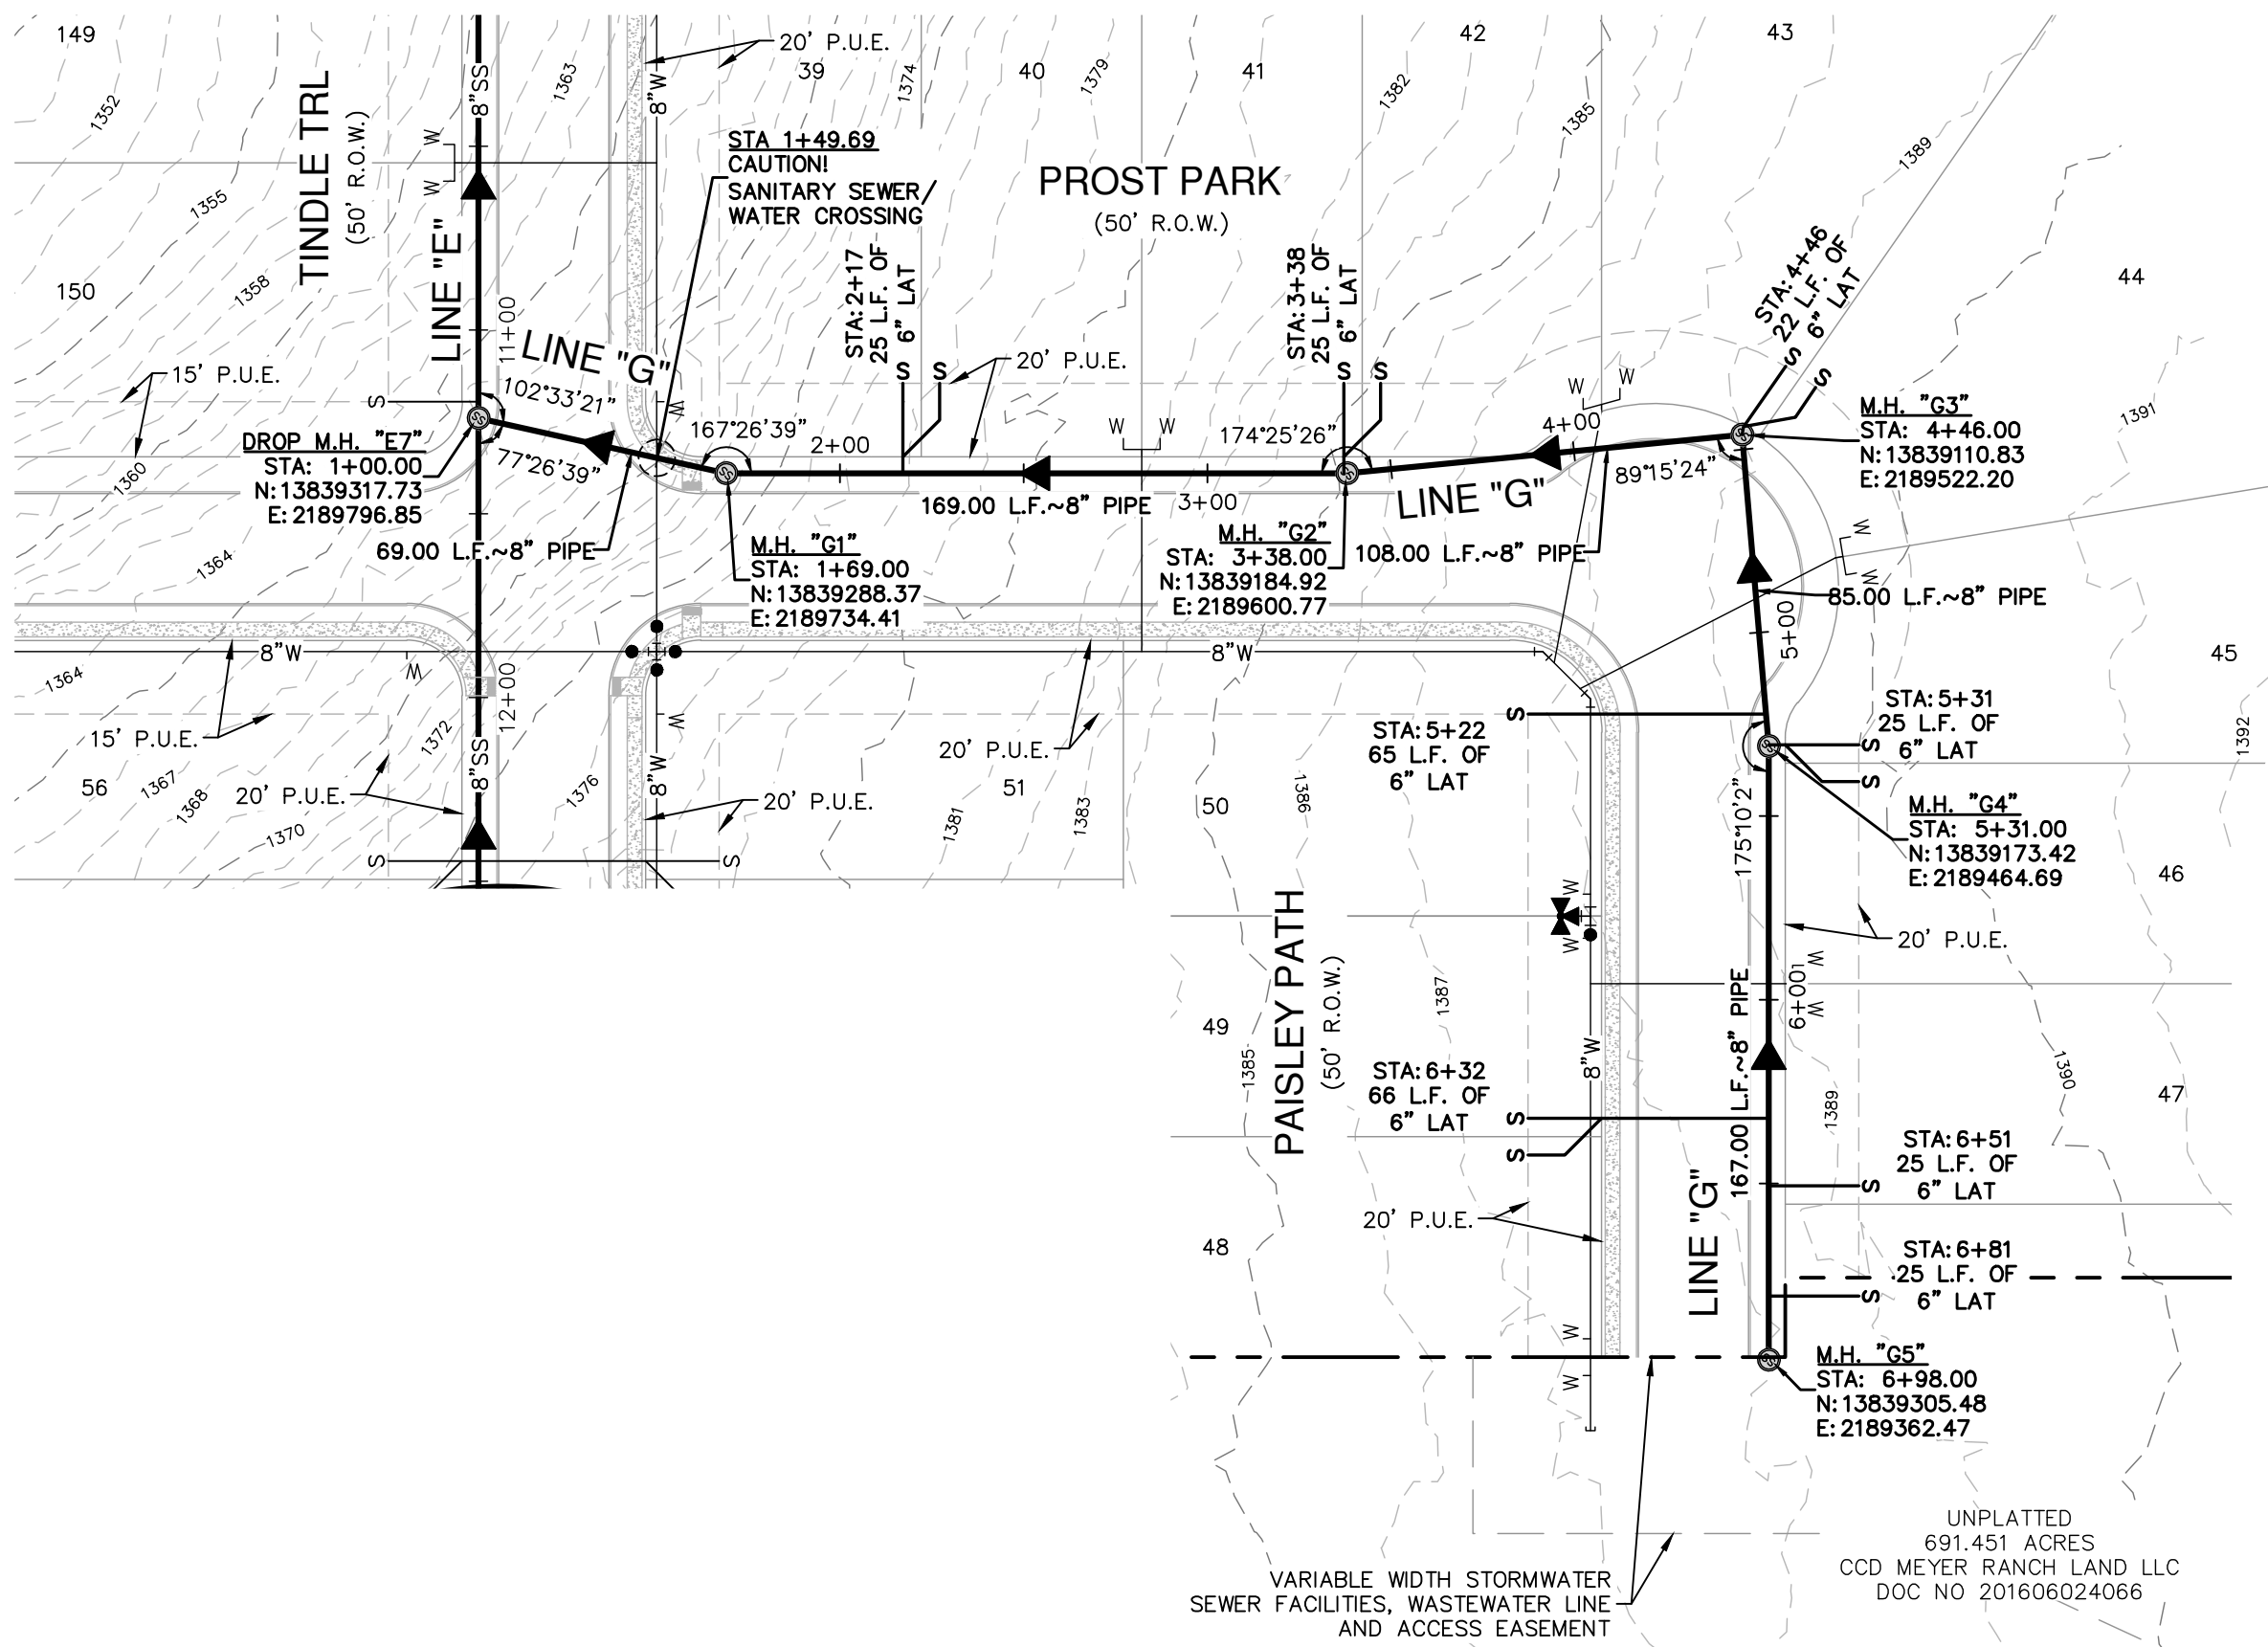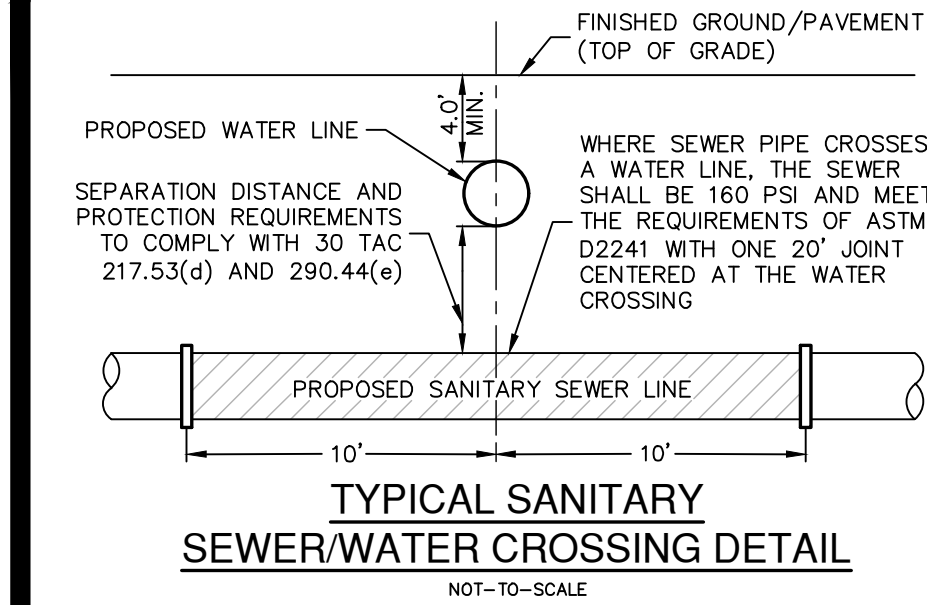

SANITARY SEWER LINE "G"
STA 1+00.00 TO 6+98.00
VERTICAL SCALE: 1" = 5'
HORIZONTAL SCALE: 1" = 50'

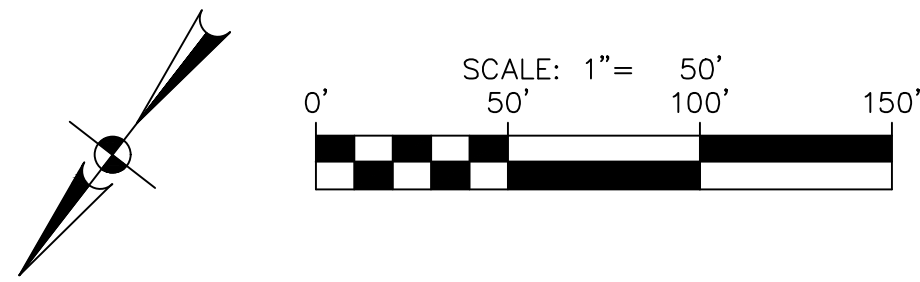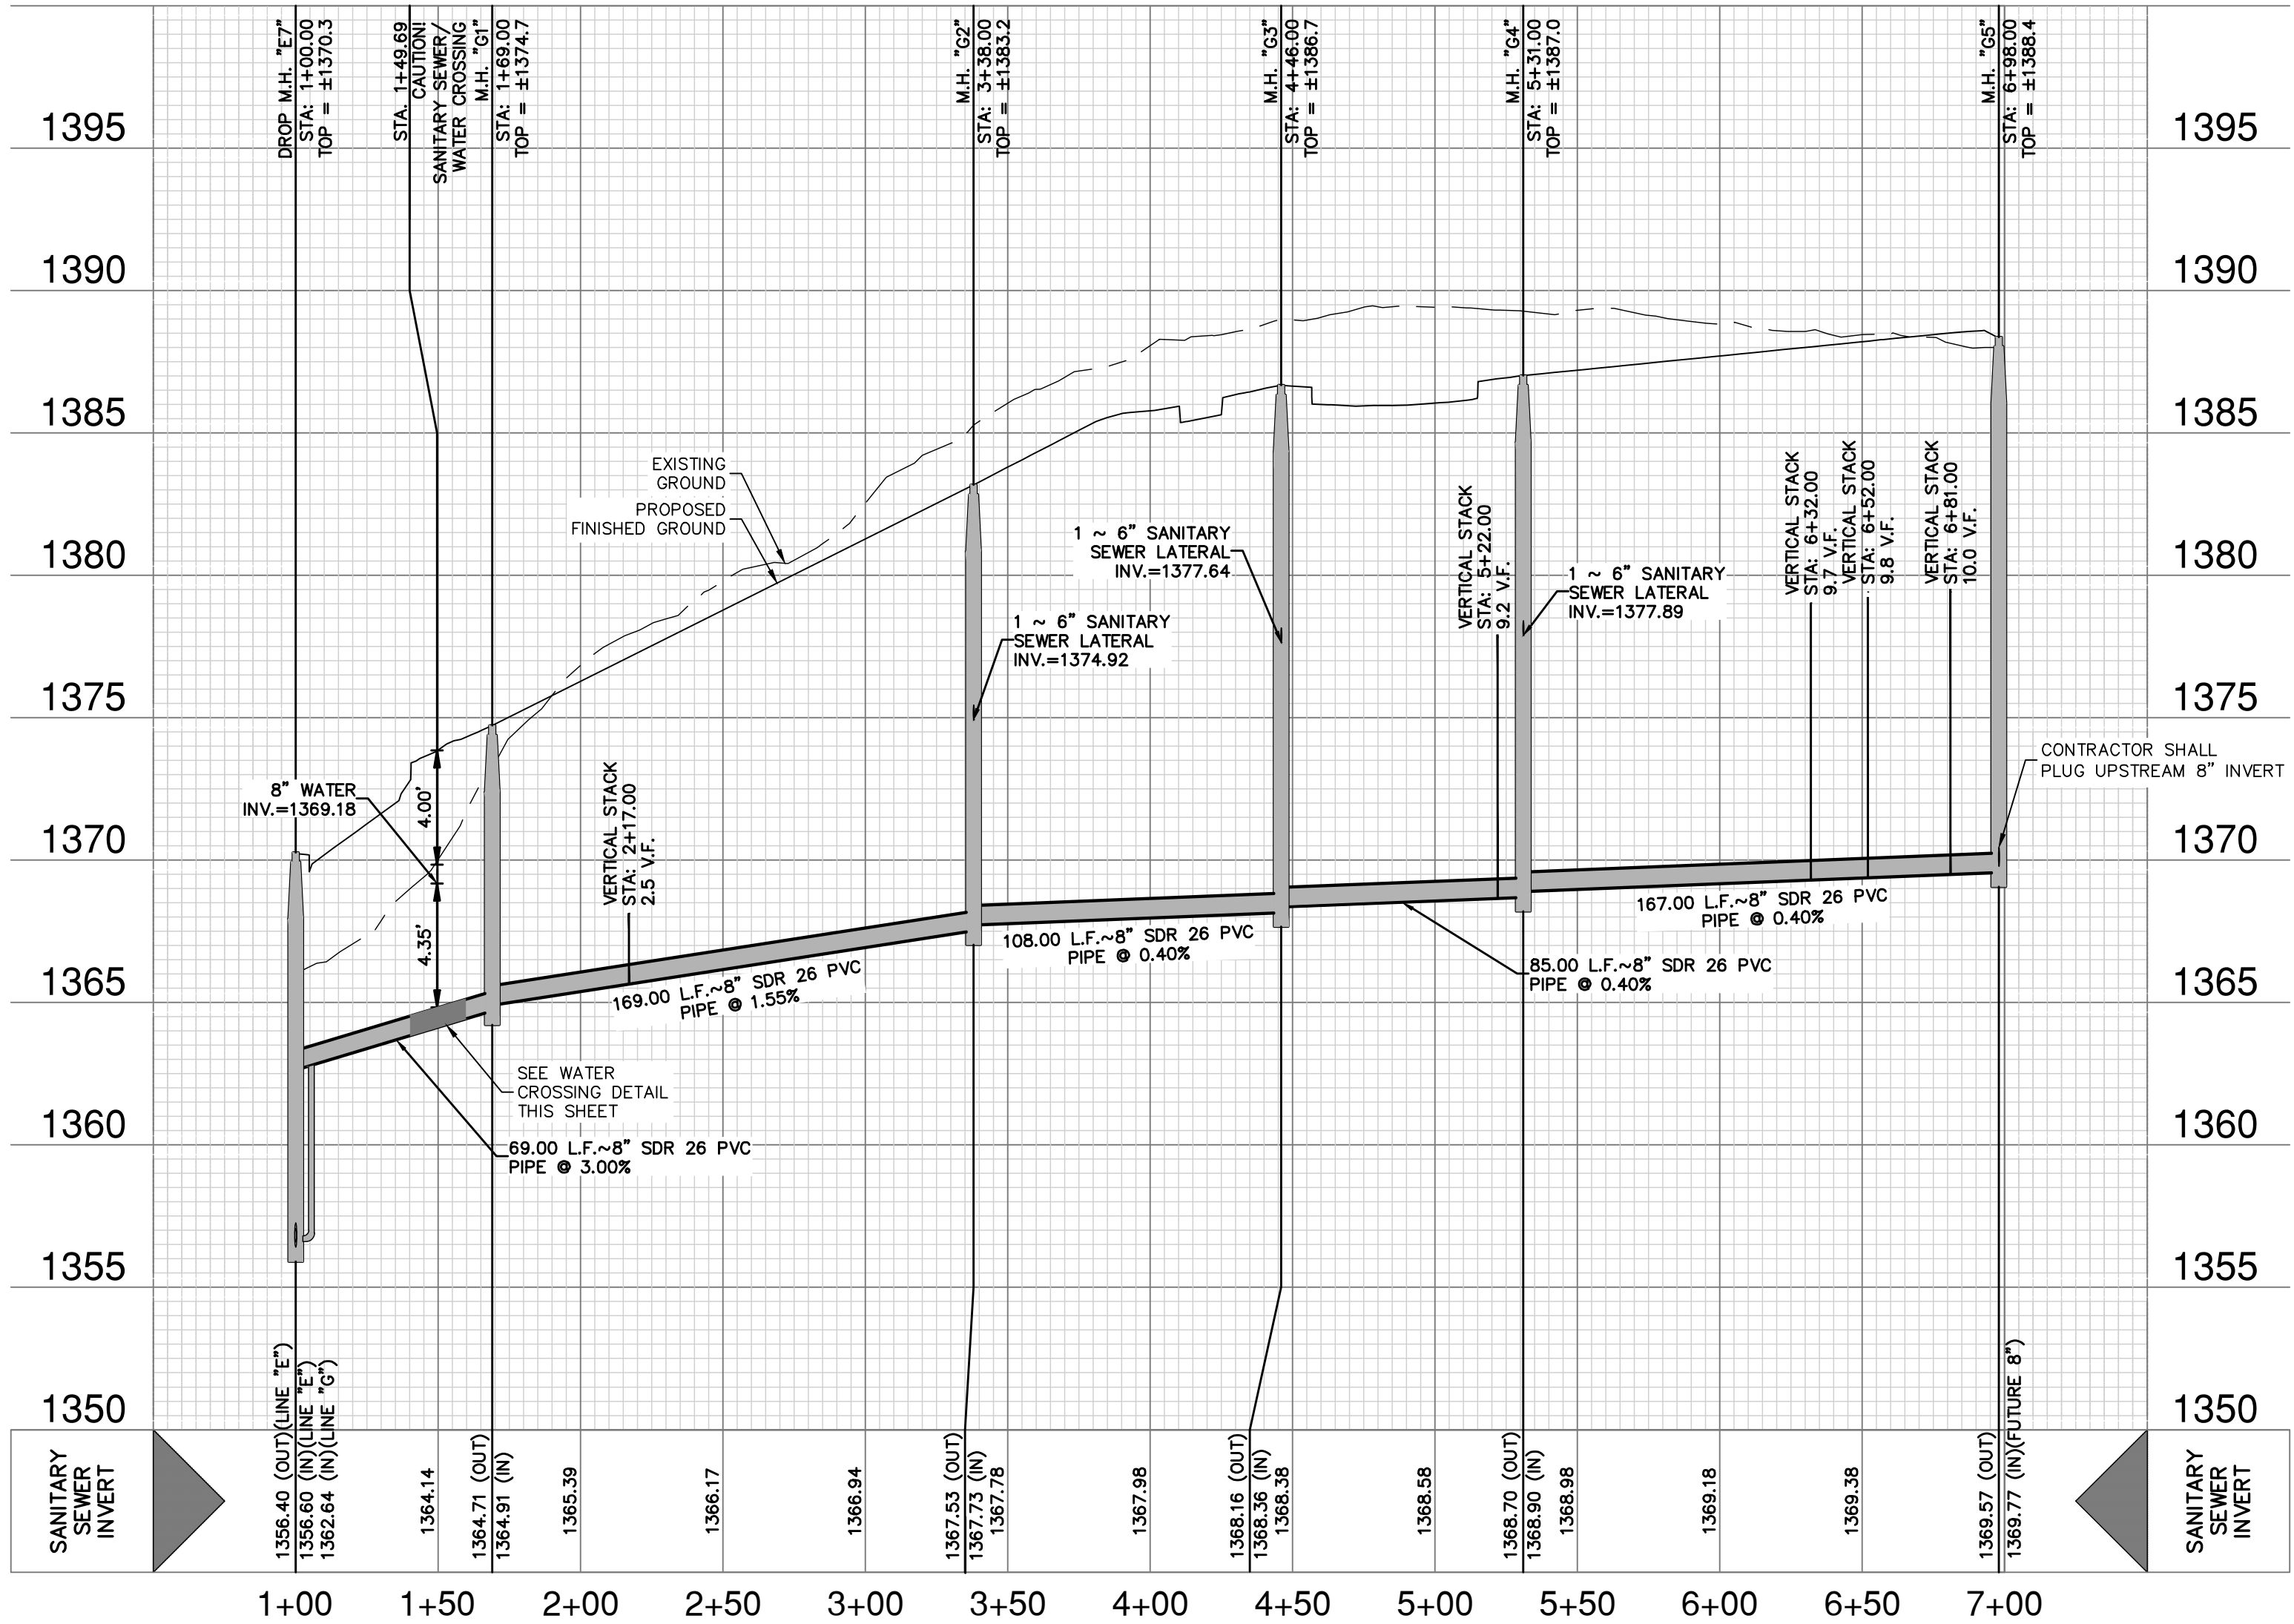

SEWER LEGEND

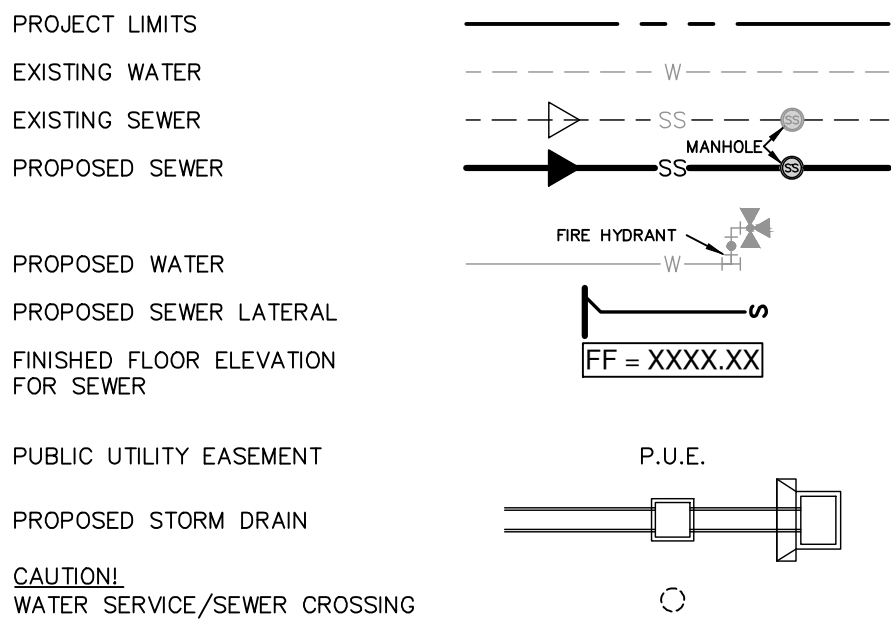

NOTES

- SEWER PIPE WHERE WATER LINE CROSSES SHALL BE 160 P.S.I. AND MEET THE REQUIREMENTS OF ASTM D2241 WITH ONE 20' JOINT CENTERED AT WATER MAIN.
- NO VERTICAL STACKS ALLOWED FOR ANY LOTS UNLESS OTHERWISE SPECIFIED BY THE ENGINEER.
- WHEN HORIZONTAL DISTANCE BETWEEN SEWER PIPES AND WATER MAIN IS LESS THAN 9 FOOT OF SEPARATION, SEWER MAIN SHALL BE INSTALLED WITH 150 PSI (MIN) PRESSURE PIPE AND FITTINGS IN ACCORDANCE WITH NBU'S WATER CONNECTION POLICY IN THE VICINITY OF WATER MAINS. (SEE SEWER NOTES SHEET C5.30)
- CONTRACTOR SHALL ENSURE THAT MANHOLES OUTSIDE OF PAVED AREAS ARE SET WITH TOP ELEVATIONS 2" ABOVE FINISHED GRADE WITH CONCRETE RING ENCASUREMENT. CONTRACTOR SHALL ENSURE THAT MANHOLES IN PAVED AREAS ARE SET TO MATCH TOP OF FINISHED GRADE.
- ALL SEWER PIPES SHALL BE 8" OR 12" PVC (SDR 26), UNLESS OTHERWISE NOTED.
- CONTRACTOR IS TO VERIFY EXISTING INVERT OF SANITARY SEWER MAIN AND ALERT ENGINEER IMMEDIATELY OF ANY DIFFERENCE FROM INVERT SHOWN ON PLANS.
- CONTRACTOR SHALL PROTECT ALL EXISTING FENCES. ANY FENCE DAMAGED BY THE CONTRACTOR SHALL BE REPAIRED BY THE CONTRACTOR AT THEIR EXPENSE.
- THE CONTRACTOR WILL BE RESPONSIBLE FOR DETERMINING EXACT LOCATION OF ALL UTILITIES AND DRAINAGE STRUCTURES WHETHER SHOWN ON THE PLANS OR NOT. THE CONTRACTOR SHALL UNCOVER EXISTING UTILITIES PRIOR TO CONSTRUCTION TO VERIFY SIZE, GRADE, AND LOCATION. THE CONTRACTOR SHALL NOTIFY THE ENGINEER IMMEDIATELY OF ANY DEVIATIONS FROM PLANS PRIOR TO BEGINNING CONSTRUCTION. ANY DAMAGE TO EXISTING UTILITIES, WHETHER SHOWN ON THE PLANS OR NOT, SHALL BE THE CONTRACTOR'S RESPONSIBILITY TO REPAIR AT HIS EXPENSE.
- SEE THIS SHEET FOR TYPICAL SANITARY SEWER/WATER CROSSING DETAIL.
- IF A CONFLICT EXISTS BETWEEN THE VARIOUS SUBMITTED DOCUMENTS (ENGINEERING CALCULATIONS, PROJECTED SPECIFICATIONS, PROJECTED PLANS, ADDENDUMS, ETC.), THE FOLLOWING DOCUMENTS TAKE PRECEDENT: SPECIFICATIONS GOVERN OVER PLANS, SPECIAL CONDITIONS GOVERN OVER SPECIFICATIONS AND PLANS. ADDENDUMS TAKE PRECEDENCE OVER ALL.
- LAST 20 L.F. OF 8" STUB-OUT SHALL BE CONSTRUCTED OF P.V.C. SDR 26 (160 P.S.I.) PRESSURE PIPE.
- ALL SEWER PIPE LATERALS SHALL BE SDR 26 (CLASS 160) PVC PIPE.
- ALL WATER AND WASTEWATER SERVICES AND VALVE LOCATIONS SHALL BE MARKED AS FOLLOWS:
 - WATER SERVICE- "W" ON TOP OF CURB
 - WASTEWATER SERVICE- "S" ON TOP OF CURB
 - VALVE- "V" ON FACE OF CURB
- MARKS SHALL BE MADE DURING CONCRETE PLACEMENT WHEN POSSIBLE. TOOLS FOR CURB MARKINGS SHALL BE PURPOSE BUILT AND PRODUCE MARKINGS THAT ARE CLEAR AND MINIMIZE POTENTIAL FOR SPALLING.

NOTE:
FOR PAVEMENT DESIGN SECTION SEE GEOTECHNICAL ENGINEERING REPORT.

CAUTION!!

CONTRACTOR SHALL BE REQUIRED TO LOCATE ALL PUBLIC OR PRIVATE UTILITIES INCLUDING BUT NOT LIMITING TO: WATER, SEWER, TELEPHONE AND FIBER OPTIC LINES, SITE LIGHTING ELECTRIC, SECONDARY ELECTRIC, PRIMARY ELECTRICAL DUCTBANKS, LANDSCAPE IRRIGATION FACILITIES, AND GAS LINES. ANY UTILITY CONFLICTS THAT ARISE SHOULD BE COMMUNICATED TO THE ENGINEER IMMEDIATELY AND PRIOR TO CONSTRUCTION. THE CONTRACTOR SHALL CONTACT 1-800-DIG-TESS A MINIMUM OF 48 HOURS PRIOR TO THE START OF CONSTRUCTION. ANY DAMAGE TO EXISTING UTILITIES SHALL BE THE SOLE RESPONSIBILITY OF THE CONTRACTOR AND THE REPAIR SHALL BE AT CONTRACTOR'S SOLE EXPENSE WHETHER THE UTILITY IS SHOWN ON THESE PLANS OR NOT.

TRENCH EXCAVATION SAFETY PROTECTION:

CONTRACTOR AND/ OR CONTRACTOR'S INDEPENDENTLY RETAINED EMPLOYEE OR STRUCTURAL DESIGN/ GEOTECHNICAL/ SAFETY/EQUIPMENT CONSULTANT, IF ANY, SHALL REVIEW THESE PLANS AND ANY AVAILABLE GEOTECHNICAL INFORMATION AND THE ANTICIPATED INSTALLATION SITES WITHIN THE PROJECT WORK AREA IN ORDER TO IMPLEMENT CONTRACTOR'S TRENCH EXCAVATION SAFETY PROTECTION SYSTEMS, PROGRAMS AND /OR PROCEDURES FOR THE PROJECT DESCRIBED IN THE CONTRACT DOCUMENTS. THE CONTRACTOR'S IMPLEMENTATION OF THESE SYSTEMS, PROGRAMS AND/OR PROCEDURES SHALL PROVIDE FOR ADEQUATE TRENCH EXCAVATION SAFETY PROTECTION THAT COMPLY WITH AS A MINIMUM, OSHA STANDARDS FOR TRENCH EXCAVATIONS. SPECIFICALLY, CONTRACTOR AND/OR CONTRACTOR'S INDEPENDENTLY RETAINED EMPLOYEE OR SAFETY CONSULTANT SHALL IMPLEMENT A TRENCH SAFETY PROGRAM IN ACCORDANCE WITH OSHA STANDARDS GOVERNING THE PRESENCE AND ACTIVITIES OF INDIVIDUALS WORKING IN AND AROUND TRENCH EXCAVATION.



PAPE-DAWSON
ENGINEERS

MEYER RANCH UNIT 16
COMAL COUNTY, TEXAS

SANITARY SEWER LINE G - PLAN & PROFILE
STA 1+00.00 TO 6+98.00

PLAT NO. _____
JOB NO. 30010-27
DATE DECEMBER 2024
DESIGNER CL
CHECKED **HF** DRAWN BH
SHEET **C5.13**

FOR PERMIT

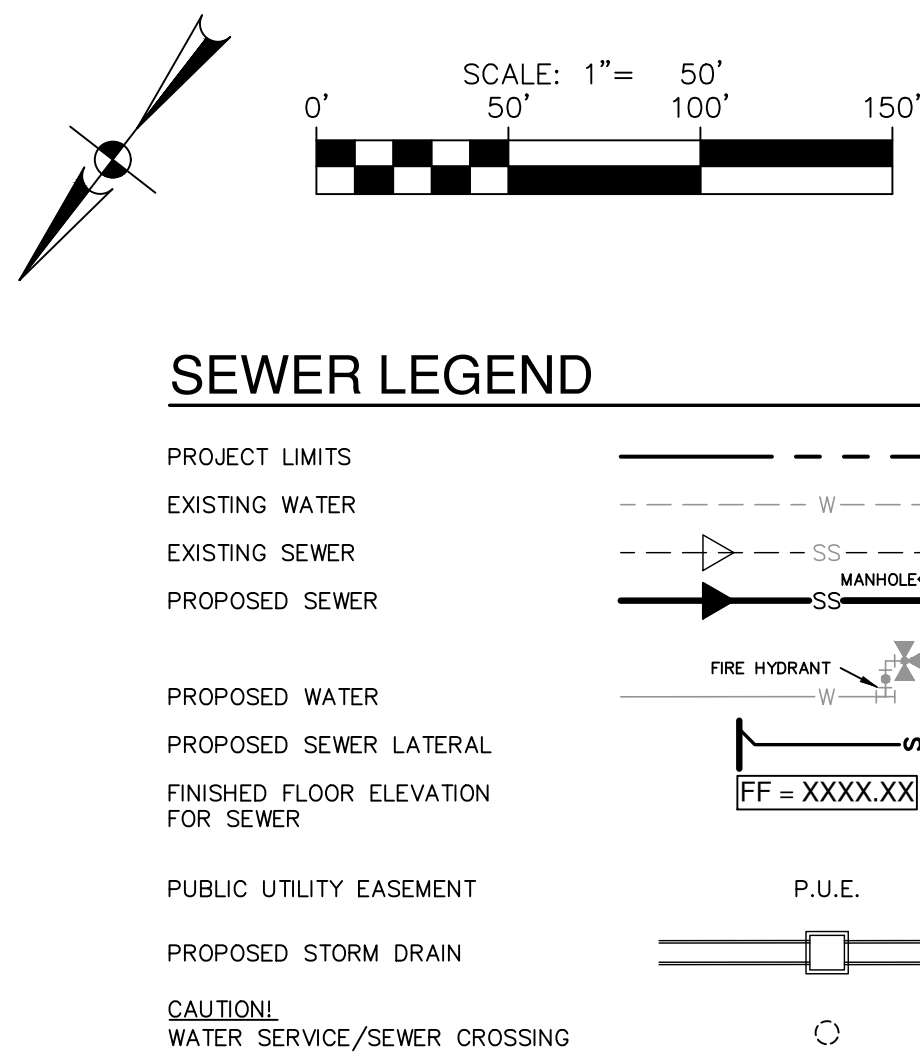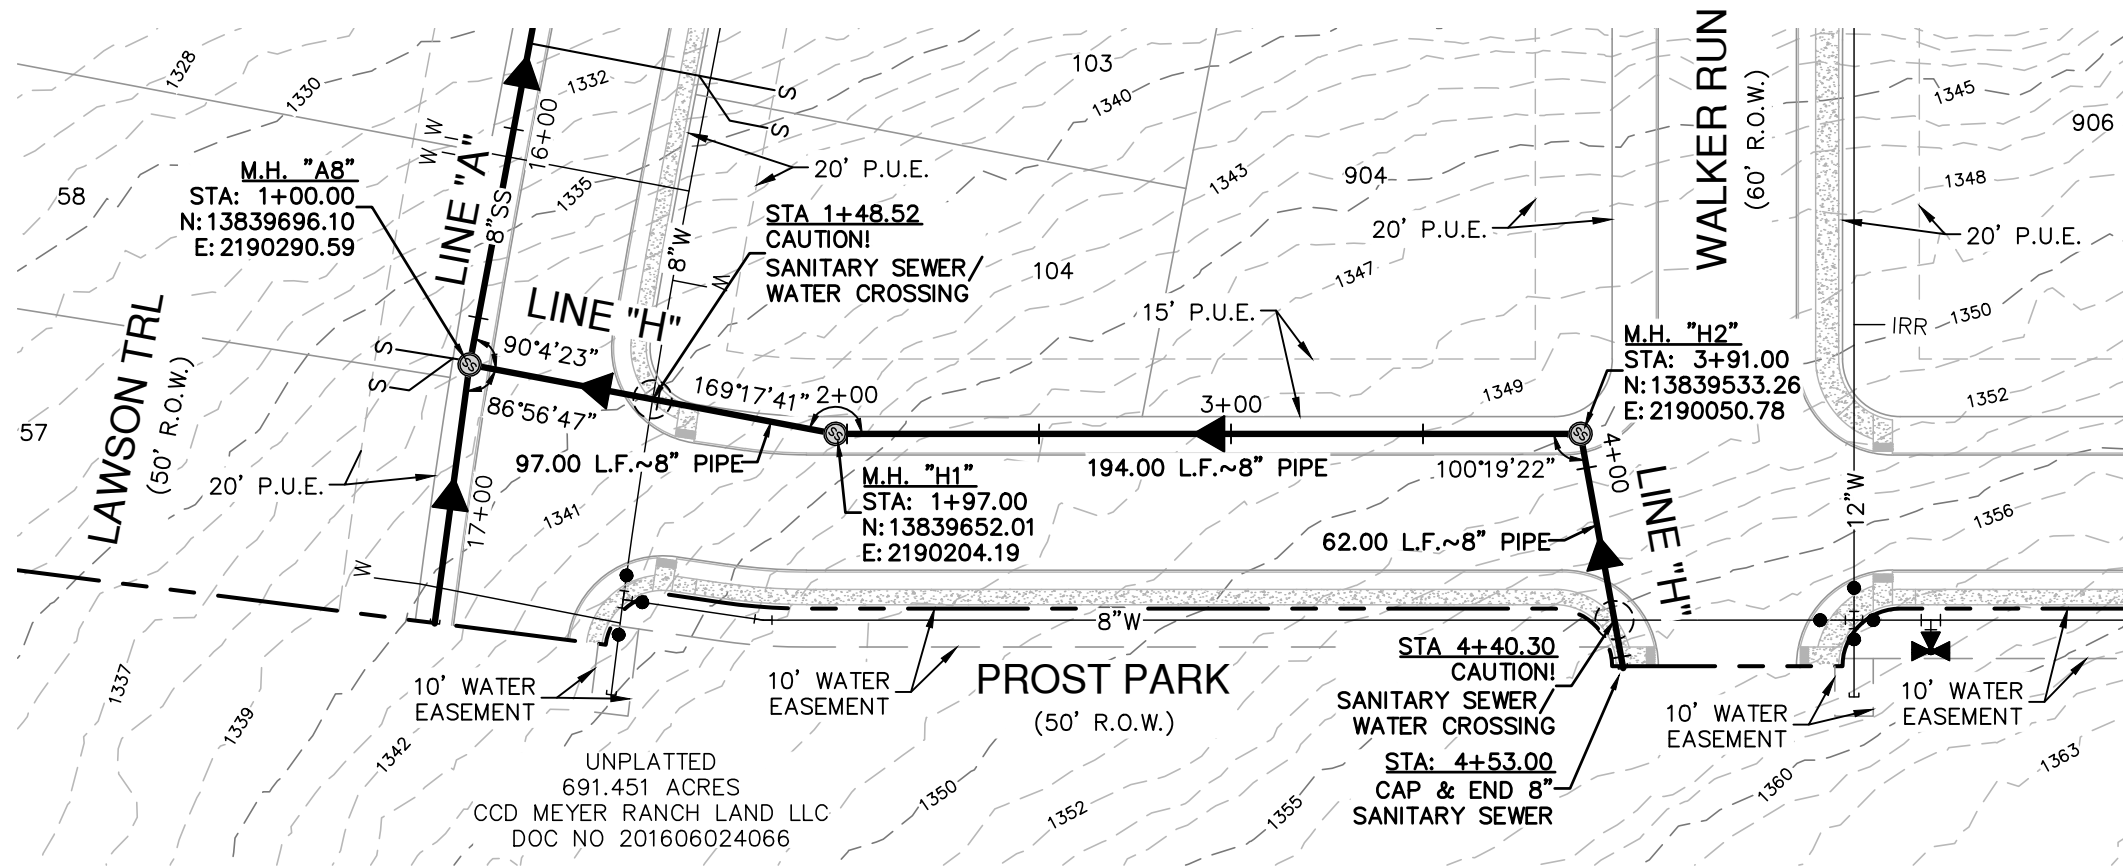

NOTES

1. SEWER PIPE WHERE WATER LINE CROSSES SHALL BE 160 P.S.I. AND MEET THE REQUIREMENTS OF ASTM D2241 WITH ONE 20' JOINT CENTERED AT WATER MAIN.
2. NO VERTICAL STACKS ALLOWED FOR ANY LOTS UNLESS OTHERWISE SPECIFIED BY THE ENGINEER.
3. WHEN HORIZONTAL DISTANCE BETWEEN SEWER PIPES AND WATER MAIN IS LESS THAN 9 FOOT OF SEPARATION, SEWER MAIN SHALL BE INSTALLED WITH 150 P.S.I. PRESSURE PIPE AND FITTINGS IN ACCORDANCE WITH NBU'S WATER CONNECTION POLICY IN THE VICINITY OF WATER MAINS.
(SEE SEWER NOTES SHEET CS.30)
4. CONTRACTOR SHALL ENSURE THAT MANHOLES OUTSIDE OF PAVED AREAS ARE SET WITH TOP ELEVATIONS 2" ABOVE FINISHED GRADE WITH CONCRETE RING ENCASEMENT. CONTRACTOR SHALL ENSURE THAT MANHOLES IN PAVED AREAS ARE SET TO MATCH TOP OF FINISHED GRADE.
5. ALL SEWER PIPES SHALL BE 8" OR 12" PVC (SDR 26), UNLESS OTHERWISE NOTED.
6. CONTRACTOR IS TO VERIFY EXISTING INVERT OF SANITARY SEWER MAIN AND VERT. INVERT IMMEDIATELY OF ANY DIFFERENCE FROM INVERT SHOWN ON PLANS.
7. CONTRACTOR SHALL PROTECT ALL EXISTING FENCES. ANY FENCE DAMAGED BY THE CONTRACTOR SHALL BE REPAIRED BY THE CONTRACTOR AT THEIR EXPENSE.
8. THE CONTRACTOR WILL BE RESPONSIBLE FOR DETERMINING EXACT LOCATION OF ALL UTILITIES AND DRAINAGE STRUCTURES WHETHER SHOWN ON THE PLANS OR NOT. THE CONTRACTOR SHALL UNCOVER EXISTING UTILITIES PRIOR TO ANY CONSTRUCTION TO VERIFY SIZE, GRADE, AND LOCATION. THE CONTRACTOR SHALL NOTIFY THE ENGINEER IMMEDIATELY OF ANY DEVIATIONS FROM PLANS PRIOR TO BEGINNING CONSTRUCTION. ANY DAMAGE TO EXISTING UTILITIES, WHETHER SHOWN ON THE PLANS OR NOT, SHALL BE THE CONTRACTOR'S RESPONSIBILITY TO REPAIR, AT HIS EXPENSE.
9. SEE THIS SHEET FOR TYPICAL SANITARY SEWER/WATER CROSSING DETAIL.
10. IF A CONFLICT EXISTS BETWEEN THE VARIOUS SUBMITTED DOCUMENTS (ENGINEERING CALCULATIONS, PROJECTED SPECIFICATIONS, PROJECTED PLANS, ADDENDUMS, ETC.), THE FOLLOWING DOCUMENTS TAKE PRECEDENT: SPECIFICATIONS GOVERN OVER PLANS, SPECIAL CONDITIONS GOVERN OVER SPECIFICATIONS AND PLANS. ADDENDUMS TAKE PRECEDENCE OVER ALL.
11. LAST 20' L.F. OF 8" STUB-OUT SHALL BE CONSTRUCTED OF P.V.C. SDR 26 (160 P.S.I.) PRESSURE PIPE.
12. ALL SEWER PIPE LATERALS SHALL BE SDR 26 (CLASS 160) PVC PIPE.
13. ALL WATER AND WASTEWATER SERVICES AND VALVE LOCATIONS SHALL BE MARKED AS FOLLOWS:
 - WATER SERVICE - "W" ON TOP OF CURB
 - WASTEWATER SERVICE - "S" ON TOP OF CURB
 - VALVE - "V" ON FACE OF CURB
14. MARKS SHALL BE MADE DURING CONCRETE PLACEMENT WHEN POSSIBLE. TOOLS FOR CURB MARKINGS SHALL BE PURPOSE BUILT AND PROOF MARKINGS THAT ARE CLEAR AND MINIMIZE POTENTIAL FOR SPALLING.

NOTE:
FOR PAVEMENT DESIGN SECTION SEE GEOTECHNICAL ENGINEERING REPORT

CAUTION!!

CONTRACTOR SHALL BE REQUIRED TO LOCATE ALL PUBLIC OR PRIVATE UTILITIES INCLUDING BUT NOT LIMITING TO: WATER, SEWER, TELEPHONE, FIBER OPTIC LINES, SITE LIGHTING ELECTRIC, SECONDARY ELECTRIC, PRIVATE FIRE HYDRANTS, DUCTED GAS LINES, AND FACTORY AIR CONDITIONING LINES. ANY UTILITY CONFLICTS THAT ARISE SHOULD BE COMMUNICATED TO ENGINEER IMMEDIATELY AND PRIOR TO CONSTRUCTION, THE CONTRACTOR SHALL BE RESPONSIBLE TO MAINTAIN A MINIMUM OF 18 INCHES TO EXISTING UTILITIES. ANY DAMAGE TO EXISTING UTILITIES SHALL BE THE SOLE RESPONSIBILITY OF THE CONTRACTOR AND THE REPAIR SHALL BE AT CONTRACTOR'S SOLE EXPENSE WHETHER THE UTILITY IS SHOWN ON THESE PLANS OR NOT.

TRENCH EXCAVATION SAFETY PROTECTION

CONTRACTOR AND/OR CONTRACTOR'S INDEPENDENTLY RETAINED EMPLOYEES OR STRUCTURAL DESIGN/ GEOTECHNICAL/ SAFETY/EQUIPMENT CONSULTANTS SHALL REVIEW THESE PLANS AND ANY AVAILABLE GEOTECHNICAL INFORMATION AND THE PROJECT'S INSTALLATION SITES AND THE PROJECT WORK AREA IN ORDER TO IMPLEMENT CONTRACTOR'S TRENCH EXCAVATION SAFETY PROTECTION SYSTEMS, PROGRAMS AND PROCEDURES FOR THE PROJECT DESCRIBED IN THE CONTRACT DOCUMENTS. THE CONTRACTOR'S IMPLEMENTATION OF THESE SYSTEMS, PROGRAMS AND/OR PROCEDURES SHALL PROVIDE FOR ADEQUATE TRENCH EXCAVATION SAFETY PROTECTION THAT COMPLY WITH AS A MINIMUM, OSHA STANDARD 1926.650 EXCAVATIONS. SPECIFICALLY, CONTRACTOR SHALL PROVIDE CONTRACTOR'S INDEPENDENTLY RETAINED EMPLOYEE OR SAFETY CONSULTANT SHALL IMPLEMENT A TRENCH SAFETY PROGRAM WITH THE FOLLOWING MINIMUM REQUIREMENTS: PROVIDING THE ACTIVITIES OF INDIVIDUALS WORKING IN AND AROUND TRENCH EXCAVATIONS.

MEYER RANCH UNIT 16
COMAL COUNTY, TEXAS








SANITARY SEWER LINE H - PLAN & PROFILE
STA 1+00.00 TO 4+53.00


PLAT NO. _____
 JOB NO. 30010-27
 DATE DECEMBER 2024
 DESIGNER CL
 CHECKED HF DRAWN BI
 SHEET C5.14

FOR PERMIT

Date: Dec 17, 2024, 11:21am User ID: Alucdy
File: P:\300\10\22\Usage\Sign\SSDT-3001027.dwg

THIS DOCUMENT HAS BEEN PRODUCED FROM MATERIAL THAT WAS STORED AND/OR TRANSMITTED ELECTRONICALLY AND MAY HAVE BEEN INADVERTENTLY ALTERED. RELY ONLY ON FINAL HARD-COPY MATERIALS BEARING THE CONSULTANT'S ORIGINAL SIGNATURE AND SEAL. AERIAL IMAGERY PROVIDED BY GOOGLE/UNLESS OTHERWISE NOTED. Imagery © 2016, CAROL/Digital Globe, Texas Orthographic Program, USDA Farm Service Agency.

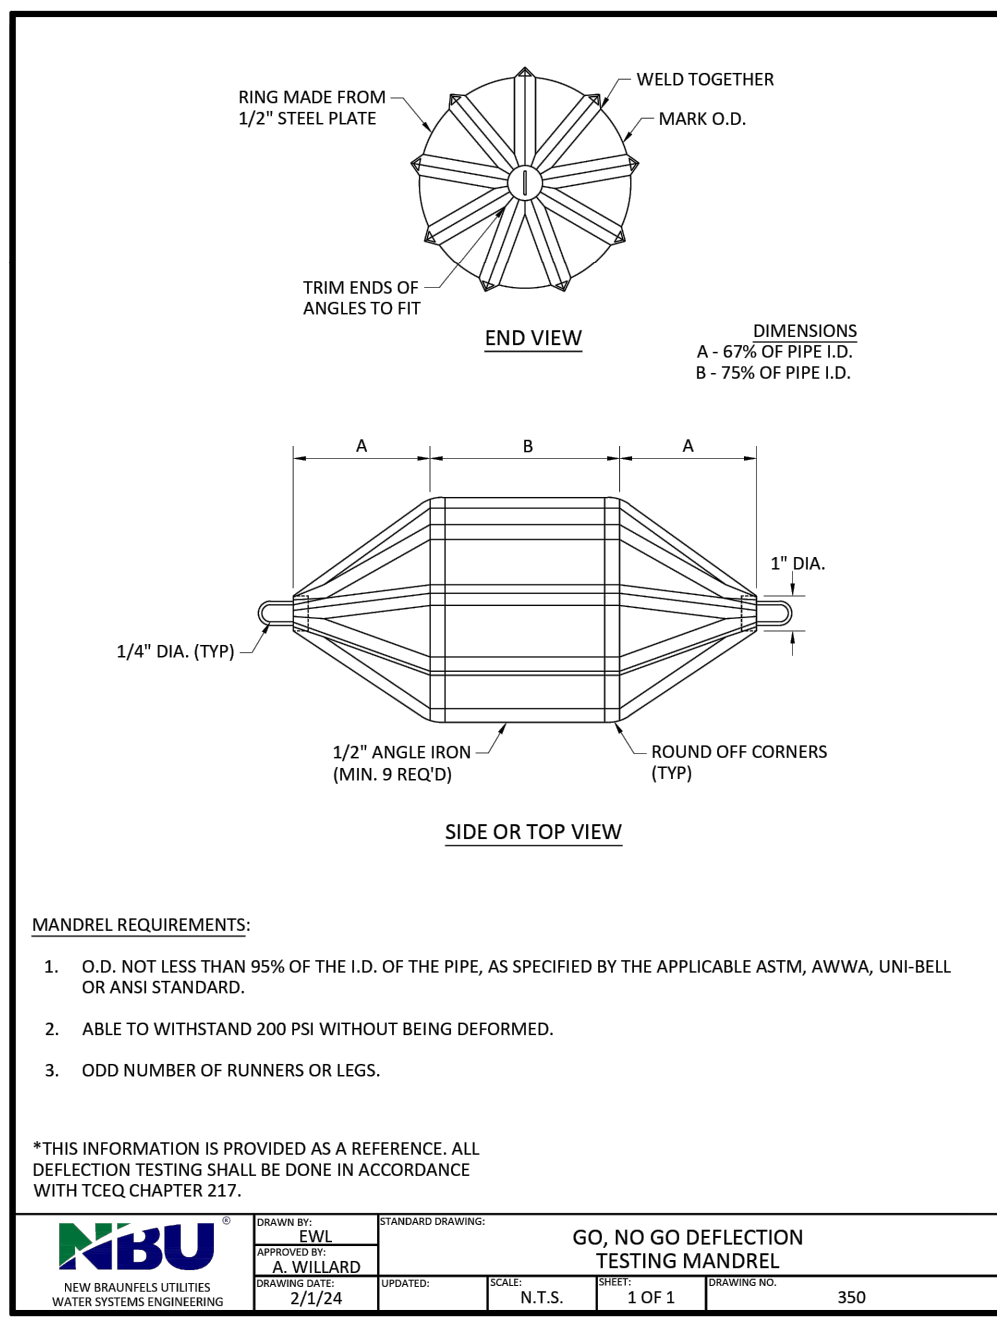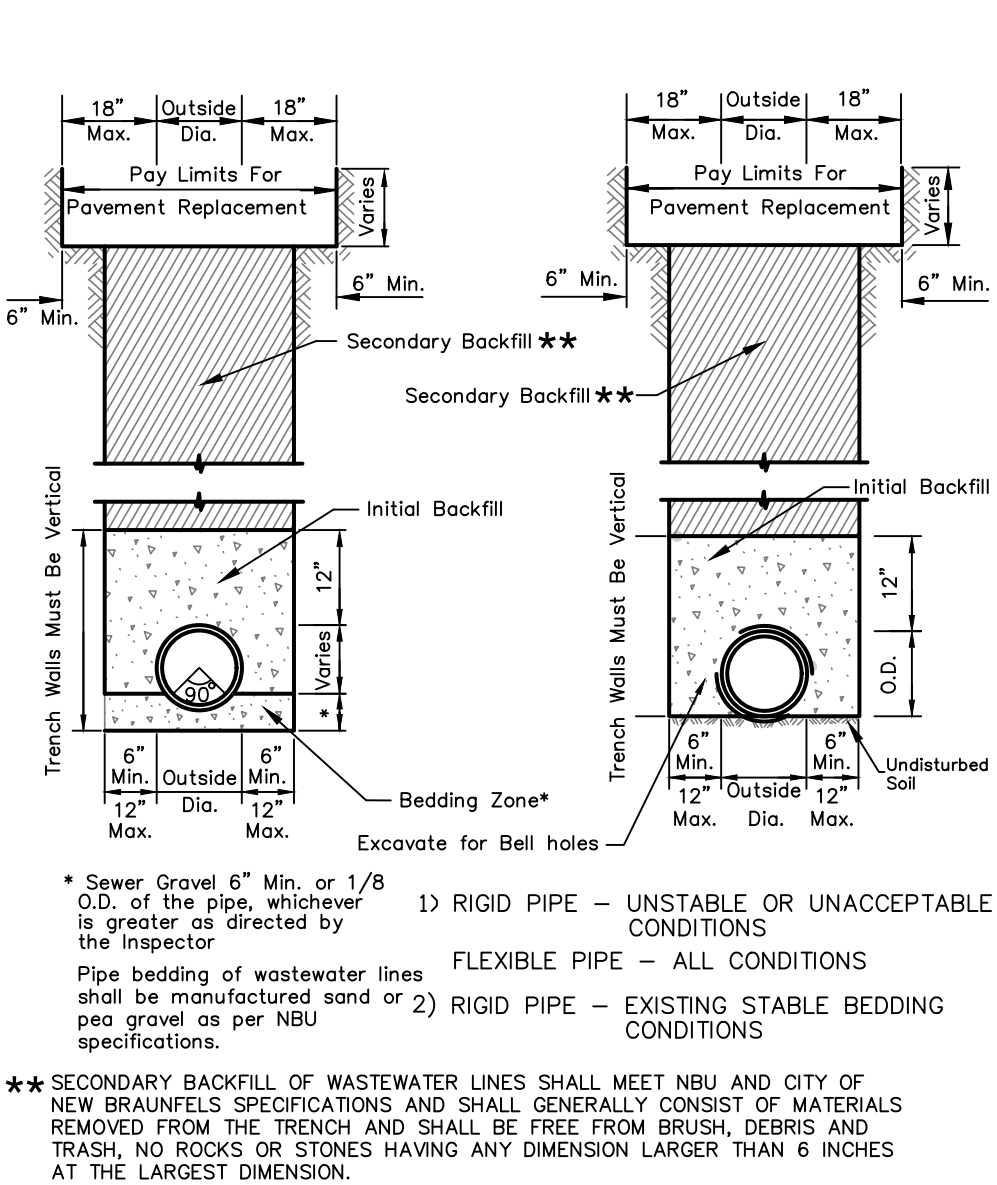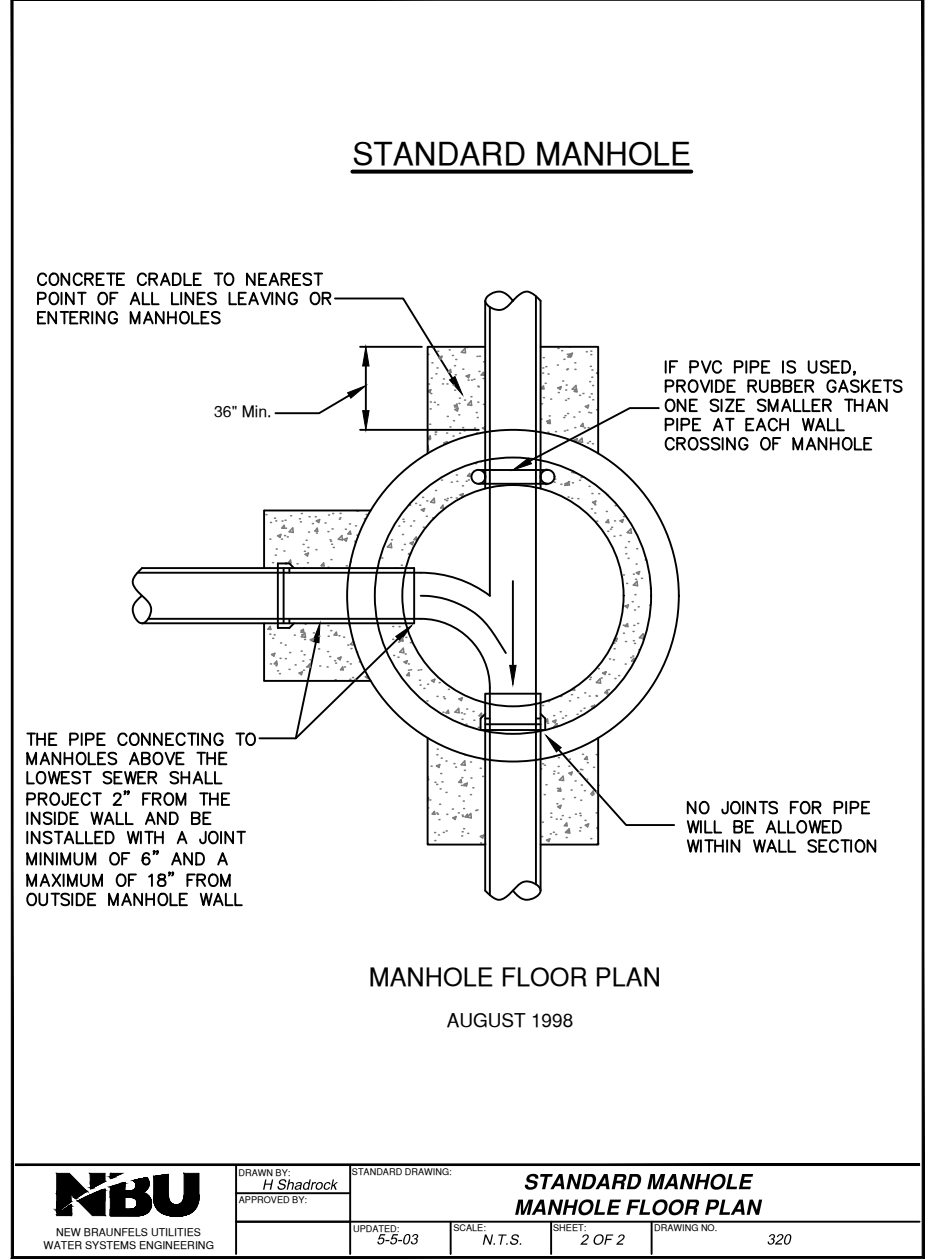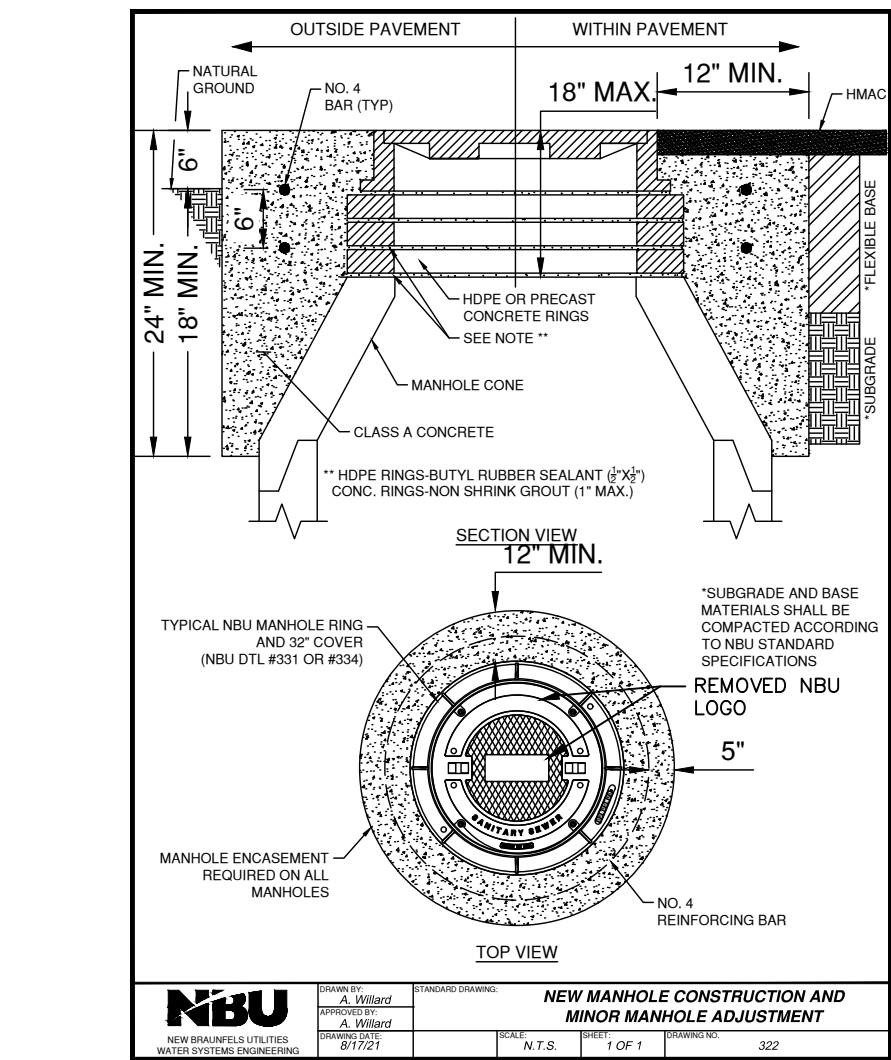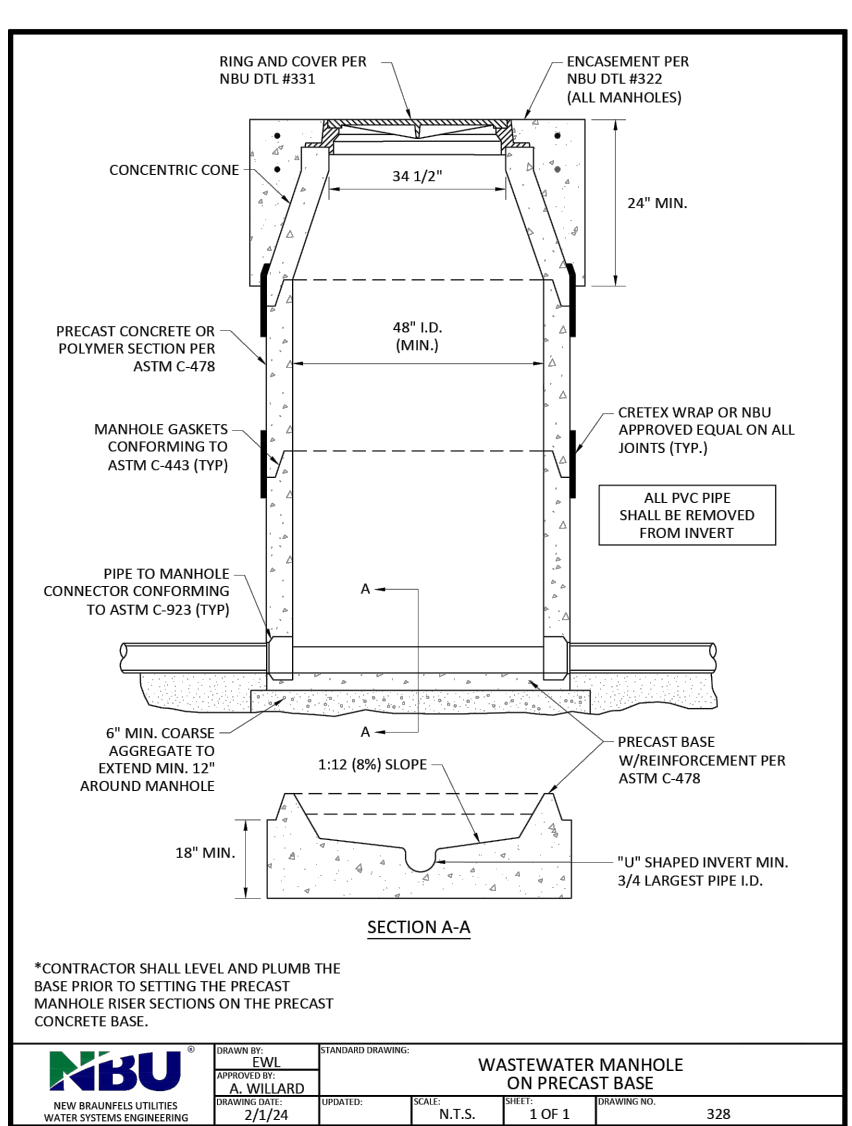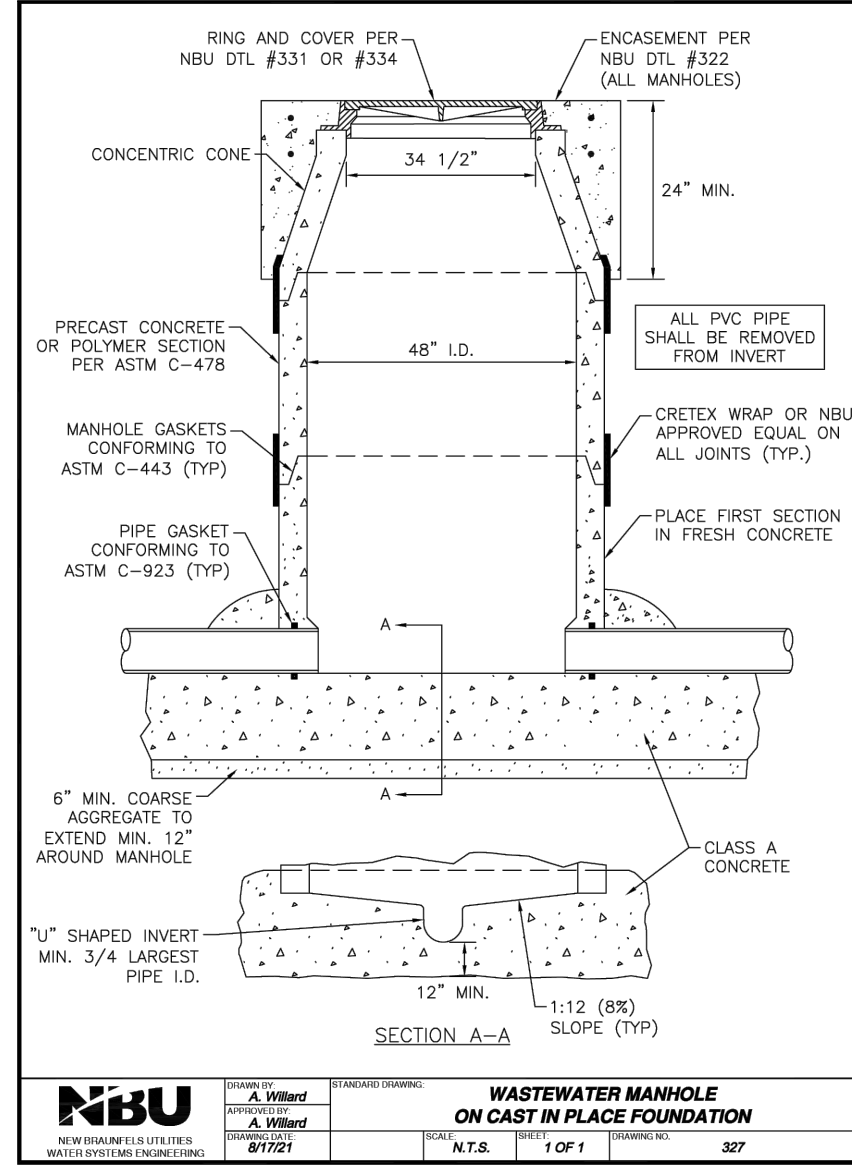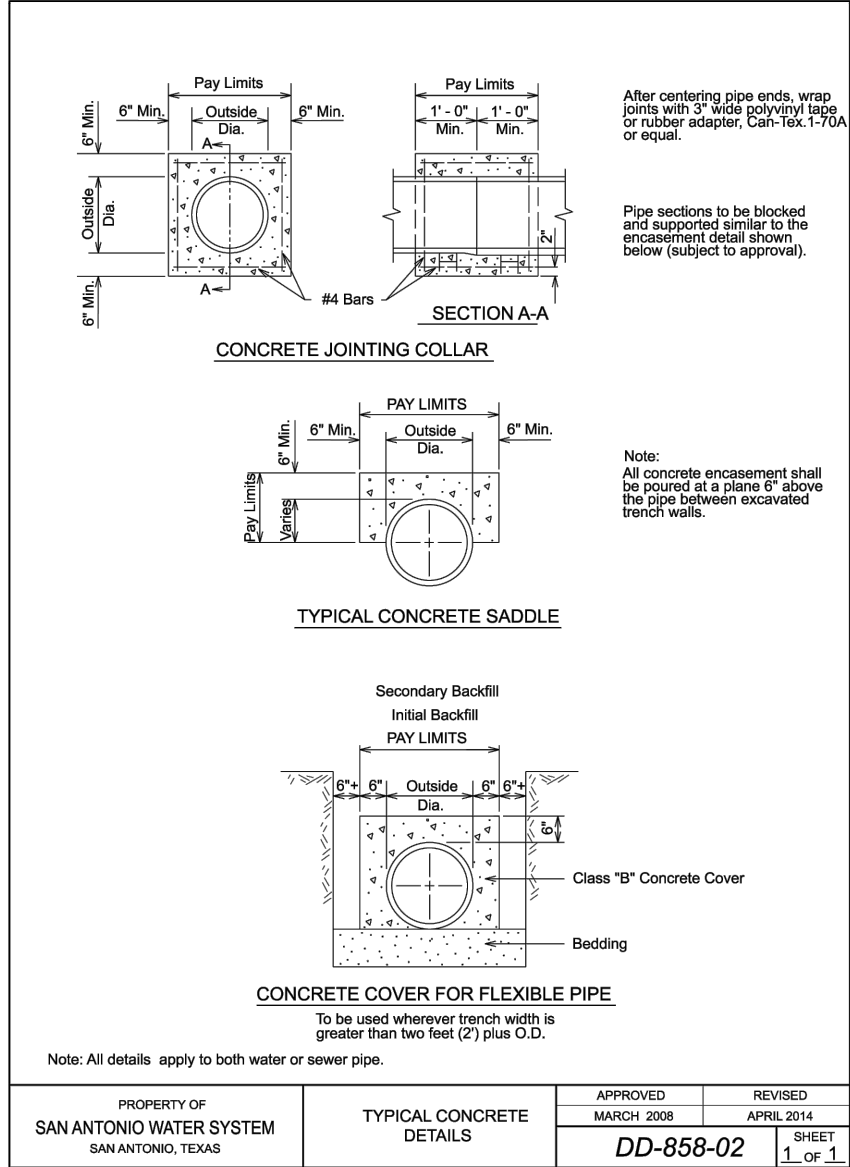

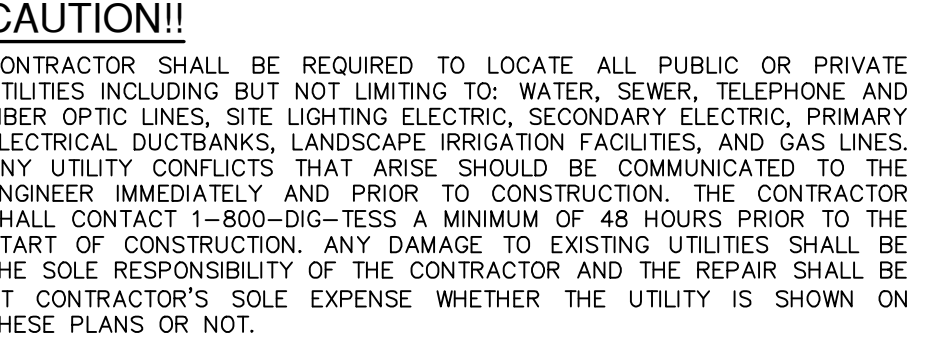


PLAT NO. _____
JOB NO. 30010-27
DATE DECEMBER 2024
DESIGNER CL
CHECKED HF DRAWN BH
SHEET C6.00


FOR PERMIT

Date: Apr 24, 2025 11:49am User: ID: matthew.dale
File: P:\30010\23\Design\Ch\A\UT04-3001023.dwg

THIS DOCUMENT HAS BEEN PRODUCED FROM MATERIAL THAT WAS STORED AND/OR TRANSMITTED ELECTRONICALLY AND MAY HAVE BEEN INADVERTENTLY ALTERED. RELY ONLY ON FINAL HARDCOPY MATERIALS BEARING THE CONSULTANT'S ORIGINAL SIGNATURE AND SEAL. AERIAL IMAGERY PROVIDED BY GOOGLE/UNLESS OTHERWISE NOTED. Imagery © 2016, CARPACCO, Digital Globe, Texas Orthomapsy Program, USDA Farm Service Agency.

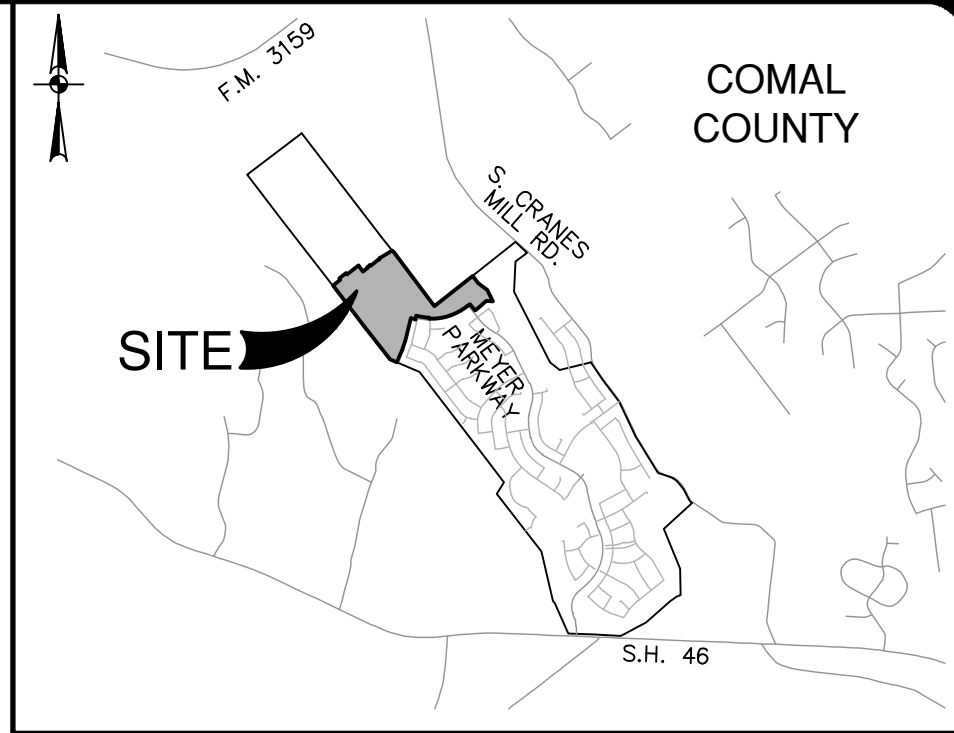

LOCATION MAP
NOT-TO-SCALE

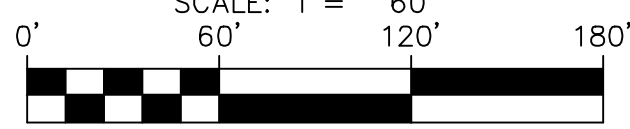

UTILITY LEGEND

PROJECT LIMITS	---
EXISTING WATER	---
EXISTING REUSE WATER	---
EXISTING SEWER	---
PROPOSED SEWER	---
PROPOSED WATER	---
PROPOSED WYE & LATERAL	---
SINGLE WATER SERVICE	---
DUAL WATER SERVICE	---
STREET LIGHTS	---
GAS, ELECTRIC, TELEPHONE & CABLE TELEVISION EASEMENT	---
PROPOSED STORM DRAIN	---
PROPOSED UNDERGROUND	---
ELECTRIC (REFER TO NBU DESIGN SHEETS AND DETAILS)	---
PROPOSED NATURAL GAS (REFER TO ENERTEX DESIGN SHEETS AND DETAILS)	---
CONDUIT	---

UTILITY NOTES

- ALL UTILITY TRENCH COMPACTION TESTS WITHIN THE STREET PAVEMENT SECTION SHALL BE THE RESPONSIBILITY OF THE DEVELOPER'S GEO-TECHNICAL ENGINEER. FILL MATERIAL SHALL BE PLACED IN UNIFORM LAYERS NOT TO EXCEED TWELVE INCHES (12") THICK. EACH LAYER OF MATERIAL SHALL BE COMPACTED TO A MINIMUM 95% DENSITY AND TESTED FOR DENSITY AND MOISTURE IN ACCORDANCE WITH TEST METHODS TEX-113-E, TEX-114-E, TEX-115-E. THE NUMBER AND LOCATION OF REQUIRED TESTS SHALL BE DETERMINED BY THE GEO-TECHNICAL ENGINEER AND APPROVED BY THE COMAL COUNTY STREET INSPECTOR. AT A MINIMUM, TESTS SHALL BE TAKEN EVERY 100' FOR EACH LIFT. UPON COMPLETION OF TESTING, THE GEO-TECHNICAL ENGINEER SHALL PROVIDE THE COMAL COUNTY INSPECTOR WITH ALL TESTING DOCUMENTATION AND A CERTIFICATION STATING THAT THE PLACEMENT OF FILL MATERIAL HAS BEEN COMPLETED IN ACCORDANCE WITH THE PLANS.
- NO VALVES, HYDRANTS, ETC. SHALL BE CONSTRUCTED WITHIN CURBS, SIDEWALKS, OR DRIVEWAYS.
- ALL UTILITIES TO BE CONSTRUCTED PRIOR TO STREETS.
- THIS PROJECT INCLUDES UTILITY INSTALLATIONS GREATER THAN 5'-FEET IN DEPTH. DEEP TRENCHES POSE COMPACTION TESTING AND CONSTRUCTION CHALLENGES AND CITY METHODS FOR TESTING AND COMPACTION MAY NOT BE ACHIEVABLE. A UTILITY COMPACTION PLAN WILL BE REQUIRED AND MUST BE SUBMITTED FOR APPROVAL TO COMAL COUNTY PRIOR TO UTILITY INSTALLATION.


TRENCH EXCAVATION SAFETY PROTECTION:

CONTRACTOR AND/OR CONTRACTOR'S INDEPENDENTLY RETAINED EMPLOYEE OR STRUCTURAL DESIGN/ GEOTECHNICAL/ SAFETY/EQUIPMENT CONSULTANT, IF ANY, SHALL REVIEW THESE PLANS AND ANY AVAILABLE GEOTECHNICAL INFORMATION AND THE ANTICIPATED INSTALLATION SITES WITHIN THE PROJECT WORK AREA IN ORDER TO IMPLEMENT CONTRACTOR'S TRENCH EXCAVATION SAFETY PROTECTION SYSTEMS, PROGRAMS AND/OR PROCEDURES FOR THE PROJECT DESCRIBED IN THE CONTRACT DOCUMENTS. THE CONTRACTOR'S IMPLEMENTATION OF THESE SYSTEMS, PROGRAMS AND/OR PROCEDURES SHALL PROVIDE FOR ADEQUATE TRENCH EXCAVATION SAFETY PROTECTION THAT COMPLY WITH AS A MINIMUM, OSHA STANDARDS FOR TRENCH EXCAVATIONS. SPECIFICALLY, CONTRACTOR AND/OR CONTRACTOR'S INDEPENDENTLY RETAINED EMPLOYEE OR SAFETY CONSULTANT SHALL IMPLEMENT A TRENCH SAFETY PROGRAM IN ACCORDANCE WITH OSHA STANDARDS GOVERNING THE PRESENCE AND ACTIVITIES OF INDIVIDUALS WORKING IN AND AROUND TRENCH EXCAVATION.

CAUTION!!

CONTRACTOR SHALL BE REQUIRED TO LOCATE ALL PUBLIC OR PRIVATE UTILITIES INCLUDING BUT NOT LIMITING TO: WATER, SEWER, TELEPHONE AND FIBER OPTIC LINES, SITE LIGHTING ELECTRIC, SECONDARY ELECTRIC, PRIMARY ELECTRICAL DUCTBANKS, LANDSCAPE IRRIGATION FACILITIES, AND GAS LINES. ANY UTILITY CONFLICTS THAT ARISE SHOULD BE COMMUNICATED TO THE ENGINEER IMMEDIATELY AND PRIOR TO CONSTRUCTION. THE CONTRACTOR SHALL CONTACT 1-800-DIG-TESS A MINIMUM OF 48 HOURS PRIOR TO THE START OF CONSTRUCTION. ANY DAMAGE TO EXISTING UTILITIES SHALL BE THE SOLE RESPONSIBILITY OF THE CONTRACTOR AND THE REPAIR SHALL BE AT CONTRACTOR'S SOLE EXPENSE WHETHER THE UTILITY IS SHOWN ON THESE PLANS OR NOT.

NO.	REVISION	DATE

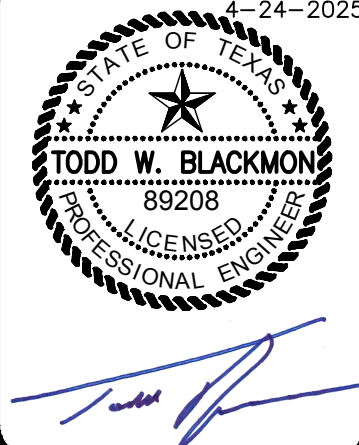

PAPE-DAWSON
ENGINEERS

1075 INDEPENDENCE DR. STE 102 | NEW BRAUNFELS, TX 78124 | 830.652.5653
TEXAS ENGINEERING FIRM #470 | TEXAS SURVEYING FIRM #1008860

MEYER RANCH UNIT 16
COMAL COUNTY, TEXAS
OVERALL UTILITY PLAN


PLAT NO.	30010-27
JOB NO.	30010-27
DATE	DECEMBER 2024
DESIGNER	CL
CHECKED	HF
DRAWN	BH
SHEET	C6.01

FOR PERMIT

MATCHLINE "C"
SEE THIS SHEET

UNPLATTED
691.451 ACRES
CCD MEYER RANCH LAND LLC
DOC NO 201606024066

VARIABLE WIDTH STORMWATER
SEWER FACILITIES, WASTEWATER LINE
AND ACCESS EASEMENT

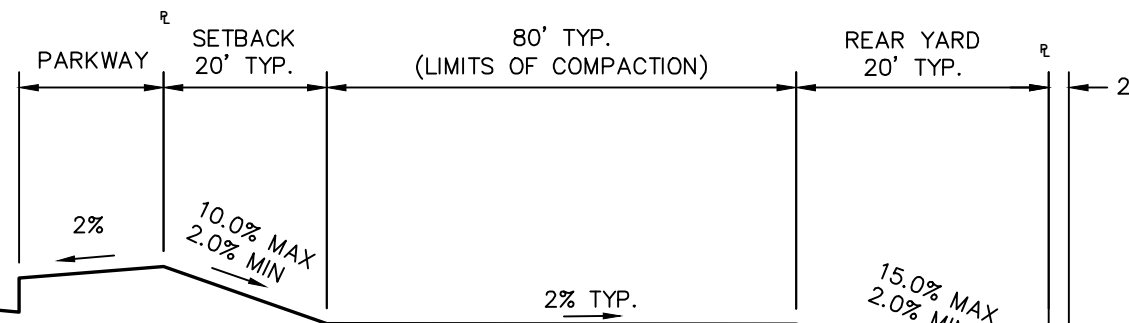


TYPICAL "C" LOT GRADING DETAIL
NOT TO SCALE


MATCHLINE "C"
SEE THIS SHEET

RESIDENTIAL GRADING NOTES:

1. DRIVEWAYS MAY BE LOCATED ON EITHER SIDE OF THE LOT UNLESS OTHERWISE SHOWN ON THIS PLAN OR STREET PLANS.
2. REFERENCE GRADING NOTES AND GEOTECHNICAL ENGINEERING SPECIFICATIONS PROVIDED BY THE OWNER.
3. LOT GRADING PATTERNS (A, B, OR C) MUST BE FOLLOWED.
4. ALL LOTS SHALL BE GRADED SO THAT NO DRAINAGE SHALL BE ALLOWED TO FLOW ONTO ADJACENT SIDE LOTS.
5. BUILDER TO VERIFY INVERTS OF ALL SANITARY SEWER LATERALS WHEN ESTABLISHING THE APPROPRIATE FINISHED FLOOR ELEVATIONS IN ORDER TO ENSURE ADEQUATE DRAINAGE OF HOUSE LATERALS.
6. EXISTING CONTOURS SHOWN ONSITE ARE FROM LIDAR TOPOGRAPHY & FIELD SURVEY BY OTHERS.
7. GRADES, SLOPES, AND ELEVATIONS SHOWN ARE MASS GRADES ONLY. BUILDER SHALL BE RESPONSIBLE FOR CONSTRUCTION OF SIDE YARD SWALES AND DETAILED GRADING AROUND EACH INDIVIDUAL HOUSE ENSURING POSITIVE DRAINAGE IN EACH CASE.

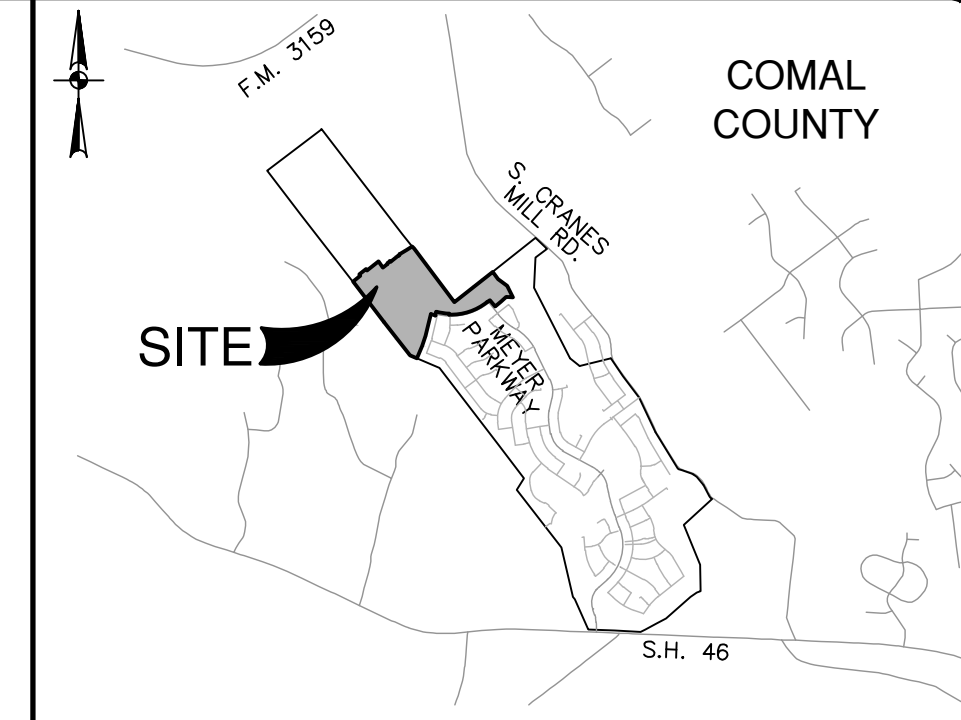

LOCATION MAP
NOT-TO-SCALE

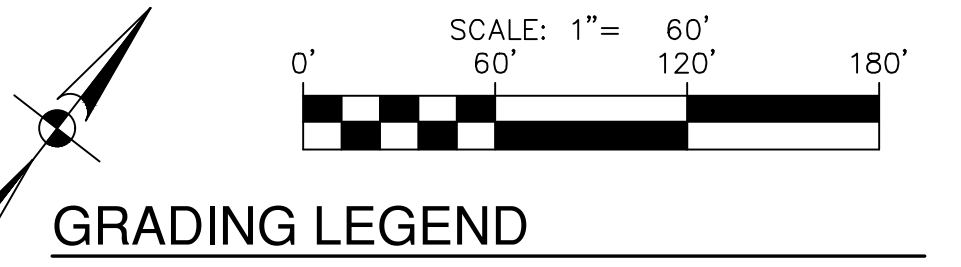

GRADING LEGEND

- PROJECT LIMITS
100 YR FLOODPLAIN
EXISTING CONTOUR
PROPOSED CONTOUR
FLOW ARROW (EXISTING)
FLOW ARROW (PROPOSED)
TREES TO REMAIN
RETAINING WALL
SAW CUT ROCK WALL


GRADING NOTES:

1. ALL MATERIALS AND CONSTRUCTION PROCEDURES WITHIN THIS SCOPE OF WORK WHERE NOT SPECIFICALLY COVERED IN THE SPECIFICATIONS OR GEOTECHNICAL REPORT SHALL CONFORM TO ALL APPLICABLE COUNTY AND TxDOT STANDARD SPECIFICATIONS FOR PUBLIC WORKS CONSTRUCTION (LATEST EDITION).
2. SITE PREPARATION, GRADING, EXCAVATION AND FILL SHALL BE PERFORMED IN ACCORDANCE WITH THE PROJECT GEOTECHNICAL REPORT AND SPECIFICATIONS.
3. ALL SELECT FILL MATERIAL PROVIDED SHALL BE APPROVED BY THE GEOTECHNICAL ENGINEER PRIOR TO PLACING AND COMPACTING.
4. ALL ELEVATIONS AND PROPOSED CONTOURS SHOWN ON THIS GRADING PLAN REFLECT FINISHED GRADES. THE THICKNESS OF PAVING, BASE, GRASS, TOPSOIL, AND MULCH MUST BE SUBTRACTED TO OBTAIN SUBGRADE ELEVATIONS.
5. THE CONTRACTOR SHALL IMMEDIATELY NOTIFY THE ENGINEER OF ANY QUESTIONS THAT MAY ARISE CONCERNING THE INTENT, PLACEMENT, OR LIMITS OF DIMENSIONS OR GRADES NECESSARY FOR CONSTRUCTION OF THIS PROJECT.
6. THE CONTRACTOR SHALL VERIFY THE SUITABILITY OF ALL EXISTING AND PROPOSED SITE CONDITIONS INCLUDING GRADES AND DIMENSIONS BEFORE COMMENCEMENT OF CONSTRUCTION. THE ENGINEER SHALL BE NOTIFIED IMMEDIATELY OF ANY DISCREPANCIES.
7. THE CONTRACTOR SHALL BE RESPONSIBLE FOR ACQUIRING ALL PERMITS, TESTS, APPROVALS AND ACCEPTANCES REQUIRED TO COMPLETE CONSTRUCTION OF THIS PROJECT.
8. THE CONTRACTOR SHALL REMOVE TOP SOIL, GRASS, ROOTS, DEBRIS, ETC. AND DISPOSE OFF SITE THOSE MATERIALS NOT SUITABLE FOR EMBANKMENT AND TOPSOIL. CLEAN STRIPPINGS AND TOPSOIL MAY BE STOCKPILED ON SITE FOR REUSE IN A LOCATION SPECIFIED BY THE OWNER.
9. THE SITE CONTRACTOR SHALL BE RESPONSIBLE FOR SITE STABILIZATION. ALL DISTURBED AREAS SHALL BE REVEGETATED IN ACCORDANCE WITH PROJECT SPECIFICATIONS AND TPDES/SWPPP REQUIREMENTS. REFERENCE THE LANDSCAPE ARCHITECT'S PLAN, IF APPLICABLE.
10. THE CONTRACTOR SHALL TAKE ALL NECESSARY PRECAUTIONS (USE OF SILT FENCES, ETC.) TO KEEP DRAINAGE AND SILT FROM WASHING ONTO ADJACENT PROPERTY, STREETS, OR DRAINAGE WAYS. CONTRACTOR SHALL IMMEDIATELY REMOVE SILT/DEBRIS WHICH WASHES OFFSITE OR INTO EXISTING STORM DRAIN SYSTEMS. (SEE SWPPP PLANS & TPDES BOOK).
11. THE CONTRACTOR SHALL OBTAIN GRADES SHOWN HEREON WITHIN +/- TWO-TENTHS (0.20) FOOT.
12. IN PROPOSED PAVING AREAS, STREET DESIGN PLANS SHALL CONTROL. ALL EARTHEN SLOPES SHALL BE A MAXIMUM OF 3:1 AND A MINIMUM OF 1:0% UNLESS OTHERWISE SHOWN.
13. THE CONTRACTOR SHALL PROVIDE A SMOOTH TRANSITION BETWEEN EXISTING SITE AND PROPOSED IMPROVEMENTS.
14. THE CONTRACTOR SHALL BE RESPONSIBLE FOR RESTORING TO ITS ORIGINAL, OR BETTER, CONDITION ANY DAMAGE DONE TO EXISTING TREES, BUILDINGS, UTILITIES, FENCES, PAVEMENT, CURBS, OR DRIVEWAYS (NO SEPARATE PAY ITEMS).
15. THE CONTRACTOR SHALL EXERCISE EXTREME CAUTION IN WORKING NEAR UTILITIES, GAS LINES, SEWER, OR EXISTING APPURTENANCES. PRIOR TO PERFORMING ANY EXCAVATION, CONTRACTOR SHALL CONTACT ALL UTILITY COMPANIES AND ASSURE HIMSELF THAT ALL UTILITIES HAVE BEEN ADEQUATELY LOCATED AND IDENTIFIED. THE ENGINEER SHALL BE NOTIFIED IF ANY UTILITY CONFLICTS ARE DISCOVERED.
16. UTILITIES SHOWN ON THE PLANS ARE FROM INFORMATION SOURCES AVAILABLE AT THE TIME OF DESIGN BUT MAY NOT REPRESENT ALL EXISTING UTILITIES ON SITE. THE CONTRACTOR WILL BE RESPONSIBLE FOR DETERMINING EXACT LOCATION OF ALL UTILITIES WHETHER SHOWN ON THE PLANS OR NOT. THE CONTRACTOR SHALL UNCOVER EXISTING UTILITIES PRIOR TO CONSTRUCTION AND VERIFY SIZE, GRADE AND LOCATION. THE CONTRACTOR SHALL NOTIFY THE ENGINEER IMMEDIATELY OF ANY DEVIATIONS FROM PLANS PRIOR TO BEGINNING CONSTRUCTION. ANY DAMAGE TO EXISTING UTILITIES, WHETHER SHOWN ON THE PLANS OR NOT, SHALL BE THE CONTRACTORS RESPONSIBILITY TO REPAIR, AT HIS OWN EXPENSE.
17. POSITIVE DRAINAGE SHALL BE MAINTAINED THROUGHOUT THE SCOPE OF THE PROJECT. DRAINAGE SHALL BE DIRECTED AWAY FROM ALL BUILDING FOUNDATIONS. CONTRACTOR SHOULD TAKE PRECAUTIONS NOT TO ALLOW ANY PONDING OF WATER.
18. FOR FILL PLACEMENT ON HILL SIDES OR STEEP SLOPE AREAS, THE CONTRACTOR SHALL REFERENCE THE PROJECT SPECIFICATIONS AND GEOTECHNICAL REPORT FOR SPECIAL INSTRUCTIONS REGARDING BENCHING.
19. NO WORK SHALL BE PERFORMED IN A PUBLIC RIGHT-OF-WAY WITHOUT A PERMIT.

RETAINING WALL NOTE:

1. CONTRACTOR SHALL HIRE A STRUCTURAL ENGINEER FOR THE DESIGN AND PERMITTING OF RETAINING WALLS INCLUDED WITHIN THIS PROJECT.

MATCHLINE "A" - SEE SHEET C7.01

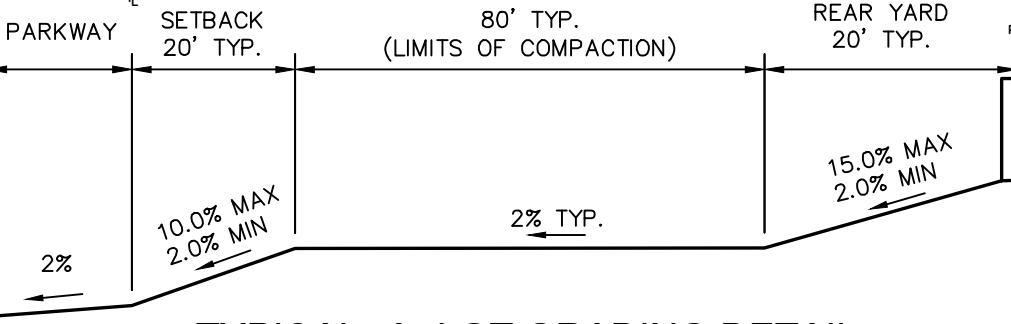

TYPICAL "A" LOT GRADING DETAIL
NOT TO SCALE

MATCHLINE "A" - SEE SHEET C7.01


PAPE-DAWSON
ENGINEERS

MEYER RANCH UNIT 16
COMAL COUNTY, TEXAS

OVERALL GRADING PLAN

PLAT NO.
JOB NO. 30010-27
DATE DECEMBER 2024
DESIGNER CL
CHECKED HJ DRAWN BH
SHEET C7.00

FOR PERMIT

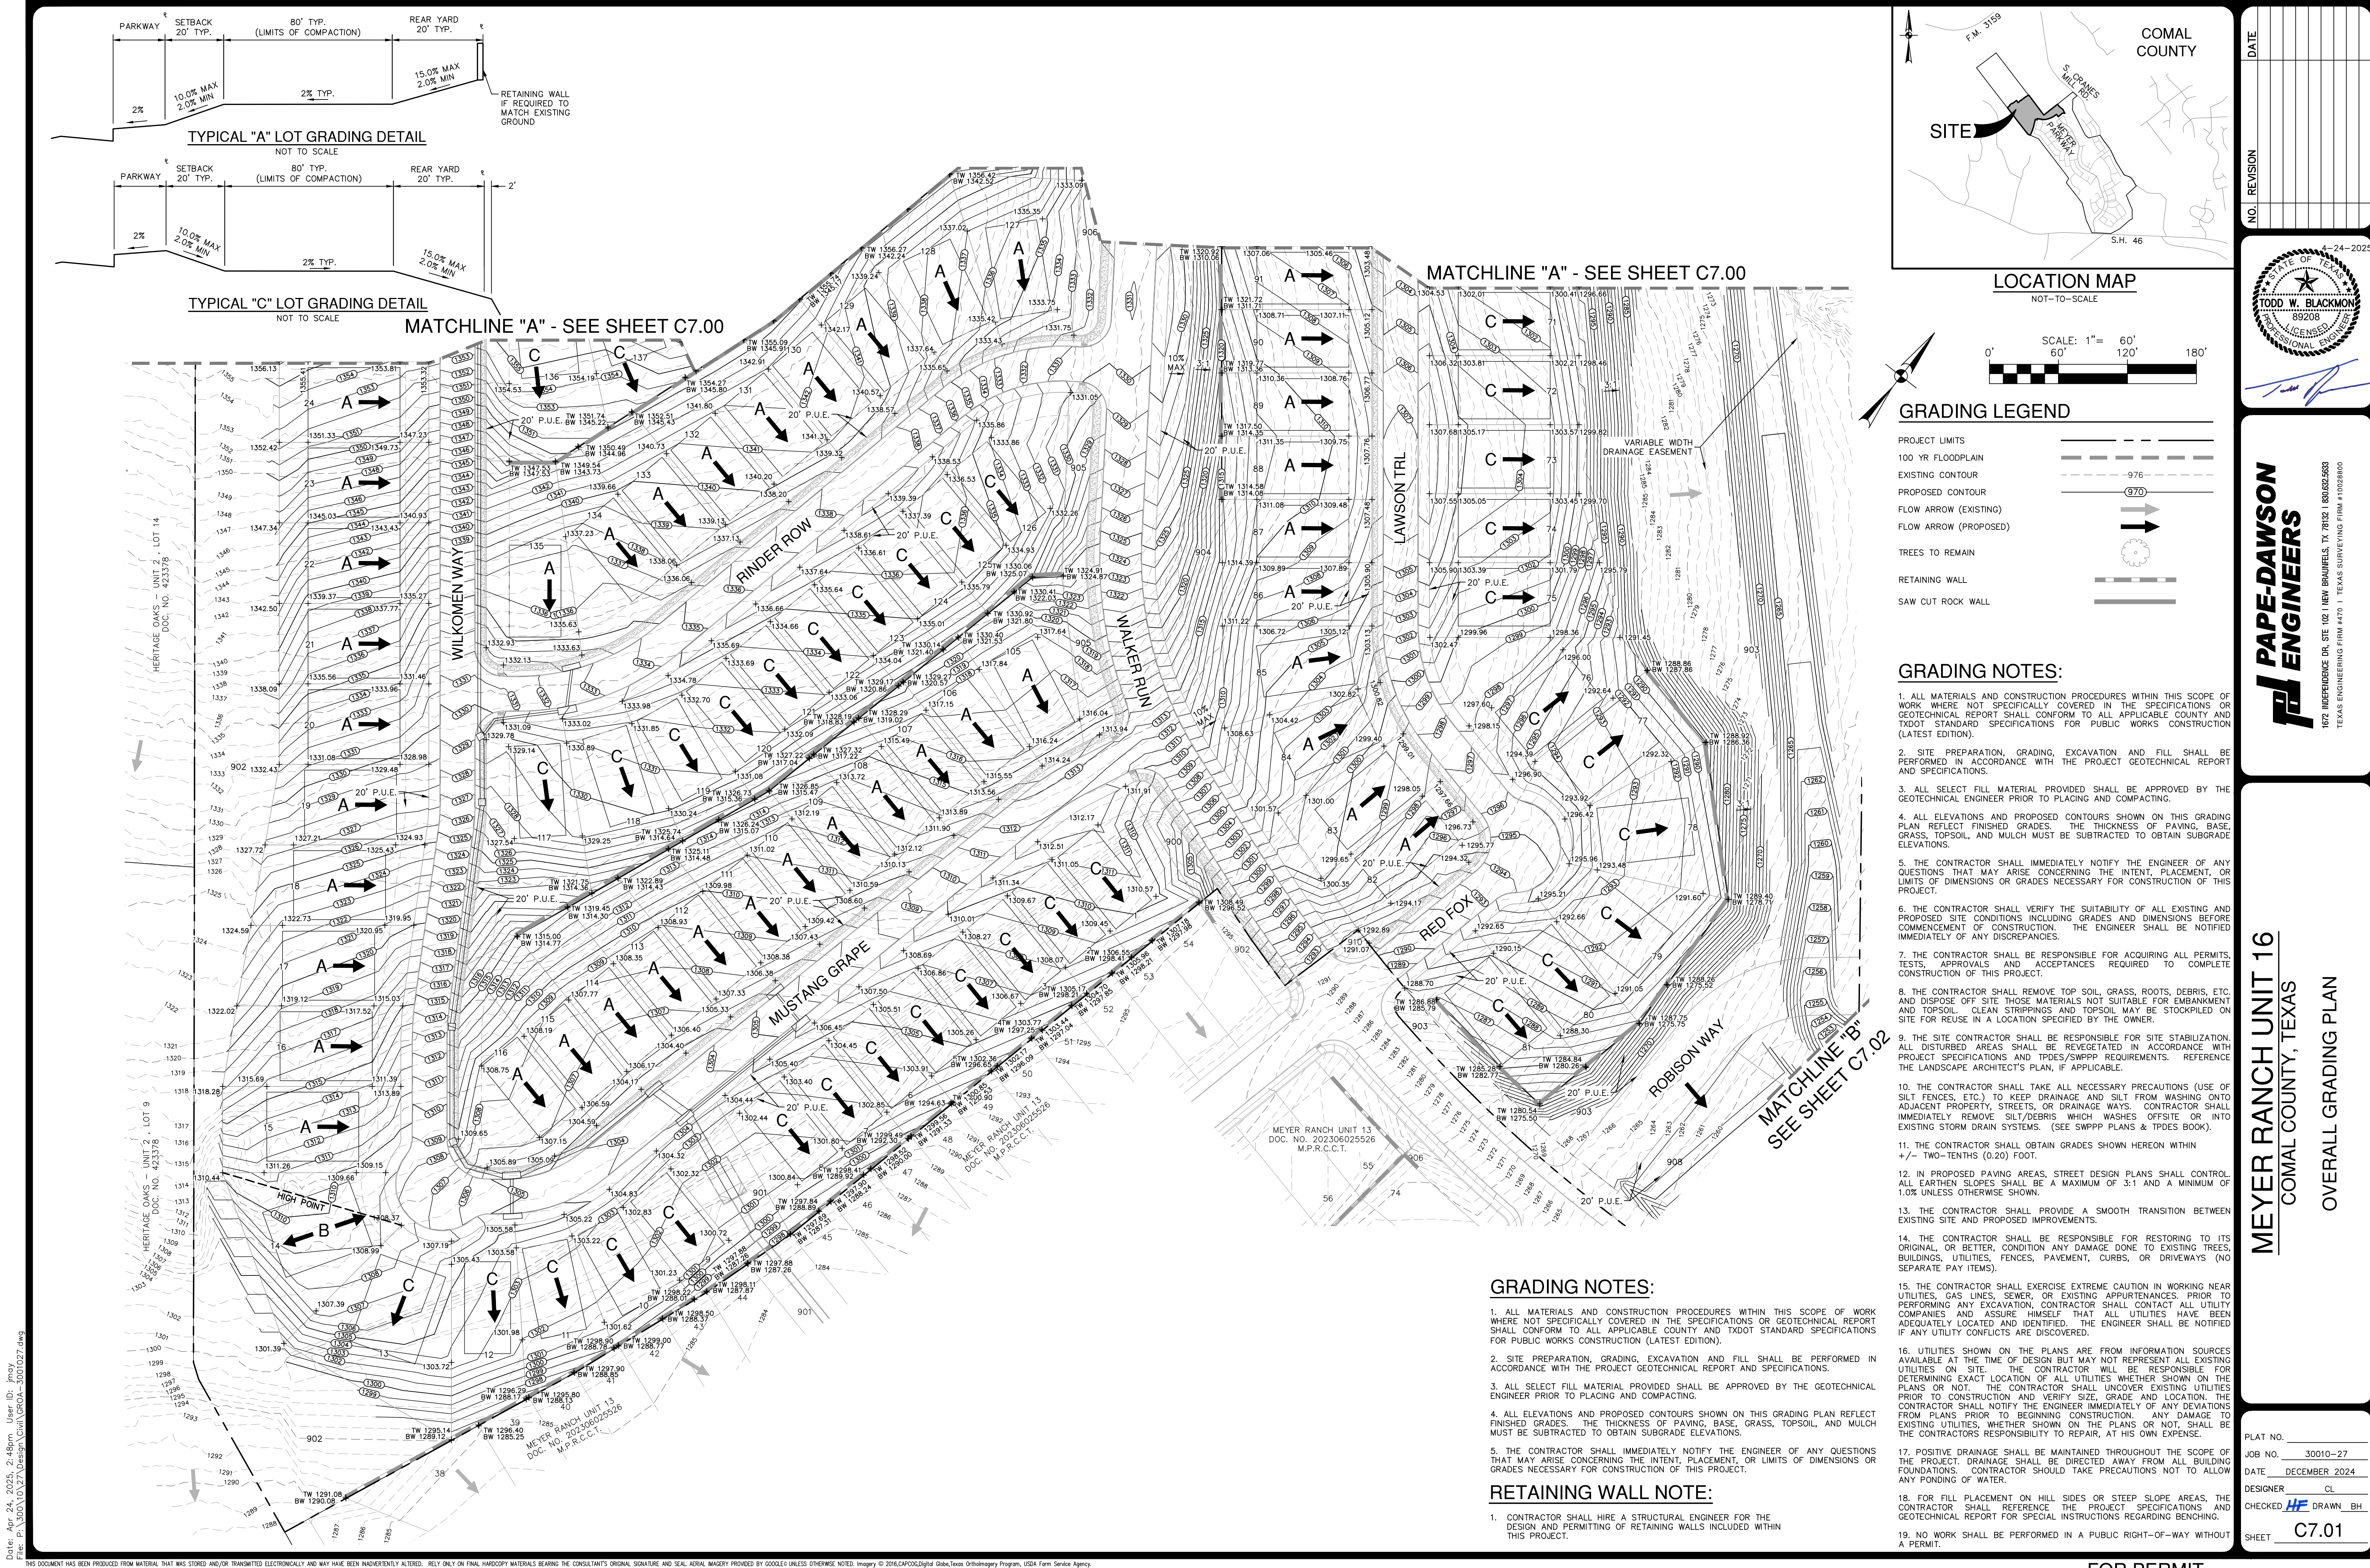


GRADING NOTES:


1. ALL MATERIALS AND CONSTRUCTION PROCEDURES WITHIN THIS SCOPE OF WORK WHERE NOT SPECIFICALLY COVERED IN THE SPECIFICATIONS OR GEOTECHNICAL REPORT SHALL CONFORM TO ALL APPLICABLE COUNTY AND TxDOT STANDARD SPECIFICATIONS FOR PUBLIC WORKS CONSTRUCTION (LATEST EDITION).
2. SITE PREPARATION, GRADING, EXCAVATION AND FILL SHALL BE PERFORMED IN ACCORDANCE WITH THE PROJECT GEOTECHNICAL REPORT AND SPECIFICATIONS.
3. ALL SELECT FILL MATERIAL PROVIDED SHALL BE APPROVED BY THE GEOTECHNICAL ENGINEER PRIOR TO PLACING AND COMPACTING.
4. ALL ELEVATIONS AND PROPOSED CONTOURS SHOWN ON THIS GRADING PLAN REFLECT FINISHED GRADES. THE THICKNESS OF PAVING, BASE, GRASS, TOPSOIL, AND MULCH MUST BE SUBTRACTED TO OBTAIN SUBGRADE ELEVATIONS.
5. THE CONTRACTOR SHALL IMMEDIATELY NOTIFY THE ENGINEER OF ANY QUESTIONS THAT MAY ARISE CONCERNING THE INTENT, PLACEMENT, OR LIMITS OF DIMENSIONS OR GRADES NECESSARY FOR CONSTRUCTION OF THIS PROJECT.

RETAINING WALL NOTE:

1. CONTRACTOR SHALL HIRE A STRUCTURAL ENGINEER FOR THE DESIGN AND PERMITTING OF RETAINING WALLS INCLUDED WITHIN THIS PROJECT.

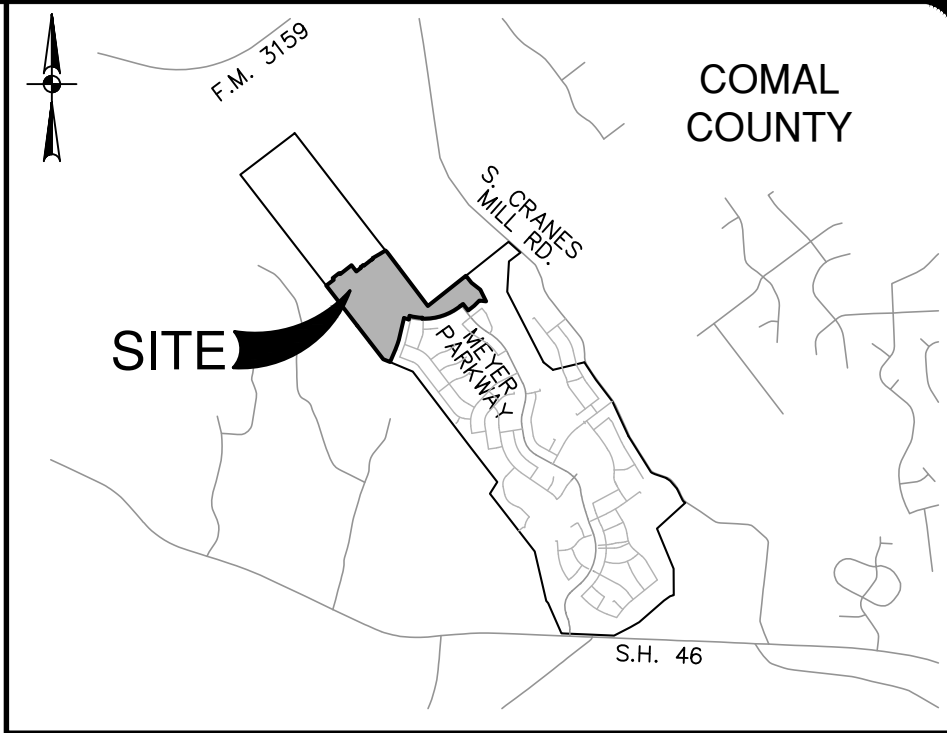


LOCATION MAP
NOT-TO-SCALE

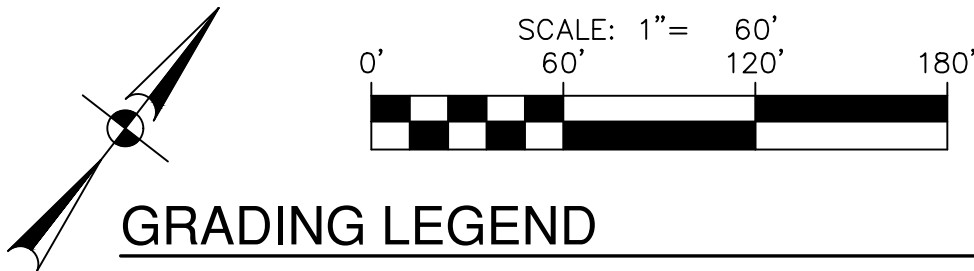

- PROJECT LIMITS: ---
- 100 YR FLOODPLAIN: - - - -
- EXISTING CONTOUR: ---976---
- PROPOSED CONTOUR: ---970---
- FLOW ARROW (EXISTING): →
- FLOW ARROW (PROPOSED): →
- TREES TO REMAIN: (Tree symbol)
- RETAINING WALL: [Wall symbol]
- SAW CUT ROCK WALL: [Saw cut symbol]

GRADING NOTES:

1. ALL MATERIALS AND CONSTRUCTION PROCEDURES WITHIN THIS SCOPE OF WORK WHERE NOT SPECIFICALLY COVERED IN THE SPECIFICATIONS OR GEOTECHNICAL REPORT SHALL CONFORM TO ALL APPLICABLE COUNTY AND TxDOT STANDARD SPECIFICATIONS FOR PUBLIC WORKS CONSTRUCTION (LATEST EDITION).
2. SITE PREPARATION, GRADING, EXCAVATION AND FILL SHALL BE PERFORMED IN ACCORDANCE WITH THE PROJECT GEOTECHNICAL REPORT AND SPECIFICATIONS.
3. ALL SELECT FILL MATERIAL PROVIDED SHALL BE APPROVED BY THE GEOTECHNICAL ENGINEER PRIOR TO PLACING AND COMPACTING.
4. ALL ELEVATIONS AND PROPOSED CONTOURS SHOWN ON THIS GRADING PLAN REFLECT FINISHED GRADES. THE THICKNESS OF PAVING, BASE, GRASS, TOPSOIL, AND MULCH MUST BE SUBTRACTED TO OBTAIN SUBGRADE ELEVATIONS.
5. THE CONTRACTOR SHALL IMMEDIATELY NOTIFY THE ENGINEER OF ANY QUESTIONS THAT MAY ARISE CONCERNING THE INTENT, PLACEMENT, OR LIMITS OF DIMENSIONS OR GRADES NECESSARY FOR CONSTRUCTION OF THIS PROJECT.
6. THE CONTRACTOR SHALL VERIFY THE SUITABILITY OF ALL EXISTING AND PROPOSED SITE CONDITIONS INCLUDING GRADES AND DIMENSIONS BEFORE COMMENCEMENT OF CONSTRUCTION. THE ENGINEER SHALL BE NOTIFIED IMMEDIATELY OF ANY DISCREPANCIES.
7. THE CONTRACTOR SHALL BE RESPONSIBLE FOR ACQUIRING ALL PERMITS, TESTS, APPROVALS AND ACCEPTANCES REQUIRED TO COMPLETE CONSTRUCTION OF THIS PROJECT.
8. THE CONTRACTOR SHALL REMOVE TOP SOIL, GRASS, ROOTS, DEBRIS, ETC. AND DISPOSE OFF SITE THOSE MATERIALS NOT SUITABLE FOR EMBANKMENT AND TOPSOIL, CLEAN STRIPPINGS AND TOPSOIL MAY BE STOCKPILED ON SITE FOR REUSE IN A LOCATION SPECIFIED BY THE OWNER.
9. THE SITE CONTRACTOR SHALL BE RESPONSIBLE FOR SITE STABILIZATION. ALL DISTURBED AREAS SHALL BE REVEGETATED IN ACCORDANCE WITH PROJECT SPECIFICATIONS AND TPDES/SWPPP REQUIREMENTS. REFERENCE THE LANDSCAPE ARCHITECT'S PLAN, IF APPLICABLE.
10. THE CONTRACTOR SHALL TAKE ALL NECESSARY PRECAUTIONS (USE OF SILT FENCES, ETC.) TO KEEP DRAINAGE AND SILT FROM WASHING ONTO ADJACENT PROPERTY, STREETS, OR DRAINAGE WAYS. CONTRACTOR SHALL IMMEDIATELY REMOVE SILT/DEBRIS WHICH WASHES OFFSITE OR INTO EXISTING STORM DRAIN SYSTEMS. (SEE SWPPP PLANS & TPDES BOOK).
11. THE CONTRACTOR SHALL OBTAIN GRADES SHOWN HEREON WITHIN +/- TWO-TENTHS (0.20) FOOT.
12. IN PROPOSED PAVING AREAS, STREET DESIGN PLANS SHALL CONTROL. ALL EARTHEN SLOPES SHALL BE A MAXIMUM OF 3:1 AND A MINIMUM OF 1.0% UNLESS OTHERWISE SHOWN.
13. THE CONTRACTOR SHALL PROVIDE A SMOOTH TRANSITION BETWEEN EXISTING SITE AND PROPOSED IMPROVEMENTS.
14. THE CONTRACTOR SHALL BE RESPONSIBLE FOR RESTORING TO ITS ORIGINAL, OR BETTER, CONDITION ANY DAMAGE DONE TO EXISTING TREES, BUILDINGS, UTILITIES, FENCES, PAVEMENT, CURBS, OR DRIVEWAYS (NO SEPARATE PAY ITEMS).
15. THE CONTRACTOR SHALL EXERCISE EXTREME CAUTION IN WORKING NEAR UTILITIES, GAS LINES, SEWER, OR EXISTING APPURTENANCES. PRIOR TO PERFORMING ANY EXCAVATION, CONTRACTOR SHALL CONTACT ALL UTILITY COMPANIES AND ASSURE HIMSELF THAT ALL UTILITIES HAVE BEEN ADEQUATELY LOCATED AND IDENTIFIED. THE ENGINEER SHALL BE NOTIFIED IF ANY UTILITY CONFLICTS ARE DISCOVERED.
16. UTILITIES SHOWN ON THE PLANS ARE FROM INFORMATION SOURCES AVAILABLE AT THE TIME OF DESIGN BUT MAY NOT REPRESENT ALL EXISTING UTILITIES ON SITE. THE CONTRACTOR WILL BE RESPONSIBLE FOR DETERMINING EXACT LOCATION OF ALL UTILITIES WHETHER SHOWN ON THE PLANS OR NOT. THE CONTRACTOR SHALL UNCOVER EXISTING UTILITIES PRIOR TO CONSTRUCTION AND VERIFY SIZE, GRADE AND LOCATION. THE CONTRACTOR SHALL NOTIFY THE ENGINEER IMMEDIATELY OF ANY DEVIATIONS FROM PLANS PRIOR TO BEGINNING CONSTRUCTION. ANY DAMAGE TO EXISTING UTILITIES, WHETHER SHOWN ON THE PLANS OR NOT, SHALL BE THE CONTRACTORS RESPONSIBILITY TO REPAIR, AT HIS OWN EXPENSE.
17. POSITIVE DRAINAGE SHALL BE MAINTAINED THROUGHOUT THE SCOPE OF THE PROJECT. DRAINAGE SHALL BE DIRECTED AWAY FROM ALL BUILDING FOUNDATIONS. CONTRACTOR SHOULD TAKE PRECAUTIONS NOT TO ALLOW ANY PONDING OF WATER.
18. FOR FILL PLACEMENT ON HILL SIDES OR STEEP SLOPE AREAS, THE CONTRACTOR SHALL REFERENCE THE PROJECT SPECIFICATIONS AND GEOTECHNICAL REPORT FOR SPECIAL INSTRUCTIONS REGARDING BENCHING.
19. NO WORK SHALL BE PERFORMED IN A PUBLIC RIGHT-OF-WAY WITHOUT A PERMIT.

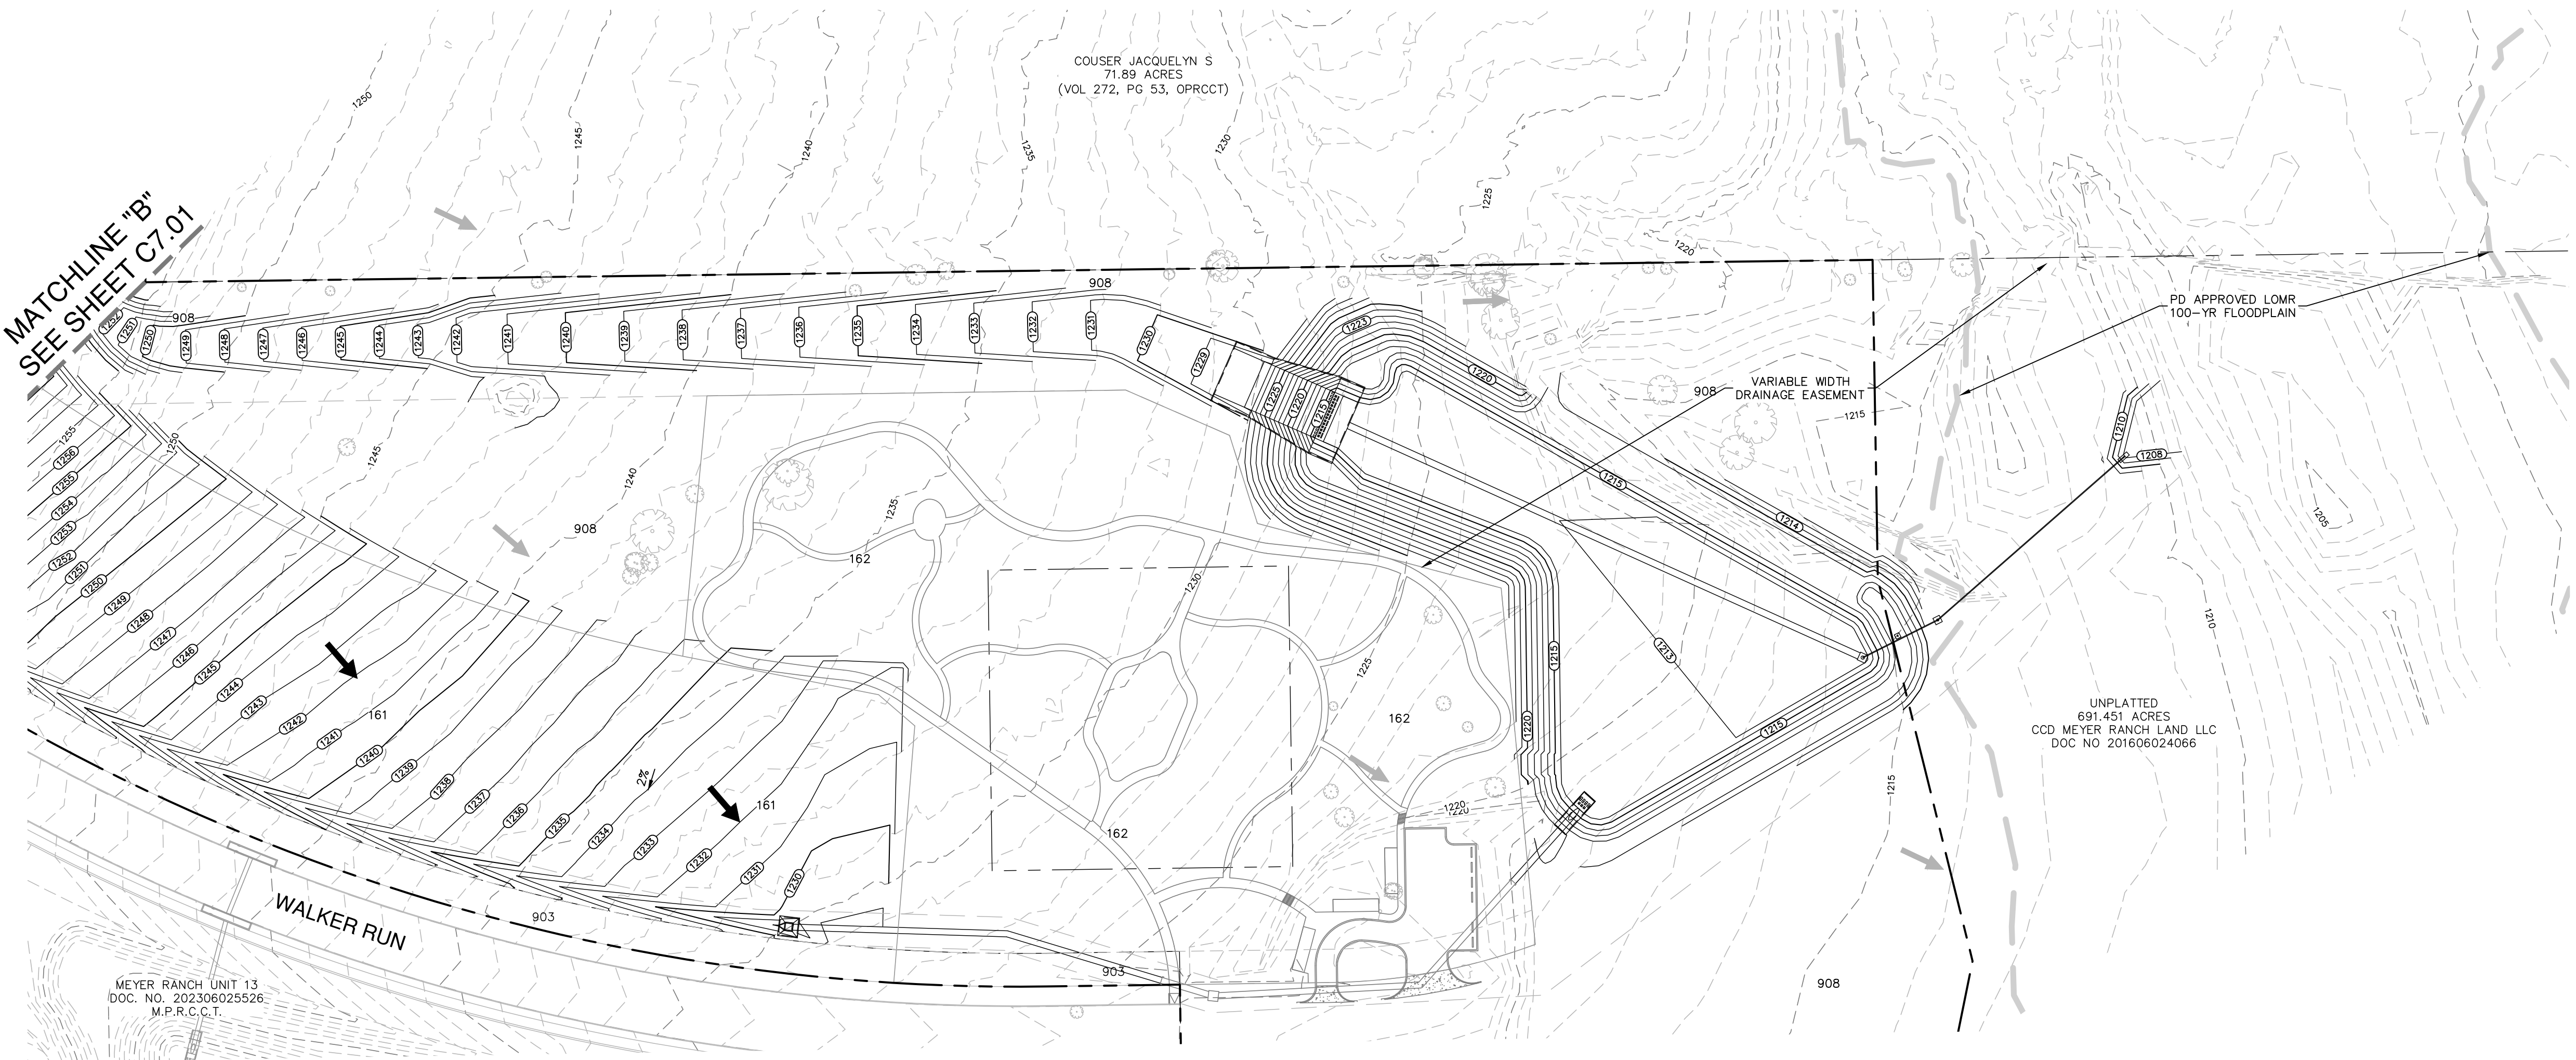

NO.	REVISION	DATE



PAPE-DAWSON
ENGINEERS

1077 INDEPENDENCE DR. STE 102 | NEW BRAUNFELS, TX 78132 | 830.652.5653
TEXAS ENGINEERING FIRM #470 1 TEXAS SURVEYING FIRM #10028800

MEYER RANCH UNIT 16
COMAL COUNTY, TEXAS

OVERALL GRADING PLAN

PLAT NO.	30010-27
JOB NO.	30010-27
DATE	DECEMBER 2024
DESIGNER	CL
CHECKED	HF
DRAWN	BH
SHEET	C7.02

FOR PERMIT

[illegible]

COMAL COUNTY

S. GRANTS MILL RD.


INTER-PARKWAY


SITE

S.H. 46

LOCATION MAP

NOT-TO-SCALE

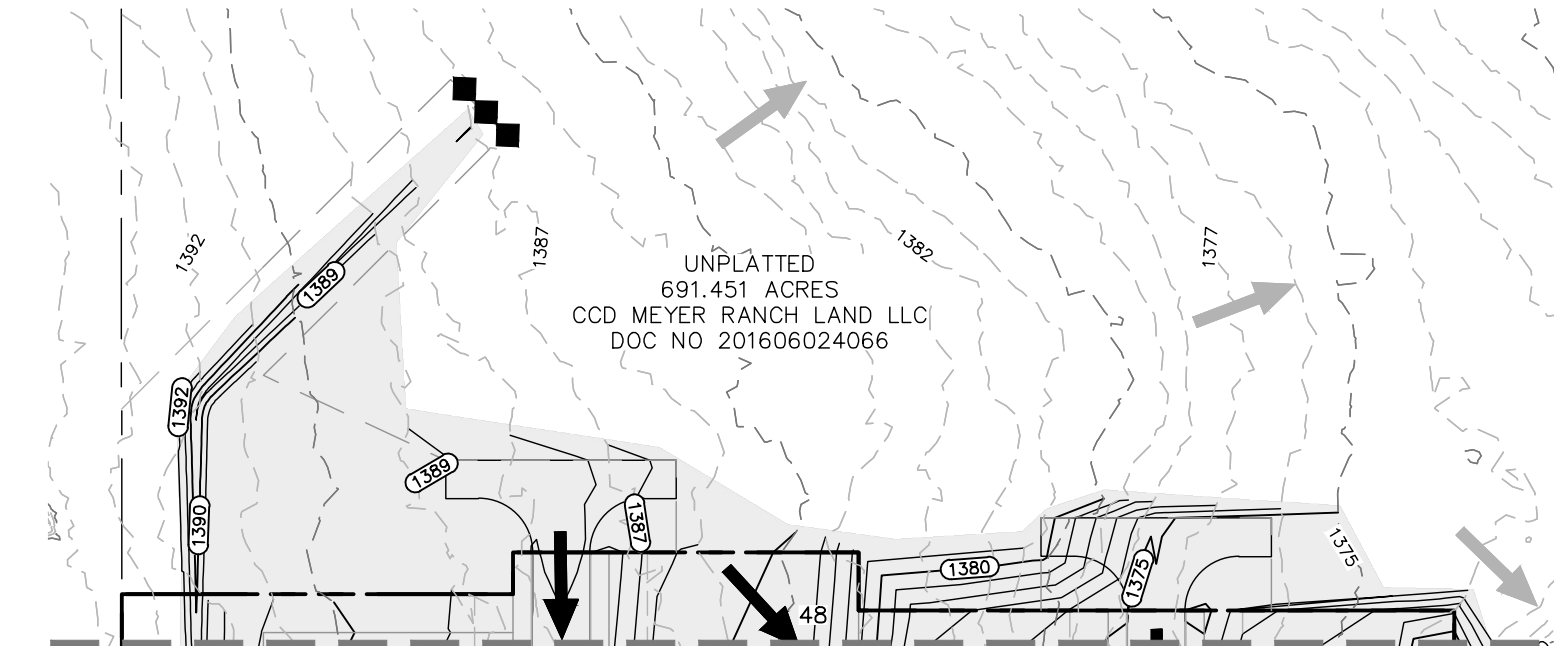

 PROJECT LIMITS	
EXISTING CONTOUR	
PROPOSED CONTOUR	
FLOW ARROW (EXISTING)	
FLOW ARROW (PROPOSED)	
SILT FENCE	
ROCK BERM	
GRAVEL FILTER BAGS	
GRATE INLET PROTECTION	
SEDIMENT CONTROL ROLLS	
LIMITS OF DISTURBED AREA	
STABILIZED CONSTRUCTION ENTRANCE/EXIT (FIELD LOCATE)	
CONSTRUCTION EQUIPMENT, VEHICLE & MATERIALS STORAGE AREA (FIELD LOCATE)	
CONCRETE TRUCK WASH-OUT PIT (FIELD LOCATE)	
PERMANENT 15' WIDE VEGETATIVE FILTER STRIP	
TREES TO REMAIN WITH PROTECTION (REFER TO LANDSCAPE PLANS) (REFER TO SHEET C2.22 FOR TREE PRESERVATION DETAILS)	
TREES TO REMAIN	
TREES TO BE REMOVED	


1. DO NOT DISTURB VEGETATED AREAS (TREES, GRASS, WEEDS, BRUSH, ETC.) ANY MORE THAN NECESSARY FOR CONSTRUCTION.
2. CONSTRUCTION ENTRANCE/EXIT LOCATION, CONCRETE WASH-OUT PIT, AND CONSTRUCTION EQUIPMENT AND MATERIAL STORAGE YARD TO BE DETERMINED IN THE FIELD.
3. STORM WATER POLLUTION PREVENTION CONTROLS MAY NEED TO BE MODIFIED IN THE FIELD TO ACCOMPLISH THE DESIRED EFFECT. ALL MODIFICATIONS ARE TO BE NOTED ON THIS EXHIBIT AND SIGNED AND DATED BY THE RESPONSIBLE PARTY.
4. RESTRICT ENTRY/EXIT TO THE PROJECT SITE TO DESIGNATED LOCATIONS BY USE OF ADEQUATE FENCING, IF NECESSARY.
5. ALL STORM WATER POLLUTION PREVENTION CONTROLS ARE TO BE MAINTAINED AND IN WORKING CONDITIONS AT ALL TIMES.
6. FOR A COMPLETE LISTING OF TEMPORARY STORM WATER POLLUTION PREVENTION CONTROLS REFER TO THE TPDES STORM WATER POLLUTION PREVENTION PLAN.
7. STORM WATER POLLUTION PREVENTION STRUCTURES SHOULD BE CONSTRUCTED WITHIN THE SITE BOUNDARIES. SOME OF THESE FEATURES MAY BE SHOWN OUTSIDE THE SITE BOUNDARIES ON THIS PLAN FOR VISUAL CLARITY.
8. AS SOON AS PRACTICAL, ALL DISTURBED SOIL THAT WILL NOT BE COVERED BY IMPERVIOUS COVER SUCH AS PARKWAY AREAS, EASEMENT AREAS, EMBANKMENT SLOPES, ETC. WILL BE STABILIZED PER APPLICABLE PROJECT SPECIFICATIONS.
9. BEST MANAGEMENT PRACTICES MAY BE INSTALLED IN STAGES TO COINCIDE WITH THE DISTURBANCE OF UPGRADED AREAS.
10. BEST MANAGEMENT PRACTICES MAY BE REMOVED IN STAGES ONCE THE WORKERED FOR THAT PORTION CONTROLLED BY THE BEST MANAGEMENT PRACTICES HAS BEEN STABILIZED IN ACCORDANCE WITH TPDES REQUIREMENTS.
11. UPON COMPLETION OF THE PROJECT, INCLUDING SITE STABILIZATION, AND BEFORE FINAL PAYMENT IS ISSUED, CONTRACTOR SHALL REMOVE ALL SEDIMENT AND EROSION CONTROL MEASURES, PAYING SPECIAL ATTENTION TO ROCK BERMS IN DRAINAGE FEATURES.
12. WHERE VEGETATED FILTER STRIPS ARE INDICATED, CONTRACTOR SHALL VERIFY THAT SUFFICIENT VEGETATION EXISTS, OTHERWISE CONTRACTOR SHALL PLACE SLIT FENCING IN LIEU OF VEGETED FILTER STRIP.
13. SHADED AREA DENOTES LIMITS OF DISTURBED AREAS. OTHER AREAS WITHIN PROJECT LIMITS, WITH THE EXCEPTION OF A CONSTRUCTION EQUIPMENT AND MATERIAL STORAGE YARD, ARE NOT A PART OF THIS TPDES STORM WATER POLLUTION PREVENTION PLAN (SWPP3) AND WILL NOT BE DISTURBED BY CIVIL CONSTRUCTION ACTIVITIES. HOUSE CONSTRUCTION ACTIVITIES WILL REQUIRE A SEPARATE STORM WATER POLLUTION PREVENTION PLAN.
14. PRIOR TO BEGINNING CONSTRUCTION, CONTRACTOR SHALL COORDINATE PLACEMENT OF TEMPORARY BEST MANAGEMENT PRACTICES WITHIN TxDOT RIGHT-OF-WAY WITH TxDOT.

THIS SHEET HAS BEEN PREPARED FOR PURPOSES OF THE SWP3 ONLY. ALL OTHER CIVIL ENGINEERING RELATED INFORMATION SHOULD BE ACQUIRED FROM THE APPROPRIATE SHEET IN THE CIVIL IMPROVEMENT PLANS.

EXHIBIT 2

[illegible]

FOR PERMIT

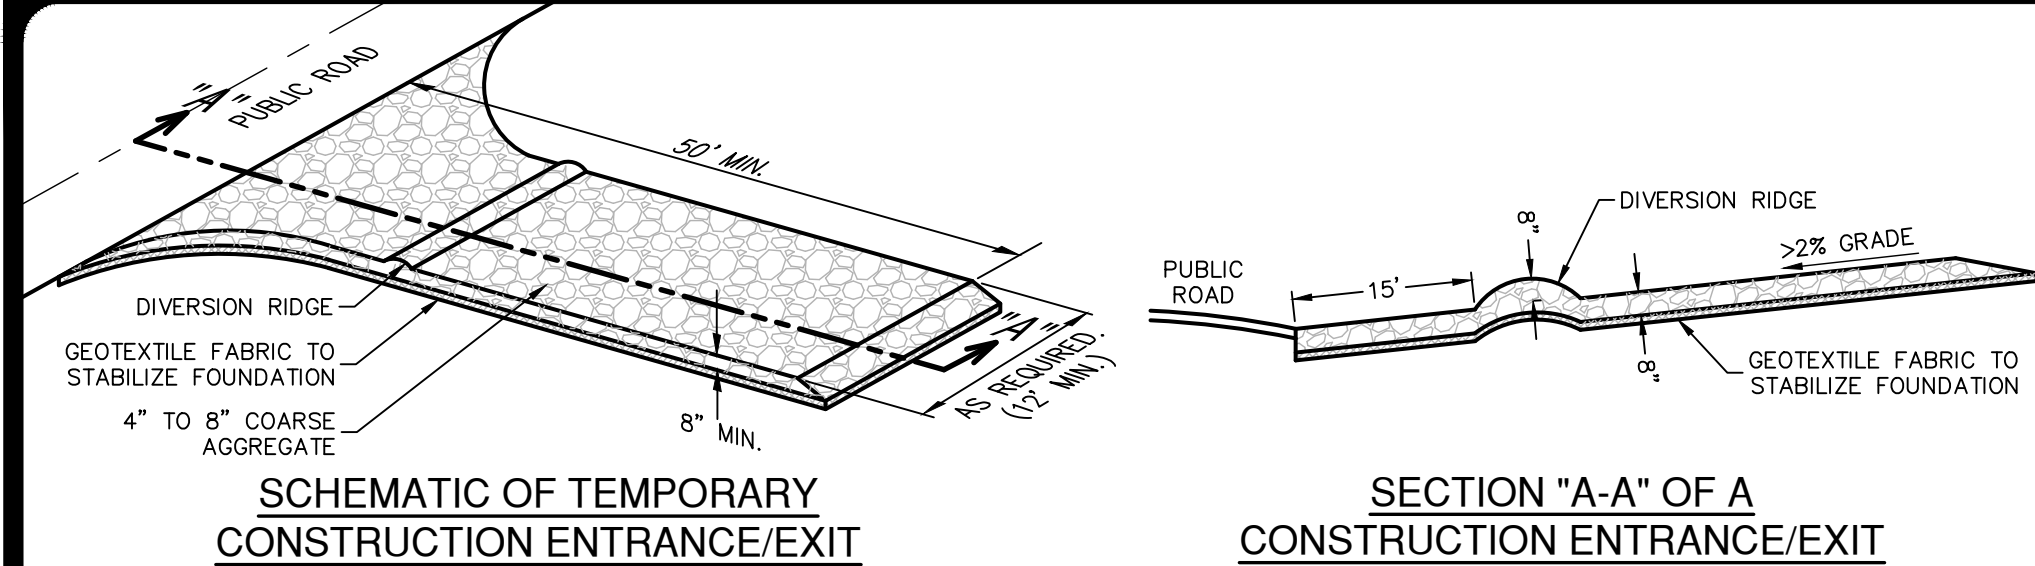


- MATERIALS**
1. THE AGGREGATE SHOULD CONSIST OF 4-INCH TO 8-INCH WASHED STONE OVER A STABLE FOUNDATION AS SPECIFIED IN THE PLAN.
 2. THE AGGREGATE SHOULD BE PLACED WITH A MINIMUM THICKNESS OF 8-INCHES.
 3. THE GEOTEXTILE FABRIC SHOULD BE DESIGNED SPECIFICALLY FOR USE AS A SOIL FILTRATION MEDIA WITH AN APPROXIMATE WEIGHT OF 6 OZ/YD², A MULLEN BURST RATING OF 140 LB/IN², AND AN EQUIVALENT OPENING SIZE GREATER THAN A NUMBER 50 SIEVE.
 4. IF A WASHING FACILITY IS REQUIRED, A LEVEL AREA WITH A MINIMUM OF 4-INCH DIAMETER WASHED STONE OR COMMERCIAL ROCK SHOULD BE INCLUDED IN THE PLANS. DIVERT WASTEWATER TO A SEDIMENT TRAP OR BASIN.

- INSTALLATION**
1. AVOID CURVES ON PUBLIC ROADS AND STEEP SLOPES. REMOVE VEGETATION AND OTHER OBJECTIONABLE MATERIAL FROM THE FOUNDATION AREA. GRADE CROWN FOUNDATION FOR POSITIVE DRAINAGE.
 2. THE MINIMUM WIDTH OF THE ENTRANCE/EXIT SHOULD BE 12 FEET OR THE FULL WIDTH OF EXIT ROADWAY, WHICHEVER IS GREATER.
 3. THE CONSTRUCTION ENTRANCE SHOULD BE AT LEAST 50 FEET LONG.
 4. IF THE SLOPE TOWARD THE ROAD EXCEEDS 2%, CONSTRUCT A RIDGE, 6-INCHES TO 8-INCHES HIGH WITH 3:1 (H:V) SIDE SLOPES, ACROSS THE FOUNDATION APPROXIMATELY 15 FEET FROM THE ENTRANCE TO DIVERT RUNOFF AWAY FROM THE PUBLIC ROAD.
 5. PLACE GEOTEXTILE FABRIC AND GRADE FOUNDATION TO IMPROVE STABILITY, ESPECIALLY WHERE WET CONDITIONS ARE ANTICIPATED.
 6. PLACE STONE TO DIMENSIONS AND GRADE SHOWN ON PLANS. LEAVE SURFACE SMOOTH AND SLOPE FOR DRAINAGE.
 7. DIVERT ALL SURFACE RUNOFF AND DRAINAGE FROM THE STONE PAD TO A SEDIMENT TRAP OR BASIN.
 8. INSTALL PIPE UNDER PAD AS NEEDED TO MAINTAIN PROPER PUBLIC ROAD DRAINAGE.

STABILIZED CONSTRUCTION ENTRANCE/EXIT DETAIL

NOT-TO-SCALE

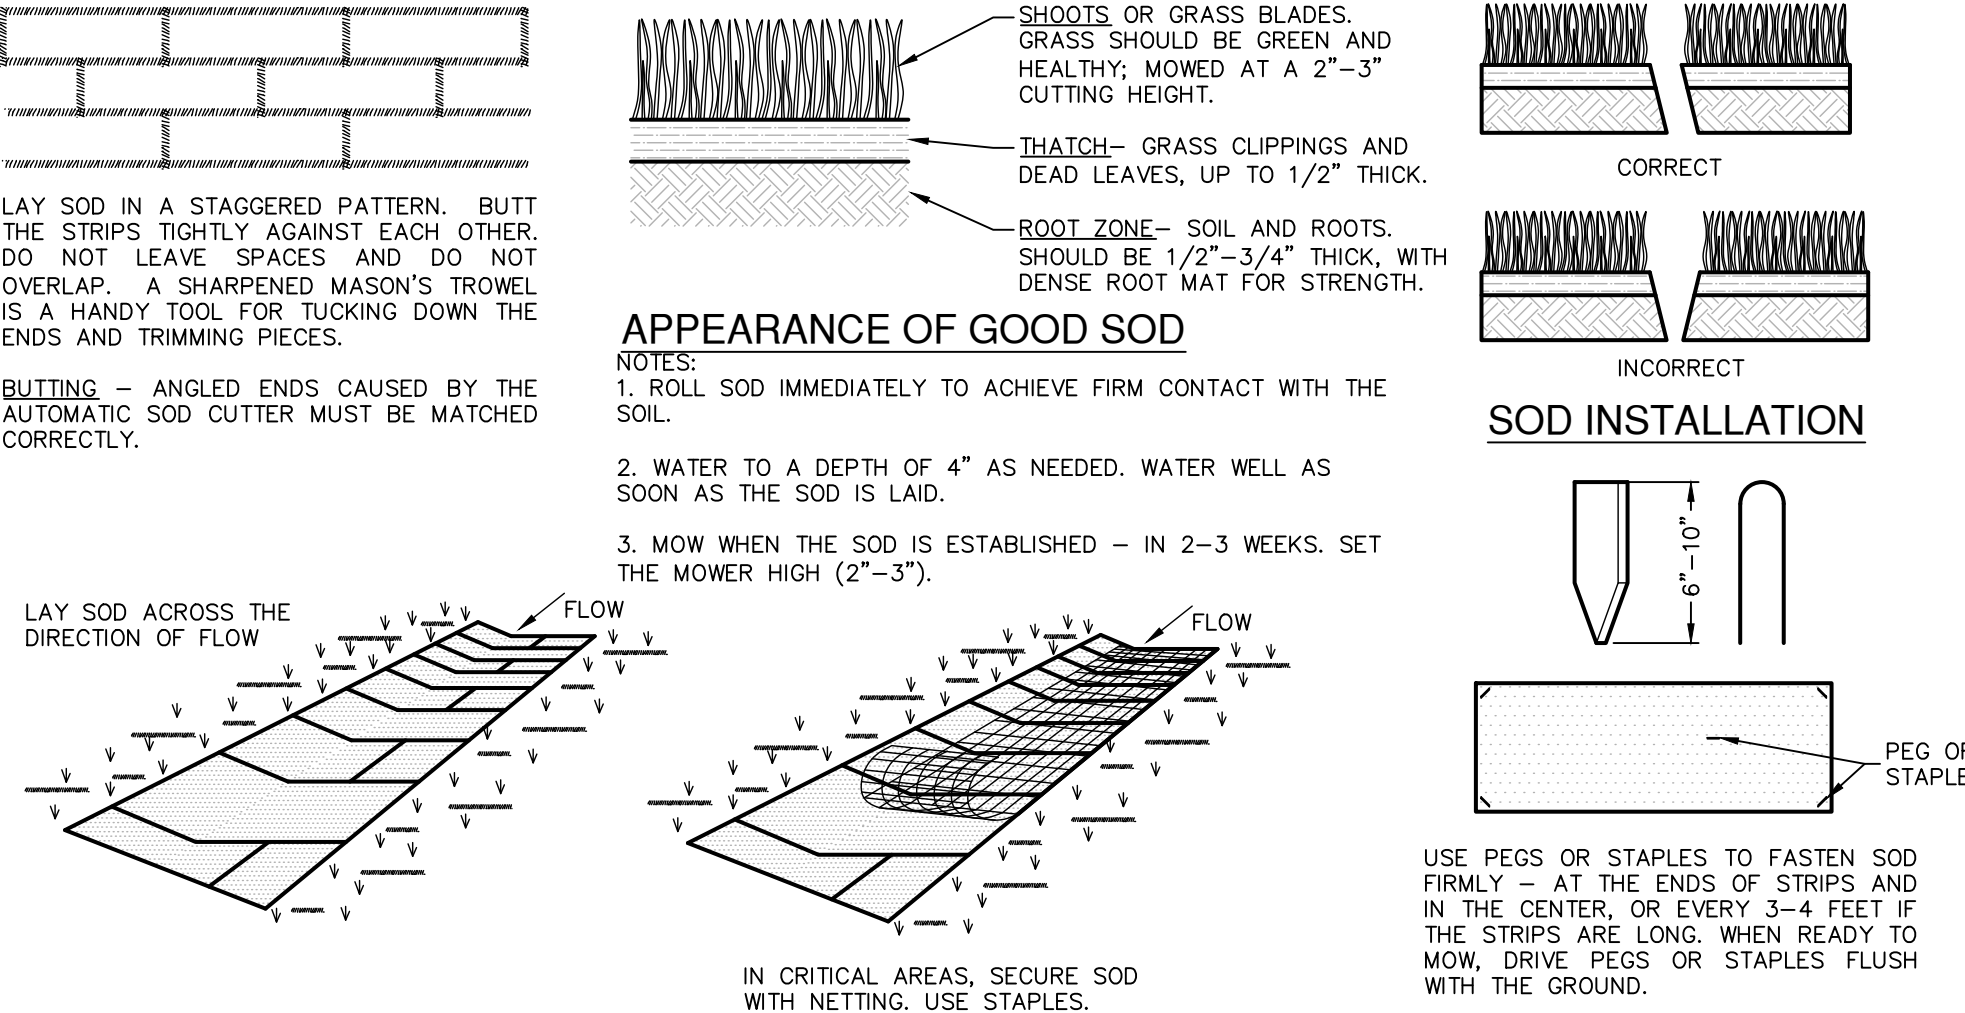

- MATERIALS**
1. SOD SHOULD BE MACHINE CUT AT A UNIFORM SOIL THICKNESS OF 3/4" INCH (± 1/4" INCH) AT THE TIME OF CUTTING. THIS THICKNESS SHOULD EXCLUDE SHOOT GROWTH AND THATCH.
 2. PIECES OF SOD SHOULD BE CUT TO THE SUPPLIER'S STANDARD WIDTH AND LENGTH, WITH A MAXIMUM ALLOWABLE DEVIATION IN ANY DIMENSION OF 5% TORN OR UNEVEN PADS SHOULD NOT BE ACCEPTABLE.
 3. STANDARD SIZE SECTIONS OF SOD SHOULD BE STRONG ENOUGH TO SUPPORT THEIR OWN WEIGHT AND AN INHERENT SIZE AND SHAPE WHEN SUBSEQUENT ROWS ARE LAYED ON ONE END OF THE SECTION.
 4. SOD SHOULD BE HARVESTED, DELIVERED, AND INSTALLED WITHIN A PERIOD OF 36 HOURS.

SITE PREPARATION

1. PRIOR TO SOD PREPARATION, AREAS TO BE SODDED SHOULD BE BROUGHT TO FINAL GRADE IN ACCORDANCE WITH THE APPROVED PLAN.
2. THE SURFACE SHOULD BE CLEARED OF ALL TRASH, DEBRIS AND OF ALL ROOTS, BRUSH, WIRE, GRADE STAKES AND OTHER OBJECTS THAT WOULD INTERFERE WITH PLANTING, FERTILIZING OR MAINTENANCE OPERATIONS.
3. FERTILIZE ACCORDING TO SOIL TESTS. FERTILIZER NEEDS CAN BE DETERMINED BY A SOIL TESTING LABORATORY OR REGIONAL RECOMMENDATIONS CAN BE MADE BY COUNTY AGRICULTURAL EXTENSION AGENTS. FERTILIZER SHOULD BE WORKED INTO THE SOIL TO A DEPTH OF 3 INCHES WITH A DISC, SPRINGTOOTH HARROW OR OTHER SUITABLE EQUIPMENT ON SLOPING LAND, THE FINAL HARROWING OR DISCING OPERATION SHOULD BE ON THE CONTOUR.

INSTALLATION IN CHANNELS

1. SOD STRIPS IN WATERWAYS SHOULD BE LAID PERPENDICULAR TO THE DIRECTION OF FLOW. CARE SHOULD BE TAKEN TO BUTT ENDS OF STRIPS TIGHTLY (SEE FIGURE ABOVE).
2. AFTER ROLLING OR TAMPING, SOD SHOULD BE PEGGED OR STAPLED TO RESIST WASHOUT DURING THE ESTABLISHMENT PERIOD. MESH OR OTHER NETTING MAY BE PEGGED OVER THE SOD FOR EXTRA PROTECTION IN CRITICAL AREAS.

SOD INSTALLATION DETAIL

NOT-TO-SCALE


COMMON TROUBLE POINTS

1. INADEQUATE RUNOFF CONTROL-SEDIMENT WASHES ONTO PUBLIC ROAD.
2. STONE TOO SMALL OR GEOTEXTILE FABRIC ABSENT, RESULTS IN MUDDY CONDITION AS STONE IS PRESSED INTO SOIL.
3. PAD TOO SHORT FOR HEAVY CONSTRUCTION TRAFFIC-EXTEND PAD BEYOND THE MINIMUM 50-FOOT LENGTH AS NECESSARY.
4. PAD NOT FLARED SUFFICIENTLY AT ROAD SURFACE, RESULTS IN MUD BEING TRACKED ON TO ROAD AND POSSIBLE DAMAGE TO ROAD.

5. UNSTABLE FOUNDATION - USE GEOTEXTILE FABRIC UNDER PAD AND/OR IMPROVE FOUNDATION DRAINAGE.

INSPECTION AND MAINTENANCE GUIDELINES

1. THE ENTRANCE SHOULD BE MAINTAINED IN A CONDITION, WHICH WILL PREVENT TRACKING OR FLOWING OF SEDIMENT ONTO PUBLIC RIGHTS-OF-WAY. THIS MAY REQUIRE PERIODIC TOP DRESSING WITH ADDITIONAL STONE AS CONDITIONS DEMAND AND REPAIR AND/OR CLEANOUT OF ANY MEASURES USED TO TRAP SEDIMENT.
2. ALL SEDIMENT SPILLED, DROPPED, WASHED OR TRACKED ONTO PUBLIC RIGHTS-OF-WAY SHOULD BE REMOVED IMMEDIATELY BY CONTRACTOR.
3. WHEN NECESSARY, WHEELS SHOULD BE CLEANED TO REMOVE SEDIMENT PRIOR TO ENTRANCE ONTO PUBLIC RIGHT-OF-WAY.
4. WHEN WASHING IS REQUIRED, IT SHOULD BE DONE ON AN AREA STABILIZED WITH CRUSHED STONE THAT DRAINS INTO AN APPROVED SEDIMENT TRAP OR SEDIMENT BASIN.
5. ALL SEDIMENT SHOULD BE PREVENTED FROM ENTERING ANY STORM DRAIN, DITCH OR WATER COURSE BY USING APPROVED METHODS.

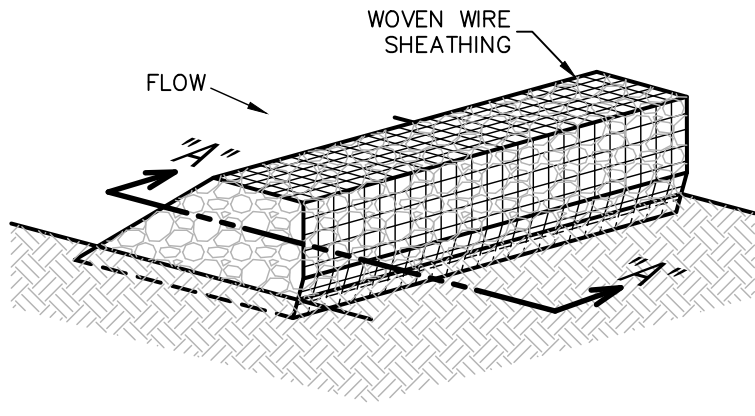

ISOMETRIC PLAN VIEW

ROCK BERMS


THE PURPOSE OF A ROCK BERM IS TO SERVE AS A CHECK DAM IN AREAS OF CONCENTRATED FLOW, TO INTERCEPT SEDIMENT-LADEN RUNOFF, DETAIN THE SEDIMENT AND RELEASE THE WATER IN SHEET FLOW. THE ROCK BERM SHOULD BE USED WHEN THE CONTRIBUTING DRAINAGE AREA IS LESS THAN 5 ACRES. ROCK BERMS ARE USED IN AREAS WHERE THE VOLUME OF RUNOFF IS TOO GREAT FOR A SILT FENCE TO CONTAIN. THEY ARE LESS EFFECTIVE FOR SEDIMENT REMOVAL THAN SILT FENCES, PARTICULARLY FOR FINE PARTICLES, BUT ARE ABLE TO WITHSTAND HIGHER FLOWS THAN A SILT FENCE AS SUCH. ROCK BERMS ARE OFTEN USED IN AREAS OF CHANNEL FLOWS (DITCHES, GULLIES, ETC.). ROCK BERMS ARE MOST EFFECTIVE AT REDUCING BED LOAD IN CHANNELS AND SHOULD NOT BE SUBSTITUTED FOR OTHER EROSION AND SEDIMENT CONTROL MEASURES FARTHER UP THE WATERSHED.

INSPECTION AND MAINTENANCE GUIDELINES

1. INSPECTION SHOULD BE MADE WEEKLY AND AFTER EACH RAINFALL BY THE RESPONSIBLE PARTY. FOR INSTALLATIONS IN STREAMBEDS, ADDITIONAL DAILY INSPECTIONS SHOULD BE MADE.
2. REMOVE SEDIMENT AND OTHER DEBRIS WHEN BUILDUP REACHES 6 INCHES AND DISPOSE OF THE ACCUMULATED SILT IN AN APPROVED MANNER THAT WILL NOT CAUSE ANY ADDITIONAL SILTATION.
3. REPAIR ANY LOOSE WIRE SHEATHING.
4. THE BERM SHOULD BE RESHAPED AS NEEDED DURING INSPECTION.
5. THE BERM SHOULD BE REPLACED WHEN THE STRUCTURE CEASES TO FUNCTION AS INTENDED DUE TO SILT ACCUMULATION AMONG THE ROCKS, WASHOUT, CONSTRUCTION TRAFFIC DAMAGE, ETC.
6. THE ROCK BERM SHOULD BE LEFT IN PLACE UNTIL ALL UPSTREAM AREAS ARE STABILIZED AND ACCUMULATED SILT REMOVED.

ROCK BERM DETAIL

NOT-TO-SCALE

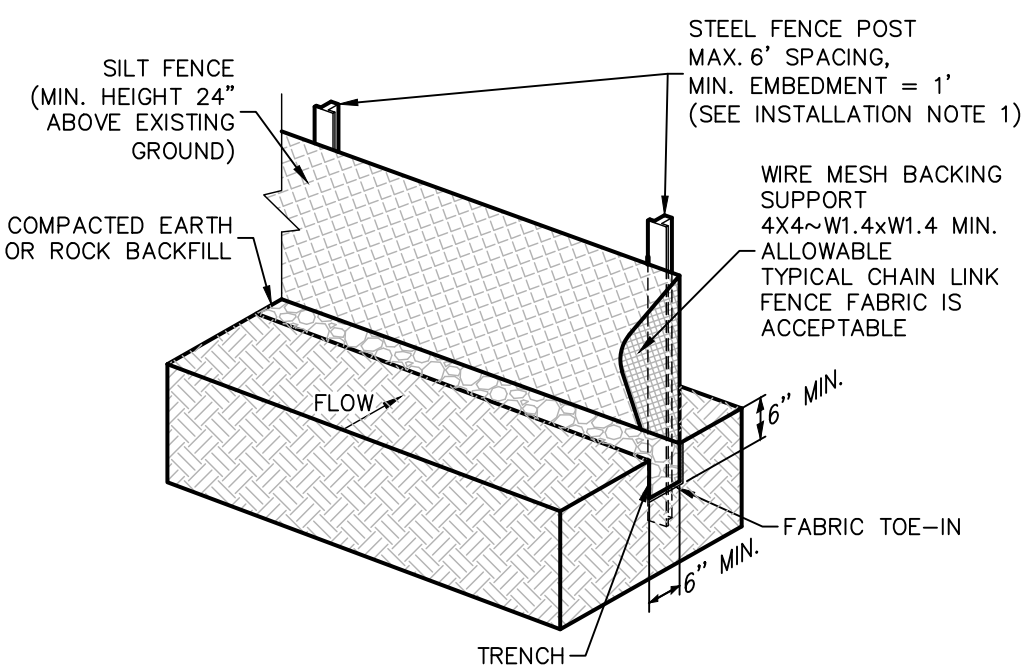

ISOMETRIC PLAN VIEW

SILT FENCE

A SILT FENCE IS A BARRIER CONSISTING OF GEOTEXTILE FABRIC SUPPORTED BY METAL POSTS TO PREVENT SOIL AND SEDIMENT LOSS FROM A SITE. WHEN PROPERLY USED, SILT FENCES CAN BE HIGHLY EFFECTIVE AT CONTROLLING SEDIMENT FROM DISTURBED AREAS. THEY CAUSE RUNOFF TO POND, ALLOWING HEAVIER SOLIDS TO SETTLE OUT. IF NOT PROPERLY INSTALLED, SILT FENCES ARE NOT LIKELY TO BE EFFECTIVE.

THE PURPOSE OF A SILT FENCE IS TO INTERCEPT AND DETAIN WATER-BORN SEDIMENT FROM UNPROTECTED AREAS OF A LIMITED EXTENT. SILT FENCE IS USED DURING THE PERIOD OF CONSTRUCTION NEAR THE PERIMETER OF A DISTURBED AREA TO INTERCEPT SEDIMENT WHILE ALLOWING WATER TO PERCOLATE THROUGH. THIS FENCE SHOULD REMAIN IN PLACE UNTIL THE DISTURBED AREA IS PERMANENTLY STABILIZED. SILT FENCE SHOULD NOT BE USED WHERE THERE IS A CONCENTRATION OF WATER IN A CHANNEL OR DRAINAGE WAY. IF CONCENTRATED FLOW OCCURS AFTER INSTALLATION, CORRECTIVE ACTION MUST BE TAKEN SUCH AS PLACING A ROCK BERM IN THE AREAS OF CONCENTRATED FLOW.

SILT FENCING WITHIN THE SITE MAY BE TEMPORARILY MOVED DURING THE DAY TO ALLOW CONSTRUCTION ACTIVITY PROVIDED IT IS REPLACED AND PROPERLY ANCHORED TO THE GROUND AT THE END OF THE DAY. SILT FENCES ON THE PERIMETER OF THE SITE OR AROUND DRAINAGE WAYS SHOULD NOT BE MOVED AT ANY TIME.

MATERIALS


1. SILT FENCE MATERIAL SHOULD BE POLYPROPYLENE, POLYETHYLENE, OR POLYAMIDE WOVEN OR NONWOVEN FABRIC. THE FABRIC SHOULD BE 36 INCHES, WITH A MINIMUM UNIT WEIGHT OF 4.5 OZ/YD, MULLEN BURST STRENGTH EXCEEDING 190 LB/IN², ULTRAVIOLET STABILITY EXCEEDING 70%, AND MINIMUM APPARENT OPENING SIZE OF U.S. SIEVE NUMBER 30.
2. FENCE POSTS SHOULD BE MADE OF HOT ROLLED STEEL, AT LEAST 4 FEET LONG WITH TEE OR Y-BAR CROSS SECTION, SURFACE PAINTED OR GALVANIZED, MINIMUM WEIGHT 1.25 LB/FT, AND BRINELL HARDNESS EXCEEDING 140.
3. WOVEN WIRE BACKING TO SUPPORT THE FABRIC SHOULD BE GALVANIZED 2" X 4" WELDED WIRE, 12 GAUGE MINIMUM.

INSTALLATION

1. STEEL POSTS, WHICH SUPPORT THE SILT FENCE, SHOULD BE INSTALLED ON A SLIGHT ANGLE TOWARD THE ANTICIPATED RUNOFF SOURCE. POSTS MUST BE EMBEDDED A MINIMUM OF 1-FOOT DEEP AND SPACED NOT MORE THAN 8 FEET ON CENTER, WHERE WATER CONCENTRATES, THE MAXIMUM SPACING SHOULD BE 6 FEET.
2. LAY OUT FENCING DOWN-SLOPE OF DISTURBED AREA, FOLLOWING THE CONTOUR AS CLOSELY AS POSSIBLE. THE FENCE SHOULD BE SITED SO THAT THE MAXIMUM DRAINAGE AREA IS ¼ ACRE/100 FEET OF FENCE.

SILT FENCE DETAIL

NOT-TO-SCALE

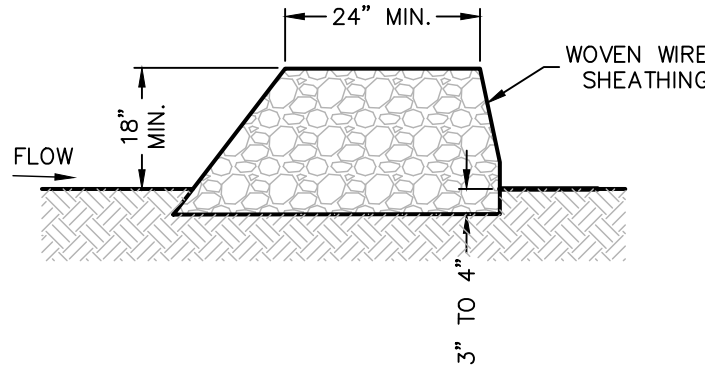

SECTION "A-A"

MATERIALS

1. THE BERM STRUCTURE SHOULD BE SECURED WITH A WOVEN WIRE SHEATHING HAVING MAXIMUM OPENING OF 1 INCH AND A MINIMUM WIRE DIAMETER OF 20 GAUGE GALVANIZED AND SHOULD BE SECURED WITH SHOAT RINGS.


2. CLEAN, OPEN GRADED 3-INCH TO 5-INCH DIAMETER ROCK SHOULD BE USED, EXCEPT IN AREAS WHERE HIGH VELOCITIES OR LARGE VOLUMES OF FLOW ARE EXPECTED, WHERE 5-INCH TO 8-INCH DIAMETER ROCKS MAY BE USED.

INSTALLATION

1. LAY OUT THE WOVEN WIRE SHEATHING PERPENDICULAR TO THE FLOW LINE. THE SHEATHING SHOULD BE 20 GAUGE WOVEN WIRE MESH WITH 1 INCH OPENINGS.
2. BERM SHOULD HAVE A TOP WIDTH OF 2 FEET MINIMUM WITH SIDE SLOPES BEING 2:1 (H:V) OR FLATTER.
3. PLACE THE ROCK ALONG THE SHEATHING AS SHOWN IN THE DIAGRAM TO A HEIGHT NOT LESS THAN 18".
4. WRAP THE WIRE SHEATHING AROUND THE ROCK AND SECURE WITH TIE WIRE SO THAT THE ENDS OF THE SHEATHING OVERLAP AT LEAST 2 INCHES, AND THE BERM RETAINS ITS SHAPE WHEN WALKED UPON.
5. BERM SHOULD BE BUILT ALONG THE CONTOUR AT ZERO PERCENT GRADE OR AS NEAR AS POSSIBLE.
6. THE ENDS OF THE BERM SHOULD BE TIED INTO EXISTING UPSLOPE GRADE AND THE BERM SHOULD BE BURIED IN A TRENCH APPROXIMATELY 3 TO 4 INCHES DEEP TO PREVENT FAILURE OF THE CONTROL.

COMMON TROUBLE POINTS

1. INSUFFICIENT BERM HEIGHT OR LENGTH (RUNOFF QUICKLY ESCAPES OVER THE TOP OR AROUND THE SIDES OF BERM).
2. BERM NOT INSTALLED PERPENDICULAR TO FLOW LINE (RUNOFF ESCAPING AROUND ONE SIDE).

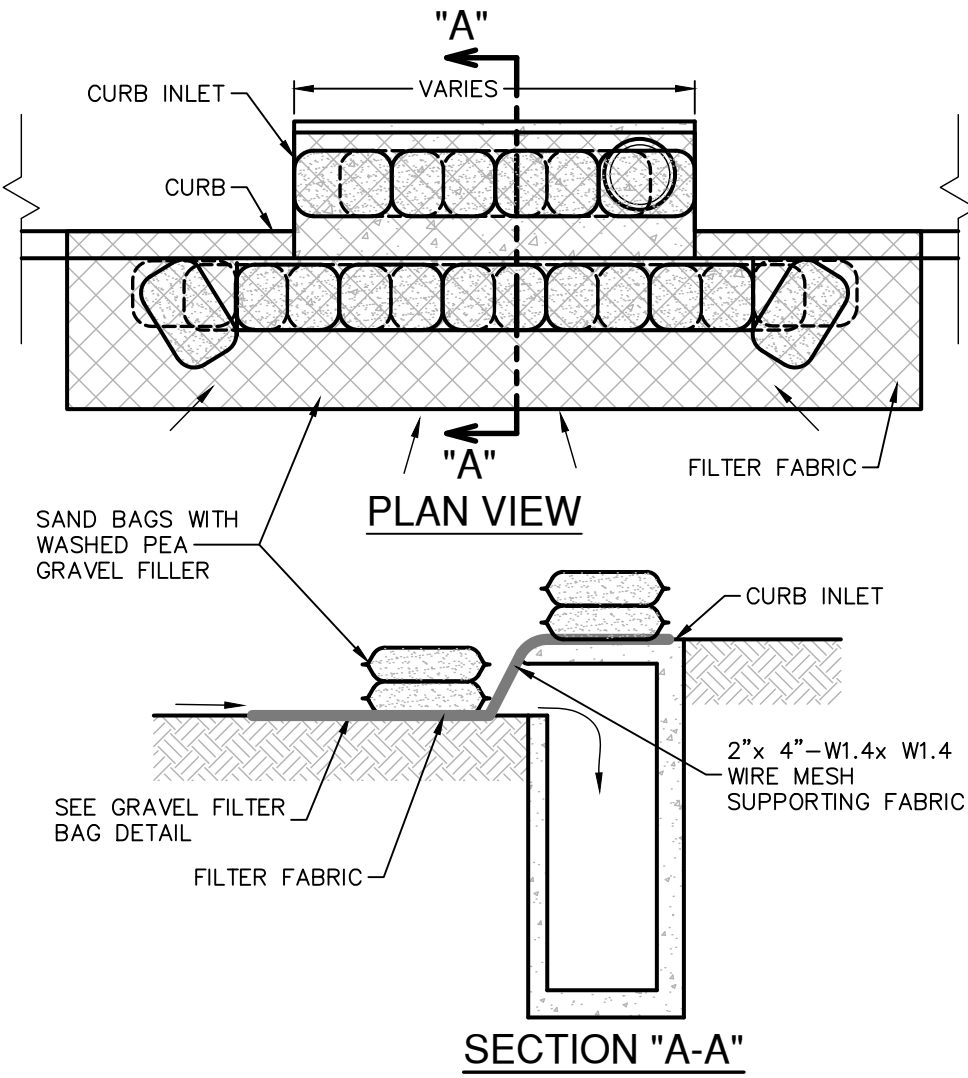

GENERAL NOTES

1. CONTRACTOR TO INSTALL 2"x4"-W1.4xW1.4 WIRE MESH SUPPORTING FILTER FABRIC OVER THE INLET OPENING. FABRIC MUST BE SECURED TO WIRE BACKING WITH CUPS OR WIRE TIES AT THIS LOCATION. SAND BAGS FILLED WITH WASHED PEA GRAVEL SHOULD BE PLACED ON TOP OF WIRE MESH ON TOP OF THE INLET AS SHOWN ON THIS DETAIL TO HOLD WIRE MESH IN PLACE. SANDBAGS FILLED WITH WASHED PEA GRAVEL SHOULD ALSO BE PLACED ALONG THE GUTTER AS SHOWN ON THIS DETAIL TO HOLD WIRE MESH IN PLACE. SAND BAGS TO BE STACKED TO FORM A CONTINUOUS BARRIER AROUND INLETS.


2. THE BAGS SHOULD BE TIGHTLY ABUTTED AGAINST EACH OTHER TO PREVENT RUNOFF FROM FLOWING BETWEEN THE BAGS.

INSPECTION AND MAINTENANCE GUIDELINES


1. INSPECTION SHOULD BE MADE WEEKLY AND AFTER EACH RAINFALL. REPAIR OR REPLACEMENT SHOULD BE MADE PROMPTLY AS NEEDED BY THE CONTRACTOR.
2. REMOVE SEDIMENT WHEN BUILDUP REACHES A DEPTH OF 3 INCHES. REMOVED SEDIMENT SHOULD BE DEPOSITED IN A SUITABLE AREA AND IN SUCH A MANNER THAT IT WILL NOT ERODE.
3. CHECK PLACEMENT OF DEVICE TO PREVENT GAPS BETWEEN DEVICE AND CURB.
4. INSPECT FILTER FABRIC AND PATCH OR REPLACE IF TORN OR MISSING.
5. STRUCTURES SHOULD BE REMOVED AND THE AREA STABILIZED ONLY AFTER THE REMAINING DRAINAGE AREA HAS BEEN PROPERLY STABILIZED.

BAGGED GRAVEL CURB INLET PROTECTION DETAIL

NOT-TO-SCALE

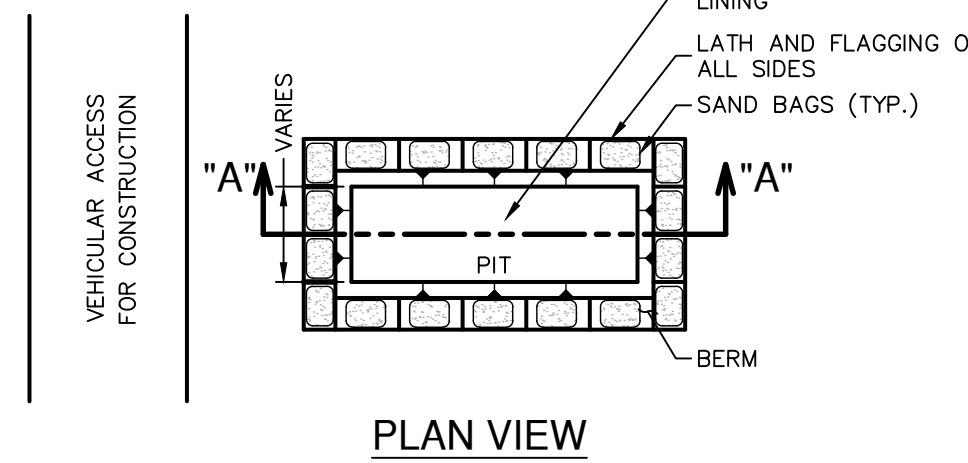

PLAN VIEW

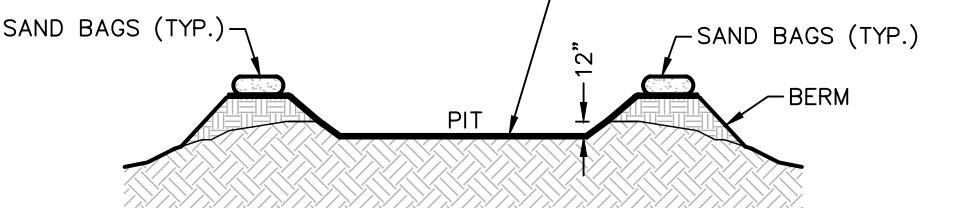

SECTION "A-A"

GENERAL NOTES

1. DETAIL ABOVE ILLUSTRATES MINIMUM DIMENSIONS. PIT CAN BE INCREASED IN SIZE DEPENDING ON EXPECTED FREQUENCY OF USE.
2. WASHOUT PIT SHALL BE LOCATED IN AN AREA EASILY ACCESSIBLE TO CONSTRUCTION TRAFFIC.
3. WASHOUT PIT SHALL NOT BE LOCATED IN AREAS SUBJECT TO INUNDATION FROM STORM WATER RUNOFF.
4. LOCATE WASHOUT AREA AT LEAST 50 FEET FROM SENSITIVE FEATURES, STORM DRAINS, OPEN DITCHES OR WATER BODIES.
5. TEMPORARY CONCRETE WASHOUT FACILITY SHOULD BE CONSTRUCTED WITH SUFFICIENT QUANTITY AND VOLUME TO CONTAIN ALL LIQUID AND CONCRETE WASTE GENERATED BY WASHOUT OPERATIONS.

MATERIALS

PLASTIC LINING MATERIAL SHOULD BE A MINIMUM OF 10 MIL IN POLYETHYLENE SHEETING AND SHOULD BE FREE OF HOLES, TEARS, OR OTHER DEFECTS THAT COMPROMISE THE IMPERMEABILITY OF THE MATERIAL.


MAINTENANCE

1. WHEN TEMPORARY CONCRETE WASHOUT FACILITIES ARE NO LONGER REQUIRED FOR THE WORK, THE HARDENED CONCRETE SHOULD BE REMOVED AND DISPOSED OF.
2. MATERIALS USED TO CONSTRUCT TEMPORARY CONCRETE WASHOUT FACILITIES SHOULD BE REMOVED FROM THE SITE OF THE WORK AND DISPOSED OF.
3. HOLES, DEPRESSIONS OR OTHER GROUND DISTURBANCES CAUSED BY THE REMOVAL OF THE TEMPORARY CONCRETE WASHOUT FACILITIES SHOULD BE BACKFILLED AND REPAIRED.


CONCRETE TRUCK WASHOUT

PIT DETAIL


NOT-TO-SCALE

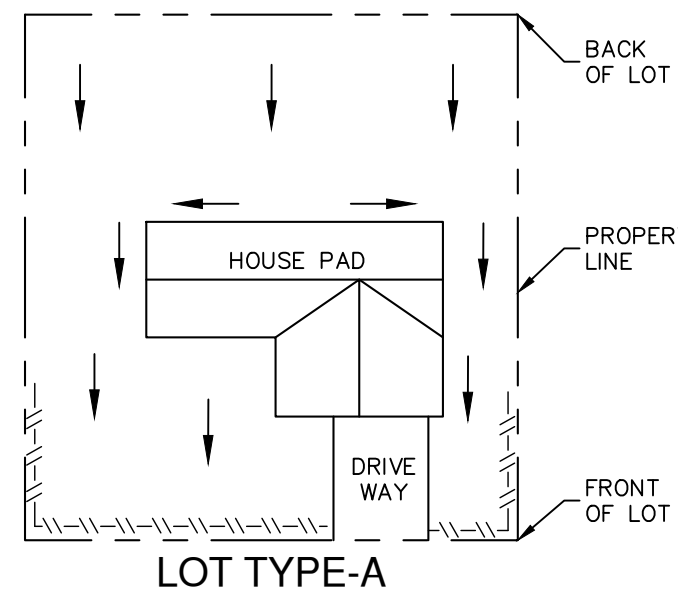

LOT TYPE-A

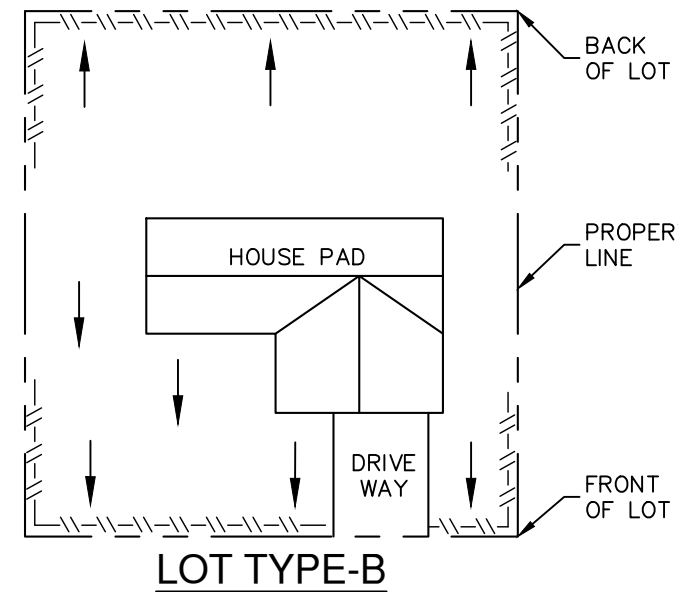

LOT TYPE-B

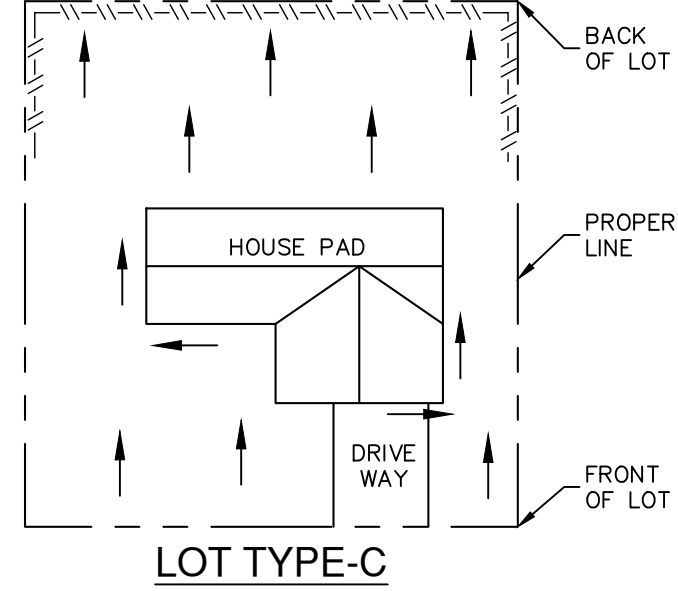

LOT TYPE-C


NOTE: SILT FENCE TO BE INSTALLED PER THESE DETAILS AND LOCATED ON THE DOWNGRADIENT SIDE OF EACH LOT LINE OR LIMITS OF CLEARING AS GENERALLY SHOWN ON THE OVERALL SITE PLAN.

LEGEND

--- SILT FENCE DRAINAGE FLOW

TYPICAL HOUSE LOT LAYOUTS

NOT-TO-SCALE

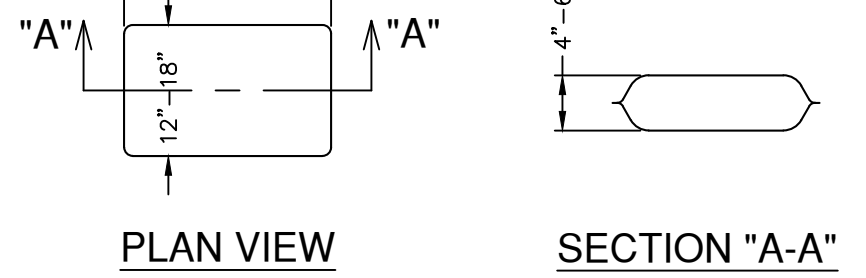

PLAN VIEW

SECTION "A-A"


NOTES:
1. THE FILTER BAG MATERIAL SHALL BE MADE OF POLYPROPYLENE, POLYETHYLENE OR POLYAMIDE WOVEN FABRIC, MIN. UNIT WIGHT OF 4 OUNCES/SY, HAVE A MULLEN BURST STRENGTH EXCEEDING 300 PSI AND ULTRAVIOLET STABILITY EXCEEDING 70%.

2. THE FILTER BAG SHALL BE FILLED WITH CLEAN, MEDIUM WASHED PEA GRAVEL TO COARSE GRAVEL (0.31 TO 0.75 INCH DIAMETER).

3. SAND SHALL NOT BE USED TO FILL THE FILTER BAGS.

GRAVEL FILTER BAG DETAIL

NOT-TO-SCALE

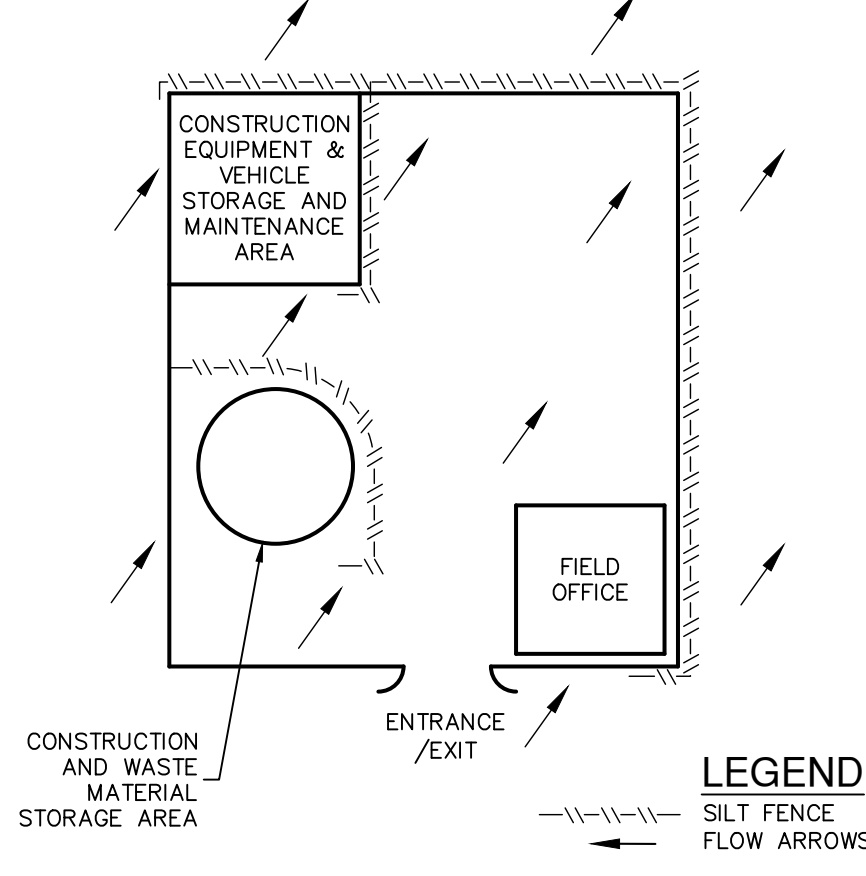

LEGEND


--- SILT FENCE FLOW ARROWS

CONSTRUCTION STAGING AREA

NOT-TO-SCALE

THIS SHEET HAS BEEN PREPARED FOR PURPOSES OF THE SWP3 ONLY. ALL OTHER CIVIL ENGINEERING RELATED INFORMATION SHOULD BE ACQUIRED FROM THE APPROPRIATE SHEET IN THE CIVIL IMPROVEMENT PLANS.

DATE	
NO.	
REVISION	

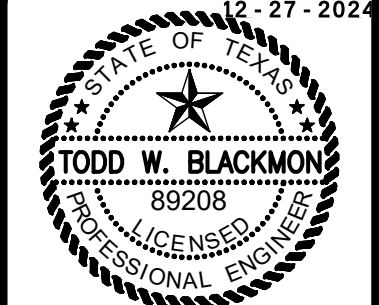

PAPE-DAWSON ENGINEERS

1072 INDEPENDENCE DR. STE 102 | NEW BRAUNFELS, TX 78132 | 830.652.5653
TEXAS ENGINEERING FIRM #470 1 TEXAS SURVEYING FIRM #1008860

MEYER RANCH UNIT 16
COMAL COUNTY, TEXAS

STORMWATER POLLUTION PREVENTION PLAN DETAILS

PLAT NO.	
JOB NO.	30010-27
DATE	DECEMBER 2024
DRAWN	BH
CHECKED	HF
SHEET	C8.10

FOR PERMIT