

ROSE VALLEY PHASE 3A

BEXAR COUNTY, TEXAS

STREET, DRAINAGE, WATER, SANITARY SEWER, AND UTILITY IMPROVEMENTS

Sheet List Table

Sheet Title	Sheet Number
COVER SHEET	0.0
OVERALL UTILITY PLAN	1.0
MASTER DRAINAGE PLAN	2.0
OVERALL GRADING PLAN	3.0
DRAIN "A" PLAN & PROFILE	4.0
DRAIN "B" PLAN & PROFILE	4.1
DRAIN "B" PLAN & PROFILE	4.2
DRAIN "C", "D", & "E" PLAN & PROFILE	4.3
TYPE "C" INLET DETAILS (1 OF 2)	4.4
TYPE "C" INLET DETAILS (2 OF 2)	4.5
MISCELLANEOUS DETAILS (1 OF 2)	4.6
MISCELLANEOUS DETAILS (2 OF 2)	4.7
PRECAST BOX CULVERT DETAILS	4.8
EVERGREEN ROSE PLAN & PROFILE	5.0
INCENSE ROSE & PASTURE ROSE PLAN & PROFILE	5.1
WINGED ROSE, WILD PRAIRIE, TRAILING ROSE PLAN & PROFILE	5.2
CHICKSAW ROSE PLAN & PROFILE	5.3
STREET DETAIL SHEET	5.4
STREET DETAIL SHEET	5.5
STREET DETAIL SHEET	5.6
STREET DETAIL SHEET	5.7
TRAFFIC SIGNAGE AND SIDEWALK PLAN	5.8
TRAFFIC SIGNAGE NOTES & DETAIL SHEET	5.9
TRAFFIC SIGNAGE NOTES & DETAIL SHEET	5.10
STRIPING DETAIL SHEET	5.11
SANITARY SEWER COVER SHEET	6.0
SANITARY SEWER NOTES	6.1
OVERALL SANITARY SEWER PLAN	6.2
SANITARY SEWER LINE B PLAN & PROFILE	6.3
SANITARY SEWER LINE C PLAN & PROFILE	6.4
SANITARY SEWER LINE D PLAN & PROFILE	6.5
SANITARY SEWER LINE E PLAN & PROFILE	6.6
SANITARY SEWER DETAILS	6.7
WATER COVER SHEET	7.0
OVERALL WATER PLAN	7.1
WATER DETAILS SHEET	7.2
STORMWATER POLLUTION PREVENTION PLAN	8.0
STORMWATER POLLUTION PREVENTION DETAILS	8.1

GENERAL NOTES

- ALL CONSTRUCTION SHALL CONFORM TO THE CITY OF SAN ANTONIO STANDARD SPECIFICATIONS FOR CONSTRUCTION JUNE 2008, OR LATEST.
- NO EXTRA PAYMENT SHALL BE ALLOWED FOR WORK CALLED FOR ON THE PLANS, BUT NOT INCLUDED IN THE BID PROPOSAL. THIS INCIDENTAL WORK WILL BE REQUIRED AND SHALL BE INCLUDED IN THE PAY ITEM TO WHICH IT RELATES.
- THE CONTRACTOR SHALL PROVIDE ACCESS FOR THE DELIVERY OF MAIL BY THE U.S. POSTAL SERVICE. 4. THE CONTRACTOR SHALL BE RESPONSIBLE FOR RESTORING TO ITS ORIGINAL OR BETTER CONDITION ANY DAMAGE DONE TO EXISTING FENCES, CONCRETE ISLANDS, STREET PAVING, CURBS, SHRUBS, BUSHES OR DRIVEWAYS. (NO SEPARATE PAY ITEM).
- IT IS THE CONTRACTOR'S RESPONSIBILITY TO SEE THAT ALL SIGNS AND BARRICADES ARE PROPERLY INSTALLED AND MAINTAINED. ALL LOCATIONS AND DISTANCES WILL BE DECIDED UPON IN THE FIELD BY THE CONTRACTOR, USING THE "TEXAS MANUAL ON UNIFORM TRAFFIC CONTROL DEVICES". THE CITY'S CONSTRUCTION INSPECTOR AND TRAFFIC ENGINEERING REPRESENTATIVE WILL ONLY BE RESPONSIBLE TO INSPECT BARRICADES AND SIGNS. IF, IN THE OPINION OF THE TRAFFIC ENGINEERING REPRESENTATIVE AND THE CONSTRUCTION INSPECTOR, THE BARRICADES AND SIGNS DO NOT CONFORM TO ESTABLISHED STANDARDS OR ARE INCORRECTLY PLACED OR ARE INSUFFICIENT IN QUANTITY TO PROTECT THE GENERAL PUBLIC, THE CONSTRUCTION INSPECTOR SHALL HAVE THE OPTION TO STOP OPERATIONS UNTIL SUCH TIME AS THE CONDITIONS ARE CORRECTED.
- IF THE NEED ARISES, ADDITIONAL BARRICADES AND DIRECTIONAL DEVICES MAY BE ORDERED BY THE TRAFFIC ENGINEERING REPRESENTATIVE AT THE CONTRACTOR'S EXPENSE.
- DUE TO FEDERAL REGULATIONS TITLE 49, PART 192.171 C.P.S. MUST MAINTAIN ACCESS TO GAS VALVES AT ALL TIMES. THE CONTRACTOR MUST PROTECT AND WORK AROUND ANY GAS VALVES THAT ARE IN THE PROJECT AREA.
- CONTRACTOR SHALL NOTIFY THE CITY INSPECTOR TWENTY FOUR (24) HOURS PRIOR TO BACKFILL OF ANY UTILITY TRENCHES TO SCHEDULE FOR DENSITY TEST AS REQUIRED.
- CONTRACTOR SHALL PRESERVE ALL CONSTRUCTION STAKES, MARKS, ETC. IF ANY ARE DESTROYED OR REMOVED BY THE CONTRACTOR OR HIS EMPLOYEES, THEY SHALL BE REPLACED AT THE CONTRACTOR'S EXPENSE.
- CONTRACTOR SHALL NOTIFY ALL UTILITY COMPANIES PRIOR TO CONSTRUCTION TO DETERMINE THE LOCATION OF EXISTING UTILITIES. CONTRACTOR SHALL NOTIFY THE FOLLOWING AT LEAST FORTY-EIGHT (48) HOURS PRIOR TO EXCAVATION OPERATION:

SAN ANTONIO WATER SYSTEM (SAWS)	233-2010
BEXAR METROPOLITAN WATER DISTRICT (BEXAR MET)	354-6538 / 357-5741
COSA DRAINAGE	207-8048
COSA SIGNAL OPERATIONS	207-7720 / 207-7765
TEXAS STATE WIDE ONE CALL LOCATOR	1-800-344-5377
CITY PUBLIC SERVICE ENERGY - TIME WARNER - AT&T - MCI	
- THE EXISTENCE AND LOCATION OF UNDERGROUND UTILITIES INDICATED ON THE PLANS ARE TAKEN FROM AVAILABLE RECORDS AND ARE NOT GUARANTEED, BUT SHALL BE INVESTIGATED AND VERIFIED BY THE CONTRACTOR BEFORE STARTING WORK. THE CONTRACTOR SHALL BE HELD RESPONSIBLE FOR ANY DAMAGE TO AND FOR THE MAINTENANCE AND PROTECTION OF THE EXISTING UTILITIES EVEN IF THEY ARE NOT SHOWN ON THE PLANS. LOCATION AND DEPTH OF EXISTING UTILITIES SHOWN HERE ARE APPROXIMATE ONLY. ACTUAL LOCATIONS AND DEPTHS MUST BE VERIFIED BY THE CONTRACTOR PRIOR TO CONSTRUCTION AND HE SHALL BE RESPONSIBLE FOR PROTECTION OF SAME DURING CONSTRUCTION.
- ALL WASTE MATERIAL SHALL BECOME PROPERTY OF THE CONTRACTOR AND SHALL BE HIS SOLE RESPONSIBILITY TO DISPOSE OF THIS MATERIAL OFF THE LIMITS OF THE PROJECT. NO WASTE MATERIAL SHALL BE PLACED IN EXISTING LOWS THAT WILL BLOCK OR ALTER FLOW LIMITS OF EXISTING ARTIFICIAL OR NATURAL DRAINAGE.
- THE CONTRACTOR SHALL NOT PLACE ANY WASTE MATERIAL IN THE 100-YEAR FLOOD PLAIN WITHOUT FIRST OBTAINING AN APPROVED FLOOD PLAIN DEVELOPMENT PERMIT.
- THE CONTRACTOR SHALL MAINTAIN ALL ADJOINING STREETS AND TRAVELED ROUTES FREE FROM SPILLED AND / OR TRACKED CONSTRUCTION MATERIALS AND / OR DEBRIS.
- IF THE CONTRACTOR ENCOUNTERS ANY ARCHAEOLOGICAL DEPOSITS DURING CONSTRUCTION OPERATIONS, THE CONTRACTOR MUST STOP EXCAVATION IMMEDIATELY, CONTACT THE CITY INSPECTOR, AND CALL THE CITY HISTORIC PRESERVATION OFFICE AT 207-7306 OR 207-3327 FOR AN ARCHAEOLOGICAL INVESTIGATION. THE CONTRACTOR CANNOT BEGIN EXCAVATION AGAIN WITHOUT WRITTEN PERMISSION FROM THE CITY. IF MORE THAN THREE (3) DAYS ARE REQUIRED FOR INVESTIGATION (NOT INCLUDING HOLIDAY AND WEEKENDS) AND IF THE CONTRACTOR IS UNABLE TO WORK IN OTHER AREAS, THEN THE CONTRACTOR WILL BE ALLOWED TO NEGOTIATE FOR ADDITIONAL CONSTRUCTION TIME UPON WRITTEN REQUEST WITHIN TEN (10) DAYS AFTER THE FIRST NOTICE TO THE CITY OF ARCHAEOLOGICAL INVESTIGATION FOR EACH EVENT. IF THE TIME REQUIRED FOR INVESTIGATION IS LESS THAN OR EQUAL TO THREE (3) DAYS FOR EACH EVENT, CONTRACT DURATION WILL NOT BE EXTENDED.
- IF SUSPECTED CONTAMINATION IS ENCOUNTERED DURING CONSTRUCTION OPERATIONS, C.O.S.A. SHALL BE NOTIFIED IMMEDIATELY WHEN CONTAMINATED SOILS AND / OR GROUNDWATER ARE ENCOUNTERED AT LOCATIONS NOT IDENTIFIED IN THE PLANS. THE NOTIFICATION SHOULD INCLUDE THE STATION NUMBER, TYPE OF CONTAMINATED MEDIA, EVIDENCE OF CONTAMINATION AND MEASURES TAKEN TO CONTAIN THE CONTAMINATED MEDIA AND PREVENT PUBLIC ACCESS. THE CONTAMINATED SOIL AND / OR GROUNDWATER SHALL NOT BE REMOVED FROM THE LOCATION WITHOUT PRIOR C.O.S.A. APPROVAL. THE CONTRACTOR MUST STOP THE EXCAVATION IMMEDIATELY AND CONTACT THE C.O.S.A. INSPECTOR. THE CONTRACTOR CANNOT BEGIN EXCAVATION ACTIVITIES WITHOUT WRITTEN PERMISSION FROM THE CITY.
- CONTRACTOR IS TO INCLUDE A MAILBOX POST BLOCKOUT FOR VACANT LOTS AND ALL RESIDENCES WHICH DO NOT HAVE MAILBOXES AT THE CURB. BLOCKOUTS ARE PROVIDED FOR FUTURE USE BY THE POST OFFICE.
- CONTRACTOR SHALL NOT REMOVE OR ADJUST ANY VIA FACILITIES. THE CONTRACTOR MUST CONTACT VIA FOURTEEN DAYS PRIOR, FOR THE REMOVAL OF BENCHES, STOP POLES OR ANY OTHER VIA FACILITIES THAT MAY BE PRESENT. PLEASE PROVIDE THIRTY DAYS PRIOR NOTICE FOR SHELTER REMOVAL (TELEPHONE NOS. (210) 362-2155 OR (210) 362-2096). THE CONTRACTOR WILL BE LIABLE FOR ANY DAMAGES TO VIA FACILITIES NOT REMOVED BY VIA. THE CONTRACTOR IS REQUIRED TO REPLACE ALL FLATWORK REMOVED OR DAMAGED IN THE COURSE OF EXECUTING THE CONTRACT UNLESS OTHERWISE NOTED BY VIA. THE CONTRACTOR WILL BE RESPONSIBLE FOR PROTECTING VIA FACILITIES IF ADJACENT TO WORK AREA.

TREE PROTECTION AND PRESERVATION GENERAL NOTES

- NO UTILITY OR STREET EXCAVATION WORK SHALL BEGIN IN AREAS WHERE TREE PRESERVATION AND TREATMENT MEASURES HAVE NOT BEEN COMPLETED AND APPROVED.
- TREE PROTECTION FENCING SHALL BE REQUIRED. TREE PROTECTION FENCING SHALL BE INSTALLED, MAINTAINED AND REPAIRED BY THE CONTRACTOR DURING SITE CONSTRUCTION. DURING CONSTRUCTION ACTIVITY, AT LEAST A SIX-INCH LAYER OF COARSE MULCH SHALL BE PLACED AND MAINTAINED OVER THE ROOT PROTECTION ZONE (NO SEPARATE PAY ITEM).
- THE CONTRACTOR SHALL AVOID CUTTING ROOTS LARGER THAN ONE INCH IN DIAMETER WHEN EXCAVATING NEAR EXISTING TREES. EXCAVATION IN THE VICINITY OF TREES SHALL PROCEED WITH CAUTION. THE CONTRACTOR SHALL CONTACT THE CITY INSPECTOR FOR GUIDANCE.
- ROOTS WILL BE CUT WITH A ROCK SAW OR BY HAND, NOT BY AN EXCAVATOR OR OTHER ROAD CONSTRUCTION EQUIPMENT.
- ALL CURB AND SIDEWALK WORK SHALL USE ALTERNATIVE CONSTRUCTION METHODS TO MINIMIZE EXTENSIVE ROOT DAMAGE TO TREES (REFER TO DETAILS).
- EXPOSED ROOTS SHALL BE COVERED AT THE END OF THE DAY USING TECHNIQUES SUCH AS COVERING WITH SOIL, MULCH, OR WET BURLAP.
- NO EQUIPMENT, VEHICLES OR MATERIALS SHALL OPERATE OR BE STORED WITHIN THE ROOT PROTECTION ZONE OF ANY TREE NEAR THE PROJECT. ROOT PROTECTION ZONE IS 1 FOOT OF RADIUS PER INCH OF TREE'S DIAMETER. A 10-INCH DIAMETER TREE WOULD HAVE A 10 FOOT RADIUS ROOT PROTECTION ZONE AROUND THE TREE. ROOTS OR BRANCHES IN CONFLICT WITH THE CONSTRUCTION SHALL BE CUT CLEANLY ACCORDING TO PROPER PRUNING METHODS. OAK WOUNDS SHALL BE PAINTED OVER WITHIN 30 MINUTES TO PREVENT OAK WILT.
- SAPLINGS, SHRUBS OR BUSHES TO BE CLEARED FROM THE PROTECTED ROOT ZONE AREA OF A LARGE TREE SHALL BE REMOVED BY HAND AS DESIGNATED BY THE INSPECTOR.
- NO WIRES, NAILS OR OTHER MATERIAL MAY BE ATTACHED TO PROTECTED TREES.
- TREES, TREE LIMBS, BUSHES AND SHRUBS LOCATED IN THE CITY STREET OR ALLEY RIGHT-OF-WAY OR PERMANENT EASEMENTS WHICH INTERFERE WITH PROPOSED CONSTRUCTION ACTIVITIES SHALL BE PROPERLY PRUNED FOLLOWING THE ANSI A-300 STANDARDS FOR PRUNING. ALL TREE PRUNING SHALL BE COMPLETED BY A CITY OF SAN ANTONIO TREE MAINTENANCE LICENSED CONTRACTOR (ARTICLE 21-171, CITY CODE) ONLY AFTER APPROVAL FROM THE CAPITAL PROJECTS MANAGEMENT THROUGH THE INSPECTOR.
- NO EXCESSIVE TREE TRIMMING WILL BE PERMITTED.
- ALL DEBRIS GENERATED BY THE PRUNING AND TRIMMING OF THE TREES AND / OR BUSHES SHALL BECOME THE PROPERTY OF THE CONTRACTOR AND SHALL BE DISPOSED OF PROPERLY (NO SEPARATE PAY ITEM).
- TREES MUST BE MAINTAINED IN GOOD HEALTH THROUGHOUT THE CONSTRUCTION PROCESS. MAINTENANCE MAY INCLUDE, BUT NOT LIMITED TO: WATERING THE ROOT PROTECTION ZONE, WASHING FOLIAGE, FERTILIZATION, PRUNING, ADDITIONAL MULCH APPLICATIONS AND OTHER MAINTENANCE AS NEEDED ON THE PROJECT.
- ANY TREE REMOVAL SHALL BE APPROVED BY THE CITY ARBORIST. (207-0278).
- TREES WHICH ARE DAMAGED OR LOST DUE TO THE CONTRACTOR'S NEGLIGENCE DURING CONSTRUCTION SHALL BE MITGATED TO THE CITY'S SATISFACTION.
- TREE PLANTING FOR MITIGATION OR ENHANCEMENT: ALL PLANTED TREES SHALL BE MAINTAINED IN A HEALTHY CONDITION AT ALL TIMES. THIS INCLUDES IRRIGATION, FERTILIZING, PRUNING AND OTHER MAINTENANCE AS NEEDED ON THE PROJECT. TREES THAT DIE WITHIN TWELVE (12) MONTHS SHALL BE REPLACED WITH A TREE OF EQUAL SIZE AND SPECIES.

ACCESSIBILITY REQUIREMENTS

- THE CONTRACTOR SHALL PROVIDE AND MAINTAIN VEHICULAR AND PEDESTRIAN ACCESS AT ALL TIMES TO LOCAL RESIDENCES AND BUSINESSES.
- WHEN THE WORK REQUIRES THE EXCAVATION OF THE STREET AND THE REMOVAL OF THE EXISTING DRIVEWAY APPROACHES AND SIDEWALKS, THE CONTRACTOR SHALL BE RESPONSIBLE FOR PROVIDING TEMPORARY ALL-WEATHER ACCESS TO THE BUSINESSES AND RESIDENCES. THE TEMPORARY DRIVEWAY APPROACHES SHALL BE CONSTRUCTED WITH FLEXIBLE BASE OR GRAVEL MATERIAL AT NO SEPARATE COST TO THE CITY.
- PRIOR TO INITIATING THE CONSTRUCTION OF NEW DRIVEWAY APPROACHES, THE CONTRACTOR SHALL GIVE ADVANCE WARNING IN PERSON, OR IN WRITING, OF AT LEAST 48 HOURS TO EACH RESIDENCE THAT WILL BE IMMEDIATELY AFFECTED, SO THAT ALTERNATE PLANS MAY BE MADE BY THE RESIDENTS.
- FOR BUSINESSES WITH MORE THAN ONE DRIVEWAY, AT LEAST ONE DRIVEWAY SHALL REMAIN OPEN WHILE THE OTHER NEW DRIVEWAY APPROACHES ARE CONSTRUCTED. FOR BUSINESSES WITH ONLY ONE DRIVEWAY, THE NEW DRIVEWAY APPROACH SHALL BE CONSTRUCTED IN HALF WIDTHS, UNLESS A TEMPORARY ASPHALT DRIVEWAY IS FIRST INSTALLED AT NO SEPARATE COST TO THE CITY.



LOCATION MAP


N.T.S.

OWNER/DEVELOPER:
LENNAR HOMES
100 NE LOOP 410, SUITE 1155
SAN ANTONIO, TEXAS 78216
PHONE: (210) 403-6200



DECEMBER 2009			
CITY OF SAN ANTONIO			
CAPITAL IMPROVEMENTS MANAGEMENT SERVICES DEPARTMENT			
CITY OF SAN ANTONIO			
GENERAL NOTES			
% SUBMITTAL PROJECT NO. _____		DATE _____	
DRWN BY _____	DSGN BY _____	CHKD BY _____	SHEET NO. ____ OF ____




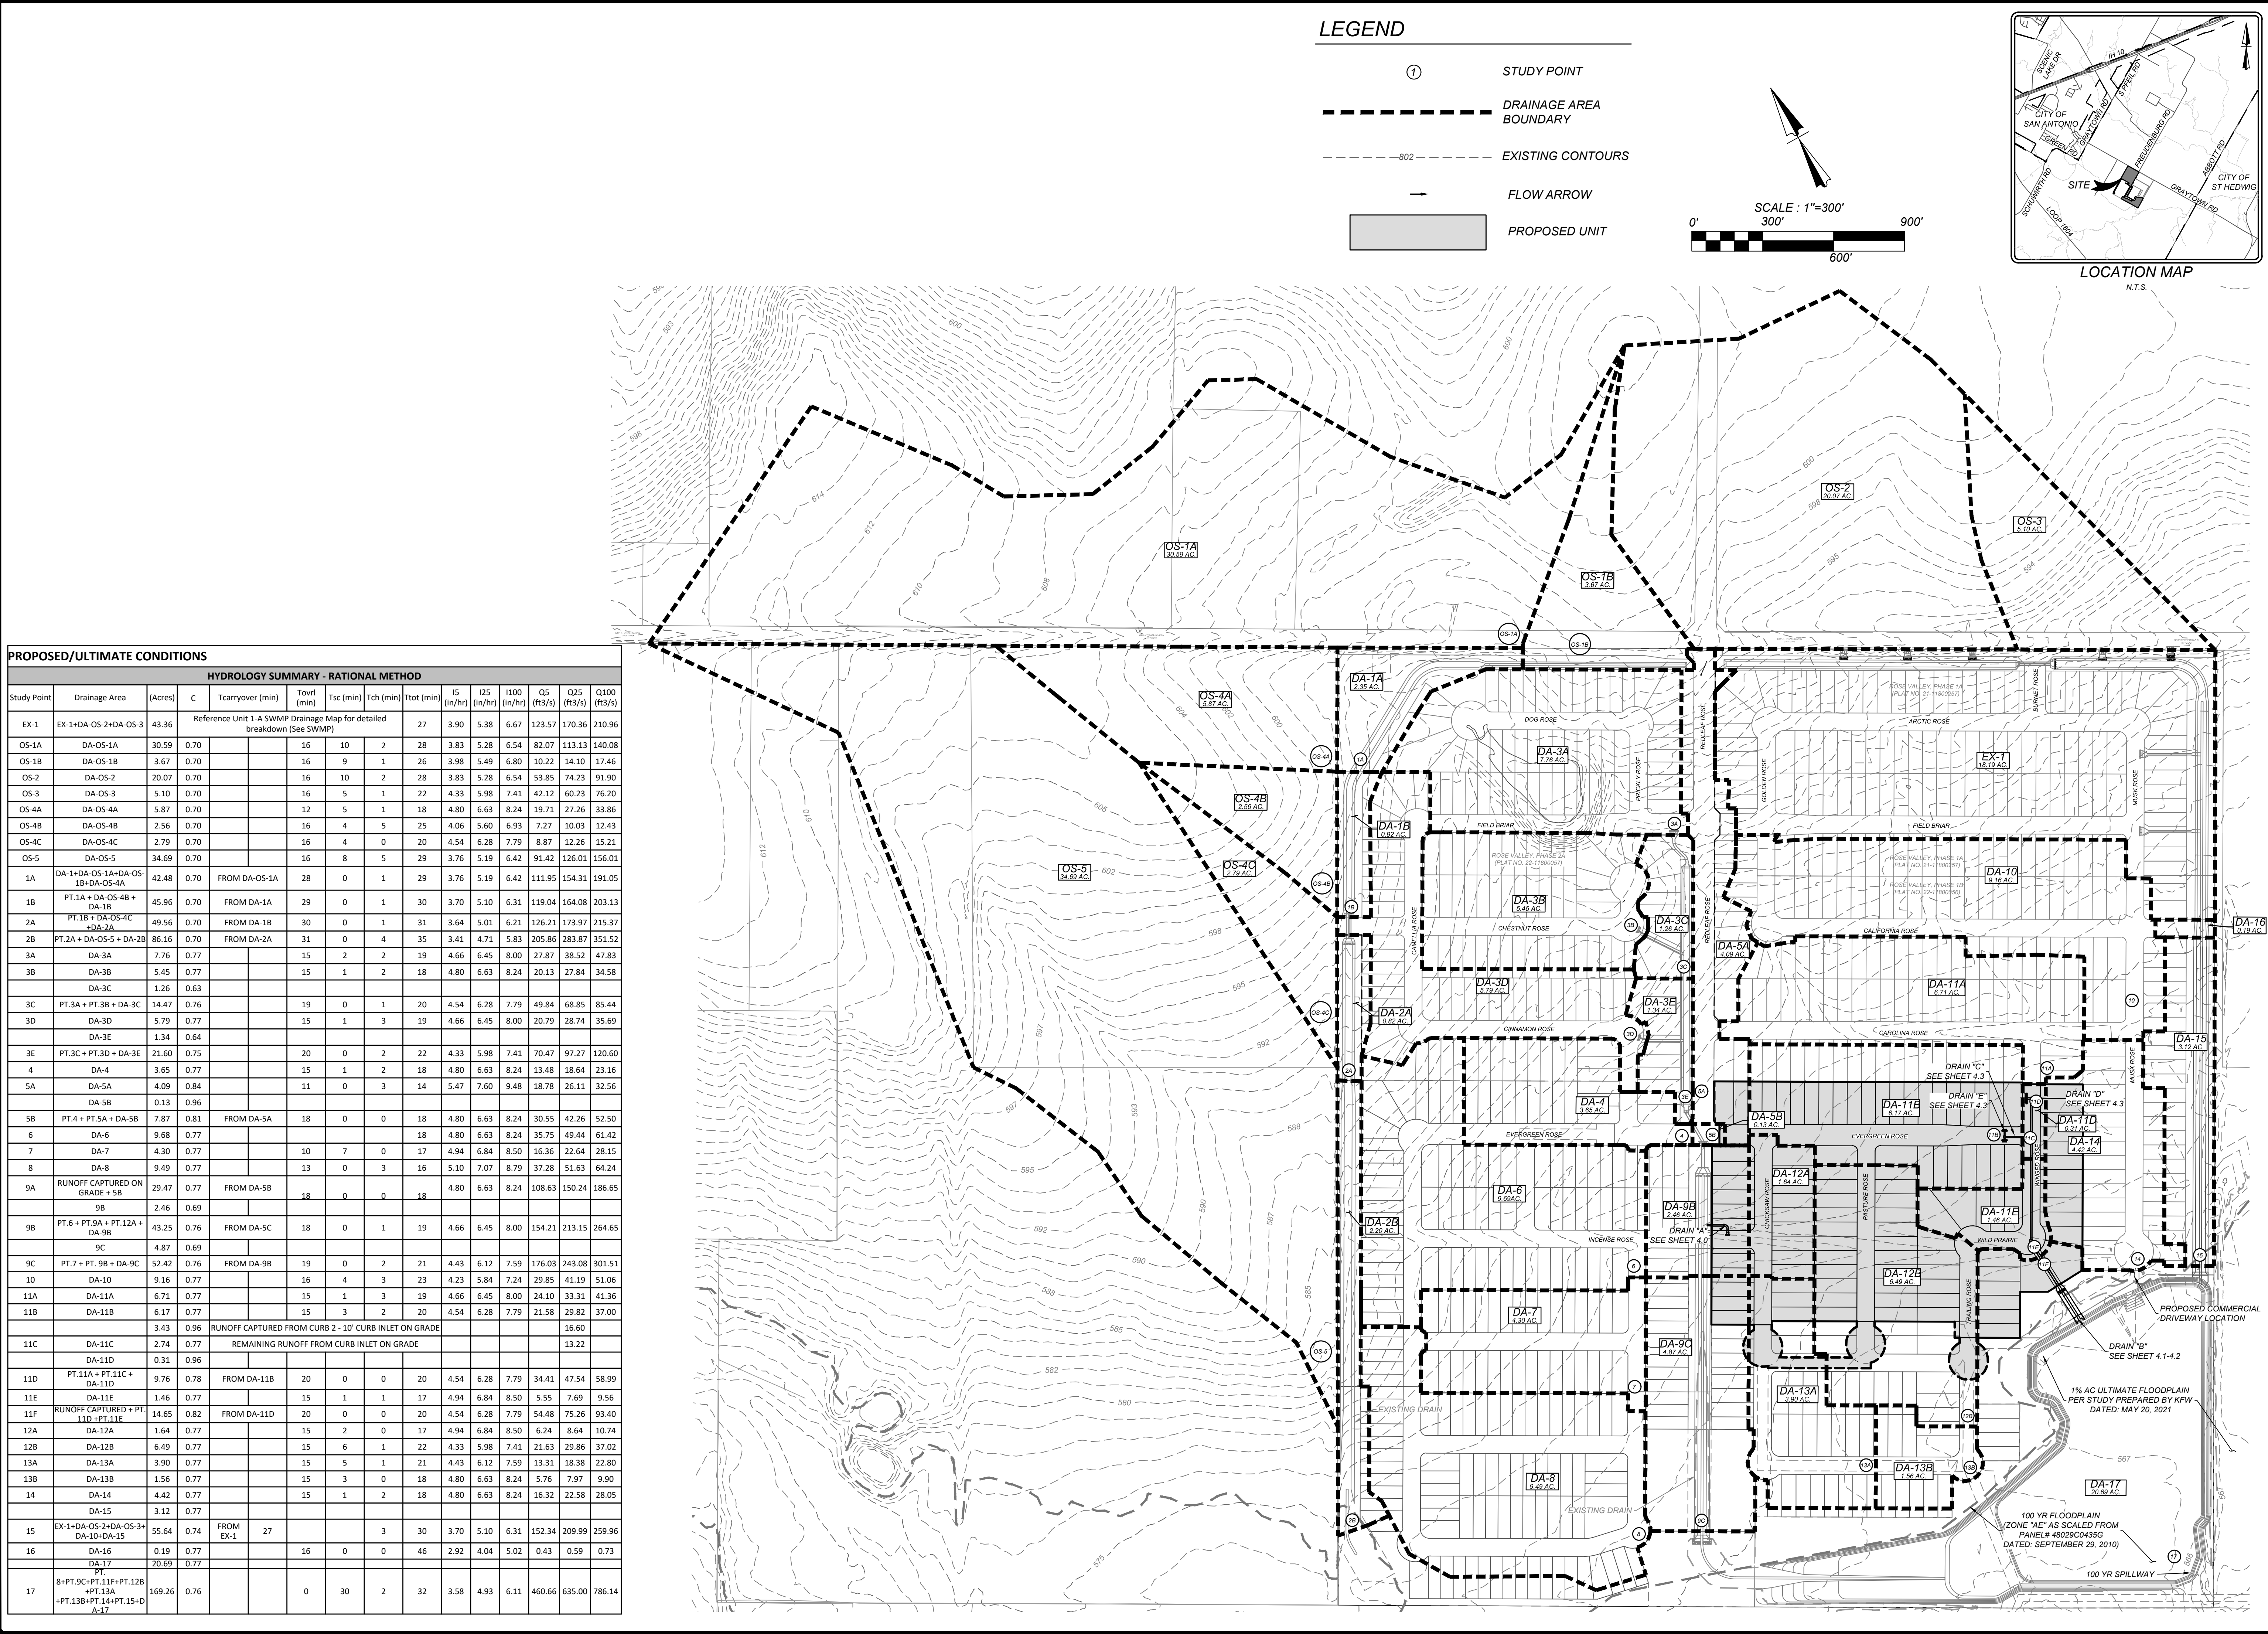

- GENERAL NOTES:
- ELEVATION SHOWN ON FOUNDATION IS FOR FINISHED FLOOR.
 - CONTRACTOR SHALL PROVIDE OWNER ALL NECESSARY DENSITY TESTS FOR FILL LOTS AS REQUIRED BY HUD SPECIFICATIONS.
 - HOME BUILDER SHALL REFER TO THE APPROVED SUBDIVISION PLAT TO CONFIRM ALL BUILDING SETBACKS PRIOR TO ANY FOUNDATION WORK.
 - AS SOON AS PRACTICAL HOME BUILDER SHALL ESTABLISH VEGETATION (HYDROMULCH, SEEDING, SODDING, ETC.) TO PREVENT EROSION FROM OCCURRING.
 - CONTRACTOR SHALL CONTACT ENGINEER REGARDING ANY QUESTIONS ON THE INTENT OF THIS PLAN.
 - POSITIVE DRAINAGE SHALL BE MAINTAINED ON ALL SURFACE AREAS WITHIN THE SCOPE OF THIS PROJECT. DRAINAGE SHALL BE DIRECTED AWAY FROM ALL BUILDING FOUNDATIONS AND TOWARDS THE PROPER DRAINAGE EASEMENT OR STREET RIGHT OF WAY ACCORDING TO THE MASTER DRAINAGE PLAN FOR THE PROJECT. CONTRACTOR SHOULD TAKE PRECAUTIONS NOT TO ALLOW PONDING OF WATER.
 - ALL ELEVATIONS AND CONTOURS SHOWN ON THIS GRADING PLAN REFLECT FINISHED GRADES. THE THICKNESS OF PAVEMENT, CURBS, AND SIDEWALKS MUST BE SUBTRACTED TO OBTAIN SUBGRADE ELEVATIONS.
 - GRADING PLAN IS INTENDED FOR USE IN LOT GRADING ONLY. CONTRACTOR SHOULD REFER TO CONSTRUCTION DRAWINGS FOR ALL OTHER GRADES, INCLUDING, BUT NOT LIMITED TO, CHANNELS, ROADS, AND DETENTION PONDS.
 - CONTRACTOR SHALL ENSURE POSITIVE DRAINAGE ALL SWALES.

COUNTY FINISHED FLOOR ELEVATION - RELATIVE TO FLOOD PLAIN:
FINISHED FLOOR ELEVATIONS FOR STRUCTURES ON LOTS CONTAINING
FLOOD PLAIN OR ADJACENT TO THE FLOOD PLAIN SHALL BE IN
COMPLIANCE WITH THE FLOOD PLAIN REGULATION IN EFFECT AT THE
TIME OF CONSTRUCTION. CONTACT BEXAR COUNTY PUBLIC WORKS FOR
MORE INFORMATION. (F-142(a) & (b)(1))


BEXAR COUNTY R.O.W. NOTE
A BEXAR COUNTY PERMIT
MUST BE OBTAINED BEFORE
WORKING IN BEXAR COUNTY
R.O.W.

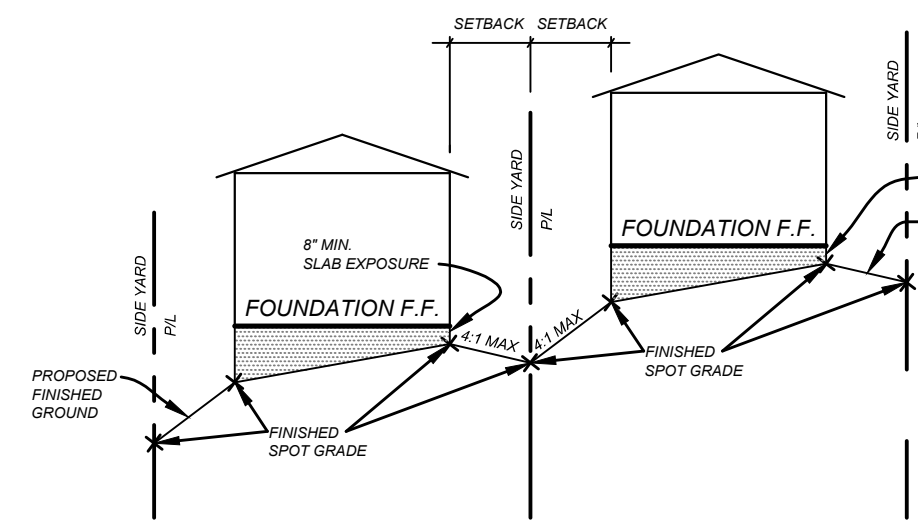



TYPICAL SIDE YARD GRADING
N.T.S.

LEGEND


- E.G.T.V.E. = ELECTRIC, GAS, TELEPHONE,
CABLE T.V. EASEMENT
C.B. = COUNTY BLOCK
V.N.A.E. = VEHICULAR NON-ACCESS
EASEMENT
= FLOW ARROW
= LOT GRADE TYPE
H.P. = HIGH POINT
F.F. MIN = 598.0'
= FINISHED FLOOR MINIMUM
ELEVATION AS REQUIRED
PER FLOODPLAIN (SEE
NOTE THIS SHEET)
= EXISTING CONTOUR
= PROPOSED CONTOUR
= EXISTING CONTOUR
+ 731.69 = SPOT ELEVATION

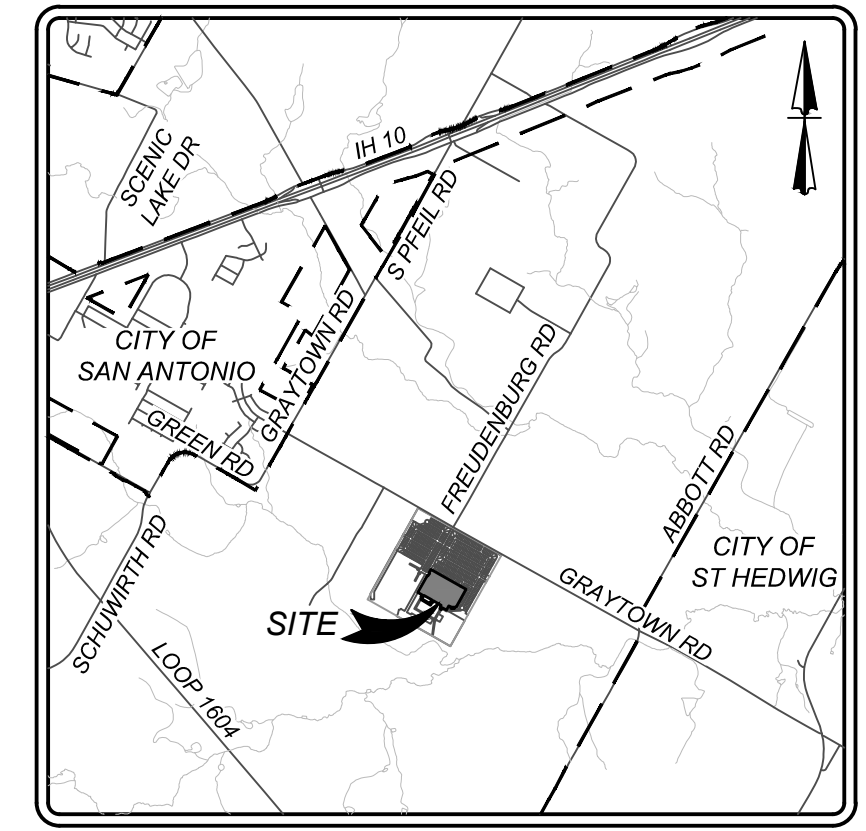


LOCATION MAP
N.T.S.

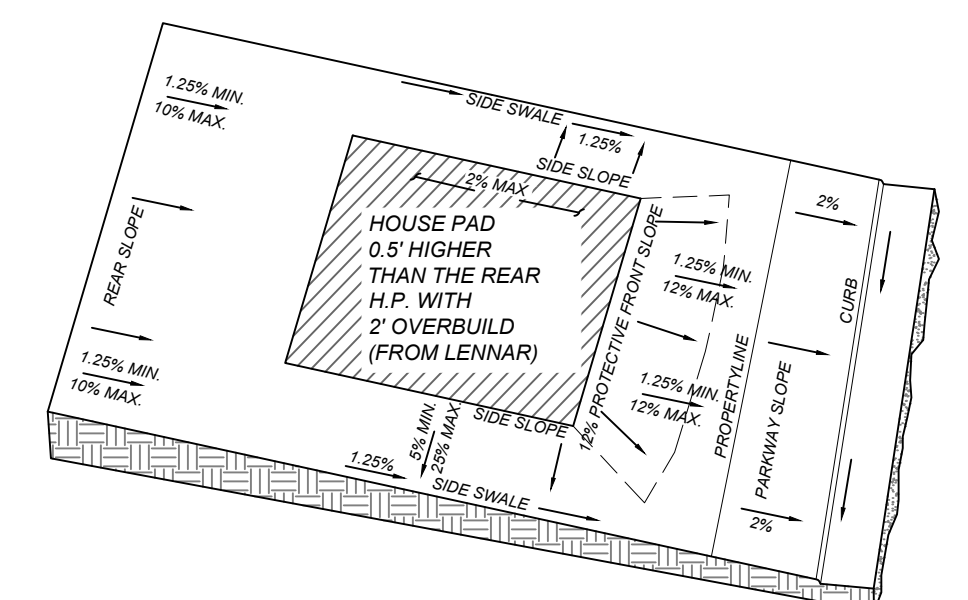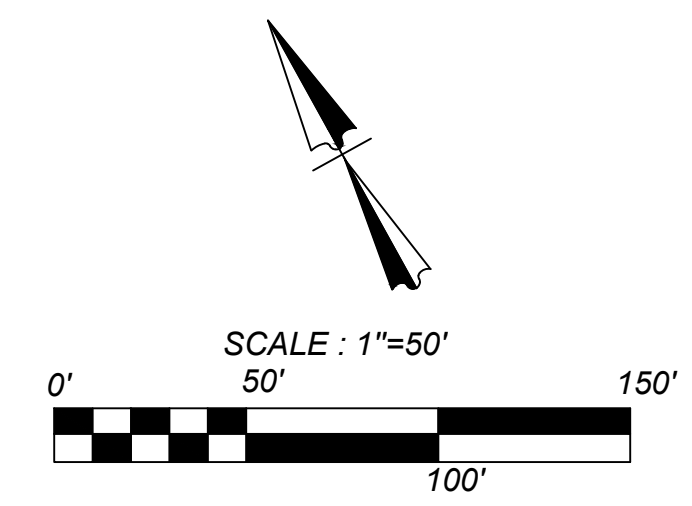

TYPE 'A' LOT GRADING

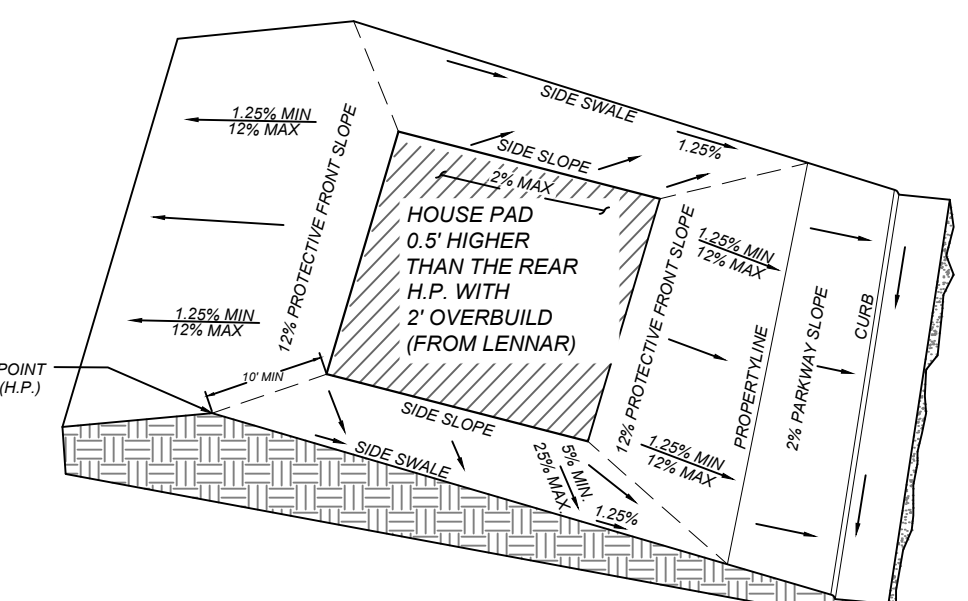

TYPE 'B' LOT GRADING

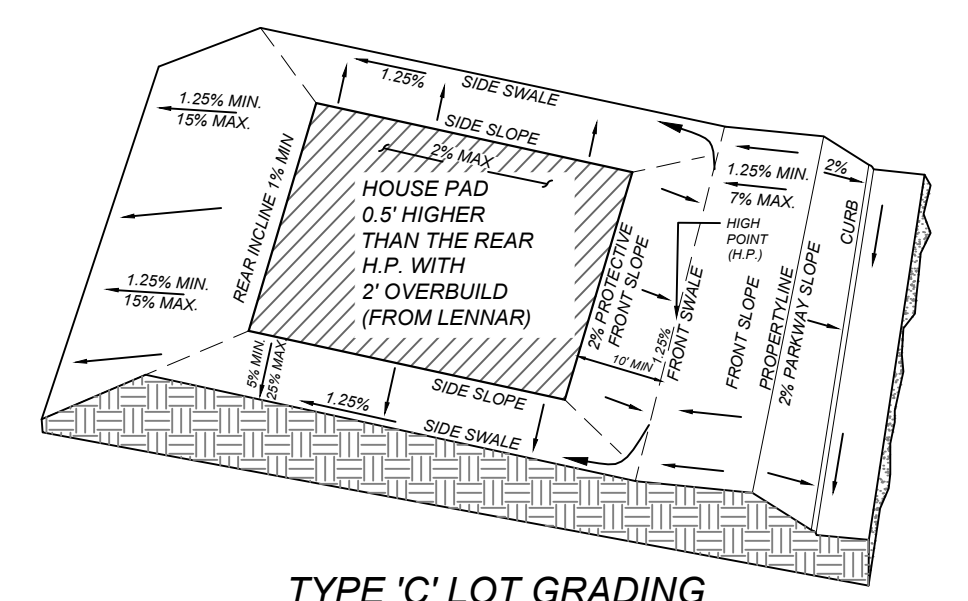

TYPE 'C' LOT GRADING

ROSE VALLEY PHASE 3A
BEXAR COUNTY, TEXAS
OVERALL GRADING PLAN

PLAT NO.
22-11800448
JOB NO. 314-51-03
DATE: ---
DRAWN/SD CHECKED/JM
SHEET NUMBER:
3.0

TRENCH EXCAVATION SAFETY PROTECTION

CONTRACTOR AND/OR CONTRACTOR'S INDEPENDENTLY RETAINED EMPLOYEE OR STRUCTURAL DESIGN/ENGINEER/TECHNICAL SAFETY EQUIPMENT CONSULTANT, IF ANY, SHALL REVIEW THESE PLANS AND ANY AVAILABLE GEOTECHNICAL INFORMATION FOR THE TRENCH EXCAVATION AND DETERMINE IF THERE IS A HAZARDOUS AREA IN ORDER TO IMPLEMENT CONTRACTOR'S TRENCH EXCAVATION SAFETY PROTECTION SYSTEMS, PROGRAMS AND/OR PROCEDURES FOR THE TRENCH DESCRIBED IN THE CONTRACT DOCUMENTS. THE CONTRACTOR'S IMPLEMENTATION OF THESE SYSTEMS, PROGRAMS AND/OR PROCEDURES SHALL COMPLY WITH AS A MINIMUM, OSHA STANDARDS FOR TRENCH EXCAVATIONS. SPECIFICALLY, CONTRACTOR AND/OR CONTRACTOR'S INDEPENDENTLY RETAINED EMPLOYEE OR SAFETY CONSULTANT SHALL IMPLEMENT A TRENCH SAFETY PROGRAM THAT INCLUDES, BUT IS NOT LIMITED TO, THE IDENTIFICATION OF HAZARDS AND ACTIVITIES OF INDIVIDUALS WORKING IN AND AROUND TRENCH EXCAVATION.

[illegible]

3/8" FILLET WELD &
GROUND SMOOTH

2 1/2" DIA.

5 1/2"

3" DIA. 90° ELBOW OR
4" DIA. 90° ELBOW


3" DIA. DOUBLE - EXTRA STRONG
STANDARD POST OR 4" DIA.
STANDARD STEEL PIPE

**DETAIL OF 90°
WELDING ELBOWS**

N.T.S.

* A NEAT END SECTION,
SATISFACTORY TO THE ENGINEER,
FROM SUBMITTED SHOP
DRAWINGS, MAY BE USED IN LIEU
OF THE 90° WELDING ELBOW

TYPICAL SIDEWALK BRIDGE &
SIDEWALK PIPE RAILING SECTION
N.T.S.

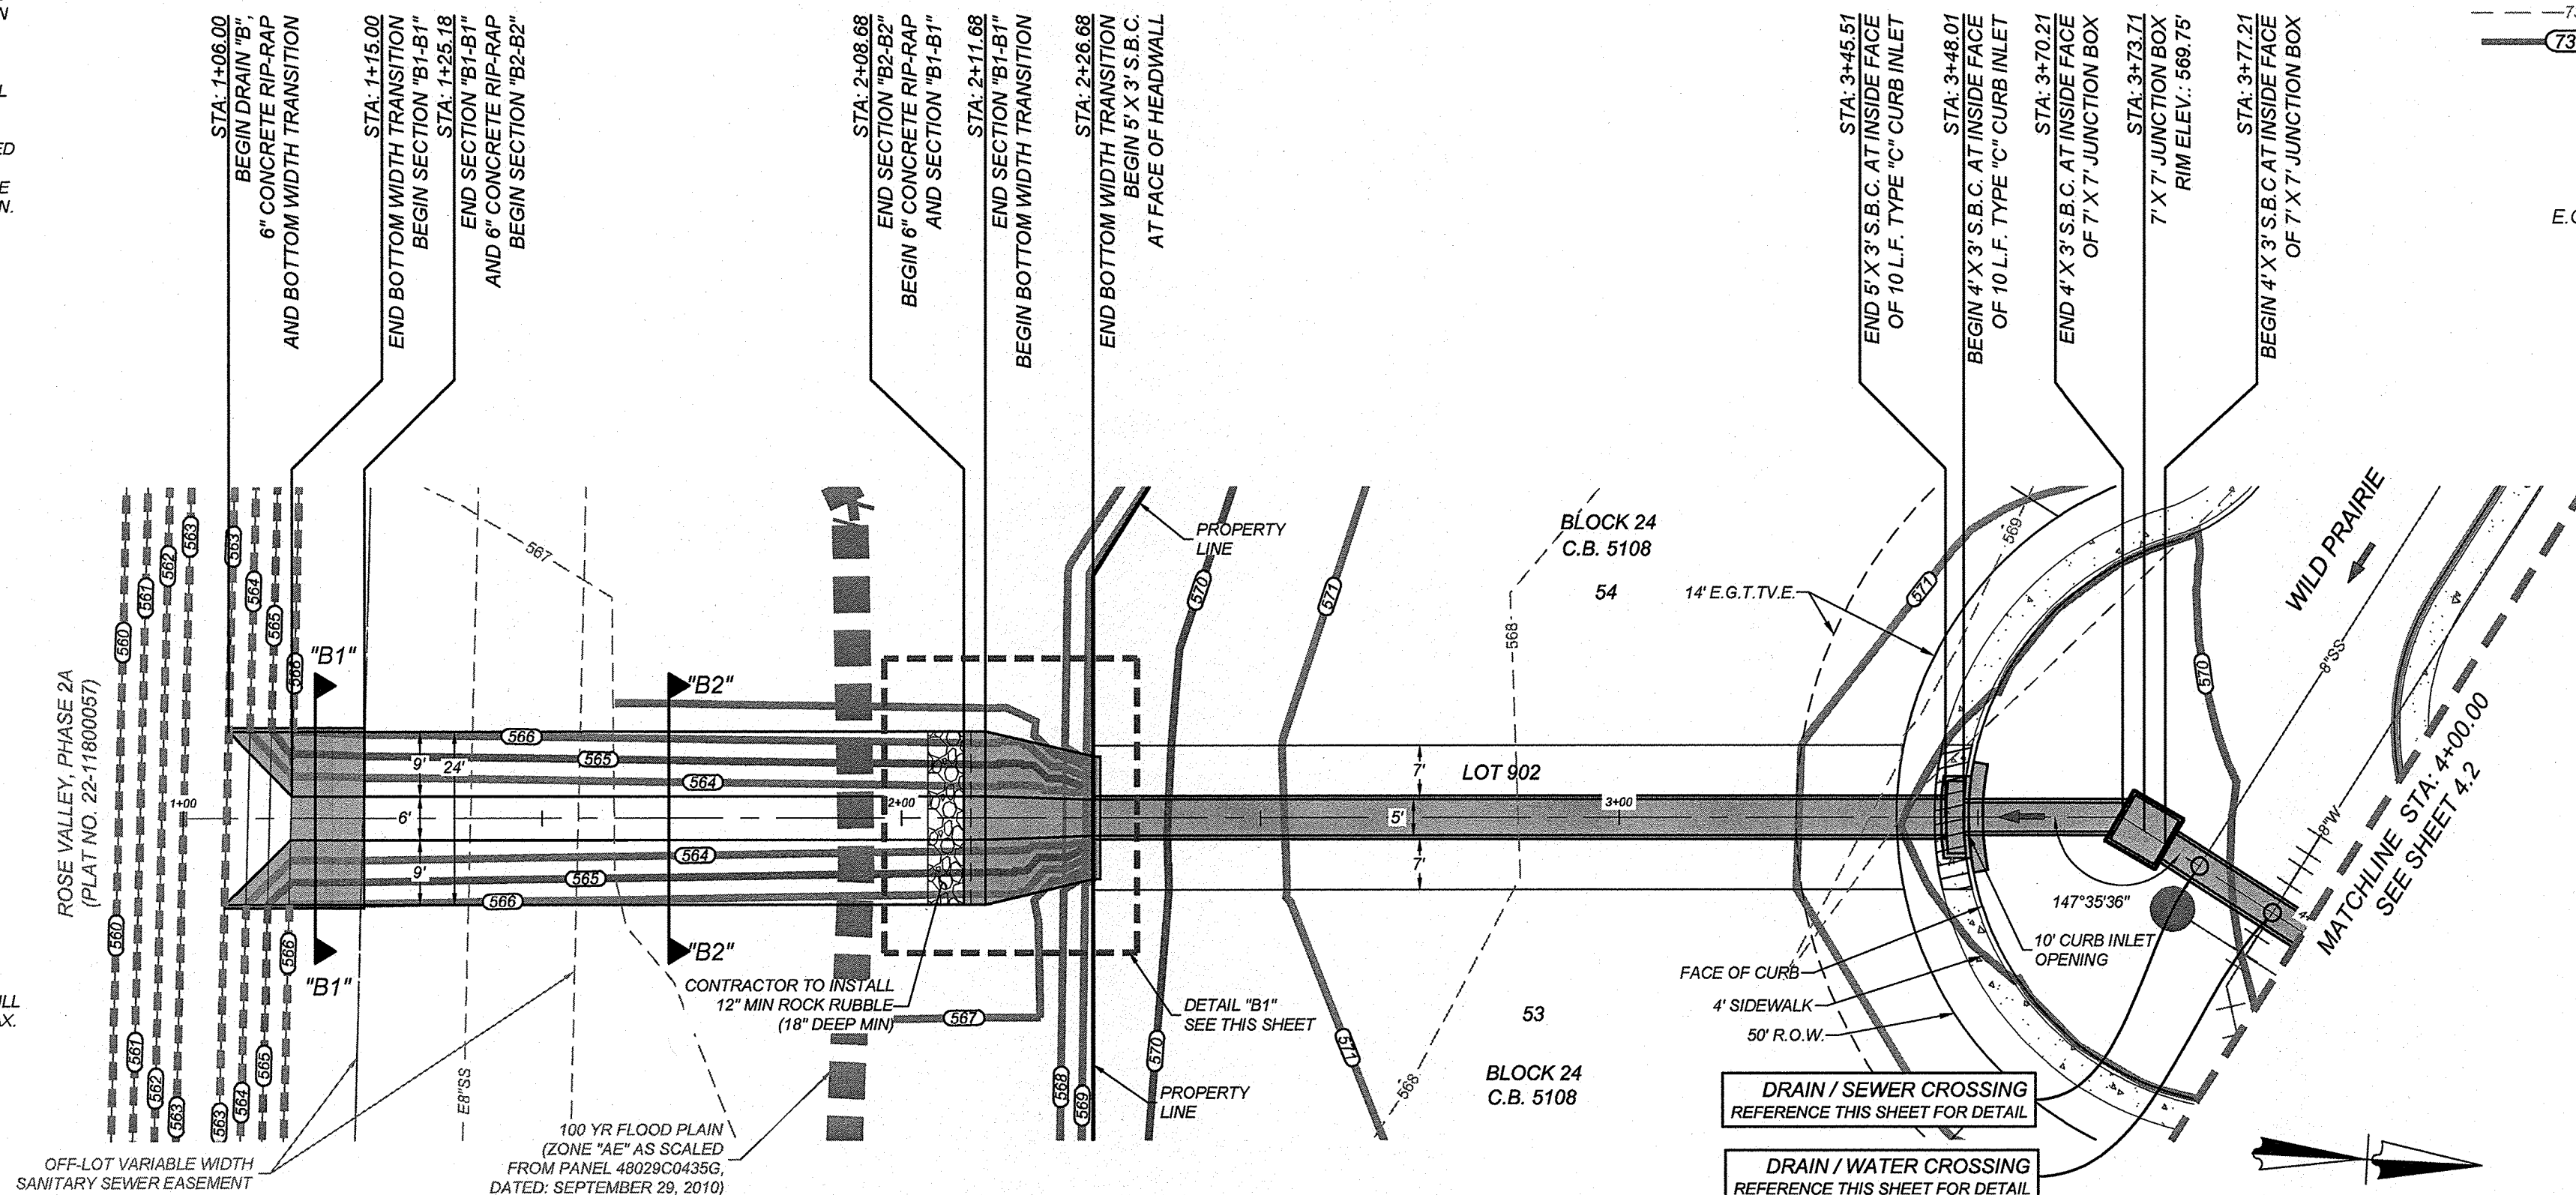

HORZ SCALE: 1"=20'
VERT SCALE: 1"=5'



C.B. = COUNTY BLOCK
 R.O.W. = RIGHT OF WAY
 E.G.T.T.V.E. = ELECTRIC, GAS,
 TELEPHONE, & CABLE TV
 EASEMENT



NOTE:

1. ALL CONCRETE SHALL DEVELOP A MINIMUM COMPRESSIVE STRENGTH OF NOT LESS THAN 3000 PSI IN 28 DAYS.
2. ANY DISTURBED AREAS WILL BE VEGETATED BY SEEDING OR SODDING. EIGHTY-FIVE PERCENT OF THE DISTURBED SURFACE AREA MUST HAVE ESTABLISHED VEGETATION BEFORE THE CITY OF SAN ANTONIO WILL ACCEPT.
3. CONTRACTOR TO INSTALL CONCRETE COLLARS AT ALL UPSTREAM AND DOWNSTREAM JUNCTION BOX CONNECTIONS AND ALL PIPE TRANSITIONS.


**CURB OPENING
HYDRAULIC CALCULATION**

$$L = \frac{Q_{25}}{C_h^{3/2}}$$
$$L = \frac{7.69}{(3.087)(0.79)^{3/2}}$$
$$L = 3.55 \text{ L.F.}$$

**∴ USE 1 - 10 L.F. CURB
OPENING**

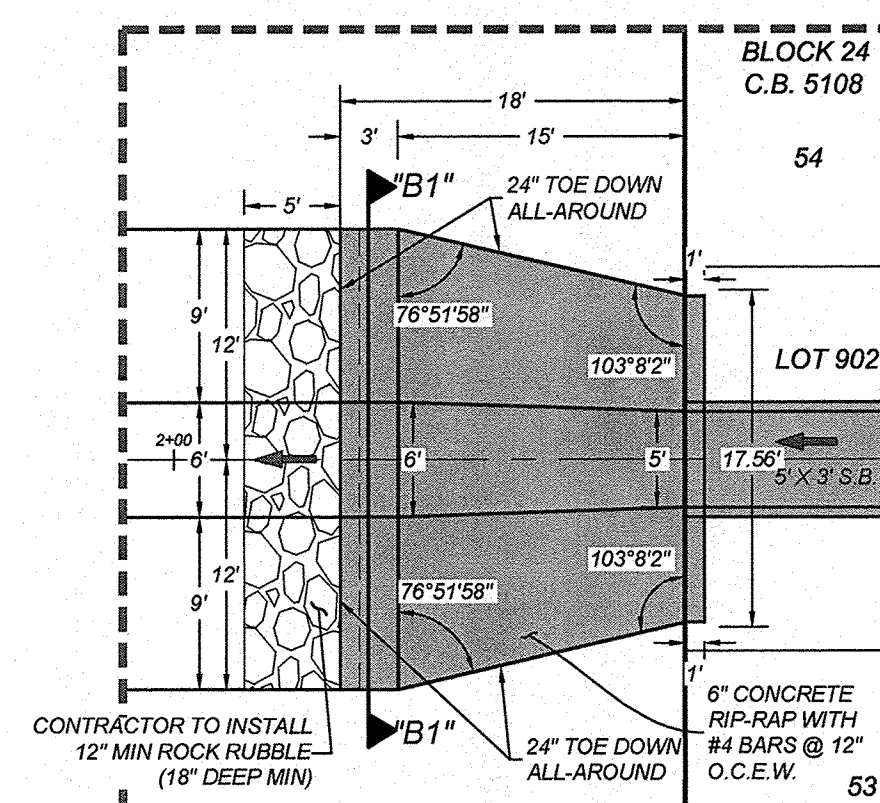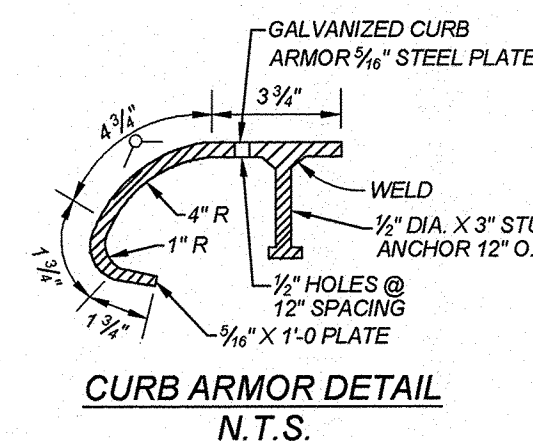

DETAIL "B1"
SCALE: 1"=10'

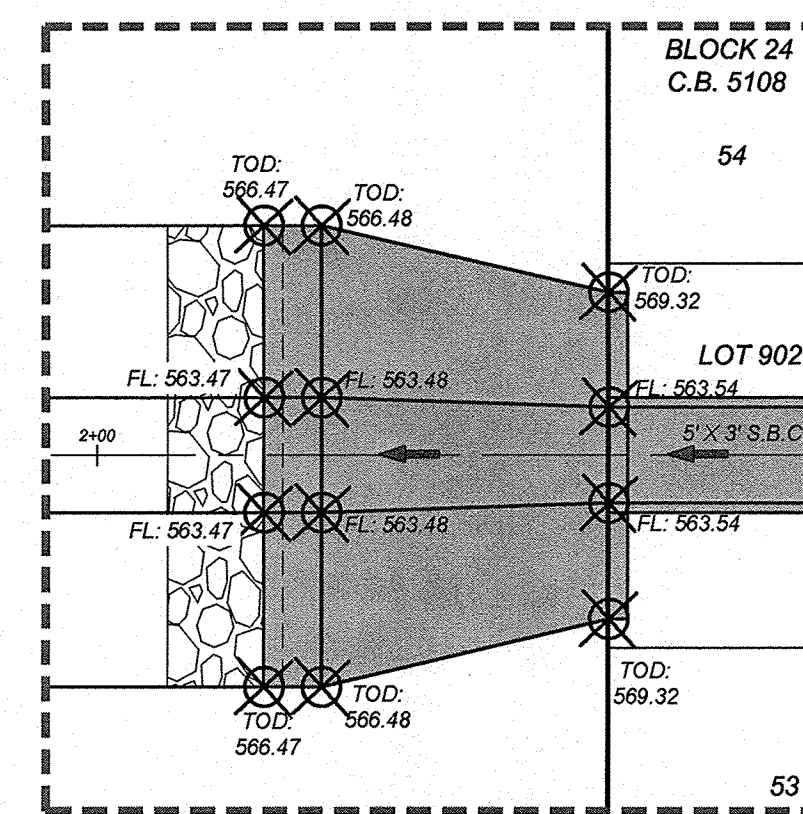

TRANSITION ELEVATIONS

ROSE VALLEY PHASE 3A
BEXAR COUNTY, TEXAS
DRAIN "B" PLAN & PROFILE

PLAT NO.
22-11800448

JOB NO. 314-51-03

DATE: ---

DRAWN:SD CHECKED:JM

SHEET NUMBER

4.1


Date: Feb 16, 2023, 4:36pm User ID: arodriguez
File: N:\314\5\03\Design\Civil\Drains\SOPP_3145103_B.dwg

THIS DOCUMENT HAS BEEN PRODUCED FROM MATERIAL THAT WAS STORED AND/OR TRANSMITTED ELECTRONICALLY AND MAY HAVE BEEN INADVERTENTLY ALTERED. RELY ONLY ON FINAL HARDCOPY MATERIALS BEARING THE CONSULTANT'S ORIGINAL SIGNATURE AND SEAL.

COMPACTION NOTE:
THE CONTRACTOR SHALL BE RESPONSIBLE FOR MEETING 98% COMPACTION ON ALL TRENCH BACKFILL AND PAYING FOR THE TESTS TO BE PERFORMED BY A THIRD PARTY. COMPACTION TESTS WILL BE DONE AT ONE LOCATION POINT RANDOMLY SELECTED OR AS INDICATED BY THE SAWS INSPECTOR/TEST ADMINISTRATOR. PER EACH 12 INCH LOOSE LIFT PER 400 LINEAR FEET AT A MINIMUM. PERMITS AND/OR WILL NOT BE ACCEPTED AND FINALIZED BY SAWS WITHOUT THIS REQUIREMENT BEING MET AND VERIFIED BY PROVIDING ALL NECESSARY DOCUMENTED TEST RESULTS.

DRY UTILITY CONDUIT NOTE:
CONDUIT LOCATIONS SHOWN ON PLAN ARE FOR GEOGRAPHICAL PURPOSES ONLY AND ARE APPROXIMATE. CONTRACTOR TO INSTALL PROPOSED CONDUITS IN ACCORDANCE WITH DRY UTILITY SURVEYOR'S SPECIFICATIONS. CONTRACTOR TO VERIFY THE CONDUIT LOCATIONS AND SIZES BASED ON THE DRY UTILITY SURVEYOR'S PLAN.

TRENCH EXCAVATION SAFETY PROTECTION
CONTRACTOR AND/OR CONTRACTOR'S INDEPENDENTLY RETAINED EMPLOYEE OR STRUCTURAL DESIGN/GEOTECHNICAL/SAFETY/EQUIPMENT CONSULTANT, IF ANY, SHALL REVIEW THESE PLANS AND ANY AVAILABLE GEOTECHNICAL INFORMATION AND THE ANTICIPATED INSTALLATION SITES WITHIN THE PROJECT WORK AREA IN ORDER TO IMPLEMENT CONTRACTOR'S TRENCH EXCAVATION SAFETY PROTECTION SYSTEMS, PROGRAMS AND/OR PROCEDURES FOR THE PROJECT DESCRIBED IN THE CONTRACT DOCUMENTS. THE CONTRACTOR'S IMPLEMENTATION OF THESE SYSTEMS, PROGRAMS AND/OR PROCEDURES SHALL PROVIDE FOR ADEQUATE TRENCH EXCAVATION SAFETY PROTECTION THAT COMPLY WITH AS A MINIMUM, OSHA STANDARDS FOR TRENCH EXCAVATIONS. SPECIFICALLY, CONTRACTOR AND/OR CONTRACTOR'S INDEPENDENTLY RETAINED EMPLOYEE OR SAFETY CONSULTANT SHALL IMPLEMENT A TRENCH SAFETY PROGRAM IN ACCORDANCE WITH OSHA STANDARDS GOVERNING THE PRESENCE AND ACTIVITIES OF INDIVIDUALS WORKING IN AND AROUND TRENCH EXCAVATION.

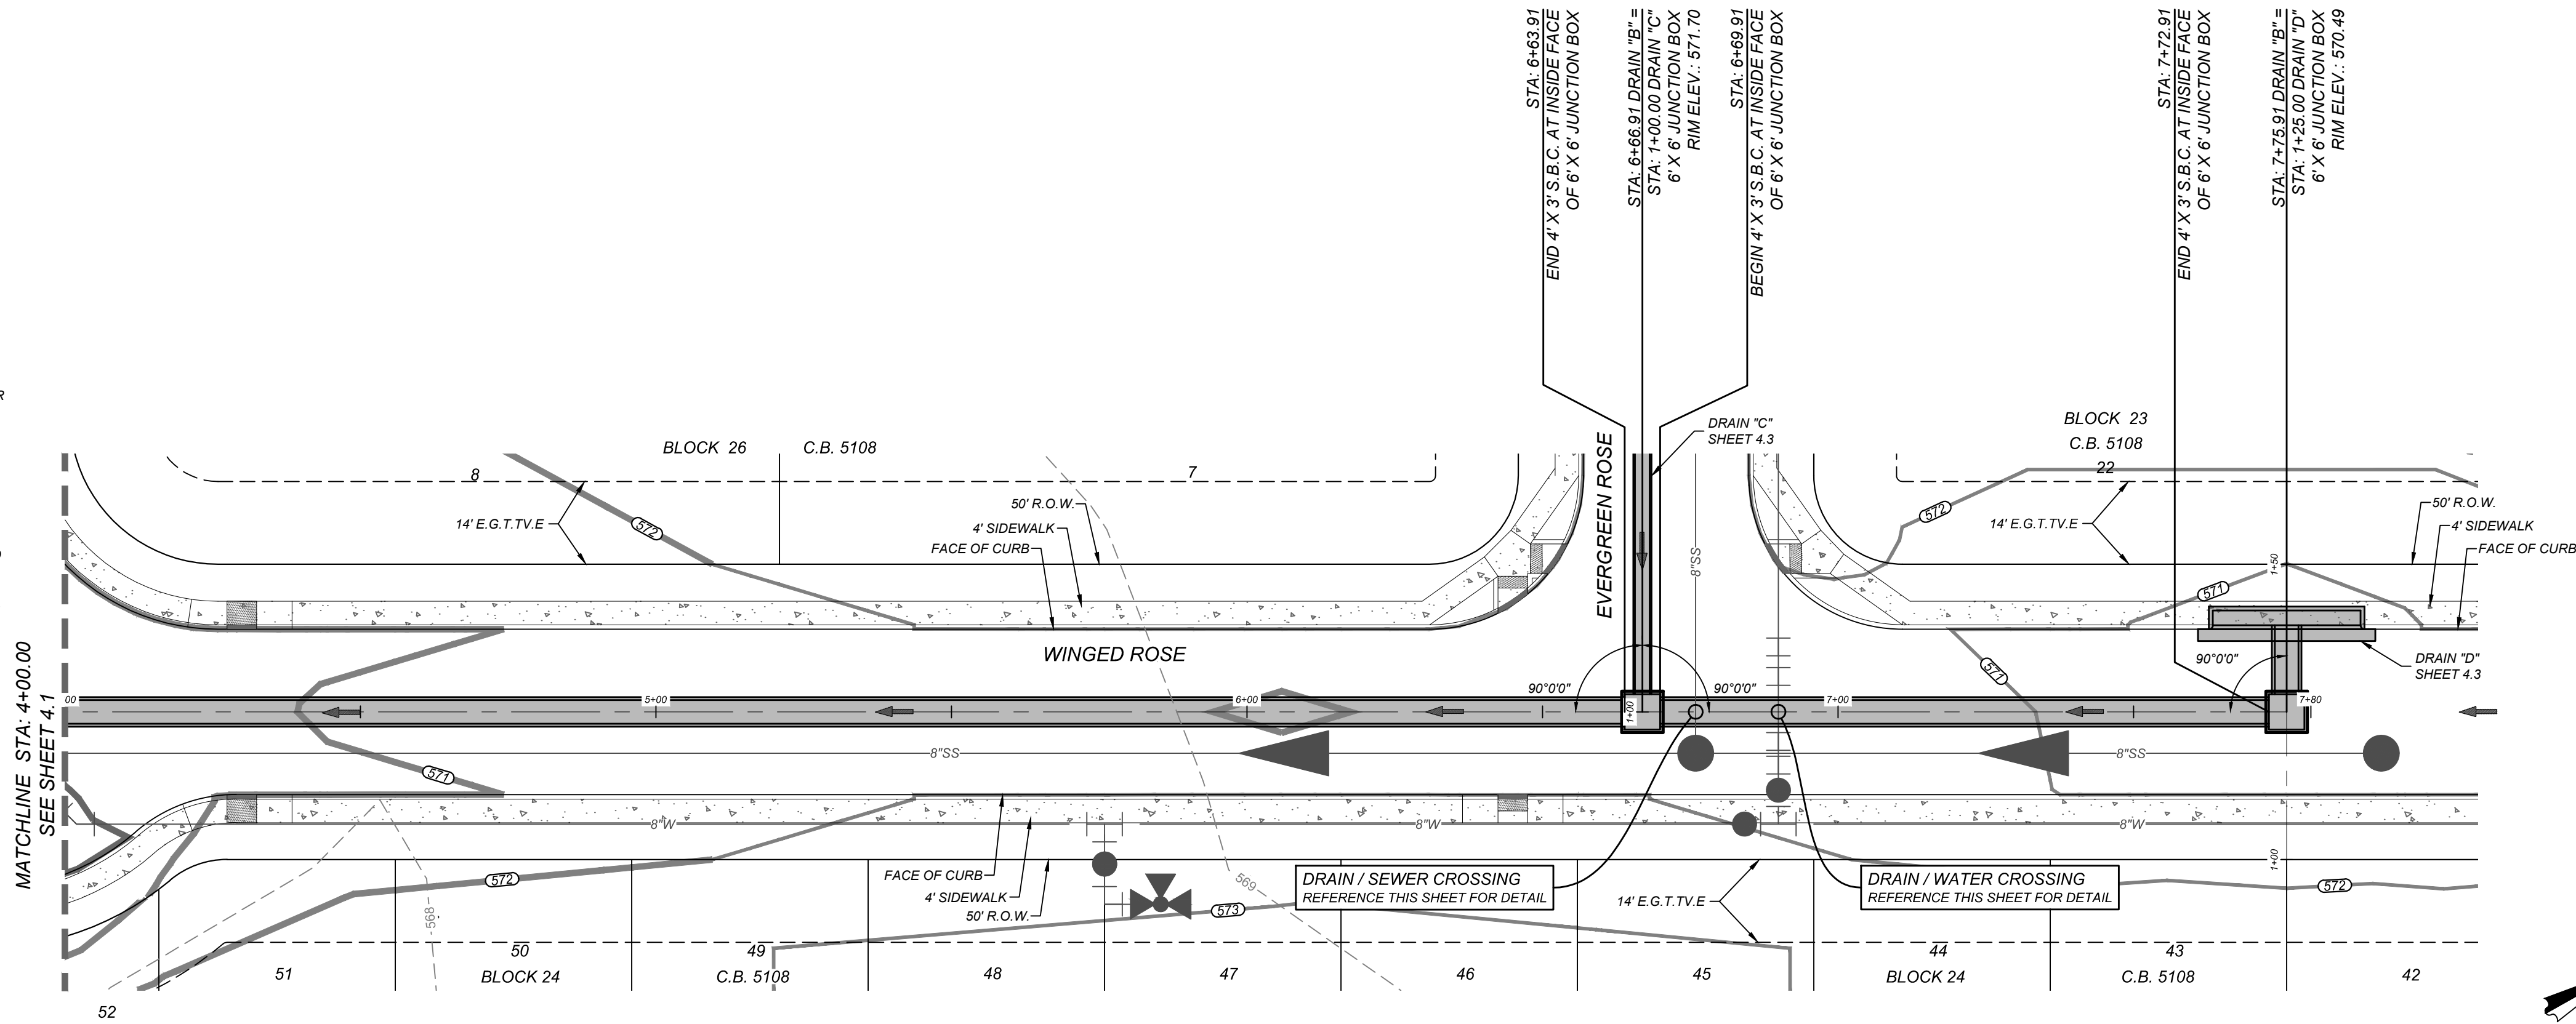


NOTE:
1. ALL CONCRETE SHALL DEVELOP A MINIMUM COMPRESSIVE STRENGTH OF NOT LESS THAN 3000 PSI IN 28 DAYS.
2. ANY DISTURBED AREAS WILL BE VEGETATED BY SEEDING OR SODDING. EIGHTY-FIVE PERCENT OF THE DISTURBED SURFACE AREA MUST HAVE ESTABLISHED VEGETATION BEFORE THE CITY OF SAN ANTONIO WILL ACCEPT.
3. CONTRACTOR TO INSTALL CONCRETE COLLARS AT ALL UPSTREAM AND DOWNSTREAM JUNCTION BOX CONNECTIONS AND ALL PIPE TRANSITIONS.

LEGEND

- 735 --- = EXISTING CONTOUR
- 735 --- = PROPOSED CONTOUR
- >--- = FLOW ARROW
- C.B. = COUNTY BLOCK
- R.O.W. = RIGHT OF WAY
- E.G.T.V.E. = ELECTRIC, GAS, TELEPHONE, & CABLE TV EASEMENT

DRAIN "B"
STA: 4+00.00 TO END

HORZ SCALE: 1"=20'
VERT SCALE: 1"=5'

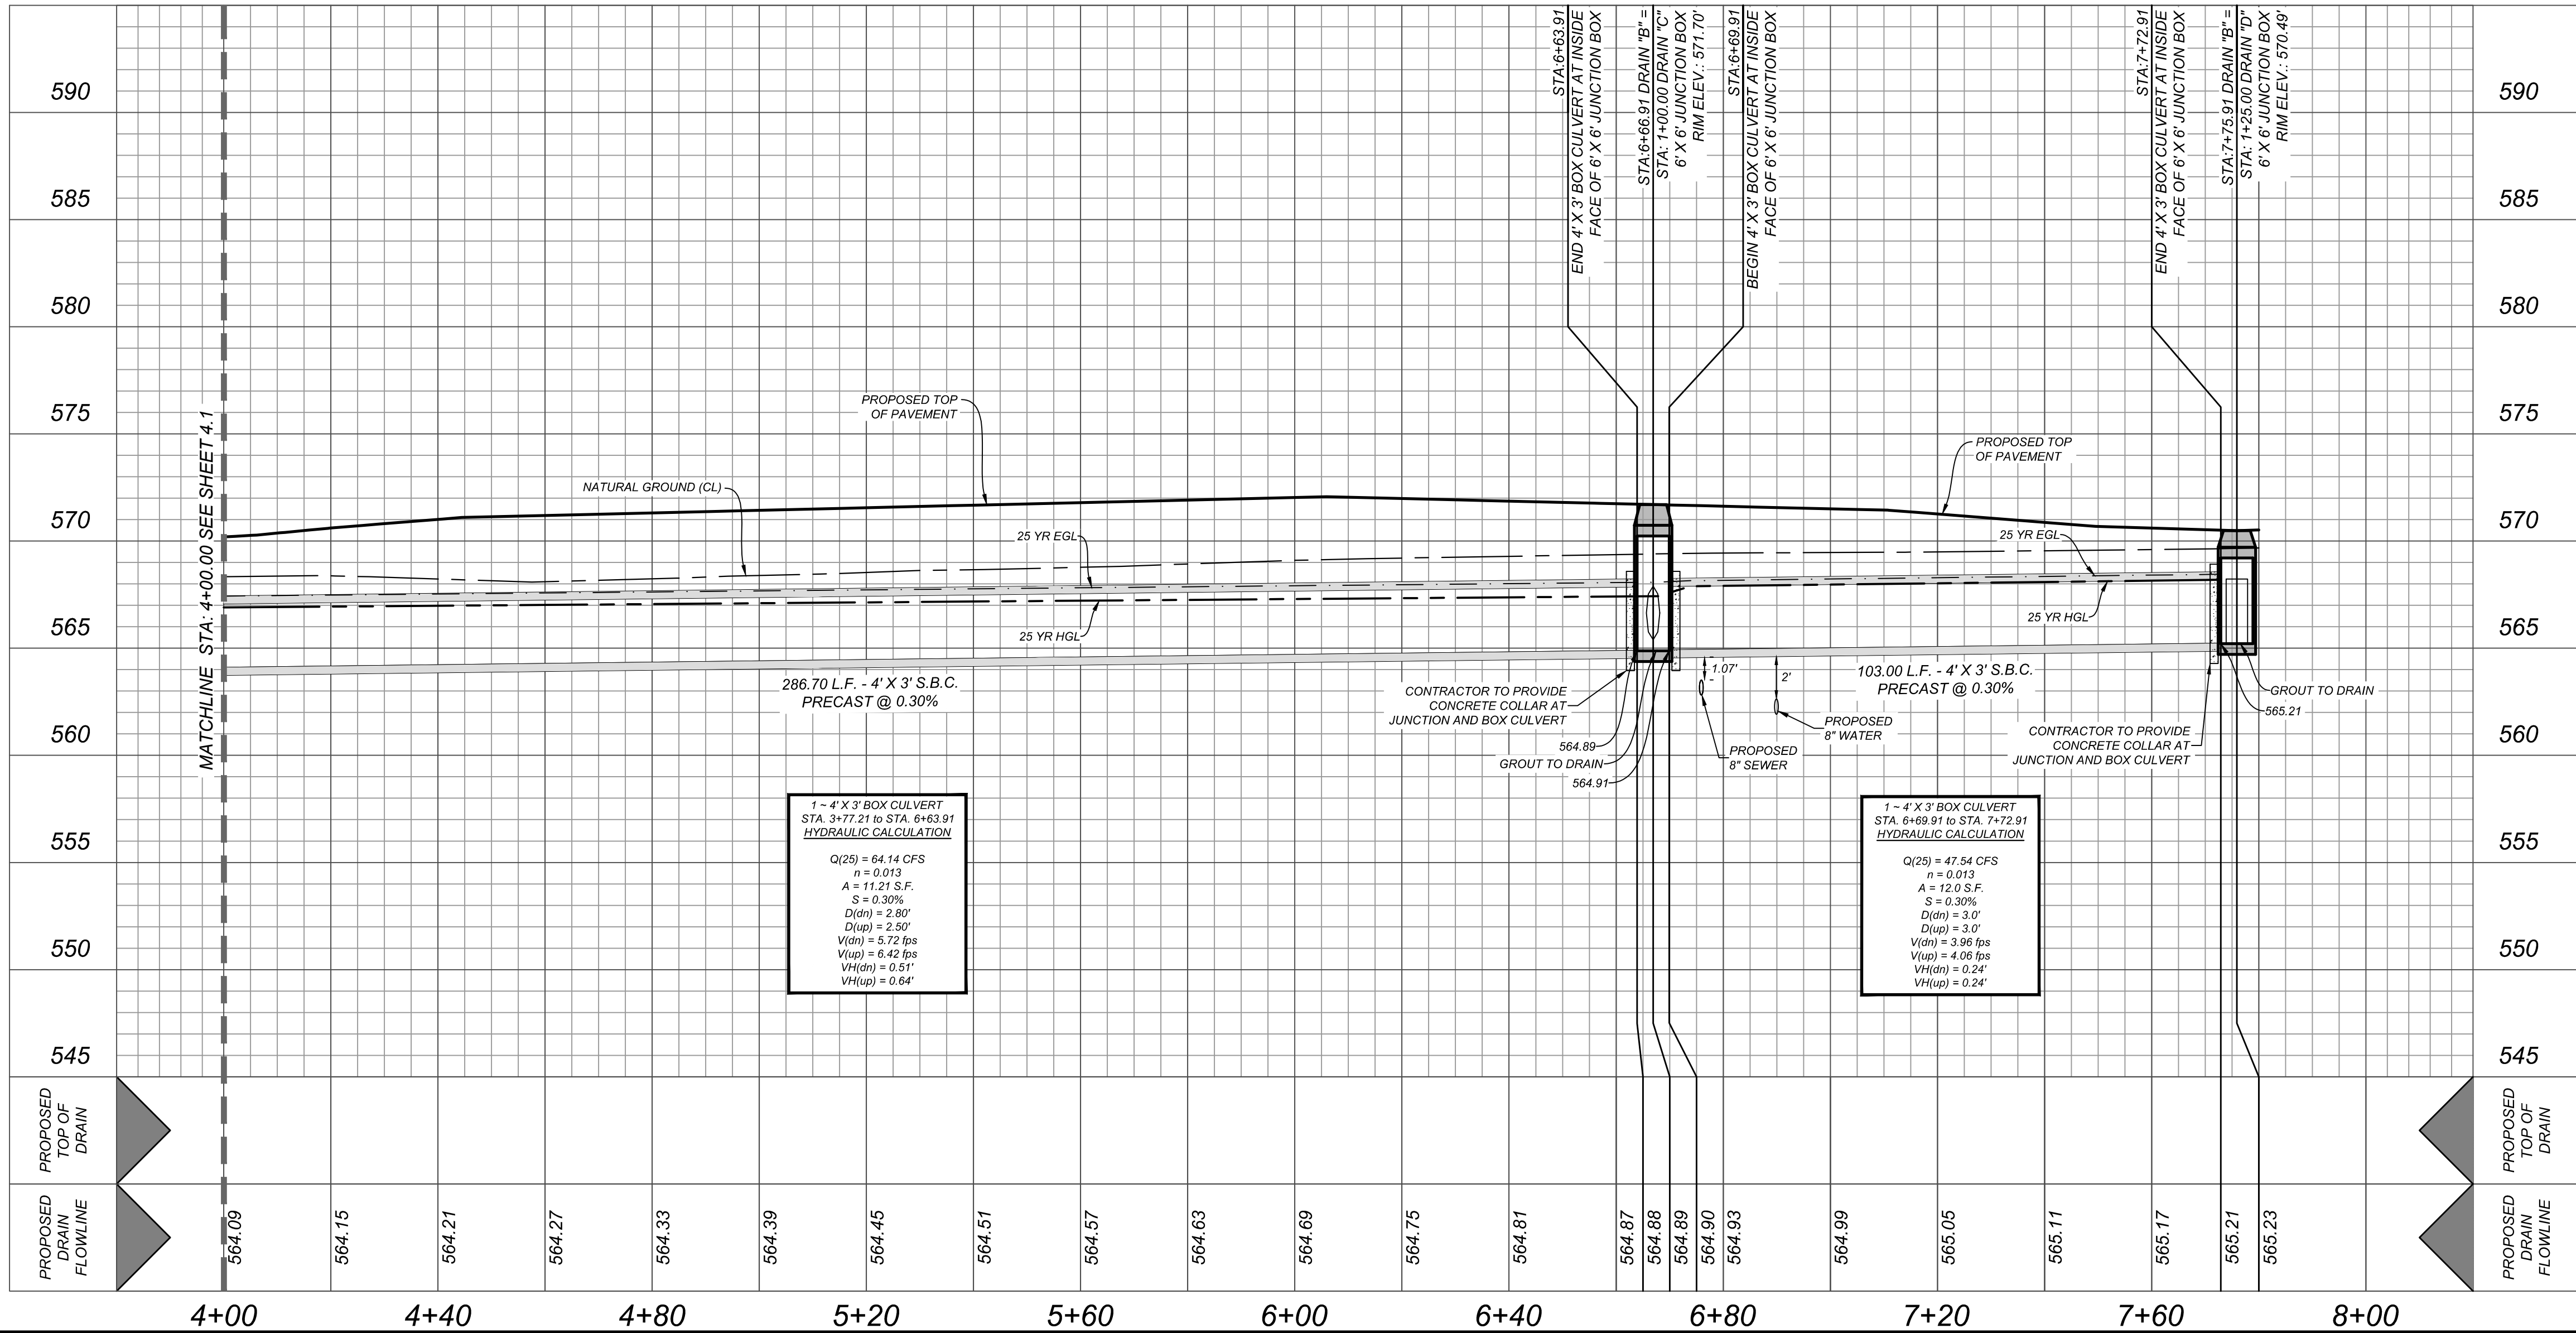

1 - 4' X 3' BOX CULVERT
STA. 3+77.21 to STA. 6+63.91
HYDRAULIC CALCULATION
Q(25) = 64.14 CFS
n = 0.013
A = 11.21 S.F.
S = 0.30%
D(dn) = 2.80'
D(up) = 2.50'
V(dn) = 5.72 fps
V(up) = 6.42 fps
VH(dn) = 0.51'
VH(up) = 0.64'

1 - 4' X 3' BOX CULVERT
STA. 6+63.91 to STA. 7+72.91
HYDRAULIC CALCULATION
Q(25) = 47.54 CFS
n = 0.013
A = 12.0 S.F.
S = 0.30%
D(dn) = 3.0'
D(up) = 3.0'
V(dn) = 3.96 fps
V(up) = 4.06 fps
VH(dn) = 0.24'
VH(up) = 0.24'

ROSE VALLEY PHASE 3A
BEXAR COUNTY, TEXAS
DRAIN "B" PLAN & PROFILE

PLAT NO.
22-11800448

JOB NO. 314-51-03

DATE: ---

DRAWN/SD CHECKED/JM


SHEET NUMBER:

4.2



COMPACTION NOTE:
THE CONTRACTOR SHALL BE RESPONSIBLE FOR MEETING 98% COMPACTION ON ALL TRENCH BACKFILL AND PAYING FOR THE TESTS TO BE PERFORMED BY A THIRD PARTY. COMPACTION TESTS WILL BE DONE AT ONE LOCATION POINT RANDOMLY SELECTED OR AS INDICATED BY THE SAWS INSPECTOR/TEST ADMINISTRATOR. PER EACH 12 INCH LOOSE LIFT PER 400 LINEAR FEET AT A MINIMUM. PERMITS AND/OR WILL NOT BE ACCEPTED AND FINALIZED BY SAWS WITHOUT THIS REQUIREMENT BEING MET AND VERIFIED BY PROVIDING ALL NECESSARY DOCUMENTED TEST RESULTS.

DRY UTILITY CONDUIT NOTE:
CONDUIT LOCATIONS SHOWN ON PLAN ARE FOR GEOGRAPHICAL PURPOSES ONLY AND ARE APPROXIMATE. CONTRACTOR TO INSTALL PROPOSED CONDUITS IN ACCORDANCE WITH DRY UTILITY PURVEYOR'S SPECIFICATIONS. CONTRACTOR TO VERIFY THE CONDUIT LOCATIONS AND SIZES BASED ON THE DRY UTILITY PURVEYOR'S PLAN.



TRENCH EXCAVATION SAFETY PROTECTION
CONTRACTOR AND/OR CONTRACTOR'S INDEPENDENTLY RETAINED EMPLOYEE OR STRUCTURAL DESIGN/GEOTECHNICAL/SAFETY/EQUIPMENT CONSULTANT, IF ANY, SHALL REVIEW THESE PLANS AND ANY AVAILABLE GEOTECHNICAL INFORMATION AND THE ANTICIPATED INSTALLATION SITES WITHIN THE PROJECT WORK AREA IN ORDER TO IMPLEMENT CONTRACTOR'S TRENCH EXCAVATION SAFETY PROTECTION SYSTEMS, PROGRAMS AND/OR PROCEDURES FOR THE PROJECT DESCRIBED IN THE CONTRACT DOCUMENTS. THE CONTRACTOR'S IMPLEMENTATION OF THESE SYSTEMS, PROGRAMS AND/OR PROCEDURES SHALL PROVIDE FOR ADEQUATE TRENCH EXCAVATION SAFETY PROTECTION THAT COMPLY WITH AS A MINIMUM, OSHA STANDARDS FOR TRENCH EXCAVATIONS. SPECIFICALLY, CONTRACTOR AND/OR CONTRACTOR'S INDEPENDENTLY RETAINED EMPLOYEE OR SAFETY CONSULTANT SHALL IMPLEMENT A TRENCH SAFETY PROGRAM IN ACCORDANCE WITH OSHA STANDARDS GOVERNING THE PRESENCE AND ACTIVITIES OF INDIVIDUALS WORKING IN AND AROUND TRENCH EXCAVATION.

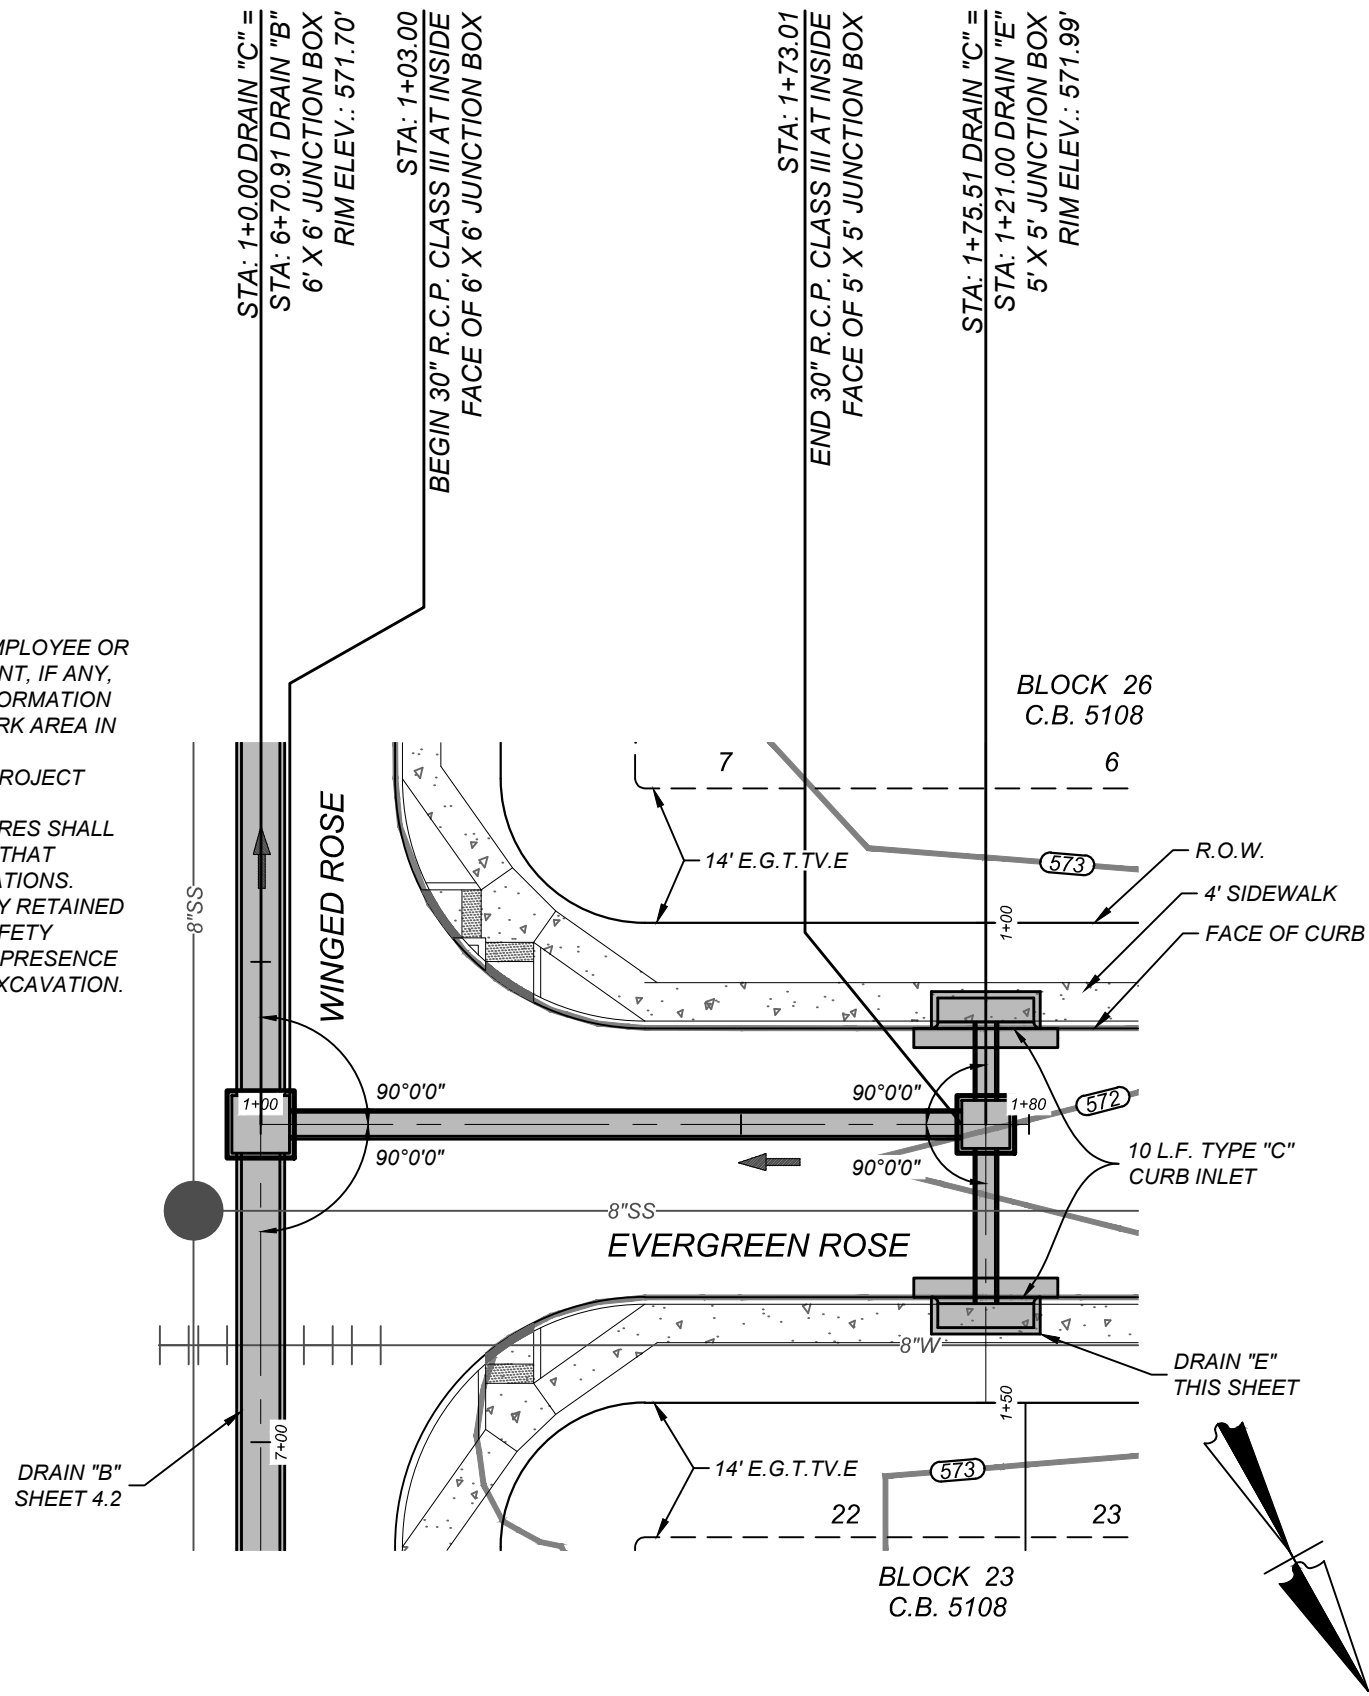


DRAIN "C"
STA: 1+00.00 TO END

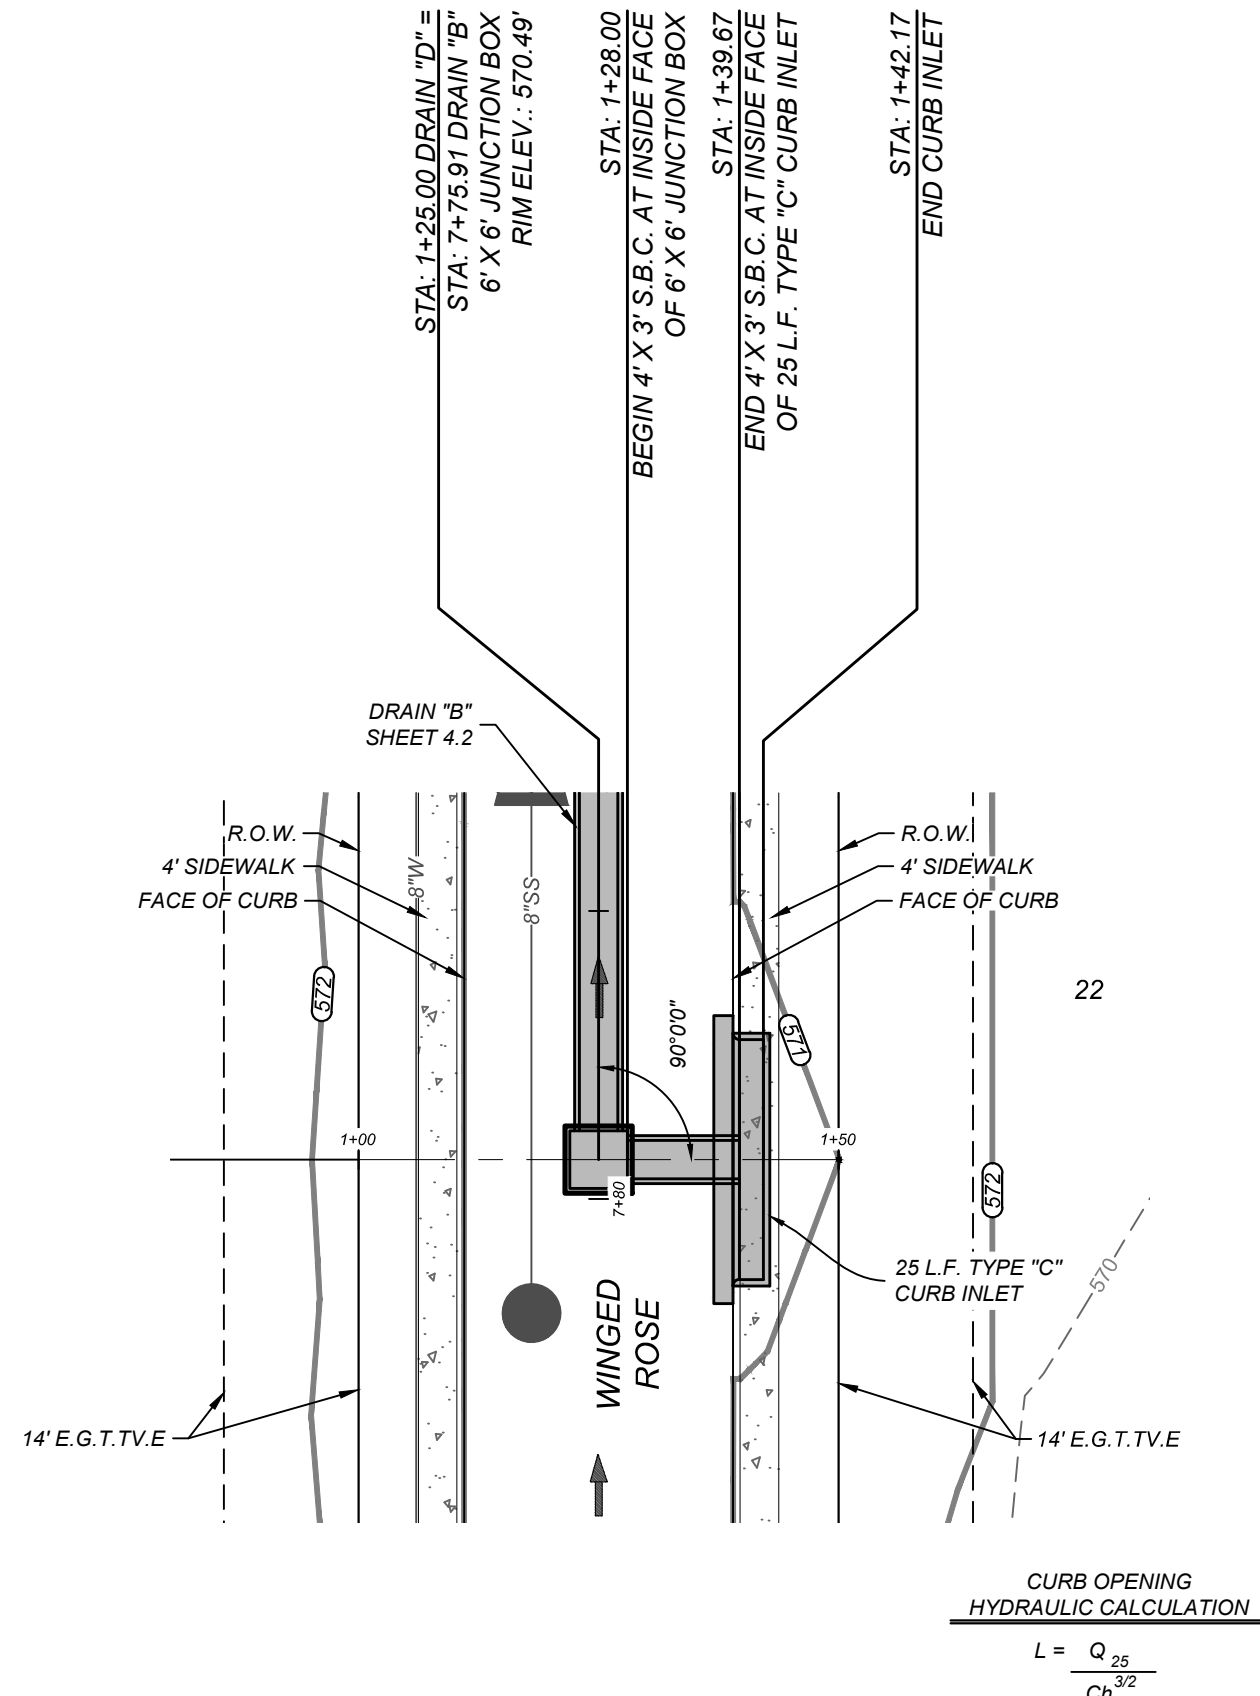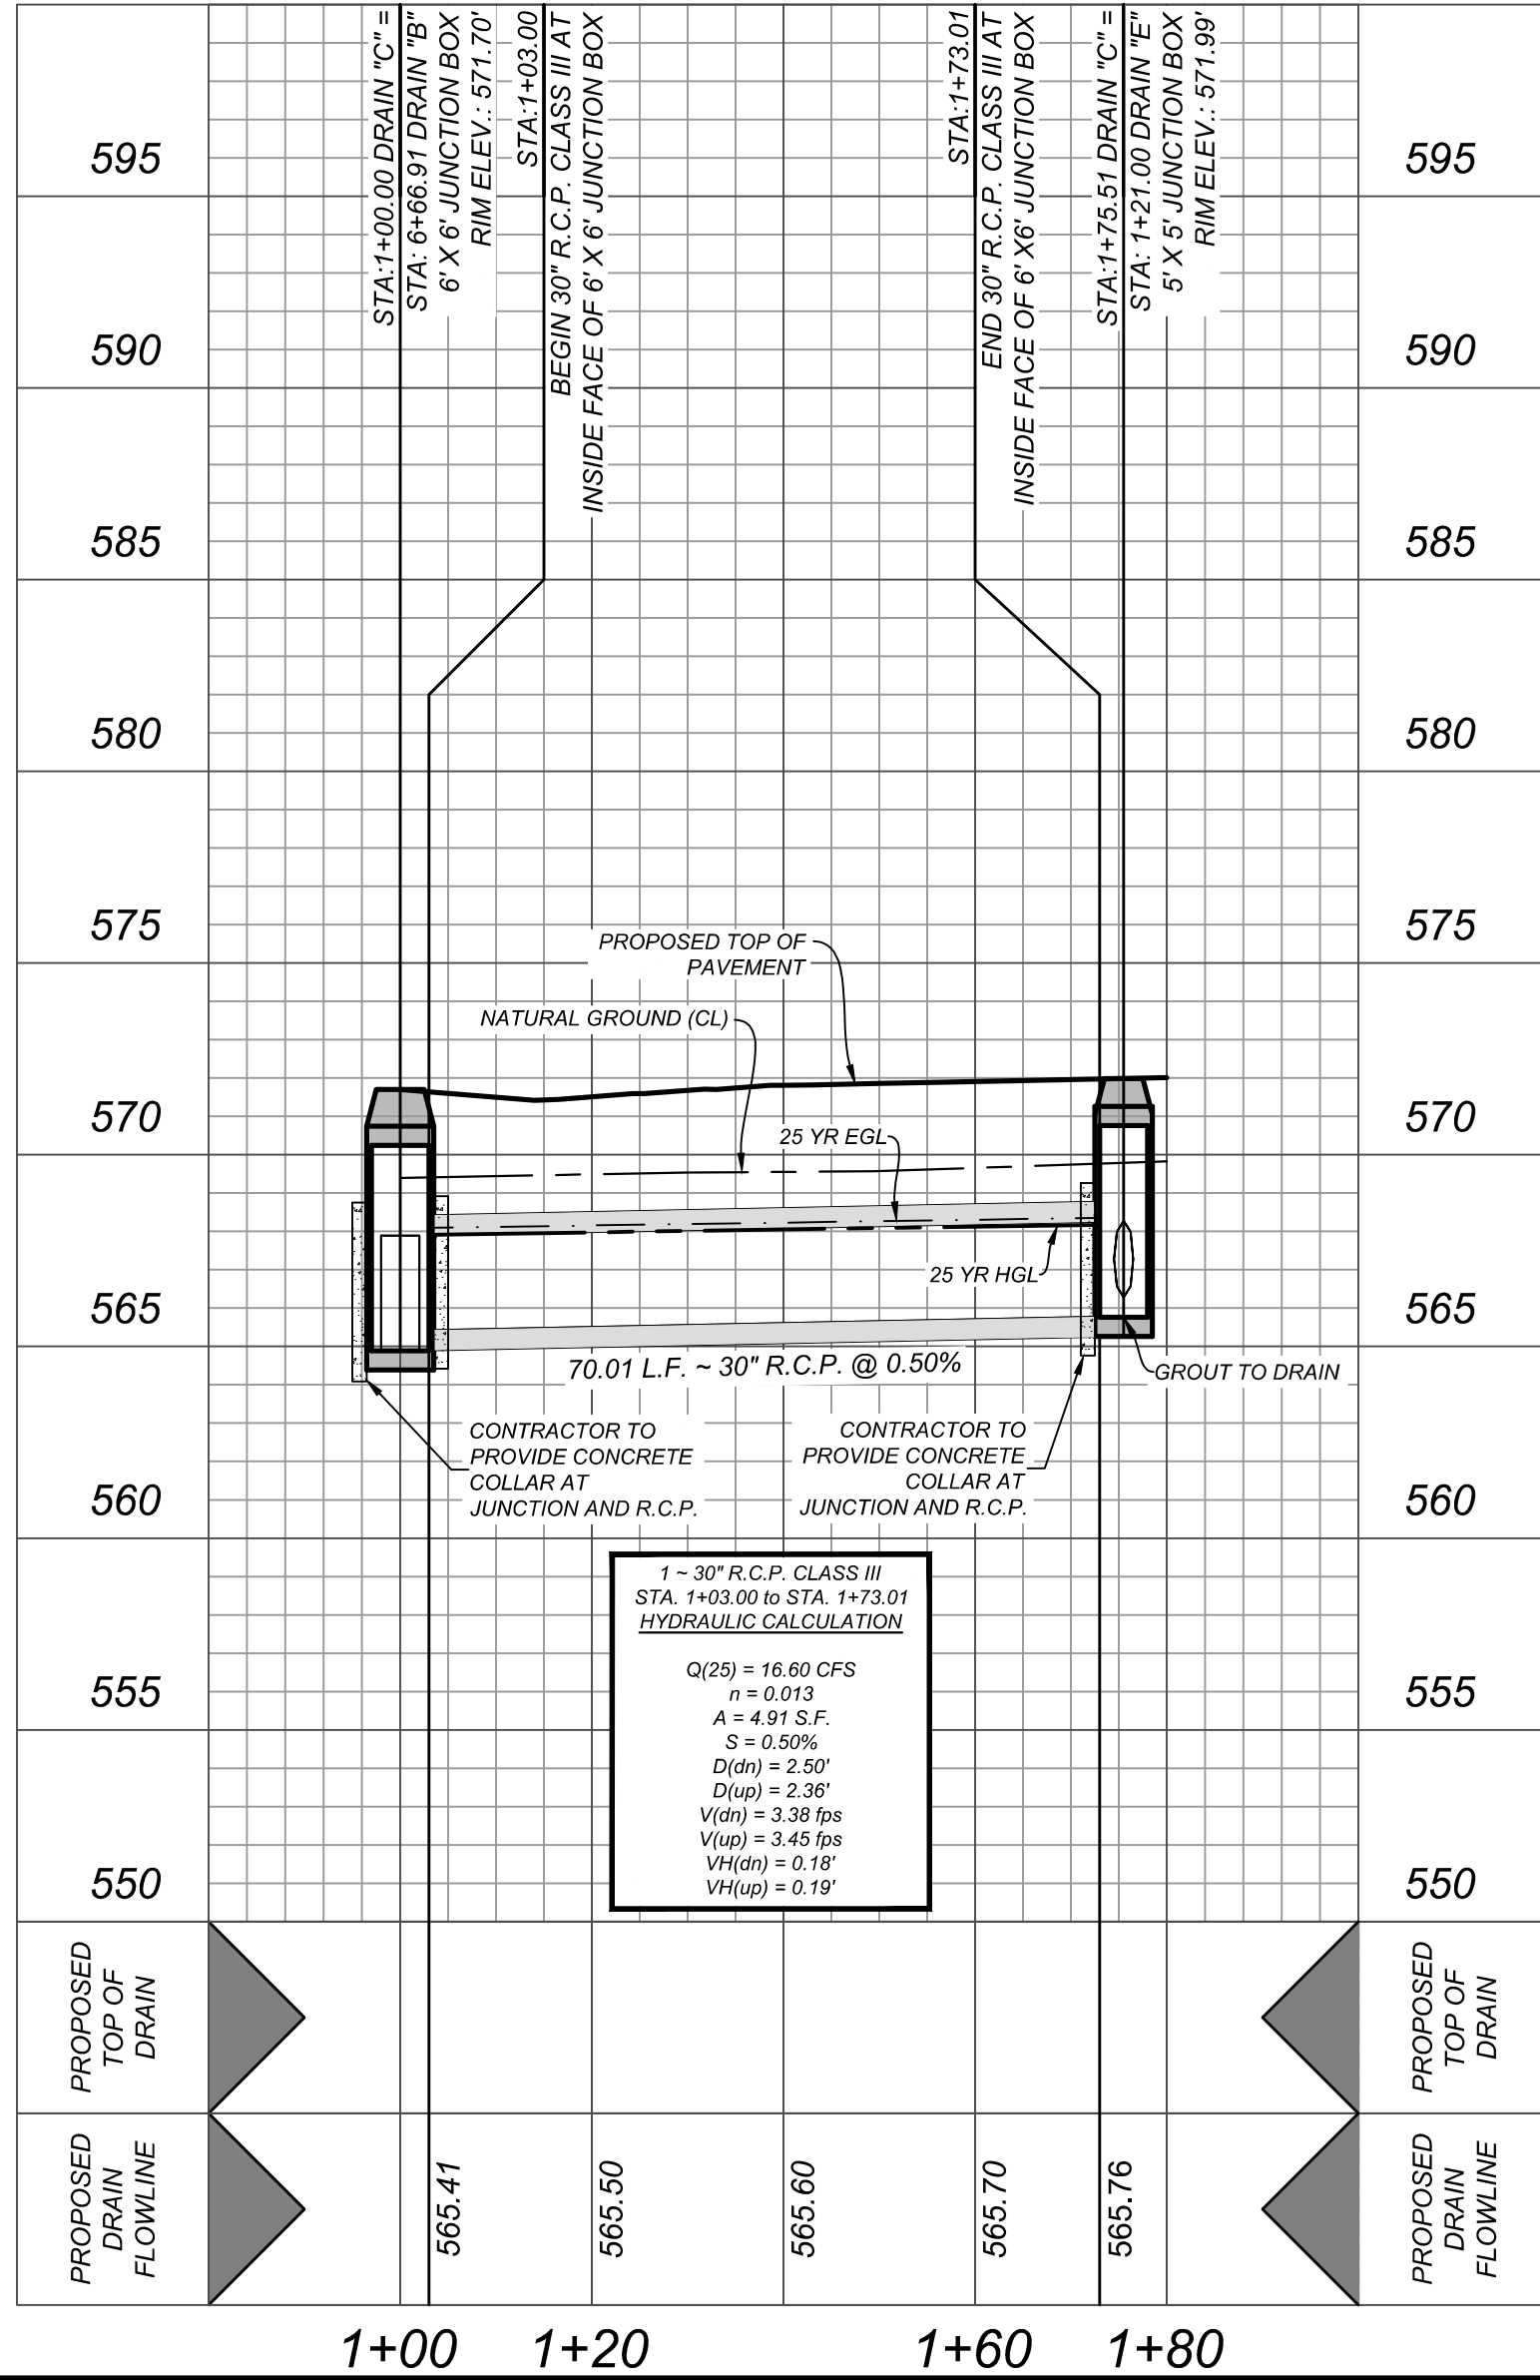

DRAIN "D"
STA: 1+00.00 TO END

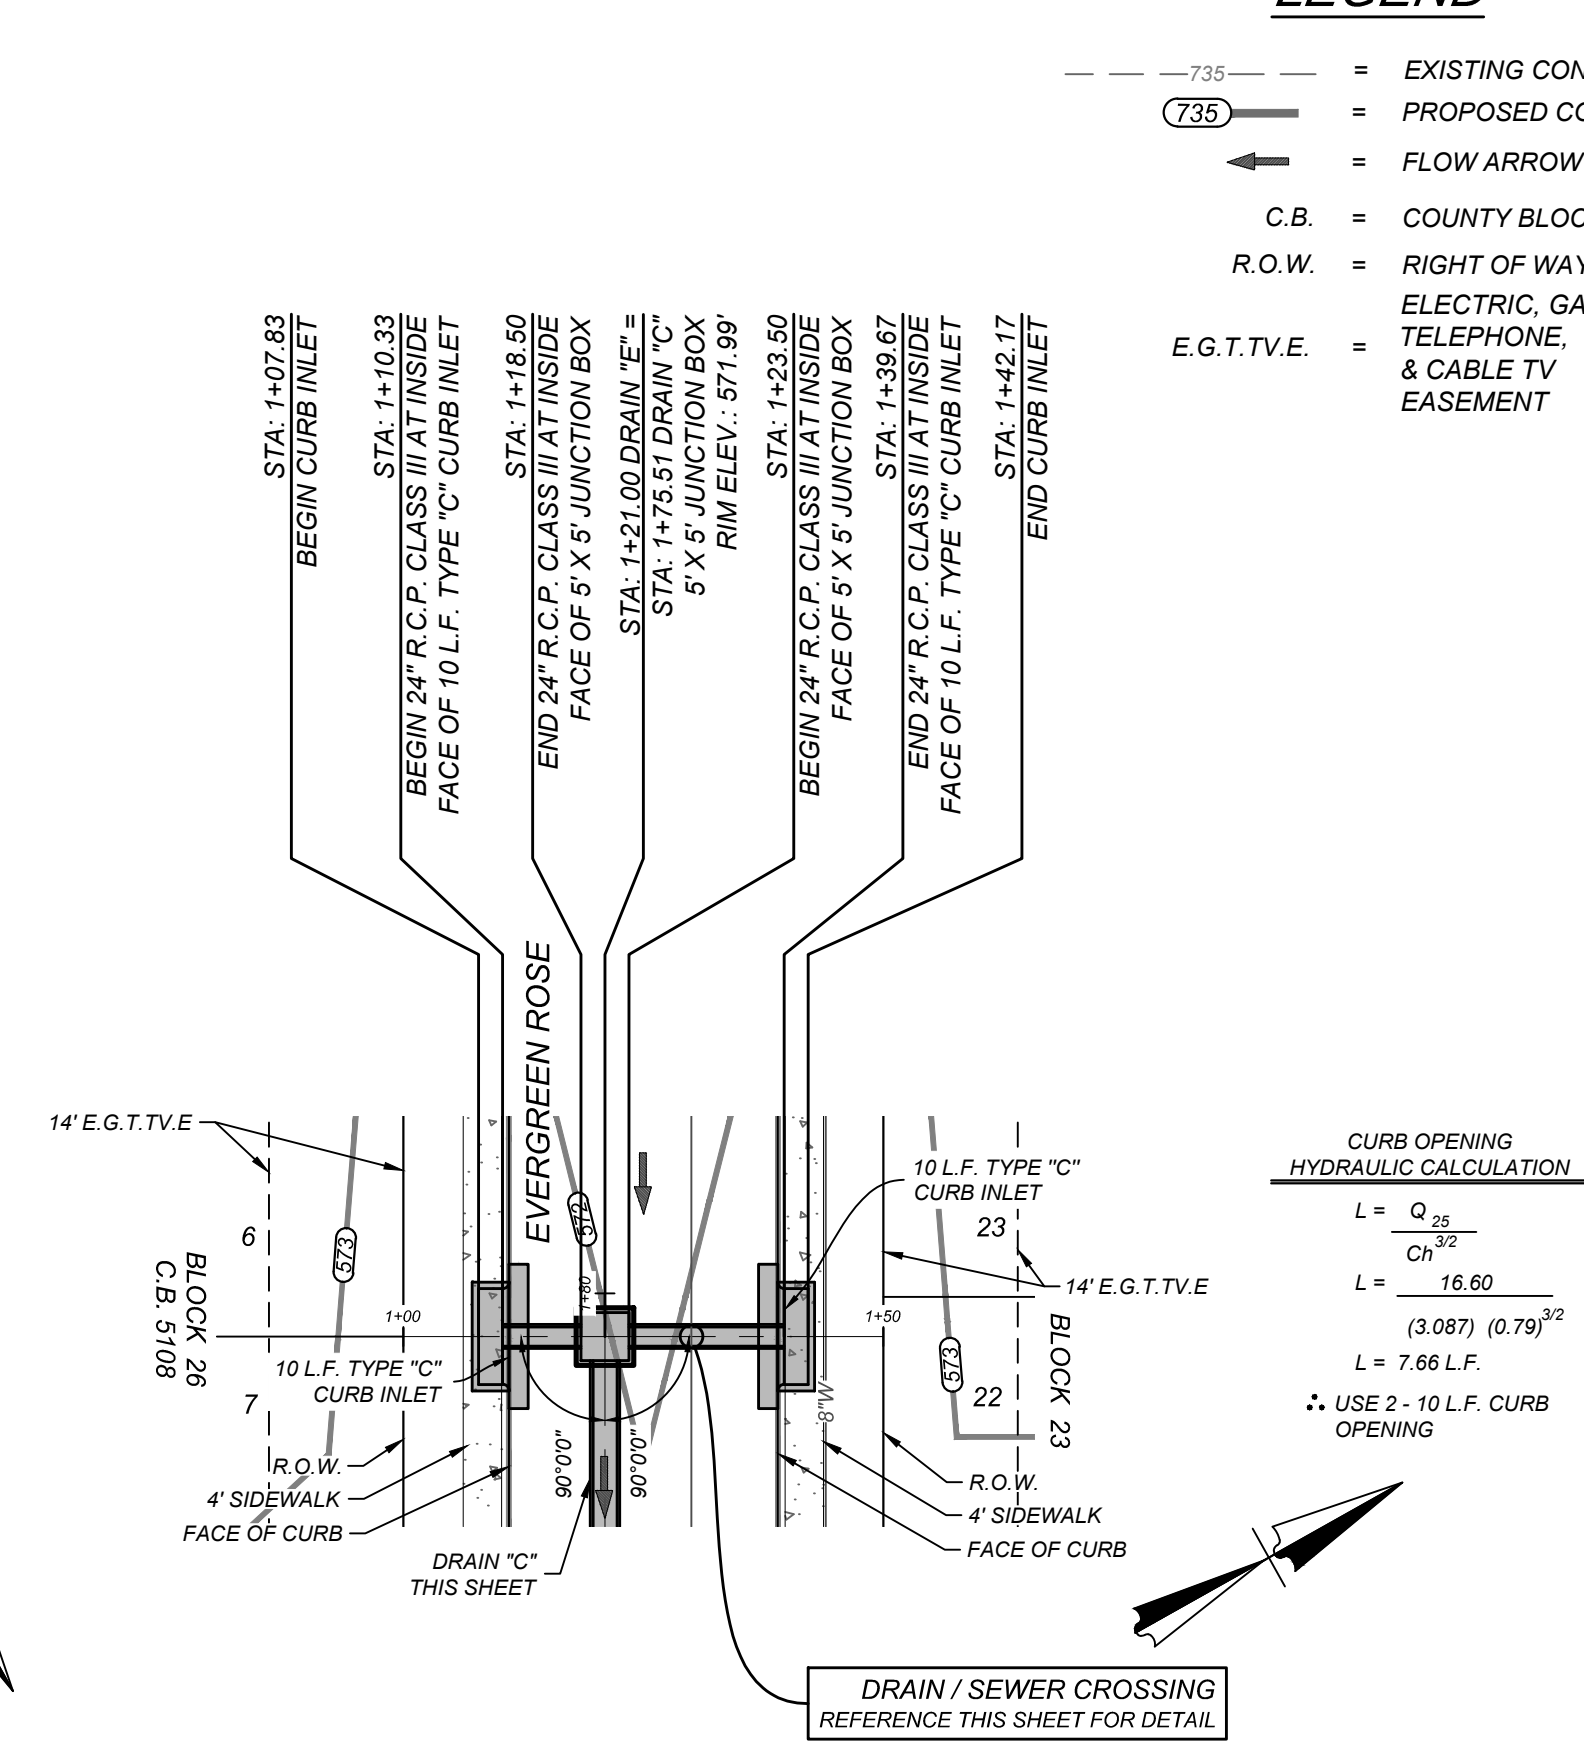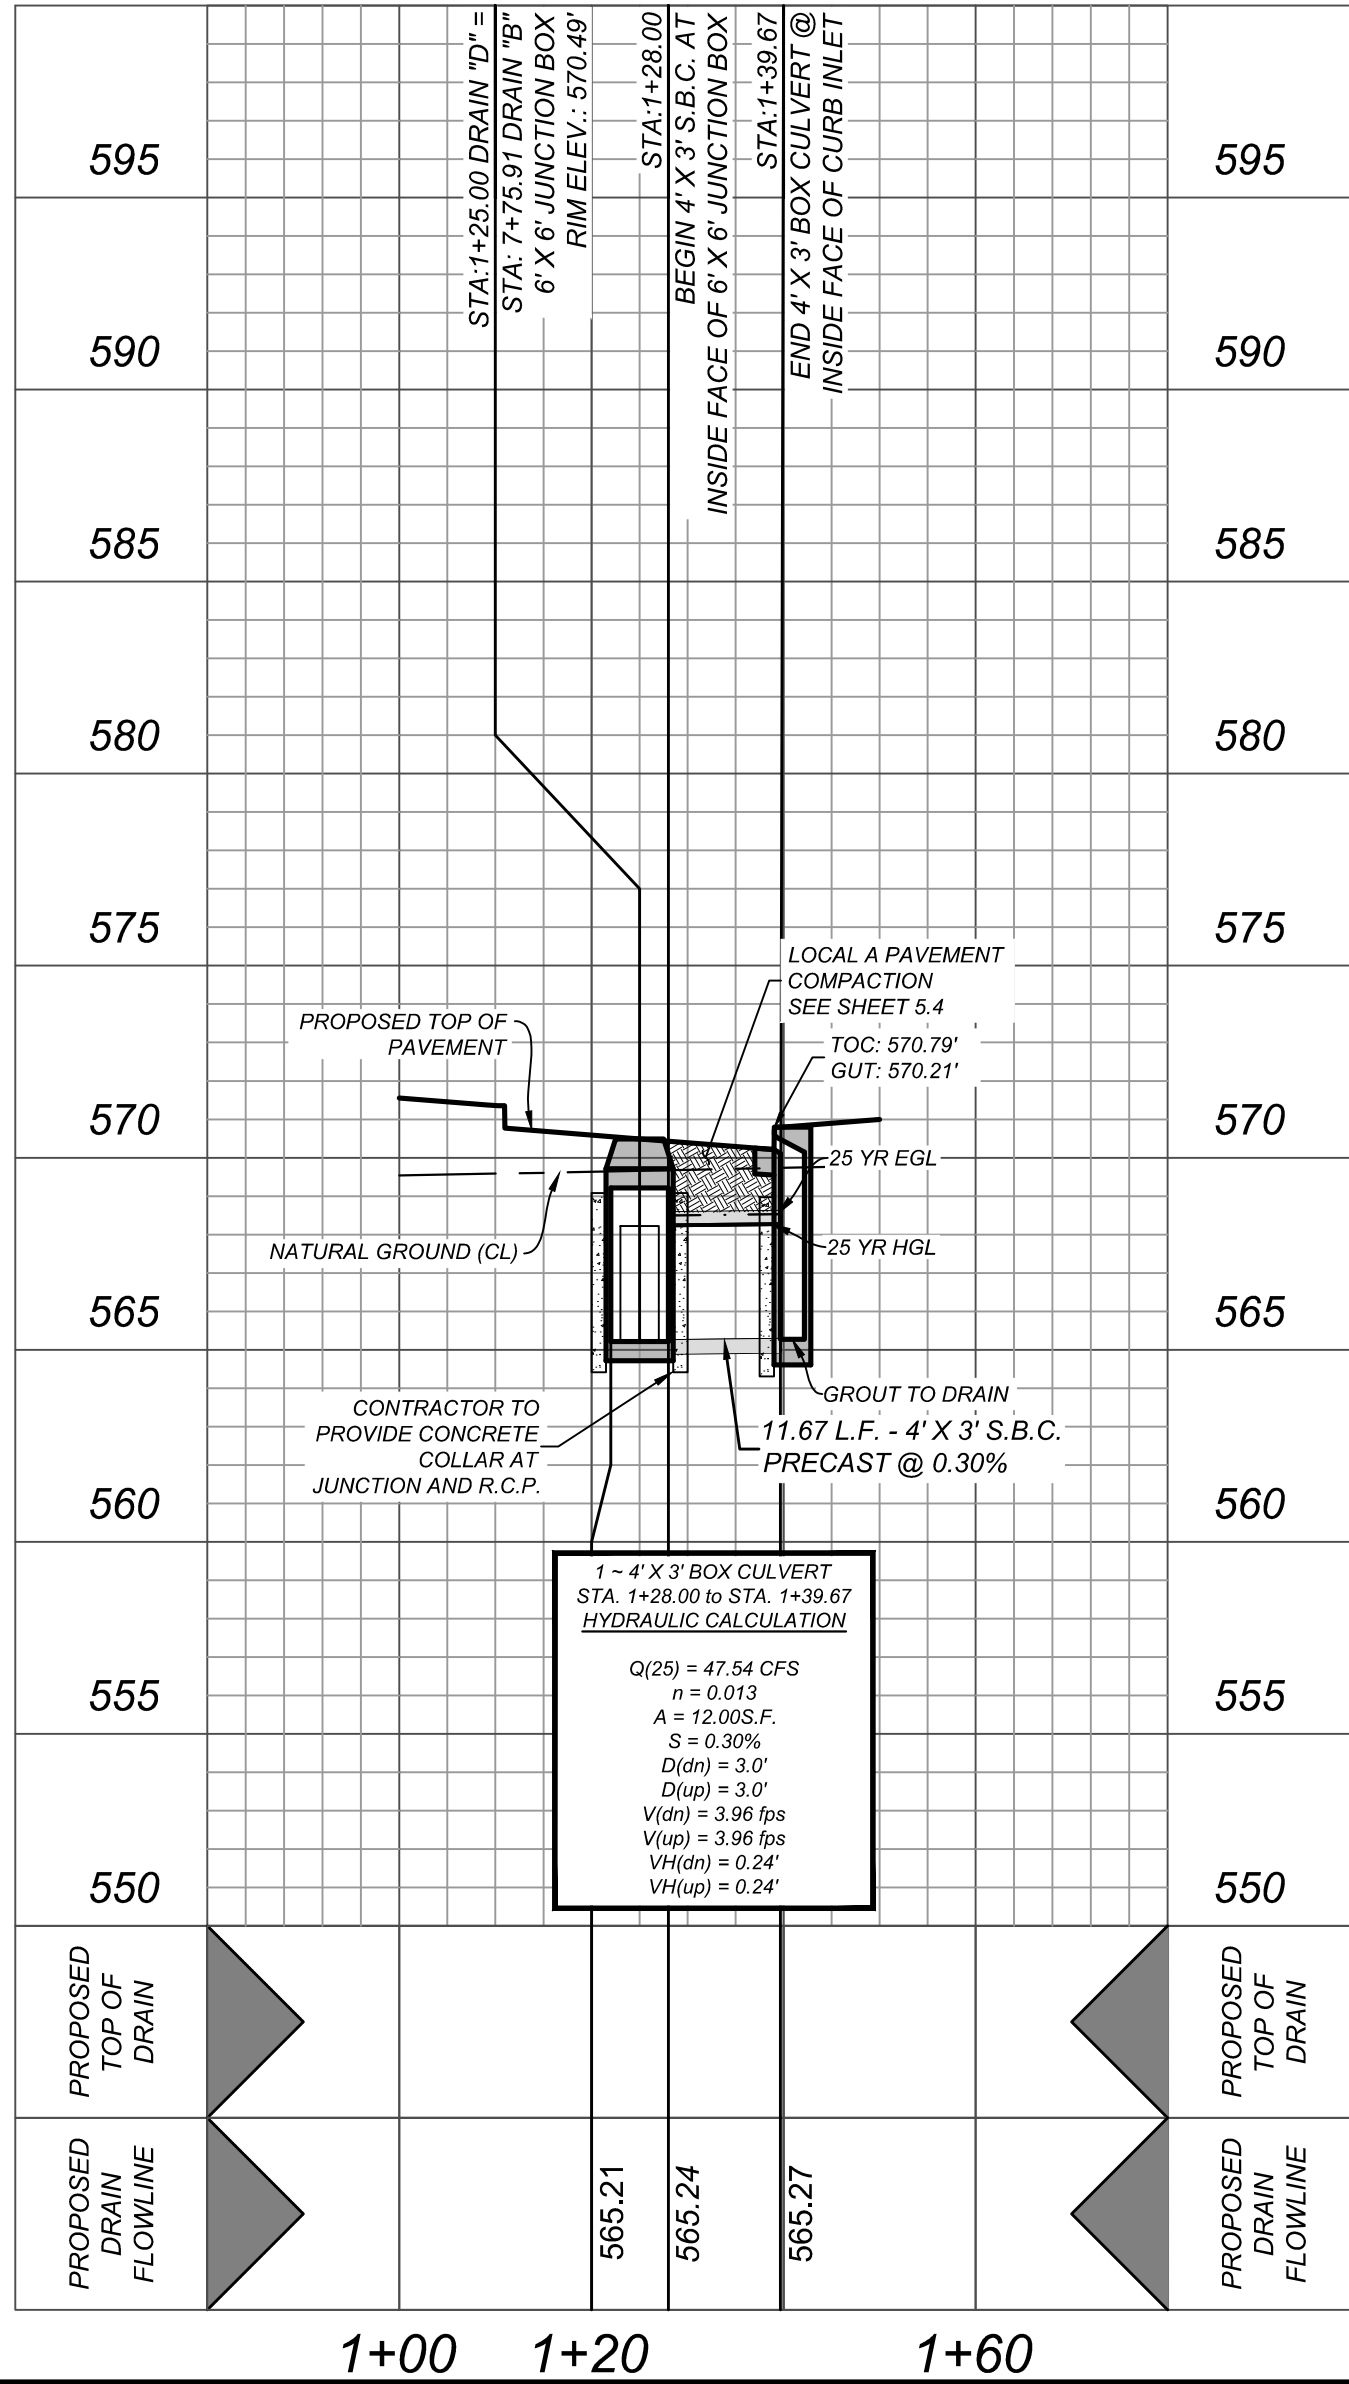

DRAIN "E"
STA: 1+00.00 TO END

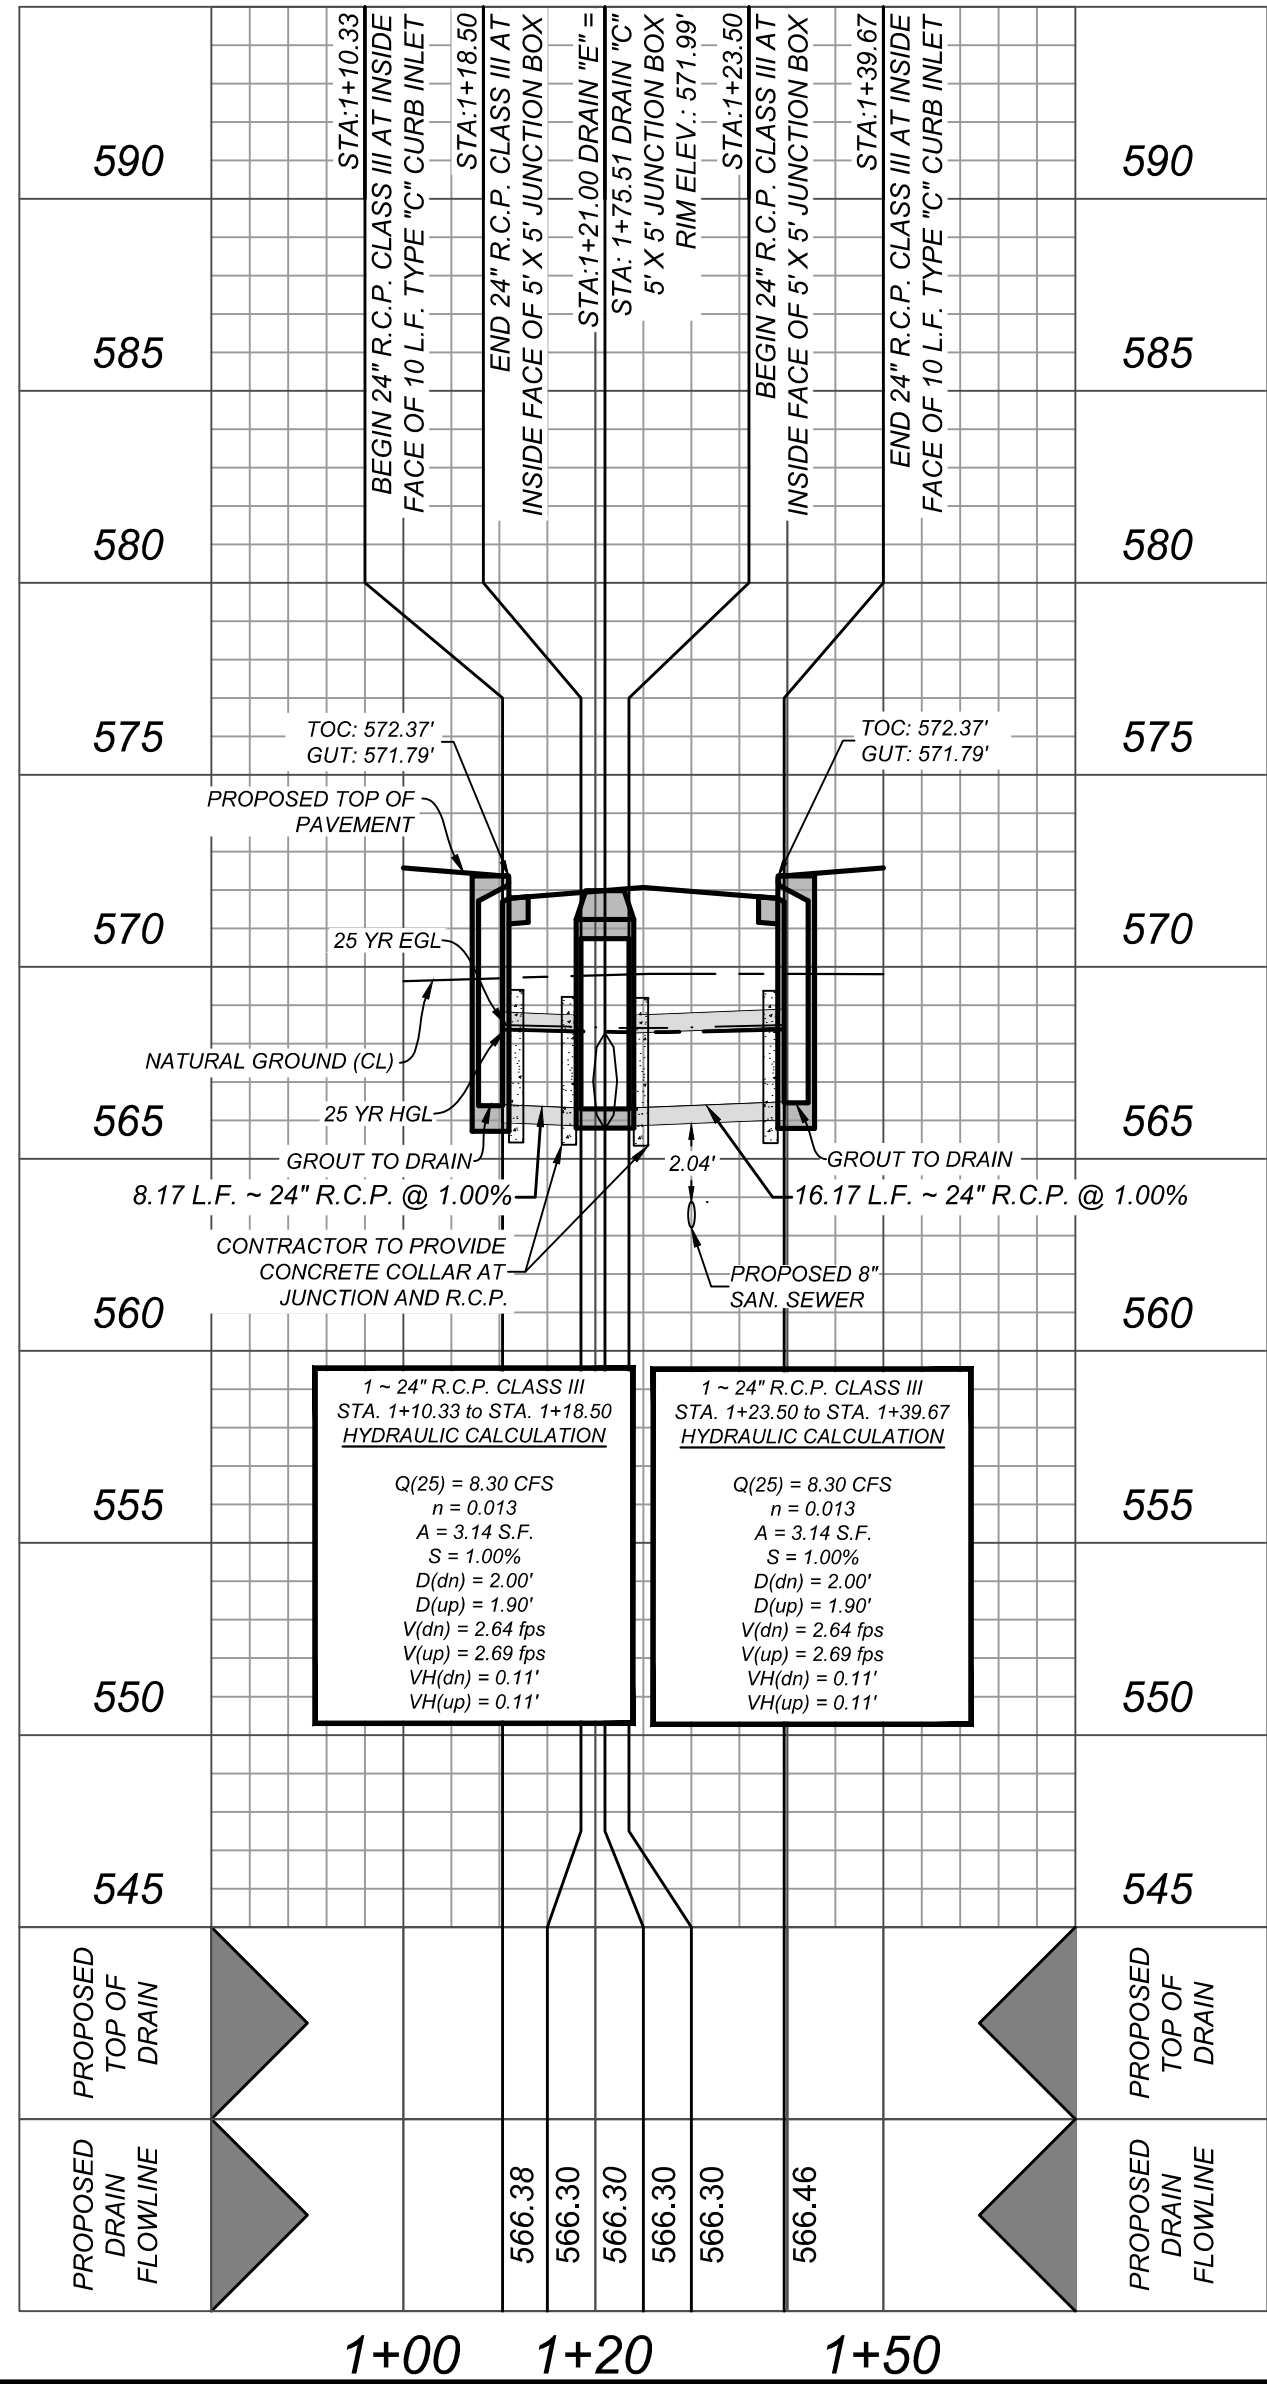

LEGEND

- 735--- = EXISTING CONTOUR
- (735) = PROPOSED CONTOUR
- ← = FLOW ARROW
- C.B. = COUNTY BLOCK
- R.O.W. = RIGHT OF WAY
- ELECTRIC, GAS, & CABLE TV EASEMENT
- E.G.T.V.E. = TELEPHONE

- NOTE:**
1. ALL CONCRETE SHALL DEVELOP A MINIMUM COMPRESSIVE STRENGTH OF NOT LESS THAN 3000 PSI IN 28 DAYS.
 2. ANY DISTURBED AREAS WILL BE VEGETATED BY SEEDING OR SODDING. EIGHTY-FIVE PERCENT OF THE DISTURBED SURFACE AREA MUST HAVE ESTABLISHED VEGETATION BEFORE THE CITY OF SAN ANTONIO WILL ACCEPT.
 3. CONTRACTOR TO INSTALL CONCRETE COLLARS AT ALL UPSTREAM AND DOWNSTREAM JUNCTION BOX CONNECTIONS AND ALL PIPE TRANSITIONS.

CURB OPENING HYDRAULIC CALCULATION

$$L = \frac{Q_{25}}{Ch^{3/2}}$$
$$L = \frac{16.60}{(3.087) (0.79)^{3/2}}$$
$$L = 7.66 \text{ L.F.}$$

USE 2 - 10 L.F. CURB OPENING

CURB OPENING HYDRAULIC CALCULATION

$$L = \frac{Q_{25}}{Ch^{3/2}}$$
$$L = \frac{47.54}{(3.087) (0.79)^{3/2}}$$
$$L = 21.93 \text{ L.F.}$$

USE 25 L.F. CURB OPENING

ROSE VALLEY PHASE 3A
BEXAR COUNTY, TEXAS
DRAIN "C", "D", & "E" PLAN & PROFILE



PLAT NO.
22-11800448


JOB NO. 314-51-03

DATE: ---


DRAWN:SD CHECKED:JM

SHEET NUMBER:

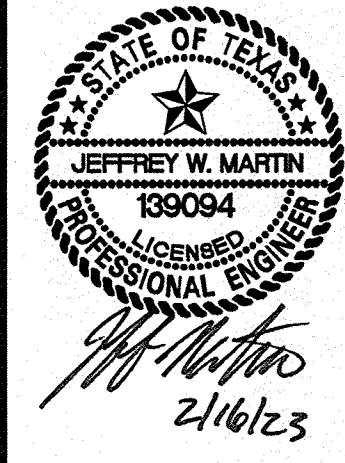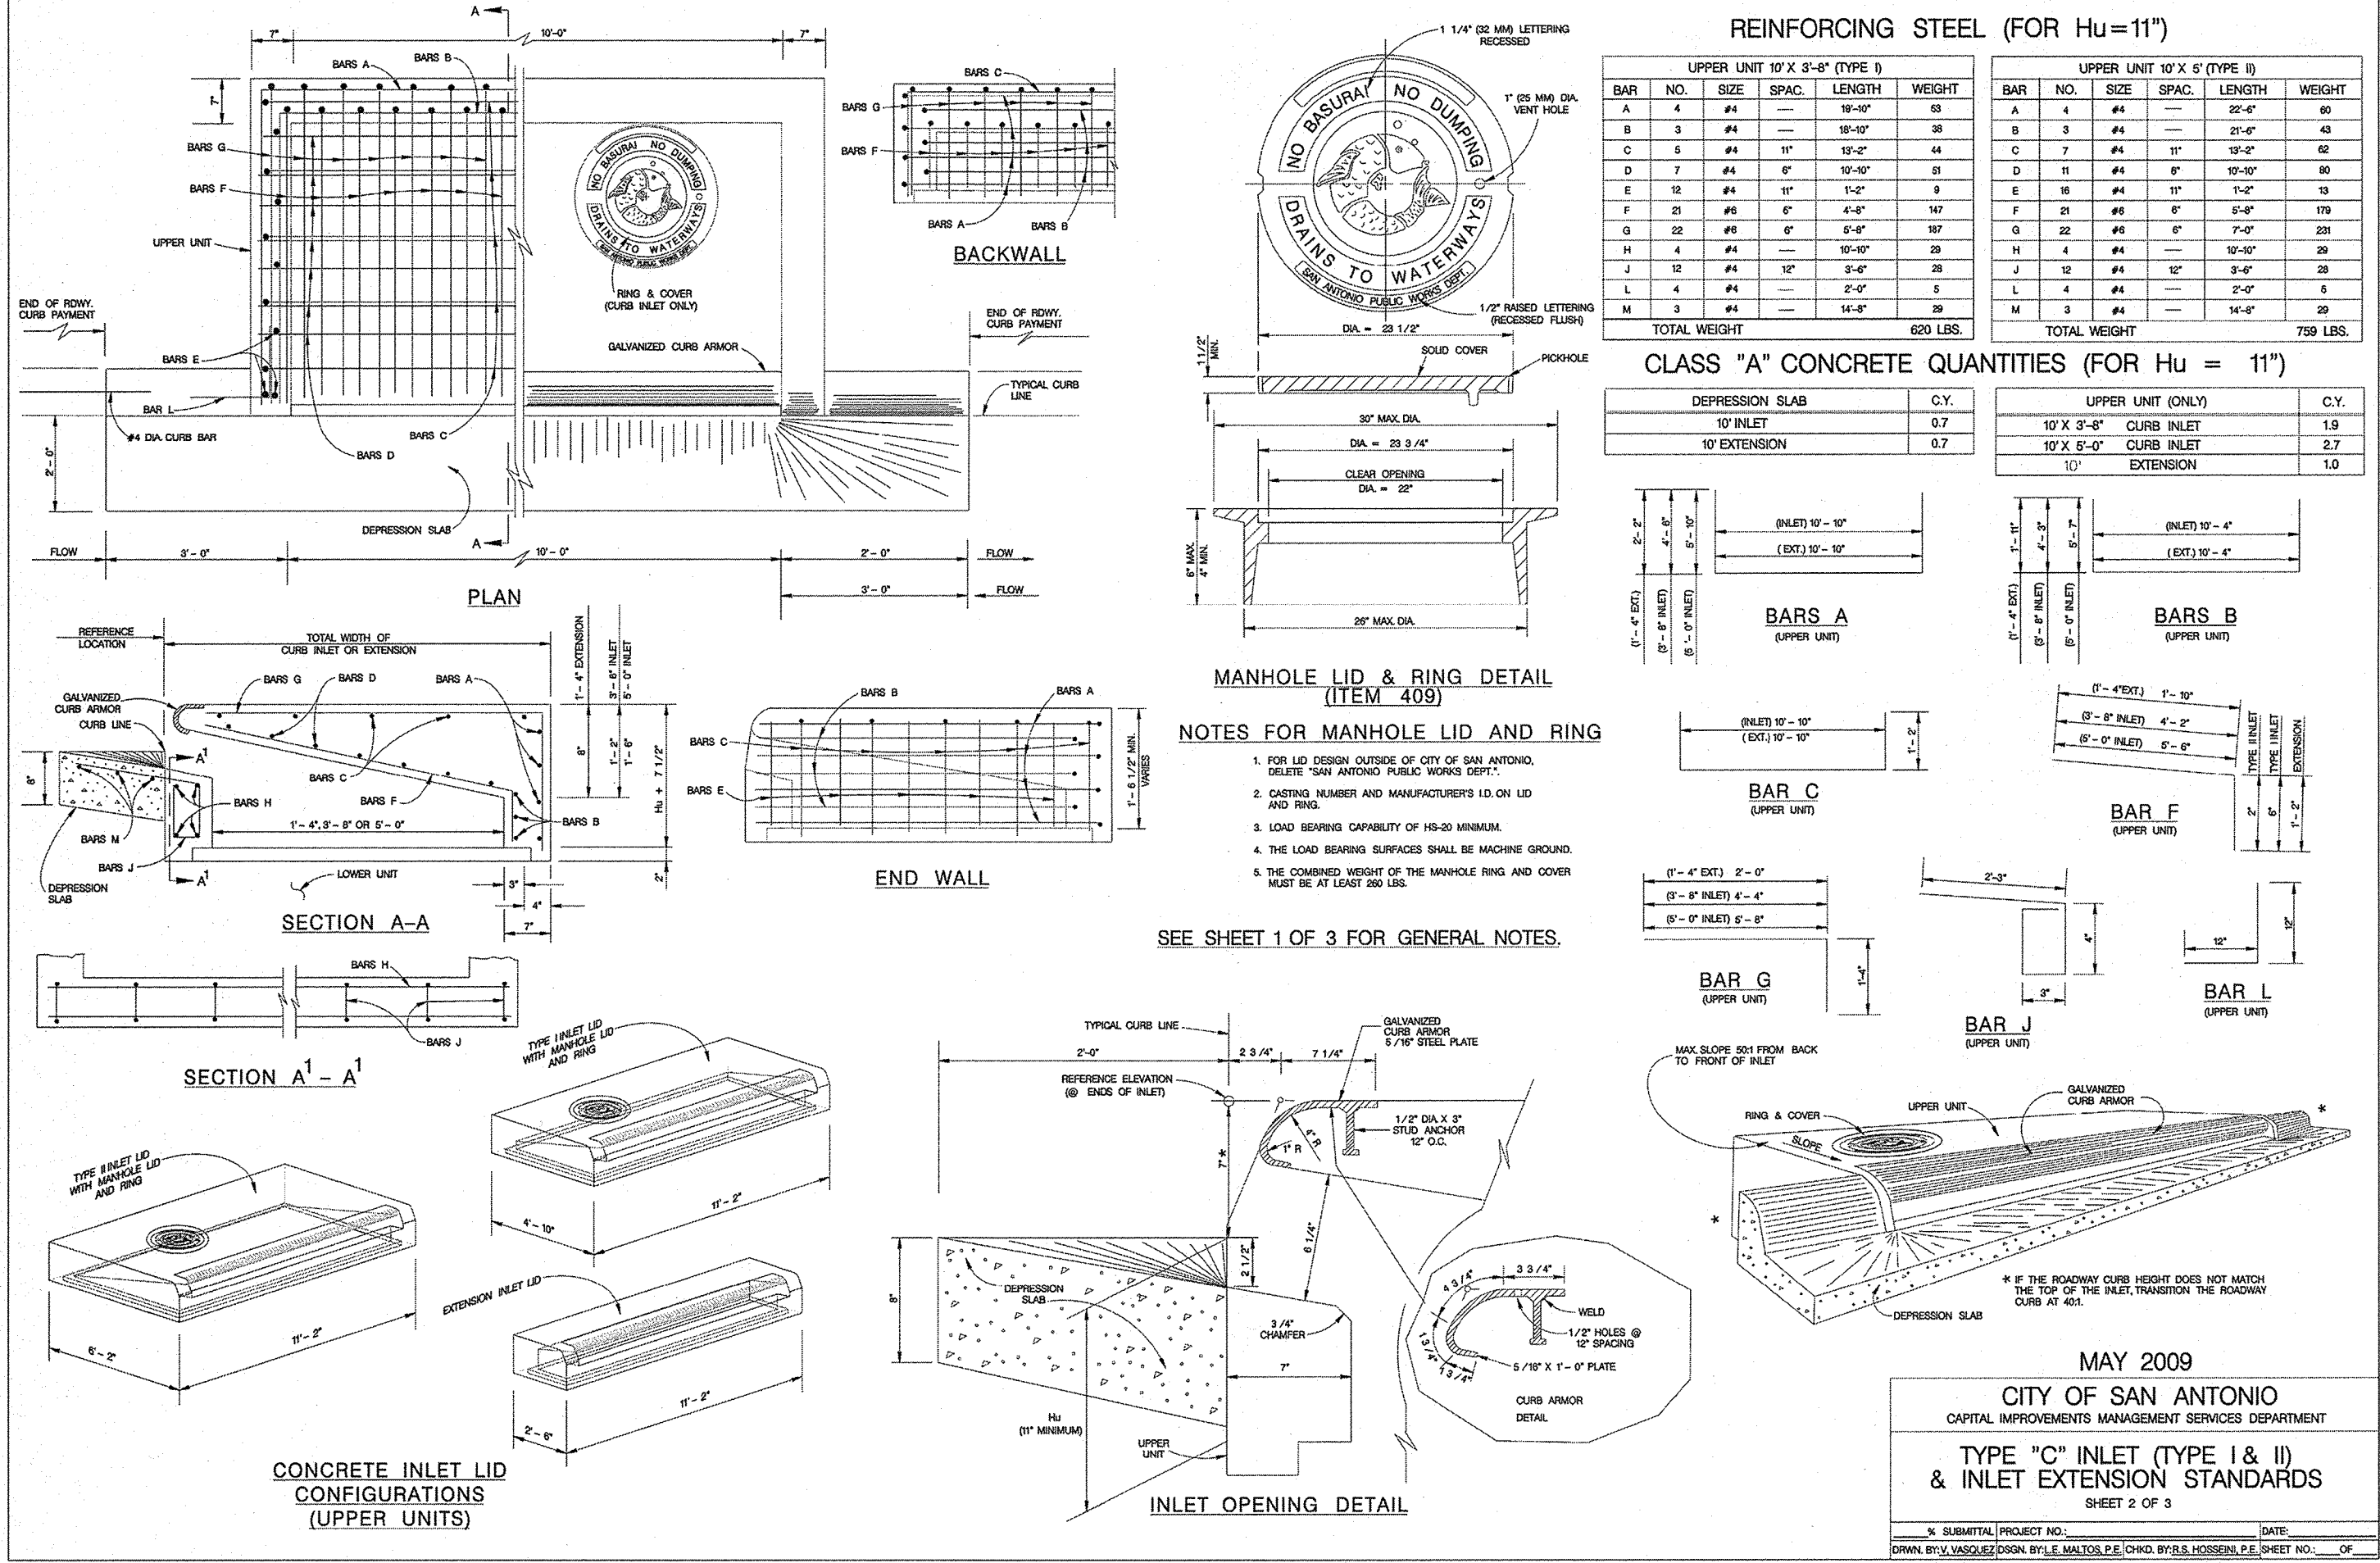


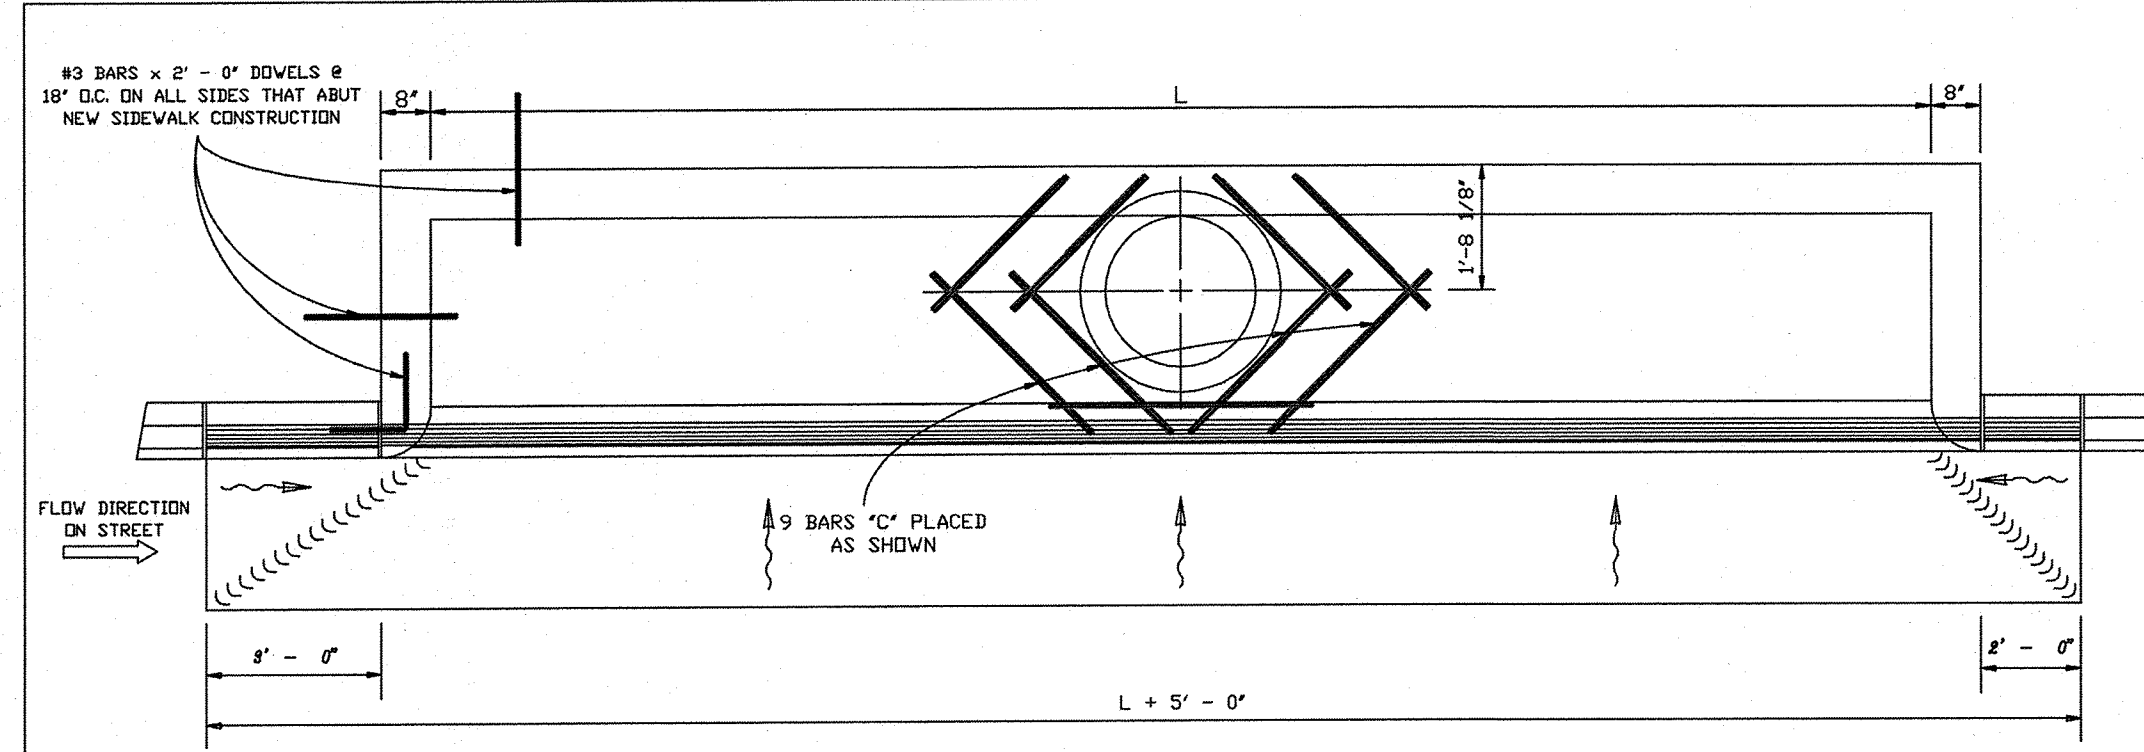

PLAN VIEW
SCALE: 1" = 2'

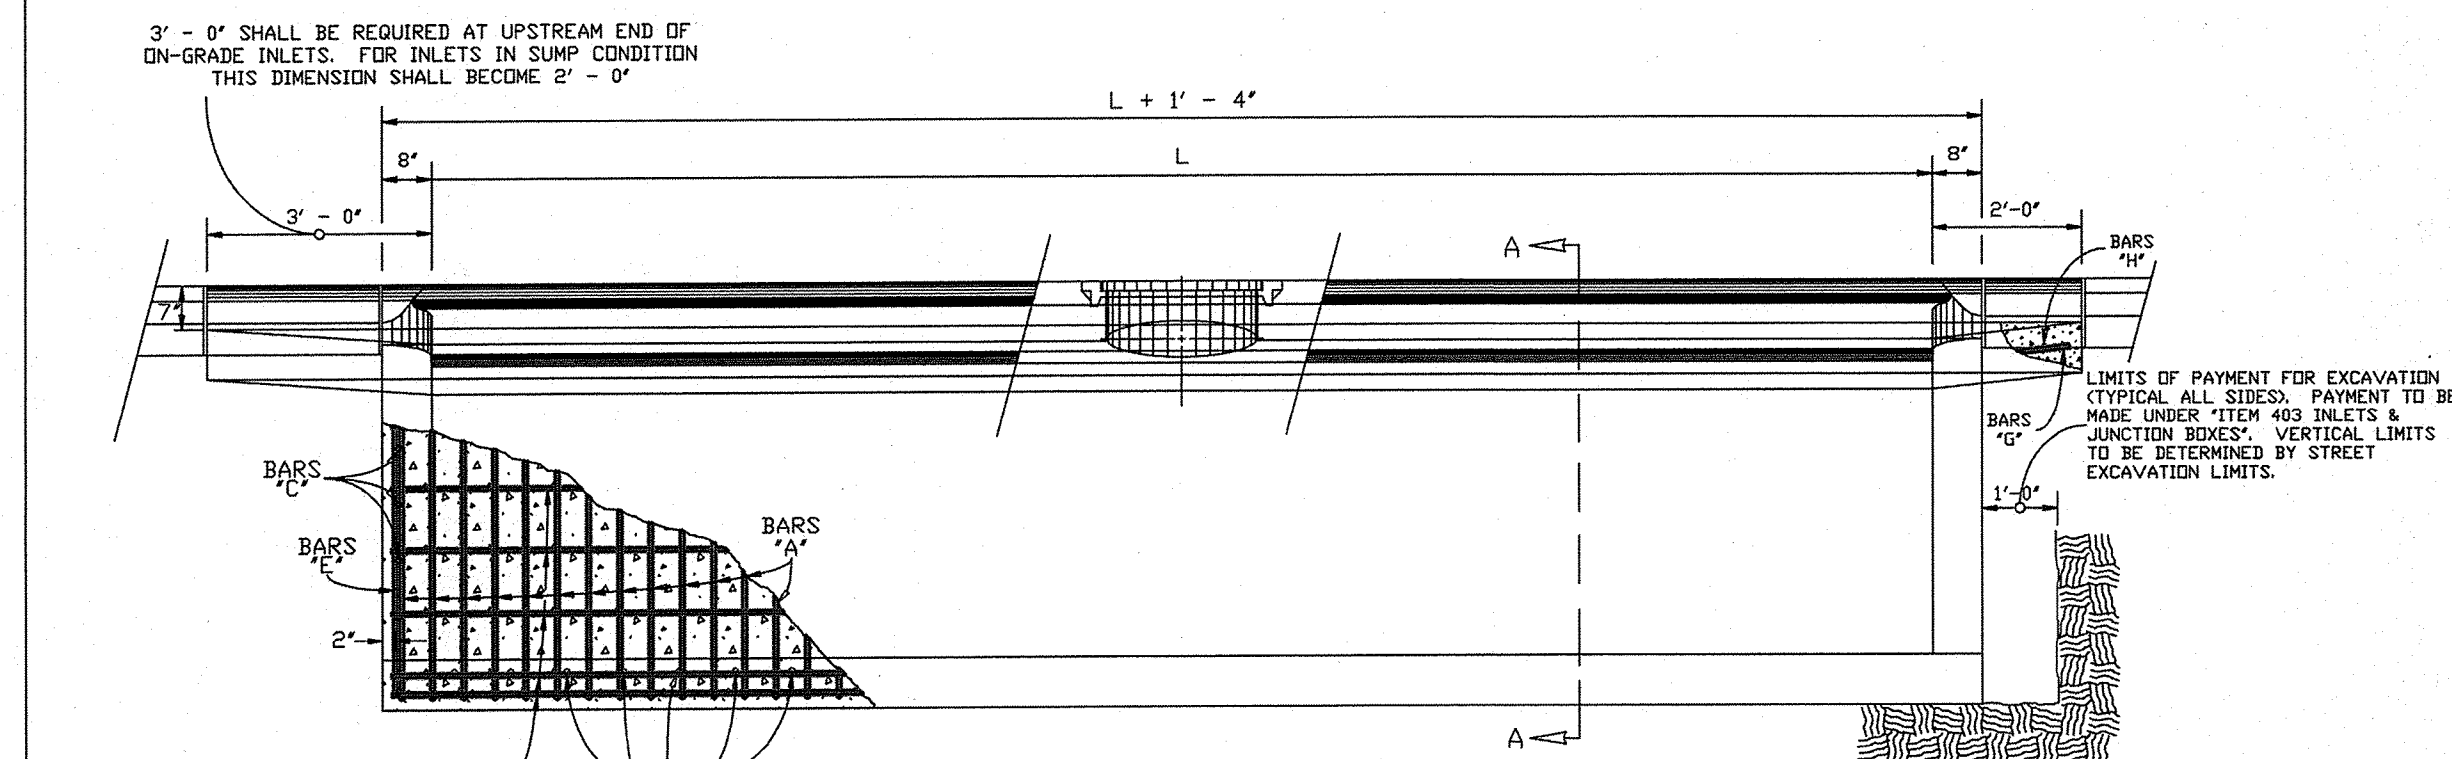


FRONT VIEW
SCALE: 1" = 2'

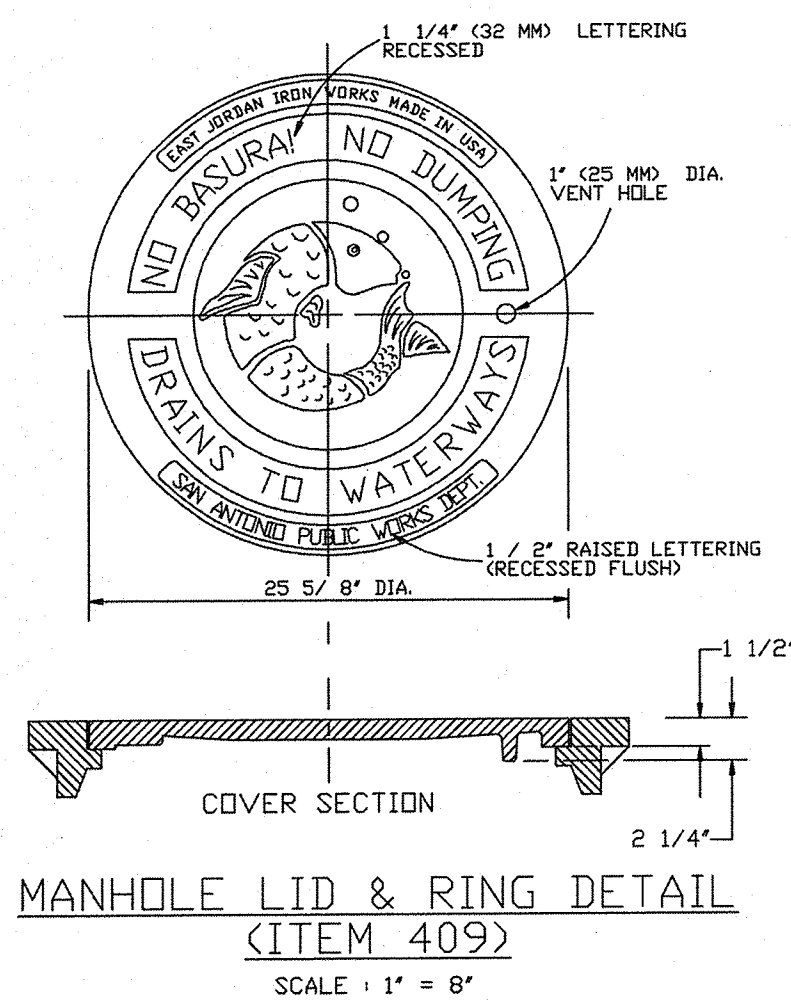


MANHOLE LID & RING DETAIL
(ITEM 409)
SCALE: 1" = 8'


- NOTES FOR MANHOLE LID AND RING
1. FOR LID DESIGN OUTSIDE OF CITY OF SAN ANTONIO, DELETE "SAN ANTONIO PUBLIC WORKS DEPT."
 2. CASTING NUMBER AND MANUFACTURER'S I.D. ON LID AND RING.
 3. LOAD BEARING CAPABILITY OF HS-20 MINIMUM.
 4. THE LOAD BEARING SURFACES SHALL BE MACHINE GROUND.
 5. THE COMBINED WEIGHT OF THE MANHOLE RING AND COVER MUST BE AT LEAST 260 LBS.

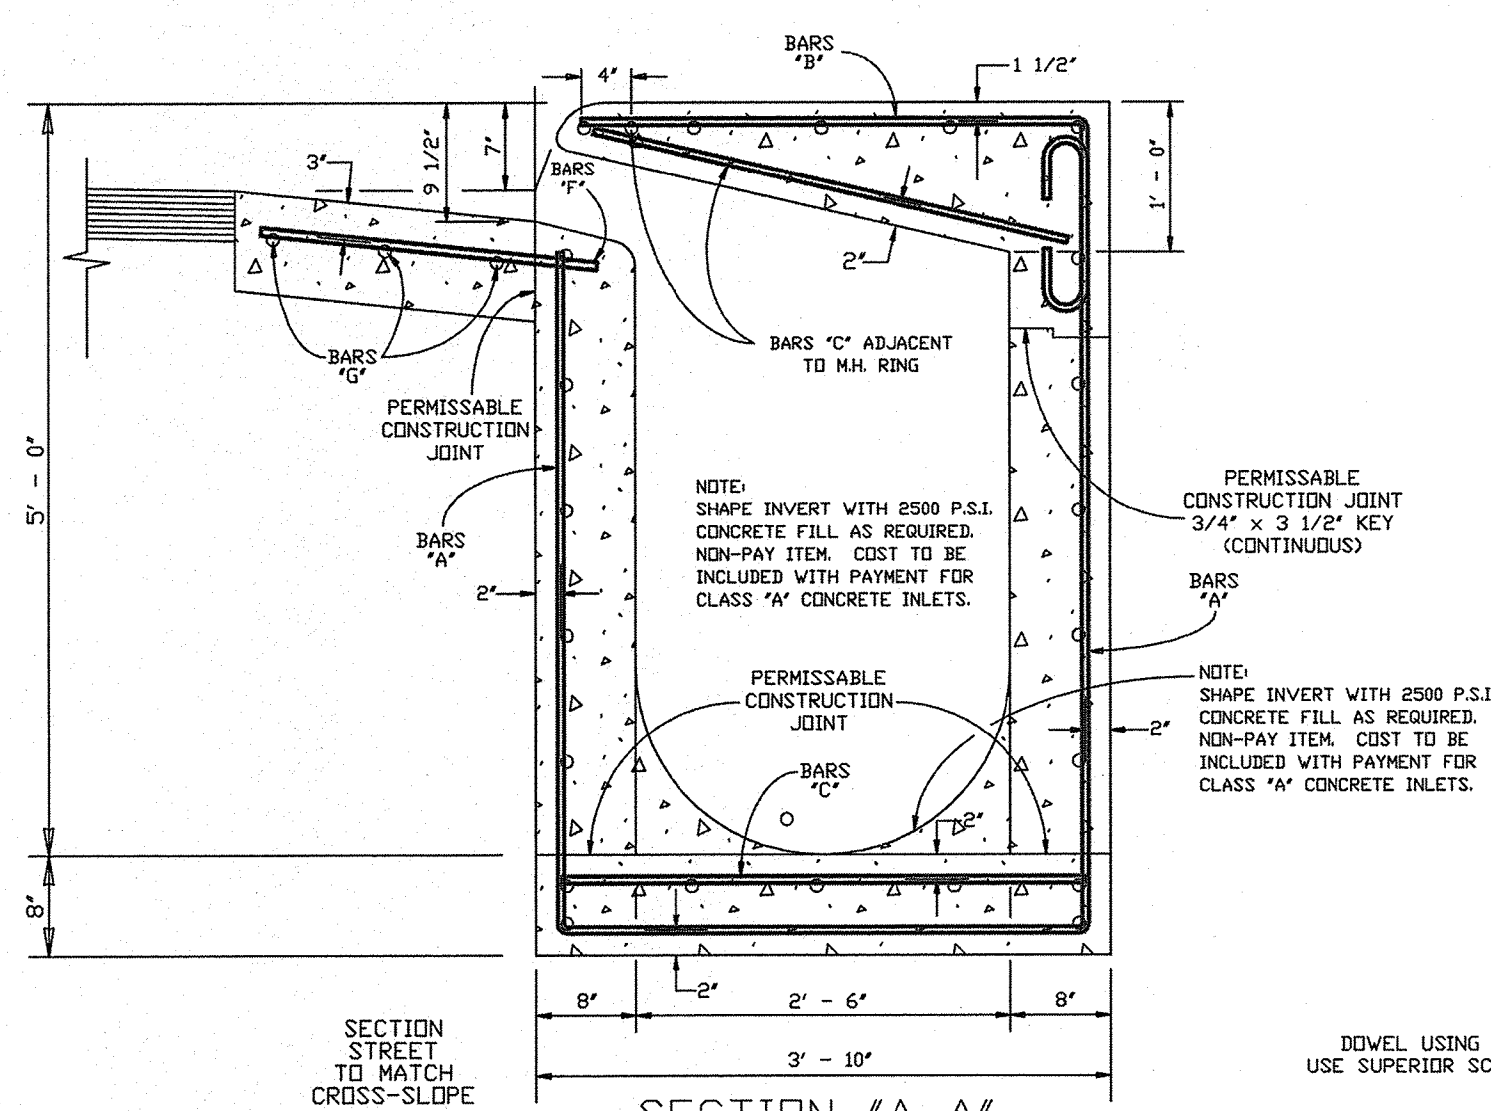


SECTION "A-A"
SCALE: 1" = 1'

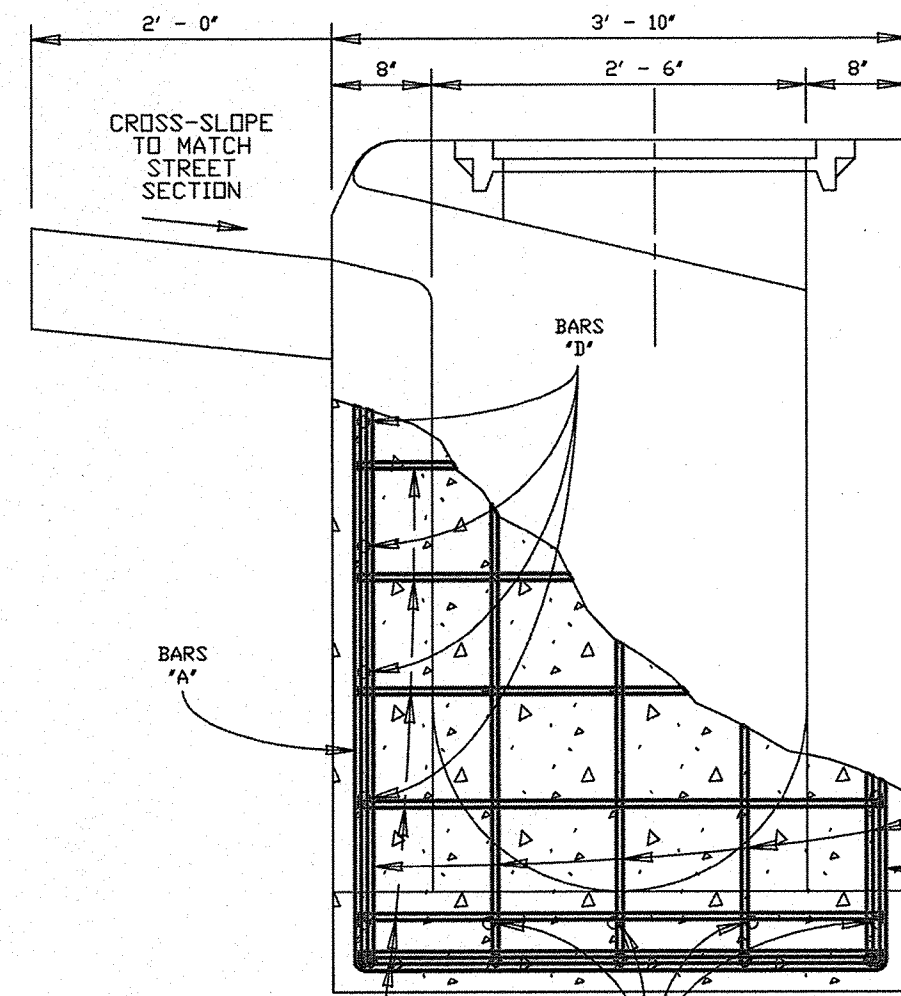

SIDE VIEW
SCALE: 1" = 1'

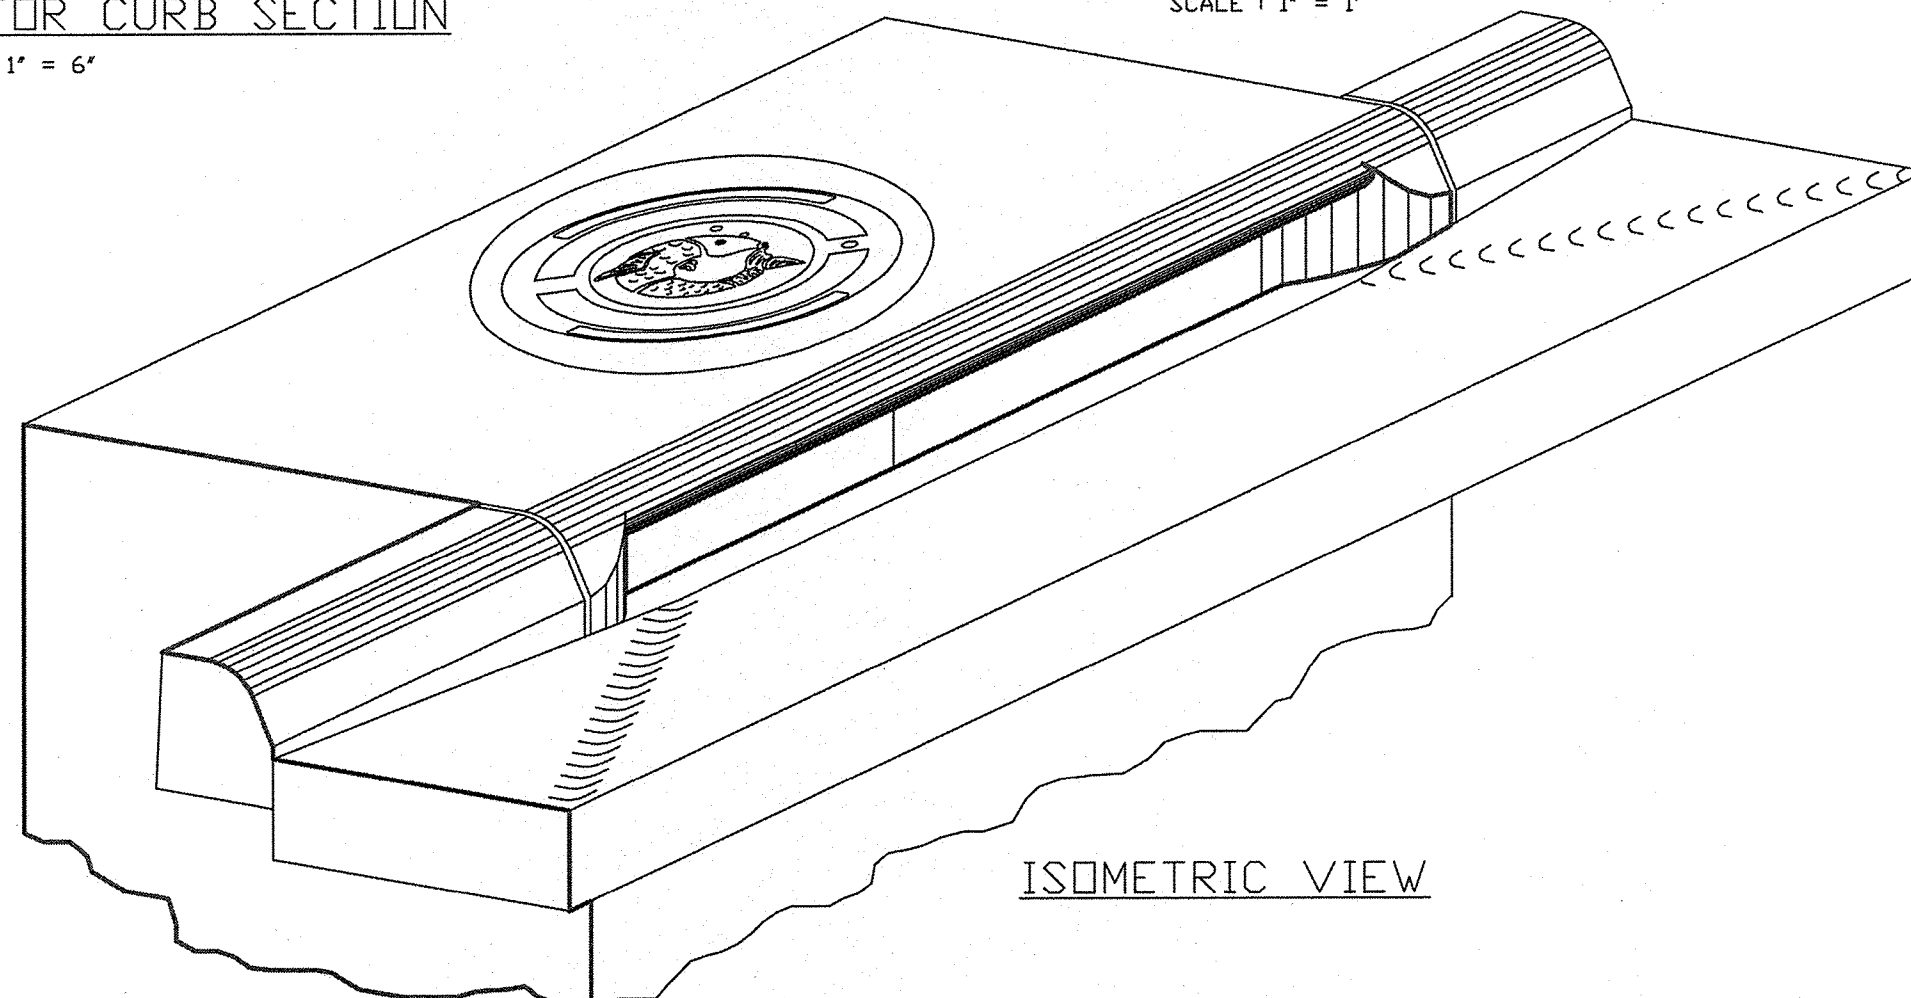

ISOMETRIC VIEW

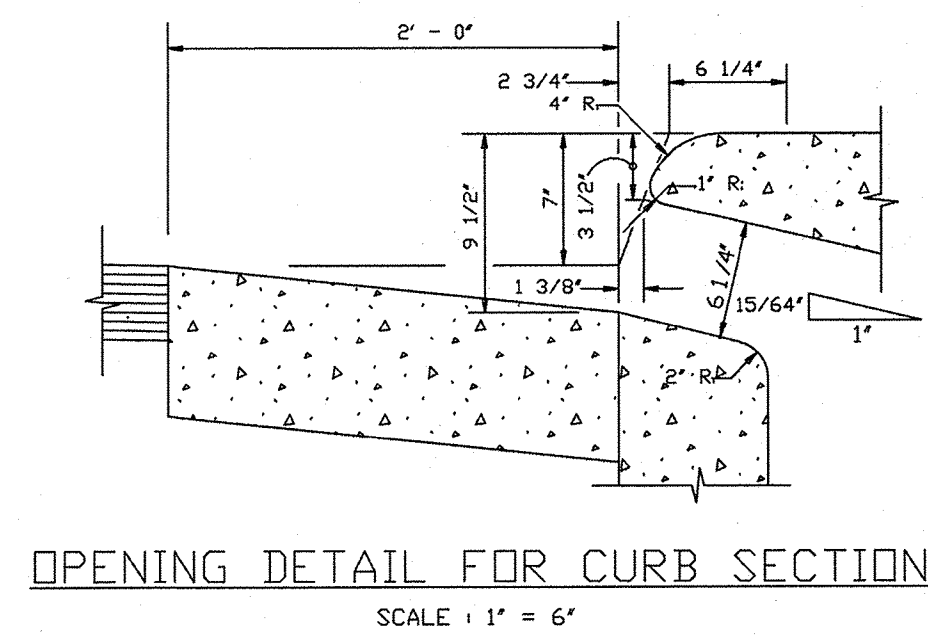

OPENING DETAIL FOR CURB SECTION
SCALE: 1" = 6'

INLET LENGTH		REINFORCING STEEL SCHEDULE				
BAR	NO.	SIZE	SPACING	LENGTH	WEIGHT	
L=5' - 0"						
A	18	5" D.C.	13" - 9 1/2"	158		
B	15	4" 9" D.C.	5" - 1 3/4"	52		
C	30	4" 9" D.C.	3" - 6"	78		
D	22	4" 10" D.C.	6" - 10"	89		
E	10	4" 10 1/2" D.C.	6" - 10"	46		
F	5	5" 12" D.C.	8" - 3"	27		
G	5	4" 12" D.C.	8" - 3"	20		
H	5	5" 12" D.C.	1" - 8"	9		
* CONCRETE TOTAL=353 CU. YDS. M.H. CASTING=260 LBS. STEEL TOTAL=438 LBS.						

BAR	NO.	SIZE	SPACING	LENGTH	WEIGHT	
L=10' - 0"						
A	27	4" 9" D.C.	13" - 9 1/2"	249		
B	27	4" 9" D.C.	5" - 1 3/4"	93		
C	37	4" 9" D.C.	3" - 6"	87		
D	26	4" 10" D.C.	6" - 10"	153		
E	10	4" 10 1/2" D.C.	6" - 10"	46		
F	12	5" 12" D.C.	8" - 3"	27		
G	4	4" 12" D.C.	14" - 8"	30		
H	5	5" 12" D.C.	1" - 8"	9		
* CONCRETE TOTAL=575 CU. YDS. M.H. CASTING=260 LBS. STEEL TOTAL=704 LBS.						

BAR	NO.	SIZE	SPACING	LENGTH	WEIGHT	
L=15' - 0"						
A	39	4" 9" D.C.	13" - 9 1/2"	359		
B	39	4" 9" D.C.	5" - 1 3/4"	134		
C	43	4" 9" D.C.	3" - 6"	101		
D	22	4" 10" D.C.	6" - 10"	236		
E	10	4" 10 1/2" D.C.	6" - 10"	46		
F	17	5" 12" D.C.	8" - 3"	38		
G	3	4" 12" D.C.	19" - 8"	40		
H	5	5" 12" D.C.	1" - 8"	9		
* CONCRETE TOTAL=797 CU. YDS. M.H. CASTING=260 LBS. STEEL TOTAL=963 LBS.						

BAR	NO.	SIZE	SPACING	LENGTH	WEIGHT	
L=20' - 0"						
A	51	4" 9" D.C.	13" - 9 1/2"	470		
B	51	4" 9" D.C.	5" - 1 3/4"	175		
C	50	4" 9" D.C.	3" - 6"	117		
D	22	4" 10" D.C.	6" - 10"	310		
E	10	4" 10 1/2" D.C.	6" - 10"	46		
F	22	5" 12" D.C.	8" - 3"	50		
G	3	4" 12" D.C.	24" - 8"	50		
H	5	5" 12" D.C.	1" - 8"	9		
* CONCRETE TOTAL=1019 CU. YDS. M.H. CASTING=260 LBS. STEEL TOTAL=1227 LBS.						

BAR	NO.	SIZE	SPACING	LENGTH	WEIGHT	
L=25' - 0"						
A	63	4" 9" D.C.	13" - 9 1/2"	589		
B	63	4" 9" D.C.	5" - 1 3/4"	217		
C	57	4" 9" D.C.	3" - 6"	133		
D	22	4" 10" D.C.	6" - 10"	383		
E	10	4" 10 1/2" D.C.	6" - 10"	46		
F	27	5" 12" D.C.	8" - 3"	61		
G	4	4" 12" D.C.	24" - 8"	60		
H	5	5" 12" D.C.	1" - 8"	9		
* CONCRETE TOTAL=1241 CU. YDS. M.H. CASTING=260 LBS. STEEL TOTAL=1489 LBS.						

BAR	NO.	SIZE	SPACING	LENGTH	WEIGHT	
L=30' - 0"						
A	75	4" 9" D.C.	13" - 9 1/2"	691		
B	75	4" 9" D.C.	5" - 1 3/4"	250		
C	63	4" 9" D.C.	3" - 6"	147		
D	22	4" 10" D.C.	6" - 10"	457		
E	10	4" 10 1/2" D.C.	6" - 10"	46		
F	32	5" 12" D.C.	8" - 3"	72		
G	3	4" 12" D.C.	34" - 8"	70		
H	5	5" 12" D.C.	1" - 8"	9		
* CONCRETE TOTAL=1463 CU. YDS. M.H. CASTING=260 LBS. STEEL TOTAL=1750 LBS.						

* THESE FIGURES DO NOT INCLUDE CONCRETE & STEEL INTERCEPTED BY MANHOLE AND REINFORCED CONCRETE PIPE.
* INCLUDES CONCRETE CUTTER FOR DN GRADE INLET. REDUCE BY .25 CU. YDS. FOR INLETS IN SUMP.

GENERAL NOTES

1. ALL BARS INTERCEPTING MANHOLE RING & REINFORCING CONCRETE PIPE SHALL BE FIELD CUT.
2. CONCRETE FOR STRUCTURES SHALL BE CLASS "A", 3000 PSI IN 28 DAYS.
3. ALL DIMENSIONS RELATING TO REINFORCING STEEL ARE TO CENTER BARS.
4. ALL EXPOSED CORNERS SHALL BE CHAMFERED TO 3" / 4".
5. CONSTRUCTION JOINT SHOWN AT FLOWLINE MAY BE RAISED A MAXIMUM OF 6" AT THE CONTRACTOR'S DISCRETION. ADJUST LENGTH OF VERTICAL STEEL AS REQUIRED.
6. ALL REINFORCING STEEL SHALL CONFORM TO A.S.T.M. A-615, GRADE 60 REQUIREMENTS.
7. INVERT OF DROP INLET TO BE SHAPED WITH CONCRETE FILL TO AFFECT DRAINAGE TO OUTLET PIPE.
8. DELETE 4 "C" BARS FROM SCHEDULE QUANTITIES IF MANHOLE RING AND COVER ARE PLACED AT END OF INLET.
9. CAST IRON MANHOLE RING AND COVER TO BE PLACED NEXT TO OUTLET PIPE, EXCEPT FOR VERTICAL OUTLET PIPE IN WHICH CASE MANHOLE RING AND COVER WILL BE OFFSET.
10. PAYMENT FOR ALL EXCAVATION, BACK FILLING, CONCRETE, REINFORCING STEEL, RING AND COVER SHALL BE INCLUDED IN THE UNIT COST OF ITEM 409 "STORM SEWER JUNCTION BOXES AND INLETS".


JANUARY 2005
STANDARD PLANS
CITY OF SAN ANTONIO, TEXAS
DEPARTMENT OF PUBLIC WORKS

TYPE "C" INLET DETAILS


DRAWN BY:	DATE:	REVISIONS:	SCALE:	SEE ABOVE:
V. VASQUEZ				
CHECKED BY:	DATE:			
NAT HARDY, P.E.				
		SHEET:		

ROSE VALLEY PHASE 3A
BEXAR COUNTY, TEXAS
TYPE "C" INLET DETAILS (2 OF 2)

PLAT NO.
22-11800448
JOB NO. 314-51-03
DATE: ---
DRAWN/SD CHECKED/JM
SHEET NUMBER:

 


-

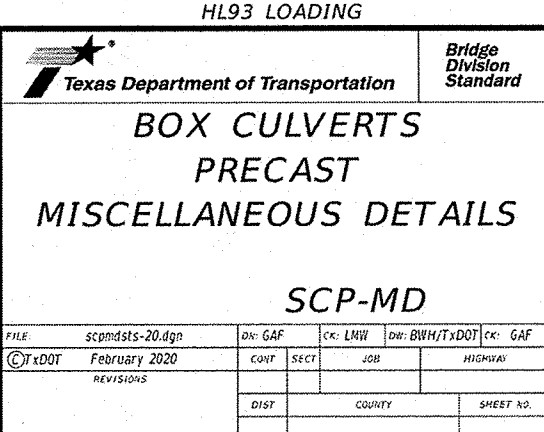


BOX DATA													
SECTION DIMENSIONS						REINFORCING (sq. in. / ft.) ^②							
S	N	TT	TS	TS	H	AS1	AS2	AS3	AS4	AS5	AS7	AS8	①
(ft.)	(ft.)	(in.)	(in.)	(in.)	(ft.)								(tons)
5	2	8	7	6	< 2	-	0.19	0.27	0.18	0.14	0.19	0.17	6.0
5	2	6	6	6	2 < 3	44	0.22	0.20	0.16	0.14	-	-	5.1
5	2	6	6	6	3 - 5	44	0.16	0.14	0.19	0.14	-	-	5.1
5	2	6	6	6	10	36	0.15	0.14	0.14	0.14	-	-	5.1
5	2	6	6	6	15	36	0.20	0.18	0.18	0.14	-	-	5.1
5	2	6	6	6	20	36	0.26	0.23	0.23	0.14	-	-	5.1
5	2	6	6	6	25	36	0.33	0.29	0.29	0.14	-	-	5.1
5	2	6	6	6	30	36	0.39	0.34	0.35	0.14	-	-	5.1
5	3	8	7	6	< 2	-	0.19	0.31	0.21	0.14	0.19	0.17	6.6
5	3	6	6	6	2 < 3	45	0.18	0.24	0.19	0.14	-	-	5.7
5	3	6	6	6	3 - 5	36	0.14	0.17	0.16	0.14	-	-	5.7
5	3	6	6	6	10	36	0.14	0.16	0.17	0.14	-	-	5.7
5	3	6	6	6	15	35	0.16	0.21	0.22	0.14	-	-	5.7
5	3	6	6	6	20	35	0.21	0.27	0.28	0.14	-	-	5.7
5	3	6	6	6	25	35	0.26	0.34	0.34	0.14	-	-	5.7
5	3	6	6	6	30	35	0.31	0.41	0.41	0.14	-	-	5.7
5	4	8	7	6	< 2	-	0.19	0.33	0.24	0.14	0.19	0.17	7.2
5	4	6	6	6	2 < 3	45	0.16	0.27	0.27	0.14	-	-	6.3
5	4	6	6	6	3 - 5	45	0.14	0.19	0.19	0.14	-	-	6.3
5	4	6	6	6	10	36	0.14	0.18	0.18	0.14	-	-	6.3
5	4	6	6	6	15	35	0.14	0.23	0.24	0.14	-	-	6.3
5	4	6	6	6	20	35	0.17	0.30	0.31	0.14	-	-	6.3
5	4	6	6	6	25	35	0.21	0.37	0.38	0.14	-	-	6.3
5	4	6	6	6	30	35	0.25	0.44	0.45	0.14	-	-	6.3
5	5	8	7	6	< 2	-	0.19	0.35	0.26	0.14	0.19	0.17	7.8
5	5	6	6	6	2 < 3	45	0.14	0.29	0.24	0.14	-	-	6.9
5	5	6	6	6	3 - 5	45	0.14	0.21	0.20	0.14	-	-	6.9
5	5	6	6	6	10	45	0.14	0.19	0.20	0.14	-	-	6.9
5	5	6	6	6	15	36	0.14	0.24	0.25	0.14	-	-	6.9
5	5	6	6	6	20	35	0.15	0.31	0.32	0.14	-	-	6.9
5	5	6	6	6	25	35	0.18	0.38	0.39	0.14	-	-	6.9
5	5	6	6	6	30	35	0.21	0.46	0.47	0.14	-	-	6.9

① For box length = 8'-0"
② AS1 thru AS4, AS7 and AS8 are minimum required areas of reinforcement per linear foot of box length. AS5 is minimum required area of reinforcement per linear foot of box width.

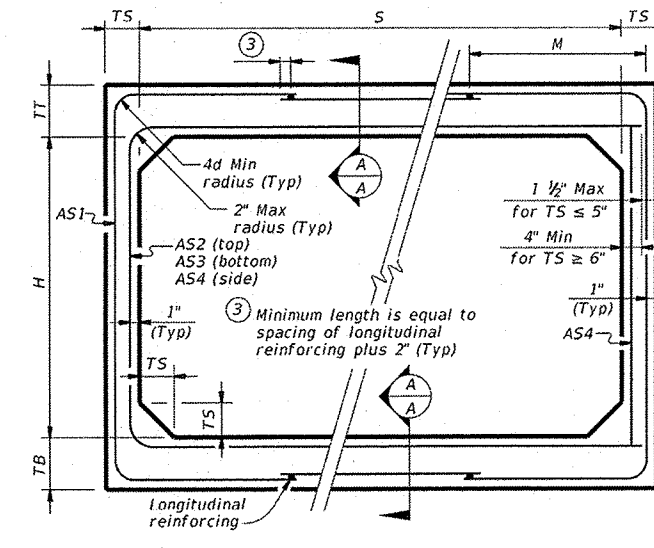


CORNER OPTION "A"

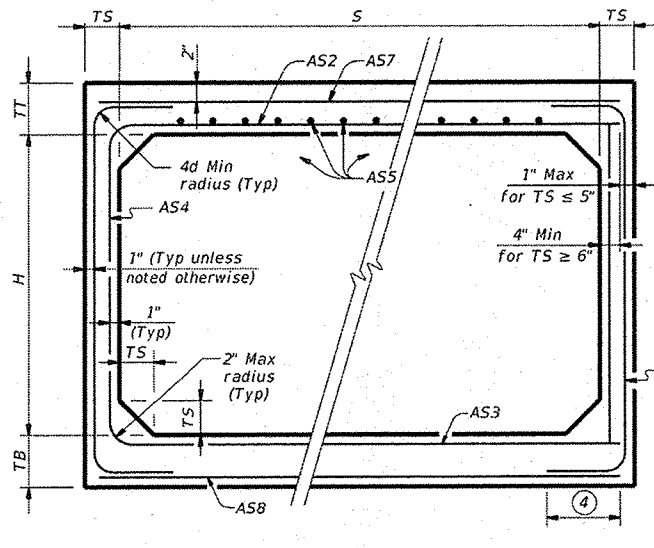

CORNER OPTION "B"

FILL HEIGHT 2 FT AND GREATER

FILL HEIGHT LESS THAN 2 FT

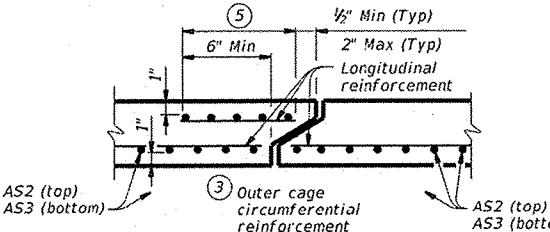

SECTION A-A

Showing top and bottom slab joint reinforcement.


MATERIAL NOTES:
Provide 0.03 sq. in./ft. minimum longitudinal reinforcement at each face in slabs and walls. This minimum requirement may be met by the transverse wires when wire mesh reinforcement is used.
Provide Class H concrete (f'c = 5,000 psi).



GENERAL NOTES:
Designs shown conform to ASTM C1577. Refer to ASTM C1577 for information or details not shown.
See Box Culverts Precast Miscellaneous Details (SCP-MD) standard sheet for details and notes not shown.
In lieu of furnishing the designs shown on this sheet, the contractor may furnish an alternate design that is equal to or exceeds the box design for the design fill height in the table. Submit shop plans for alternate designs in accordance with Item "Precast Concrete Structural Members (Fabrication)".

HL93 LOADING		Bridge Division Standard	
Texas Department of Transportation			
SINGLE BOX CULVERTS PRECAST			
5'-0" SPAN			
SCP-5			
Rev	1	1/2/2015	2/1/2015
Rev	2	1/2/2015	2/1/2015
BOX DATA													
SECTION DIMENSIONS						REINFORCING (sq. in. / ft.) ^②							
S	N	TT	TS	TS	H	AS1	AS2	AS3	AS4	AS5	AS7	AS8	①
(ft.)	(ft.)	(in.)	(in.)	(in.)	(ft.)								(tons)
4	2	7.5	6	5	< 2	-	0.18	0.27	0.15	0.12	0.18	0.14	4.5
4	2	5	5	5	2 < 3	38	0.18	0.19	0.17	0.12	-	-	3.6
4	2	5	5	5	3 - 5	38	0.13	0.13	0.13	0.12	-	-	3.6
4	2	5	5	5	10	38	0.12	0.12	0.12	0.12	-	-	3.6
4	2	5	5	5	15	38	0.14	0.16	0.16	0.12	-	-	3.6
4	2	5	5	5	20	38	0.16	0.20	0.21	0.12	-	-	3.6
4	2	5	5	5	25	38	0.23	0.25	0.25	0.12	-	-	3.6
4	2	5	5	5	30	38	0.26	0.30	0.30	0.12	-	-	3.6
4	3	7.5	6	5	< 2	-	0.18	0.31	0.18	0.12	0.18	0.14	5.0
4	3	5	5	5	2 < 3	38	0.15	0.23	0.20	0.12	-	-	4.1
4	3	5	5	5	3 - 5	38	0.12	0.16	0.16	0.12	-	-	4.1
4	3	5	5	5	10	38	0.12	0.14	0.14	0.12	-	-	4.1
4	3	5	5	5	15	38	0.12	0.18	0.18	0.12	-	-	4.1
4	3	5	5	5	20	38	0.14	0.23	0.24	0.12	-	-	4.1
4	3	5	5	5	25	38	0.17	0.29	0.29	0.12	-	-	4.1
4	3	5	5	5	30	38	0.21	0.35	0.35	0.12	-	-	4.1
4	4	7.5	6	5	< 2	-	0.18	0.33	0.20	0.12	0.18	0.14	5.5
4	4	5	5	5	2 < 3	38	0.12	0.26	0.23	0.12	-	-	4.6
4	4	5	5	5	3 - 5	38	0.12	0.18	0.18	0.12	-	-	4.6
4	4	5	5	5	10	38	0.12	0.15	0.15	0.12	-	-	4.6
4	4	5	5	5	15	38	0.12	0.19	0.20	0.12	-	-	4.6
4	4	5	5	5	20	38	0.12	0.25	0.25	0.12	-	-	4.6
4	4	5	5	5	25	38	0.14	0.31	0.31	0.12	-	-	4.6
4	4	5	5	5	30	38	0.17	0.37	0.37	0.12	-	-	4.6

① For box length = 8'-0"
② AS1 thru AS4, AS7 and AS8 are minimum required areas of reinforcement per linear foot of box length. AS5 is minimum required area of reinforcement per linear foot of box width.

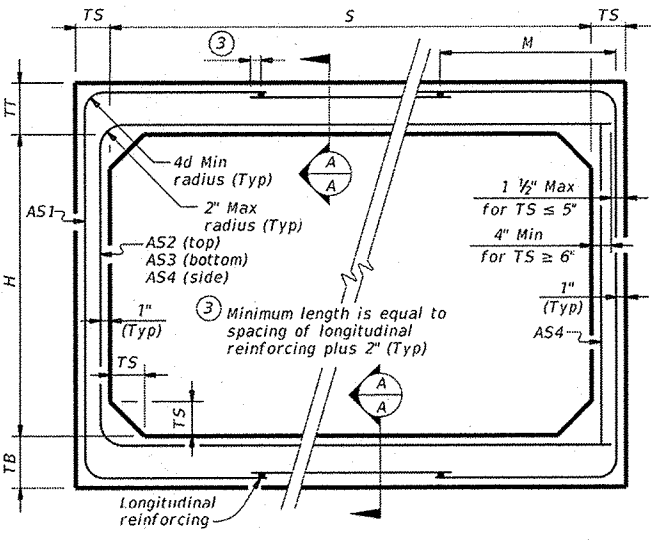

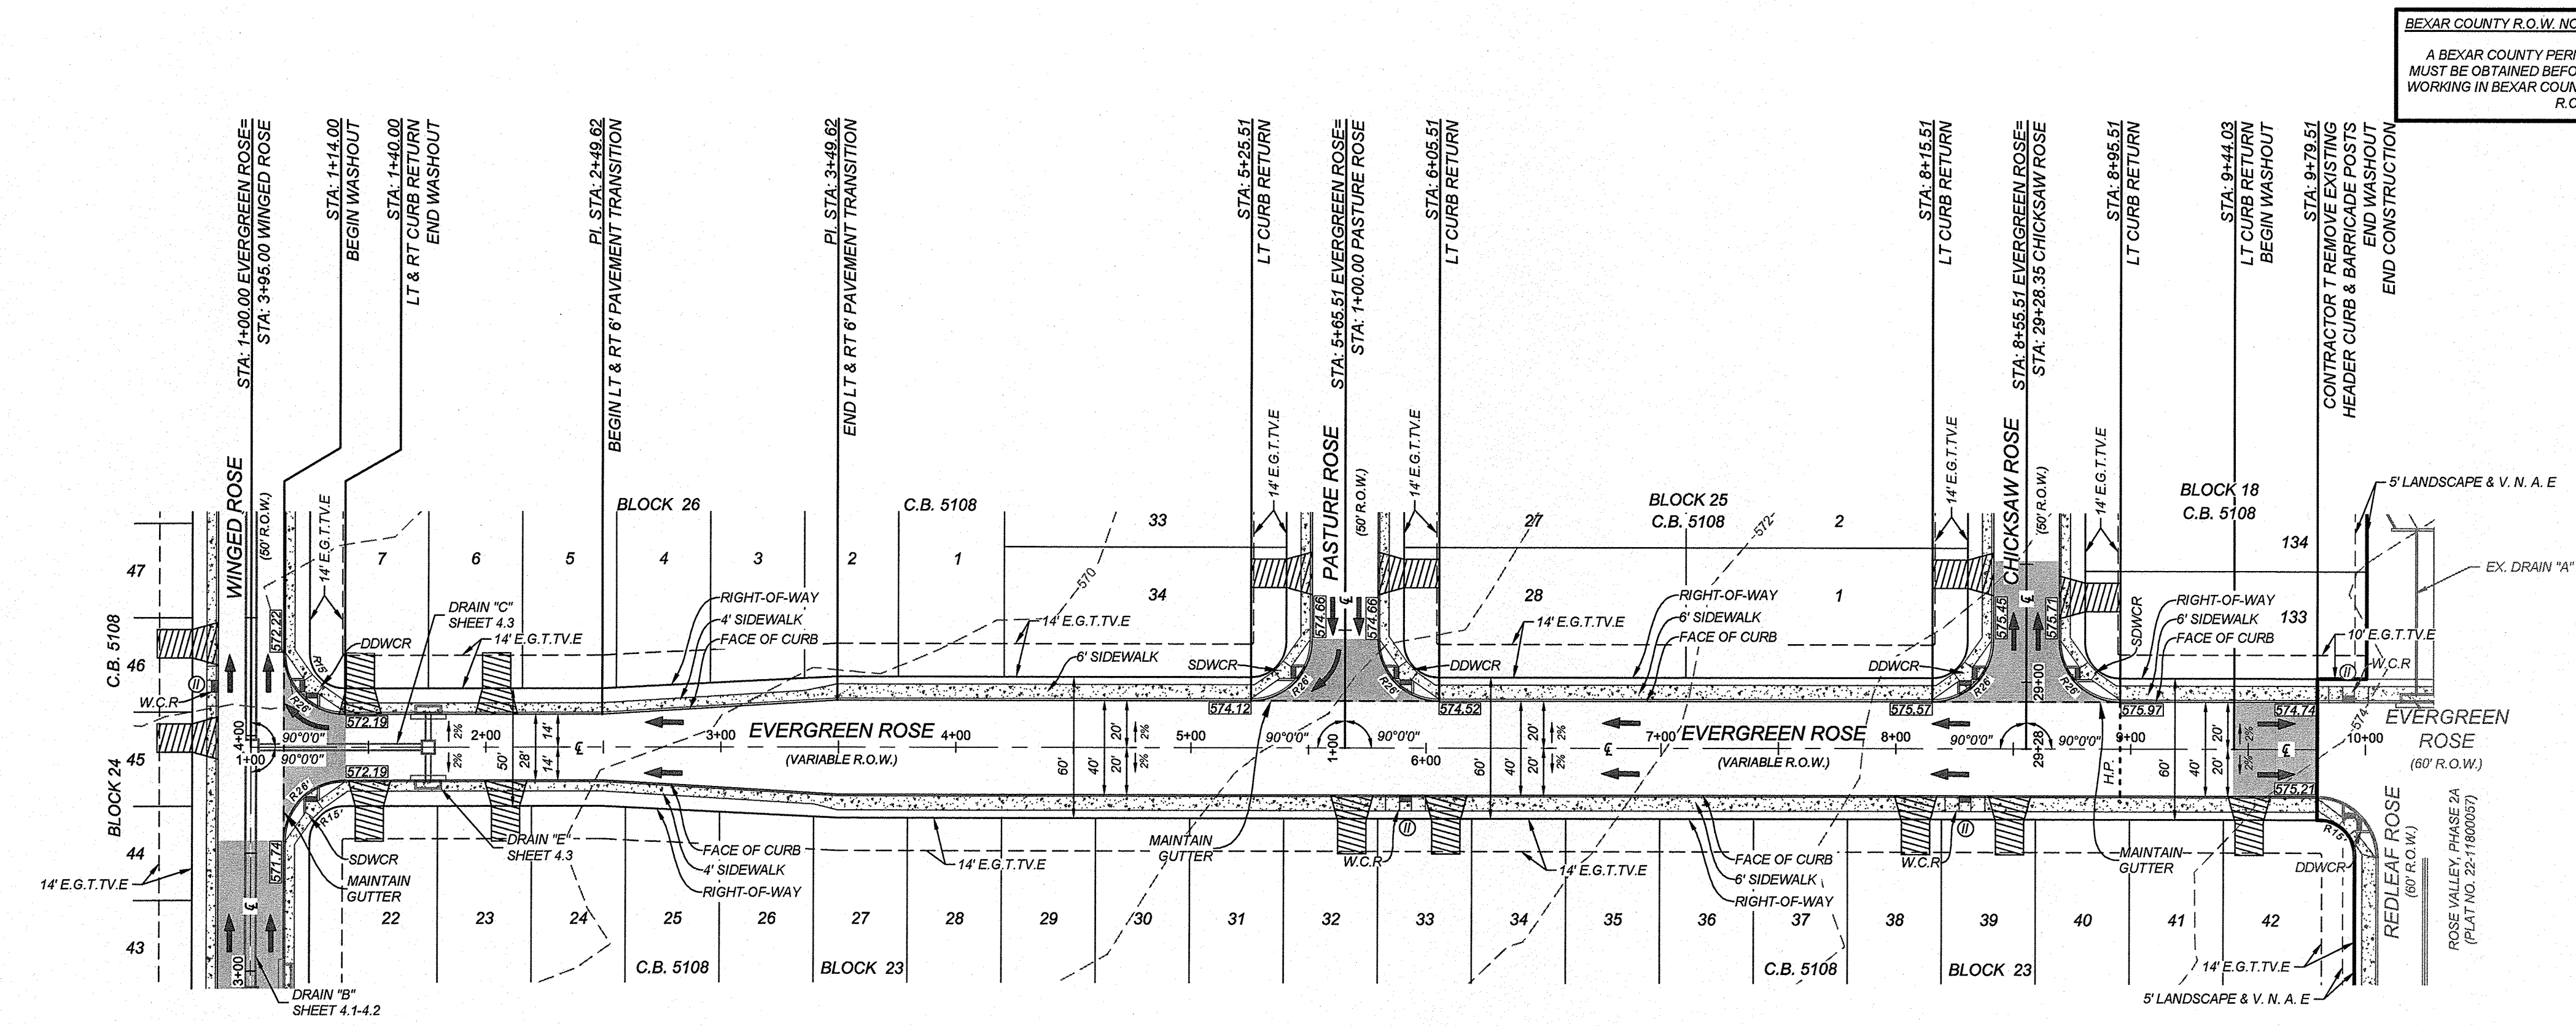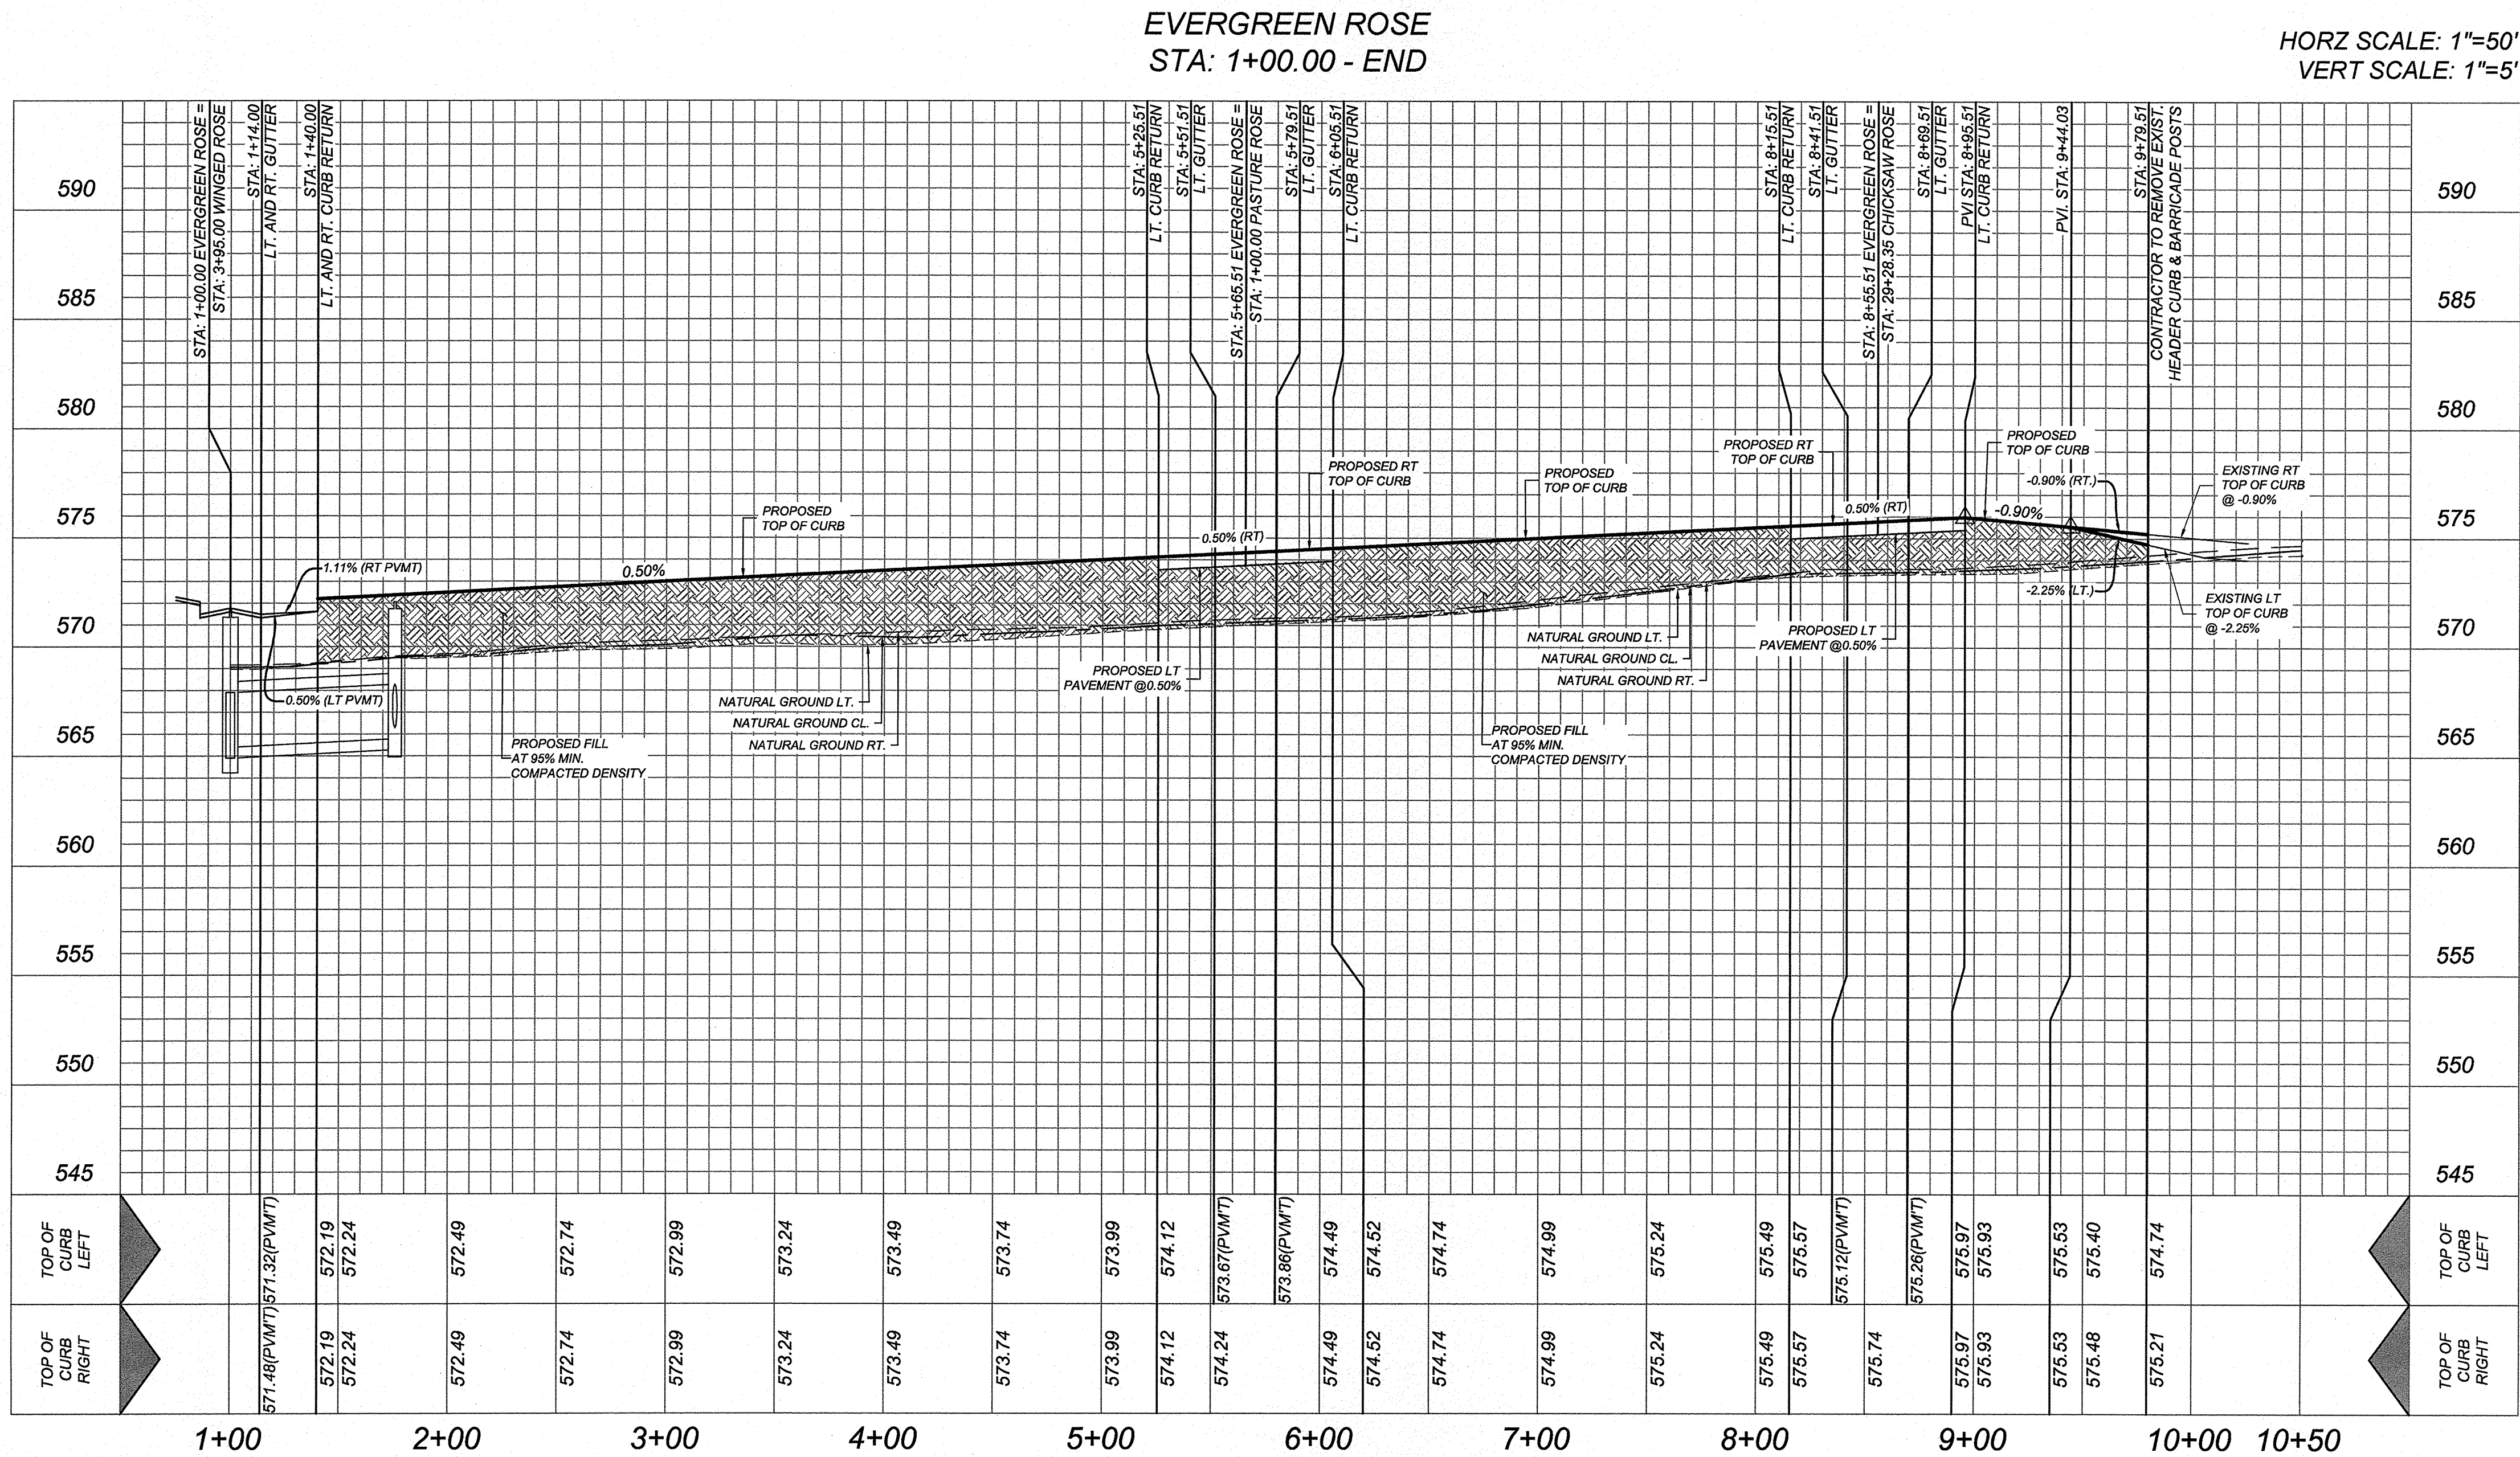

BEXAR COUNTY R.O.W. NOTE
A BEXAR COUNTY PERMIT
MUST BE OBTAINED BEFORE
WORKING IN BEXAR COUNTY
R.O.W.

TRENCH EXCAVATION SAFETY PROTECTION
CONTRACTOR AND/OR CONTRACTOR'S INDEPENDENTLY RETAINED EMPLOYEE OR STRUCTURAL
DESIGN/GEOTECHNICAL/SAFETY/EQUIPMENT CONSULTANT, IF ANY, SHALL REVIEW THESE PLANS
AND AVAILABLE GEOTECHNICAL INFORMATION AND THE ANTICIPATED INSTALLATION SITES WITHIN
THE PROJECT WORK AREA IN ORDER TO IMPLEMENT CONTRACTOR'S TRENCH EXCAVATION
SAFETY PROTECTION SYSTEMS, PROGRAMS AND/OR PROCEDURES. THE CONTRACTOR'S
IMPLEMENTATION OF THESE SYSTEMS, PROGRAMS AND/OR PROCEDURES SHALL PROVIDE FOR
ADEQUATE TRENCH EXCAVATION SAFETY PROTECTION THAT COMPLIES WITH AS A MINIMUM,
OSHA STANDARDS FOR TRENCH EXCAVATIONS. SPECIFICALLY, CONTRACTOR AND/OR
CONTRACTOR'S INDEPENDENTLY RETAINED EMPLOYEE OR SAFETY CONSULTANT SHALL
IMPLEMENT A TRENCH SAFETY PROGRAM IN ACCORDANCE WITH OSHA STANDARDS GOVERNING
THE PRESENCE AND ACTIVITIES OF INDIVIDUALS WORKING IN AND AROUND TRENCH EXCAVATION.

CAUTION:
THE CONTRACTOR SHALL BE REQUIRED TO LOCATE ALL PUBLIC OR PRIVATE UTILITIES
INCLUDING BUT NOT LIMITED TO: WATER, SEWER, TELEPHONE AND FIBER OPTIC LINES, SITE
LIGHTING, ELECTRIC, SECONDARY ELECTRICAL, PRIMARY ELECTRICAL, DUCTBANKS,
LANDSCAPE IRRIGATION FACILITIES, AND GAS LINES. ANY UTILITY CONFLICTS THAT ARISE
SHOULD BE COMMUNICATED TO THE ENGINEER IMMEDIATELY AND PRIOR TO
CONSTRUCTION. THE CONTRACTOR SHALL CONTACT 1-800-368-5858 A MINIMUM OF 48
HOURS PRIOR TO THE START OF CONSTRUCTION. ANY DAMAGE TO EXISTING UTILITIES
SHALL BE THE SOLE RESPONSIBILITY OF THE CONTRACTOR AND THE REPAIR SHALL BE AT
CONTRACTOR'S SOLE EXPENSE WHETHER THE UTILITY IS SHOWN ON THESE PLANS OR NOT.



- LEGEND
- R.O.W. = RIGHT OF WAY
 - E.G.T.V.E. = ELECTRIC, GAS, TELEPHONE & CABLE EASEMENT
 - = FLOW ARROW
 - WASHOUT CROWN
 - E.G.T.V.E. = ELECTRIC, GAS, TELEPHONE & CABLE EASEMENT
 - V.N.A.E. = VEHICULAR NON-ACCESS EASEMENT
 - W.C.R. = WHEEL CHAIR RAMPS SEE SHEET 5.5
 - S.D.W.C.R. = SINGLE DIRECTIONAL WHEEL CHAIR RAMP SEE SHEET 5.5
 - D.D.W.C.R. = DOUBLE DIRECTIONAL WHEEL CHAIR RAMP SEE SHEET 5.5
 - C.B. = COUNTY BLOCK
 - ① = WHEEL CHAIR RAMP TYPE I SEE SHEET 5.5
 - ② = WHEEL CHAIR RAMP TYPE II SEE SHEET 5.5
 - = SIDEWALK TO BE CONSTRUCTED BY DEVELOPER
 - = SIDEWALK TO BE BUILT AT THE TIME OF HOME CONSTRUCTION
 - PROPOSED DRIVEWAY LOCATION
 - H.P. = HIGH POINT
 - L.P. = LOW POINT
 - = PROPOSED TOP OF CURB ELEVATION

ROSE VALLEY PHASE 3A
BEXAR COUNTY, TEXAS
EVERGREEN ROSE PLAN & PROFILE

PLAT NO.
22-11800448
JOB NO. 314-51-03
DATE: ---
DRAWN: SD CHECKED: JM
SHEET NUMBER:
5.0

STATE OF TEXAS
JEFFREY W. MARTIN
139094
PROFESSIONAL ENGINEER
2/14/23

K&W
ENGINEERS & SURVEYING
has joined Collins Engineering & Design
3421 Passmore Pkwy, Suite 200, San Antonio, TX 78231
Phone # (210) 979-8444 • Fax # (210) 979-8441
E-Mail: info@kandw.com • Website: www.kandw.com

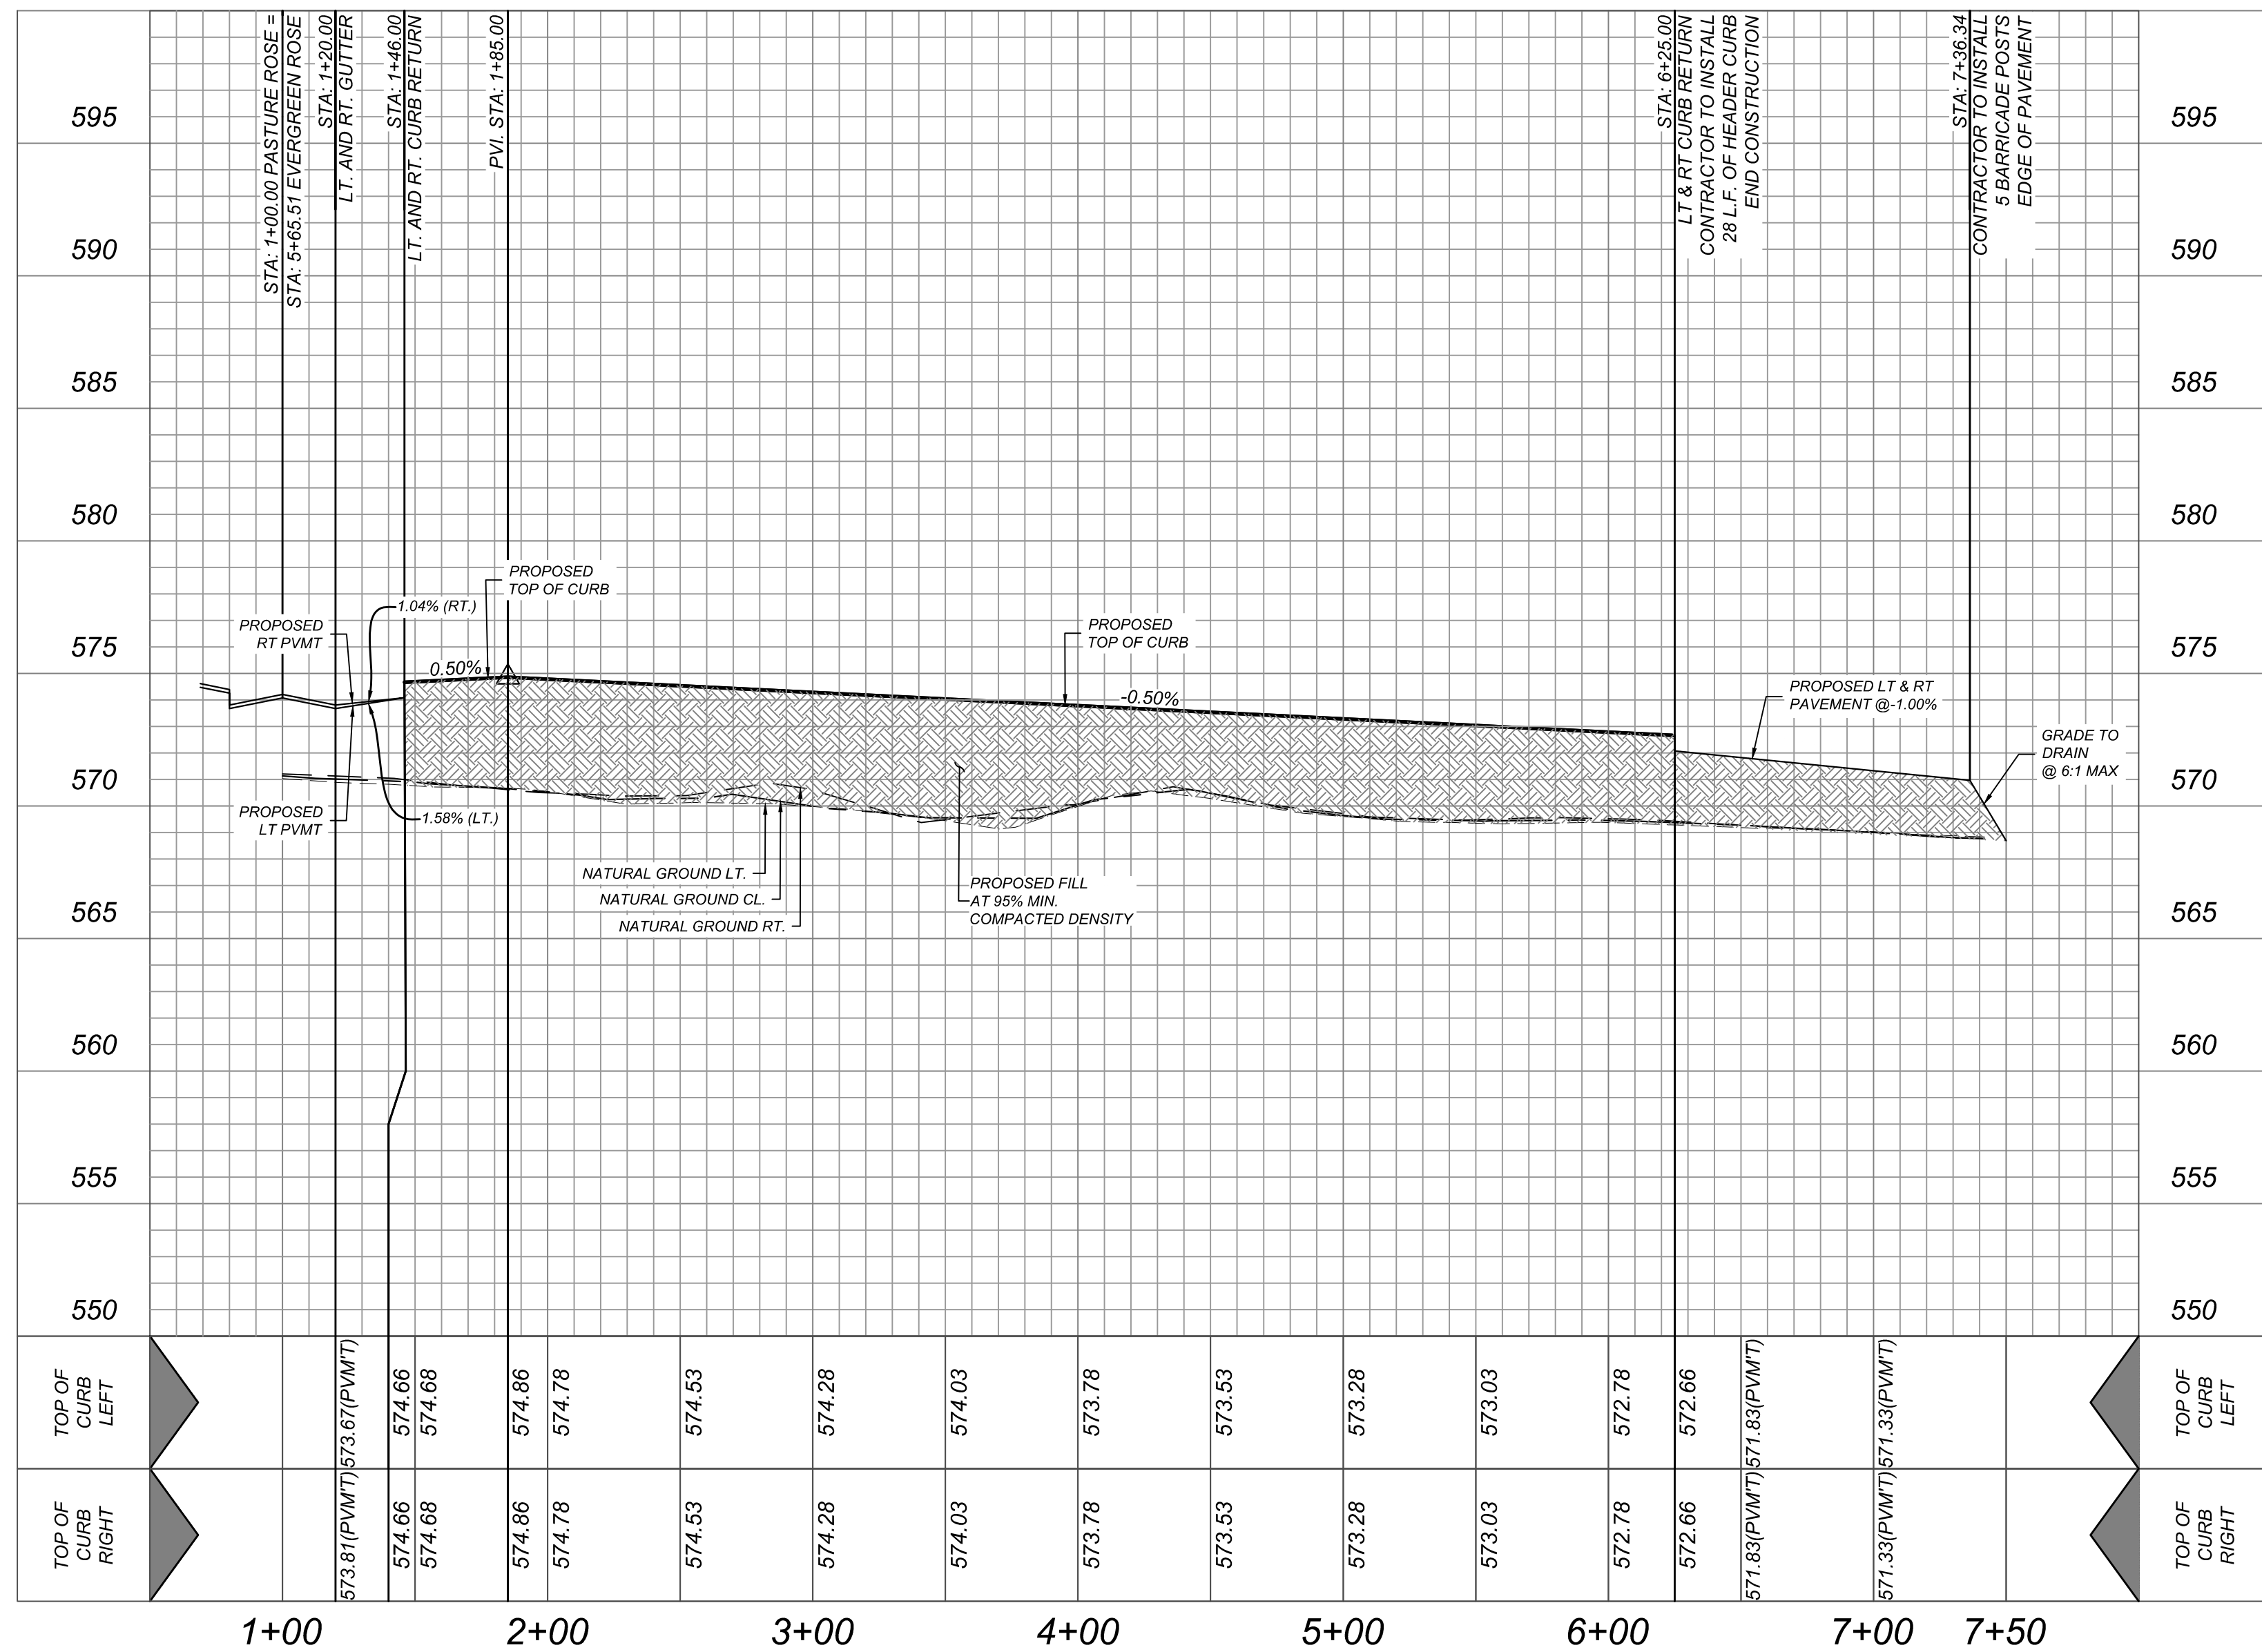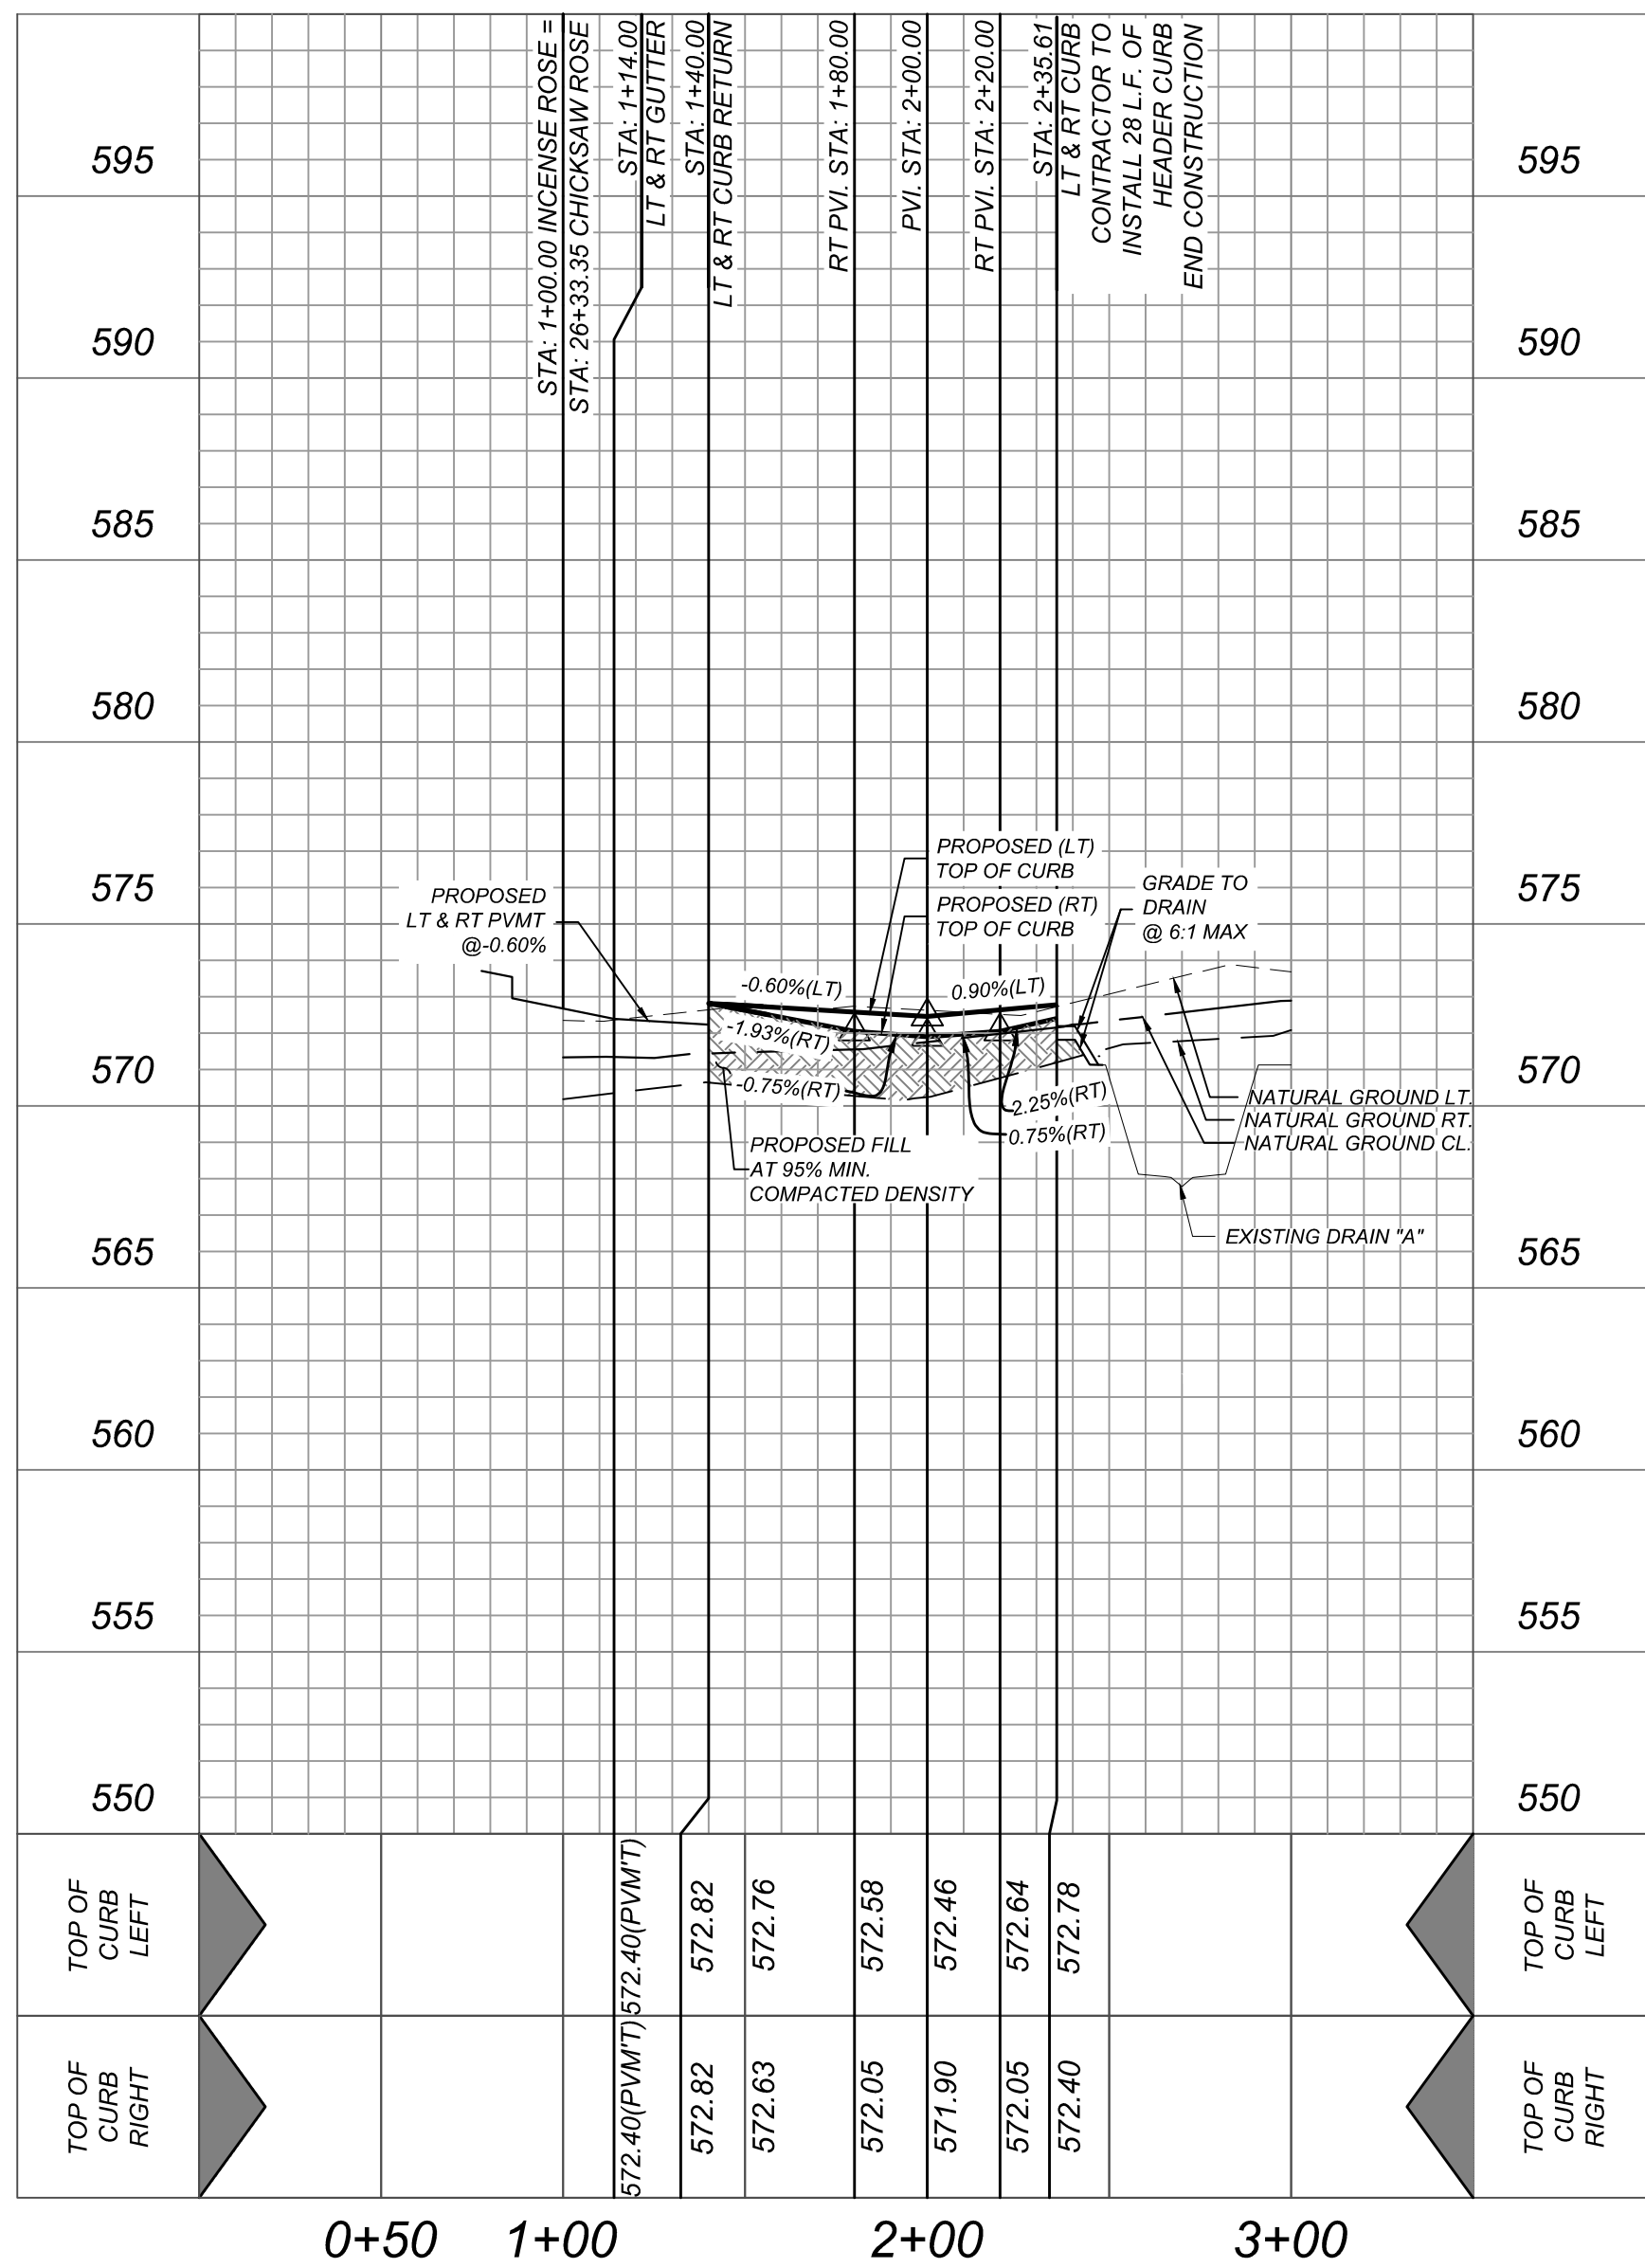

BEXAR COUNTY R.O.W. NOTE
A BEXAR COUNTY PERMIT
MUST BE OBTAINED BEFORE
WORKING IN BEXAR COUNTY
R.O.W.


TRENCH EXCAVATION SAFETY PROTECTION
CONTRACTOR AND/OR CONTRACTOR'S INDEPENDENTLY RETAINED EMPLOYEE OR STRUCTURAL
DESIGN/GEOTECHNICAL/SAFETY/EQUIPMENT CONSULTANT, IF ANY, SHALL REVIEW THESE PLANS
AND AVAILABLE GEOTECHNICAL INFORMATION AND THE ANTICIPATED INSTALLATION SITES WITHIN
THE PROJECT WORK AREA IN ORDER TO IMPLEMENT CONTRACTOR'S TRENCH EXCAVATION
SAFETY PROTECTION SYSTEMS, PROGRAMS AND/OR PROCEDURES. THE CONTRACTOR'S
IMPLEMENTATION OF THESE SYSTEMS, PROGRAMS AND/OR PROCEDURES SHALL PROVIDE FOR
ADEQUATE TRENCH EXCAVATION SAFETY PROTECTION THAT COMPLIES WITH AS A MINIMUM,
OSHA STANDARDS FOR TRENCH EXCAVATIONS. SPECIFICALLY, CONTRACTOR AND/OR
CONTRACTOR'S INDEPENDENTLY RETAINED EMPLOYEE OR SAFETY CONSULTANT SHALL
IMPLEMENT A TRENCH SAFETY PROGRAM IN ACCORDANCE WITH OSHA STANDARDS GOVERNING
THE PRESENCE AND ACTIVITIES OF INDIVIDUALS WORKING IN AND AROUND TRENCH EXCAVATION.

CAUTION!!
THE CONTRACTOR SHALL BE REQUIRED TO LOCATE ALL PUBLIC OR PRIVATE UTILITIES
INCLUDING BUT NOT LIMITED TO: WATER, SEWER, TELEPHONE AND FIBER OPTIC LINES, SITE
LIGHTING ELECTRIC, SECONDARY ELECTRIC, PRIMARY ELECTRICAL DUCTBANKS,
LANDSCAPE IRRIGATION FACILITIES, AND GAS LINES. ANY UTILITY CONFLICTS THAT ARISE
SHOULD BE COMMUNICATED TO THE ENGINEER IMMEDIATELY AND PRIOR TO
CONSTRUCTION. THE CONTRACTOR SHALL CONTACT 1-800-DIG-TESS A MINIMUM OF 48
HOURS PRIOR TO THE START OF CONSTRUCTION. ANY DAMAGE TO EXISTING UTILITIES
SHALL BE THE SOLE RESPONSIBILITY OF THE CONTRACTOR AND THE REPAIR SHALL BE AT
CONTRACTOR'S SOLE EXPENSE WHETHER THE UTILITY IS SHOWN ON THESE PLANS OR NOT.


LEGEND
R.O.W. = RIGHT OF WAY
E.G.T.T.V.E. = ELECTRIC, GAS, TELEPHONE &
CABLE EASEMENT
= FLOW ARROW
= WASHOUT CROWN
E.G.T.T.V.E. = ELECTRIC, GAS, TELEPHONE
& CABLE EASEMENT
V.N.A.E. = VEHICULAR NON-ACCESS EASEMENT
W.C.R. = WHEELCHAIR RAMPS
SEE SHEET 5.5
S.D.W.C.R. = SINGLE DIRECTIONAL WHEEL CHAIR RAMP
SEE SHEET 5.5
D.D.W.C.R. = DOUBLE DIRECTIONAL WHEEL CHAIR RAMP
SEE SHEET 5.5
C.B. = COUNTY BLOCK
① = WHEELCHAIR RAMP TYPE I
SEE SHEET 5.5
② = WHEELCHAIR RAMP TYPE II
SEE SHEET 5.5
= SIDEWALK TO BE CONSTRUCTED
BY DEVELOPER
= SIDEWALK TO BE BUILT AT THE TIME
OF HOME CONSTRUCTION
= PROPOSED DRIVEWAY LOCATION
H.P. = HIGH POINT
L.P. = LOW POINT
= PROPOSED TOP OF CURB
ELEVATION

ROSE VALLEY PHASE 3A
BEXAR COUNTY, TEXAS
INCENSE ROSE & PASTURE ROSE
PLAN & PROFILE

PLAT NO.
22-11800448
JOB NO. 314-51-03
DATE: ---
DRAWN/SD CHECKED/JM
SHEET NUMBER:

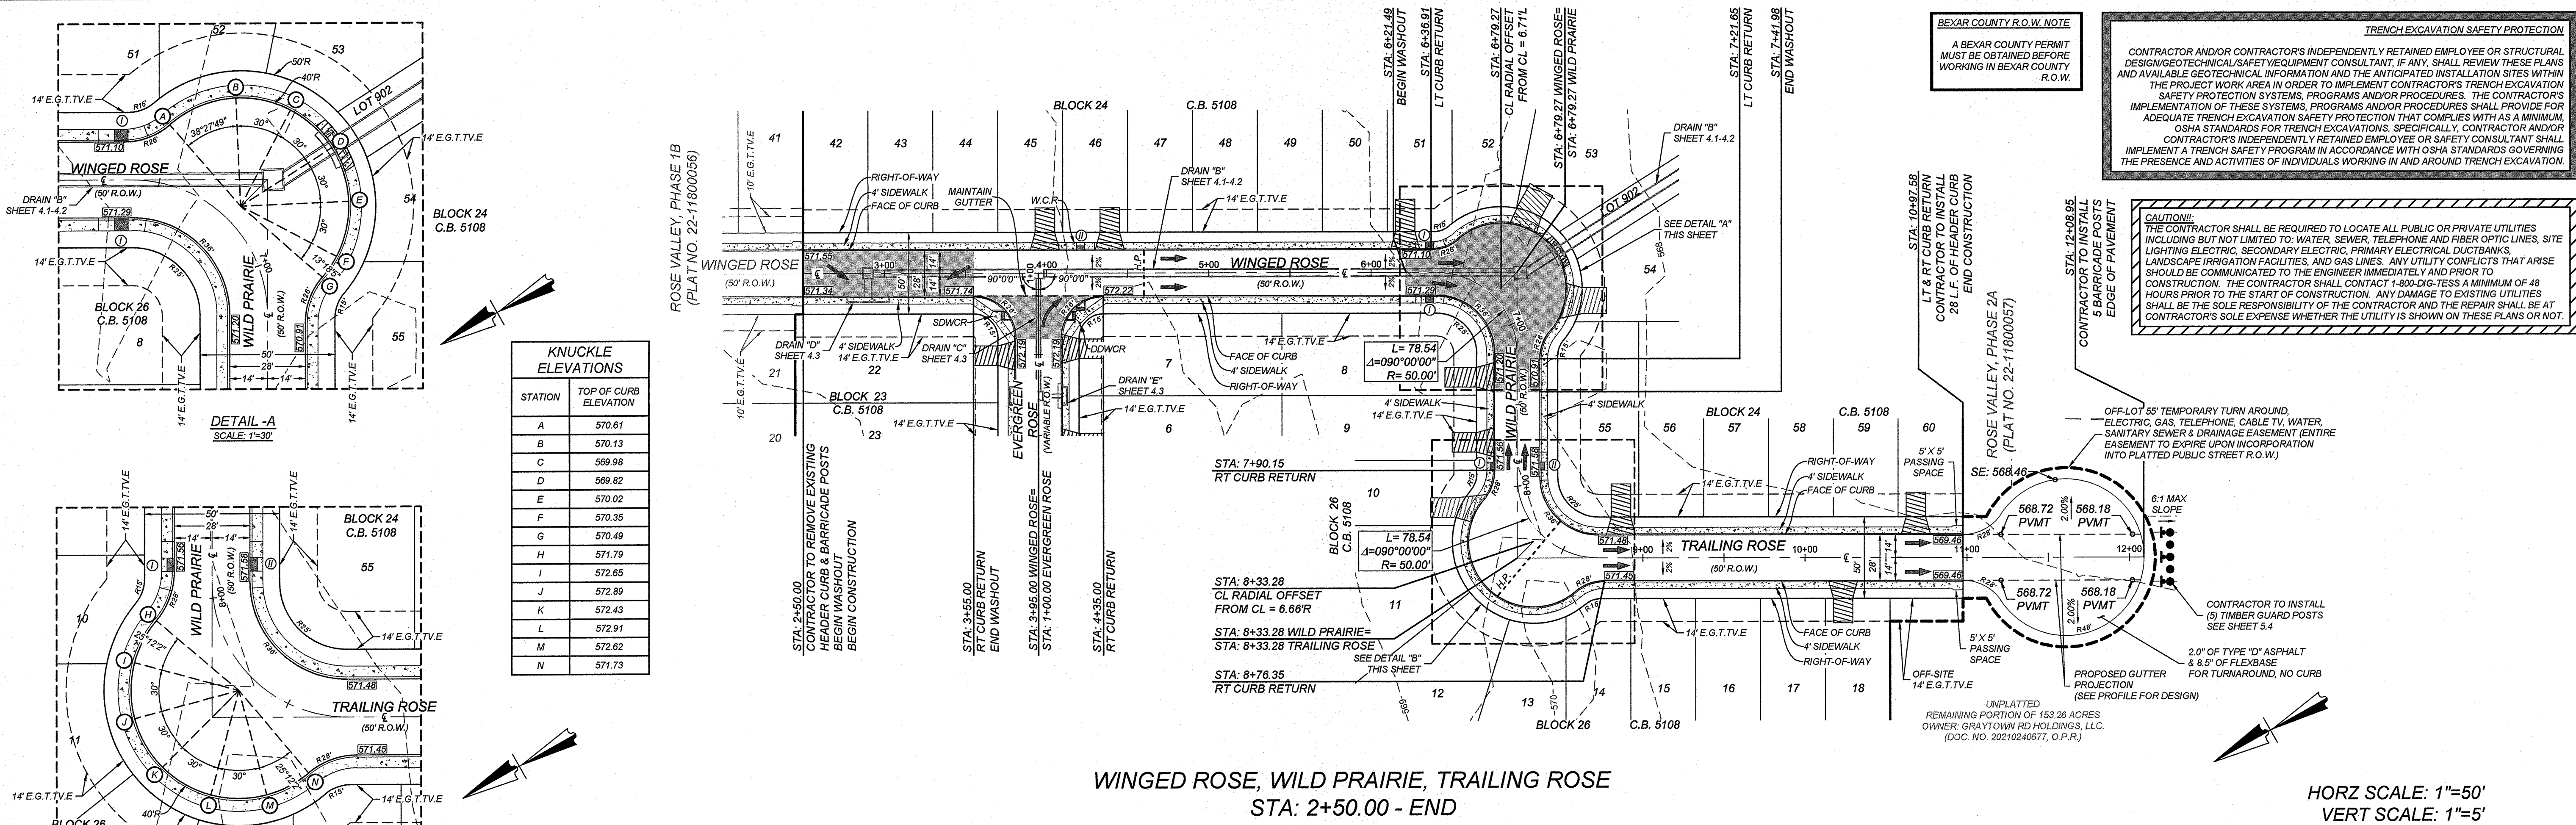

KNUCKLE ELEVATIONS	
STATION	TOP OF CURB ELEVATION
A	570.61
B	570.13
C	568.98
D	568.82
E	570.02
F	570.35
G	570.49
H	571.79
I	572.65
J	572.89
K	572.43
L	572.91
M	572.62
N	571.73

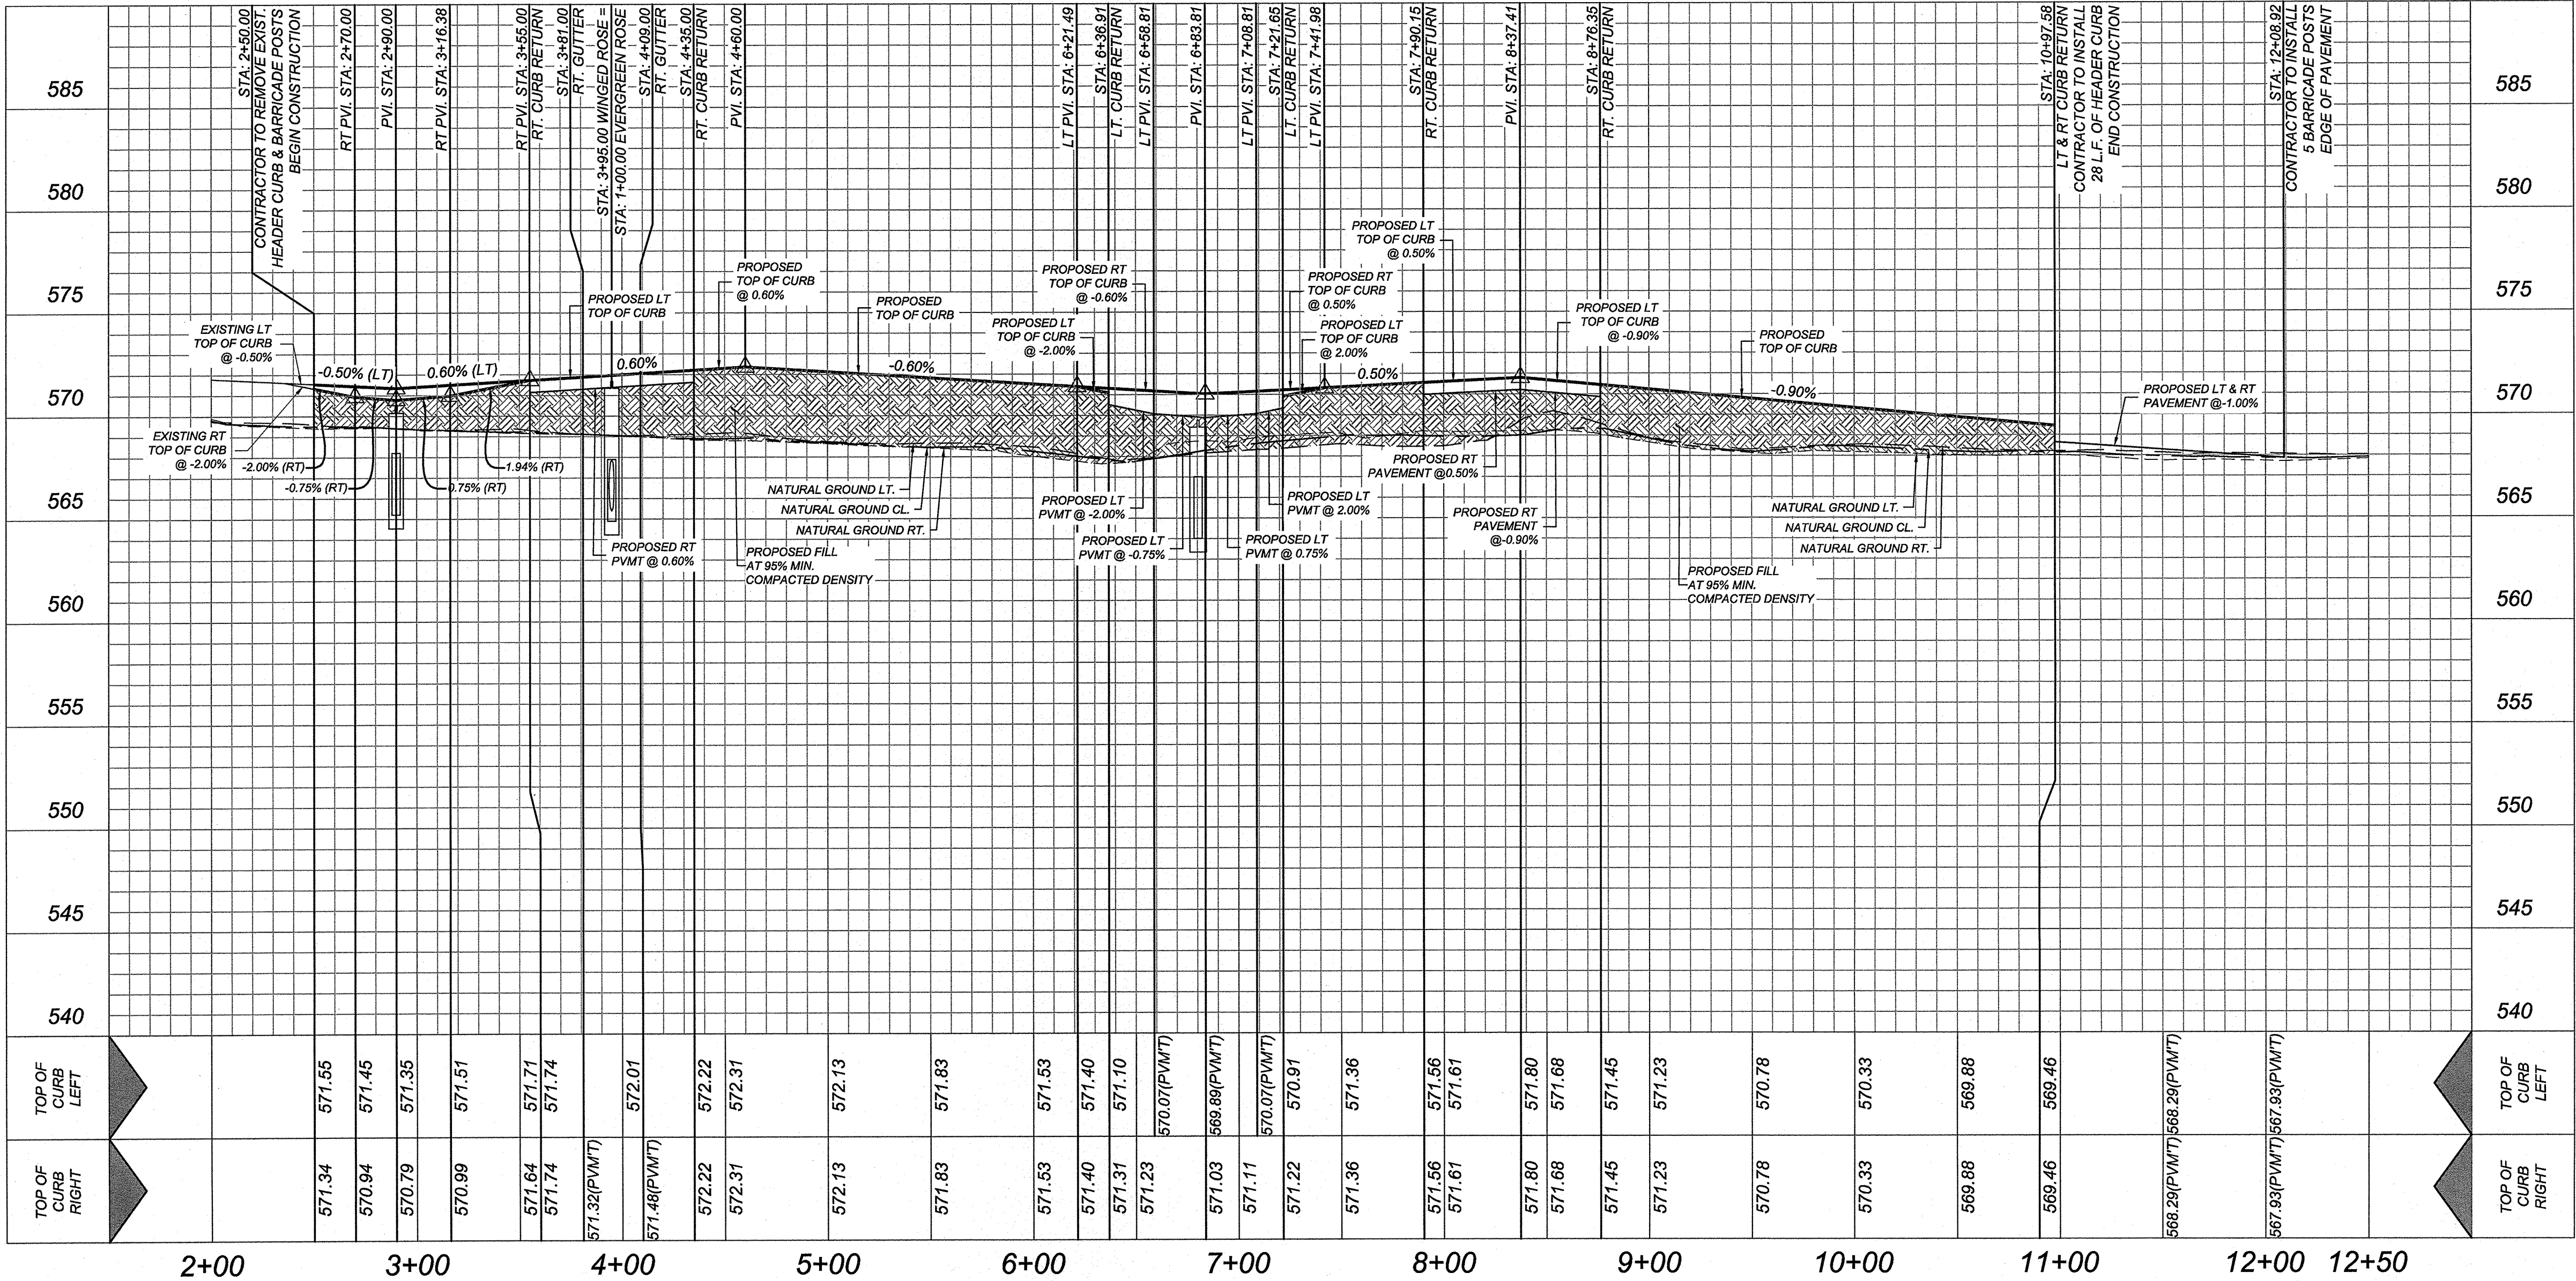


KFW
ENGINEERS + SURVEYING
has joined Collins Engineering & Design
10000 West Loop South, Suite 1000, Houston, TX 77021
Phone #: (281) 978-3444 • Fax #: (281) 978-3441
TBPE Firm #: 9513 • TBPE License #: 10122300

ISSUE DATE
REVISIONS

2/16/23

ROSE VALLEY PHASE 3A
BEXAR COUNTY, TEXAS
WINGED ROSE, WILD PRAIRIE,
TRAILING ROSE PLAN & PROFILE

PLAT NO.
22-11800448
JOB NO. 314-51-03
DATE: ---
DRAWN: SD CHECKED: JM
SHEET NUMBER:
5.2

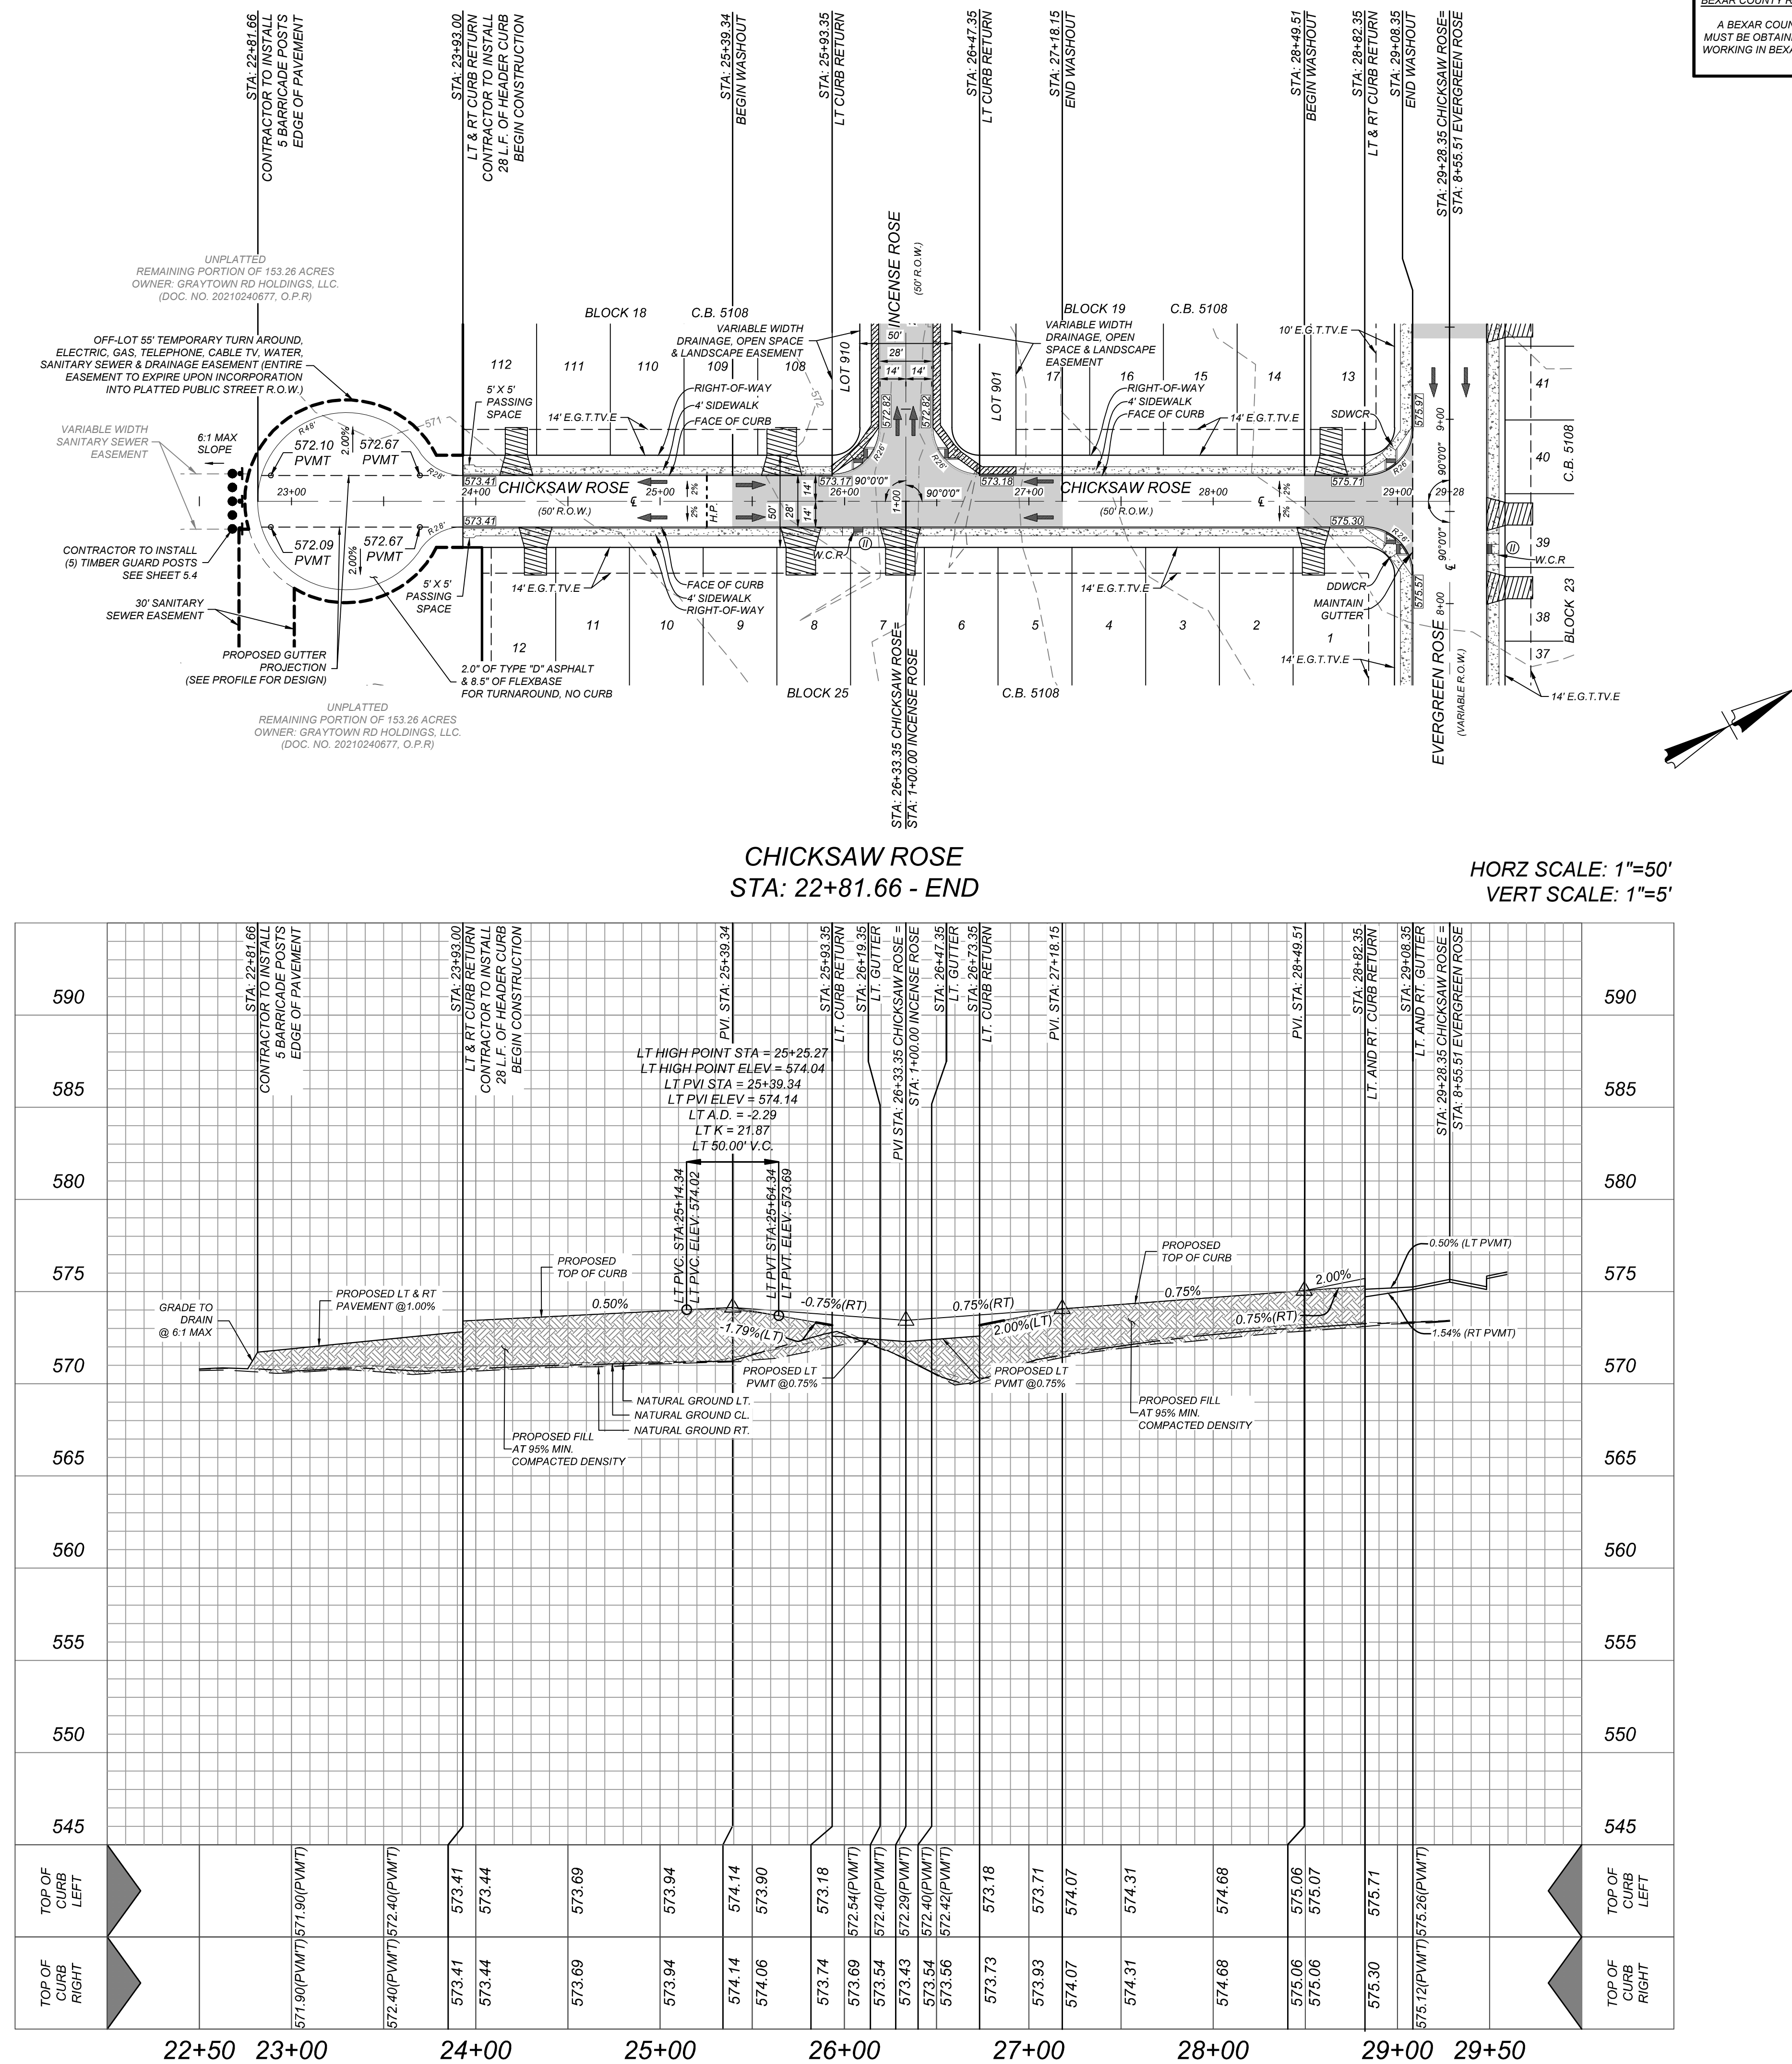

BEXAR COUNTY R.O.W. NOTE



**A BEXAR COUNTY PERMIT
MUST BE OBTAINED BEFORE
WORKING IN BEXAR COUNTY
R.O.W.**

TRENCH EXCAVATION SAFETY PROTECTION

CONTRACTOR AND/OR CONTRACTOR'S INDEPENDENTLY RETAINED EMPLOYEE OR STRUCTURAL DESIGN/ENGINEER/TECHNICAL SAFETY/EQUIPMENT CONSULTANT, IF ANY, SHALL REVIEW THESE PLANS AND AVAILABLE INFORMATION TO DETERMINE THE NECESSITY FOR TRENCH EXCAVATION PROTECTION. THE PROJECT WORK AREA IN ORDER TO IMPLEMENT CONTRACTOR'S TRENCH EXCAVATION SAFETY PROTECTION SYSTEMS, PROGRAMS AND/OR PROCEDURES. THE CONTRACTOR'S IMPLEMENTATION OF THESE SYSTEMS, PROGRAMS AND/OR PROCEDURES SHALL PROVIDE ADEQUATE TRENCH EXCAVATION SAFETY PROTECTION THAT COMPLIES WITH AS A MINIMUM, OSHA STANDARDS FOR TRENCH EXCAVATIONS. SPECIFICALLY, CONTRACTOR AND/OR CONTRACTOR'S INDEPENDENTLY RETAINED EMPLOYEE OR SAFETY CONSULTANT SHALL IMPLEMENT A TRENCH EXCAVATION PROGRAM ACCORDING TO THE FOLLOWING: THE PRESENCE AND ACTIVITIES OF INDIVIDUALS WORKING IN AND AROUND TRENCH EXCAVATION.

CAUTION!!
THE CONTRACTOR SHALL BE REQUIRED TO LOCATE ALL PUBLIC OR PRIVATE UTILITIES INCLUDING BUT NOT LIMITED TO: WATER, SEWER, TELEPHONE AND FIBER OPTIC LINES, SITE LIGHTING ELECTRIC, SECONDARY ELECTRIC, PRIMARY ELECTRICAL DUCTBANKS, IRRIGATION CANALS, DRAINAGE CANALS, FLOOD CONTROL CANALS, FLOOD CONTROL DITCHES, DRAINAGE FACILITIES, AND GAS LINES. ANY UTILITY CONFLICTS THAT ARISE SHOULD BE COMMUNICATED TO THE ENGINEER IMMEDIATELY AND PRIOR TO CONSTRUCTION. THE CONTRACTOR SHALL CONTACT 1-800-DIG-TESS A MINIMUM OF 48 HOURS PRIOR TO THE START OF CONSTRUCTION. ANY DAMAGE TO EXISTING UTILITIES SHALL BE THE SOLE RESPONSIBILITY OF THE CONTRACTOR AND THE REPAIR SHALL BE AT CONTRACTORS SOLE EXPENSE WHETHER THE UTILITY IS SHOWN ON THESE PLANS OR NOT.

LEGEND

  R.O.W.	=	RIGHT OF WAY
E.G.T.V.T.E	=	ELECTRIC, GAS, TELEPHONE & CABLE EASEMENT
	=	FLOW ARROW
	=	WASHOUT CROWN
E.G.T.V.T.E	=	ELECTRIC, GAS, TELEPHONE & CABLE EASEMENT
V.N.A.E	=	VEHICULAR NON-ACCESS EASEMENT
W.C.R.	=	WHEELCHAIR RAMPS SEE SHEET 5.5
S.D.W.C.R	=	SINGLE DIRECTIONAL WHEEL CHAIR RAMPS SEE SHEET 5.5
D.D.W.C.R	=	DOUBLE DIRECTIONAL WHEEL CHAIR RAMPS SEE SHEET 5.5
C.B.	=	COUNTY BLOCK
①	=	WHEELCHAIR RAMP TYPE I SEE SHEET 5.5
②	=	WHEELCHAIR RAMP TYPE II SEE SHEET 5.5
	=	SIDEWALK TO BE CONSTRUCTED BY DEVELOPER
	=	SIDEWALK TO BE BUILT AT THE TIME OF HOME CONSTRUCTION
	=	PROPOSED DRIVEWAY LOCATION
H.P.	=	HIGH POINT
L.P	=	LOW POINT
	=	PROPOSED TOP OF CURB ELEVATION

LEW
ENGINEERS + SURVEYING
has joined Collars Engineering & Design
3421 Paesanos Pkwy, Suite 200, San Antonio, TX 78231
Phone #: (210) 979-8444 • Fax #: (210) 979-8441
TBE Firm #: 9513 • TBLIS Firm #: 10122300

ISSUE DATE

STATE OF TEXAS
JEFFREY W. MARTIN
139094
LICENSED
PROFESSIONAL ENGINEER
12/21/23



ROSE VALLEY PHASE 3A
BEXAR COUNTY, TEXAS

CHICKSAW ROSE PLAN & PROFILE

PLAT NO.
22-11800448

JOB NO. 314-51-03
DATE: ---
DRAWN:SD CHECKED:JM
SHEET NUMBER:

5.3

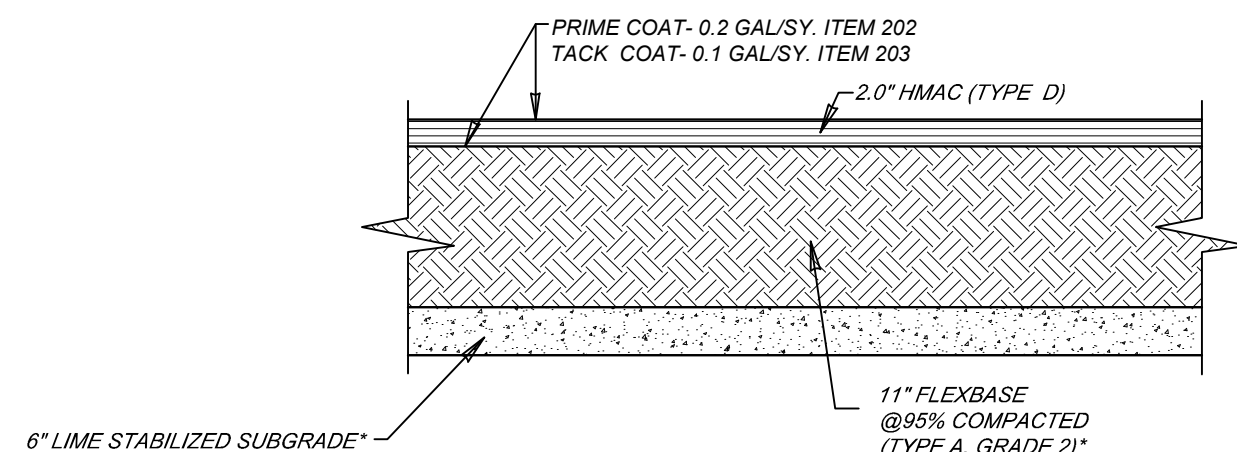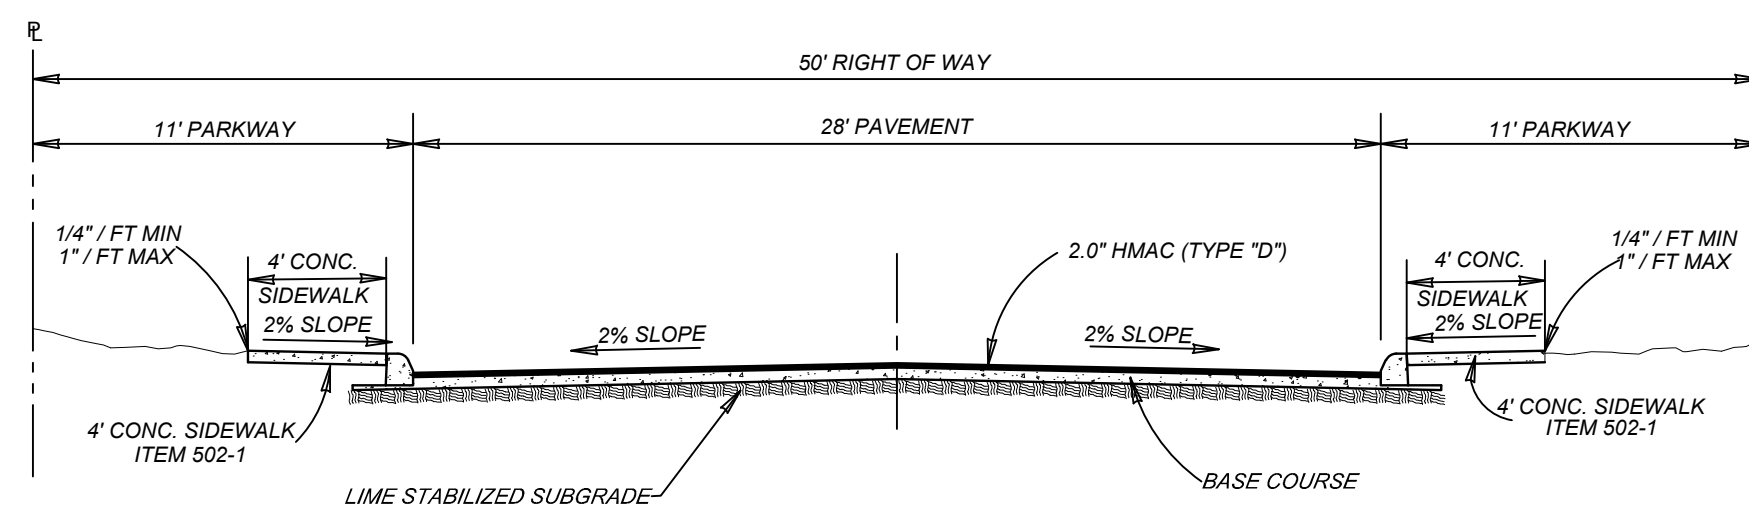



FLEXIBLE PAVEMENT SYSTEM (DARK BROWN CLAY SUBGRADE)

Pavement Section
 2.0" HMAc (TYPE "D")
 11" FLEXBASE COURSE (TYPE "A" GRADE 2)
 6.0" LIME STABILIZED SUBGRADE (33 LBS/SY)
 Total: 19"
 Structural No: 2.90
 C.B.R = 2.0

InTEC PROJECT NO. S211189-2-P JUNE 21, 2021

NOTES:

1. PAVEMENT DESIGN THICKNESS BASED ON GEOTECHNICAL REPORT BY INTEC REPORT NO. S211189-2-P DATED JUNE 21, 2021
2. REFERENCE PROJECT GEOTECHNICAL REPORT AND PROJECT SPECIFICATION FOR ALTERNATE REQUIREMENTS AND ADDITIONAL PAVEMENT SECTIONS.
3. CONTRACTOR SHALL BE RESPONSIBLE FOR COORDINATING MATERIAL TESTING. TESTING TO BE PAID BY OWNER.
4. THERE SHALL BE NO SUBSTITUTION OF LIME.

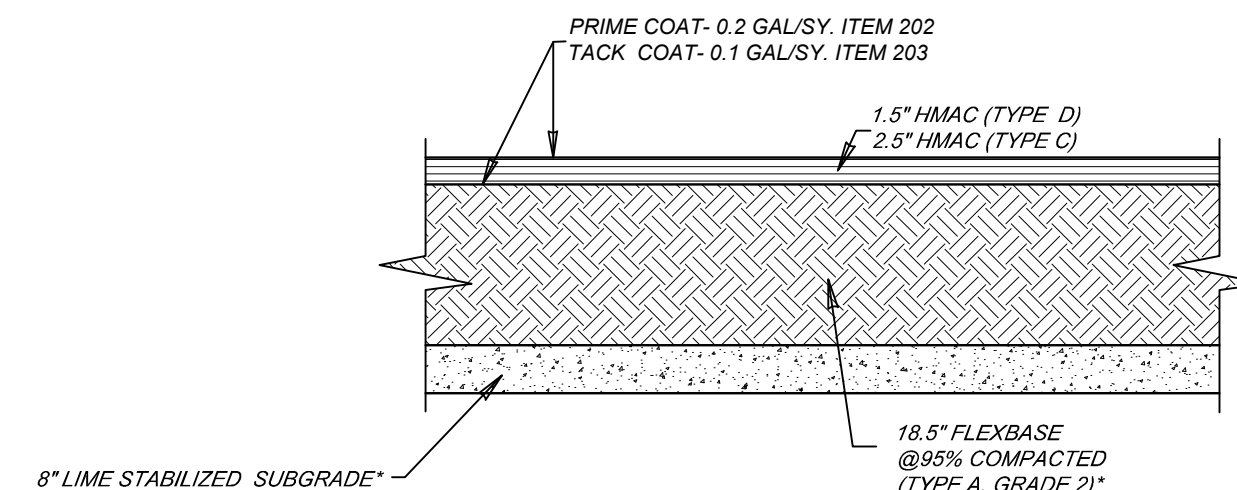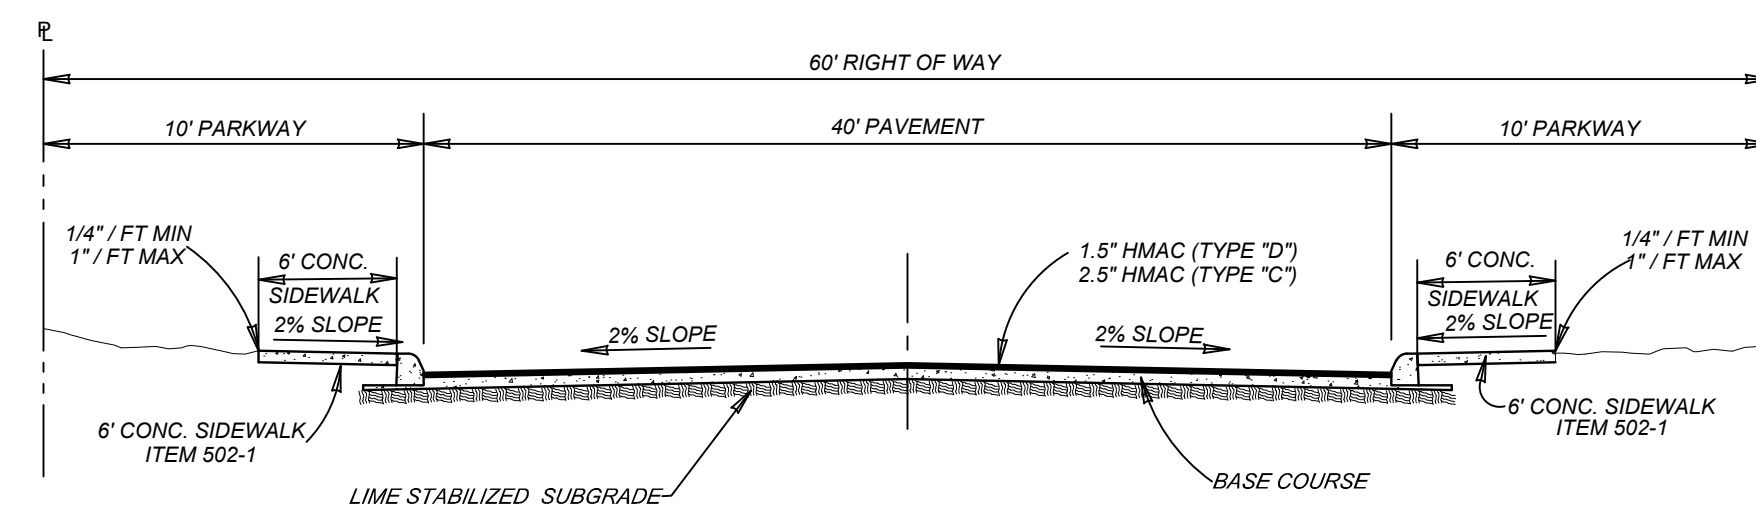







FLEXIBLE PAVEMENT SYSTEM (DARK BROWN CLAY SUBGRADE)

Pavement Section
 1.5" HMAC (TYPE "D")
 2.5" HMAC (TYPE "C")
 18.5" FLEXBASE COURSE (TYPE "A" GRADE 2)
 8.0" LIME STABILIZED SUBGRADE (44 LBS/SY)
Total: 30.5"
 Structural No: 4.99
 C.B.R = 2.0

InTEC PROJECT NO. S211189-2-P JUNE 21, 2021

NOTES:

1. PAVEMENT DESIGN THICKNESS BASED ON GEOTECHNICAL REPORT BY INTEC REPORT NO. S211189-2-P DATED JUNE 21, 2021
2. REFERENCE PROJECT GEOTECHNICAL REPORT AND PROJECT SPECIFICATIONS FOR ADDITIONAL REQUIREMENTS AND ALTERNATE PAVEMENT SECTIONS.
3. CONTRACTOR SHALL BE RESPONSIBLE FOR COORDINATING MATERIAL TESTING. TESTING TO BE PAID BY OWNER.
4. THERE SHALL BE NO SUBSTITUTION OF LIME.

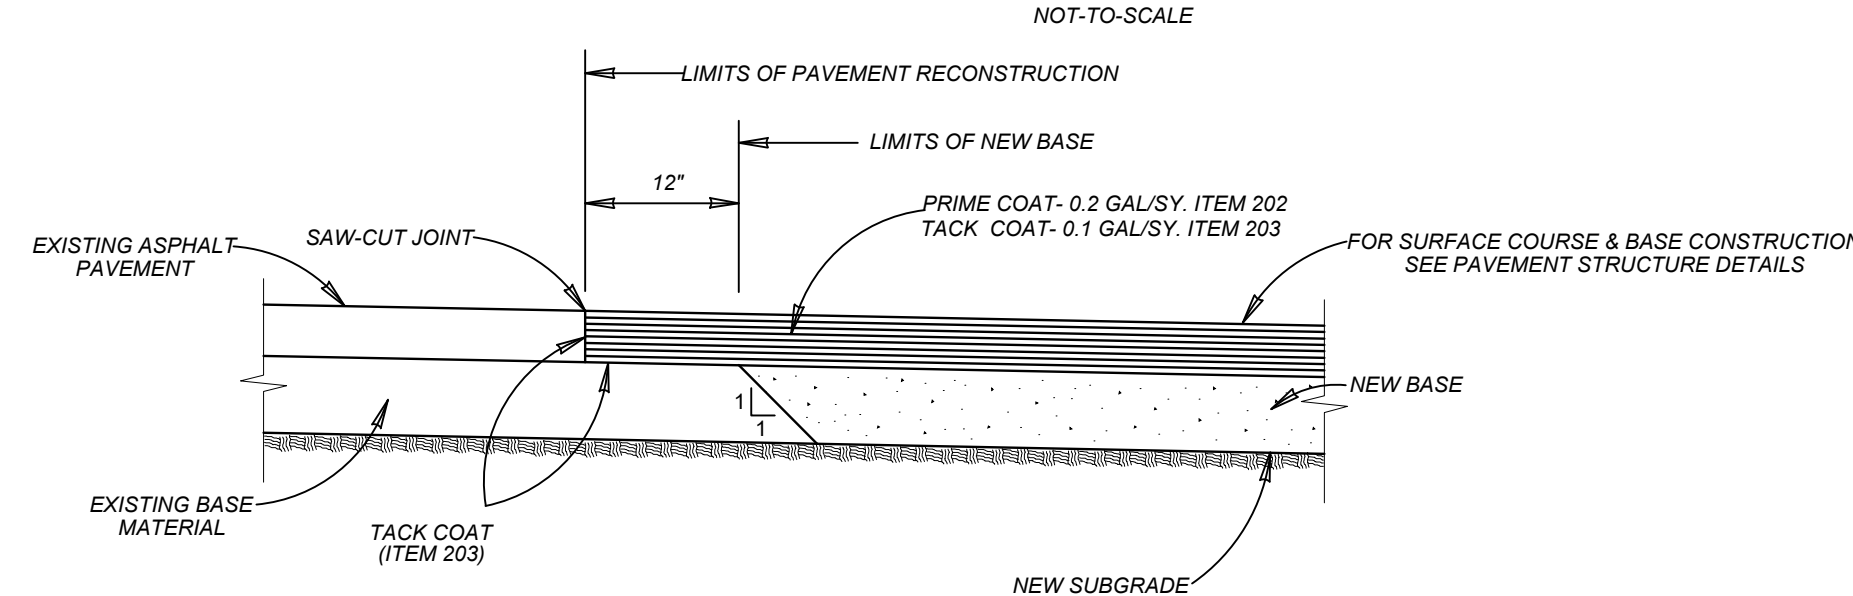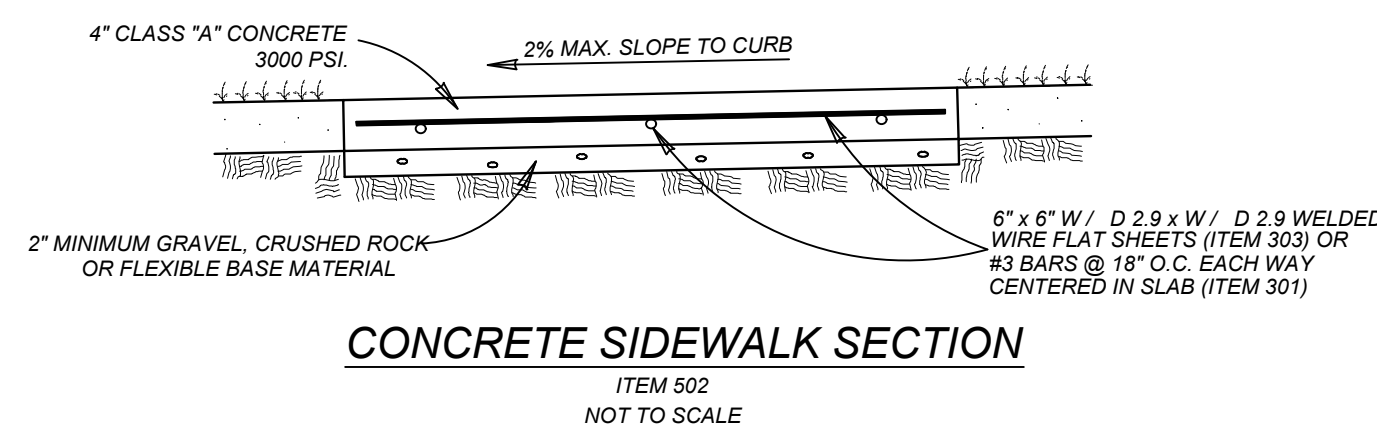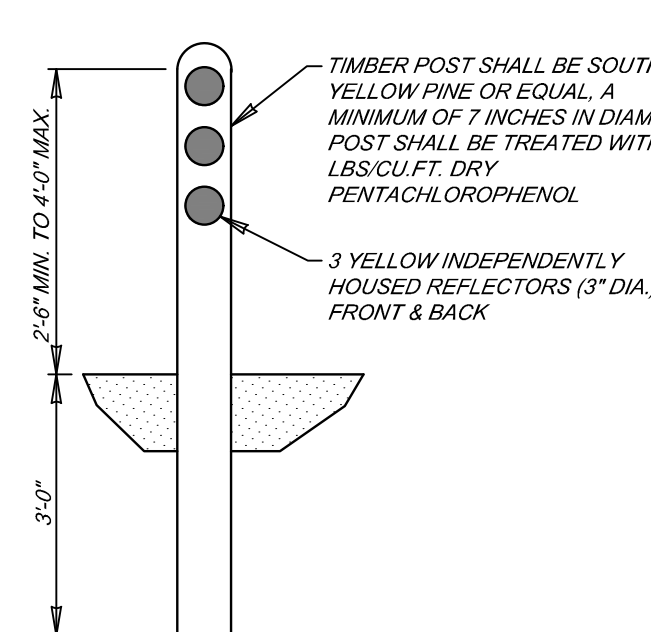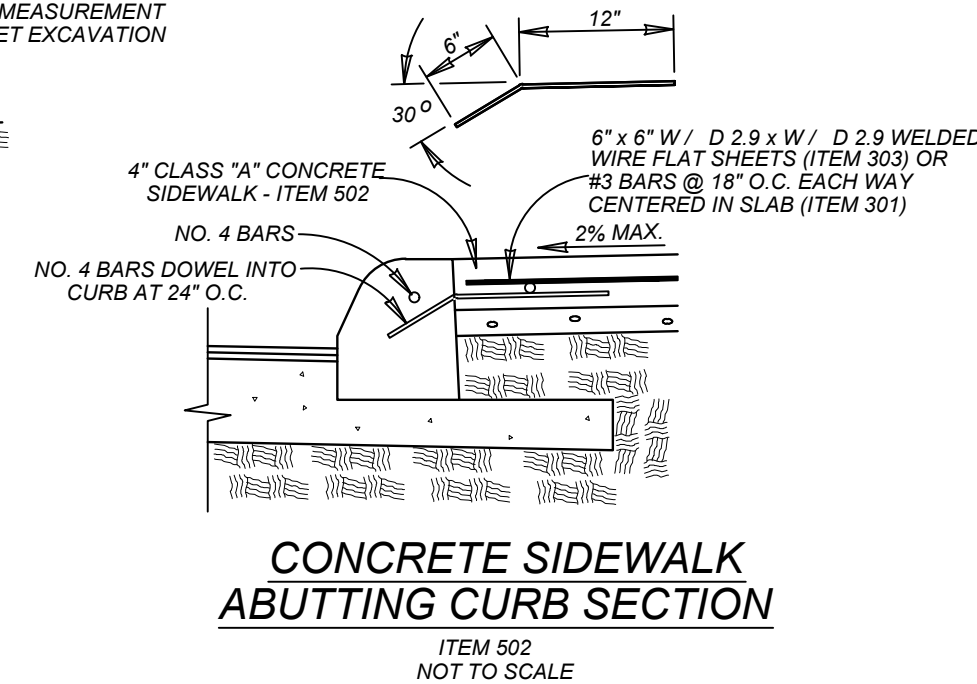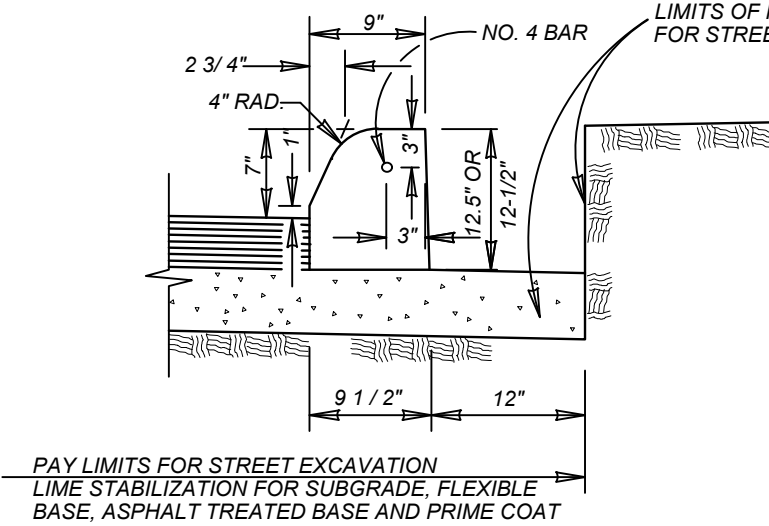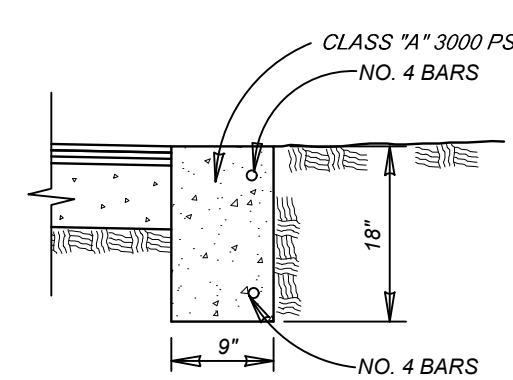

*NOTE: LIME OR CEMENT CONTENT OF 6.0 PERCENT OF THE DRY WEIGHT OF THE SOIL TO BE TREATED SHOULD BE USED. SUBGRADE STABILIZATION SHALL BE APPLIED AT A RATE OF 33 LBS/S.Y. AS PER GEOTECHNICAL REPORT BY INTEC, DATED JUNE 21, 2021.

****NOTE: ASPHALT PAVEMENT SHALL BE INSTALLED IN ACCORDANCE WITH THE CURRENT CITY OF SAN ANTONIO STANDARD SPECIFICATIONS FOR CONSTRUCTION, ITEMS NO. 200, 202, 203, 204, AND 205 (PRIME COAT APPLIED AT A RATE NOT TO EXCEED 0.20 GAL/S. Y. AND TACK COAT APPLIED AT A RATE NOT TO EXCEED 0.10 GAL/S. Y.).**

***NOTE: GEOTECHNICAL ENGINEER TO BE ON SITE TO MAKE FINAL UPGRADE DETERMINATION. CHANGES TO THIS PAVEMENT DESIGN SHALL BE SUBMITTED TO COSA-DSD & BEXAR COUNTY PRIOR TO PLACEMENT OF BASE MATERIAL.

GENERAL NOTES:

1. THE SUBGRADE SOILS SHOULD BE TESTED FOR SOLUBLE SULPHATE CONTENT PRIOR TO INSTALLATION OF THE LIME OR CEMENT.
- FOR CONSTRUCTION VERIFICATION THE FOLLOWING SHALL BE CONDUCTED IN THE FIELD:
- AFTER INITIAL MIXING THE SOIL-LIME MIXTURE SHALL ALLOW FOR A PERIOD OF TWO TO THREE DAYS (2-3 DAYS) MAINTAIN MOISTURE DURING MELLOWING;
 - MINIMUM PASSING 1/2" SIEVE 100
 - MINIMUM PASSING 3/8" SIEVE 85
 - MINIMUM PASSING NO. 4 SIEVE 60
 - SAMPLE SOIL-LIME MIXTURE FOR DETERMINATION OF MAXIMUM DRY DENSITY (MDD) IN THE LABORATORY. MOLD SPECIMENS TO 95% OF MDD AT OPTIMUM MOISTURE CONTENT AND VERIFY UCS TO BE AT LEAST 160 PSI IN ACCORDANCE WITH PROCEDURE OUTLINED ABOVE FOR MIXTURE DESIGN
 - COMPACT AND CHECK FIELD DENSITY (MINIMUM OF 95% OF MDD REQUIRED);
 - CURE FOR AN ADDITIONAL 2 TO 5 DAYS (TOTAL MELLOWING AND CURING TIME SHOULD TOTAL AT LEAST 5 DAYS).
 - VERIFY DEPTH OF LIME STABILIZED LAYER TO DEPTH AS NOTED ON PLAN TO WITHIN ± 1.0 INCH.

NOTES:

- ANY FILL USED TO RAISE THE SUBGRADE:
- SHOULD NOT CONTAIN ANY DELETERIOUS MATERIAL.
 - SHOULD HAVE A CBR VALUE OF 2.0 OR GREATER
 - SHOULD NOT HAVE GRAVELS LARGER THAN 3 INCH IN SIZE
 - SHOULD HAVE THE "LIME PERCENTAGE/APPLICATION RATE" RE-RUN
 - PRIOR TO INSTALLATION
 - PI SHOULD BE LESS THAN 70

ROSE VALLEY PHASE 3A
BEXAR COUNTY, TEXAS
STREET DETAIL SHEET

PLAT NO.
22-11800448

JOB NO. 314-51-03


DATE: ----

DRAWN:SD CHECKED:JM

SHEET NUMBER

5.4

THIS DOCUMENT HAS BEEN PRODUCED FROM MATERIAL THAT WAS STORED AND/OR TRANSMITTED ELECTRONICALLY AND MAY HAVE BEEN INADVERTENTLY ALTERED. RELY ONLY ON FINAL HARDCOPY MATERIALS BEARING THE CONSULTANT'S ORIGINAL SIGNATURE AND SEAL.

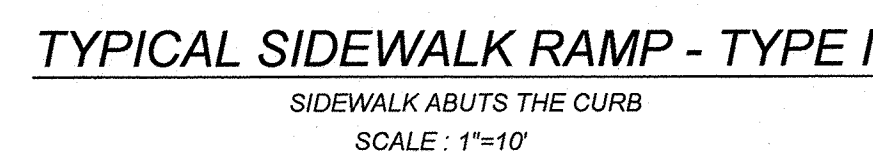

GENERAL NOTES

1. WHEN POSSIBLE SIDEWALKS SHOULD BE PLACED NEXT TO THE PROPERTY LINE, ALLOWING A MINIMUM OF 1 FOOT BUFFER. DEVIATION OF THE PATHWAY FROM A STRAIGHT LINE IS ENCOURAGED TO AVOID TREES OR OTHER OBSTRUCTIONS.
2. FOR LOCAL TYPE "A" STREETS, SIDEWALKS SHALL HAVE A MINIMUM UNOBSTRUCTED WIDTH OF 4' AND IF SEPARATED FROM THE CURB, THE SIDEWALK SHALL BE LOCATED A MINIMUM OF 3' FROM THE BACK OF CURB.
3. FOR OTHER THAN LOCAL TYPE "A" STREETS, SIDEWALKS SHALL HAVE A MINIMUM UNOBSTRUCTED WIDTH OF 4' AND SEPARATED A MINIMUM OF 3' FROM THE BACK OF CURB OR AS AN OPTION, THE SIDEWALK SHALL HAVE A MINIMUM WIDTH OF 6' WHEN LOCATED AT THE BACK OF CURB.
4. SIDEWALK RAMP LENGTHS PRESENTED IN TABLE 1 ARE GUIDELINES ONLY. SIDEWALK RAMP LENGTHS SHALL BE OF SUFFICIENT LENGTH TO MAINTAIN $\pm 3.3\%$ (1:30) MAXIMUM SLOPE.
5. ALL CURB-RAMPS OR LANDINGS ABUTTING THE CROSSWALK SHALL HAVE A DETECTABLE WARNING 24 INCHES DEEP (IN THE DIRECTION OF PEDESTRIAN TRAVEL) AND EXTENDING THE FULL WIDTH OF THE CURB RAMP OR LANDING. THE DETECTABLE WARNING SHALL CONSIST OF RAISED TRUNCATED DOMES, ALIGNED IN A GRID PATTERN WITH A DIAMETER OF A NOMINAL 0.9 INCHES (3/8" IN HEIGHT) AND A SPACING OF 6" (MIN) AND A CENTER-TO-CENTER SPACING OF NOMINAL 2.35 INCHES (60 MM). THE DETECTABLE WARNING SURFACE SHALL BE PAVERS CONFORMING TO TxDOT STANDARD PED-05, PEDESTRIAN FACILITIES.
6. DETECTABLE WARNING SHALL CONTRAST VISUALLY WITH ADJOINING SURFACES. EITHER LIGHT-ON-DARK, OR DARK-ON-LIGHT. THE MATERIAL USED TO PROVIDE CONTRAST SHALL BE AN INTEGRAL PART OF THE WALKING SURFACE.
7. SIDEWALK RAMP TYPE V SHALL BE USED ONLY WHERE THERE IS SIGNIFICANT RESTRICTION WITHIN THE PARKWAY TO CONSTRUCT TYPE I OR TYPE III RAMPS.
8. CONSTRUCTION OF ALL WHEELCHAIR RAMPS TO BE INCLUDED UNDER ITEMS "500- CONCRETE CURB, GUTTER, AND CONCRETE CURB AND GUTTER" AND / OR "502- CONCRETE SIDEWALKS". RAMP SURFACE SHALL BE BRUSH FINISHED.
9. THESE DETAILS ARE FOR REFERENCE ONLY. ACTUAL LOCATIONS OF WHEELCHAIR RAMPS TO BE SHOWN ON CONSTRUCTION PLANS. CITY CONSTRUCTION INSPECTOR CAN ADJUST LOCATIONS FOR SAFETY OR UTILITY CLEARANCE.
10. SIDEWALKS LESS THAN 5 FEET IN WIDTH SHALL BE PROVIDED WITH A PASSING SPACE AT A MAXIMUM SPACING OF 200 FEET.
11. WHEELCHAIR RAMP SHALL BE CONSTRUCTED WITH 4" CLASS "A" CONCRETE AND 2" MINIMUM GRAVEL, CRUSHED ROCK OR FLEXIBLE BASE MATERIAL.
12. REINFORCING STEEL SHALL BE 3# BARS AT 18" O.C.E.W. OR 6" x 6" - W2.9 x W2.9 WIRE MESH.
13. SIDEWALK GRADES SHALL NOT EXCEED THE GRADE ESTABLISHED FOR THE ADJACENT ROADWAY, ANY SIDEWALK CONSTRUCTION THAT DEVIATES FROM THE EXISTING GRADE OR EXISTING ROADWAY TO CREATE A GRADE STEEPER THAN THE EXISTING ROADWAY WILL REQUIRE RAMPS, HANDRAILS AND RESTING PLATFORMS TO BE CONSTRUCTED IN ACCORDANCE WITH ADA AND TAS STANDARDS.
14. SIDEWALK CROSS GRADE SHALL HAVE A MAXIMUM SLOPE OF 2%. LANDINGS SHALL HAVE A MAXIMUM SLOPE OF 2% IN ANY DIRECTION.
15. THE CHANGE OF GRADE BETWEEN ADJACENT SURFACES SHALL BE LESS THAN 11%. THE CHANGE OF GRADE SHALL BE DEFINED AS THE ALGEBRAIC DIFFERENCE OF THE ADJACENT SURFACE SLOPES. IN THE CASE OF A STREET ACCESS RAMP DESIGNED AT THE 3.3% MAXIMUM SLOPE, THE ADJACENT PAVEMENT CROSS SLOPE SHALL BE LESS THAN 2% (2.0% TO 2.8% (2.67-11%)). IN ADDITION, THE ADJACENT PAVEMENT CROSS SLOPE SHALL BE LESS THAN OR EQUAL TO 8%.
16. IF THE CHANGE OF GRADE BETWEEN ADJACENT SURFACES IS GREATER THAN OR EQUAL TO 11%, A LEVELING STRIP, 2 FEET IN LENGTH, SHALL BE PROVIDED TO TRANSITION THE ADJACENT SURFACES.
17. ADA COMPLIANCE IN ALTERATIONS INCLUDE ONLY THAT WORK WITHIN THE LIMITS, BOUNDARIES OR SCOPE OF A PLANNED PROJECT.

 




TABLE 1 (SEE NOTE 4)		
GUTTER SLOPE	SIDEWALK RAMP LENGTH (1:12)	
	LOW SIDE	HIGH SIDE
1%	5'-6"	7'-2"
2%	5'-0"	8'-4"
3%	4'-6"	10'-0"
4%	4'-2"	12'-6"
5%	3'-10"	16'-8"




NOTE:
STAMPED CONCRETE TRUNCATED DOMES WILL NOT BE ALLOWED TO BE USED FOR DETECTABLE WARNING ON WHEELCHAIR RAMPS. CONTRACTOR MUST SUBMIT TRUNCATED DOME INFORMATION THAT IS TO BE USED ON WHEELCHAIR RAMPS TO THE PROJECT MANAGER FOR APPROVAL AT LEAST 30 DAYS PRIOR TO INSTALLATION.

WHEELCHAIR RAMP STANDARDS

DISCLAIMER
The use of this standard is governed by the "Texas Engineering Practice Act". No warranty of any kind is made by TxDOT for any purpose whatsoever. TxDOT assumes no responsibility for the conversion of this standard to other formats or for incorrect results or damages resulting from its use.

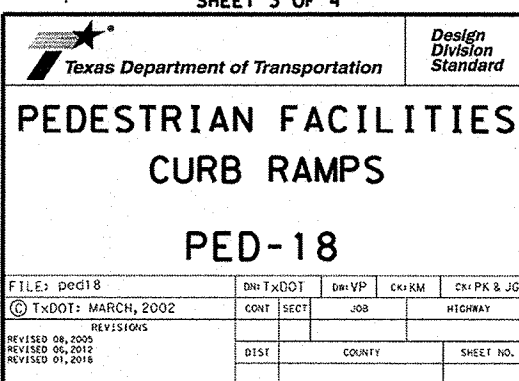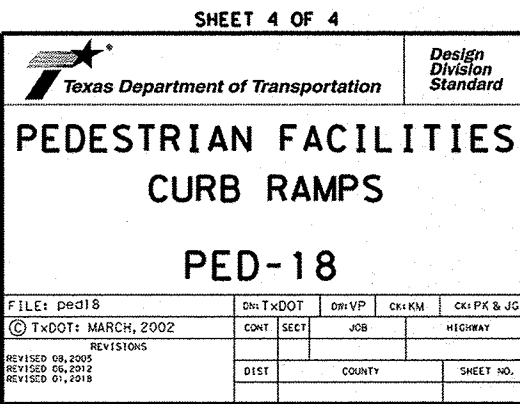


Date: Aug 29, 2022, 11:13am User: ID: eduewall
File: N:\314\51\03\Design\Civil\STREETS\SDT_3145103.dwg

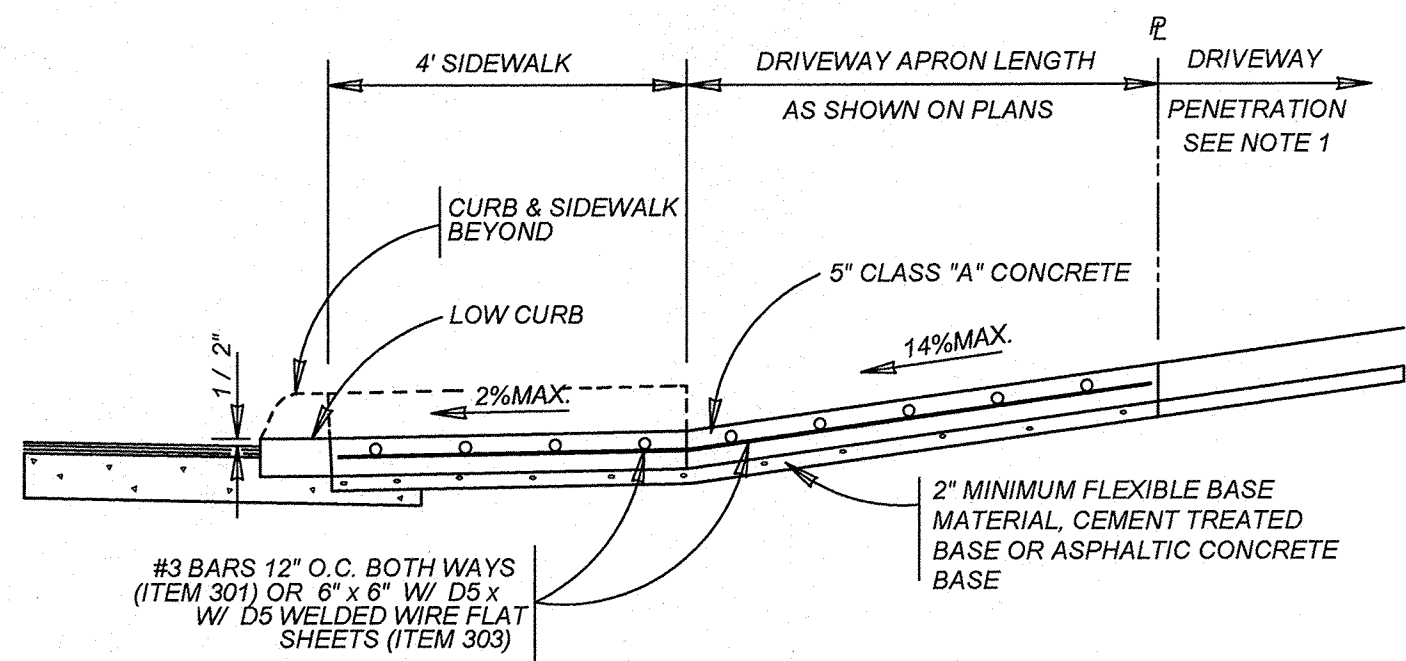


TYPICAL RESIDENTIAL DRIVEWAY SECTION

WITH SIDEWALK ABUTTING CURB
ITEM 503.1

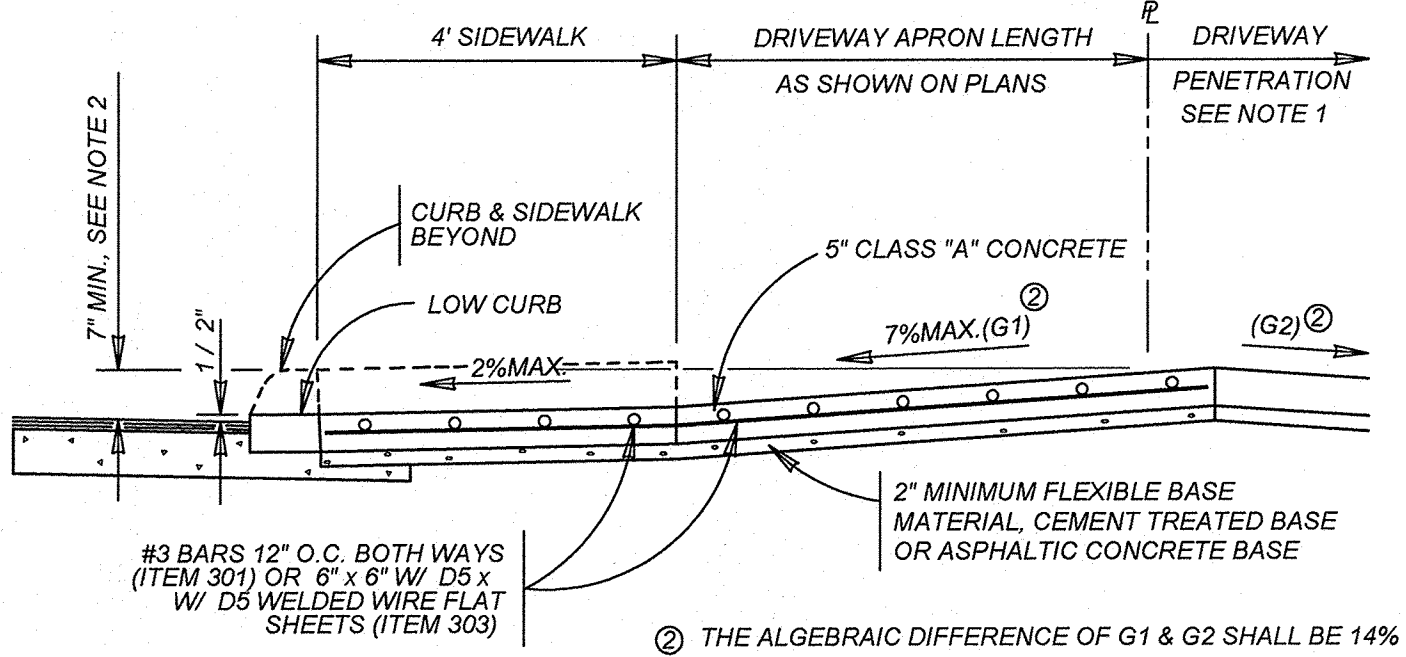


TYPICAL RESIDENTIAL DRIVEWAY SECTION

WHERE PROPERTY IS LOWER THAN STREET & SIDEWALK IS ABUTTING CURB
ITEM 503.1

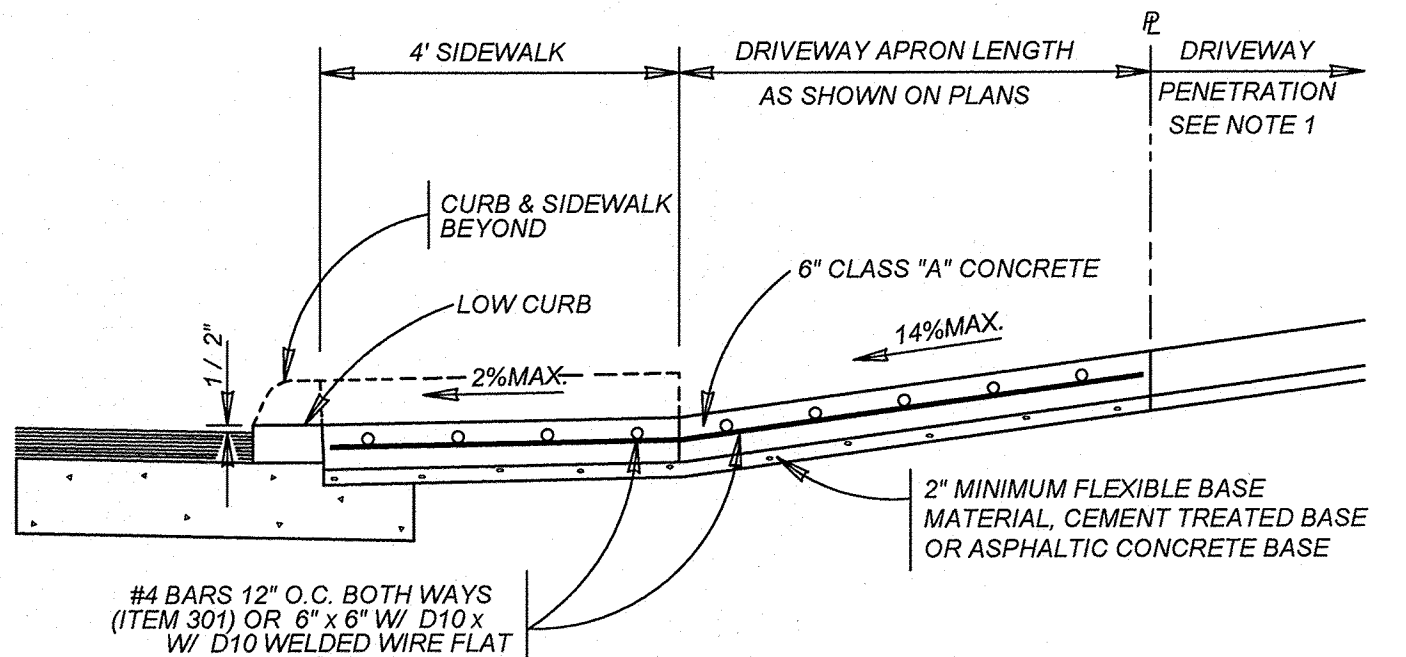


TYPICAL COMMERCIAL DRIVEWAY SECTION

WITH SIDEWALK ABUTTING CURB
ITEM 503.2

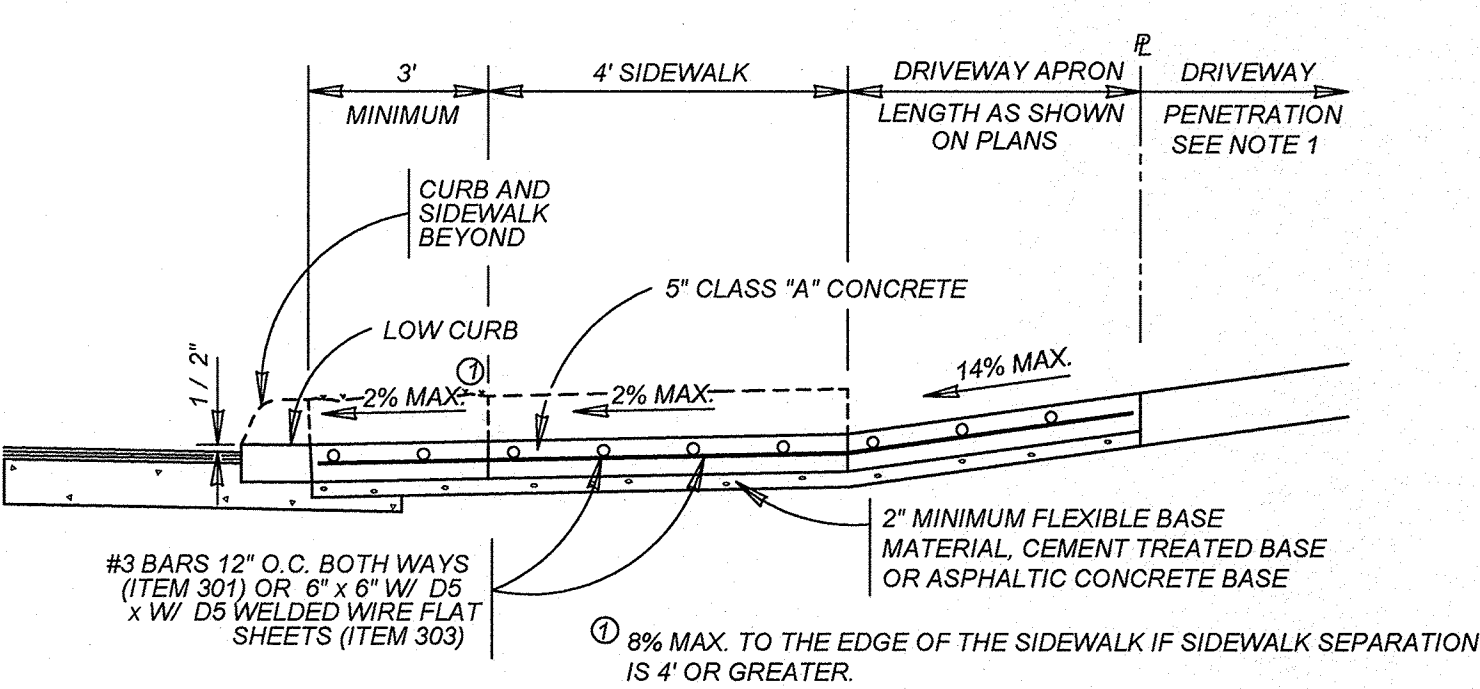


TYPICAL RESIDENTIAL DRIVEWAY SECTION

WITH SIDEWALK SEPARATED FROM CURB
ITEM 503.1

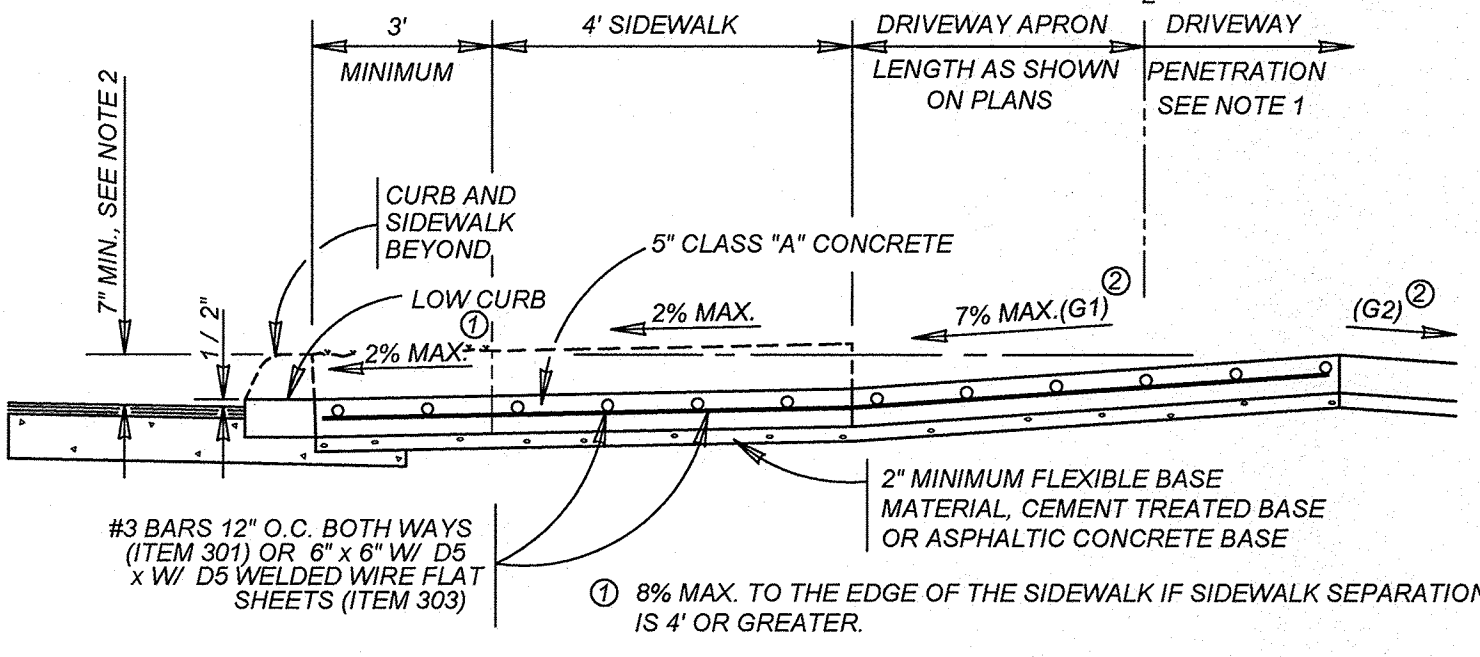

TYPICAL RESIDENTIAL DRIVEWAY SECTION

WHERE PROPERTY IS LOWER THAN STREET & SIDEWALK IS SEPARATED FROM CURB
ITEM 503.1

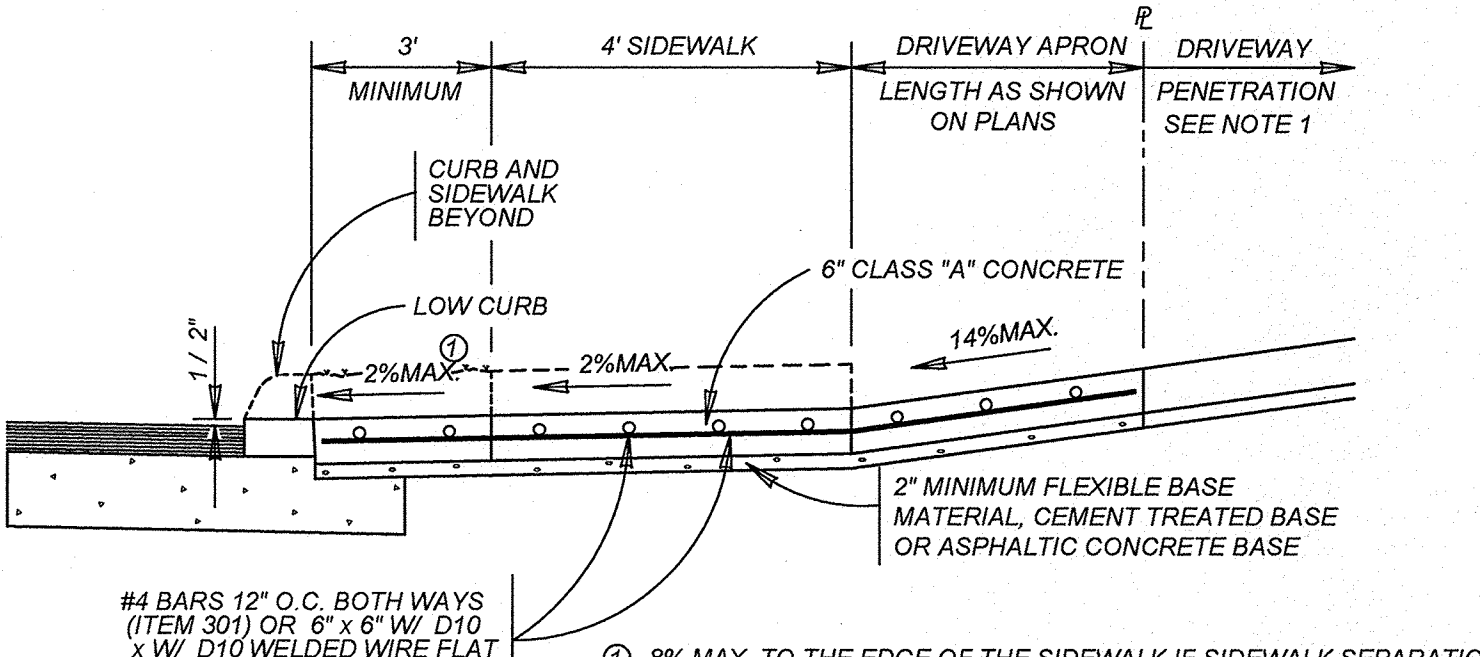

TYPICAL COMMERCIAL DRIVEWAY SECTION


WITH SIDEWALK SEPARATED FROM CURB
ITEM 503.2

CONCRETE DRIVEWAY NOTES

1. DRIVEWAY PENETRATION REFERS TO A PORTION OF THE DRIVEWAY THAT MAY BE NECESSARY TO RECONSTRUCT WITHIN PRIVATE PROPERTY TO COMPLY WITH A MAXIMUM DRIVEWAY SLOPE. THIS PORTION OF THE DRIVEWAY SHALL BE PAID FOR UNDER THE FOLLOWING ITEMS AS MAY APPLY:
A) CONCRETE DRIVEWAY PAID FOR UNDER ITEM NO. 503.1 OR 503.2.
B) ASPHALTIC CONCRETE DRIVEWAY PAID FOR UNDER ITEM NO. 503.4 AND SHALL INCLUDE A MINIMUM OF 1" ASPHALT TYPE 'D' & 6" FLEXIBLE BASE
C) GRAVEL DRIVEWAY PAID FOR UNDER ITEM NO. 503.5 AND SHALL INCLUDE A MINIMUM OF 6" FLEXIBLE BASE
2. 7" MINIMUM HEIGHT WILL NOT NECESSARILY OCCUR AT THE PROPERTY LINE. IT MAY OCCUR WITHIN THE RIGHT OF WAY OR WITHIN THE DRIVEWAY PENETRATION ON PRIVATE PROPERTY.
3. THE PROPOSED DRIVEWAY SHOULD MATCH THE EXISTING WIDTH AT THE PROPERTY LINE BUT UNLESS AUTHORIZED BY THE CITY TRAFFIC ENGINEER, THE WIDTH SHALL BE WITHIN THE FOLLOWING VALUES:

TYPE	MINIMUM	MAXIMUM
RESIDENTIAL	10'	20'
COMMERCIAL - ONE WAY	12'	20'
COMMERCIAL - TWO WAY	24'	30'

4. FOR LOCAL TYPE "A" STREETS, SIDEWALK SHALL HAVE A MINIMUM WIDTH OF 4' AND IF SEPARATED FROM THE CURB, THE SIDEWALK SHALL BE LOCATED A MINIMUM OF 3' FROM THE BACK OF CURB.
5. FOR OTHER THAN LOCAL TYPE "A" STREETS, THE SIDEWALK SHALL HAVE A MINIMUM WIDTH OF 4' AND SEPARATED A MINIMUM OF 3' FROM THE BACK OF CURB OR, AS AN OPTION, THE SIDEWALK SHALL HAVE A MINIMUM WIDTH OF 6' WHEN LOCATED AT THE BACK OF CURB.
6. DUMMY JOINTS PARALLEL TO THE CURB SHALL BE PLACED WHERE THE SIDEWALK MEETS THE DRIVEWAY. DUMMY JOINTS PERPENDICULAR TO THE CURB, AND WITHIN THE BOUNDARIES OF THE PARALLEL DUMMY JOINTS, SHALL BE PLACED AT INTERVALS EQUAL TO THE WIDTH OF THE SIDEWALK.
7. A MINIMUM OF TWO ROUND AND SMOOTH DOWEL BARS 3/8" IN DIAMETER AND 18" IN LENGTH SHALL BE SPACED 18" APART AT EACH EXPANSION JOINT.
8. SIDEWALK RAMP LENGTHS SHALL BE OF SUFFICIENT LENGTH TO MAINTAIN 8.33% (1:12) MAXIMUM SLOPE. WHERE SIDEWALKS CROSS DRIVEWAYS, SIDEWALK CROSS SLOPE SHALL NOT EXCEED 2%.
9. SIDEWALK RAMP SURFACE SHALL BE BRUSH FINISHED.

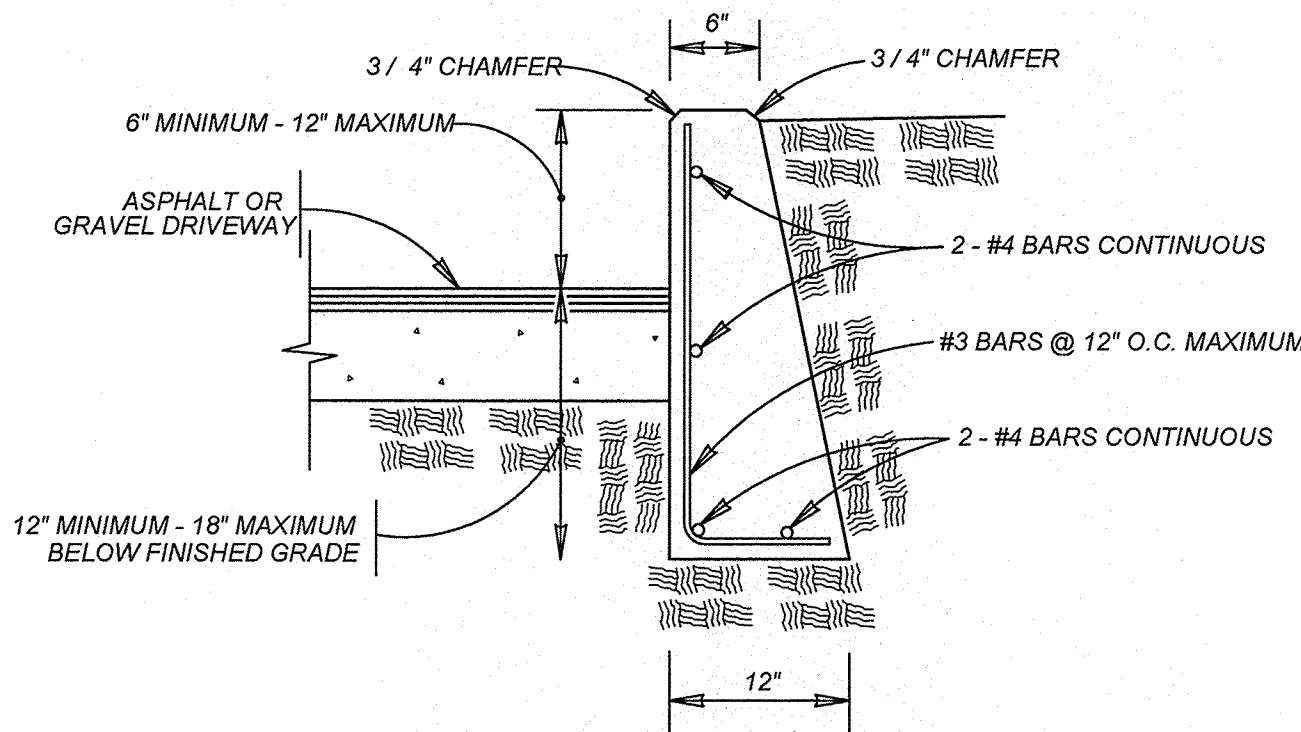


NOTE:

1. COST OF REINFORCEMENT TO BE INCLUDED IN UNIT COST OF ITEM 307.1.
2. CONCRETE RETAINING WALL COMBINATION TYPE SHALL BE USED FOR CONCRETE DRIVEWAYS.


DRIVEWAY - CONCRETE RETAINING WALL

ON COMPACTED SUBGRADE
ITEM 307.1

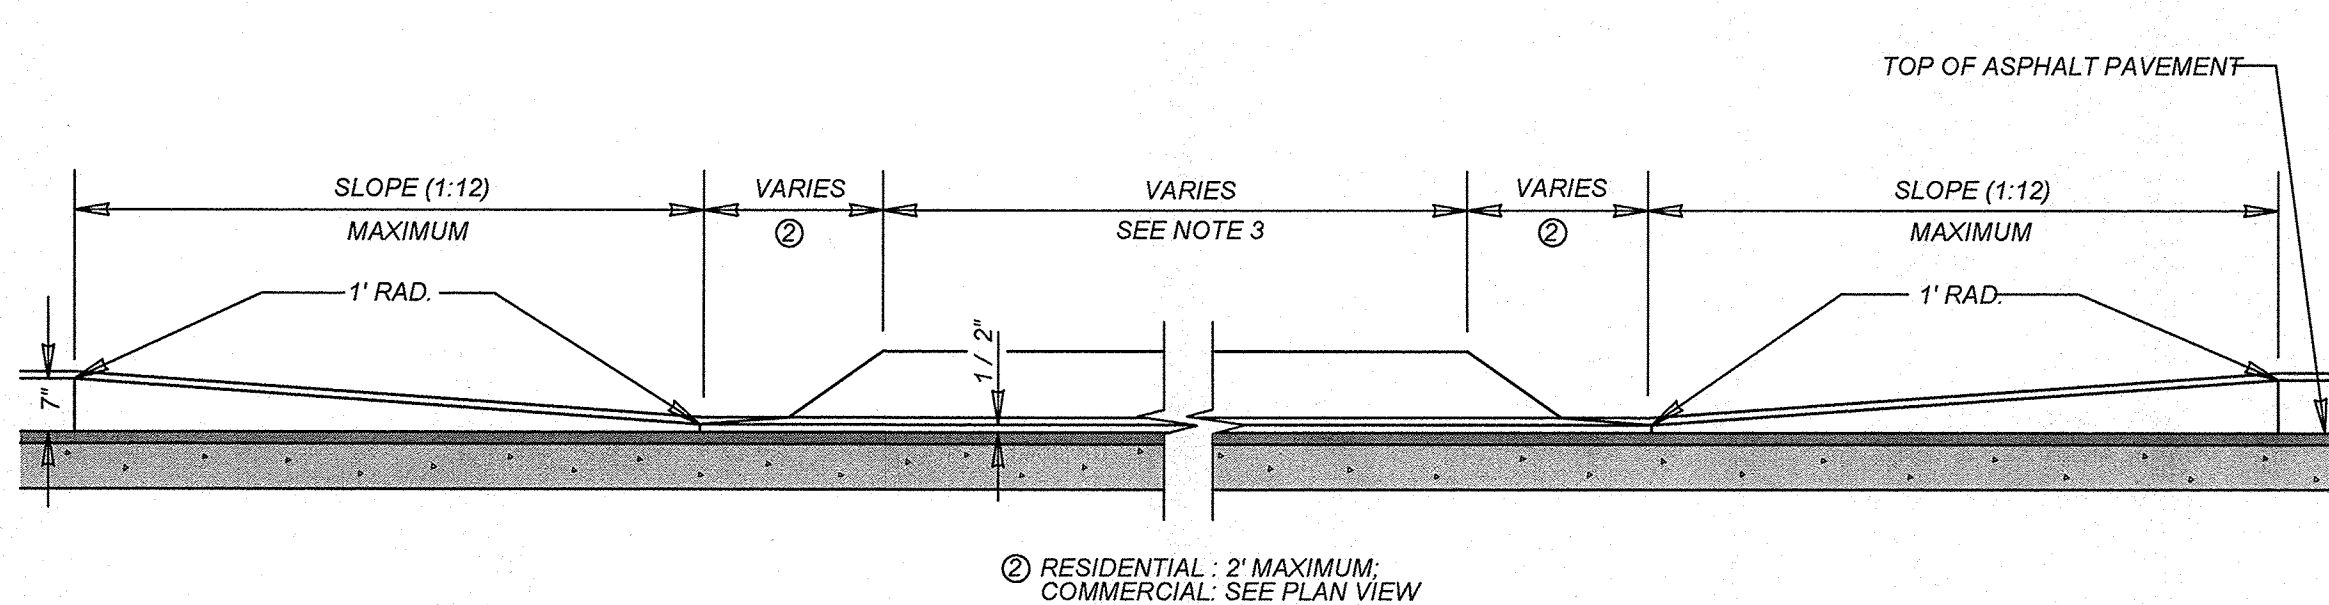


CURB PROFILE AT DRIVEWAY

WITH SIDEWALK ABUTTING CURB

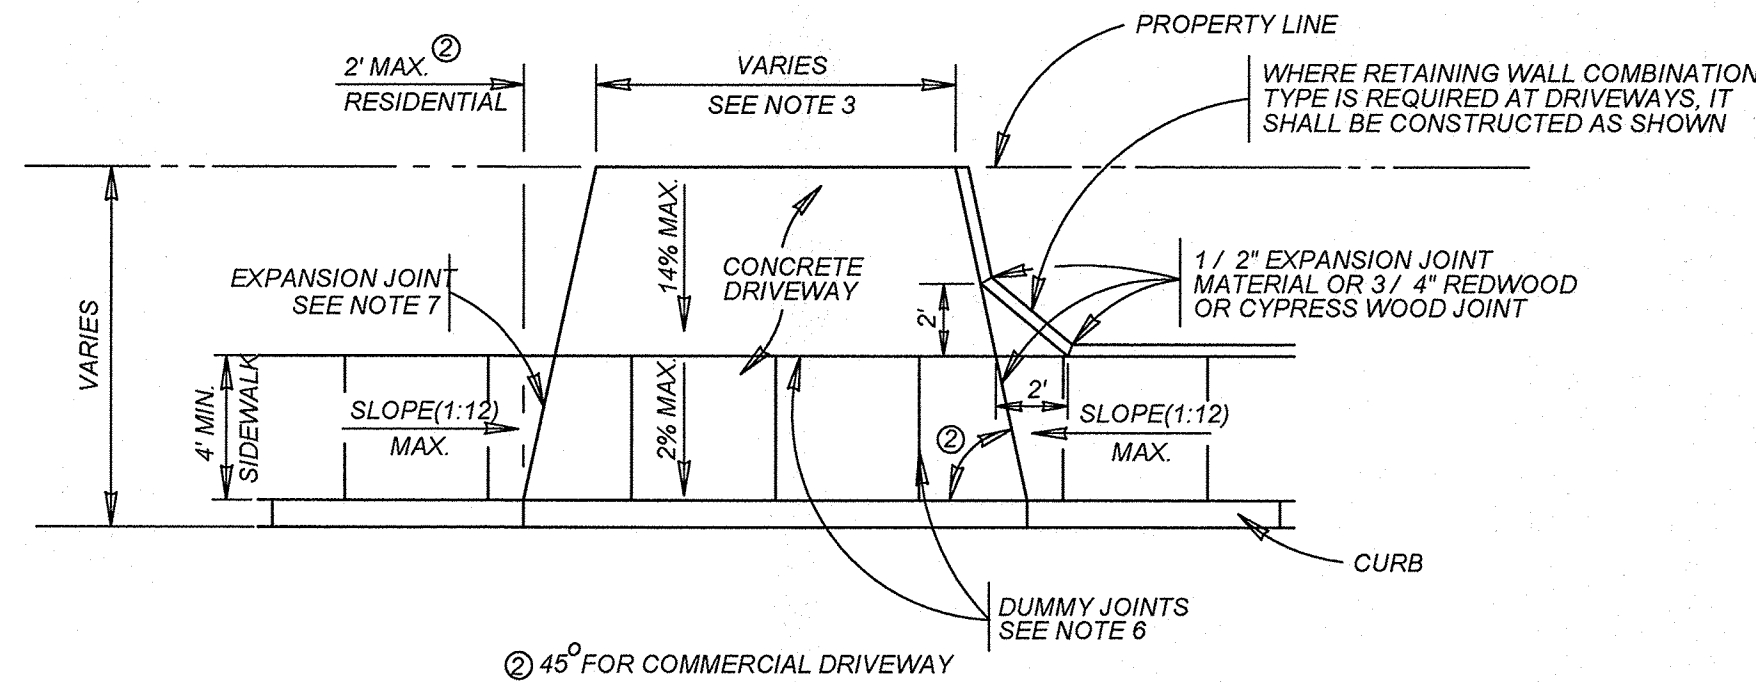


TYPICAL DRIVEWAY PLAN VIEW

WITH SIDEWALK ABUTTING CURB

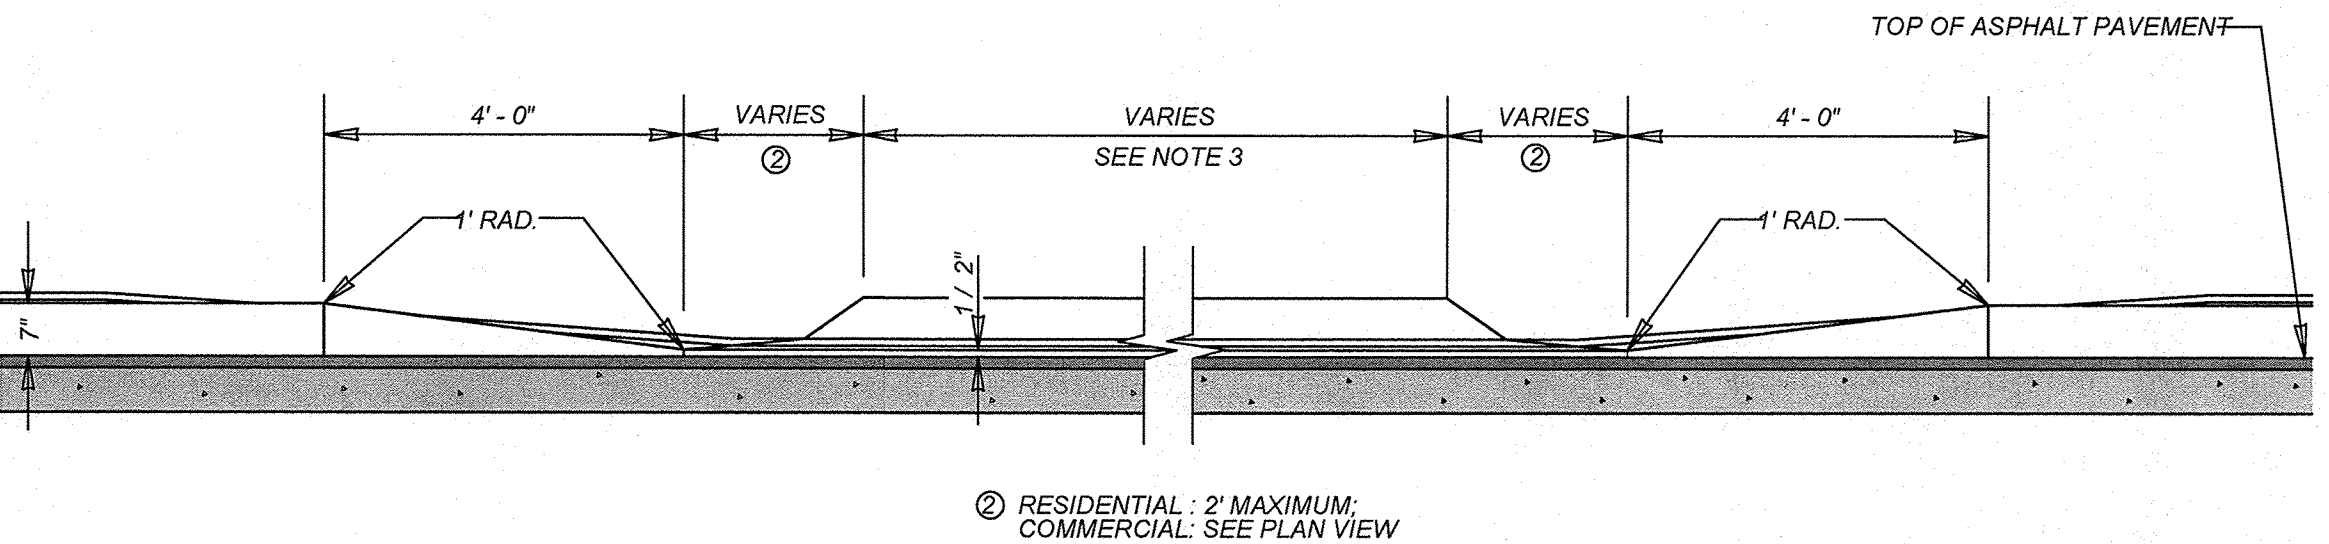

CURB PROFILE AT DRIVEWAY

WITH SIDEWALK SEPARATED FROM CURB

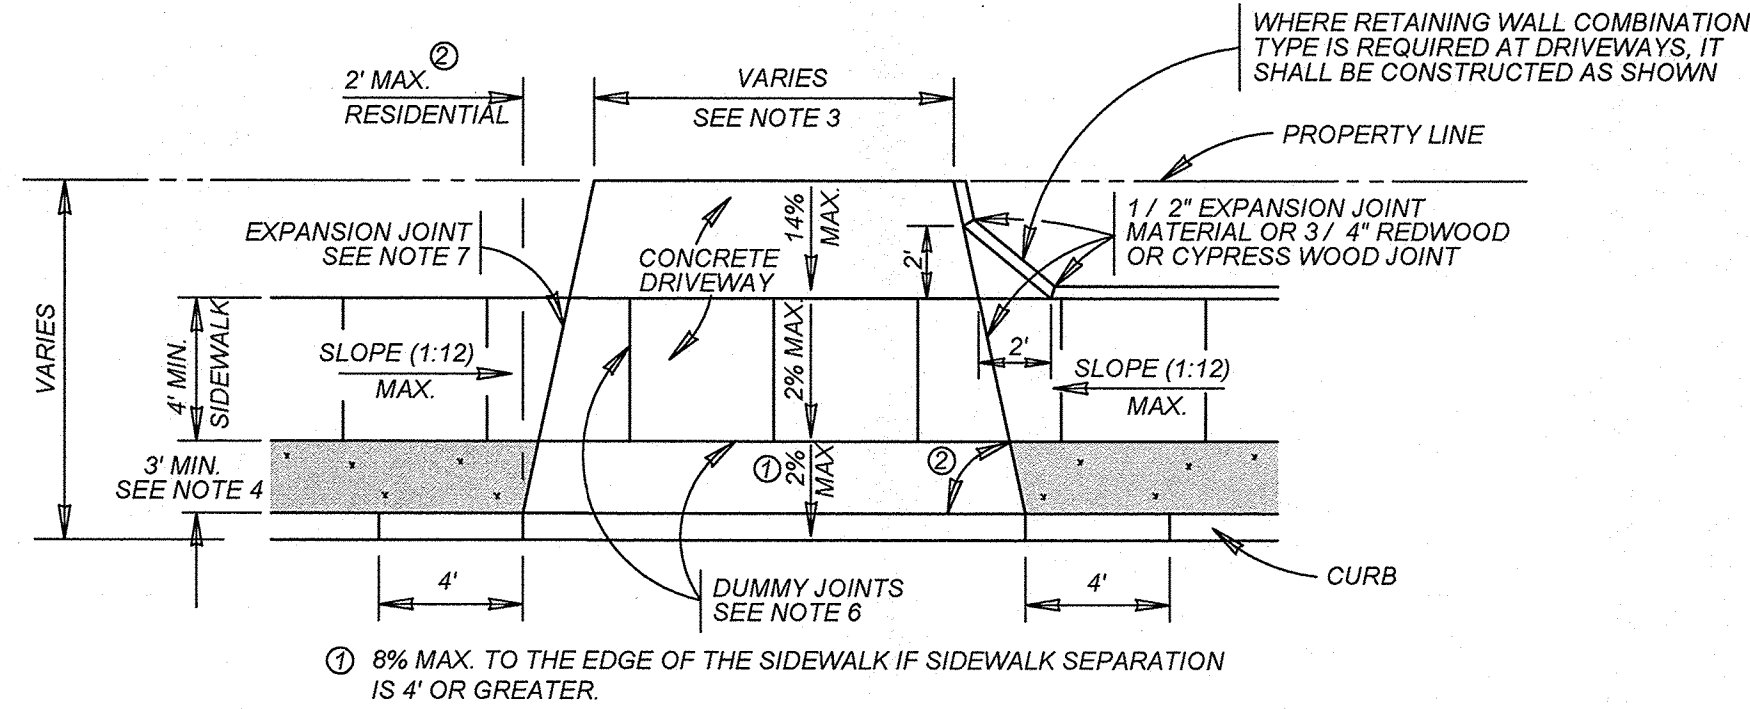

TYPICAL DRIVEWAY PLAN VIEW

WITH SIDEWALK SEPARATED FROM CURB

MAY 2009

CITY OF SAN ANTONIO

CAPITAL IMPROVEMENTS MANAGEMENT SERVICES DEPARTMENT

CONCRETE DRIVEWAY STANDARDS

% SUBMITTAL	PROJECT NO.	DATE
DRWN. BY: V. VASQUEZ	DSGN. BY:	CHKD. BY: R.S. HOSSEINI, P.E.

PLAT NO.
22-11800448

JOB NO. 314-51-03

DATE: ---

DRAWN/SD CHECKED/JM


SHEET NUMBER:

1) WITHIN THE CITY'S EXTRATERRITORIAL JURISDICTION, STREET NAME SIGNS SHALL BE INSTALLED AT ALL INTERSECTIONS WITHIN AND ABUTTING THE SUBDIVISION. SUCH SIGNS SHALL BE MANUFACTURED AND INSTALLED BY THE SUBDIVIDER IN ACCORDANCE TO SPECIFICATIONS OF, AND SUBJECT TO PLAN REVIEWS AND INSPECTIONS BY THE COUNTY DEPARTMENT OF PUBLIC WORKS.


2) REGULATORY AND WARNING TRAFFIC SIGNS SHALL BE INSTALLED WITHIN AND ABOUTING THE SUBDIVISION IN ACCORDANCE WITH THE "TEXAS MANUAL ON UNIFORM TRAFFIC CONTROL DEVICES (TMUTCD)," AS REQUIRED BY THE CITY'S DEVELOPMENT SERVICES DEPARTMENT OR COUNTY'S DEPARTMENT OF PUBLIC WORKS. SUCH SIGNS SHALL BE MANUFACTURED AND INSTALLED BY THE SUBDIVIDER IN ACCORDANCE WITH THE CITY'S DEVELOPMENT SERVICES DEPARTMENT OR COUNTY'S DEPARTMENT OF PUBLIC WORKS. SUCH SIGNS SHALL BE INSPECTED BY THE CITY'S DEVELOPMENT SERVICES DEPARTMENT OR COUNTY'S DEPARTMENT OF PUBLIC WORKS. WARNING AND REGULATORY SIGNS SHALL NOT BE ACCEPTED BY THE CITY UNTIL THE STREET HAS BEEN ACCEPTED FOR MAINTENANCE BY THE CITY.

CONTRACTOR AND/OR CONTRACTOR'S INDEPENDENTLY RETAINED EMPLOYEE OR STRUCTURAL DESIGN/GEOTECHNICAL/SAFETY/EQUIPMENT CONSULTANT, IF ANY, SHALL REVIEW THESE PLANS AND ANY ADDITIONAL PLANS, SPECIFICATIONS, AND/OR PROCEDURES FOR THE PROJECT DESCRIBED IN THE PROJECT WORK AREA IN ORDER TO IMPLEMENT CONTRACTOR'S TRENCH EXCAVATION SAFETY PROTECTION SYSTEMS, PROGRAMS AND/OR PROCEDURES FOR THE PROJECT DESCRIBED IN THE PROJECT WORK AREA. CONTRACTOR AND/OR CONTRACTOR'S INDEPENDENTLY RETAINED EMPLOYEE OR SAFETY CONSULTANT SHALL IMPLEMENT A TRENCH EXCAVATION SAFETY PROTECTION SYSTEM, PROGRAMS AND/OR PROCEDURES, INCLUDING THE PRESENCE AND ACTIVITIES OF INDIVIDUALS WORKING IN AND AROUND TRENCH EXCAVATION.



A BEXAR COUNTY PERMIT MUST BE
OBTAINED BEFORE WORKING IN
BEXAR COUNTY R.O.W.

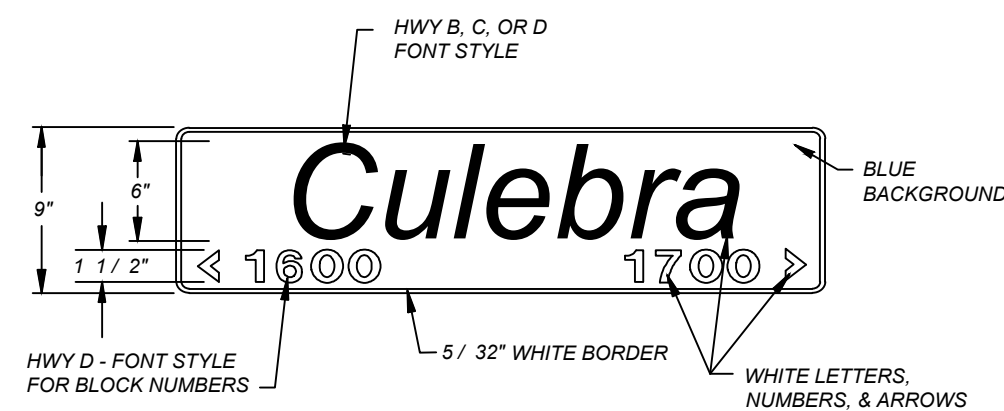


9" STREET NAME SIGN

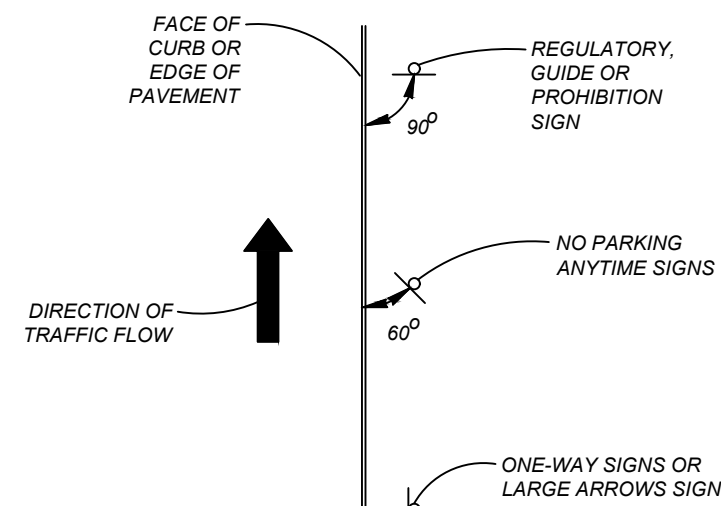


TYPICAL GROUND MOUNTED
SIGN PLACEMENT

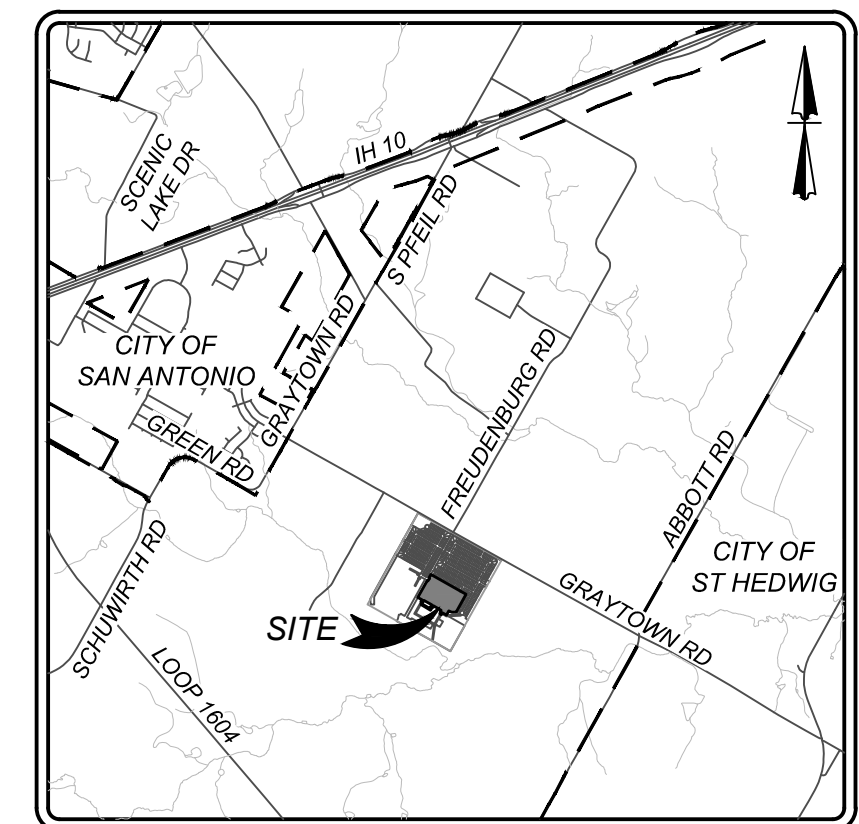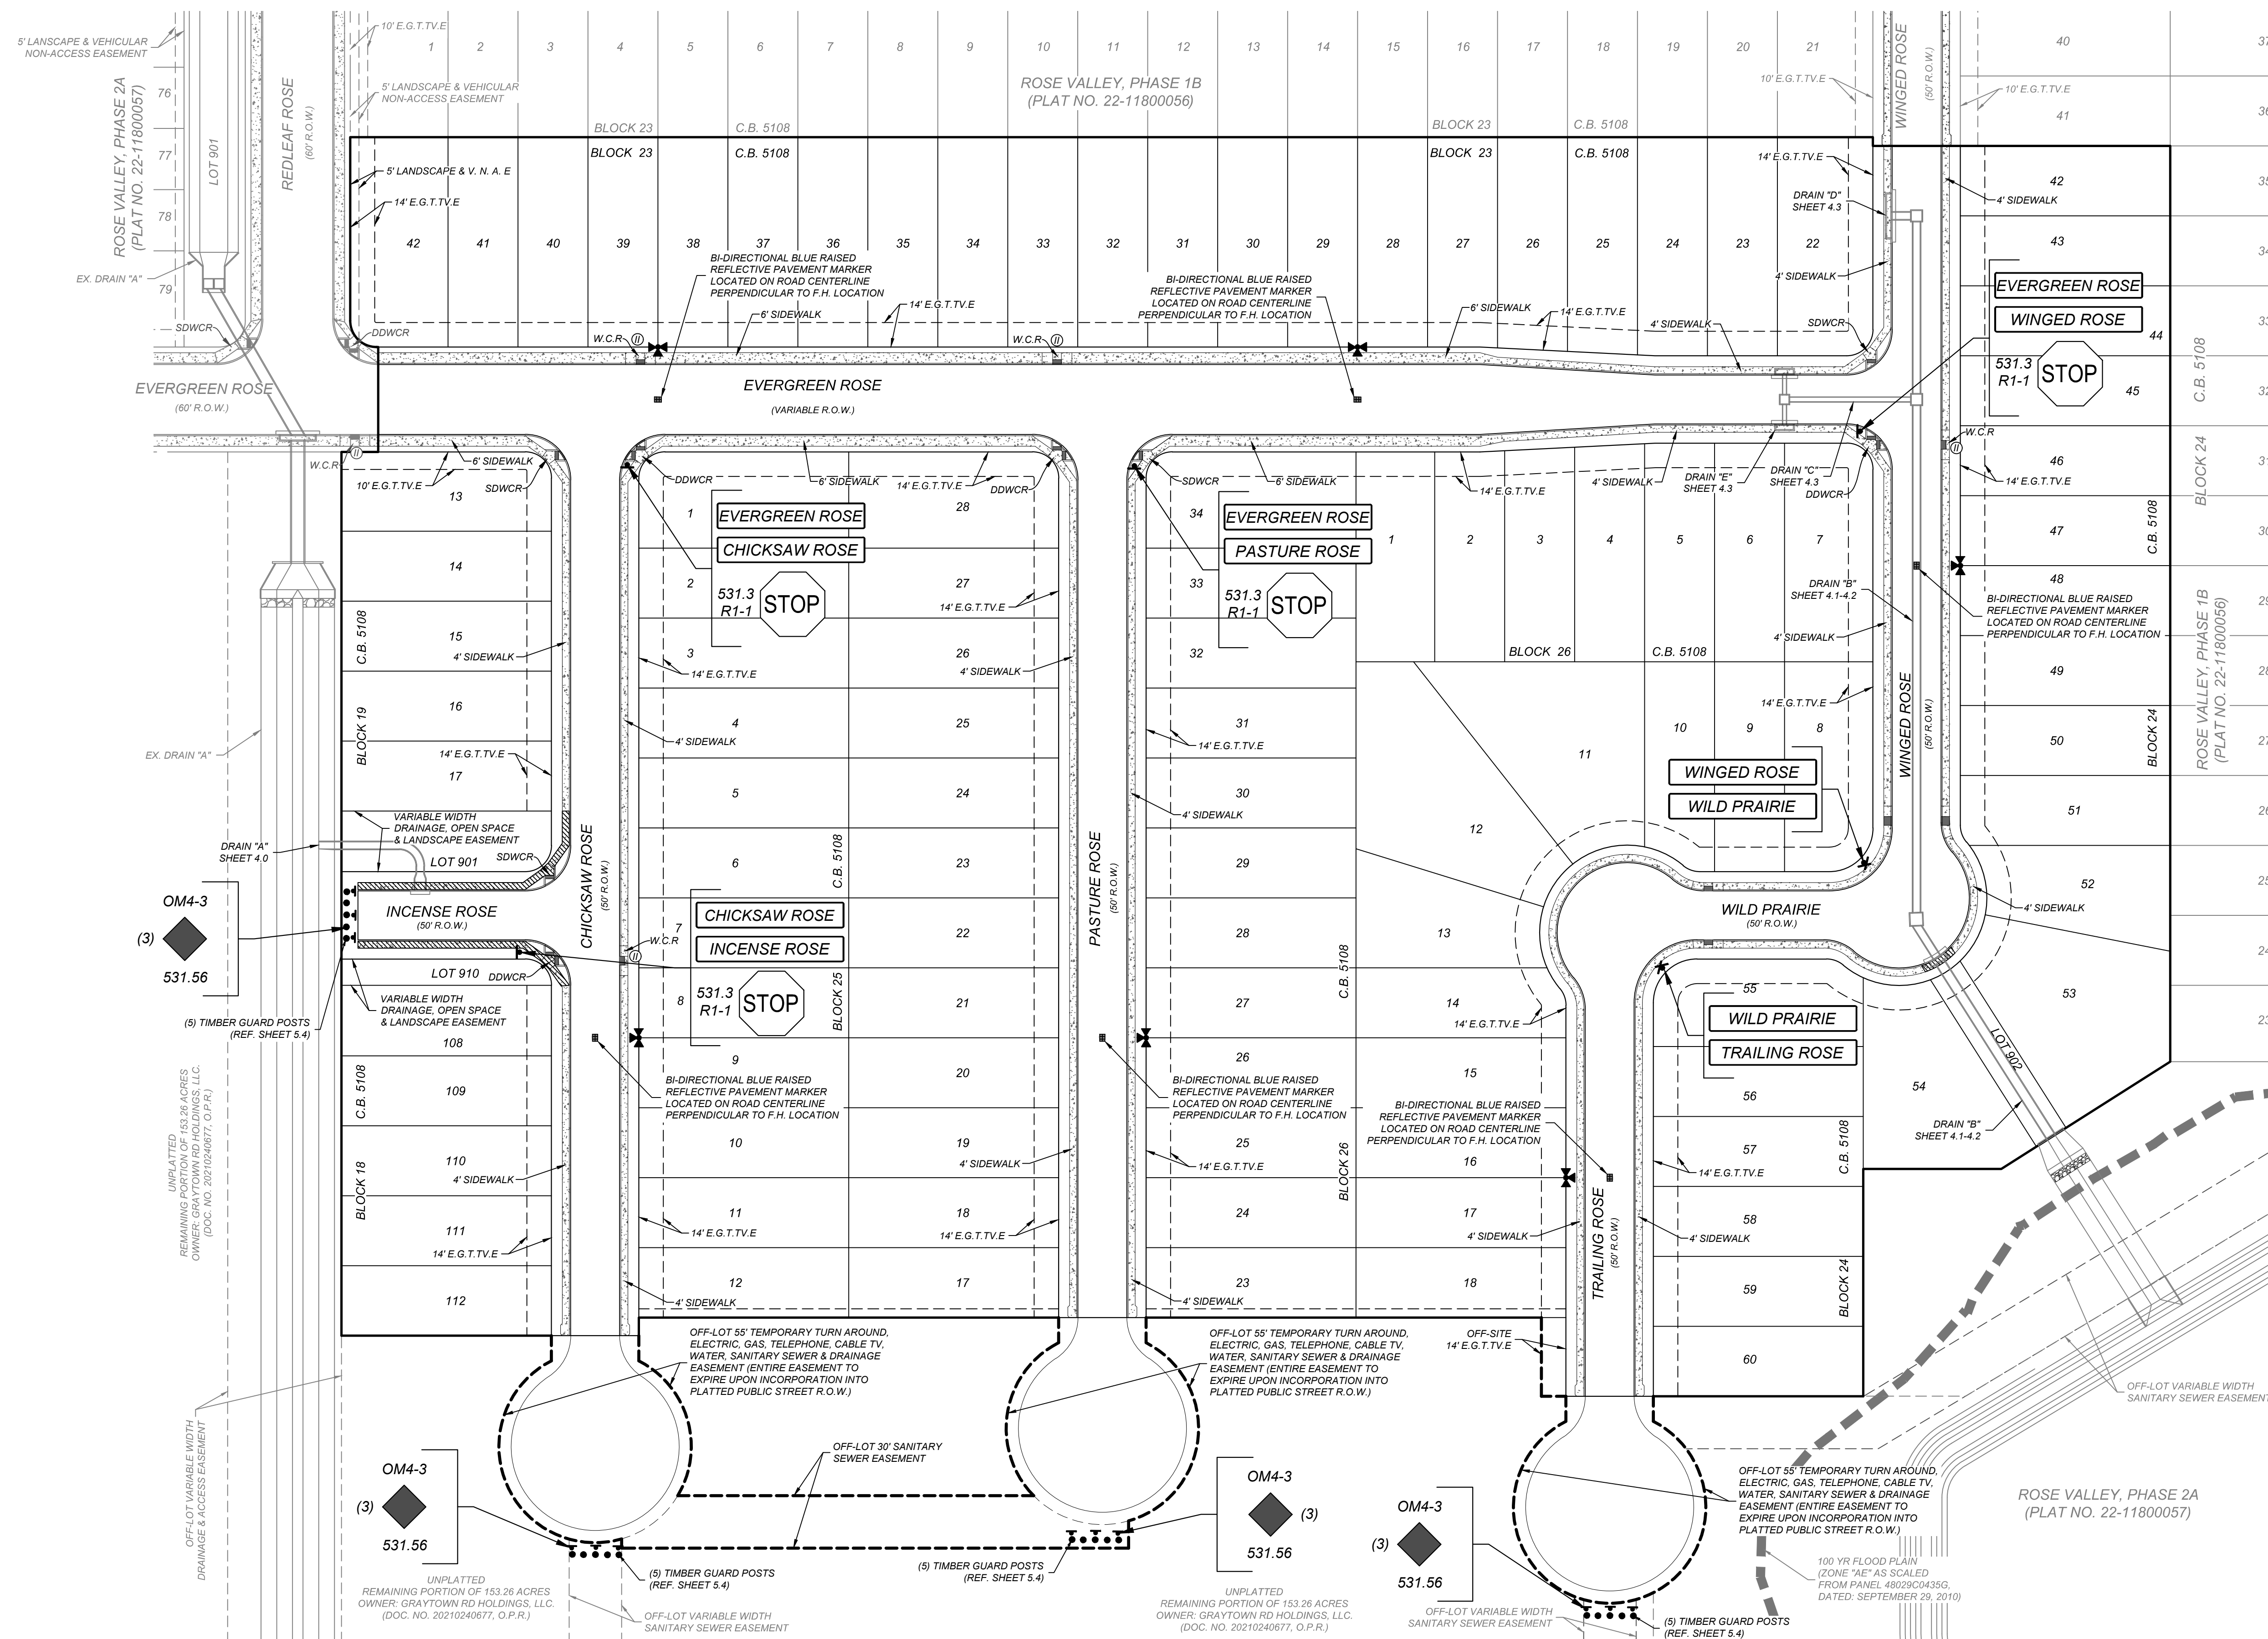


LOCATION MAP

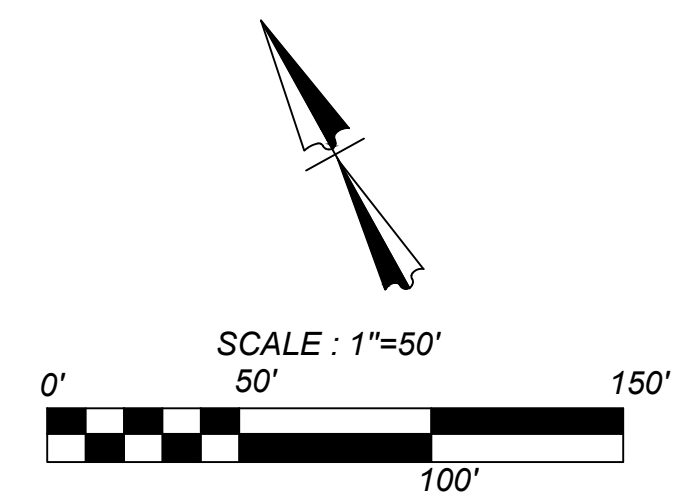

LEGEND

 - R.O.W. = RIGHT OF WAY
- C.B. = COUNTY BLOCK
- E.G.T.V.T.E. = ELECTRIC, GAS, TELEPHONE
& CABLE EASEMENT
- V.N.A.E. = VEHICULAR NON-ACCESS EASEMENT
- W.C.R. = WHEELCHAIR RAMPS
SEE SHEET 5-5-6
- ⑦ = WHEELCHAIR RAMP TYPE II
SEE SHEET 5-5-6
- S.D.W.C.R. = SINGLE DIRECTIONAL WHEEL CHAIR RAMP
SEE SHEET 5-5-6
- D.D.W.C.R. = DOUBLE DIRECTIONAL WHEEL CHAIR RAMP
SEE SHEET 5-5-6
-  = SIDEWALK TO BE CONSTRUCTED
BY DEVELOPER.
-  = SIDEWALK TO BE BUILT AT THE TIME
OF HOME CONSTRUCTION

NOTE: ALL PAVEMENT MARKINGS TO BE THERMOPLASTIC

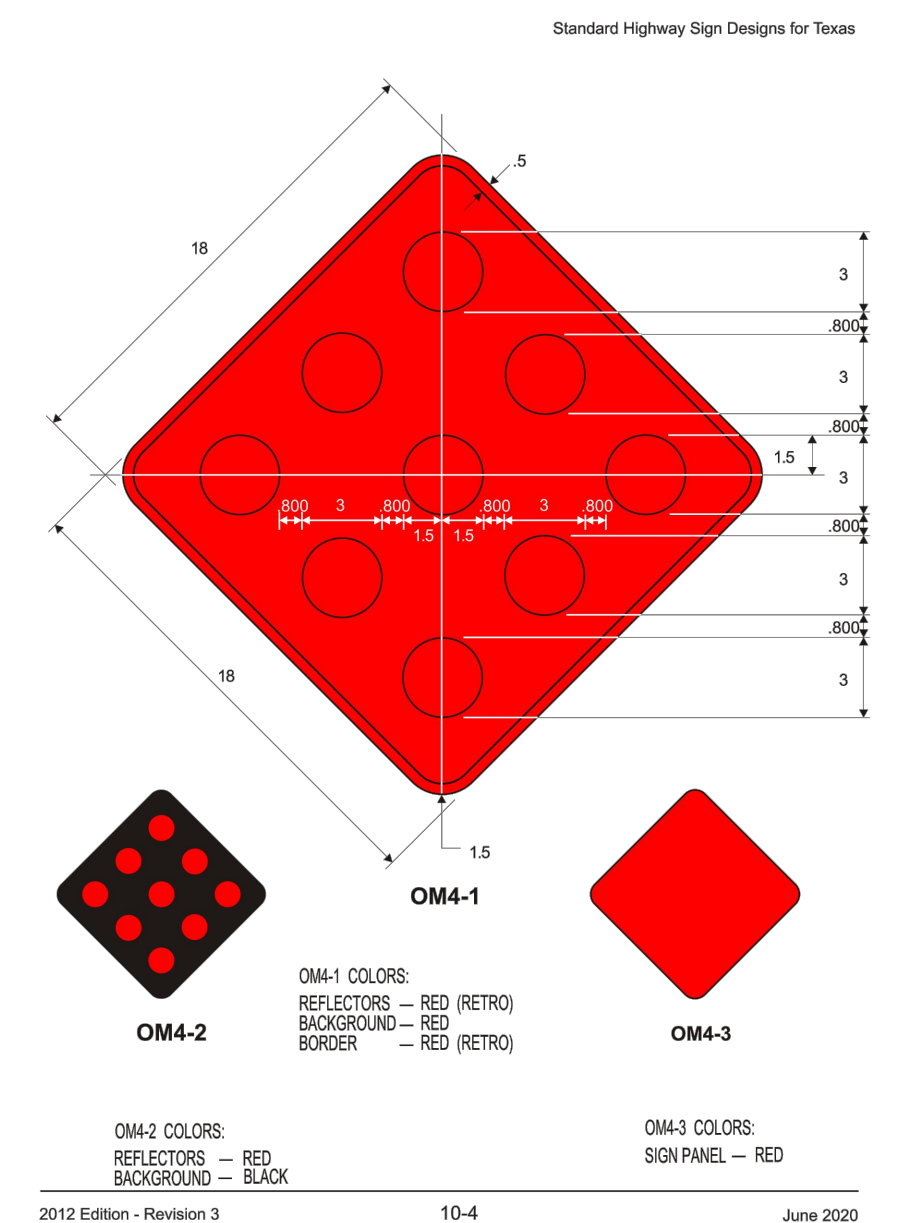

KIEWIT ENGINEERS + SURVEYING
has joined Colliers Engineering & Design
3421 Passano Pkwy, Suite 200, San Antonio, TX 78241
Phone #: (210) 979-8444 • Fax #: (210) 979-8441
TBPE Firm #: 9513 • TPLS Firm #: 10122300



12/21/23

ROSE VALLEY PHASE 3A
BEXAR COUNTY, TEXAS

TRAFFIC SIGNAGE AND SIDEWALK PLAN

PLAT NO.
22-11800448

DB NO. 314-51-03

ATE: ----

RAWN:SD CHECKED:JM


SHEET NUMBER:

58


0.0

Date: Nov 06, 2023, 4:23pm User ID: LMartinez
File: N:\314\51\03\Design\Civil\STREETS\TS_3145103.dwg


THIS DOCUMENT HAS BEEN PRODUCED FROM MATERIAL THAT WAS STORED AND/OR TRANSMITTED ELECTRONICALLY AND MAY HAVE BEEN INADVERTENTLY ALTERED. RELY ONLY ON FINAL HARDCOPY MATERIALS BEARING THE CONSULTANT'S ORIGINAL SIGNATURE AND SEAL

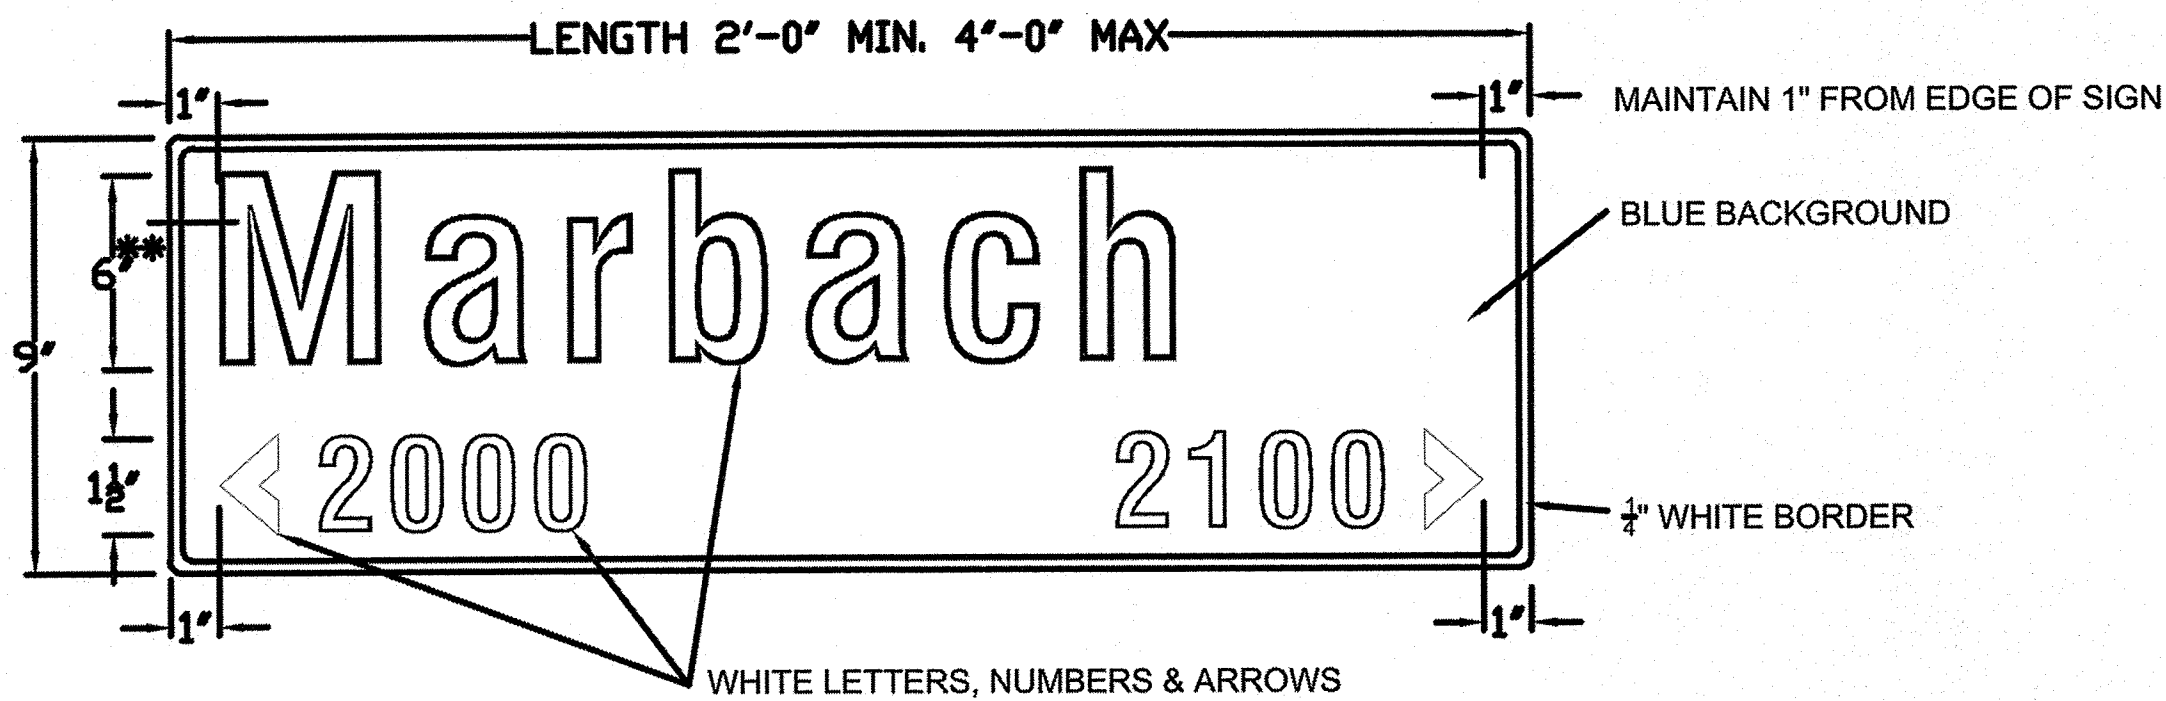

9" GROUND MOUNT STREET NAME SIGNS

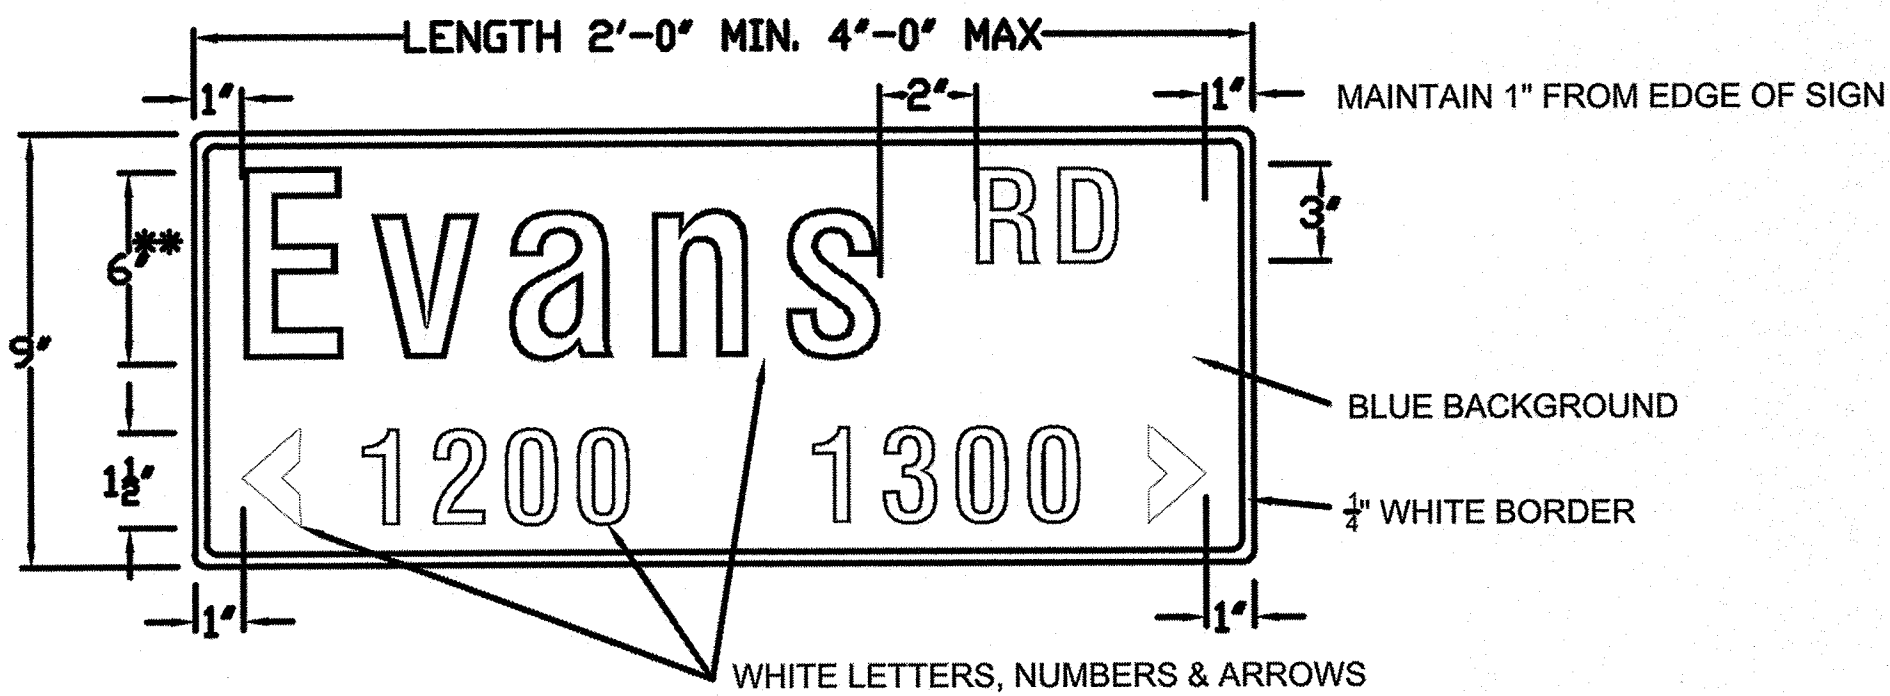



9" GROUND MOUNT STREET NAME SIGNS
WITH STREET DESIGNATION

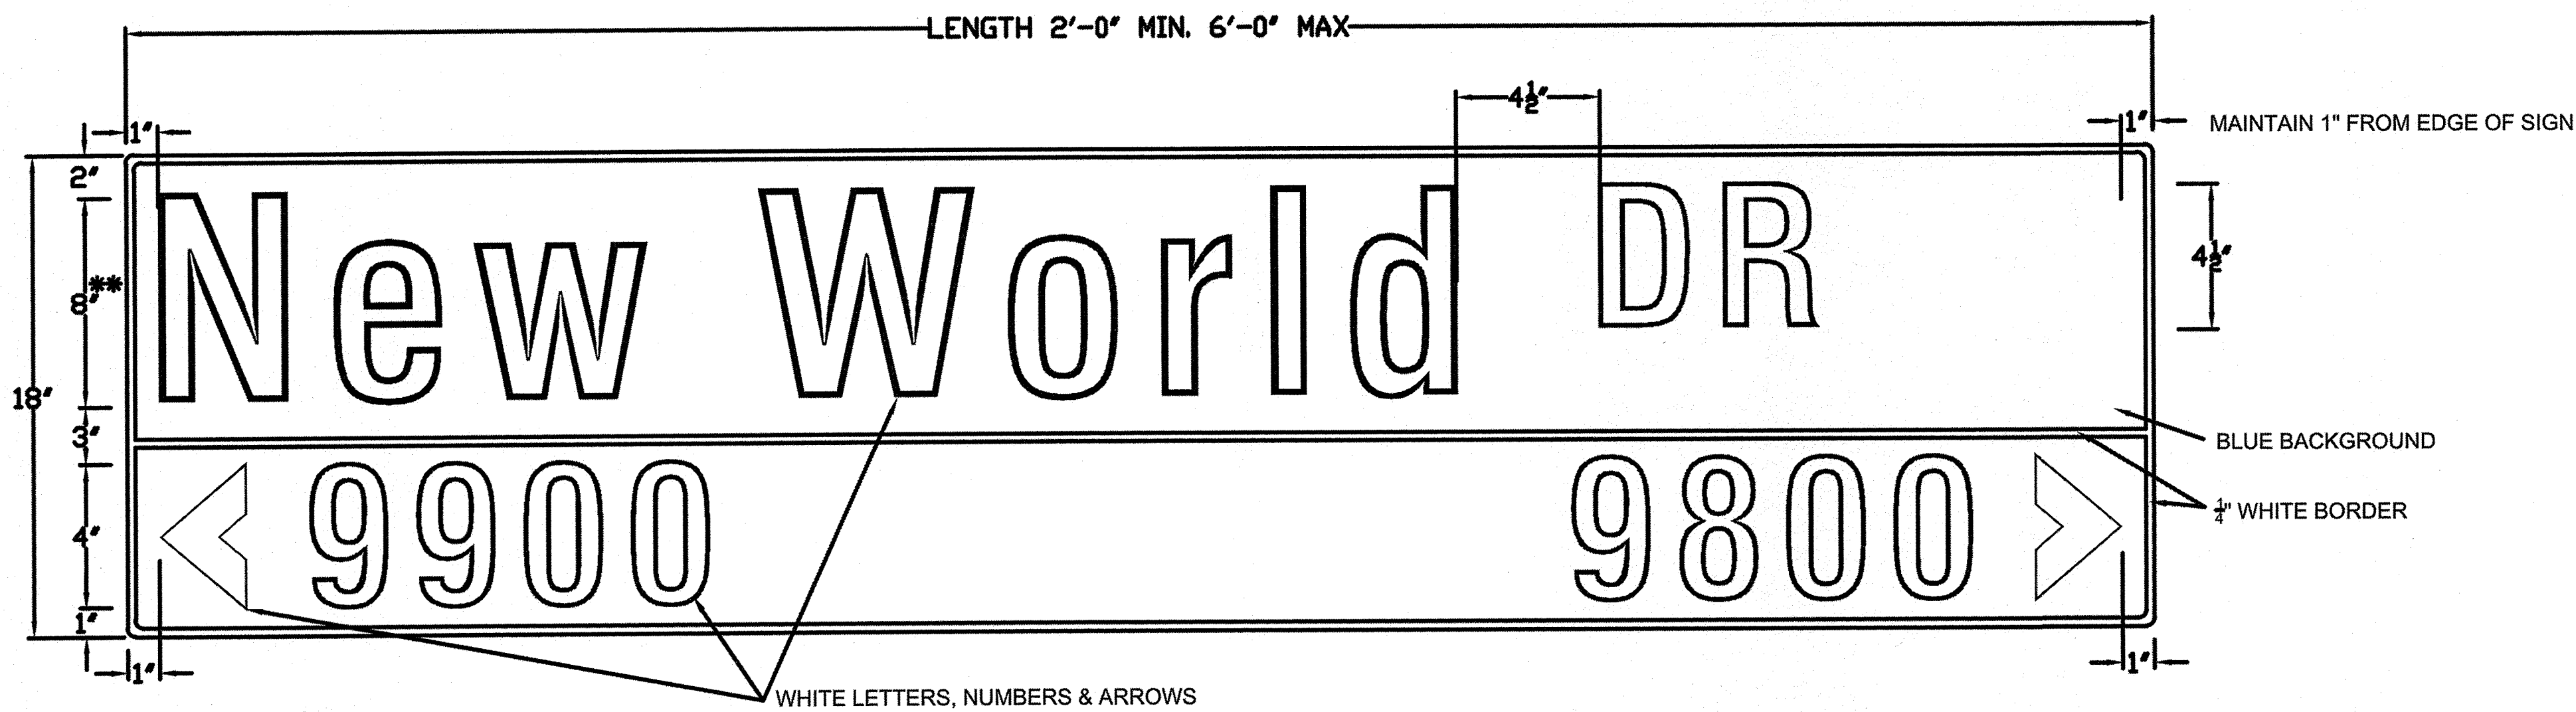

18" OVERHEAD STREET NAME SIGNS

	18" OVERHEAD SIGN	9" GROUND MOUNT SIGNS
HEIGHT	18" (381 mm)	9" (228 mm)
LENGTH	48" (1200 mm) MIN. 72" (1800 mm) MAX. 1" (300mm) INCREMENTS OF LENGTH	24" (600 mm) MIN. 48" (1200 mm) MAX. 6" (150mm) INCREMENTS OF LENGTH
THICKNESS	0.125" (3 mm)	
SUBSTRATE	ALUMINUM ALLOY, 5052-H38 (ASTM B-209 GOLD CHROMATE FINISH)	
SIGN FACE MATERIALS	BLUE FILM * OVER DIAMOND GRADE - ASTM Type XI Non-Fluorescent	BLUE FILM * OVER HIGH INTENSITY PRISMATIC- ASTM Type IV
LEGENDS AND SYMBOLS	SERIES D, B OR C IF NAME OTHERWISE EXCEEDS MAXIMUM SIGN LENGTH	
COLOR	WHITE LEGEND ON BLUE BACKGROUND	
LETTER TRACKING	17% (USUAL) 10% (MIN.)	10%

* ACRYLIC ELECTRONIC CUTTABLE FILM

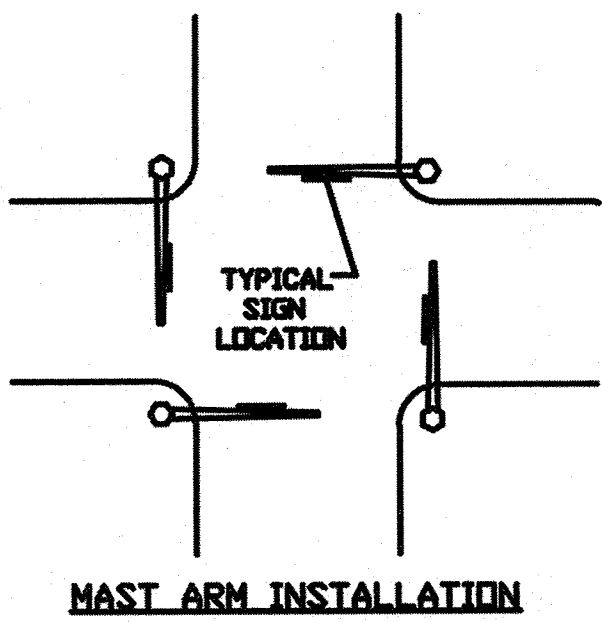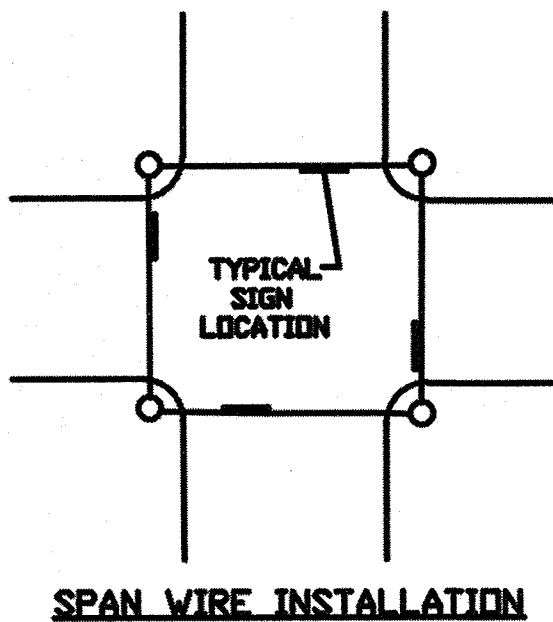

SIGN FACE MATERIALS
SHALL CONFORM TO:

- STANDARD SPECIFICATIONS FOR
CONSTRUCTION OF ROADS &
BRIDGES ON FEDERAL HIGHWAY
PROJECTS - FP-03 U.S.
CUSTOMARY UNITS SECTION 718
- GENERAL SERVICES
ADMINISTRATION FEDERAL
SPECIFICATIONS L-S-300C
- ASTM D 4956 - 09e1

Bexar County Public Works







Street Name Sign Details

DESIGN BY	DRAWN BY
CHECKED BY	DATE
FILE NO.	
SHEET	1

ROSE VALLEY PHASE 3A
BEXAR COUNTY, TEXAS
TRAFFIC SIGNAGE NOTES & DETAIL SHEET


PLAT NO.
22-11800448
JOB NO. 314-51-03
DATE: ---
DRAWN:SD CHECKED:JM
SHEET NUMBER:

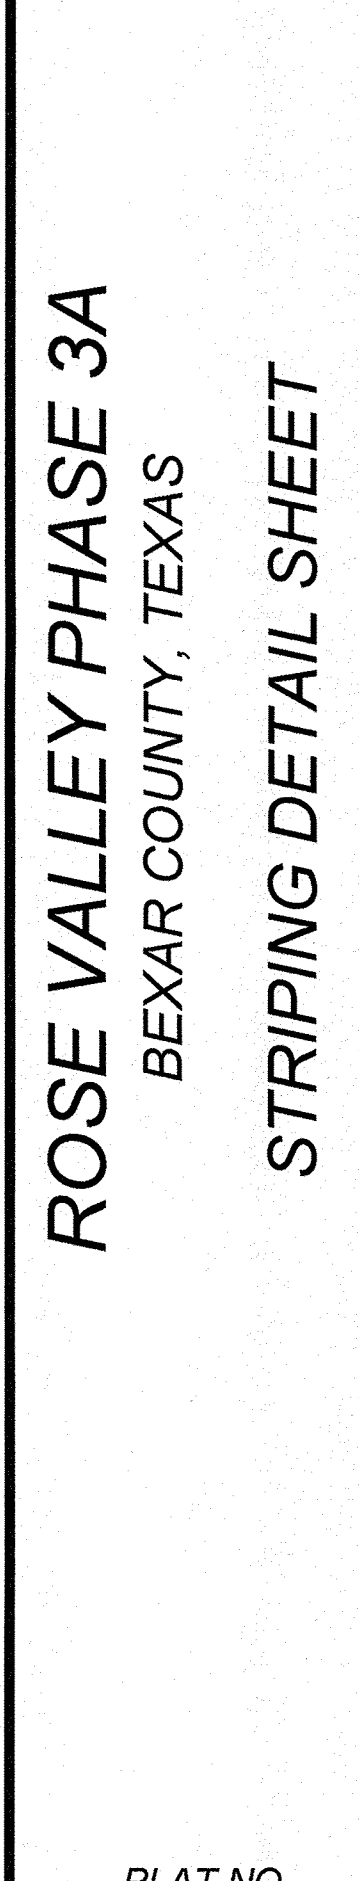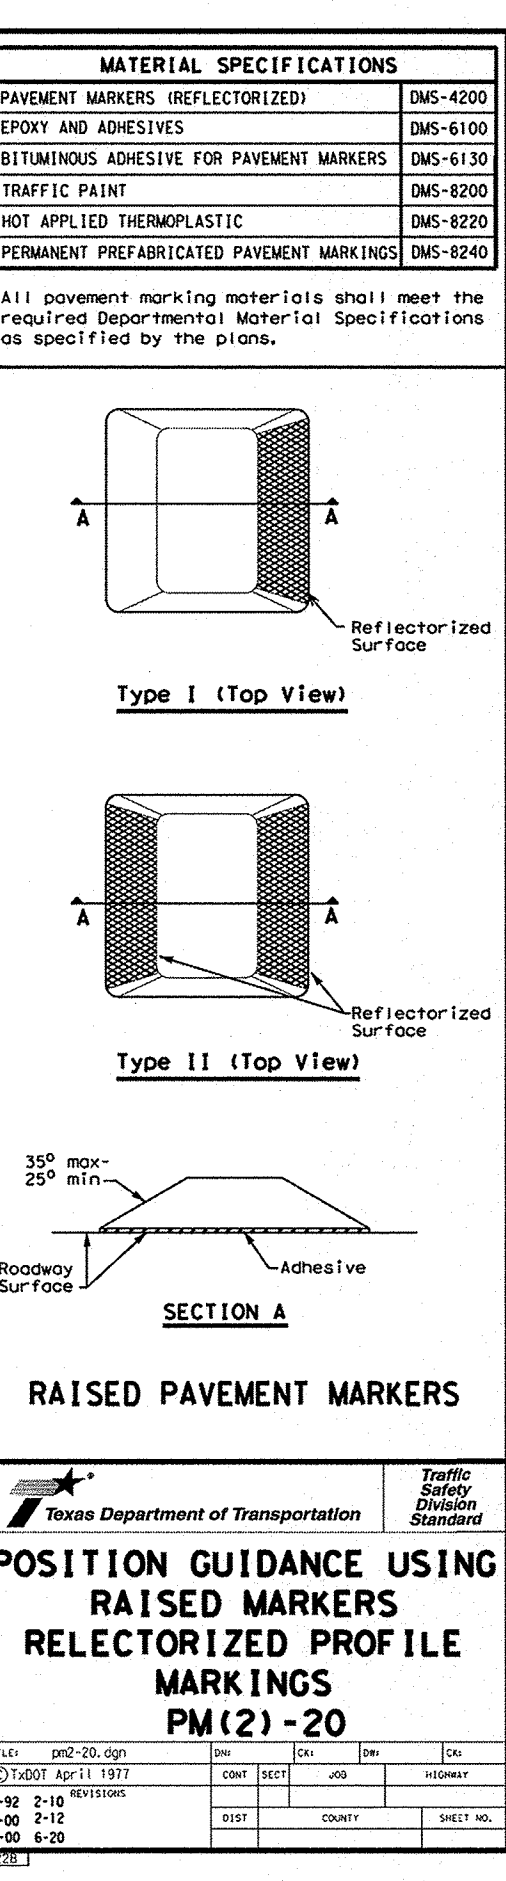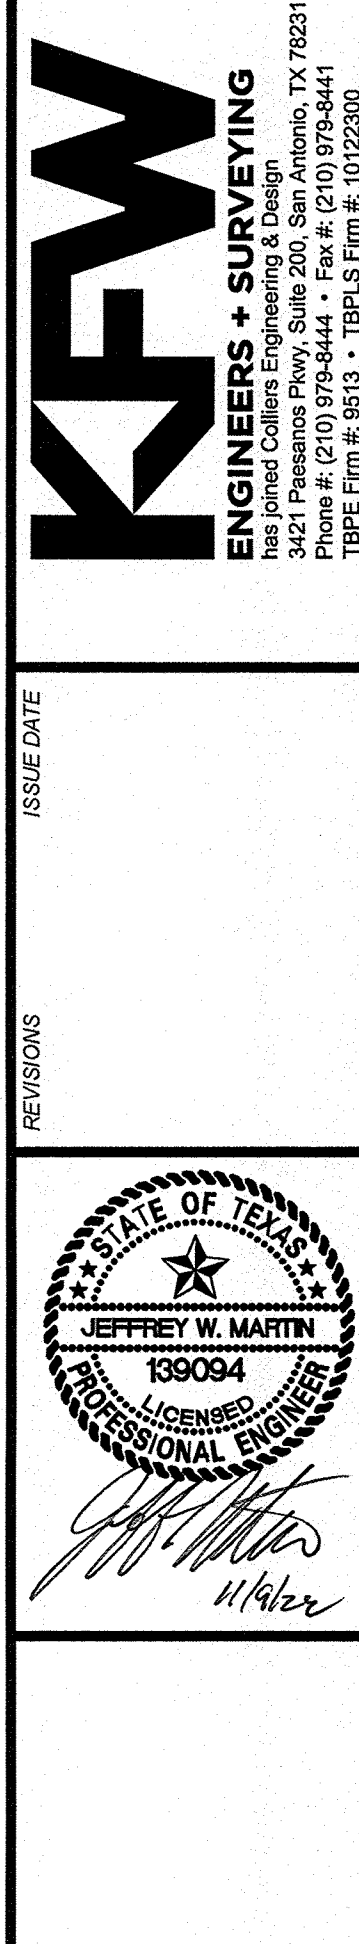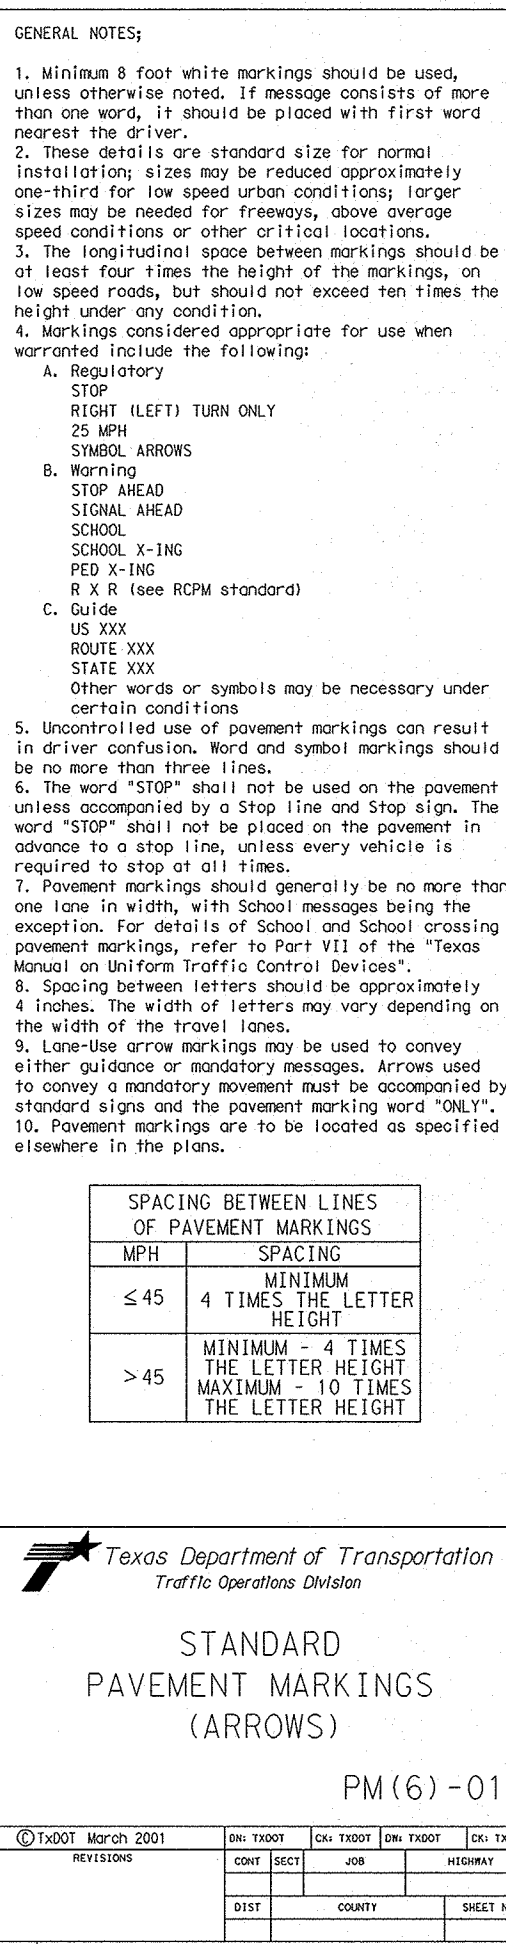

ROSE VALLEY PHASE 3A

BEXAR COUNTY, TEXAS

SANITARY SEWER IMPROVEMENTS

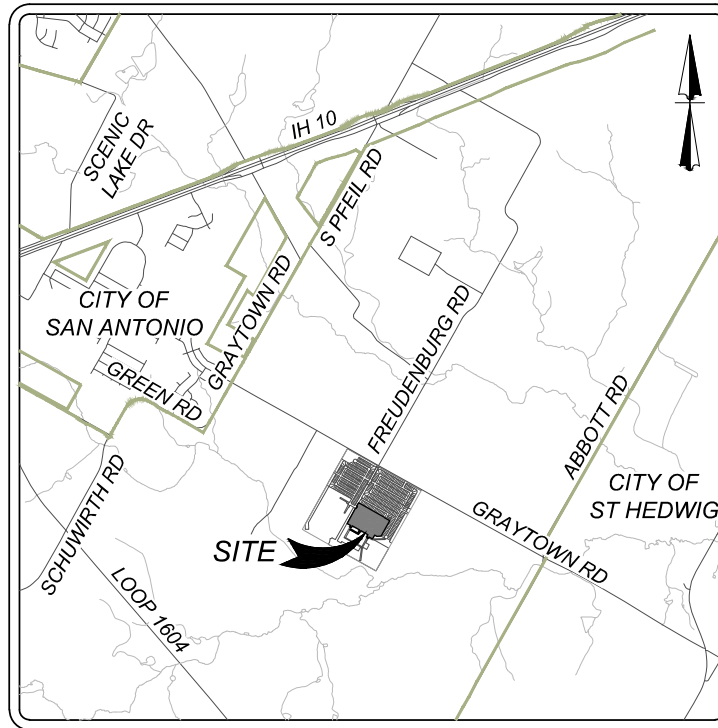

LOCATION MAP

N.T.S.

INDEX

DESCRIPTION	SHEET NO.
SANITARY SEWER COVER SHEET	6.0
SANITARY SEWER NOTES	6.1
OVERALL SANITARY SEWER PLAN	6.2
SANITARY SEWER LINE B PLAN & PROFILE	6.3
SANITARY SEWER LINE C PLAN & PROFILE	6.4
SANITARY SEWER LINE D PLAN & PROFILE	6.5
SANITARY SEWER LINE E PLAN & PROFILE	6.6
SANITARY SEWER DETAILS	6.7

OWNER/DEVELOPER:
LENNAR HOMES
100 NE LOOP 410, SUITE 1155
SAN ANTONIO, TEXAS 78216
PHONE: (210) 403-6200



SAN ANTONIO RIVER AUTHORITY

100 E. CUENTHER STREET
P.O. BOX 839980
SAN ANTONIO, TEXAS 78283-9980



PLAT NO. : 22-11800448

SHEET 6.0

JOB NO. - 314-51-03

Date: Aug 15, 2023, 12:54pm User: R. G. Gaudin
File: N:\345\1003\Design\Sanitary Sewer\SDS014603.dwg

GENERAL NOTES:

1. SAN ANTONIO RIVER AUTHORITY (RIVER AUTHORITY) STANDARD SPECIFICATIONS AND STANDARD DETAILS ARE PROVIDED FOR DESIGN AND CONSTRUCTION OF SEWER COLLECTION SYSTEMS MANAGED AND CONTRACTED BY THE RIVER AUTHORITY.
2. AT ANY TIME, THESE STANDARD SPECIFICATIONS AND DETAILS MAY BE ALTERED OR SUPERSEDED BY THE GENERAL CONDITIONS, SUPPLEMENTAL CONDITIONS, PLANS OR PROJECT SPECIFICATIONS WITHIN THE CONTRACT DOCUMENTS FOR DIRECTION FROM THE RIVER AUTHORITY.
3. ALL MATERIALS AND CONSTRUCTION PROCEDURES WITHIN THE SCOPE OF THIS CONTRACT SHALL BE APPROVED BY RIVER AUTHORITY AND COMPLY WITH THE CONTRACT DOCUMENTS AND THE FOLLOWING AS APPLICABLE:

- 3.1. CURRENT TEXAS COMMISSION ON ENVIRONMENTAL QUALITY (TCEQ) DESIGN CRITERIA FOR DOMESTIC WASTEWATER SYSTEMS, TEXAS ADMINISTRATIVE CODE (TAC) TITLE 30, PART 1, CHAPTER 217.
- 3.2. CURRENT TEXAS DEPARTMENT OF TRANSPORTATION (TxDOT), STANDARD SPECIFICATIONS FOR CONSTRUCTION OF HIGHWAYS, STREETS AND DRAGAGE.
- 3.3. CURRENT RIVER AUTHORITY STANDARD SPECIFICATIONS FOR SANITARY SEWER CONSTRUCTION.
- 3.4. CURRENT CITY OF SAN ANTONIO STANDARD SPECIFICATIONS FOR PUBLIC WORKS CONSTRUCTION. CURRENT CITY OF SAN ANTONIO UTILITY EXCAVATION CRITERIA MANUAL.

4. THE CONTRACTOR IS TO NOTIFY AND MAKE ARRANGEMENTS WITH THE RIVER AUTHORITY INSPECTIONS DIVISION AT (210) 302-4230 FORTY EIGHT (48) HOURS PRIOR TO ANY EXCAVATION. CONTRACTOR SHALL ALSO PROVIDE PROCEDURES THAT WILL BE USED TO NOTIFY AFFECTED RESIDENTS AND/OR PROPERTY OWNERS 48 HOURS PRIOR TO ANY EXCAVATION OR CONSTRUCTION. A PRE-CONSTRUCTION CONFERENCE SHALL BE HELD BEFORE ANY EXCAVATION OR START OF WORK.
5. WORK SHALL NOT BE PERFORMED ON SATURDAYS, SUNDAYS, FEDERAL HOLIDAYS, RIVER AUTHORITY HOLIDAYS BEFORE 7:30 AM, OR AFTER 4:30 PM, UNLESS PRIOR APPROVAL IS GRANTED BY THE RIVER AUTHORITY ENGINEER. REQUEST TO PERFORM WORK DURING THESE TIMES MUST BE SUBMITTED 48 HOURS IN ADVANCE TO THE UTILITY INSPECTIONS DIVISION AT (210) 302-4230.
6. NO EXTRA PAYMENT SHALL BE ALLOWED FOR WORK CALLED FOR IN THE PLANS BUT NOT INCLUDED IN THE BID SCHEDULE. ANY INCIDENTAL WORK NOT INCLUDED IN THE BID SCHEDULE SHALL BE INCLUDED UNDER THE PAY ITEM WHICH IT RELATES TO.
7. WORK COMPLETED BY CONTRACTOR WHICH HAS NOT RECEIVED A WORK ORDER OR THE CONSENT OF RIVER AUTHORITY WILL BE SUBJECT TO REMOVAL AND REPLACEMENT AT THE EXPENSE OF THE CONTRACTOR.
8. LOCATIONS AND DEPTHS OF EXISTING UTILITIES AND SERVICE LATERALS SHOWN ON THE PLANS ARE TO BE USED TO BE APPROXIMATE. ACTUAL LOCATIONS AND DEPTHS MUST BE FIELD VERIFIED BY THE CONTRACTOR AT LEAST 48 HOURS PRIOR TO CONSTRUCTION. CORRECTION OF THE PLANS, IF ANY, IT SHALL BE THE CONTRACTOR'S RESPONSIBILITY TO LOCATE UTILITY SERVICE LINES AS REQUIRED FOR CONSTRUCTION AND

TO PROTECT THEM DURING CONSTRUCTION AT NO COST TO RIVER AUTHORITY. CONTRACTOR WILL BE RESPONSIBLE FOR ANY DAMAGES TO EXISTING UTILITIES AND REPAIRS WILL BE AT CONTRACTOR'S EXPENSE.

THE FOLLOWING CONTACT INFORMATION IS SUPPLIED FOR VERIFICATION PURPOSES:

EAST CENTRAL SPECIAL UTILITY DISTRICT
CITY OF SAN ANTONIO DRAINAGE
CITY PUBLIC UTILITY DIVISION
CITY OF CONVERSE (PUBLIC WORKS)
TIME WARNER
VALDES ENERGY CO.
RIVER AUTHORITY INSPECTIONS
TEXAS 811
SAN ANTONIO WATER SYSTEM (SAWS)

9. CERTAIN PORTIONS OF THE PROJECT MAY PARALLEL AND/OR CROSS EXISTING UTILITIES AND CONTRACTOR IS REQUIRED TO PROTECT HIS WORKERS, EXISTING UTILITIES, AND FINISHED WORK THROUGHOUT THE PROJECT. CONTRACTOR WILL BE RESPONSIBLE FOR ANY DAMAGES AND REPAIRS WILL BE AT CONTRACTOR'S EXPENSE.
10. WHERE WATER LINES AND NEW SEWER LINES ARE INSTALLED WITH A SEPARATION DISTANCE LESS THAN 9 FEET (I.E. WATER LINES CROSSING WASTEWATER LINES, WATER LINES PARALLELING WASTEWATER LINES OR WATER LINES NEXT TO MANHOLES), THE INSTALLATION MUST MEET THE REQUIREMENTS OF 30 TAC 217 AND 30 TAC 220.
11. DUE TO FEDERAL REGULATIONS TITLE 40, PART 141.161, CPS MUST MAINTAIN ACCESS TO GAS VALVES AT ALL TIMES. THE CONTRACTOR MUST PROTECT AND WORK AROUND VALVES THAT ARE IN THE PROJECT AREA.
12. AN APPROPRIATELY SIZED OVERHEAD CLEARANCE MUST BE MAINTAINED BETWEEN ALL OVERHEAD EQUIPMENT AND PERSONNEL. THE CONTRACTOR SHALL NOTIFY CPS AT LEAST 48 HOURS PRIOR TO ANY CONSTRUCTION IN THE VICINITY OF CPS OVERHEAD LINES. CONTRACTOR SHALL MAINTAIN CPS RECOMMENDED CLEARANCE REQUIREMENTS.
13. ALL WORK IN THE TEXAS DEPARTMENT OF TRANSPORTATION (TxDOT) RIGHT-OF-WAY SHALL PROCEED DURING WORKING HOURS AGREED UPON BY RIVER AUTHORITY AND TxDOT INSPECTIONS.
14. BEFORE THE START OF ANY CONSTRUCTION, THE PROJECT SITE MUST BE VISITED BY THE CONTRACTOR WITH ONE COPY SUBMITTED TO RIVER AUTHORITY. THE PRE-CON SITE VISIT WILL PROVIDE ACCURATE DOCUMENTATION OF EXISTING CONDITIONS.
15. THE CONTRACTOR SHALL BE RESPONSIBLE FOR RESTORING EXISTING FENCES, CURBS, STREETS, DRIVEWAYS, SIDEWALKS, LANDSCAPING AND STRUCTURES TO ORIGINAL OR BETTER CONDITION AS A RESULT OF DAMAGE DONE DURING THE PROJECT CONSTRUCTION.
16. ANY AND ALL FENCING, INCLUDING ELECTRIC FENCE, WHETHER OR NOT IDENTIFIED ON THE PLANS, MUST BE MAINTAINED AT ALL TIMES. ANY AND ALL DAMAGES DIRECTLY ATTRIBUTED TO THE CONTRACTOR MUST BE REPLACED TO EQUAL OR

BETTER CONDITIONS AT THE CONTRACTOR'S EXPENSE AND AS APPROVED BY THE RIVER AUTHORITY INSPECTOR. GASES IN THE FENCING MUST BE PROVIDED AT ALL LOCATIONS WHERE THE SPUR LINE PASSES THROUGH FENCING. FENCING REQUIRED TO MAINTAIN LIVESTOCK MUST BE MAINTAINED AT ALL TIMES.

17. CONTRACTOR MUST AVOID DAMAGE TO ADJACENT LAND OUTSIDE THE IDENTIFIED CONSTRUCTION LIMITS. ANY CLAIMS DIRECTLY ATTRIBUTED TO THE CONTRACTOR RESULTING FROM HIS STRAYING BEYOND THE CONSTRUCTION LIMITS MUST BE SETTLED BY THE CONTRACTOR TO THE SATISFACTION OF RIVER AUTHORITY AND THE APPROPRIATE LANDOWNER.
18. CONTRACTOR MUST MAINTAIN ACCESS FOR PRIVATE INDIVIDUALS AND BUSINESSES AT ALL TIMES. IF PHYSICAL ACCESS IS DAMAGED DURING CONSTRUCTION, THE CONTRACTOR MUST REPLACE THE ACCESS TO EQUAL OR BETTER CONDITION AT THE CONTRACTOR'S EXPENSE AND AS APPROVED BY RIVER AUTHORITY.
19. CONTRACTOR MUST COMPLY WITH TEXAS GOVERNMENT CODE SECTION 2188.303 UNIFORM TRENCH SAFETY CONDITIONS.
20. CONTRACTOR SHALL BACKFILL ALL OPEN TRENCHES AT THE END OF THE DAY. CONTRACTOR SHALL NOT INSTALL MORE PIPE THAT CAN BE COVERED. NO OPEN TRENCHES WILL BE PERMITTED THROUGHOUT ALL DAYS OF OPEN PIPE. SHALL BE PLUGGED OVERNIGHT.
21. NO TRENCH SHALL BE REMOVED AS PART OF THIS PROJECT UNLESS OTHERWISE SPECIFIED IN THE PLANS.
22. FOR PORTIONS OF THE CONSTRUCTION THAT ARE WITHIN THE LIMITS OF THE 100-YEAR FLOODPLAIN, THE CONTRACTOR IS REQUIRED TO KEEP THE CHANNEL CLEAR OF POTENTIAL OBSTRUCTIONS TO FLOOD FLOWS. POTENTIAL OBSTRUCTIONS INCLUDE HEAVY CONSTRUCTION EQUIPMENT, TEMPORARY ROADS ACROSS CHANNEL, EXCAVATED MATERIAL, STOCKPILED DEBRIS, AND ALL OTHER ITEMS DEEMED UNSAFE BY RIVER AUTHORITY AND/OR LOCAL AUTHORITY. UNDER THREATENING WEATHER CONDITIONS AND WHERE FLOODING IS LIKELY, OBSTRUCTIONS SHALL BE IMMEDIATELY REMOVED BY THE CONTRACTOR AT NO ADDITIONAL COST TO RIVER AUTHORITY. THE CONTRACTOR ASSUMES ALL RISK FOR UNFINISHED WORK, NO EQUIPMENT OR MATERIALS SHALL BE STOCKPILED IN THE 100-YEAR FLOODPLAIN.
23. NO WASTE MATERIAL SHALL BE PLACED IN EXISTING DRAINAGE LINES THAT WILL BLOCK OR AT-RISK FLOW LIMITS, MANHOLE DRAINAGE, OR PLACED WITHIN THE LIMITS OF EXISTING FLOODPLAIN.
24. IF A THREATENED OR ENDANGERED PLANT OR ANIMAL SPECIES AND/OR CULTURAL/ARCHAEOLOGICAL RESOURCES ARE ENCOUNTERED DURING CONSTRUCTION, THE CONTRACTOR SHALL STOP WORK IMMEDIATELY AND NOTIFY THE APPROPRIATE PERSONNEL.



REVISIONS

REVISIONS

SEWER NOTES:

25. THE CONTRACTOR IS RESPONSIBLE FOR ENSURING THAT NO SANITARY SEWER OVERFLOW (SSO) OCCURS AS A RESULT OF THE WORK. ALL PERSONNEL RESPONSIBLE FOR SSO PREVENTION AND CONTROL SHALL BE TRAINED ON THE PROPER RESPONSE SHOULD AN SSO OCCUR. THE CONTRACTOR SHALL:

- 25.1. IDENTIFY THE SOURCE OF THE SSO AND ATTEMPT TO ELIMINATE ANY ADDITIONAL SPILLAGE.
- 25.2. NOTIFY RIVER AUTHORITY CONSTRUCTION INSPECTIONS DIVISION AT (210) 302-4230 OF THE SSO.
- 25.3. ATTEMPT TO ELIMINATE THE SOURCE OF THE SSO.
- 25.4. CONTAIN SEWAGE FROM THE SSO TO PREVENT CONTAMINATION OF NEIGHBORHOODS.
- 25.5. CLEAN UP THE SPILL SITE AND REMOVE CONTAMINATED MATERIALS.
- 25.6. DISINFECT THE AREA OF THE SPILL WITH A MIXTURE OF 10% CHLORINE AND WATER.
- 25.7. CLEAN THE AFFECTED SEWER LINE AND REMOVE ANY DEBRIS.
- 25.8. IDENTIFY AND TRAIN PERSONNEL RESPONSIBLE FOR SPILLAGE PREVENTION AND CONTROL.
- 25.9. NO SEPARATE MEASUREMENT OR PAYMENT SHALL BE MADE FOR THIS WORK. ALL WORK SHALL BE DONE ACCORDING TO GUIDELINES SET BY THE TCEQ AND RIVER AUTHORITY.

26. THE INS OR SHUTDOWNS OF EXISTING FORCE MAINS OF ANY SIZE MUST BE COORDINATED WITH THE RIVER AUTHORITY INSPECTOR AT LEAST ONE WEEK IN ADVANCE OF THE SHUTDOWN. CONTRACTOR SHALL PROVIDE A SEQUENCE OF WORK AS RELATED TO THE INS AT NO ADDITIONAL COST TO RIVER AUTHORITY OR THE PROJECT.
27. ELEVATIONS OF THE TOP OF MANHOLES AND INVERTS ARE FOR REFERENCE ONLY. IT SHALL BE THE RESPONSIBILITY OF THE CONTRACTOR TO MAKE ALLOWANCES AND ADJUSTMENTS FOR THE VARIATION OF MANHOLE AND INVERT ELEVATIONS TO MATCH THE FINISHED GRADE OF THE PROJECT IMPROVEMENTS (NSM).
28. THE CONTRACTOR SHALL PROVIDE BYPASS PUMPING OF SEWAGE AROUND ALL S-SHUT IN PIPE. IF THE BYPASS PUMPING SHALL HAVE STANDBY PUMPS AVAILABLE TO BYPASS FLOW IN CASE OF PRIMARY PUMP FAILURE. THE CONTRACTOR SHALL PROVIDE A SEQUENCE OF BYPASS PUMPING FOR REMER AND APPROVAL BY RIVER AUTHORITY. THE CONTRACTOR SHALL ALSO PROVIDE A DETAILED SECTION OF THE LOCATION OF BYPASS PUMPING UTILITIES INSPECTIONS DEPARTMENT A MINIMUM OF 48 HOURS IN ADVANCE OF THE START OF ANY FIELD SURFACE PREPARATION.

29. CONTRACTOR WILL MAINTAIN SERVICE TO ALL EXISTING SANITARY SEWERS AT ALL TIMES DURING CONSTRUCTION. CONTRACTOR WILL CLEAN ALL DEBRIS, GRAVEL, DIRT, ETC. OUT OF MANHOLES AND TRY ANY STOPPAGE CAUSED BY DEBRIS DURING CONSTRUCTION AT CONTRACTOR'S EXPENSE. ANY DAMAGE TO EXISTING MANHOLES OR SEWER MAIN WILL BE CORRECTED AT CONTRACTOR'S EXPENSE. THE CONTRACTOR SHALL TAKE ALL NECESSARY MEASURES TO PREVENT DAMAGE TO EXISTING OR NEW RINGS, COVERS, OR CONES FROM EQUIPMENT AND MATERIALS USED OR PLACED THROUGH THE WORK AREA. IF AN EXISTING OR NEW MANHOLE COVER, RING, OR CONE IS DAMAGED BY THE CONTRACTOR, IT SHALL BE REPLACED AS DIRECTED BY THE RIVER AUTHORITY. THE CONTRACTOR WILL BE RESPONSIBLE FOR REPAIRS WITH RIVER AUTHORITY APPROVED SEALANT. IF SEAL COATING IS COMPLETED, CONTRACTOR WILL HAVE MANHOLE RESEALING CONTRACTOR SHALL RESEAL ALL LEAKS AT CONTRACTOR EXPENSE.
30. CONTRACTOR IS TO INSURE ALL PLUGS USED TO PLUG SEWER LINES WHILE TESTING THE PROJECT (SUCH AS AIR PLUGS, SORBY PLUGS, IN LINE, ETC.) ARE 1 1/2 INCHES IN DIAMETER. THE CONTRACTOR SHALL RECORD HOW MANY PLUGS ARE BEING USED, AS WELL AS THE LOCATION AND IDENTIFICATION OF EACH PLUG. CONTRACTOR WILL REPORT TO PROJECT INSPECTOR OF ANY LOST OR UNRESTRAINED PLUGS.

31. CONTRACTOR WILL BE HELD LIABLE FOR ANY DAMAGE TO SEWER COLLECTION SYSTEM, STOPPAGES, OVERFLOWS, OR BACKUPS INTO HOMES CAUSED BY LOST OR MISUSED SEWER PLUGS.
32. CONTRACTOR WILL BE HELD RESPONSIBLE FOR ANY DAMAGE TO WASTEWATER TREATMENT EQUIPMENT CAUSED BY ANY DAMAGE TO MANHOLE RING OR SERVICE LINE. CONTRACTOR WILL BE HELD LIABLE FOR REPAIRS.
33. RIVER AUTHORITY IS NOT RESPONSIBLE FOR ANY ABNORMALITIES ON STUDY CUT, INVERT, GRADE OR SLOPE FOR ANY EXISTING MANHOLE RING OR SERVICE LINE.

MANHOLE NOTES:

34. THERE SHALL BE 400 FEET MAXIMUM SPACE BETWEEN MANHOLES TO PROVIDE ROOM FOR CLEANING. A 18" FOOT RING OF 18" A LOCK SHALL ALSO BE SUPPLIED AND INSTALLED BY THE CONTRACTOR FOR ACCESSING THE SANITARY SEWER LINE IN EASEMENTS.
35. ALL MANHOLES SHALL BE CONSTRUCTED SO THAT THE TOP OF THE RING IS AT LEAST FOUR (4) INCHES ABOVE THE FINISHED GRADE OF THE SURROUNDING GROUND IN UNPAVED AREAS. IN PAVED AREAS, THE MANHOLE RING SHALL BE FLUSH WITH THE PAVED SURFACE.
36. EVERY THIRD MANHOLE COVER WILL HAVE A HOLE FOR A JOINT, JOINTING SHALL COMPLY WITH TAC 27.303.
37. EACH MANHOLE SHALL HAVE TWO LOCKS INSTALLED TO PREVENT RE-ENTRY.
38. ALL MANHOLES SHALL HAVE A 30° CONCRETE, WATERPROOF RINGS AND COVERS, WITH THE RIVER AUTHORITY LOGO AND (V) BARREL.
39. NEW MANHOLE PROTECTIVE COATING MUST BE APPLIED TO ALL MANHOLES. APPLICATION PROCEDURES SHALL BE IN ACCORDANCE WITH THE MANUFACTURER'S RECOMMENDATION AND PER THE FOLLOWING SPECIFICATIONS:

- 39.1. CONTRACTOR WILL BE RESPONSIBLE FOR MANHOLE SAFETY AND CONFINED SPACE ENTRY SET BY OCCUPATIONAL SAFETY AND HEALTH STANDARDS, 29 CFR 1910.146 APP. E.
- 39.2. THE CONTRACTOR SHALL NOTIFY THE RIVER AUTHORITY UTILITIES INSPECTIONS DEPARTMENT A MINIMUM OF 48 HOURS IN ADVANCE OF THE START OF ANY FIELD SURFACE PREPARATION.
- 39.3. ALL NEW MANHOLES AND THE EXISTING MANHOLE THAT THE PROPOSED SEWER LINES WILL BE IN SHALL HAVE THE INTERIOR WALL REPAIRED AS PER MANUFACTURER'S RECOMMENDATIONS AND COATED WITH A RIVER AUTHORITY APPROVED PRODUCT.
- 39.4. FOR ALL MANHOLES, APPLY THE CONCRETE COATING FIRST, FOLLOWED BY THE EPOXY COATING. LAGRESE CONTRACTOR'S EPOXY COATING SHALL BE USED. THE EPOXY PRODUCT WHICH COMBINES THE CONCRETE AND EPOXY COATINGS, UNLESS OTHERWISE LISTED IN THE APPROVED PRODUCT LIST.
- 39.5. CONCRETE COATING WITH REQUIRED ONE-INCH-THICK APPLICATIONS SEE RIVER AUTHORITY APPROVED PRODUCT LIST.
- 39.6. EPOXY COATING WITH SPECIFIED THICKNESS APPLICATION: SEE RIVER AUTHORITY APPROVED PRODUCT SHEET.
- 39.7. SPECIAL WALL PROTECTIVE SYSTEM REQUIRED THICKNESS 100 MILS.
- 39.8. CONTRACTOR SHALL SUBMIT WARRANTY LETTER ON MANHOLE PROTECTIVE COATING HOW TO X-RAYS AFTER FINAL ACCEPTANCE OF PROTECTIVE COATINGS.

40. ANY CONNECTIONS TO EXISTING MANHOLES WILL REQUIRE A GRADLE TO SUPPORT THE INCOMING PIPE, A RUBBER GASKET WILL ALSO BE REQUIRED (CENTRED AT MANHOLE WALL) WITH GRROUTING AT INTERIOR AND EXTERIOR PENETRATIONS.

41. PENETRATION INTO THE MAINHOLE WILL BE CORE DRILLED. ANY DAMAGE TO EXISTING MANHOLE WILL BE REPAIRED AT CONTRACTOR'S EXPENSE. IF EXISTING SEWER MANHOLE SEAL DURING IS COMPLETED, ALL OF THE MANHOLE WILL BE RESEALED.
42. IF ANY EXISTING MANHOLES CONNECTED WITH THIS PROJECT ARE FOUND TO HAVE INFILTRATION, THE MANHOLES SHALL BE SEALED AND TESTED AT CONTRACTOR'S EXPENSE.
43. MANHOLES WITH STUB-OUTS 8-INCH OR LARGER MUST BE LOCATED AT THE END OF ALL SEWER LINES THAT MAY BE EXTENDED IN THE FUTURE. STUB-OUTS SHALL BE PLUGGED.
44. MANHOLE COVER INSERTS ARE SHOWN IN RIVER AUTHORITY APPROVED PRODUCT SHEET. INSERTS SHALL BE INSTALLED IN STRICT ACCORDANCE WITH THE MANUFACTURER'S RECOMMENDATIONS. THE CONTRACTOR SHALL BE RESPONSIBLE FOR MAKING THE NECESSARY FIELD MEASUREMENTS FOR THE MANUFACTURER PRIOR TO PRODUCTION.
45. BEFORE BACK FILLING/COMPACTION/CONCRETE ENCASUREMENT, ALL MANHOLE JOINT SECTIONS MUST BE COATED WITH GRADE RING SHALL BE WRAPPED WITH BUTYL SHEET GATOR WRAP SEALING SYSTEMS. BUTYL ADHESIVE SEALANT WITH A MINIMUM THICKNESS OF 30 MILS. JOINT SEALANT MUST MEET ASTM D3330. MASTIC MUST MEETS ASTM C 980 OR BE APPROVED BY THE RIVER AUTHORITY ENGINEER.
46. IF CONCRETE THROAT RINGS ARE TO BE INSTALLED THEY MUST BE USED IN CONJUNCTION WITH A UV STABILIZED POLYETHYLENE (UPE) AND (V) BARREL. (V) BARREL MUST MEET THE FOLLOWING ASTM STANDARDS: ASTM D-790/1500 DENSITY OF POLYETHYLENE MATERIALS, ASTM D-1238 MELT FLOW INDEX, ASTM D-33 TENSILE STRENGTH FIELD (50 MPAS), ASTM D-790 FLEXURAL MODULUS, ASTM D-645 HEAT DEFLECTION TEMPERATURE (HDT), ASTM D-638 TENSILE STRENGTH FIELD (50 MPAS), ASTM D-790 FLEXURAL MODULUS, ASTM D-645 HEAT DEFLECTION TEMPERATURE (HDT), ASTM D-638 TENSILE STRENGTH FIELD (50 MPAS).
47. A MINIMUM OF TWO AND A MAXIMUM OF FOUR THROAT RINGS WILL BE USED AT EACH MANHOLE FOR ADJUSTMENT.
48. DROP MANHOLES SHALL BE REQUIRED IN THE INFLOW ELEVATION IS MORE THAN 24 INCHES ABOVE THE OUTFLOW ELEVATION. THE SHALL BE LOCATED BETWEEN THE MANHOLE WITH THE FLOWING ELEVATION LOCATED BETWEEN THE CENTER LINE AND TOP OF SEWER LINE.
49. THERE SHALL BE CONCRETE ENCASUREMENT 18 INCHES AROUND MANHOLE RING AND 24 INCHES AROUND THE GATOR WRAP. THE CONCRETE SHALL BE 3000 PSI AND HAVE A SMOOTH OR BROOM FINISH. SEE SPECIFICATIONS.
50. SEWER PIPE CONNECTIONS TO PRECAST MANHOLES SHALL BE DONE IN ACCORDANCE WITH THE MANUFACTURER'S RECOMMENDATIONS. SEWER PIPE CONNECTIONS TO MONOLITHIC MANHOLES SHALL BE AS SHOWN ON THE STANDARD DETAIL SHEET. ANY CHANGES IN THESE METHODS MUST BE APPROVED BY RIVER AUTHORITY ENGINEER.
51. ALL PIPE TRENCHING, BEDDING AND BACKFILL SHALL BE DONE IN ACCORDANCE WITH APPROPRIATE ASTM/ANSI SPECIFICATIONS (REFERENCE 30 TAC 217.34, ASTM C-12 (ANSI A105.2) AND ASTM D-242 (ANSI A105.1)). ALL COMPACTION SHALL BE TO 95% DENSITY. THERE SHALL BE ONE RANDOM (RANDOM TEST) FOR EVERY 400 FEET, ALL TESTING SHALL BE IN COMPLIANCE WITH CURRENT TxDOT SPECIFICATIONS.
52. A SAND MIGRATION PREVENTION COLLAR SHALL BE INSTALLED WHEN TRANSITIONING FROM SPOT INITIAL BACKFILL TO OFFICIAL SPOT INITIAL BACKFILL. A 2-FOOT LONG CLASS B CONCRETE ENCASUREMENT BETWEEN THE TWO SHALL BE PROVIDED FOR THE ENTIRE HEIGHT OF THE INITIAL BACKFILL EVERY 100 FEET ALONG PIPE AND 20 FEET FROM WALL OF MANHOLE IN EACH DIRECTION.



REVISIONS

REVISIONS

ROSE VALLEY PHASE 3A
BEXAR COUNTY, TEXAS

SANITARY SEWER NOTES

PLAT NO.
22-11800448
JOB NO. 314-51-03
DATE:—
DRAWN/SD CHECKED/JM
SHEET NUMBER


6.1

[illegible]


THE CONTRACTOR SHALL BE RESPONSIBLE FOR MEETING 98% COMPACTION ON ALL TRENCH BACKFILL AND PAYING FOR THE TESTS TO BE PERFORMED BY A THIRD PARTY. COMPACTION TESTS WILL BE DONE AT ONE LOCATION POINT RANDOMLY SELECTED OR AS INDICATED BY THE SAWS INSPECTOR/TEST ADMINISTRATOR. PER EACH 12 INCH LOOSE LIFT PER 400 LINEAR FEET AT A MINIMUM. PERMITS AND/OR WILL NOT BE ACCEPTED AND FINALIZED BY SAWS WITHOUT THIS REQUIREMENT BEING MET AND VERIFIED BY PROVIDING ALL NECESSARY DOCUMENTED TEST RESULTS.

1. SEWER PIPE WHERE WATER LINE CROSSES SHALL BE MEET THE REQUIREMENTS OF ASTM D2241. CONTRACTOR SHALL CENTER A 20 FOOT JOINT OF 160 P.S.I. PRESSURE RATED 12" TIE IN TO THE EXISTING 12" WATER MAIN. SEE SHEET 61.01 FOR TIE IN REFERENCE SHEET 61.1, SANITARY SEWER GENERAL NOTES. SARA CRITERIA FOR MAINS CONSTRUCTION IN THE VICINITY OF WATER MAINS.
2. SEE THIS SHEET FOR TYPICAL SANITARY SEWER INFORMATION.
3. PIPE TYPE DESIGNATIONS ARE SDR 26.
4. SEE THIS SHEET FOR TYPICAL SANITARY SEWER / WATER CROSSING DETAIL.
5. ALL MAINS SHALL HAVE CONCRETE RING ENCASEMENT AND A WATER TIGHT RING AND COVER.
6. NO 6" CLEANSOUTS SHALL BE LOCATED UNDER DRIVEWAYS OR SIDEWALKS.
7. ALL MANHOLES SHALL BE RESEALED WITH SARA APPROVED SEALING. IF SEAL COATING IS BROKEN, CONTRACTOR WILL HAVE MANHOLE RECOATED. RESEAL ALL EXISTING MANHOLES TO EXISTING CONDITION.
8. WASTEWATER PIPING (CLEANS, MAINS, SERVICES, AND LATERALS) SHALL BE SLEEVED WITH STEEL CASING WITH SARA APPROVED CASING WHEN LOCATED UNDER DRIVEWAYS OR SIDEWALKS. SEE THIS SHEET FOR TYPICAL SEWER CROSSINGS REGARDLESS SIZE AND SINGLE BARBERS 30" OR LARGER.

CAUTION! THE CONTRACTOR SHALL BE REQUIRED TO LOCATE ALL PUBLIC OR PRIVATE UTILITIES INCLUDING BUT NOT LIMITED TO: WATER, SEWER, TELEPHONE AND FIBER OPTIC LINES, SITE LIGHTING, ELECTRIC, SECONDARY ELECTRIC, PRIMARY ELECTRICAL DUCTBANKS, LANDSCAPE IRRIGATION FACILITIES, AND GAS LINES. ANY UTILITY CONFLICTS THAT ARISE SHOULD BE COMMUNICATED TO THE ENGINEER IMMEDIATELY AND PRIOR TO CONSTRUCTION. THE CONTRACTOR SHALL CONTACT 1-800-DIG-TESS A MINIMUM OF 48 HOURS PRIOR TO THE START OF CONSTRUCTION. ANY DAMAGE TO EXISTING UTILITIES SHALL BE THE SOLE RESPONSIBILITY OF THE CONTRACTOR AND THE REPAIR SHALL BE AT CONTRACTOR'S SOLE EXPENSE WHETHER THE UTILITY IS SHOWN ON THESE PLANS OR NOT.

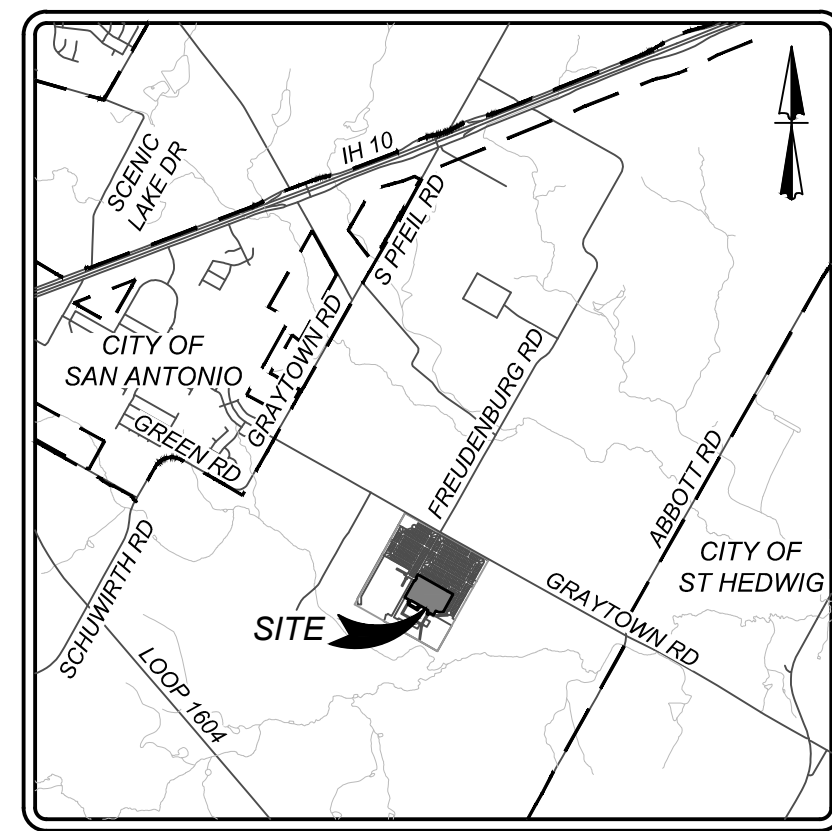

PROPOSED WATER MAIN	=	
PROPOSED WATER SERVICE & METER BOX	=	
PROPOSED WATER 3/4" IRRIGATION SERVICE & METER BOX	=	
PROPOSED FIRE HYDRANT	=	
PROPOSED WATER VALVE	=	
PROPOSED SANITARY SEWER MAIN	=	
PROPOSED SANITARY SEWER MANHOLE	=	
PROPOSED SANITARY SEWER LATERAL	=	
PROPOSED ELECTRIC, GAS, TELEPHONE, & CABLE TV EASEMENT	=	E. G. T. V. E
EXISTING WATER MAIN	=	
EXISTING FIRE HYDRANT	=	
EXISTING WATER VALVE	=	
EXISTING SANITARY SEWER MAIN	=	
EXISTING SANITARY SEWER MANHOLE	=	
EXISTING OVERHEAD ELECTRIC WIROPOLE	=	
EXISTING GUY WIRE/OVERHEAD ELECTRIC	=	

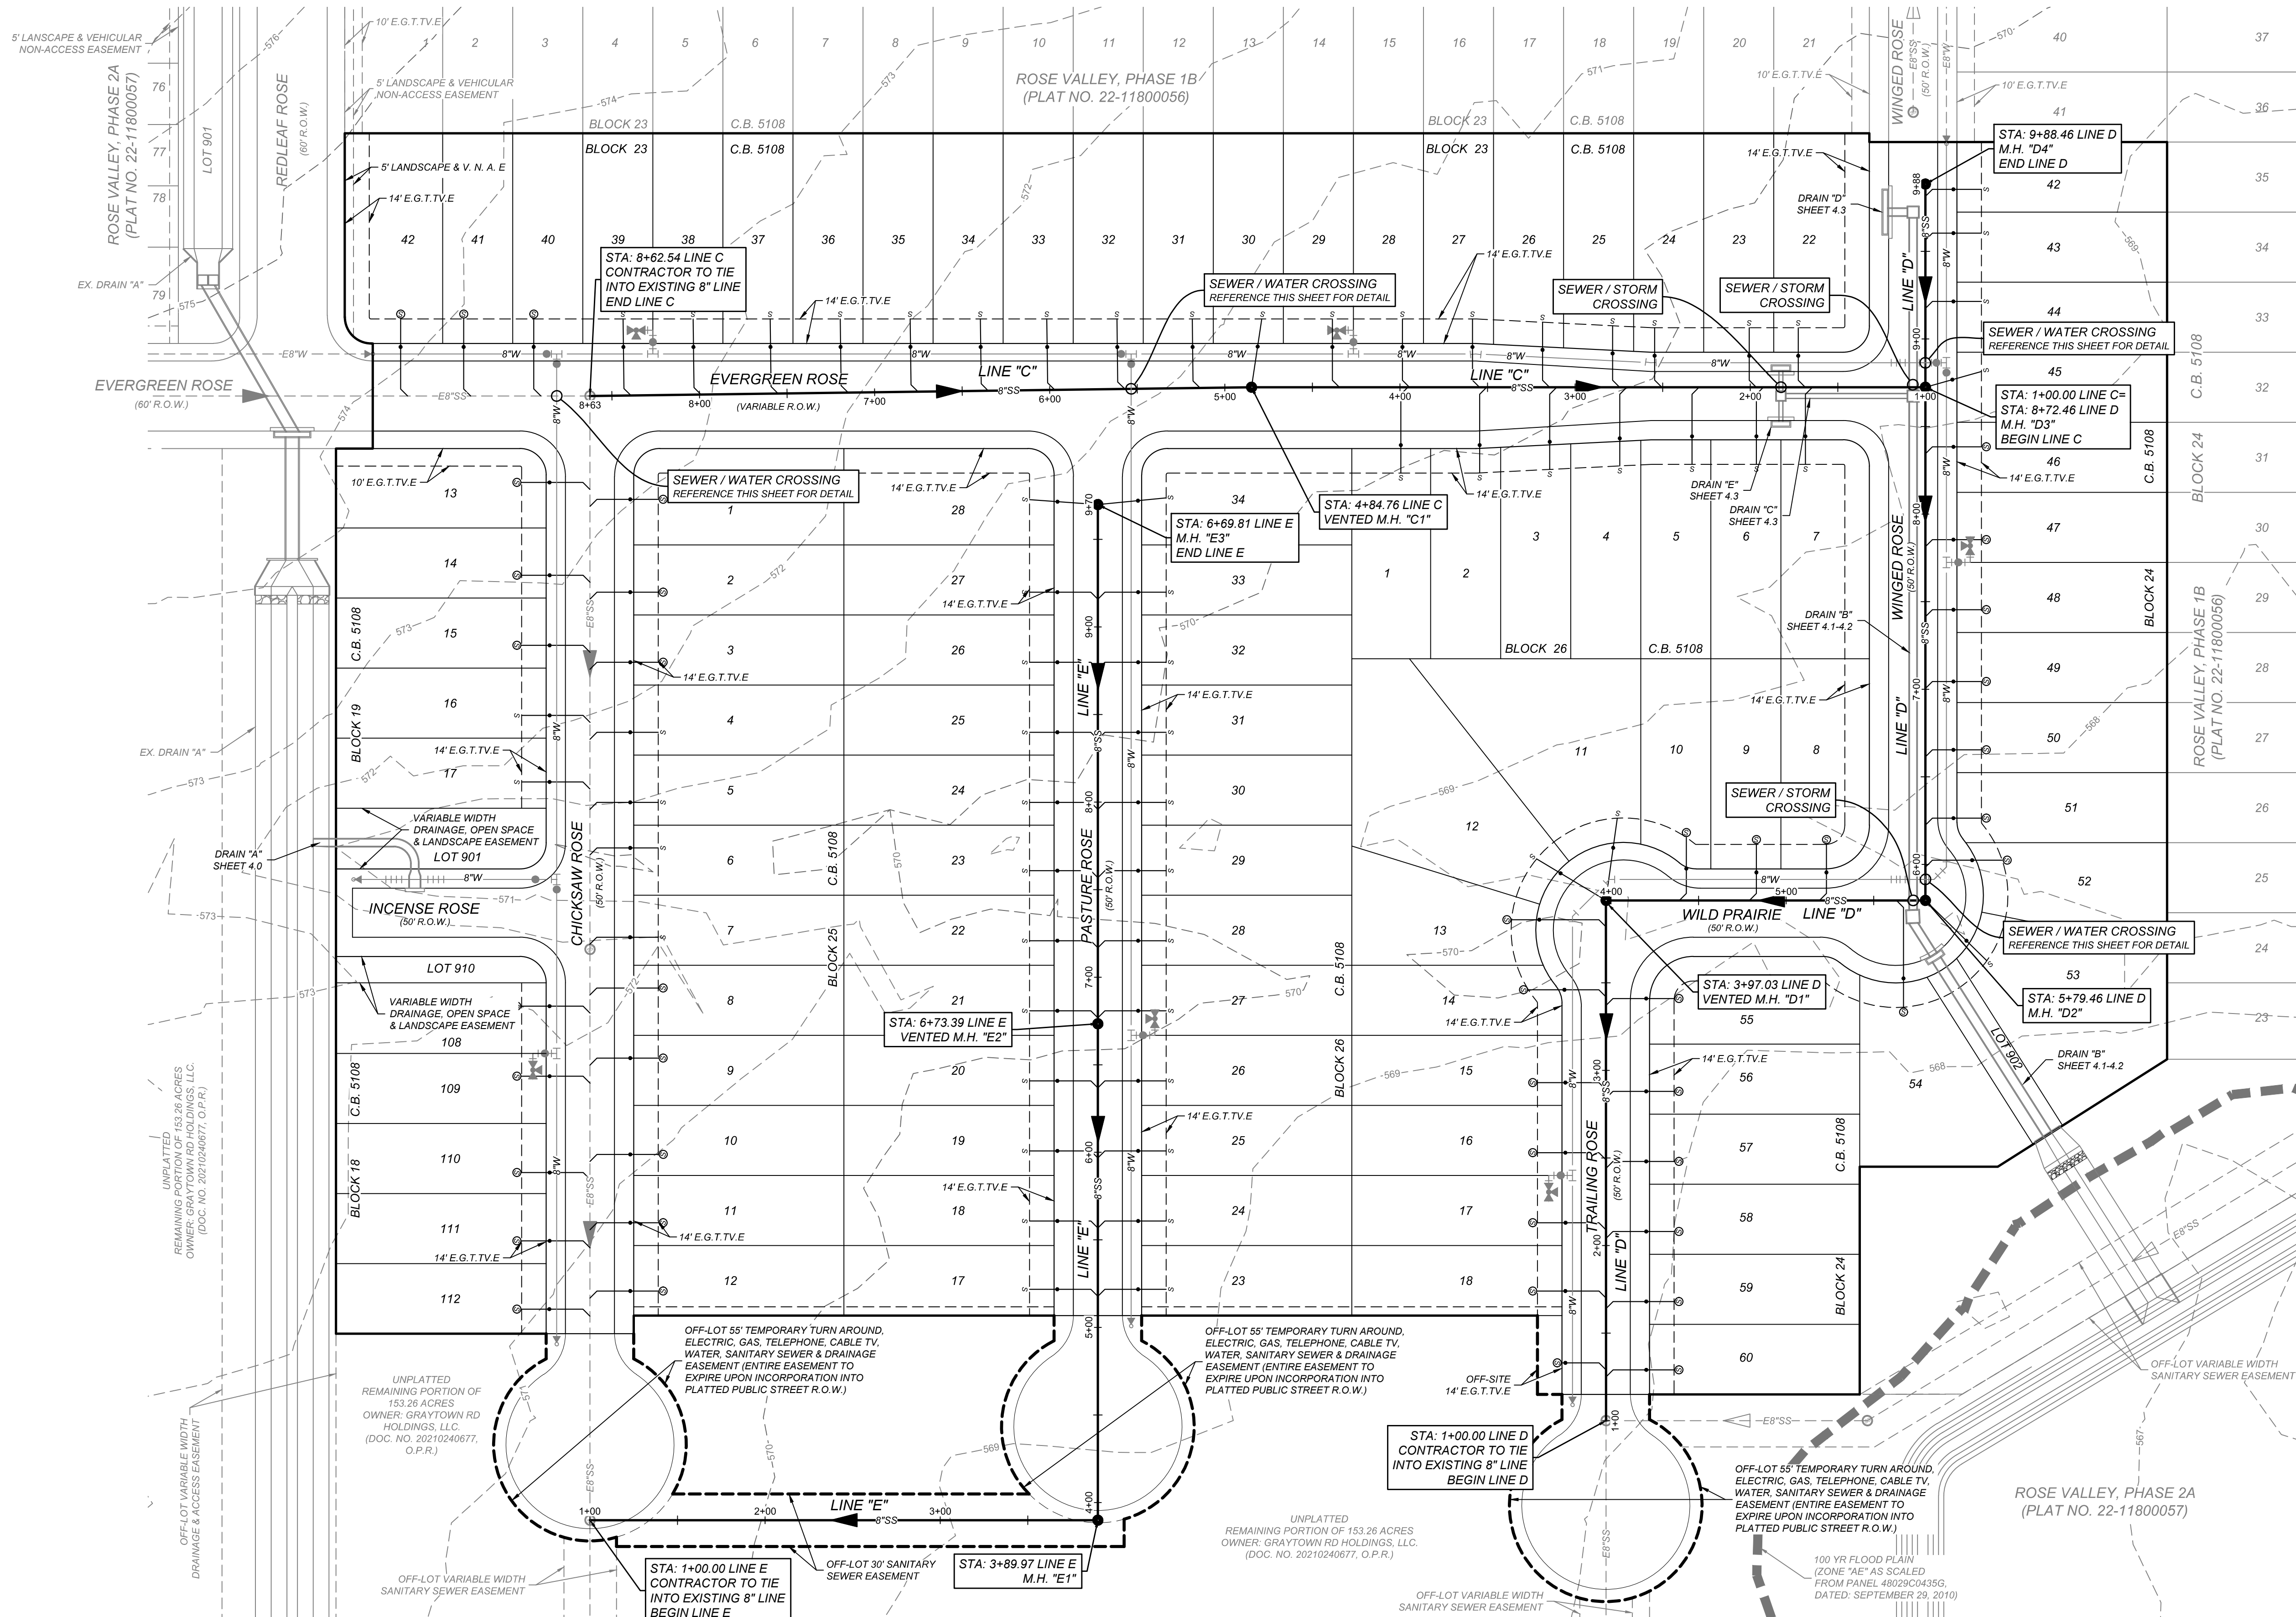

ROSE VALLEY PHASE 3A
BEXAR COUNTY, TEXAS
OVERALL SANITARY SEWER PLAN

PLAT NO.
22-11800448

JOB NO. 314-51-03

DATE: ----

SHEET NUMBER

6.2

TRENCH EXCAVATION SAFETY PROTECTION

CONTRACTOR AND/OR CONTRACTOR'S INDEPENDENTLY RETAINED EMPLOYEE OR STRUCTURAL DESIGN/GEOTECHNICAL/SAFETY/EQUIPMENT CONSULTANT, IF ANY, SHALL REVIEW THESE PLANS AND ANY AVAILABLE GEOTECHNICAL INFORMATION AND THE ANTICIPATED INSTALLATION SITES WITHIN THE PROJECT WORK AREA IN ORDER TO IMPLEMENT CONTRACTOR'S TRENCH EXCAVATION SAFETY PROTECTION SYSTEMS, PROGRAMS AND/OR PROCEDURES FOR THE PROJECT DESCRIBED IN THE CONTRACT DOCUMENTS. THE CONTRACTOR'S IMPLEMENTATION OF THESE SYSTEMS, PROGRAMS AND/OR PROCEDURES SHALL PROVIDE FOR ADEQUATE TRENCH EXCAVATION SAFETY PROTECTION THAT COMPLY WITH AS A MINIMUM, OSHA STANDARDS FOR TRENCH EXCAVATIONS. SPECIFICALLY, CONTRACTOR AND/OR CONTRACTOR'S INDEPENDENTLY RETAINED EMPLOYEE OR SAFETY CONSULTANT SHALL IMPLEMENT A TRENCH SAFETY PROGRAM IN ACCORDANCE WITH OSHA STANDARDS GOVERNING THE PRESENCE AND ACTIVITIES OF INDIVIDUALS WORKING IN AND AROUND TRENCH EXCAVATION.


CAUTION!!
THE CONTRACTOR SHALL BE REQUIRED TO LOCATE ALL PUBLIC OR PRIVATE UTILITIES INCLUDING BUT NOT LIMITED TO: WATER, SEWER, TELEPHONE AND FIBER OPTIC LINES, SITE LIGHTING, ELECTRIC, SECONDARY ELECTRIC, PRIMARY ELECTRICAL DUCTBANKS, LANDSCAPE IRRIGATION FACILITIES, AND GAS LINES. ANY UTILITY CONFLICTS THAT ARISE SHOULD BE COMMUNICATED TO THE ENGINEER IMMEDIATELY AND PRIOR TO CONSTRUCTION. THE CONTRACTOR SHALL CONTACT 1-800-DIG-TESS A MINIMUM OF 48 HOURS PRIOR TO THE START OF CONSTRUCTION. ANY DAMAGE TO EXISTING UTILITIES SHALL BE THE SOLE RESPONSIBILITY OF THE CONTRACTOR AND THE REPAIR SHALL BE AT CONTRACTOR'S SOLE EXPENSE WHETHER THE UTILITY IS SHOWN ON THESE PLANS OR NOT.

NOTE:

- SEWER PIPE WHERE WATER LINE CROSSES SHALL MEET THE REQUIREMENTS OF ASTM D2241. CONTRACTOR SHALL CENTER A 20 FOOT JOINT OF 160 P.S.I. PRESSURE RATED P.V.C. AT THE PROPOSED WATER CROSSING (NO SEPARATE PAY ITEM).
- SEE THIS SHEET FOR BENCHMARK INFORMATION.
- PIPE TYPE DESIGNATIONS ARE SDR 26.
- SEE THIS SHEET FOR TYPICAL SANITARY SEWER / WATER CROSSING DETAIL.
- ALL MANHOLES SHALL HAVE CONCRETE RING ENCASEMENT AND A WATER TIGHT RING AND COVER.
- NO 6" CLEANOUTS SHALL BE LOCATED UNDER DRIVEWAYS OR SIDEWALKS.
- LATERAL CONNECTIONS MADE TO EXISTING INFRASTRUCTURE WILL NEED TO BE COMPLETED USING AN INSERTA TEE OR APPROVED EQUAL.
- MANHOLES WILL NEED TO BE RESEALED WITH SARA APPROVED SEALING. IF SEAL COATING IS BROKEN, CONTRACTOR WILL HAVE MANHOLE RECOATED. RESEAL ALL LEAKS AT CONTRACTOR EXPENSE.
- WASTEWATER PIPING (INCLUDING MAINS, SERVICES, AND LATERALS) SHALL BE SLEEVED WITH STEEL CASING WITH SARA APPROVED CASING WHEN LOCATED UNDER BOX CULVERTS OR MULTIPLE BARREL STORM SEWER CROSSINGS REGARDLESS OF SIZE AND SINGLE BARRELS 30" OR LARGER.



WATER/SEWER CROSSING NOTE:
ALL WATER/SEWER CROSSINGS SHALL COMPLY WITH SAWS SPECIFICATION ITEM 812 SANITARY SEWER/WATER DETAIL.

MANHOLE NOTE:
ALL MANHOLES MUST BE WATERTIGHT, WITH WATER TIGHT RINGS AND COVERS. THESE MANHOLES MUST BE VENTED PER SAWS DETAIL DD852-02 UNLESS OTHERWISE NOTED

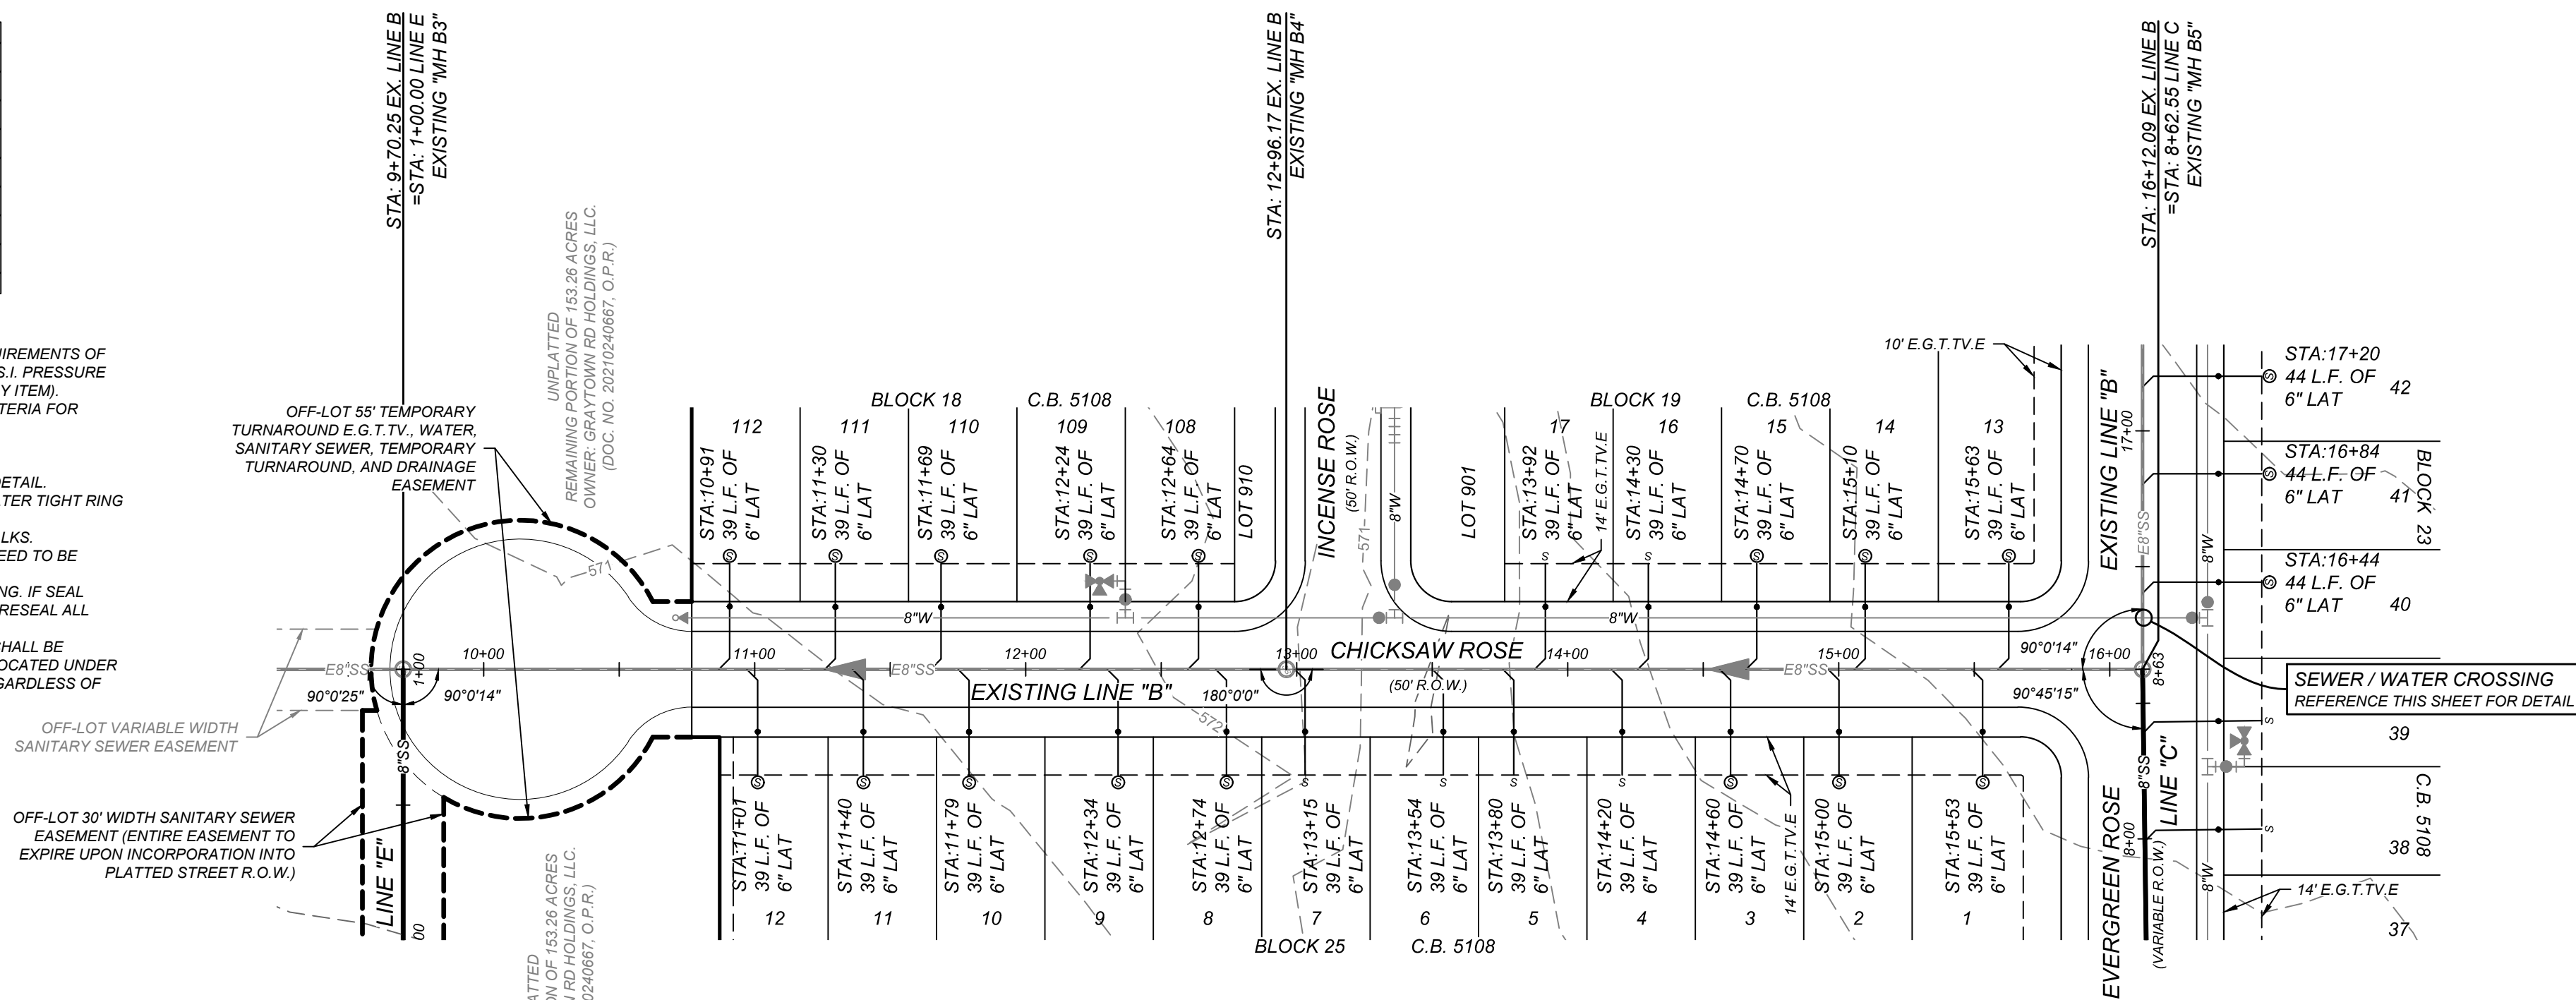

EXISTING LINE "B"
STA: 9+70.25 - 17+19.20

HORZ SCALE: 1"=50'
VERT SCALE: 1"=5'

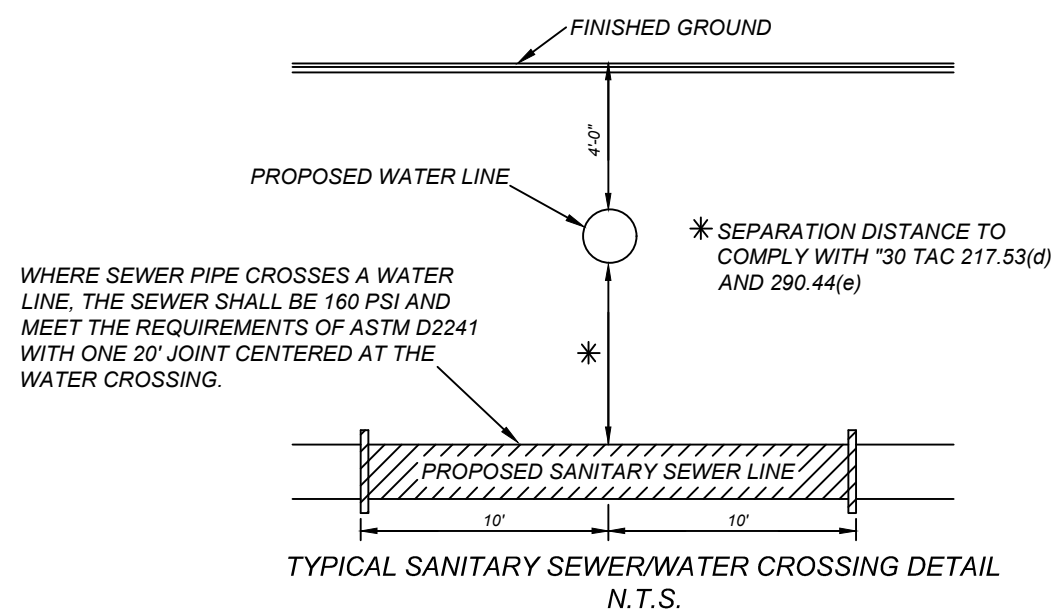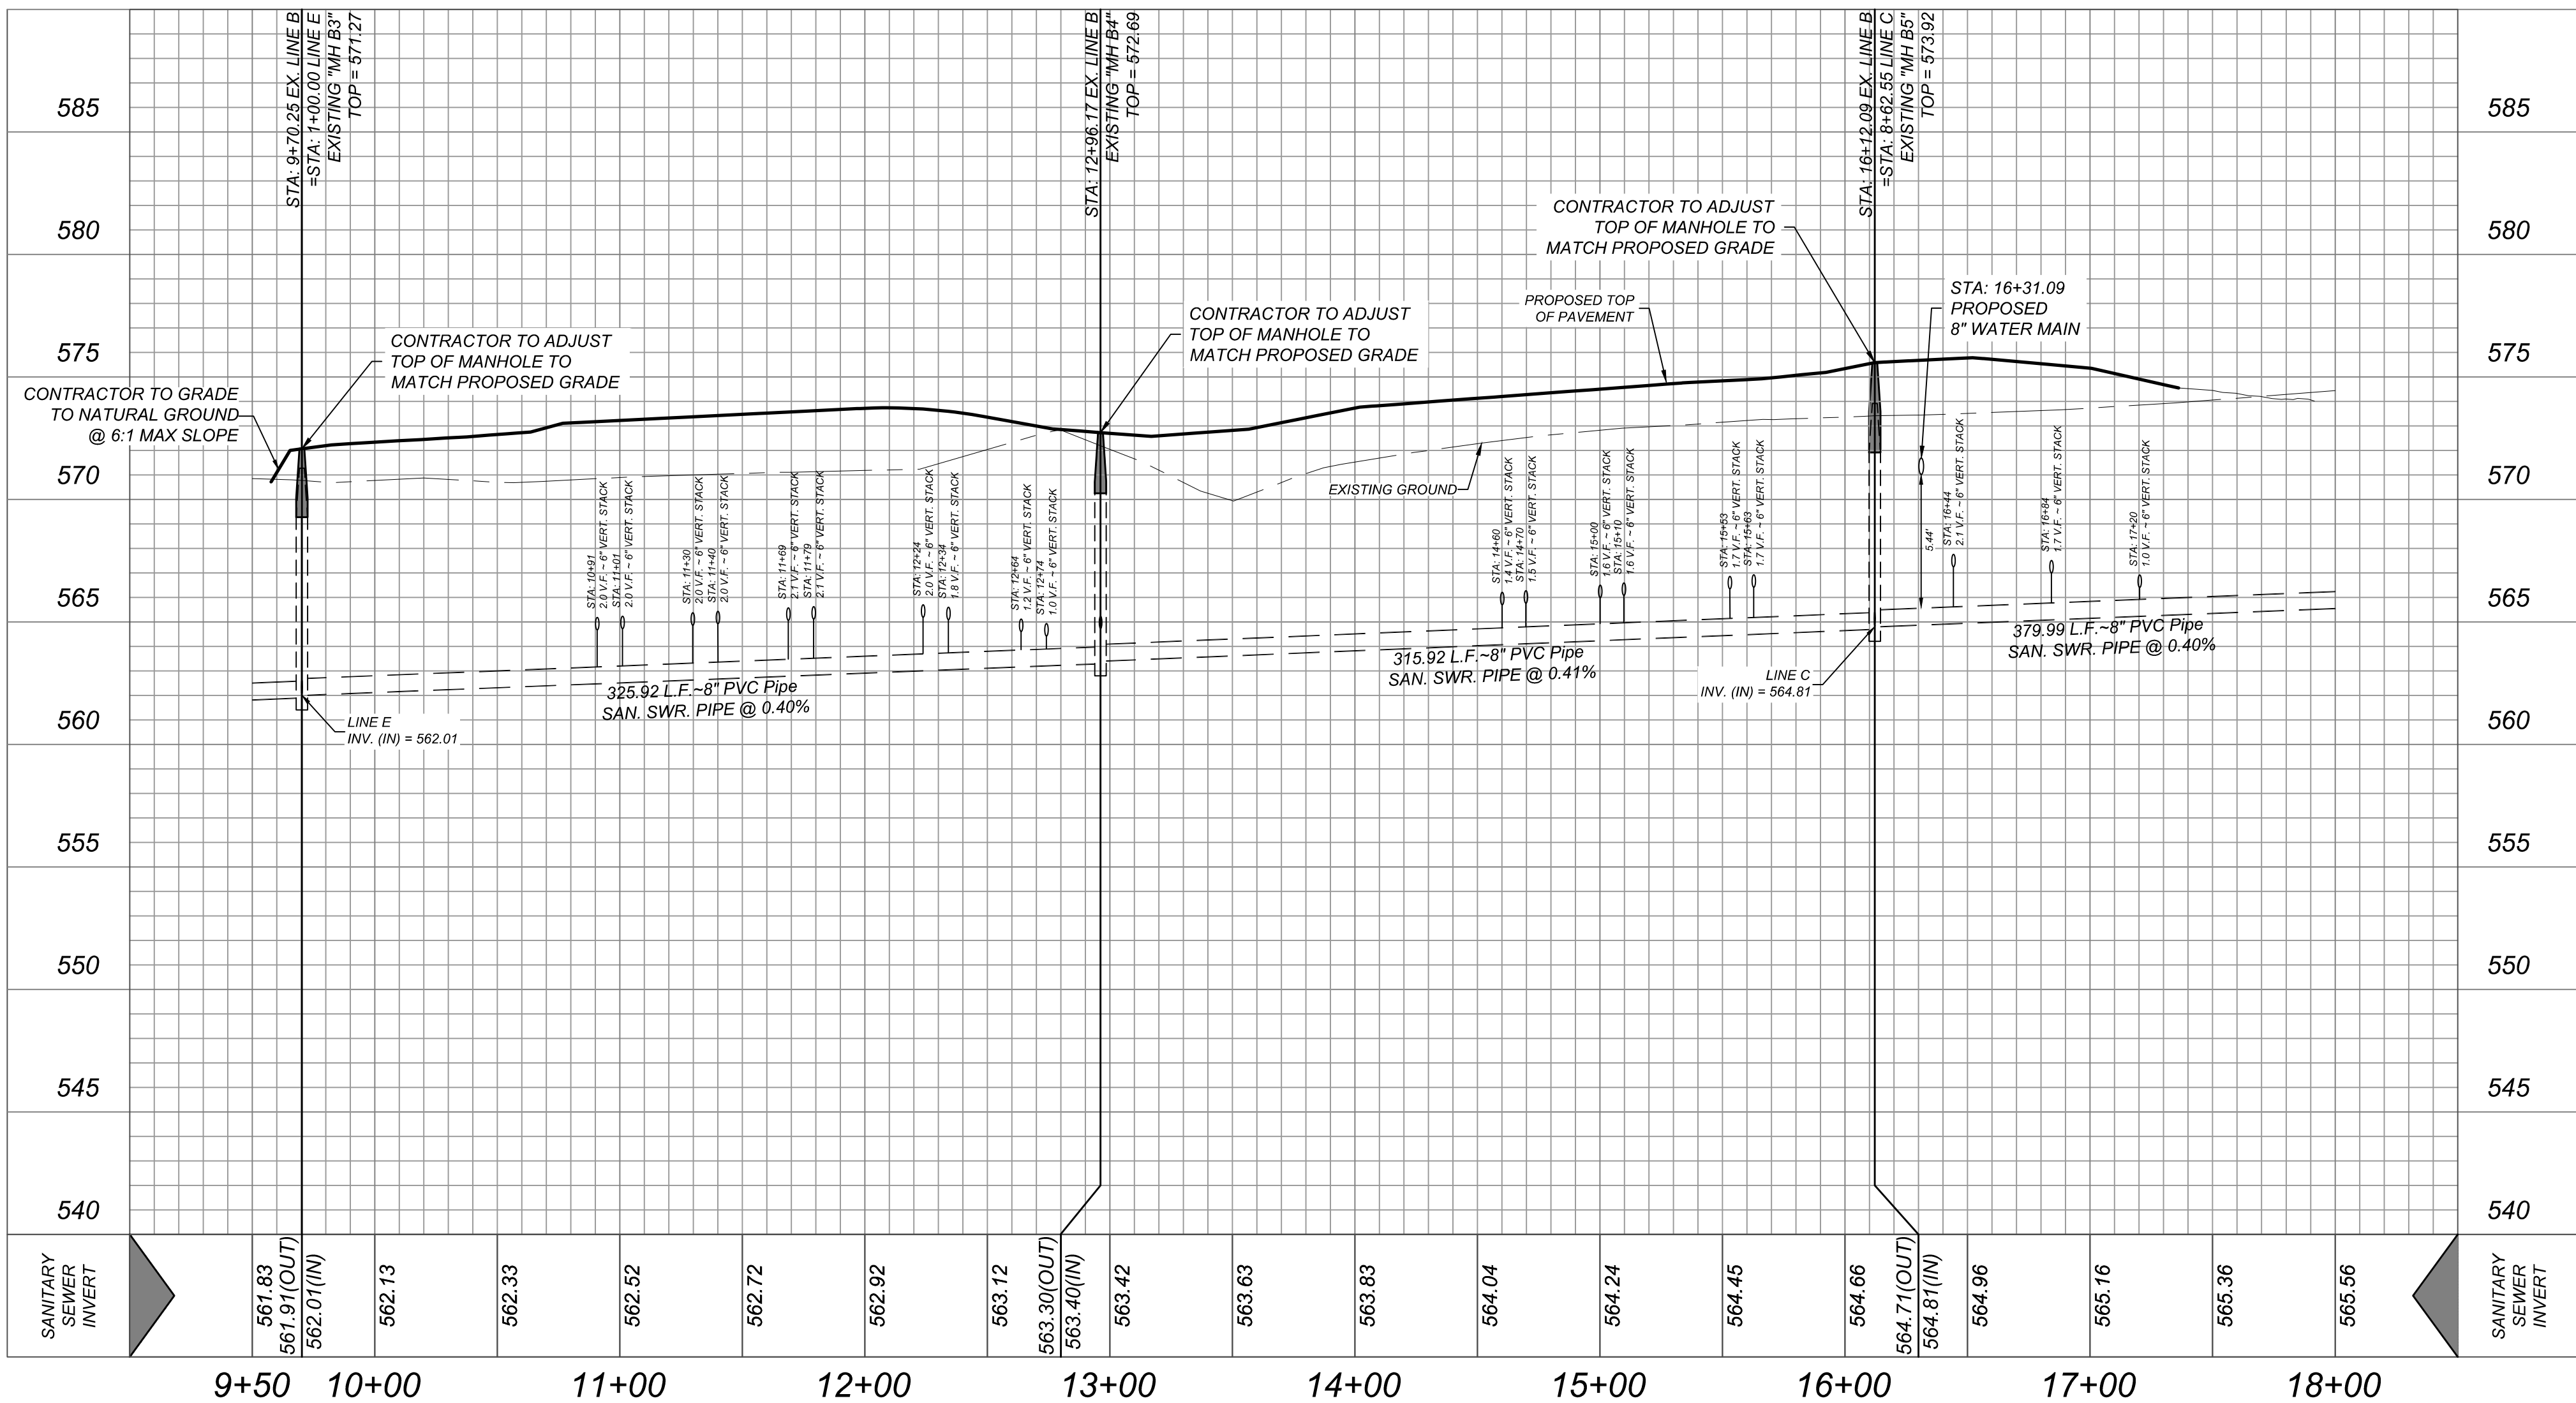

ROSE VALLEY PHASE 3A
BEXAR COUNTY, TEXAS
SANITARY SEWER LINE B PLAN & PROFILE

PLAT NO.
22-11800448
JOB NO. 314-51-03
DATE: ---
DRAWN/SD **CHECKED/JM**
SHEET NUMBER:

TRENCH EXCAVATION SAFETY PROTECTION
CONTRACTOR AND/OR CONTRACTOR'S INDEPENDENTLY RETAINED EMPLOYEE OR STRUCTURAL DESIGN/GEOTECHNICAL/SAFETY/EQUIPMENT CONSULTANT, IF ANY, SHALL REVIEW THESE PLANS AND ANY AVAILABLE GEOTECHNICAL INFORMATION AND THE ANTICIPATED INSTALLATION SITES WITHIN THE PROJECT WORK AREA IN ORDER TO IMPLEMENT CONTRACTOR'S TRENCH EXCAVATION SAFETY PROTECTION SYSTEMS, PROGRAMS AND/OR PROCEDURES FOR THE PROJECT DESCRIBED IN THE CONTRACT DOCUMENTS. THE CONTRACTOR'S IMPLEMENTATION OF THESE SYSTEMS, PROGRAMS AND/OR PROCEDURES SHALL PROVIDE FOR ADEQUATE TRENCH EXCAVATION SAFETY PROTECTION THAT COMPLY WITH AS A MINIMUM, OSHA STANDARDS FOR TRENCH EXCAVATIONS. SPECIFICALLY, CONTRACTOR AND/OR CONTRACTOR'S INDEPENDENTLY RETAINED EMPLOYEE OR SAFETY CONSULTANT SHALL IMPLEMENT A TRENCH SAFETY PROGRAM IN ACCORDANCE WITH OSHA STANDARDS GOVERNING THE PRESENCE AND ACTIVITIES OF INDIVIDUALS WORKING IN AND AROUND TRENCH EXCAVATION.


CAUTION!!
THE CONTRACTOR SHALL BE REQUIRED TO LOCATE ALL PUBLIC OR PRIVATE UTILITIES INCLUDING BUT NOT LIMITED TO: WATER, SEWER, TELEPHONE AND FIBER OPTIC LINES, SITE LIGHTING, ELECTRIC, SECONDARY ELECTRIC, PRIMARY ELECTRICAL DUCTBANKS, LANDSCAPE IRRIGATION FACILITIES AND GAS LINES. ANY UTILITY CONFLICTS THAT ARISE SHOULD BE COMMUNICATED TO THE ENGINEER IMMEDIATELY AND PRIOR TO CONSTRUCTION. THE CONTRACTOR SHALL CONTACT 1-800-DIG-TESS A MINIMUM OF 48 HOURS PRIOR TO THE START OF CONSTRUCTION. ANY DAMAGE TO EXISTING UTILITIES SHALL BE THE SOLE RESPONSIBILITY OF THE CONTRACTOR AND THE REPAIR SHALL BE AT CONTRACTOR'S SOLE EXPENSE WHETHER THE UTILITY IS SHOWN ON THESE PLANS OR NOT.

NOTE:

- SEWER PIPE WHERE WATER LINE CROSSES SHALL MEET THE REQUIREMENTS OF ASTM D2241. CONTRACTOR SHALL CENTER A 20 FOOT JOINT OF 160 P.S.I. PRESSURE RATED P.V.C. AT THE PROPOSED WATER CROSSING (NO SEPARATE PAY ITEM). REFERENCE SHEET 6.1, SANITARY SEWER GENERAL NOTES, SARA CRITERIA FOR SEWER MAIN CONSTRUCTION IN THE VICINITY OF WATER MAINS.
- SEE THIS SHEET FOR BENCHMARK INFORMATION.
- PIPE TYPE DESIGNATIONS ARE SDR 26.
- SEE THIS SHEET FOR TYPICAL SANITARY SEWER / WATER CROSSING DETAIL.
- ALL MANHOLES SHALL HAVE CONCRETE RING ENCASEMENT AND A WATER TIGHT RING AND COVER.
- NO 6" CLEANOUTS SHALL BE LOCATED UNDER DRIVEWAYS OR SIDEWALKS.
- LATERAL CONNECTIONS MADE TO EXISTING INFRASTRUCTURE WILL NEED TO BE COMPLETED USING AN INSERTA TEE OR APPROVED EQUAL.
- MANHOLES WILL NEED TO BE RESEALED WITH SARA APPROVED SEALING. IF SEAL COATING IS BROKEN, CONTRACTOR WILL HAVE MANHOLE RECOATED. RESEAL ALL LEAKS AT CONTRACTOR EXPENSE.
- WASTEWATER PIPING (INCLUDING MAINS, SERVICES, AND LATERALS) SHALL BE SLEEVED WITH STEEL CASING WITH SARA APPROVED CASING WHEN LOCATED UNDER BOX CULVERTS OR MULTIPLE BARREL STORM SEWER CROSSINGS REGARDLESS OF SIZE AND SINGLE BARRELS 30" OR LARGER.



WATER/SEWER CROSSING NOTE:
ALL WATER/SEWER CROSSINGS SHALL COMPLY WITH SAWS SPECIFICATION ITEM 812 SANITARY SEWER/WATER DETAIL.

MANHOLE NOTE:
ALL MANHOLES MUST BE WATERTIGHT, WITH WATER TIGHT RINGS AND COVERS. THESE MANHOLES MUST BE VENTED PER SAWS DETAIL DD852-02 UNLESS OTHERWISE NOTED

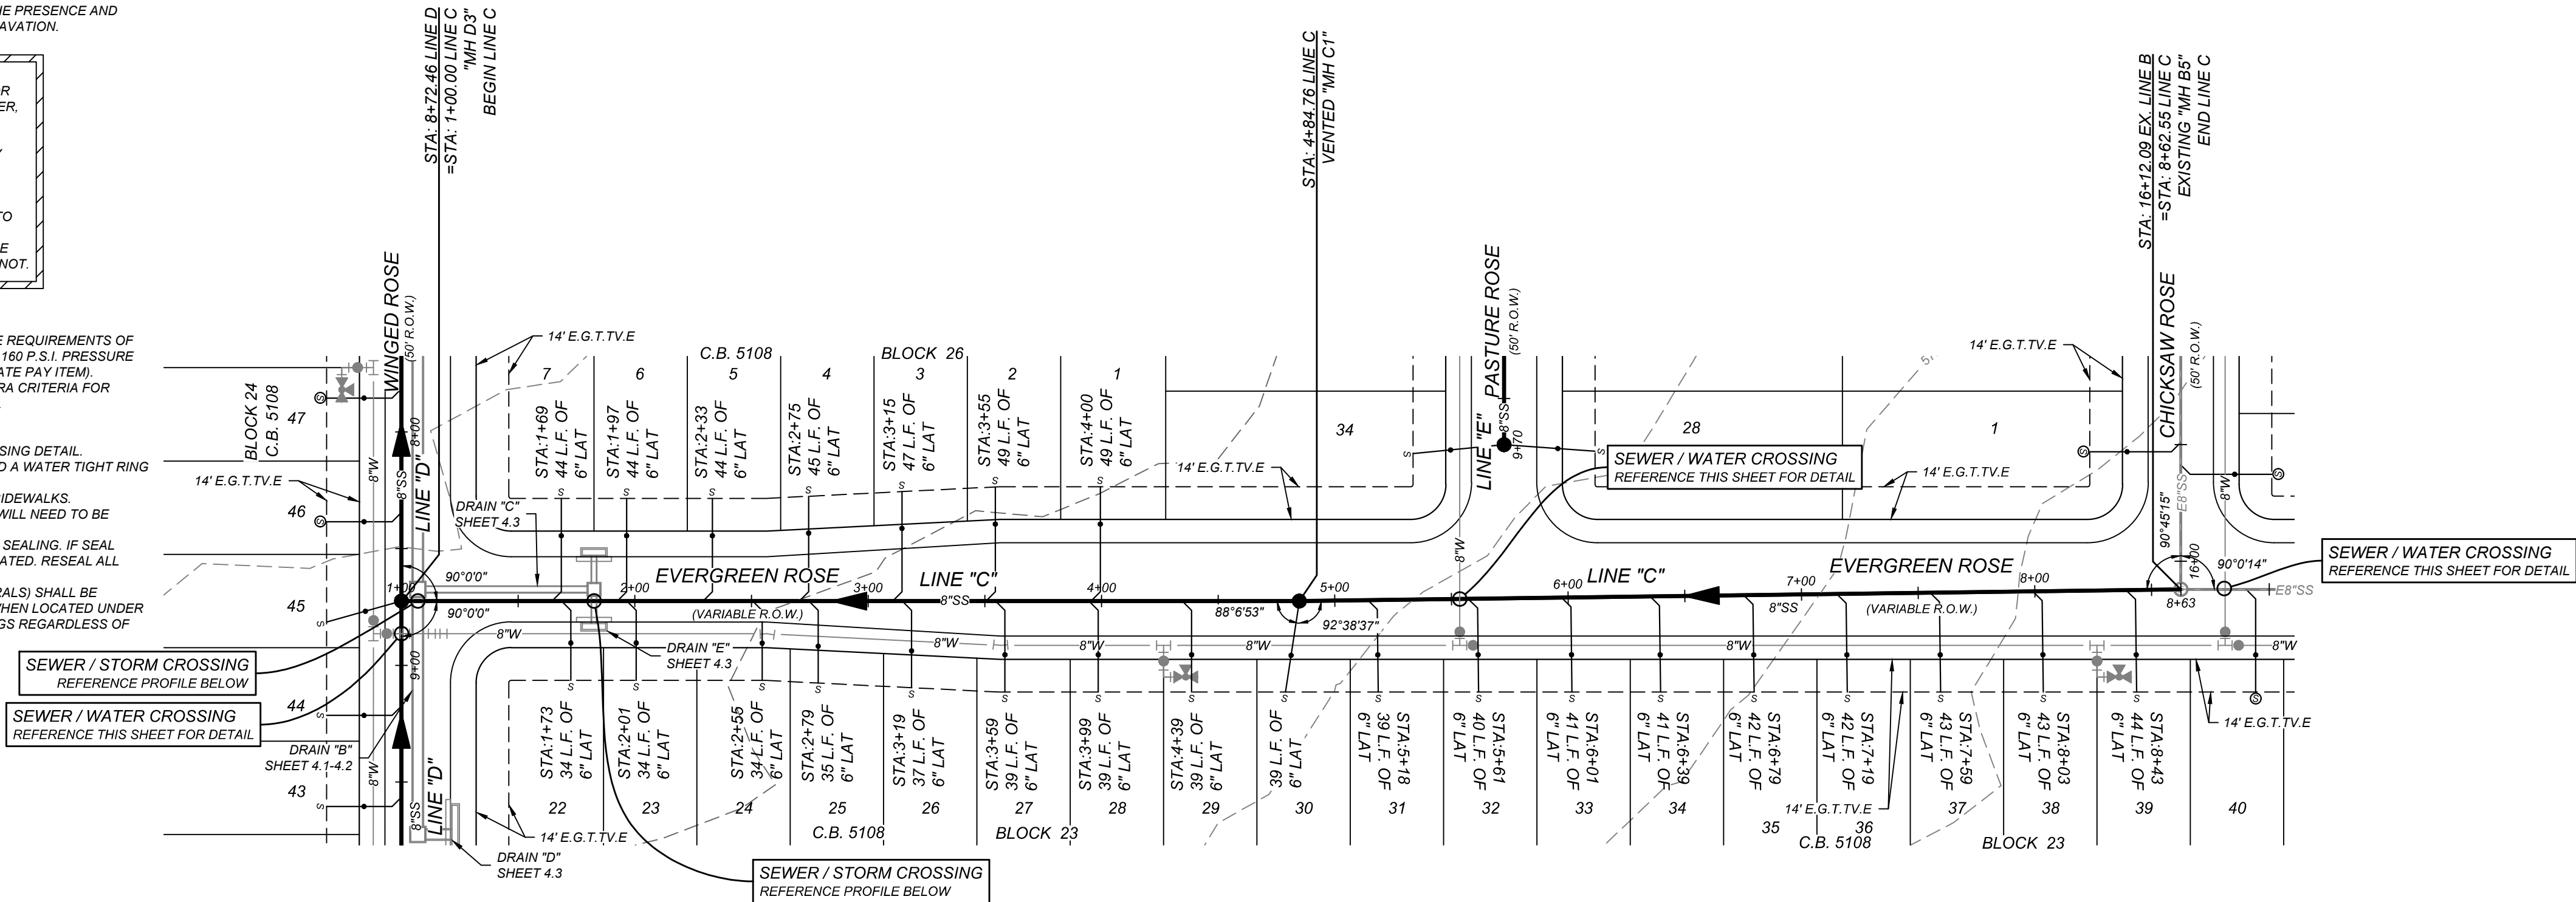


LINE "C"
STA: 1+00.00 - END

HORZ SCALE: 1"=50'
VERT SCALE: 1"=5'

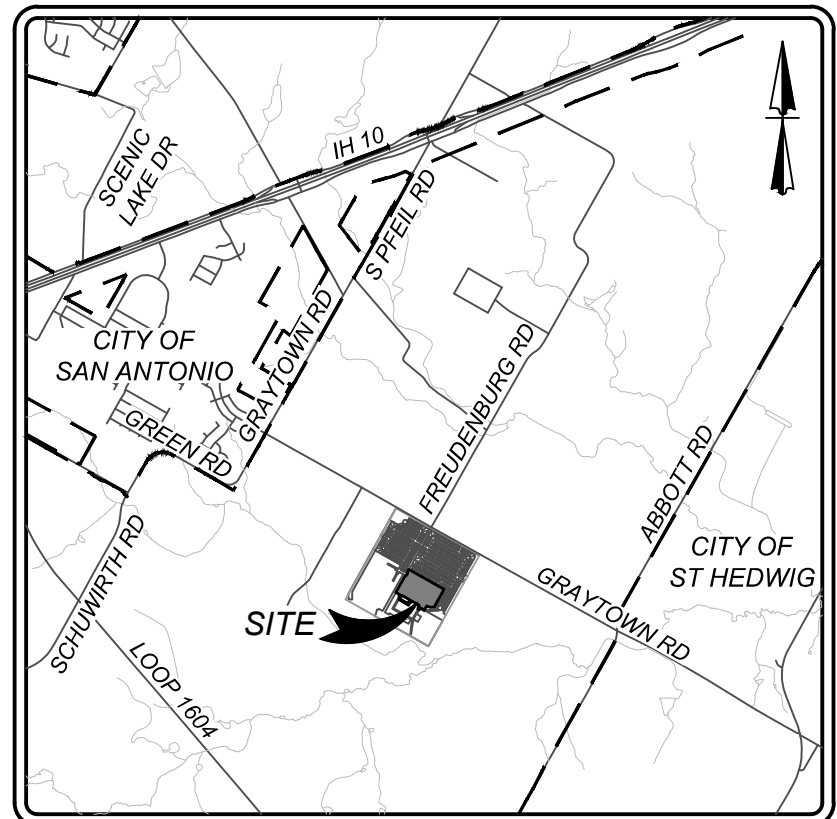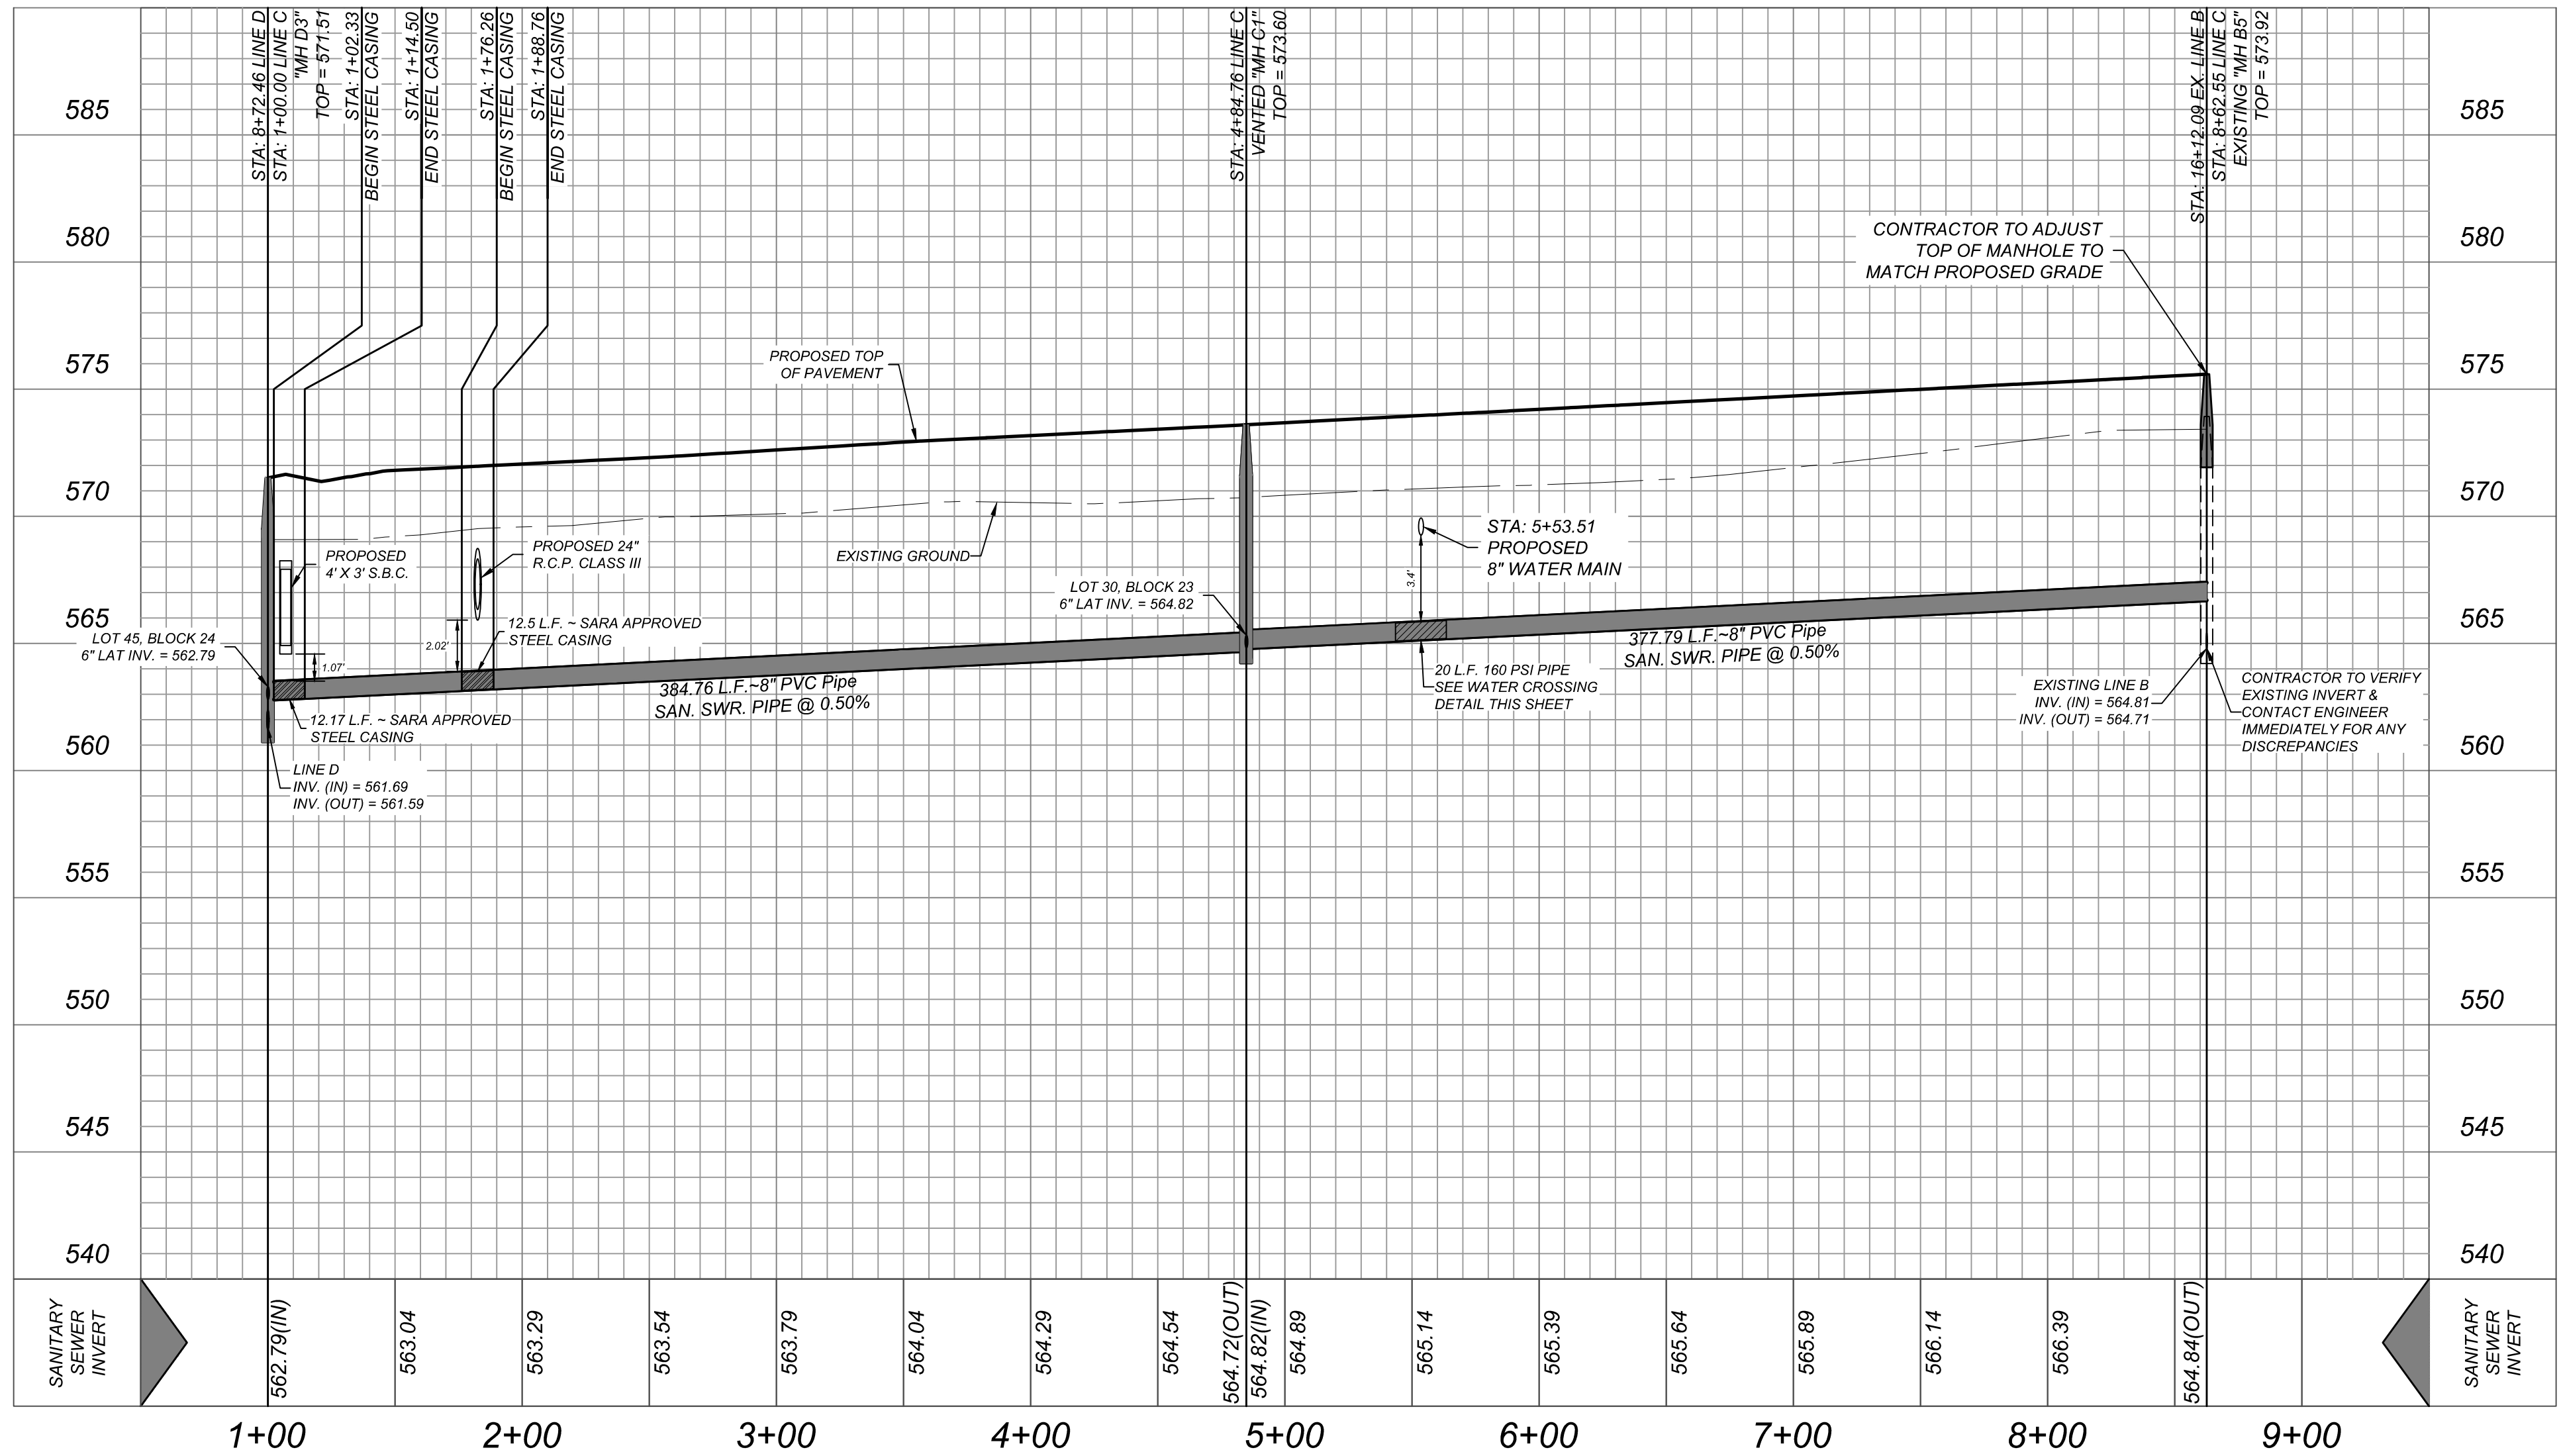


LOCATION MAP
N.T.S.

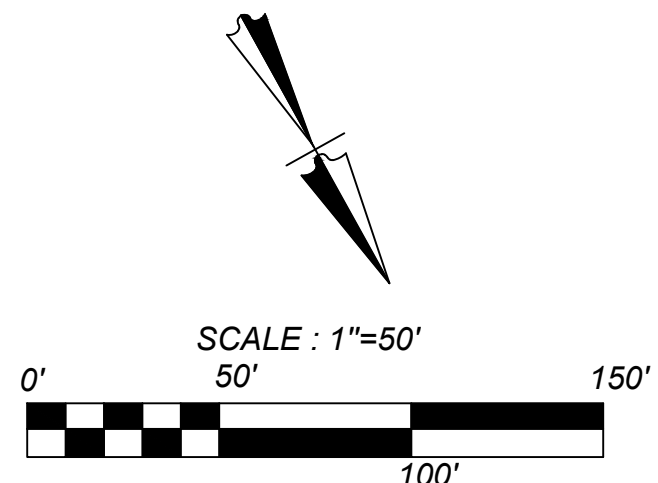

LEGEND

- PROPOSED WATER MAIN = W
- PROPOSED WATER SERVICE & METER BOX =
- PROPOSED WATER 3/4" IRRIGATION SERVICE & METER BOX =
- PROPOSED FIRE HYDRANT =
- PROPOSED WATER VALVE =
- PROPOSED SANITARY SEWER MAIN = SS
- PROPOSED SANITARY SEWER MANHOLE =
- PROPOSED SANITARY SEWER LATERAL =
- PROPOSED ELECTRIC, GAS, TELEPHONE, & CABLE TV EASEMENT = E. G. T. TV. E
- EXISTING WATER MAIN = E-W
- EXISTING FIRE HYDRANT =
- EXISTING WATER VALVE =
- EXISTING SANITARY SEWER MAIN = E-SS
- EXISTING SANITARY SEWER MANHOLE =
- EXISTING OVERHEAD ELECTRIC W/POWER POLE = -OHE-
- EXISTING GUY WIRE/OVERHEAD ELECTRIC = -OHE-

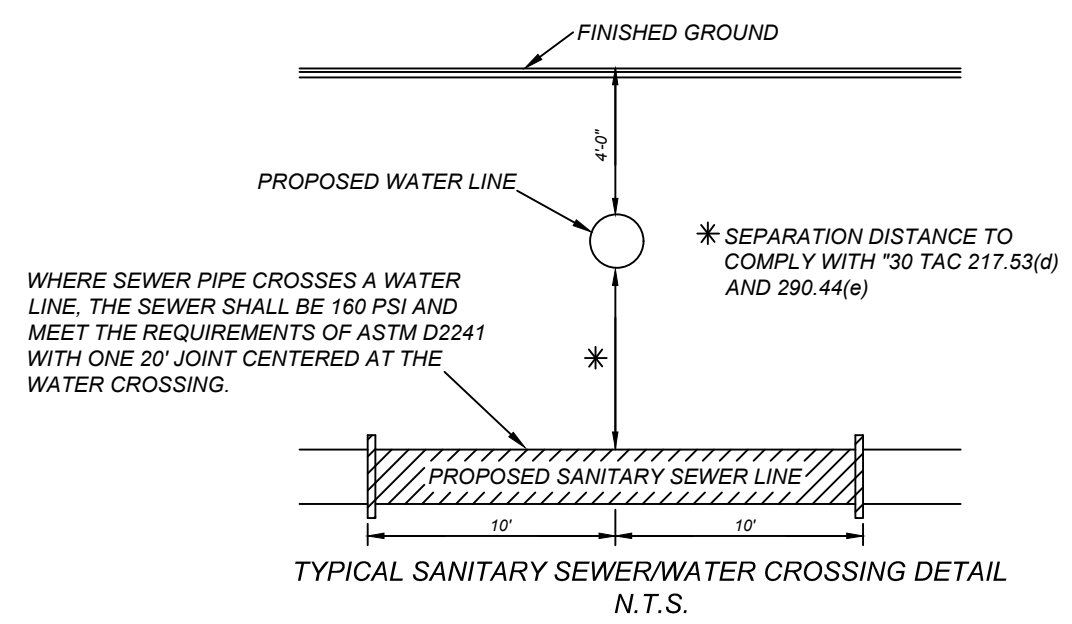

ROSE VALLEY PHASE 3A
BEXAR COUNTY, TEXAS
SANITARY SEWER LINE C PLAN & PROFILE

PLAT NO.
22-11800448
JOB NO. 314-51-03
DATE: ---
DRAWN/SD **CHECKED/JM**
SHEET NUMBER:

TRENCH EXCAVATION SAFETY PROTECTION
CONTRACTOR AND/OR CONTRACTOR'S INDEPENDENTLY RETAINED EMPLOYEE OR STRUCTURAL DESIGN/GEOTECHNICAL/SAFETY/EQUIPMENT CONSULTANT, IF ANY, SHALL REVIEW THESE PLANS AND ANY AVAILABLE GEOTECHNICAL INFORMATION AND THE ANTICIPATED INSTALLATION SITES WITHIN THE PROJECT WORK AREA IN ORDER TO IMPLEMENT CONTRACTOR'S TRENCH EXCAVATION SAFETY PROTECTION SYSTEMS, PROGRAMS AND/OR PROCEDURES FOR THE PROJECT DESCRIBED IN THE CONTRACT DOCUMENTS. THE CONTRACTOR'S IMPLEMENTATION OF THESE SYSTEMS, PROGRAMS AND/OR PROCEDURES SHALL PROVIDE FOR ADEQUATE TRENCH EXCAVATION SAFETY PROTECTION THAT COMPLY WITH AS A MINIMUM, OSHA STANDARDS FOR TRENCH EXCAVATIONS. SPECIFICALLY, CONTRACTOR AND/OR CONTRACTOR'S INDEPENDENTLY RETAINED EMPLOYEE OR SAFETY CONSULTANT SHALL IMPLEMENT A TRENCH SAFETY PROGRAM IN ACCORDANCE WITH OSHA STANDARDS GOVERNING THE PRESENCE AND ACTIVITIES OF INDIVIDUALS WORKING IN AND AROUND TRENCH EXCAVATION.

CAUTION!!!
THE CONTRACTOR SHALL BE REQUIRED TO LOCATE ALL PUBLIC OR PRIVATE UTILITIES INCLUDING BUT NOT LIMITED TO: WATER, SEWER, TELEPHONE AND FIBER OPTIC LINES, SITE LIGHTING, ELECTRIC, SECONDARY ELECTRIC, PRIMARY ELECTRICAL DUCTBANKS, LANDSCAPE IRRIGATION FACILITIES, AND GAS LINES. ANY UTILITY CONFLICTS THAT ARISE SHOULD BE COMMUNICATED TO THE ENGINEER IMMEDIATELY AND PRIOR TO CONSTRUCTION. THE CONTRACTOR SHALL CONTACT 1-800-DIG-TESS A MINIMUM OF 48 HOURS PRIOR TO THE START OF CONSTRUCTION. ANY DAMAGE TO EXISTING UTILITIES SHALL BE THE SOLE RESPONSIBILITY OF THE CONTRACTOR AND THE REPAIR SHALL BE AT CONTRACTOR'S SOLE EXPENSE WHETHER THE UTILITY IS SHOWN ON THESE PLANS OR NOT.

- NOTE:**
- SEWER PIPE WHERE WATER LINE CROSSES SHALL BE MEET THE REQUIREMENTS OF ASTM D2241. CONTRACTOR SHALL CENTER A 20 FOOT JOINT OF 160 P.S.I. PRESSURE RATED P.V.C. AT THE PROPOSED WATER CROSSING (NO SEPARATE PAY ITEM). REFERENCE SHEET 6.1, SANITARY SEWER GENERAL NOTES, SARA CRITERIA FOR SEWER MAIN CONSTRUCTION IN THE VICINITY OF WATER MAINS.
 - SEE THIS SHEET FOR BENCHMARK INFORMATION.
 - PIPE TYPE DESIGNATIONS ARE SORT 26.
 - SEE THIS SHEET FOR TYPICAL SANITARY SEWER / WATER CROSSING DETAIL.
 - ALL MANHOLES SHALL HAVE CONCRETE RING ENCASMENT AND A WATER TIGHT RING AND COVER.
 - NO 6" CLEANOUTS SHALL BE LOCATED UNDER DRIVEWAYS OR SIDEWALKS.
 - LATERAL CONNECTIONS MADE TO EXISTING INFRASTRUCTURE WILL NEED TO BE COMPLETED USING AN INSERTA TEE OR APPROVED EQUAL.
 - MANHOLES WILL NEED TO BE RESEALED WITH SARA APPROVED SEALING. IF SEAL COATING IS BROKEN, CONTRACTOR WILL HAVE MANHOLE RECOATED. RESEAL ALL LEAKS AT CONTRACTOR EXPENSE.
 - WASTEWATER PIPING (INCLUDING MAINS, SERVICES, AND LATERALS) SHALL BE SLEEVED WITH STEEL CASING WITH SARA APPROVED CASING WHEN LOCATED UNDER BOX CULVERTS OR MULTIPLE BARREL STORM SEWER CROSSINGS REGARDLESS OF SIZE AND SINGLE BARRELS 30" OR LARGER.

WATER/SEWER CROSSING NOTE:
ALL WATER/SEWER CROSSINGS SHALL COMPLY WITH SAWS SPECIFICATION ITEM 812 SANITARY SEWER/WATER DETAIL.

MANHOLE NOTE:
ALL MANHOLES MUST BE WATERTIGHT, WITH WATERTIGHT RINGS AND COVERS. THESE MANHOLES MUST BE VENTED PER SAWS DETAIL DD852-02 UNLESS OTHERWISE NOTED

OFF-LOT 55' TEMPORARY TURNAROUND
ELECTRIC, GAS, TELEPHONE, CABLE TV,
WATER, SANITARY SEWER & DRAINAGE
EASEMENT (ENTIRE EASEMENT TO EXPIRE
UPON INCORPORATION INTO PLATTED
PUBLIC STREET R.O.W.)

ROSE VALLEY, PHASE 2A
(PLAT NO. 22-11800057)



OFF-LOT VARIABLE WIDTH
SANITARY SEWER EASEMENT

SEWER / STORM CROSSING
REFERENCE PROFILE BELOW


SEWER / WATER CROSSING
REFERENCE THIS SHEET FOR DETAIL

LINE "D"
STA: 1+00.00 - END

HORZ SCALE: 1"=50'
VERT SCALE: 1"=5'

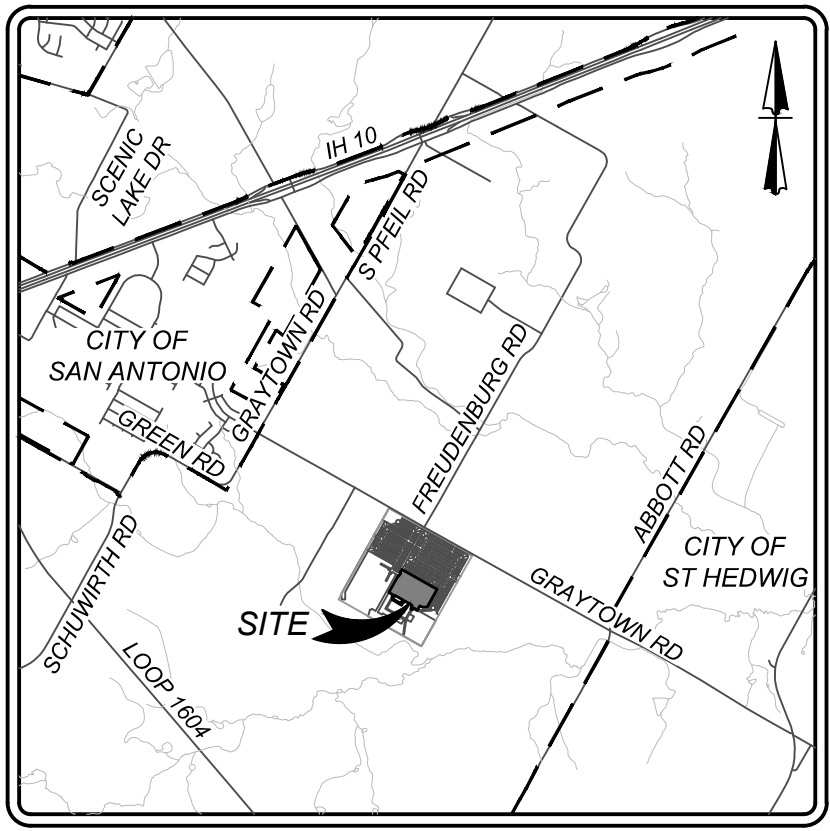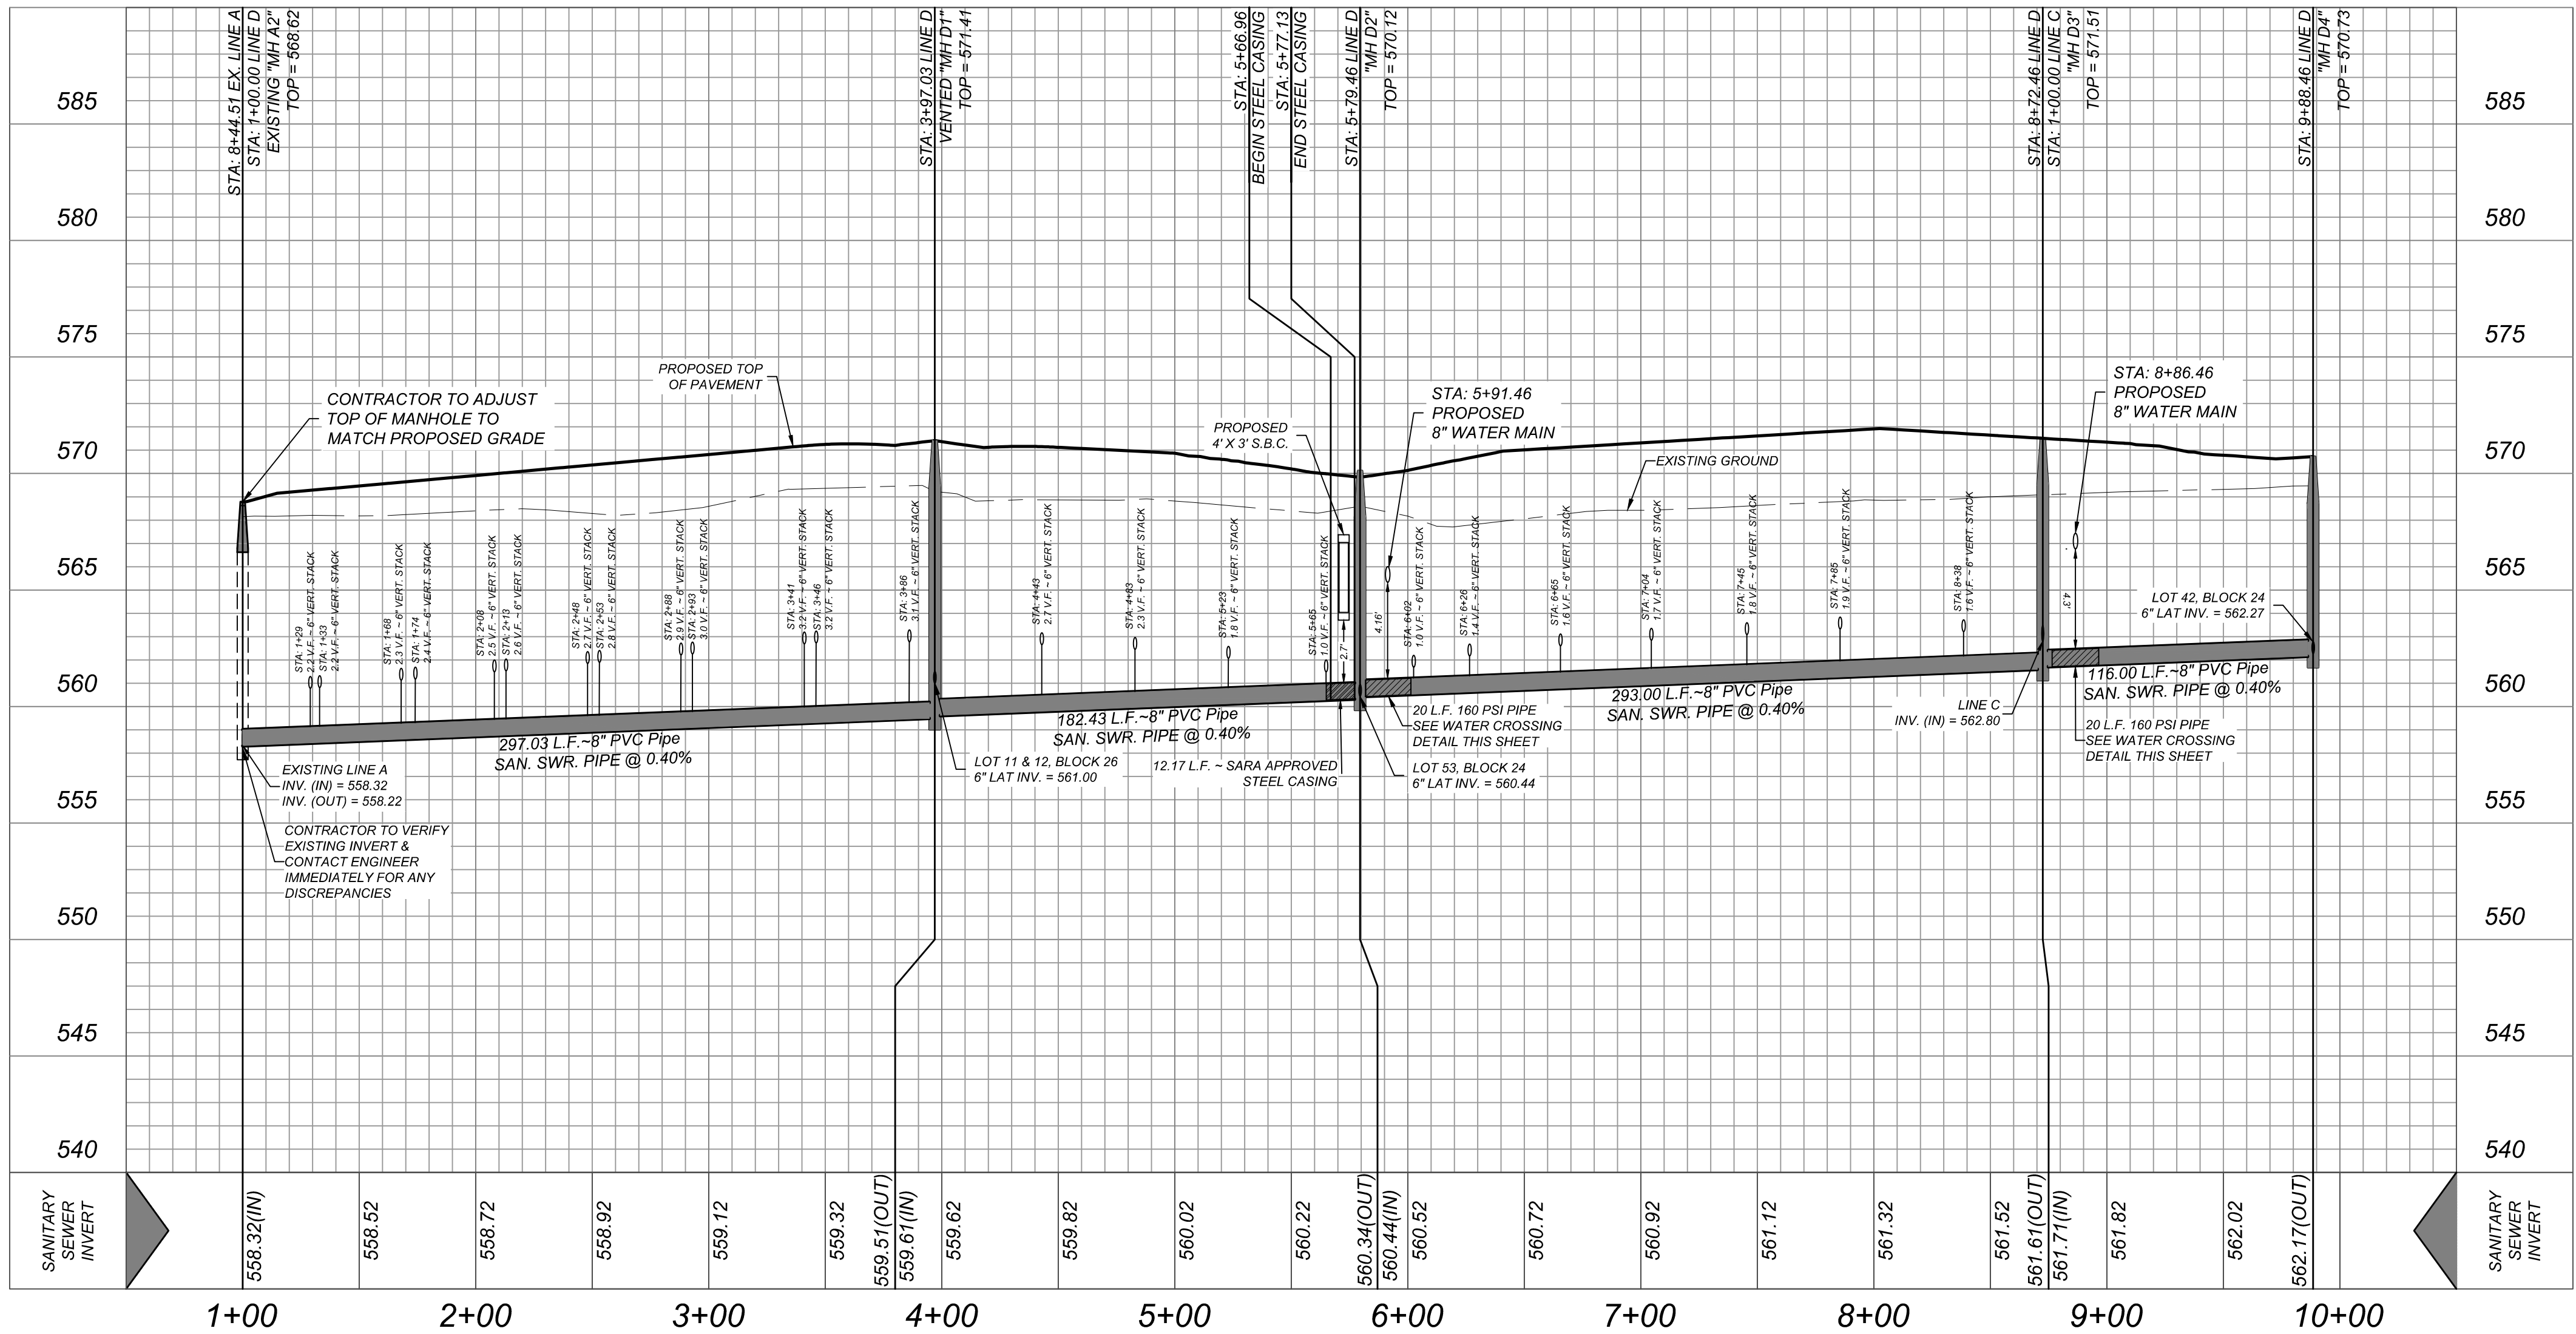


LOCATION MAP
N.T.S.

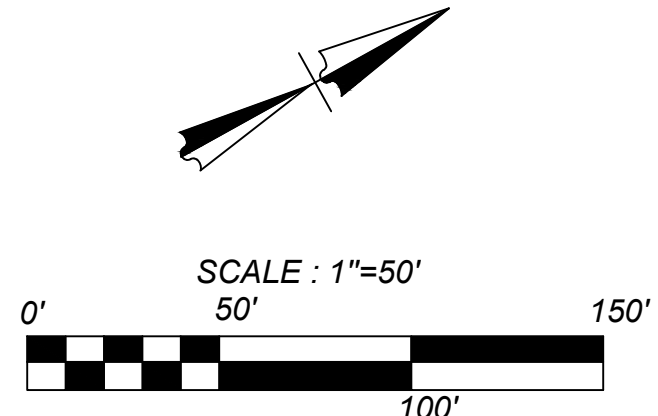

LEGEND

- PROPOSED WATER MAIN = W
- PROPOSED WATER SERVICE & METER BOX =
- PROPOSED WATER 3/4" IRRIGATION SERVICE & METER BOX =
- PROPOSED FIRE HYDRANT =
- PROPOSED WATER VALVE =
- PROPOSED SANITARY SEWER MAIN = SS
- PROPOSED SANITARY SEWER MANHOLE =
- PROPOSED SANITARY SEWER LATERAL =
- PROPOSED ELECTRIC, GAS, TELEPHONE, & CABLE TV EASEMENT = E. G. T. TV. E
- EXISTING WATER MAIN = E-W
- EXISTING FIRE HYDRANT =
- EXISTING WATER VALVE =
- EXISTING SANITARY SEWER MAIN = E-SS
- EXISTING SANITARY SEWER MANHOLE =
- EXISTING OVERHEAD ELECTRIC W/POWER POLE = -OHE--
- EXISTING GUY WIRE/OVERHEAD ELECTRIC = -OHE--

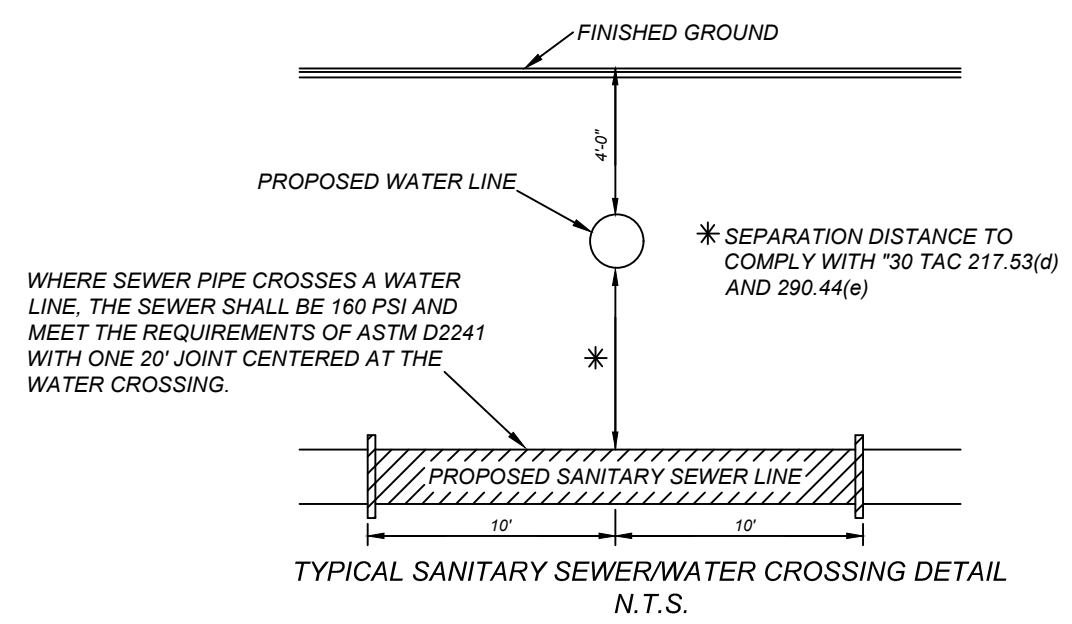

ROSE VALLEY PHASE 3A
BEXAR COUNTY, TEXAS
SANITARY SEWER LINE D PLAN & PROFILE

PLAT NO.
22-11800448

JOB NO. 314-51-03
DATE: ---
DRAWN/SD **CHECKED/JM**
SHEET NUMBER:

6.5


TRENCH EXCAVATION SAFETY PROTECTION
CONTRACTOR AND/OR CONTRACTOR'S INDEPENDENTLY RETAINED EMPLOYEE OR STRUCTURAL DESIGN/GEOTECHNICAL/SAFETY/EQUIPMENT CONSULTANT, IF ANY, SHALL REVIEW THESE PLANS AND ANY AVAILABLE GEOTECHNICAL INFORMATION AND THE ANTICIPATED INSTALLATION SITES WITHIN THE PROJECT WORK AREA IN ORDER TO IMPLEMENT CONTRACTOR'S TRENCH EXCAVATION SAFETY PROTECTION SYSTEMS, PROGRAMS AND/OR PROCEDURES FOR THE PROJECT DESCRIBED IN THE CONTRACT DOCUMENTS. THE CONTRACTOR'S IMPLEMENTATION OF THESE SYSTEMS, PROGRAMS AND/OR PROCEDURES SHALL PROVIDE FOR ADEQUATE TRENCH EXCAVATION SAFETY PROTECTION THAT COMPLY WITH AS A MINIMUM, OSHA STANDARDS FOR TRENCH EXCAVATIONS. SPECIFICALLY, CONTRACTOR AND/OR CONTRACTOR'S INDEPENDENTLY RETAINED EMPLOYEE OR SAFETY CONSULTANT SHALL IMPLEMENT A TRENCH SAFETY PROGRAM IN ACCORDANCE WITH OSHA STANDARDS GOVERNING THE PRESENCE AND ACTIVITIES OF INDIVIDUALS WORKING IN AND AROUND TRENCH EXCAVATION.

CAUTION!!
THE CONTRACTOR SHALL BE REQUIRED TO LOCATE ALL PUBLIC OR PRIVATE UTILITIES INCLUDING BUT NOT LIMITED TO: WATER, SEWER, TELEPHONE AND FIBER OPTIC LINES, SITE LIGHTING ELECTRIC, SECONDARY ELECTRIC, PRIMARY ELECTRICAL DUCTBANKS, LANDSCAPE IRRIGATION FACILITIES, AND GAS LINES. ANY UTILITY CONFLICTS THAT ARISE SHOULD BE COMMUNICATED TO THE ENGINEER IMMEDIATELY AND PRIOR TO CONSTRUCTION. THE CONTRACTOR SHALL CONTACT 1-800-DIG-TESS A MINIMUM OF 48 HOURS PRIOR TO THE START OF CONSTRUCTION. ANY DAMAGE TO EXISTING UTILITIES SHALL BE THE SOLE RESPONSIBILITY OF THE CONTRACTOR AND THE REPAIR SHALL BE AT CONTRACTOR'S SOLE EXPENSE WHETHER THE UTILITY IS SHOWN ON THESE PLANS OR NOT.

- NOTE:
- SEWER PIPE WHERE WATER LINE CROSSES SHALL BE MEET THE REQUIREMENTS OF ASTM D2241. CONTRACTOR SHALL CENTER A 20 FOOT JOINT OF 160 P.S.I. PRESSURE RATED P.V.C. AT THE PROPOSED WATER CROSSING (NO SEPARATE PAY ITEM). REFERENCE SHEET 6.1, SANITARY SEWER GENERAL NOTES, SARA CRITERIA FOR SEWER MAIN CONSTRUCTION IN THE VICINITY OF WATER MAINS.
 - SEE THIS SHEET FOR BENCHMARK INFORMATION.
 - PIPE TYPE DESIGNATIONS ARE SDR 26.
 - SEE THIS SHEET FOR TYPICAL SANITARY SEWER / WATER CROSSING DETAIL.
 - ALL MANHOLES SHALL HAVE CONCRETE RING ENCASEMENT AND A WATER TIGHT RING AND COVER.
 - NO 6" CLEANOUTS SHALL BE LOCATED UNDER DRIVEWAYS OR SIDEWALKS.
 - LATERAL CONNECTIONS MADE TO EXISTING INFRASTRUCTURE WILL NEED TO BE COMPLETED USING AN INSERTA TEE OR APPROVED EQUAL.
 - MANHOLES WILL NEED TO BE RESEALED WITH SARA APPROVED SEALING. IF SEAL COATING IS BROKEN, CONTRACTOR WILL HAVE MANHOLE RECOATED, RESEAL ALL LEAKS AT CONTRACTOR EXPENSE.
 - WASTEWATER PIPING (INCLUDING MAINS, SERVICES, AND LATERALS) SHALL BE SLEAVED WITH STEEL CASING WITH SARA APPROVED CASING WHEN LOCATED UNDER BOX CULVERTS OR MULTIPLE BARREL STORM SEWER CROSSINGS REGARDLESS OF SIZE AND SINGLE BARRELS 30" OR LARGER.





WATER/SEWER CROSSING NOTE:
ALL WATER/SEWER CROSSINGS SHALL COMPLY WITH SAWS SPECIFICATION ITEM 812 SANITARY SEWER/WATER DETAIL.

MANHOLE NOTE:
ALL MANHOLES MUST BE WATERTIGHT, WITH WATER TIGHT RINGS AND COVERS. THESE MANHOLES MUST BE VENTED PER SAWS DETAIL DD852-02 UNLESS OTHERWISE NOTED

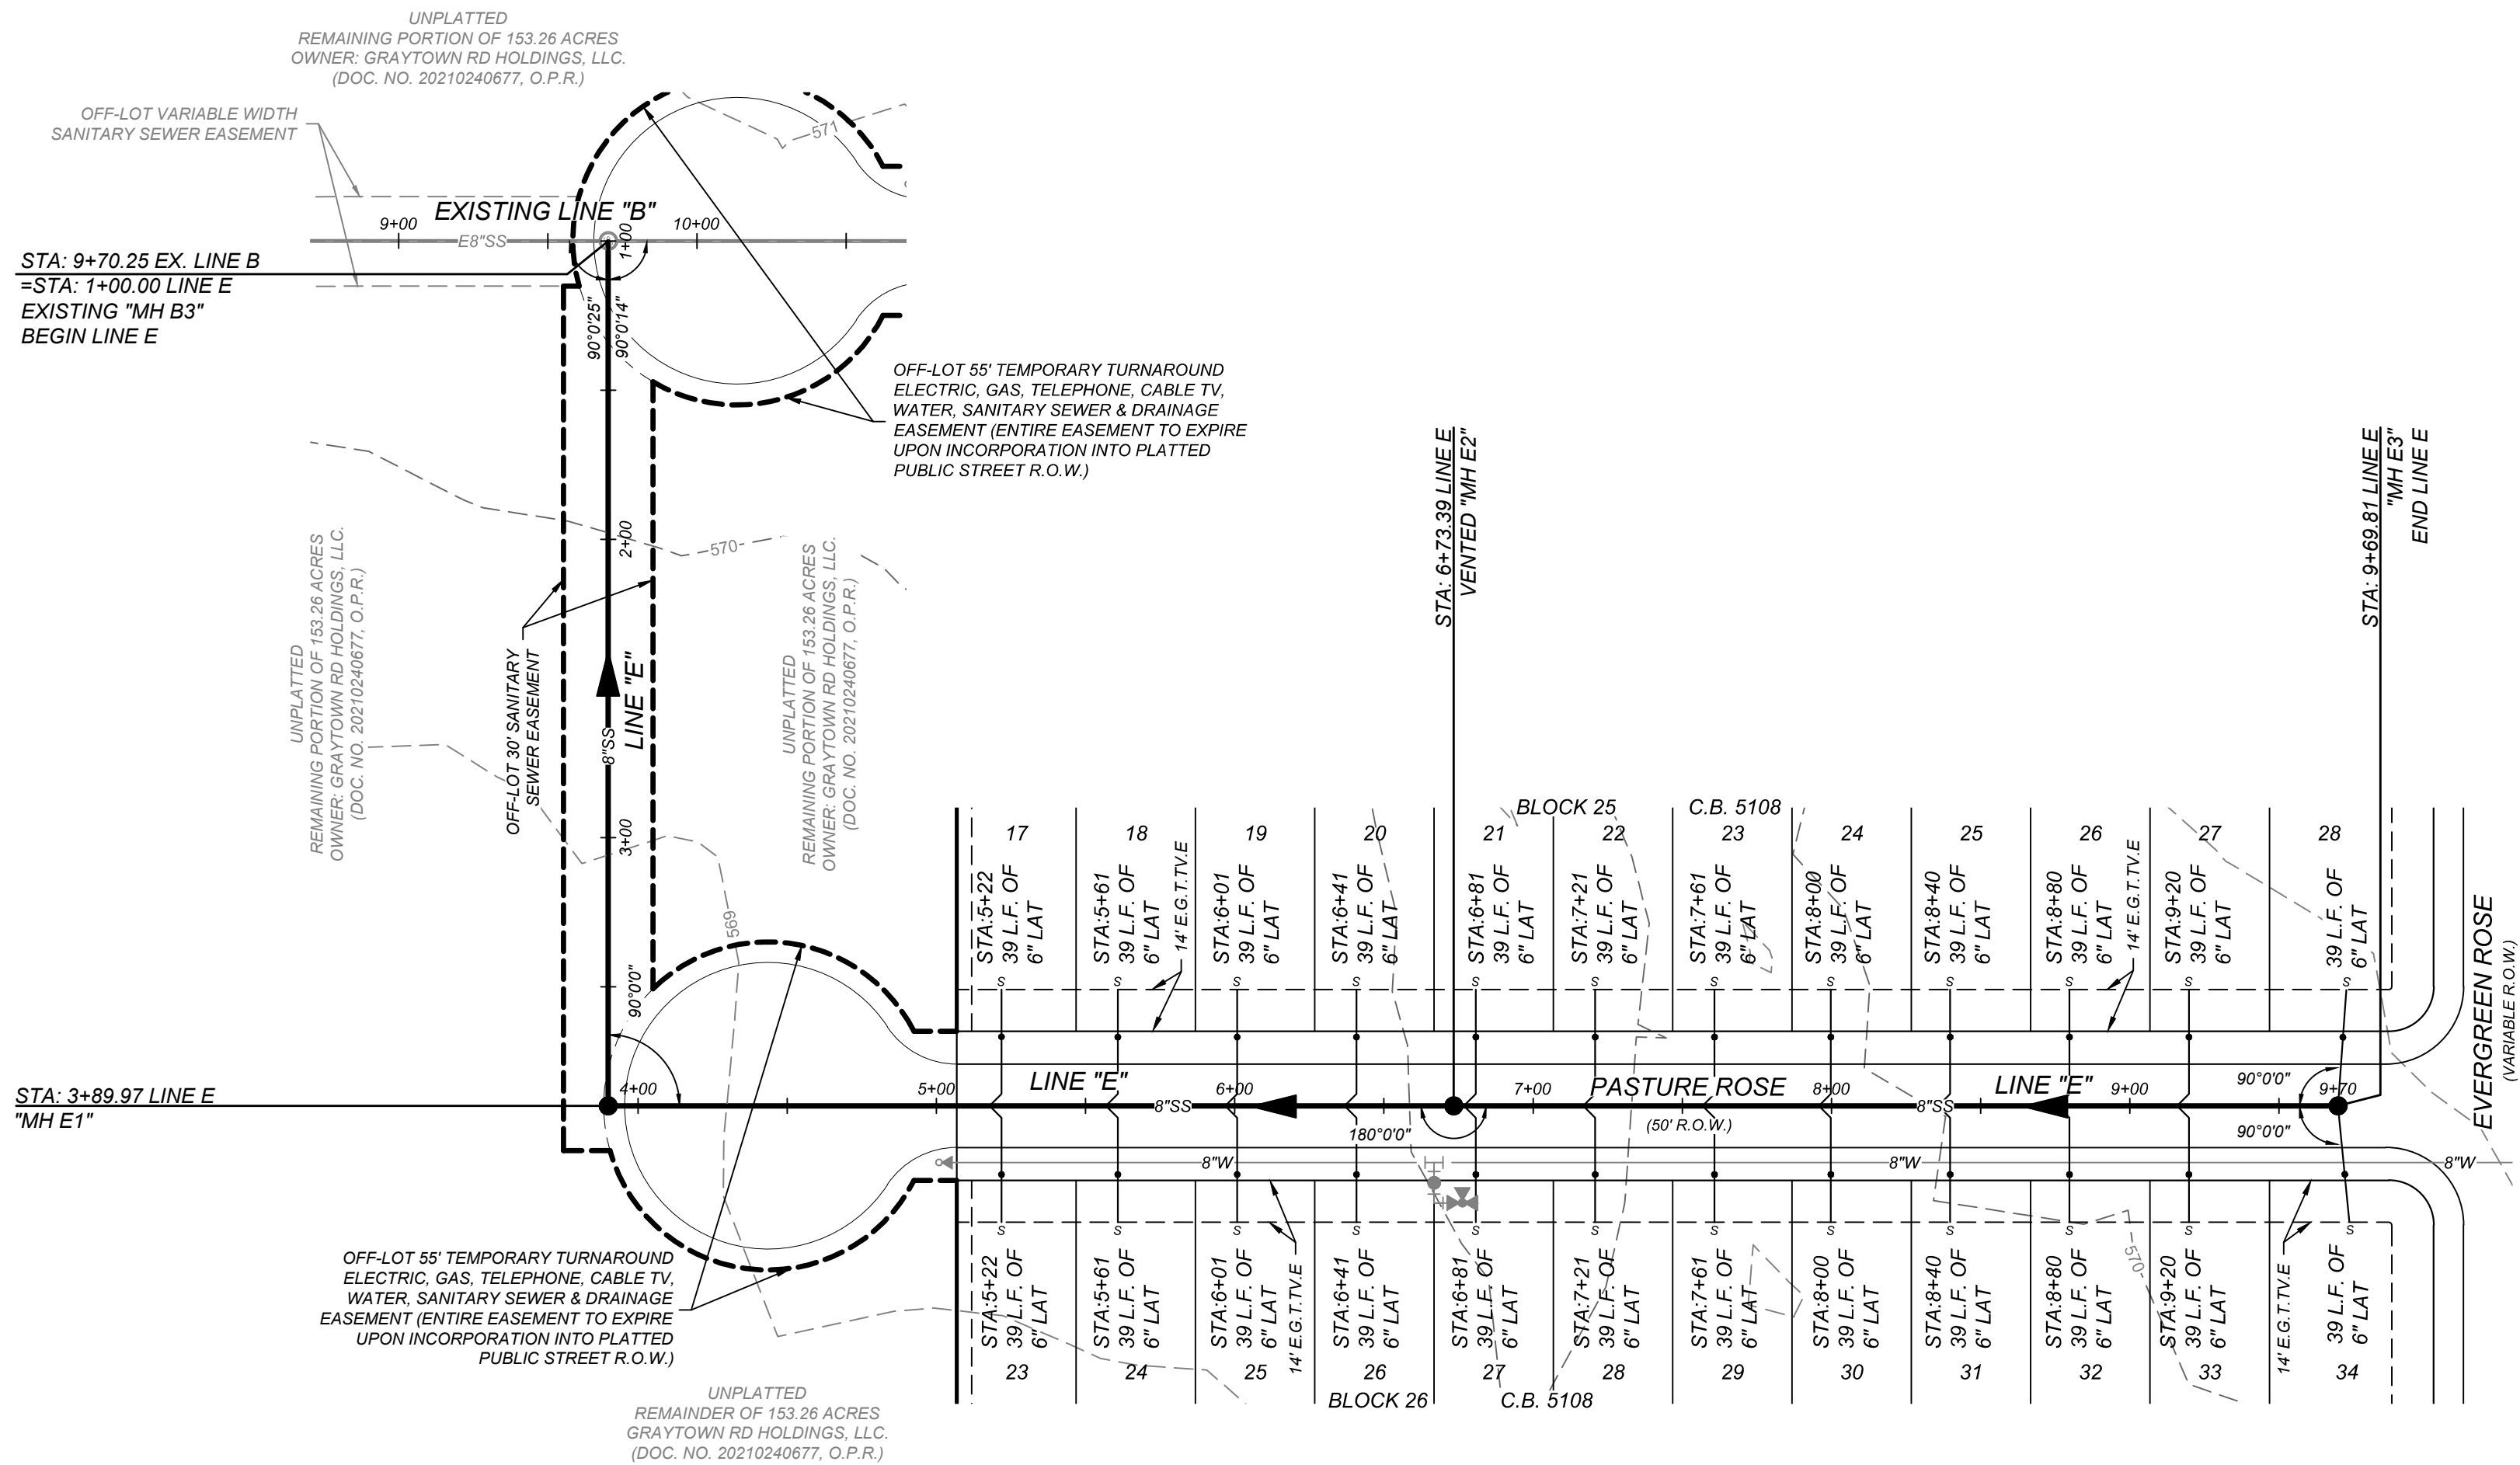

LINE "E"
STA: 1+00.00 - END

HORZ SCALE: 1"=50'
VERT SCALE: 1"=5'

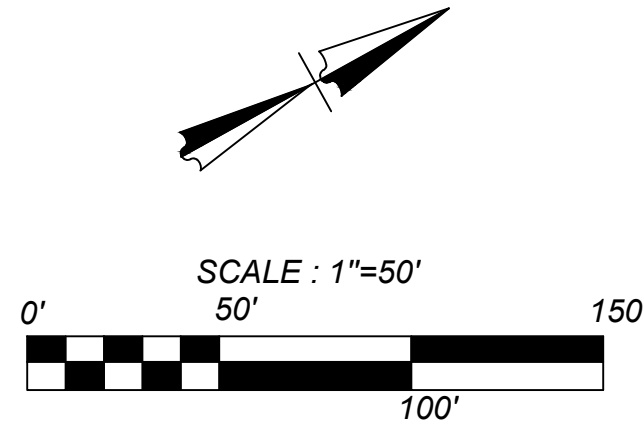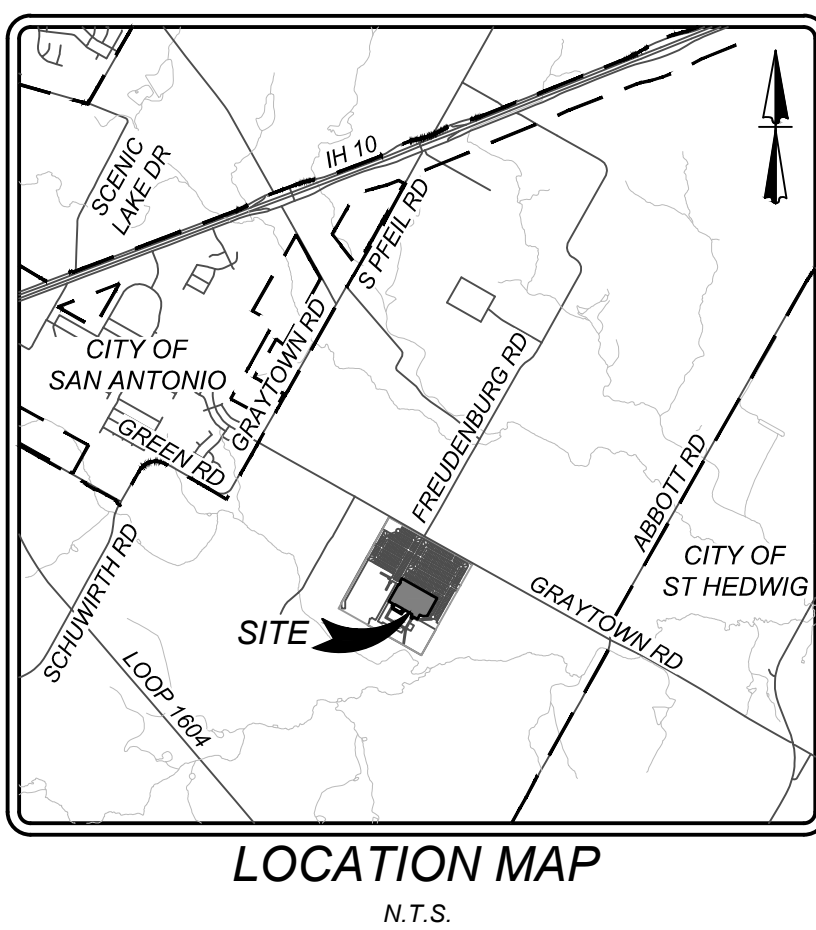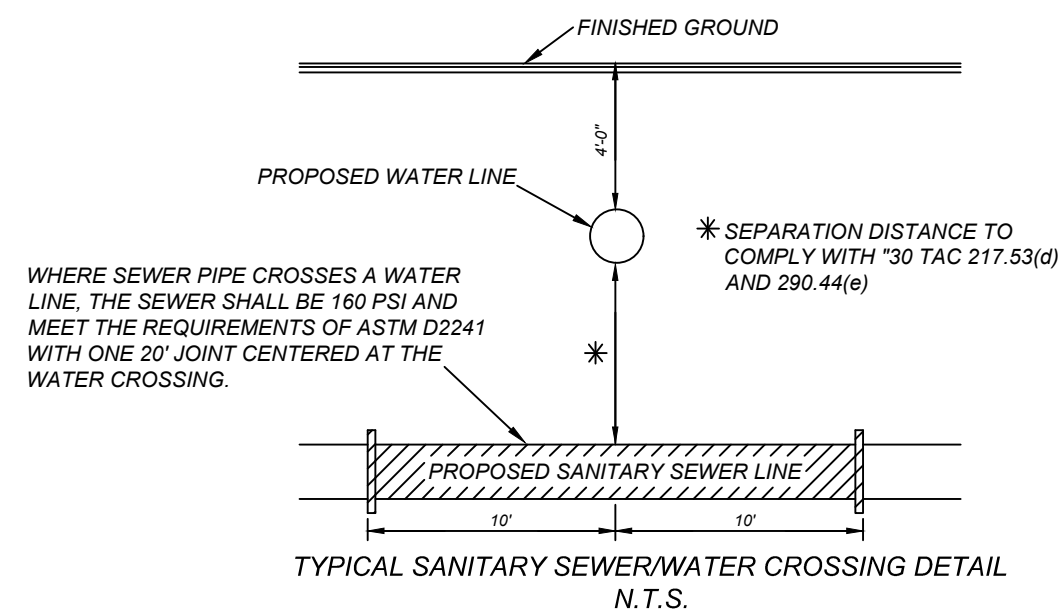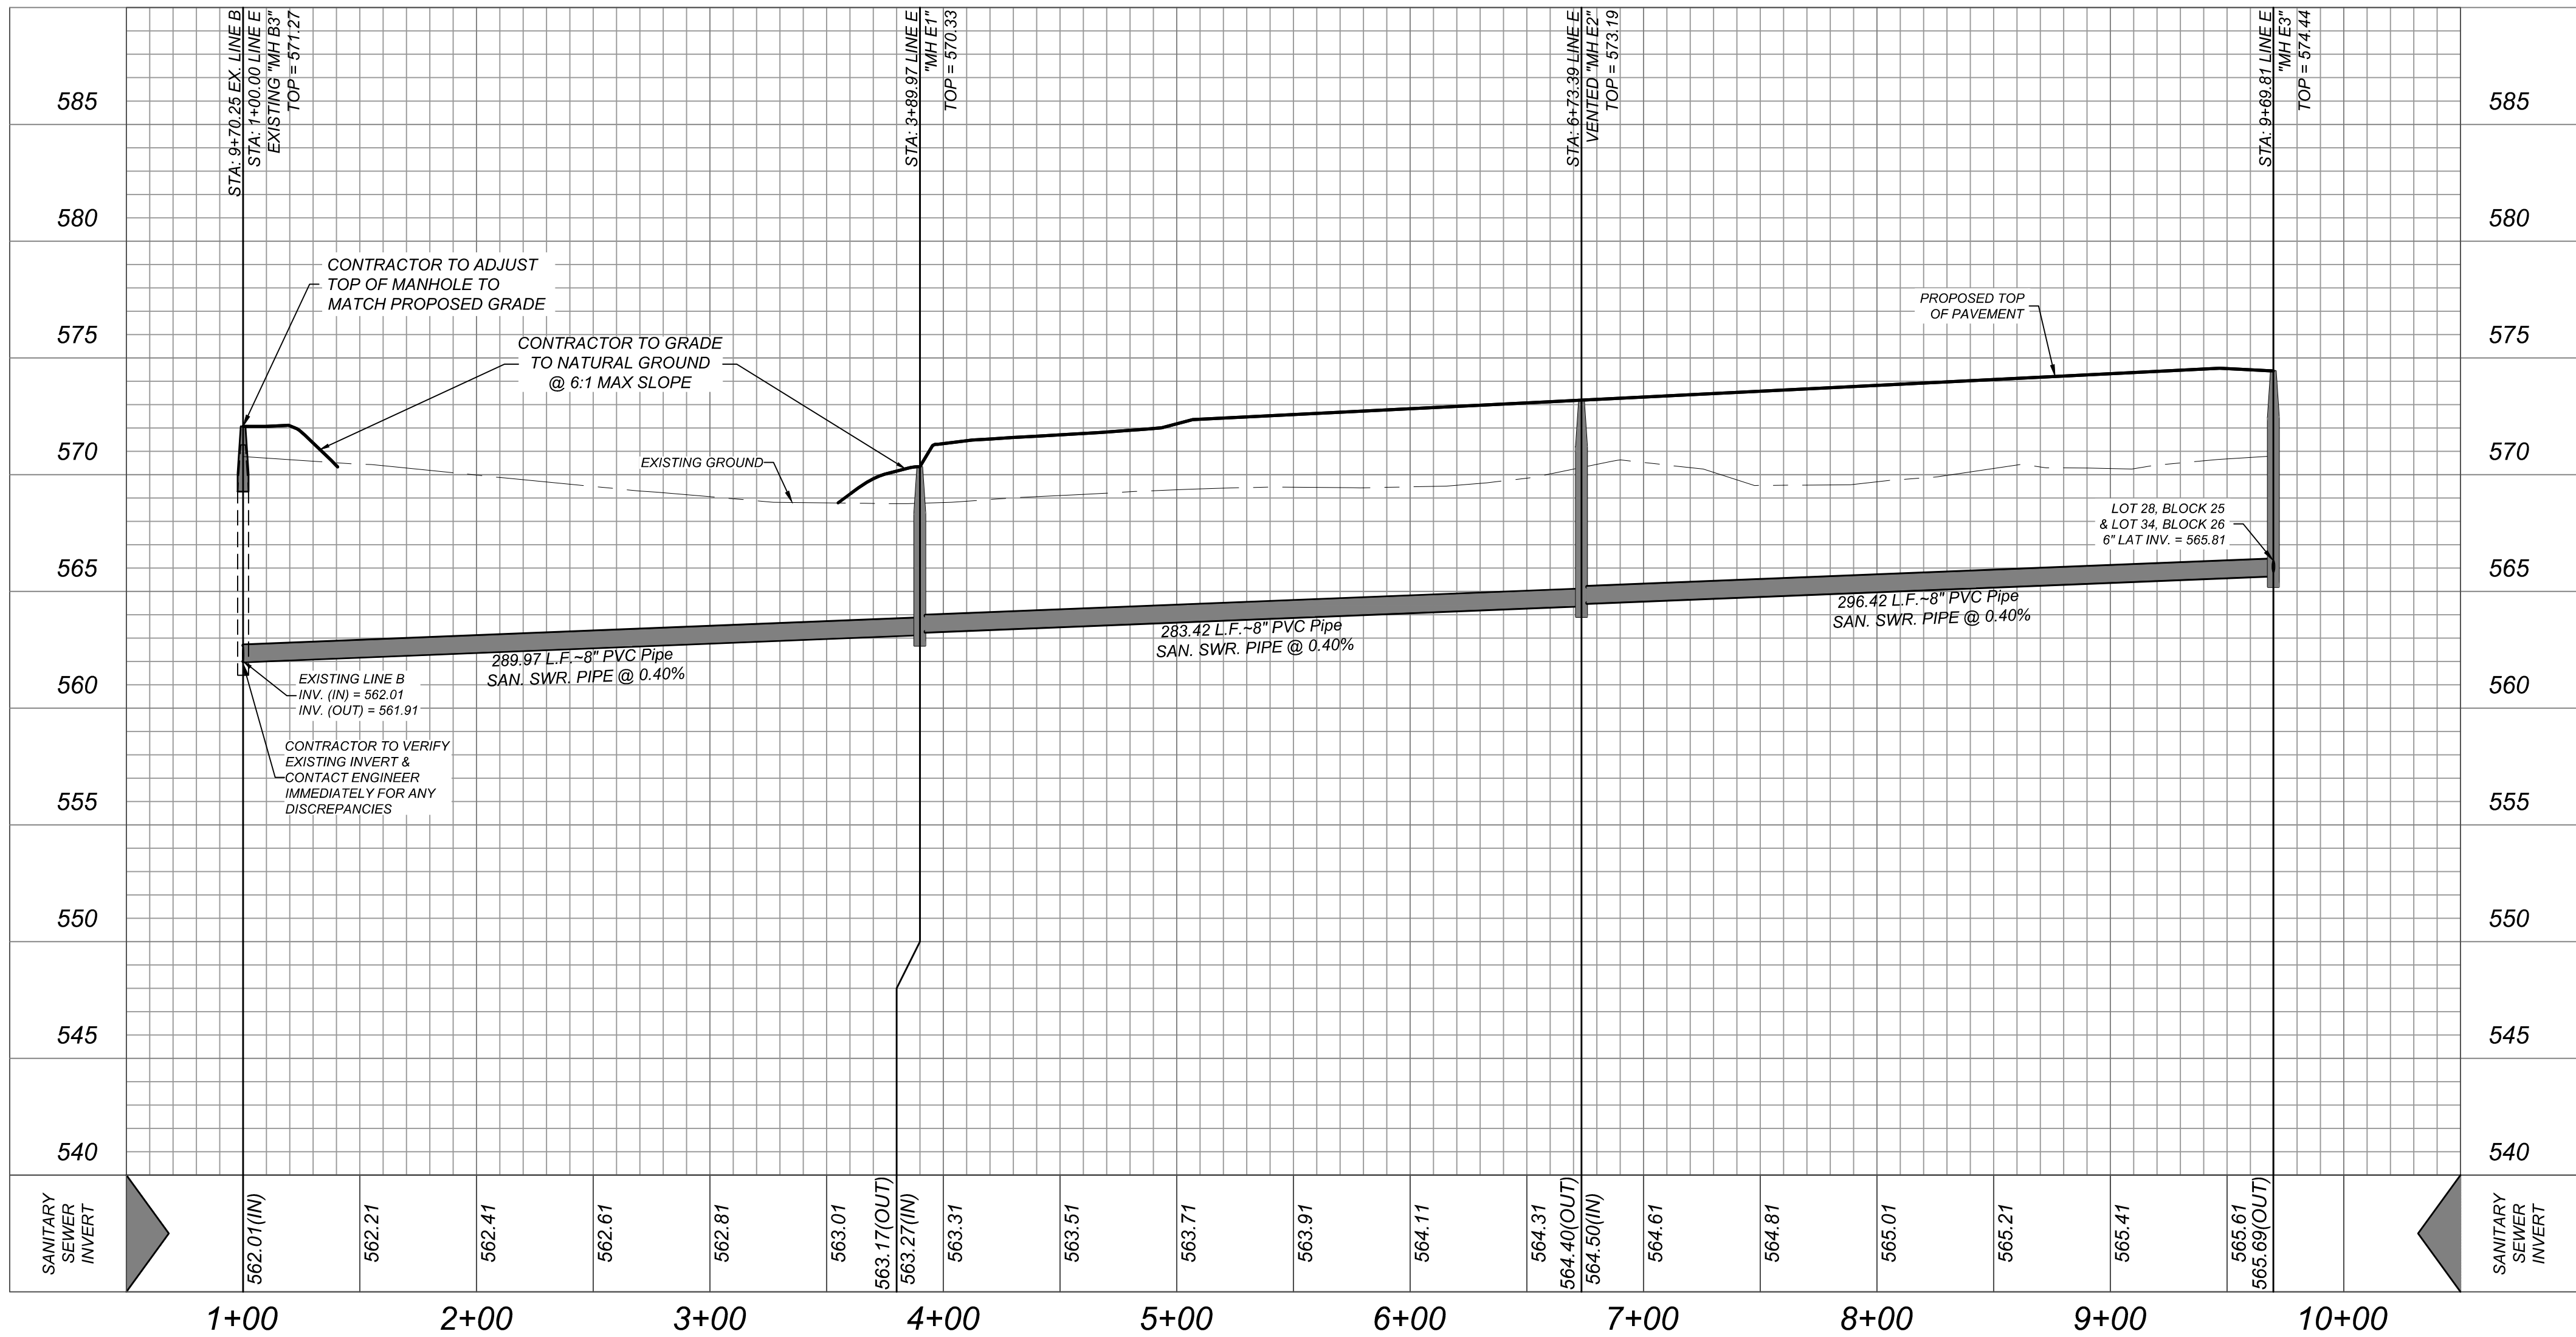

LEGEND

- PROPOSED WATER MAIN = W
- PROPOSED WATER SERVICE & METER BOX =
- PROPOSED WATER 3/4" IRRIGATION SERVICE & METER BOX =
- PROPOSED FIRE HYDRANT =
- PROPOSED WATER VALVE =
- PROPOSED SANITARY SEWER MAIN = SS
- PROPOSED SANITARY SEWER MANHOLE =
- PROPOSED SANITARY SEWER LATERAL =
- PROPOSED ELECTRIC, GAS, TELEPHONE, & CABLE TV EASEMENT = E, G, T, TV, E
- EXISTING WATER MAIN = E-W
- EXISTING FIRE HYDRANT =
- EXISTING WATER VALVE =
- EXISTING SANITARY SEWER MAIN = E-SS
- EXISTING SANITARY SEWER MANHOLE =
- EXISTING OVERHEAD ELECTRIC W/POWER POLE = -OHE--
- EXISTING GUY WIRE/OVERHEAD ELECTRIC = -OHE--

ROSE VALLEY PHASE 3A
BEXAR COUNTY, TEXAS
SANITARY SEWER LINE E PLAN & PROFILE

PLAT NO.
22-11800448

JOB NO. 314-51-03

DATE: ---


DRAWN/SD CHECKED/JM

SHEET NUMBER:

6.6

ISSUE DATE

REVISIONS

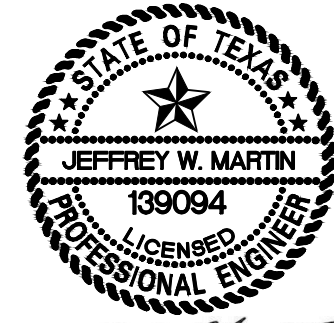

12/21/23

SANITARY SEWER DETAILS

6.7




ROSE VALLEY PHASE 3A

BEXAR COUNTY, TEXAS

WATER IMPROVEMENTS

GENERAL NOTES

- ALL VALVES SHALL REMAIN CLOSED UNTIL MAINS HAVE BEEN DISINFECTED, FLUSHED, AND RELEASED FOR PUBLIC USE BY THE ENGINEER.
- EXISTING UTILITIES SHOWN ARE TAKEN FROM VARIOUS UTILITY COMPANY RECORDS. CONTRACTORS SHALL VERIFY THE EXACT LOCATION AND DEPTH OF ALL UNDERGROUND UTILITIES AND DRAINAGE STRUCTURES, WHETHER SHOWN ON THE PLANS OR NOT, PRIOR TO BEGINNING CONSTRUCTION. CONTRACTORS SHALL BE RESPONSIBLE FOR THE PROTECTION OF EXISTING UTILITIES AND DRAINAGE STRUCTURES DURING CONSTRUCTION.
- ALL EXCAVATION SHALL BE UNCLASSIFIED REGARDLESS OF MATERIAL ENCOUNTERED.
- BIDDERS ARE NOTIFIED TO MAKE SUBSURFACE INVESTIGATIONS AS THEY DEEM NECESSARY. NO ADDITIONAL PAYMENT WILL BE MADE FOR WATER, SAND, GRAVEL OR OTHER UNSTABLE CONDITIONS ENCOUNTERED IN EXCAVATIONS.
- DETOUR OF TRAFFIC AROUND WORK ACTIVITIES, MAINTENANCE OF TRAFFIC CONTROL SIGNS, AND FLAGMEN ARE THE CONTRACTOR'S RESPONSIBILITY. NO SEPARATE PAYMENT WILL BE MADE.
- THE CONTRACTOR SHALL PROTECT ALL OPEN EXCAVATIONS AND EQUIPMENT FROM CHILDREN, PEDESTRIANS, AND VEHICLES IN THE AREA.
- THE CONTRACTOR SHALL BE RESPONSIBLE FOR THE RESTORATION OF ALL FENCES IN THE WORK AREA TO THEIR ORIGINAL CONDITION PRIOR TO COMPLETION OF THE CONTRACT. THIS SHALL APPLY TO ALL FENCES IN THE WORK AREA WHETHER THEY ARE SHOWN ON THE PLANS OR NOT.
- CONTRACTOR SHALL PRESERVE ALL CONSTRUCTION STAKES, MARKS, ETC. ANY CONSTRUCTION STAKES, MARKS, ETC., DESTROYED OR REMOVED BY THE CONTRACTOR OR HIS EMPLOYEES SHALL BE REPLACED AT THE CONTRACTOR'S EXPENSE.
- THE CONTRACTOR SHALL CONFER WITH EACH INDIVIDUAL PROPERTY OWNER AS TO THE LOCATION OF EACH INDIVIDUAL METER BOX.
- CONTRACTOR SHALL DISINFECT ALL NEW WATER MAINS BEFORE TYING INTO EXISTING WATER MAINS.
- ALL VALVES SHALL BE PERMANENTLY MARKED BY THE USE OF A VALVE MARKER. NO SEPARATE PAY ITEM.
- CONTRACTOR AND/OR CONTRACTOR'S INDEPENDENTLY RETAINED EMPLOYEE OR STRUCTURAL DESIGN/GEOTECHNICAL/SAFETY/EQUIPMENT CONSULTANT, IF ANY, SHALL REVIEW THESE PLANS AND AVAILABLE GEOTECHNICAL INFORMATION AND THE ANTICIPATED INSTALLATION SITES(S) WITHIN THE PROJECT WORK AREA IN ORDER TO IMPLEMENT CONTRACTOR'S TRENCH EXCAVATION SAFETY PROTECTION SYSTEMS, PROGRAMS AND/OR PROCEDURES FOR THE PROJECT DESCRIBED IN THE CONTRACT DOCUMENTS. THE CONTRACTOR'S IMPLEMENTATION OF THESE SYSTEMS, PROGRAMS AND/OR PROCEDURES SHALL PROVIDE FOR ADEQUATE TRENCH EXCAVATION SAFETY PROTECTION THAT COMPLY WITH AS A MINIMUM, OSHA STANDARDS FOR TRENCH EXCAVATIONS. SPECIFICALLY, CONTRACTOR AND/OR CONTRACTOR'S INDEPENDENTLY RETAINED EMPLOYEE OR SAFETY CONSULTANT SHALL IMPLEMENT A TRENCH SAFETY PROGRAM IN ACCORDANCE WITH OSHA STANDARDS GOVERNING THE PRESENCE AND ACTIVITIES OF INDIVIDUALS WORKING IN AND AROUND TRENCH EXCAVATION.
- CONTRACTOR SHALL MAINTAIN FENCING FOR THE CONTAINMENT OF LIVESTOCK DURING CONSTRUCTION. ALL FENCES REMOVED FOR CONSTRUCTION SHALL BE REPLACED. ALL REQUIRED FENCING SHALL BE INCIDENTAL TO CONSTRUCTION AND NOT A SEPARATE PAY ITEM.
- ALL DRIVEWAYS, INCLUDING DRAIN PIPES, CULVERTS AND HEADWALLS, DAMAGED DURING CONSTRUCTION SHALL BE REPAIRED BY THE CONTRACTOR TO EQUAL OR BETTER THAN PRECONSTRUCTION CONDITION. ASPHALT DRIVES ARE NOT ALLOWED TO BE CUT WITHOUT OWNERS PERMISSION. INSTALLATION OF WATER MAINS CROSSING CONCRETE DRIVES WILL BE BORED. ALL DRAIN PIPE, CULVERT AND HEADWALL REPAIR SHALL BE INCIDENTAL TO CONSTRUCTION AND NOT A SEPARATE PAY ITEM. DRIVEWAY PAVEMENT REPAIR SHALL BE PAID FOR AS PER ITEM NO. 02950, "CUTTING AND PATCHING ASPHALT PAVEMENT, ASPHALT DRIVES, CONCRETE DRIVES, OR GRAVEL ROADS AND DRIVES". PAYMENT FOR BORES UNDER CONCRETE DRIVES DRIVES SHALL BE PAID FOR AS PER ITEM 02445, "BORING AND CASING PIPE UNDER HIGHWAYS, RAILROADS, OR OTHER AREAS".
- LOCATIONS OF COMBINATION AIR VALVES WHERE SHOWN ON PLANS ARE APPROXIMATE. FINAL LOCATIONS TO BE ADJUSTED IN FIELD AT TIME OF CONSTRUCTION AT THE DIRECTION OF THE ENGINEER.
- ALL WORK SHALL BE SCHEDULED TO TAKE PLACE ON MONDAY THROUGH FRIDAY, DURING NORMAL WORK HOURS. CONTRACTOR SHALL NOTIFY ECSIUD 48 HOURS PRIOR TO SERVICE SHUT OFF AFFECTING CUSTOMERS. SERVICE SHALL NOT BE SHUT OFF FOR MORE THAN EIGHT (8) HOURS AT A TIME.
- THE CONTRACTOR SHALL IMMEDIATELY REPAIR OR REPLACE ANY PHYSICAL DAMAGE TO PROPERTY, INCLUDING BUT NOT LIMITED TO, FENCES, PAVEMENT, DRIVEWAYS, LAWNS, CULVERTS, AND TREES, AT NO COST TO THE OWNER.
- THE CONTRACTOR SHALL PROVIDE EROSION CONTROL AT ALL CULVERT, STREAM AND DRAINAGE SWALE CROSSINGS. EROSION CONTROL MEASURES SHALL INCLUDE AS A MINIMUM SILT FENCES. SILT FENCES SHALL BE INSTALLED PRIOR TO DISTURBANCE OF THE WORK AREAS AND SHALL REMAIN IN PLACE UNTIL FINAL STABILIZATION OF THE DISTURBED AREAS UPSTREAM. EROSION CONTROL SHALL BE COORDINATED WITH THE ENGINEER.
- THE CONTRACTOR SHALL REMOVE AND REPLACE ANY MAILBOXES, TRAFFIC OR ROAD SIGNS ENCOUNTERED. NO SEPARATE PAY ITEM.
- CONTRACTOR SHALL SUBMIT TO ENGINEER PROPOSED CONSTRUCTION SEQUENCE PRIOR TO BEGINNING CONSTRUCTION.
- ALL FITTINGS ARE TO BE DUCTILE IRON, MECHANICAL JOINT TYPE, UNLESS OTHERWISE NOTED ON PLANS.
- ALL THRUST BLOCKS SHALL BE INSPECTED BY OWNER AND/OR ENGINEER PRIOR TO BACKFILLING.
- ALL EXISTING VALVES SHOWN ON PLANS TO BE ABANDONED, SHALL HAVE BOXES REMOVED AND SHALL BE BACKFILLED ACCORDING TO SPECIFICATIONS. NO SEPARATE PAY ITEM.
- CONTRACTOR SHALL CONTAIN ALL CONSTRUCTION AND STAGING WITHIN EXISTING UTILITY EASEMENTS, UNLESS OTHER ARRANGEMENTS ARE MADE WITH OWNER AND/OR TxDOT.
- WHERE THE NEW WATER MAIN SHOWN ON THE PLANS REQUIRES CROSSING AN EXISTING WATER MAIN OR OTHER UTILITY, THE CONTRACTOR SHALL VERTICALLY DEFLECT THE PROPOSED WATER MAIN. DEFLECTION SHALL BE IN ACCORDANCE WITH THE PIPE MANUFACTURER'S RECOMMENDATIONS. FITTINGS ARE NOT PERMISSIBLE, UNLESS OTHERWISE SHOWN ON THE PLANS. NO SEPARATE PAY ITEM.
- WATER MAINS SHALL BE INSTALLED WITH 48" MINIMUM COVER OVER THE TOP OF THE PIPE, UNLESS OTHERWISE NOTED ON THE PLANS OR DIRECTED BY THE ENGINEER.
- CONTRACTOR TO PROVIDE POSITIVE DRAINAGE AWAY FROM ALL CONCRETE FOUNDATIONS, VAULT BOXES AND OVERFLOW BOXES THROUGHOUT THE PROJECT SITE.
- CONTRACTOR TO INSTALL DIRECT BURIAL ELECTRICALLY CONTINUOUS TRACER WIRE WITH ACCESS POINTS, ADJACENT TO ALL WATER MAINS. N.S.P.I.

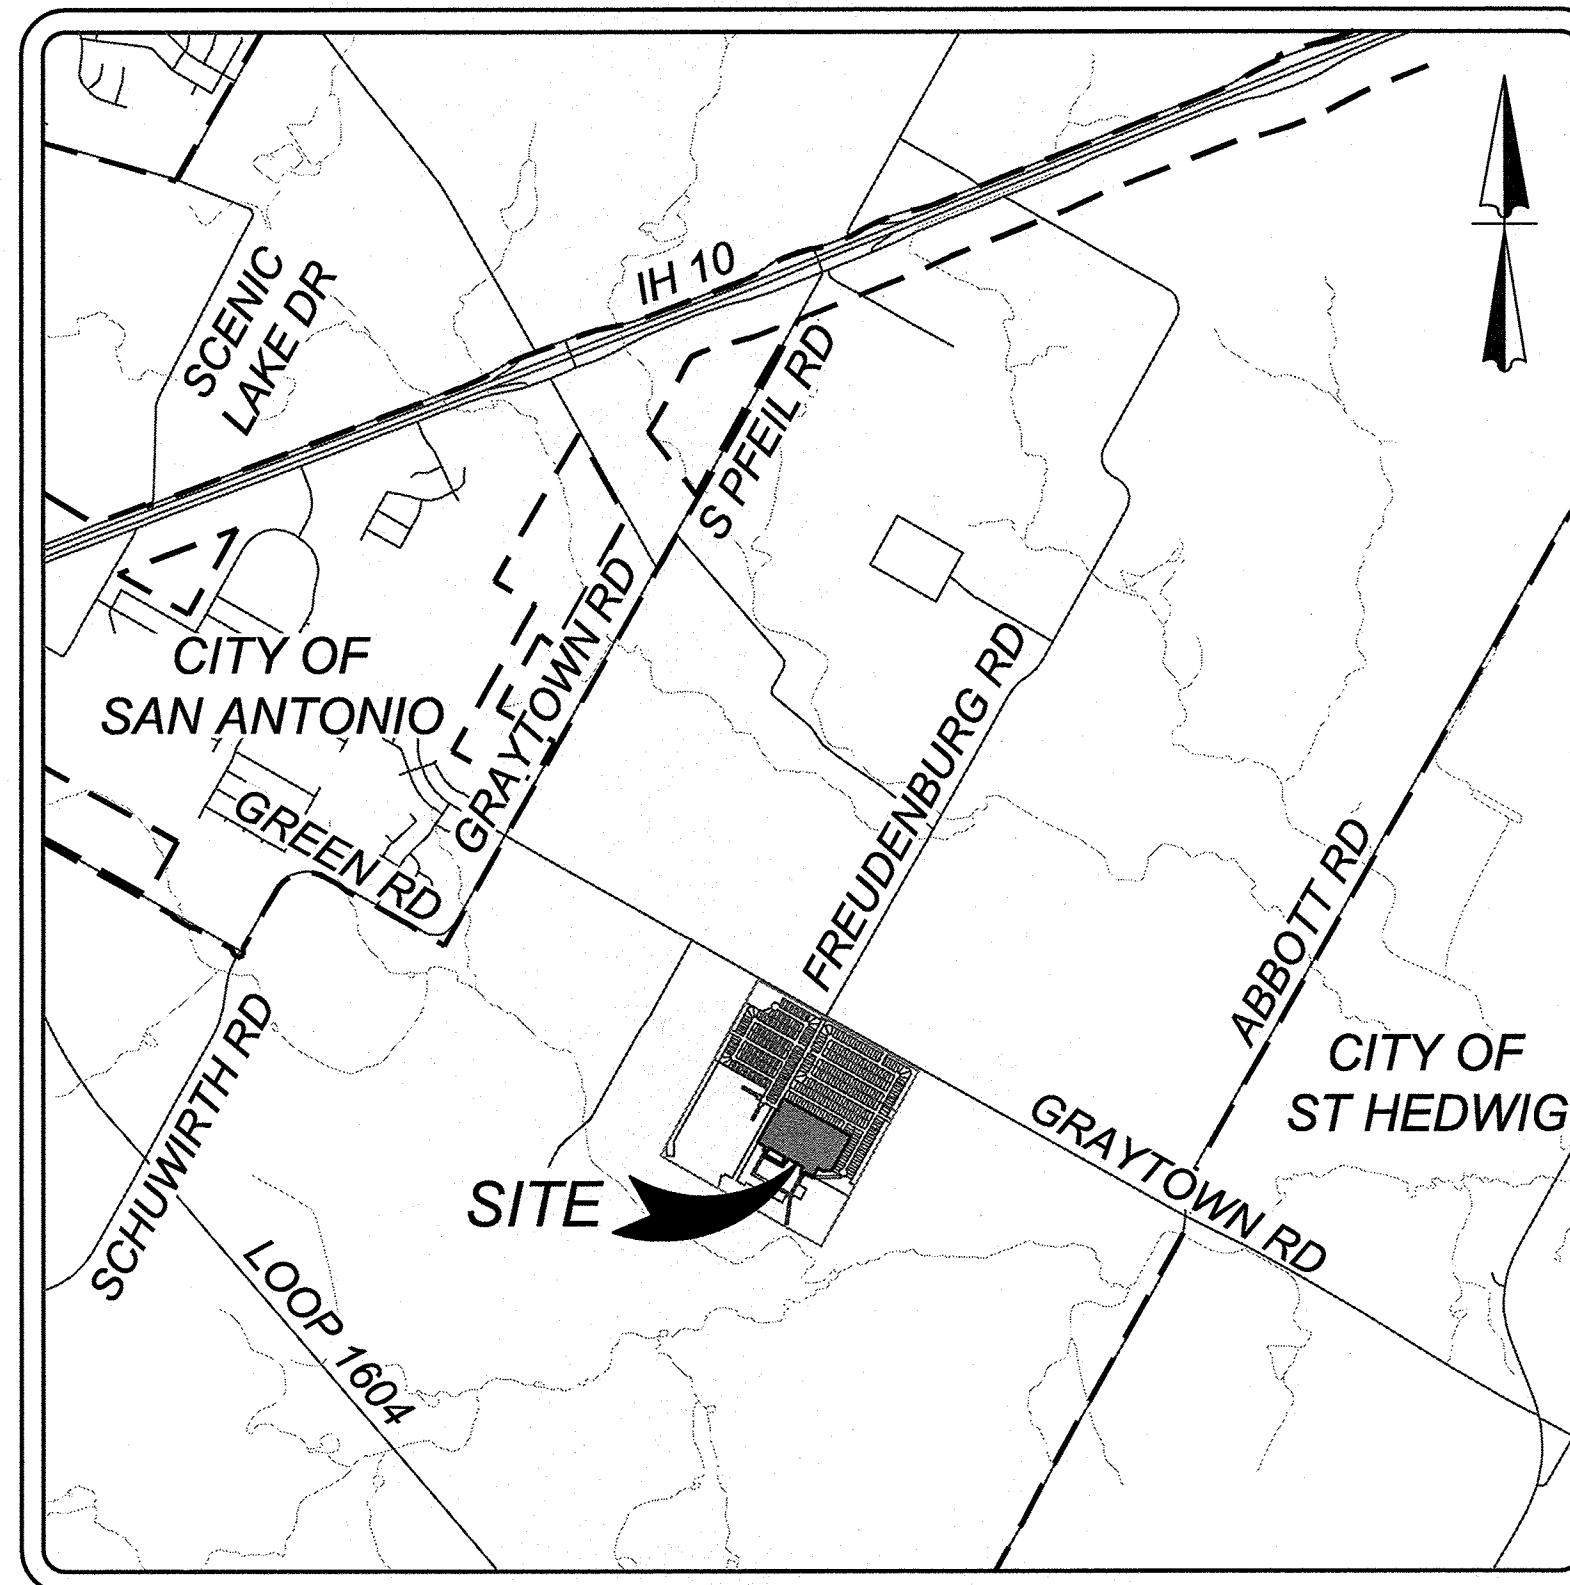

LOCATION MAP

N.T.S.



OWNER/DEVELOPER:
LENNAR HOMES
100 NE LOOP 410, SUITE 1155
SAN ANTONIO, TEXAS 78216
PHONE: (210) 403-6200

KFW
ENGINEERS + SURVEYING
3421 Peasance Pkwy Suite 200, San Antonio, TX 78231
Phone #: (210) 979-8444 • Fax #: (210) 979-8441
TBPE Firm #: 9513 • TBPLS Firm #: 10122300

INDEX

DESCRIPTION	SHEET NO.
WATER COVER SHEET	7.0
OVERALL WATER PLAN	7.1
WATER DETAILS SHEET	7.2

PLAT NO. : 22-11800448

SHEET 7.0





THIS DOCUMENT HAS BEEN PRODUCED FROM MATERIAL THAT WAS STORED AND/OR TRANSMITTED ELECTRONICALLY AND MAY HAVE BEEN INADVERTENTLY ALTERED. RELY ONLY ON FINAL HARDCOPY MATERIALS BEARING THE CONSULTANT'S ORIGINAL SIGNATURE AND SEAL.


TRENCH EXCAVATION SAFETY PROTECTION
CONTRACTOR AND/OR CONTRACTOR'S INDEPENDENTLY RETAINED EMPLOYEE OR STRUCTURAL DESIGN/GEOTECHNICAL/SAFETY/EQUIPMENT CONSULTANT, IF ANY, SHALL REVIEW THESE PLANS AND ANY AVAILABLE GEOTECHNICAL INFORMATION AND THE ANTICIPATED INSTALLATION SITES WITHIN THE PROJECT WORK AREA IN ORDER TO IMPLEMENT CONTRACTOR'S TRENCH EXCAVATION SAFETY PROTECTION SYSTEMS, PROGRAMS AND/OR PROCEDURES FOR THE PROJECT DESCRIBED IN THE CONTRACT DOCUMENTS. THE CONTRACTOR'S IMPLEMENTATION OF THESE SYSTEMS, PROGRAMS AND/OR PROCEDURES SHALL PROVIDE FOR ADEQUATE TRENCH EXCAVATION SAFETY PROTECTION THAT COMPLY WITH AS A MINIMUM, OSHA STANDARDS FOR TRENCH EXCAVATIONS. SPECIFICALLY, CONTRACTOR AND/OR CONTRACTOR'S INDEPENDENTLY RETAINED EMPLOYEE OR SAFETY CONSULTANT SHALL IMPLEMENT A TRENCH SAFETY PROGRAM IN ACCORDANCE WITH OSHA STANDARDS GOVERNING THE PRESENCE AND ACTIVITIES OF INDIVIDUALS WORKING IN AND AROUND TRENCH EXCAVATION.

COMPACTION NOTE:
THE CONTRACTOR SHALL BE RESPONSIBLE FOR MEETING 98% COMPACTION ON ALL TRENCH BACKFILL AND PAYING FOR THE TESTS TO BE PERFORMED BY A THIRD PARTY. COMPACTION TESTS WILL BE DONE AT ONE LOCATION POINT RANDOMLY SELECTED OR AS INDICATED BY THE SWS INSPECTOR/TEST ADMINISTRATOR, PER EACH 12 INCH LOOSE LIFT PER 400 LINEAR FEET AT A MINIMUM. PERMITS AND/OR WILL NOT BE ACCEPTED AND FINALIZED BY SWS WITHOUT THIS REQUIREMENT BEING MET AND VERIFIED BY PROVIDING ALL NECESSARY DOCUMENTED TEST RESULTS.


JOINT RESTRAINT NOTE:
CONTRACTOR SHALL INSTALL RETAINER GLANDS AT ALL FITTINGS AND PROVIDE JOINT RESTRAINING HARNES OR FIELD LOCK GASKETS AT ALL JOINTS WITHIN THE LENGTH SHOWN. CONTRACTOR SHALL INSURE THAT ALL TEES, BENDS, VALVES, ETC. HAVE A MINIMUM OF 5 FT OF PIPE WITH JOINTS ON EACH SIDE OF THE FITTING. JOINT RESTRAINTS AND RETAINER GLANDS SHALL BE CALCULATED BY SWS APPROVED PROGRAMS. THERE WILL BE NO SEPARATE PAY ITEM FOR RETAINER GLANDS AND OTHER JOINT RESTRAINING HARNES AND GASKETS, BUT SHALL BE SUBSIDIARY TO THE UNIT COST PER LINEAL FOOT OF PIPE INSTALLED.

CAUTION!!! THE CONTRACTOR SHALL BE REQUIRED TO LOCATE ALL PUBLIC OR PRIVATE UTILITIES INCLUDING BUT NOT LIMITED TO: WATER, SEWER, TELEPHONE AND FIBER OPTIC LINES, SITE LIGHTING ELECTRIC, SECONDARY ELECTRIC, PRIMARY ELECTRICAL DUCTBANKS, LANDSCAPE IRRIGATION FACILITIES, AND GAS LINES. ANY UTILITY CONFLICTS THAT ARISE SHOULD BE COMMUNICATED TO THE ENGINEER IMMEDIATELY AND PRIOR TO CONSTRUCTION. THE CONTRACTOR SHALL CONTACT 1-800-DIG-TESS A MINIMUM OF 48 HOURS PRIOR TO THE START OF CONSTRUCTION. ANY DAMAGE TO EXISTING UTILITIES SHALL BE THE SOLE RESPONSIBILITY OF THE CONTRACTOR AND THE REPAIR SHALL BE AT CONTRACTOR'S SOLE EXPENSE WHETHER THE UTILITY IS SHOWN ON THESE PLANS OR NOT.

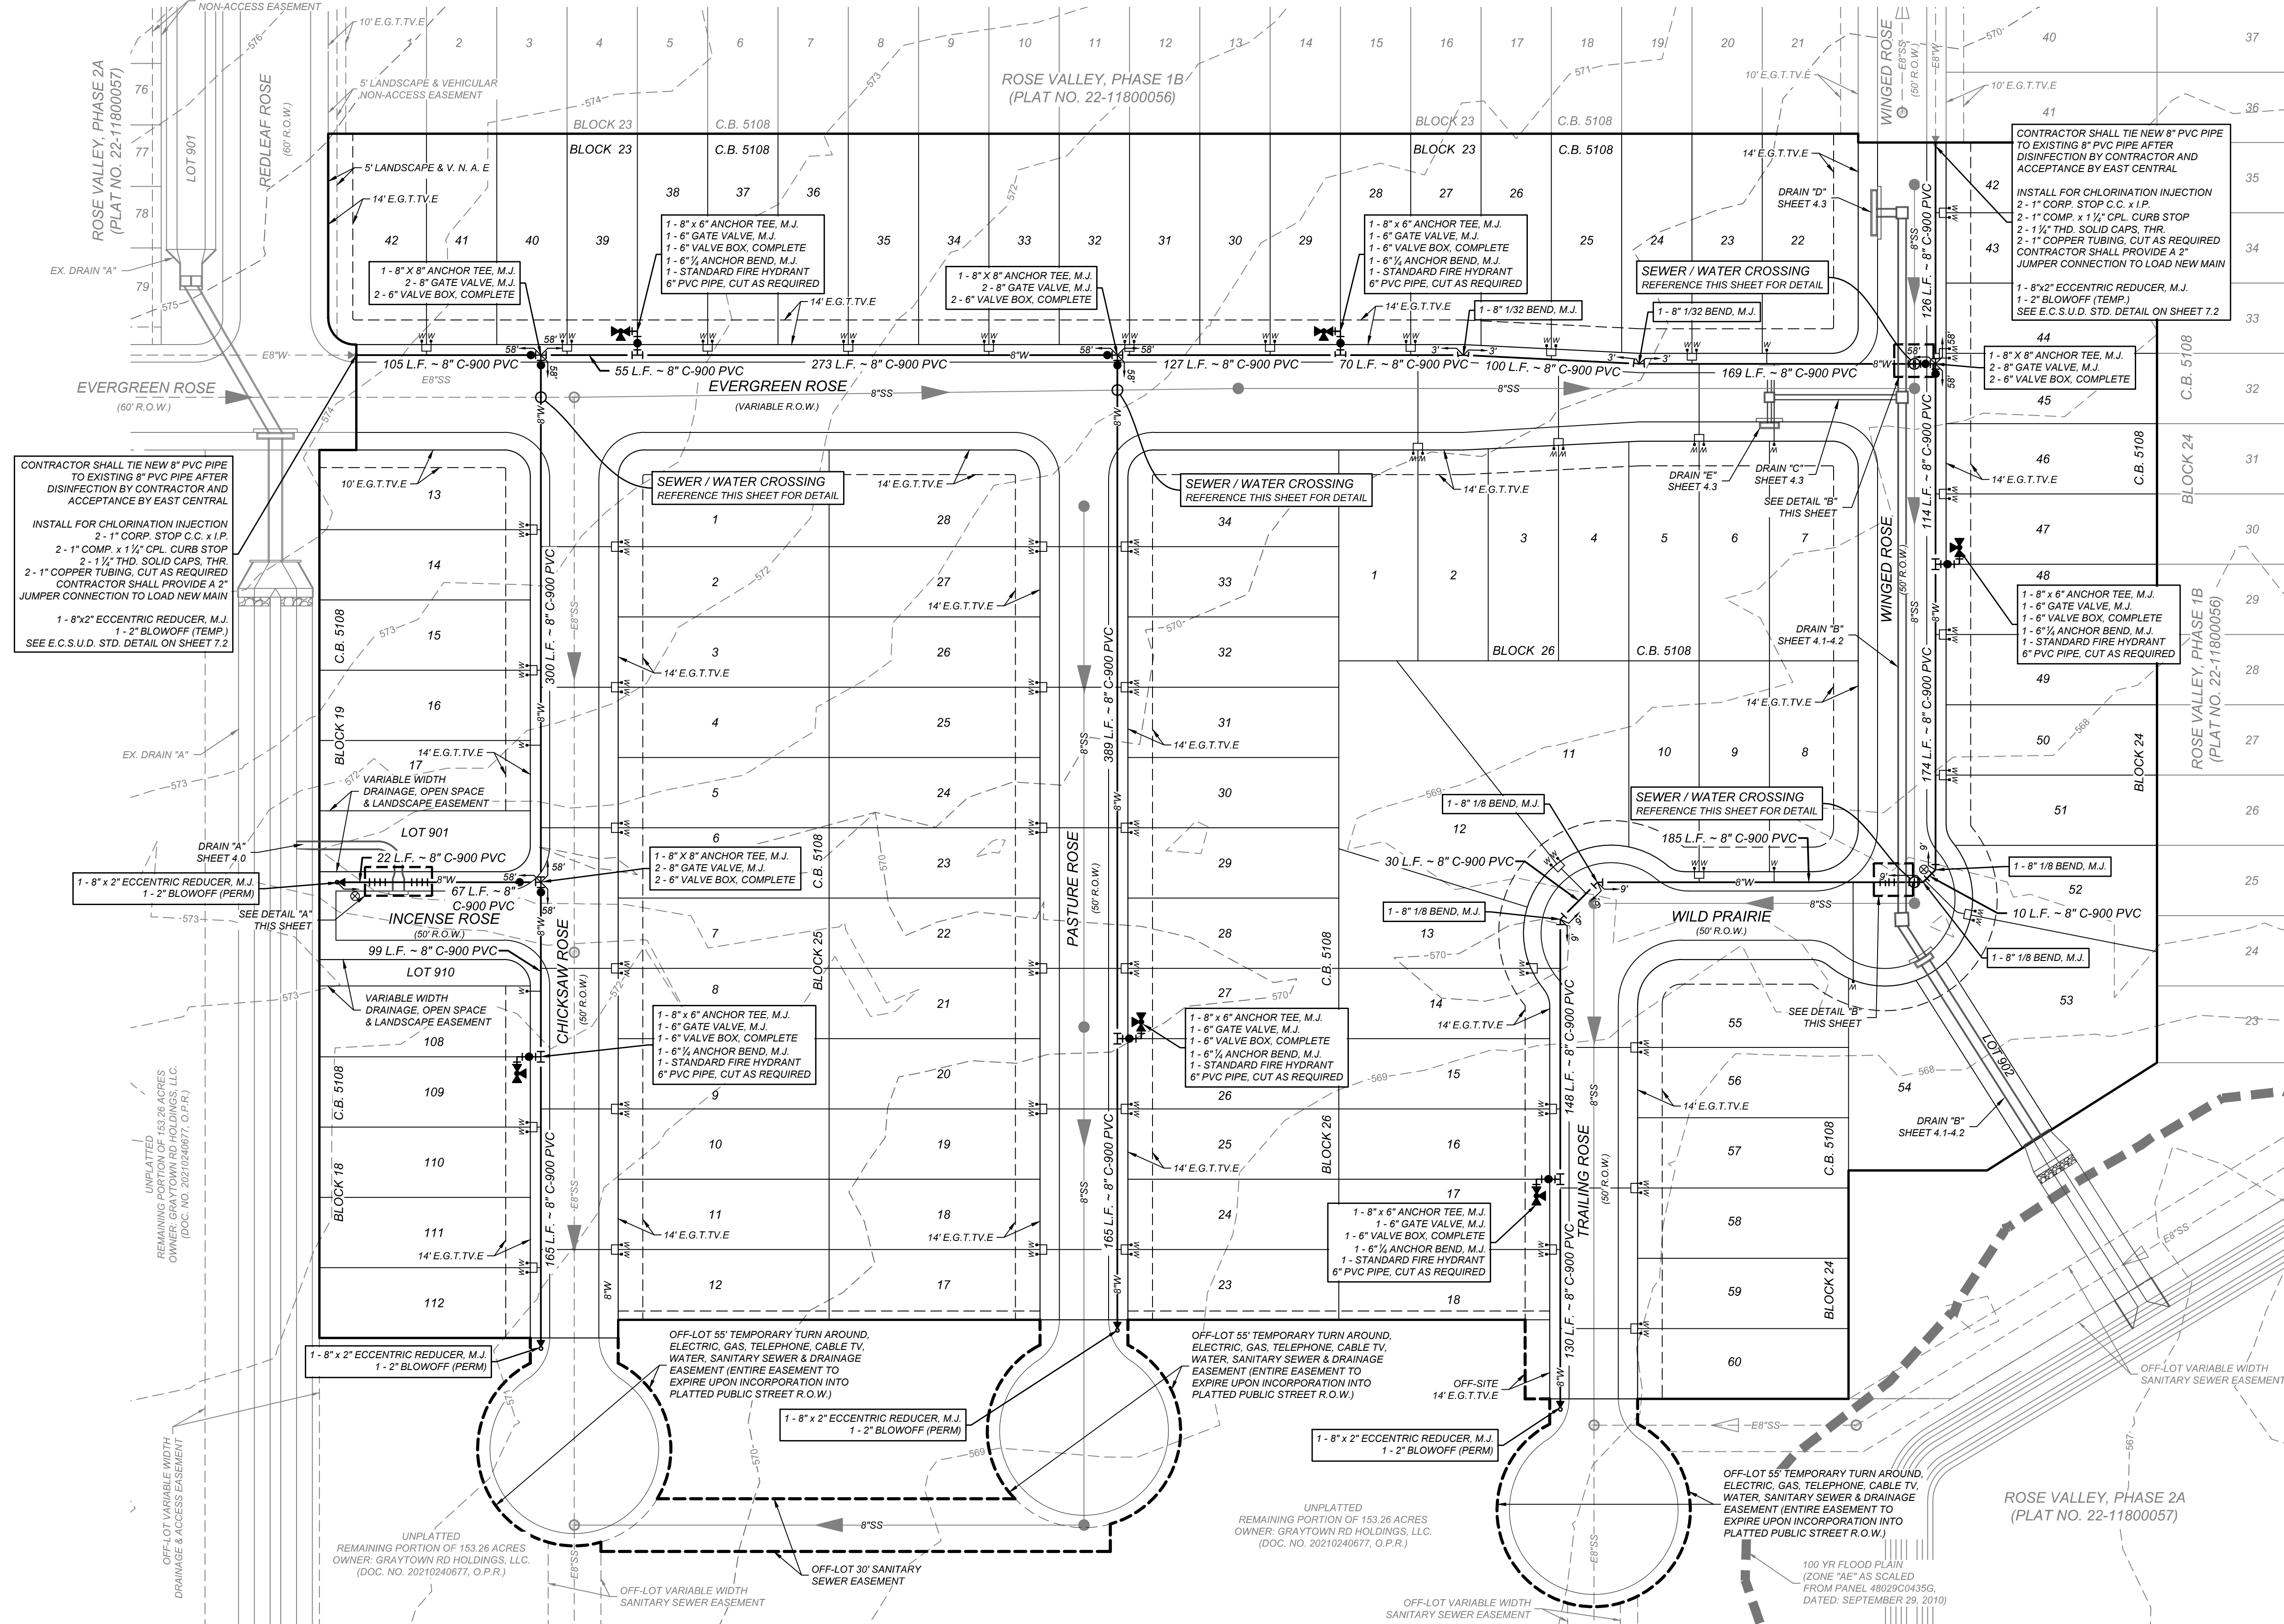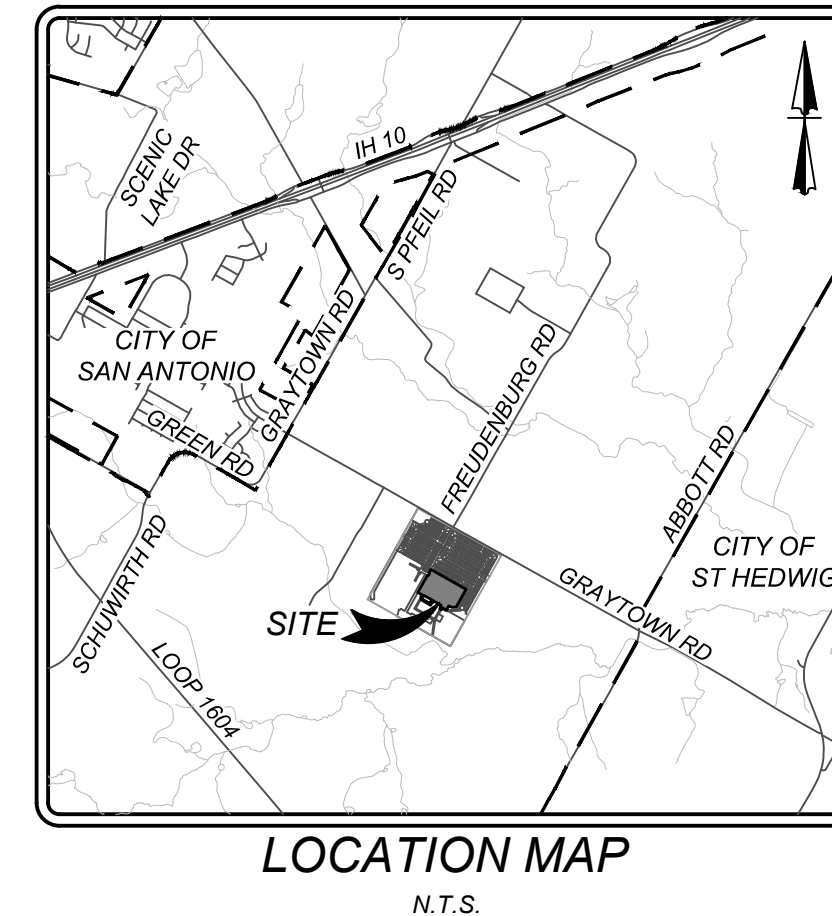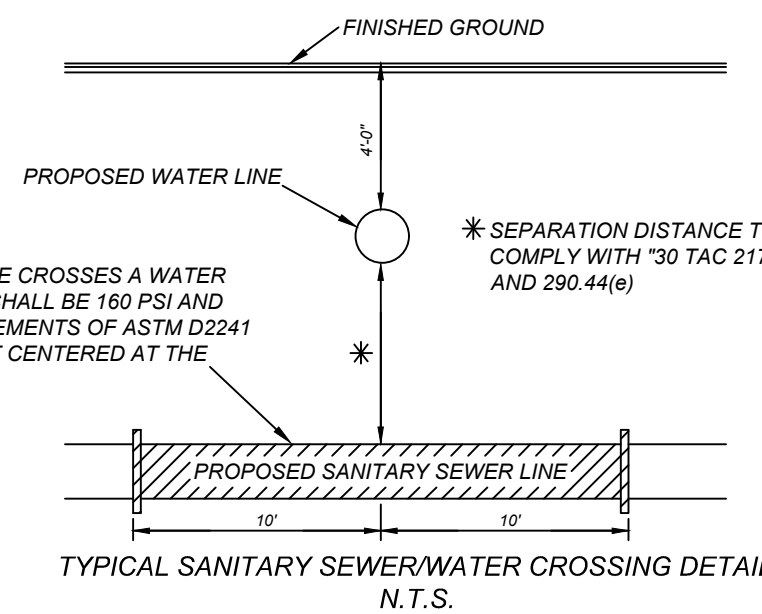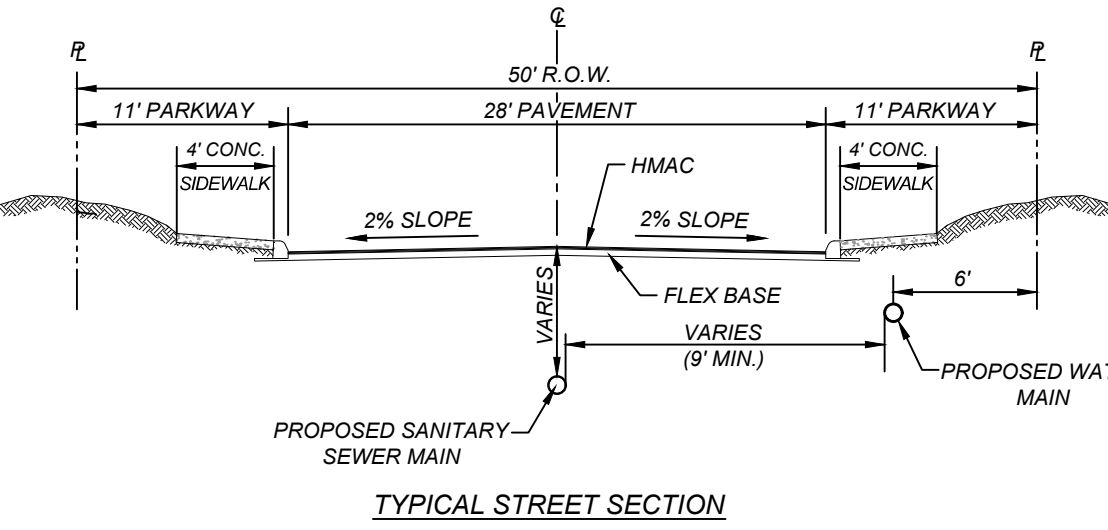


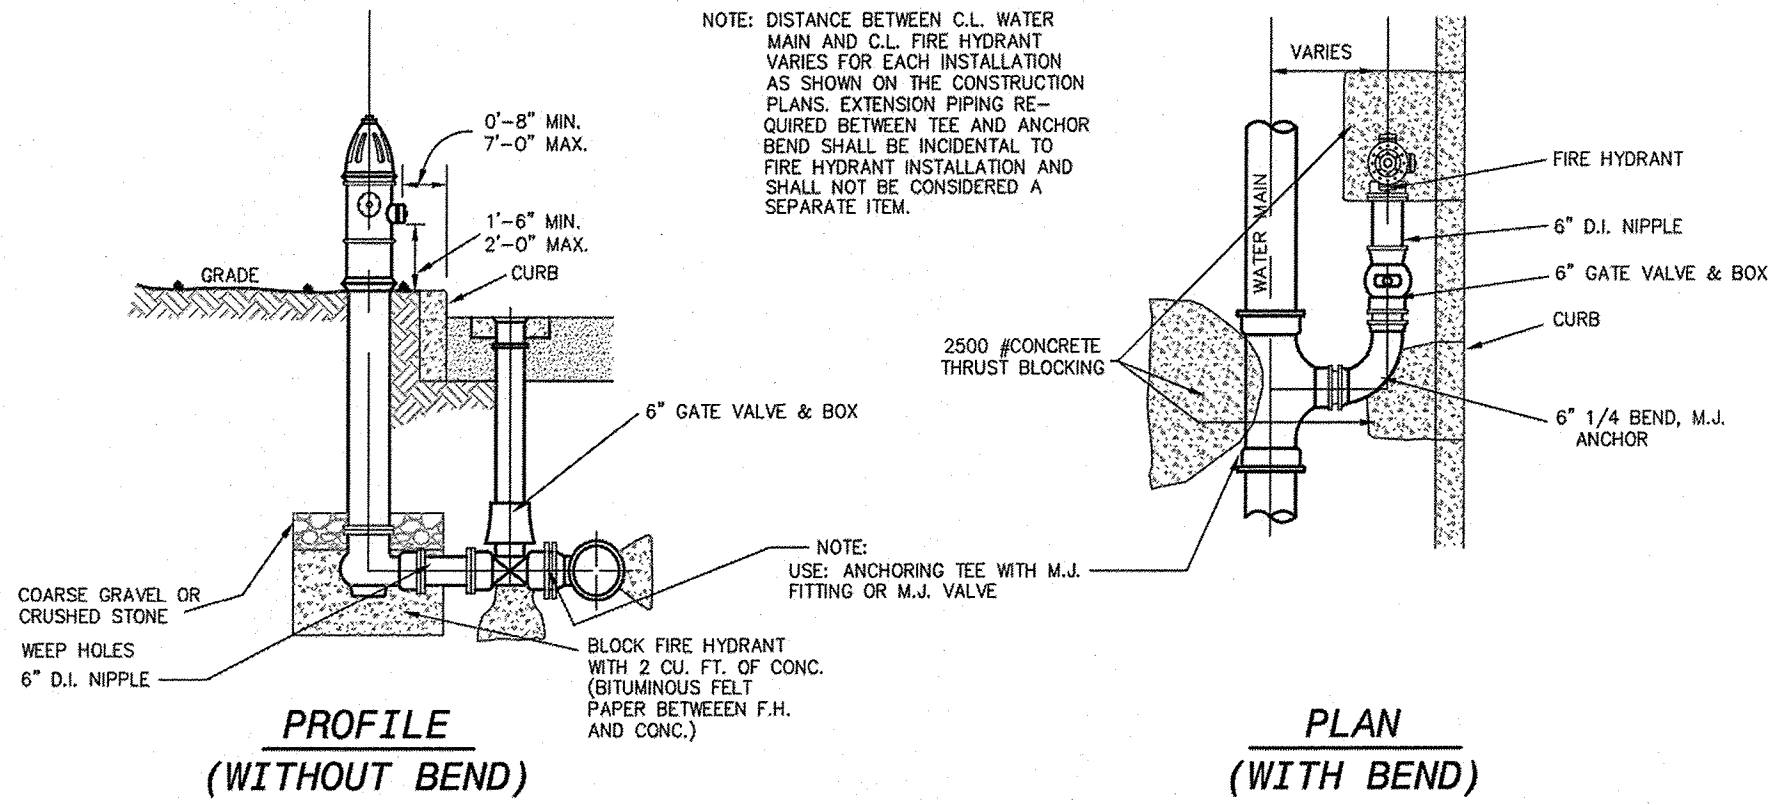

FIRE HYDRANT INSTALLATION N.T.S.

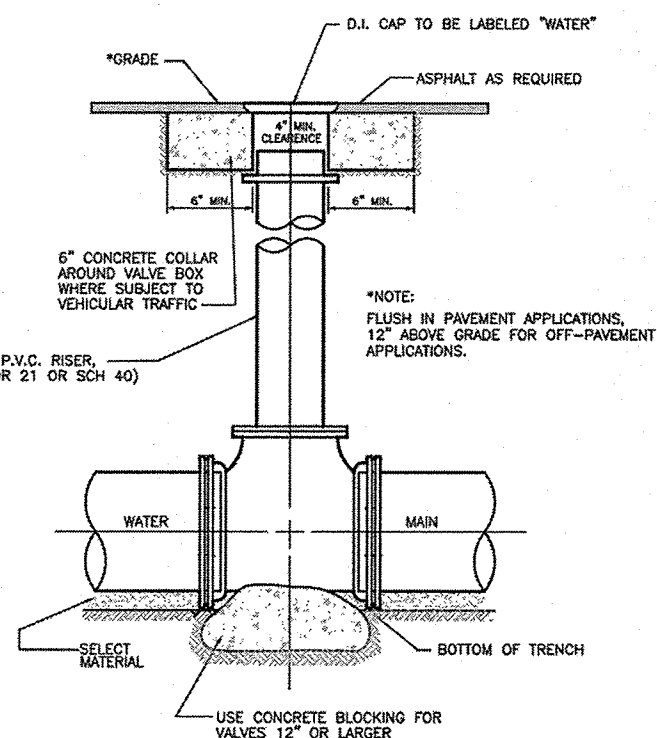


GATE VALVE W/ VALVE BOX N.T.S.

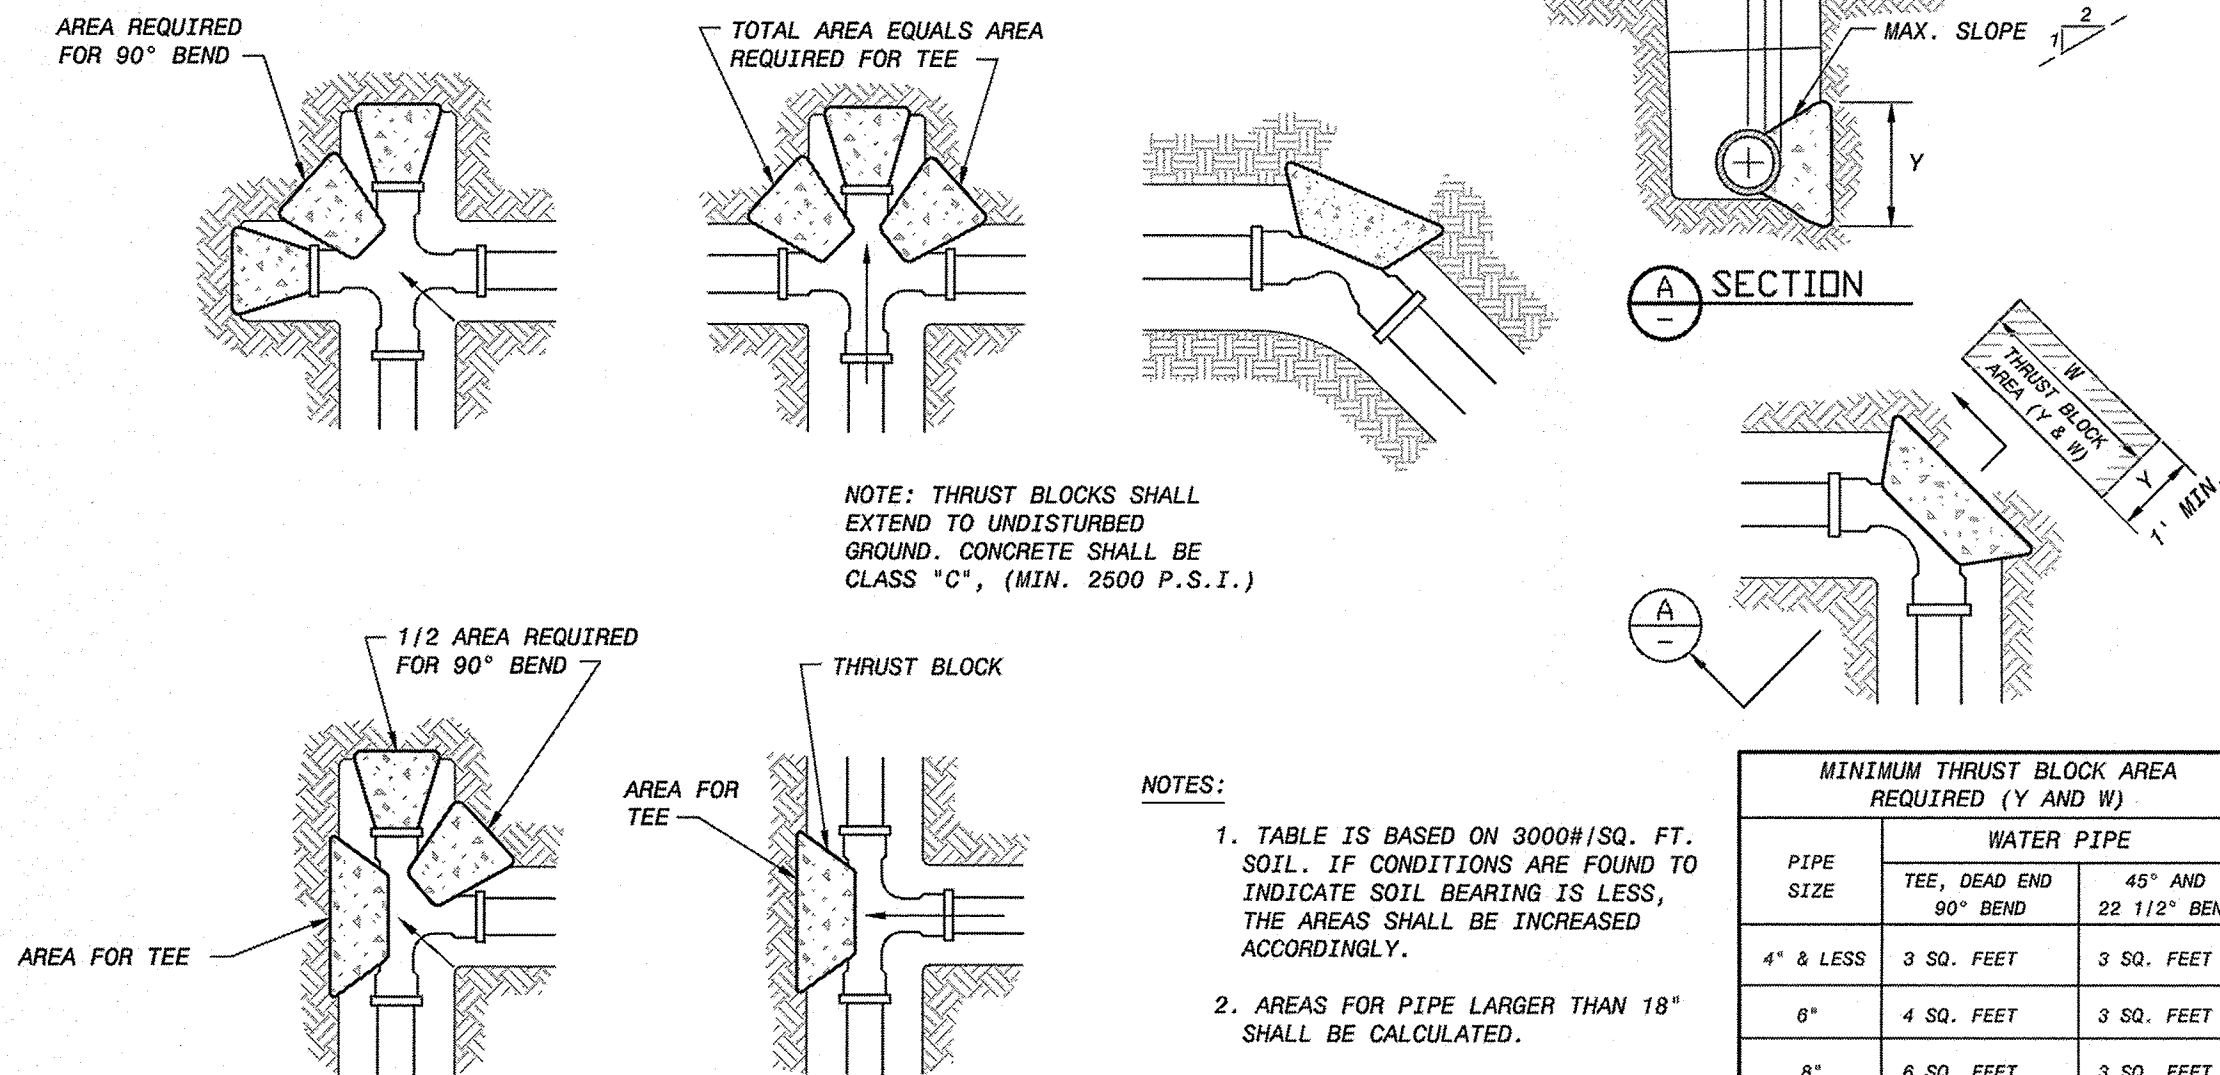

THRUST BLOCK DETAILS N.T.S.


PIPE SIZE	MINIMUM THRUST BLOCK AREA REQUIRED (Y AND W)	
	TEE, DEAD END 90° BEND	45° AND 22 1/2° BENDS
4" & LESS	3 SQ. FEET	3 SQ. FEET
6"	4 SQ. FEET	3 SQ. FEET
8"	6 SQ. FEET	3 SQ. FEET
10"	9 SQ. FEET	5 SQ. FEET
12"	13 SQ. FEET	7 SQ. FEET
16"	23 SQ. FEET	12 SQ. FEET
18"	29 SQ. FEET	15 SQ. FEET

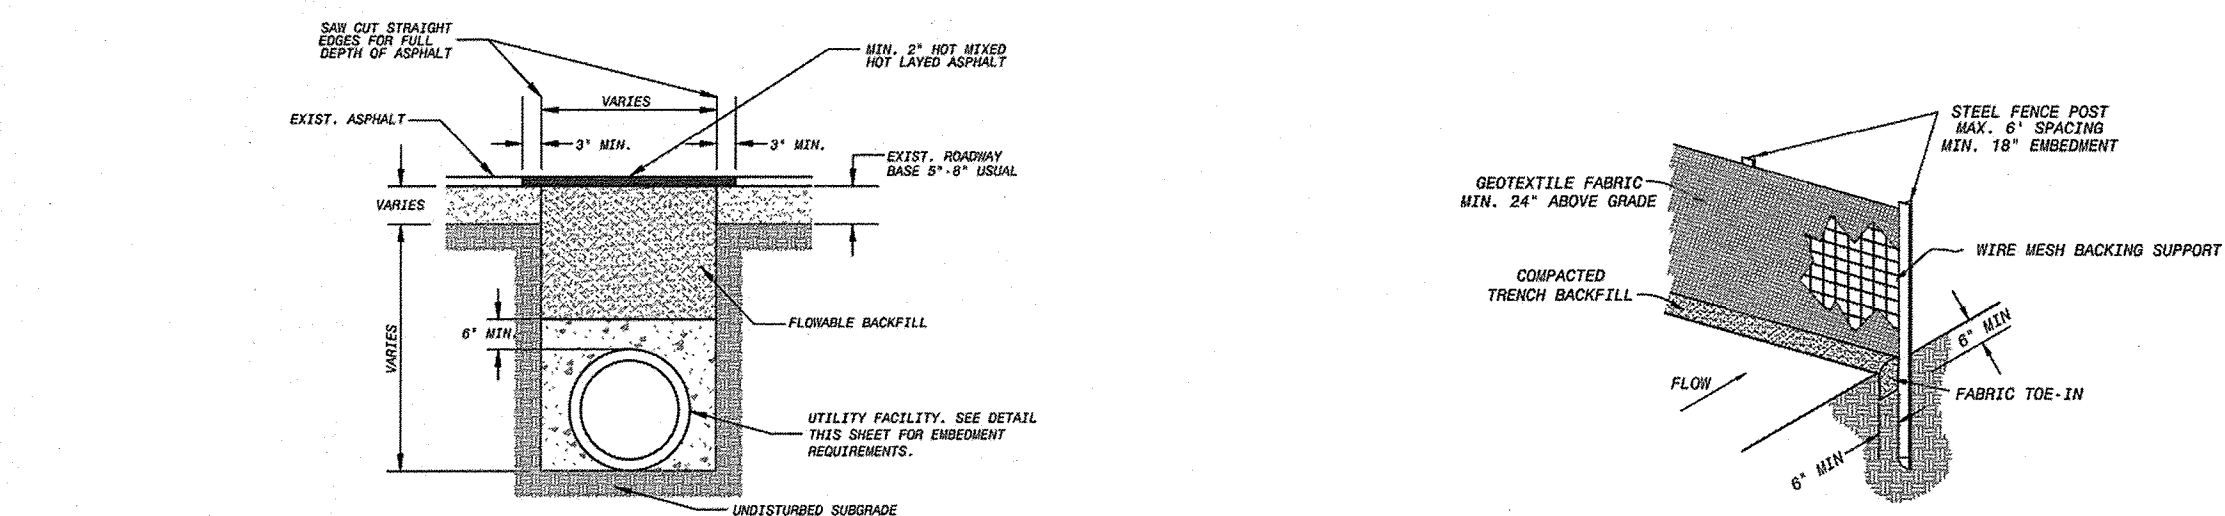

BACKFILL AND PATCH PAVEMENT N.T.S.

TEMPORARY SILT FENCE N.T.S.

TEMPORARY ROCK BERM N.T.S.

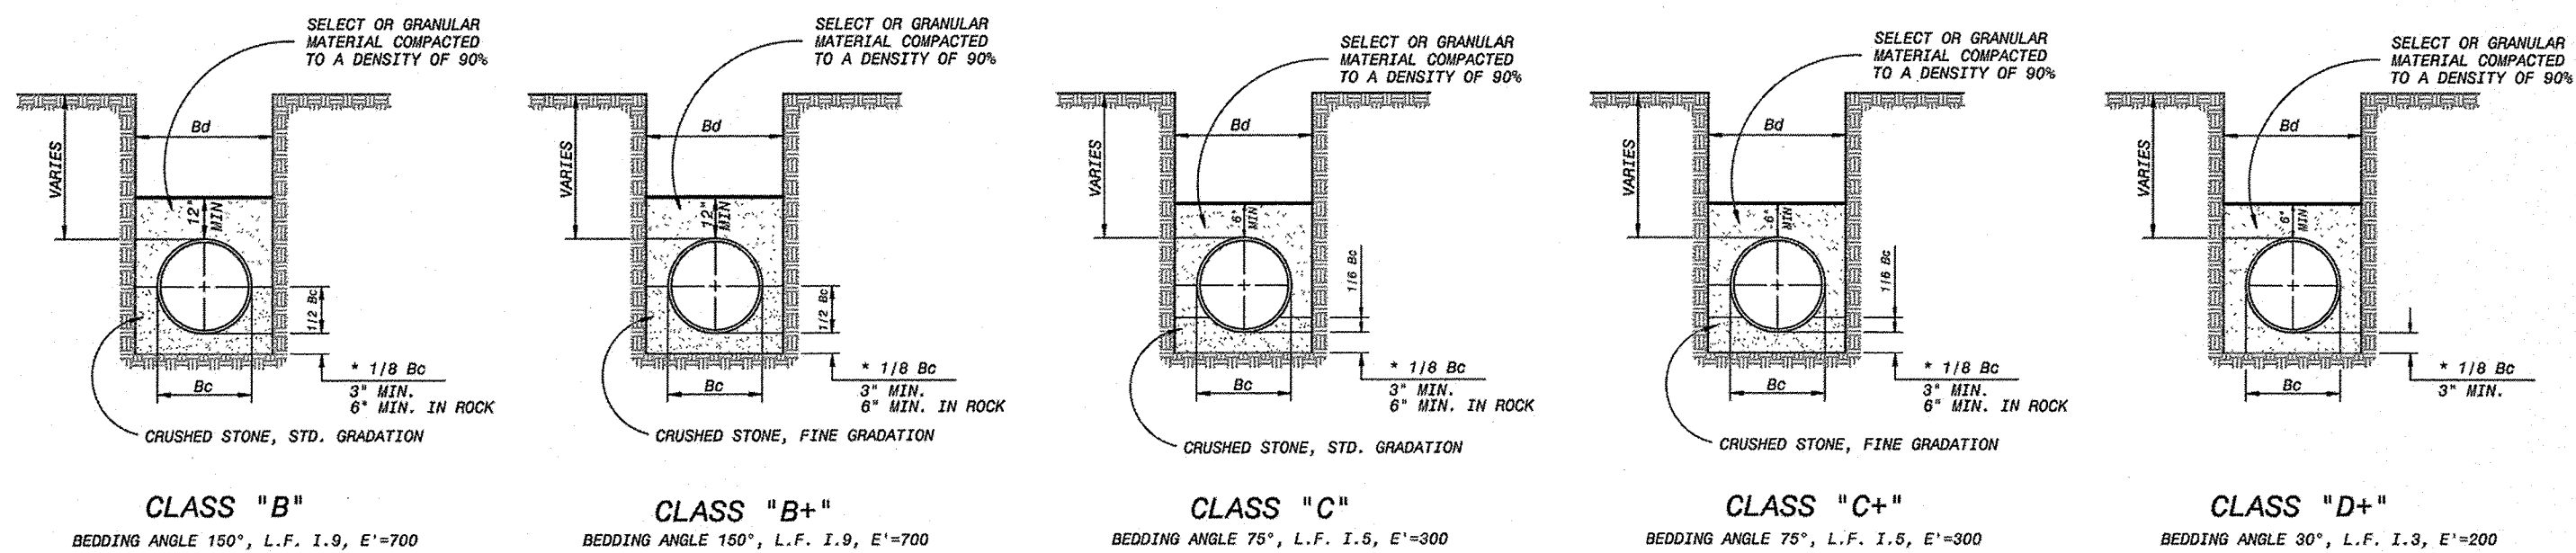

EMBEDMENT DETAILS N.T.S.

TYPE OF PIPE	IN EARTH			IN ROCK		
	0'-8"	8'-16"	>16'	0'-8"	8'-16"	>16'
ALL PVC WATER PIPE	C+	B+	B+	C+	B+	B+
16" AND SMALLER DUCTILE IRON WATER PIPE	D+	C	B	C	C	B
18" AND LARGER DUCTILE IRON WATER PIPE	B	B	B	B	B	B

EMBEDMENT DIMENSIONS			
PIPE DIAMETER (INCHES)	KIND OF PIPE	EXTERNAL DIAMETER Bc (INCHES)	TRENCH WIDTH Bd (INCHES)
6"	PVC	6.90	24
6"	DI	6.90	24
8"	PVC	9.05	25
8"	DI	9.05	25
10"	PVC	11.10	27
10"	DI	11.10	27
12"	PVC	13.20	29
12"	DI	13.20	29
16"	DI	17.40	33
18"	DI	19.50	36
20"	DI	21.60	38

CARRIER PIPE SIZE	CASING PIPE SIZE	CASING PIPE THICKNESS	NO. CLEATS
6"	18"	0.375"	PER MAN.
8"	20"	0.375"	
12"	24"	0.375"	
18"	30"	0.375"	
20"	36"	0.438"	
24"	42"	0.438"	
30"	48"	1/2"	
36"	54"	9/16"	

INSTALLATION OF PIPE IN CONDUIT N.T.S.

ROSE VALLEY PHASE 3A
BEXAR COUNTY, TEXAS
WATER DETAILS SHEET

PLAT NO.
22-11800448
JOB NO. 314-51-03
DATE: ---
DRAWN/SD CHECKED/JM
SHEET NUMBER:

PROJECT COMPLETION:

1. ALL DISTURBED AREAS ARE NOT COVERED BY IMPERVIOUS COVER ARE TO BE STABILIZED PER THE SWPPP AND PROJECT SPECIFICATIONS PRIOR TO REMOVAL OF ANY BMP'S AND/OR PRIOR TO FILING A NOTICE OF TERMINATION (NOT).
2. BEST MANAGEMENT PRACTICES MAY BE REMOVED IN PHASES IF ALL UPGRADIENT AREAS HAVE BEEN STABILIZED PER SWPPP AND PROJECT SPECIFICATIONS. THIS PHASING SHOULD BE NOTED WITHIN THE MODIFICATIONS SECTION WITH THE SIGNATURE AND DATE OF THE RESPONSIBLE PARTY.
3. CONTRACTOR TO ENSURE THEY HAVE MET ALL REQUIREMENTS OF THE SWPPP BEFORE FILING A NOTICE OF TERMINATION (NOT).

GENERAL:

1. THIS EXHIBIT IS TO BE USED FOR THE PURPOSES OF STORMWATER POLLUTION PREVENTION ONLY. ALL OTHER CIVIL ENGINEERING INFORMATION SHOULD BE OBTAINED FROM THE APPROPRIATE CONSTRUCTION DOCUMENTS.
2. THE PURPOSE OF THE SIGNATURE AND SEAL OF THE ENGINEER ON THIS DOCUMENT IS TO DEMONSTRATE COMPLIANCE WITH THE TPDES STORMWATER POLLUTION PREVENTION PLAN REGULATIONS ONLY.
3. ALL OWNERS/OPERATORS ARE RESPONSIBLE FOR FAMILIARIZING THEMSELVES WITH THE STORMWATER POLLUTION PREVENTION PLAN AND COMPLYING WITH THE REGULATIONS CONTAINED WITHIN IT.

INSTALLATION:

1. ALL OPERATORS SHALL SUBMIT A NOTICE OF INTENT (NOI) AT LEAST 48 HOURS IN ADVANCE AND ALL BEST MANAGEMENT PRACTICES (BMP'S) SHALL BE IN PLACE PRIOR TO STARTING CONSTRUCTION ACTIVITIES.
2. CONTRACTOR TO ENSURE THAT STRUCTURAL BMP'S ARE INSTALLED WITHIN THE LIMITS OF THE SITE BOUNDARY.
3. CONTRACTOR MAY INSTALL THE BEST MANAGEMENT PRACTICES IN PHASES THAT COINCIDE WITH THE DISTURBANCE OF UP GRADIENT AREAS. THIS PHASING SHOULD BE NOTED WITHIN THE MODIFICATIONS SECTION WITH THE SIGNATURE AND DATE OF THE RESPONSIBLE PARTY.
4. CONTRACTOR TO VERIFY SUFFICIENT VEGETATION IN AREAS DENOTED AS VEGETATED FILTER STRIP. IF INSUFFICIENT VEGETATION EXISTS, CONTRACTOR SHALL IMPLEMENT A DIFFERENT BEST MANAGEMENT PRACTICE AND WILL SHOW IT ON THIS PLAN WITH NOTATION IN THE MODIFICATIONS SECTION WITH THE SIGNATURE AND DATE OF THE RESPONSIBLE PARTY.

MAINTENANCE AND INSPECTION:

1. CONTRACTOR SHOULD LIMIT CONSTRUCTION ACTIVITIES TO ONLY THOSE AREAS SHOWN TO BE DISTURBED ON THIS PLAN. IF ADDITIONAL VEGETATED AREAS ARE DISTURBED, THEY SHOULD BE PROTECTED WITH APPROPRIATE BEST MANAGEMENT PRACTICES UNTIL THE AREAS HAVE BEEN STABILIZED AS PER THE SPECIFICATIONS OF THE SWPPP. THE AREAS OF THIS ADDITIONAL SOIL DISTURBANCE AND THE MEASURES USED SHOULD BE SHOWN ON THE SITE PLAN AND NOTED WITHIN THE MODIFICATIONS SECTION WITH THE SIGNATURE AND DATE OF THE RESPONSIBLE PARTY.
2. CONTRACTOR IS RESPONSIBLE FOR MAINTENANCE AND INSPECTION OF BMP'S AS PER THE SPECIFICATIONS OF THE SWPPP. THE CONTRACTOR MAY MODIFY THE CONTROLS AS NECESSARY TO PREVENT SEDIMENT RUNOFF. THESE MODIFICATIONS SHOULD BE SHOWN AND THE SITE PLAN AND NOTED WITHIN THE MODIFICATIONS SECTION WITH THE SIGNATURE AND DATE OF THE RESPONSIBLE PARTY.
3. LOCATION OF CONSTRUCTION ENTRANCE/EXIT, CONCRETE WASHOUT PIT, AND EQUIPMENT AND STORAGE ARE TO BE FIELD DETERMINED. LOCATIONS SHALL BE UPDATED ON THIS PLAN.
4. CONTRACTOR TO ONLY USE THE APPROVED TEMPORARY CONSTRUCTION ENTRANCE/EXIT ON MUSK ROSE. CONTRACTOR SHALL ALSO PROVIDE A TEMPORARY TRAFFIC BARRIER ON WINGED ROSE AT ROSE VALLEY PHASE 1B AND ROSE VALLEY PHASE 3A BOUNDARY.

SW3P MODIFICATIONS


DATE	SIGNATURE	DESCRIPTION

COORDINATION NOTE:


1. CONTACT TIME WARNER TO COORDINATE CABLE TV SERVICE. (210) 244-0500
2. CONDUIT FOR ELECTRICAL SERVICE. CONFIRM REQUIREMENTS AND COORDINATE WITH CPS FOR INSPECTION. (210) 353-2246.
3. CONTACT AT&T TO COORDINATE TELEPHONE SERVICE. 1-800-449-7928.
4. CONTRACTOR TO COORDINATE WITH CPS PRIOR TO CONSTRUCTION TO PLAN ELECTRIC SERVICE.
5. CONTRACTOR TO COORDINATE WITH SWS TO PLAN WATER AND SANITARY SEWER SERVICES (210) 704-7297.
6. CONTRACTOR SHALL CONTACT 1-800-DIG-TESS A MINIMUM OF 48 HOURS PRIOR TO THE START OF CONSTRUCTION.

BEXAR COUNTY R.O.W. NOTE:

A BEXAR COUNTY PERMIT MUST BE OBTAINED BEFORE WORKING IN BEXAR COUNTY R.O.W.

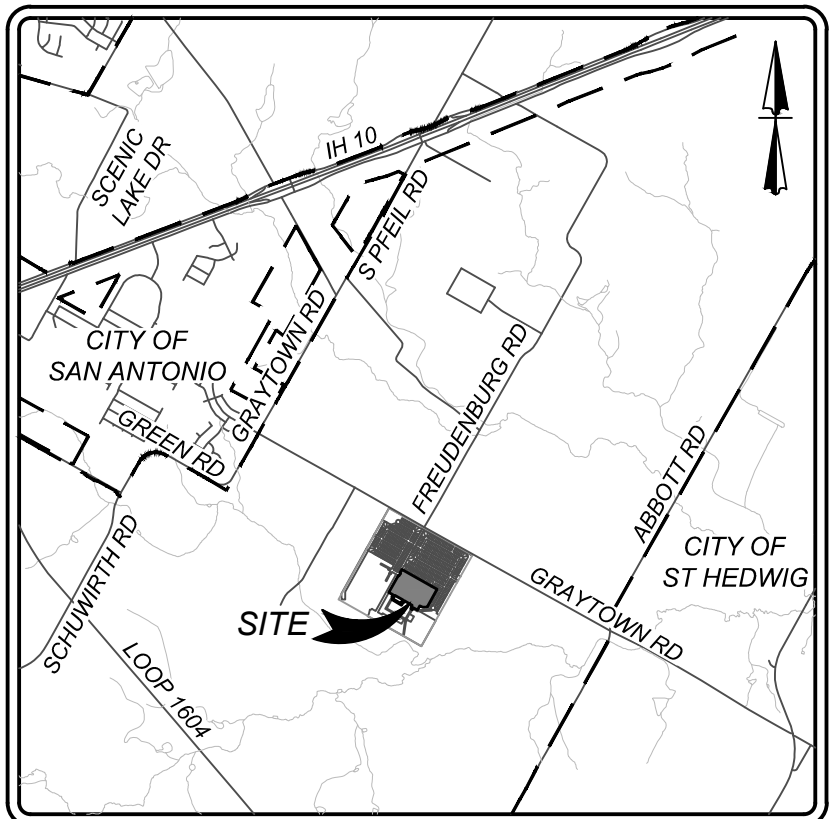


LOCATION MAP
N.T.S.

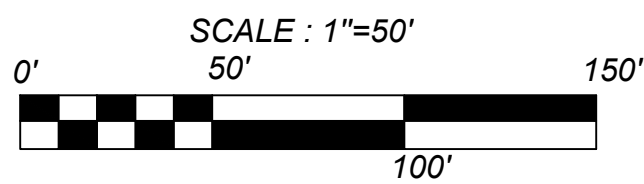

LEGEND


- 680 — EXISTING CONTOURS
- 680 — PROPOSED CONTOURS
- - - - - LIMITS OF CONSTRUCTION
- FLOW ARROW
- STABILIZED CONSTRUCTION ENTRANCE/EXIT
- CONSTRUCTION EQUIPMENT, VEHICLE & MATERIALS STORAGE AREA
- CONCRETE TRUCK WASHOUT PIT
- DISTURBED AREA
- ROCK BERM
- SILT FENCE PHASE I
- SILT FENCE PHASE II
- NATURAL VEGETATIVE BUFFER
- INLET WITH PROTECTION (GRAVEL FILTERS BAGS)
- EARTHEN CHECK BERM

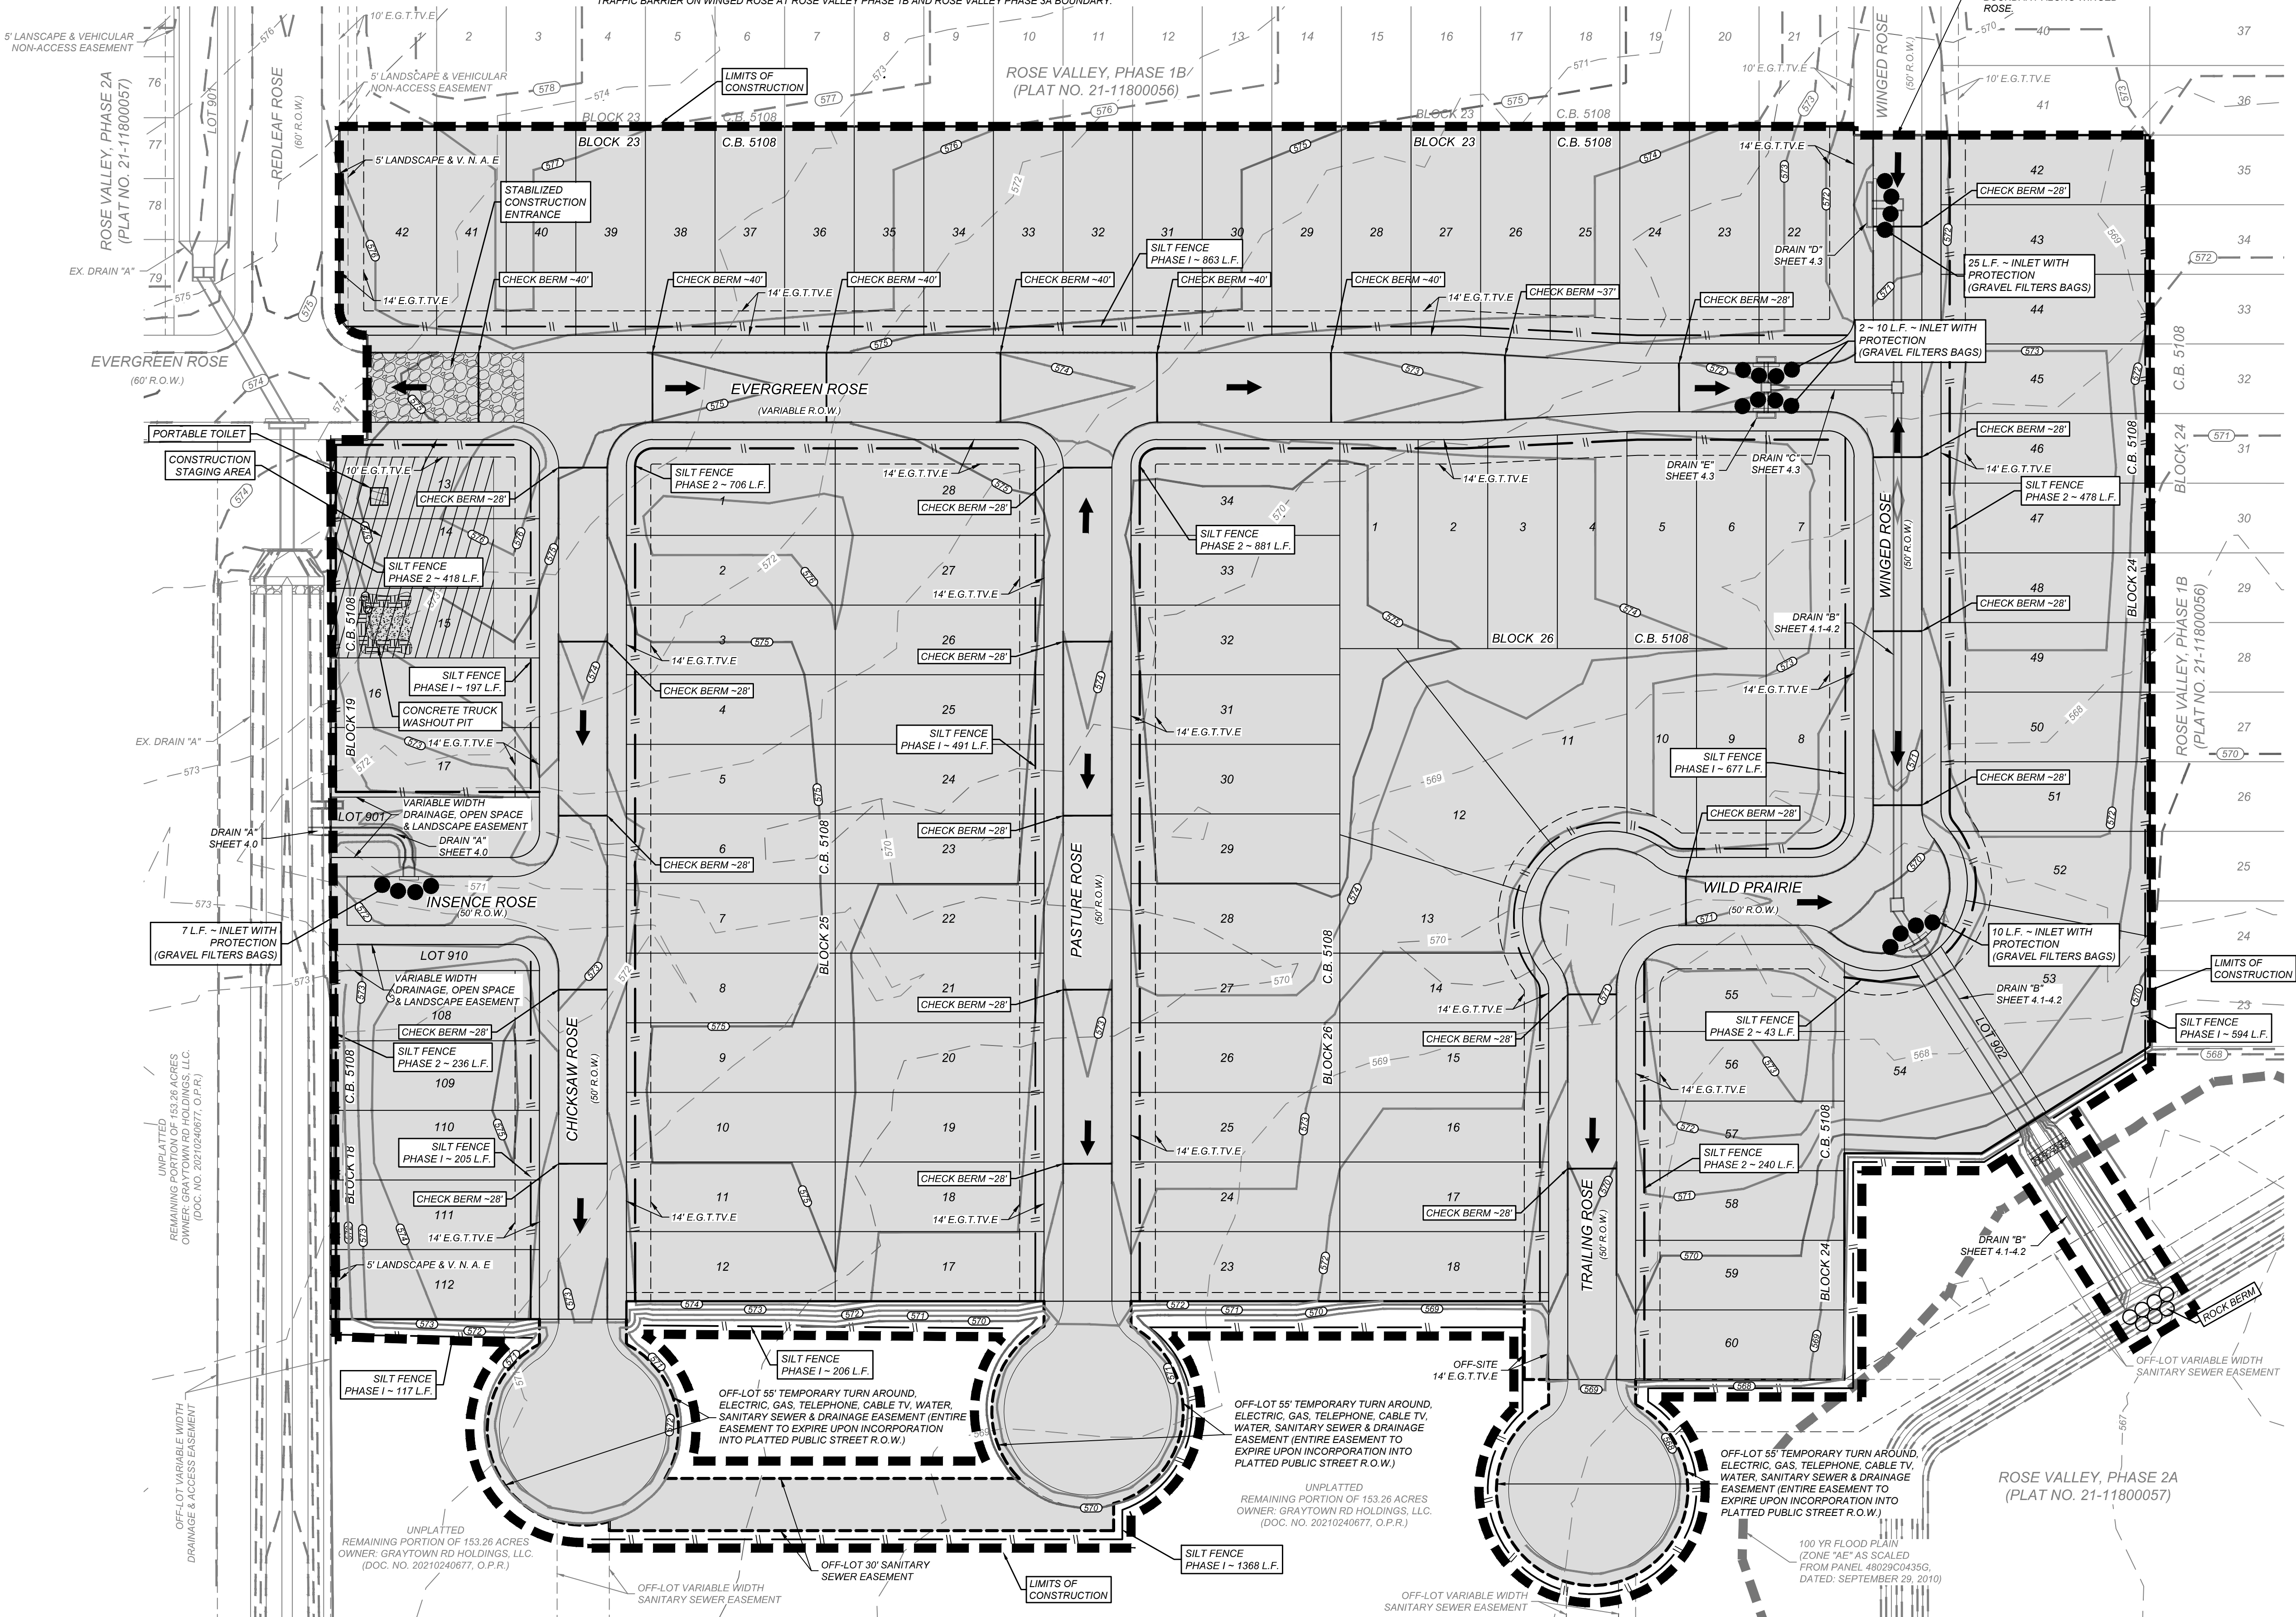

ROSE VALLEY PHASE 3A
BEXAR COUNTY, TEXAS
STORMWATER POLLUTION PREVENTION PLAN

PLAT NO.
22-11800448
JOB NO. 314-51-03
DATE: ---
DRAWN/SD CHECKED/JM
SHEET NUMBER:

Date: Sep. 08, 2022, 12:54pm User: ID: cecidriqez
File: N:\314\51\03\Design\Civil\SWPPP-013145103.dwg

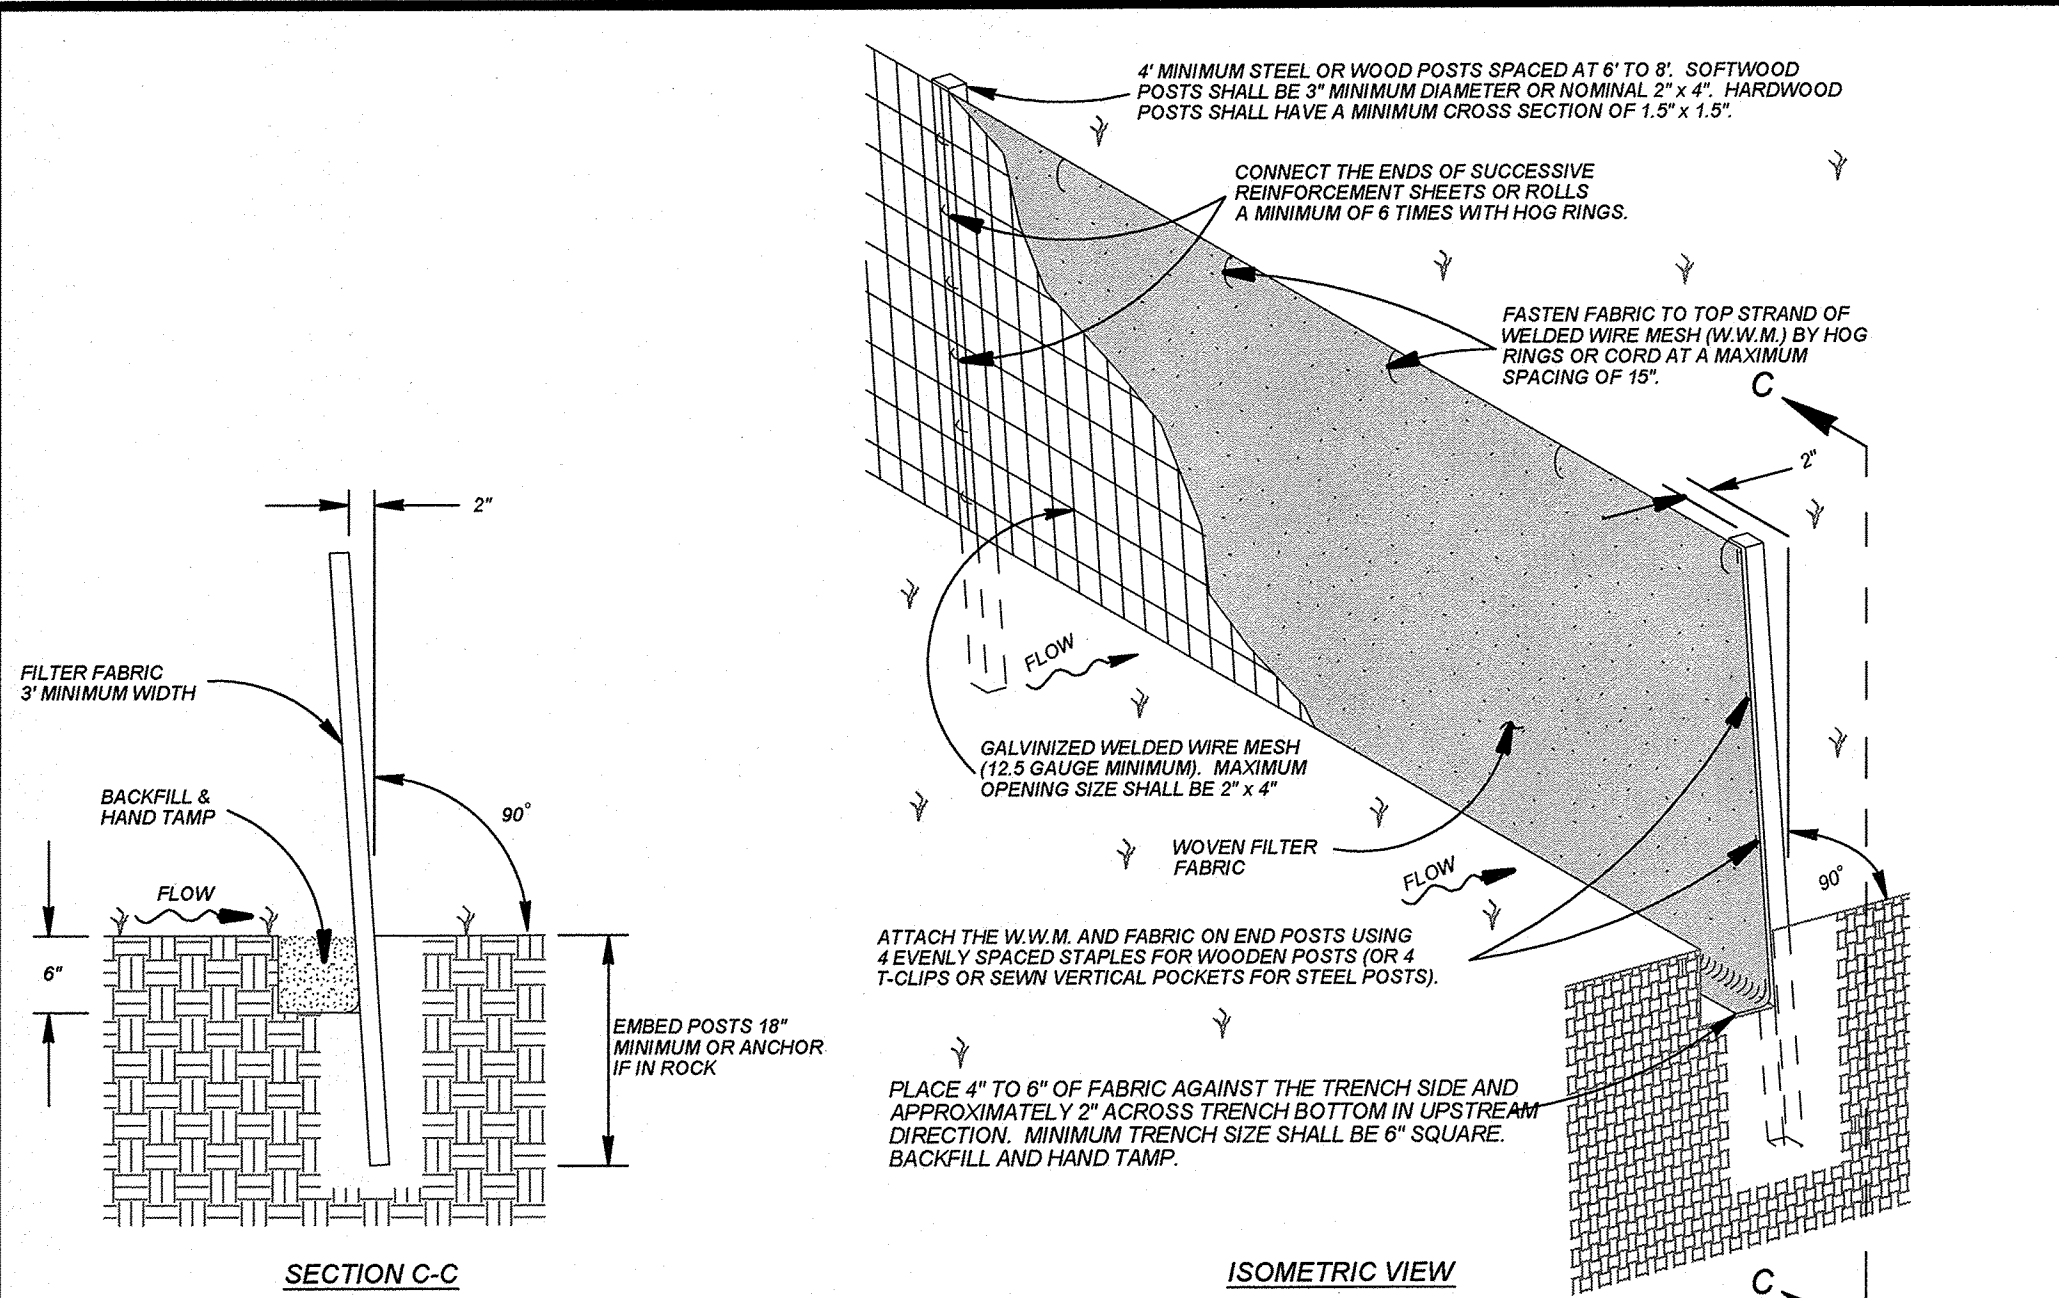

SEDIMENT CONTROL FENCE USAGE GUIDELINES


A SEDIMENT CONTROL FENCE MAY BE CONSTRUCTED NEAR THE DOWNSTREAM PERIMETER OF A DISTURBED AREA ALONG A CONTOUR TO INTERCEPT SEDIMENT FROM OVERLAND RUN-OFF. A 2 YEAR STORM FREQUENCY MAY BE USED TO CALCULATE THE FLOW RATE TO BE FILTERED.

SEDIMENT CONTROL FENCE SHOULD BE SIZED TO FILTER A MAXIMUM FLOW THRU RATE OF 100 GPM / FT SQUARED. SEDIMENT CONTROL FENCE IS NOT RECOMMENDED TO CONTROL EROSION FROM A DRAINAGE AREA LARGER THAN 2 ACRES.


GENERAL NOTES

1. THE GUIDELINES SHOWN HEREON ARE SUGGESTIONS ONLY AND MAY BE MODIFIED BY THE ENGINEER.

TEMPORARY SEDIMENT CONTROL FENCE

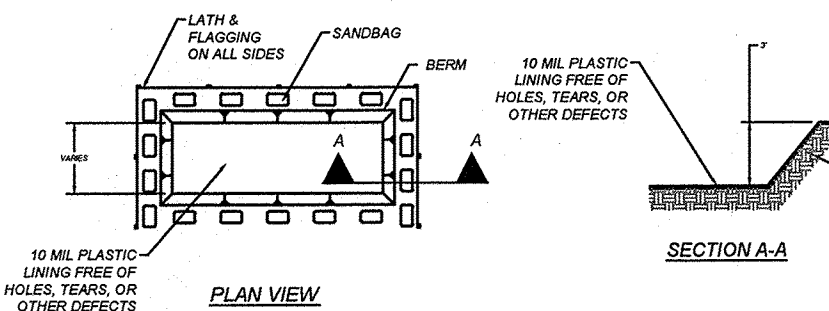

TYPE "BELOW GRADE"

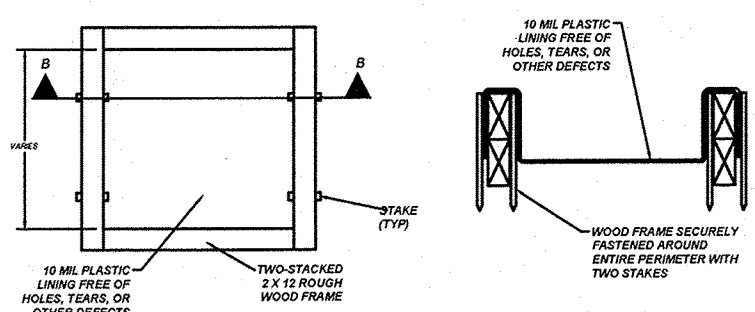


TYPE "ABOVE GRADE"

GENERAL NOTES:

- DETAIL ABOVE ILLUSTRATES MINIMUM DIMENSIONS. PIT CAN BE INCREASED IN SIZE DEPENDING ON EXPECTED FREQUENCY OF USE.
- WASHOUT PIT SHALL BE LOCATED IN AN AREA EASILY ACCESSIBLE TO CONSTRUCTION TRAFFIC.
- WASHOUT PIT SHALL NOT BE LOCATED IN AREAS SUBJECT TO INUNDATION FROM STORM WATER RUNOFF AND AT LEAST 50 FEET FROM SENSITIVE FEATURES, STORM DRAINS, OPEN DITCHES, STREETS, OR STREAMS.


CONCRETE TRUCK WASHOUT PIT

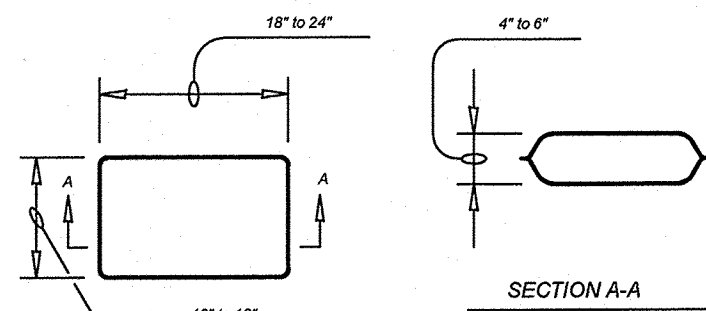

GENERAL NOTES:

- THE FILTER BAG MATERIAL SHALL BE MADE OF POLYPROPYLENE, POLYETHYLENE OR POLYAMIDE WOVEN FABRIC, MIN UNIT WEIGHT OF 4 OUNCES/SYD, MULLEN BURST STRENGTH EXCEEDING 300 PSI AND ULTRAVIOLET STABILITY EXCEEDING 70%.
- THE FILTER BAG SHALL BE FILLED WITH CLEAN, MEDIUM TO COARSE GRAVEL (Ø 3/4 TO 0.75 INCH DIAMETER).


GRAVEL FILTER BAG DETAIL

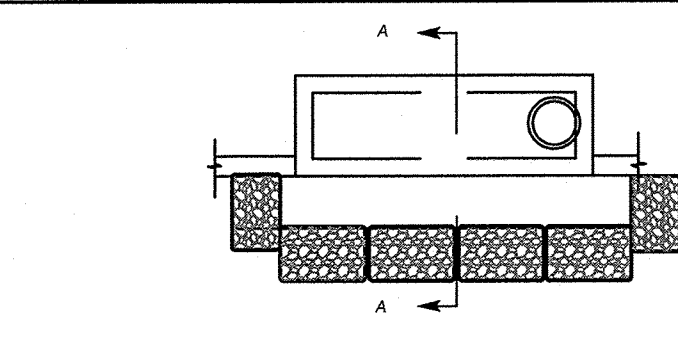


GENERAL NOTES:

- ALL STORM DRAINAGE SYSTEMS INLETS SHOULD FILTER RUNOFF BEFORE THE WATER IS DISCHARGED INTO STREAMS OR ONTO ADJACENT PROPERTIES, UNLESS TREATMENT IS PROVIDED ELSEWHERE.
- IF NO ADDITIONAL DOWNSTREAM TREATMENT EXISTS, THE MAXIMUM DRAINAGE AREA TRIBUTARY TO AN AREA DRAIN INSTALLED WITH A GRAVEL FILTER SHOULD BE ONE ACRE.
- ALL CURB INLET GRAVEL FILTERS SHOULD BE INSPECTED AND REPAIRED AFTER EACH RUNOFF EVENT. SEDIMENT SHOULD BE REMOVED WHEN MATERIAL IS WITHIN THREE INCHES OF THE TOP OF THE CONCRETE BLOCKS. PERIODICALLY, THE GRAVEL SHOULD BE PAVED TO INCREASE INFILTRATION AND FILTERING OF RUNOFF WATERS.


CURB INLET PROTECTION GRAVEL FILTER BAGS

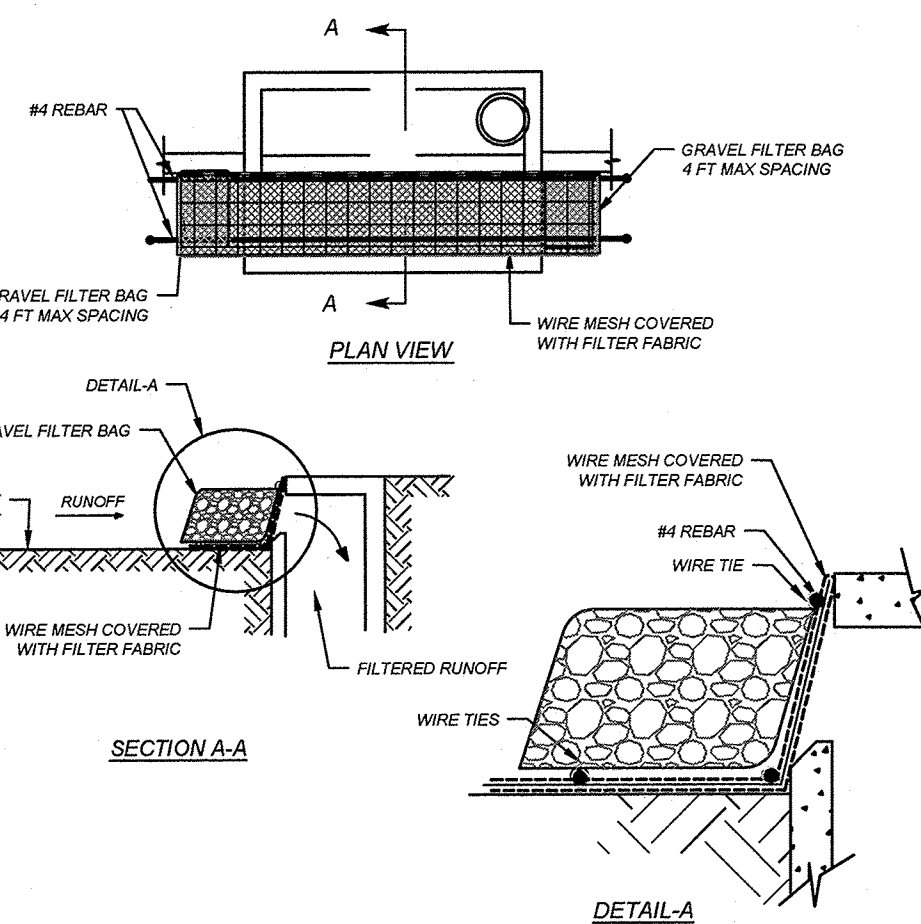

CURB INLET PROTECTION (ALTERNATE)

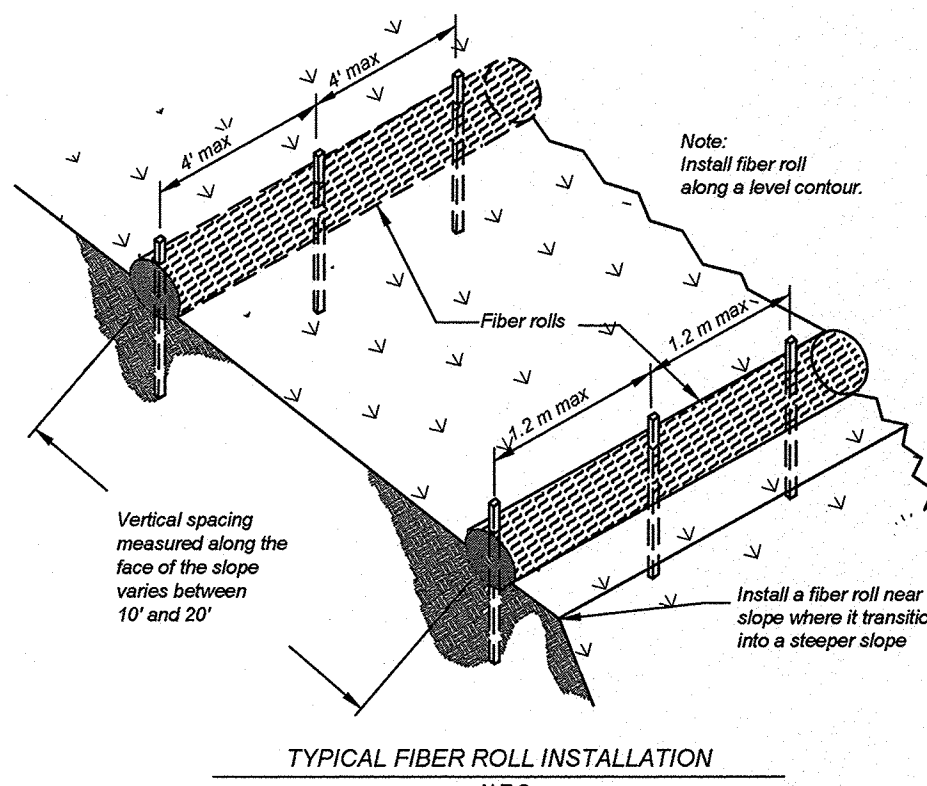

TYPICAL FIBER ROLL INSTALLATION

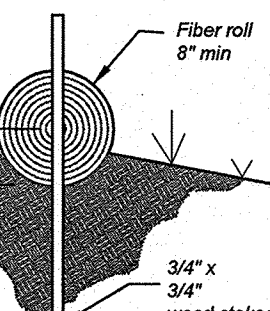

FIBER ROLL

THE MATERIAL, INSTALLATION, INSPECTION, AND MAINTENANCE OF FIBER ROLLS WILL BE PER THE MANUFACTURER'S SPECIFICATIONS AND SHALL ALSO COMPLY WITH THE TEXAS COMMISSION OF ENVIRONMENTAL QUALITY CURRENT TECHNICAL GUIDANCE ON BEST MANAGEMENT PRACTICES* AS NOTED BELOW.

Material:


- (1) Core material: Core material should be biodegradable or recyclable. Material may be compost, mulch, aspen wood fibers, chipped site vegetation, agricultural rice or wheat straw, coconut fiber, 100% recyclable fibers, or similar materials.
- (2) Containment Mesh: Containment mesh should be 100% biodegradable, photodegradable or recyclable such as burlap, twine, UV photodegradable plastic, polyester, or similar material. When the fiber roll will remain in place as part of a vegetative system use biodegradable or photodegradable mesh. For temporary installation recyclable mesh is recommended.

Implementation:


- (1) Locate fiber rolls on level contours spaced as follows:
 - Slope inclination of 4:1 (H:V) or flatter: Fiber rolls should be placed at a maximum interval of 20 ft.
 - Slope inclination between 4:1 and 2:1 (H:V): Fiber Rolls should be placed at a maximum interval of 15 ft. (a closer spacing is more effective).
 - Slope inclination 2:1 (H:V) or greater: Fiber Rolls should be placed at a maximum interval of 10 ft. (a closer spacing is more effective).
- (2) Turn the ends of the fiber roll up slope to prevent runoff from going around the roll.
- (3) Stake fiber rolls into a 2 to 4 in. deep trench with a width equal to the diameter of the fiber roll.
- (4) Drive stakes at the end of each fiber roll and spaced 4 ft maximum on center.
- (5) Use wood stakes with a nominal classification of 0.75 by 0.75 in. and minimum length of 24 in.
- (6) If more than one fiber roll is placed in a row, the rolls should be overlapped, not abutted.

Inspection and Maintenance Guidelines:

- (1) Inspect weekly.
- (2) Repair or replace split, torn, unraveling, or slumping fiber rolls.
- (3) If the fiber roll is used as a sediment capture device, or as an erosion control device to maintain sheet flows, sediment that accumulates behind the roll must be periodically removed in order to maintain its effectiveness. Sediment should be removed when the accumulation reaches one-half the designated sediment storage depth, usually one-half the distance between the top of the fiber roll and the adjacent ground surface. Sediment removed during maintenance may be incorporated into earthwork on the site or disposed of at an appropriate location.

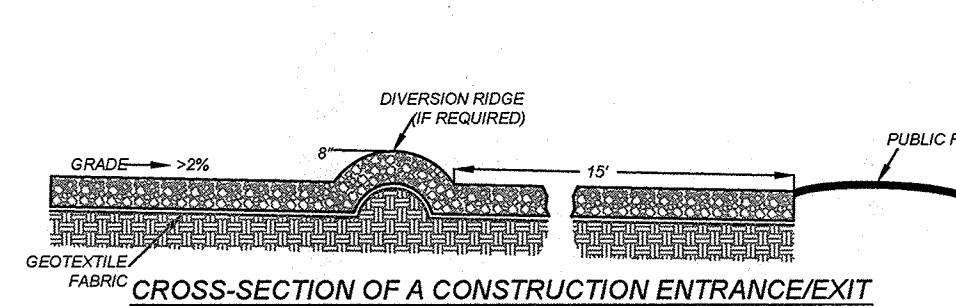

CROSS-SECTION OF A CONSTRUCTION ENTRANCE/EXIT

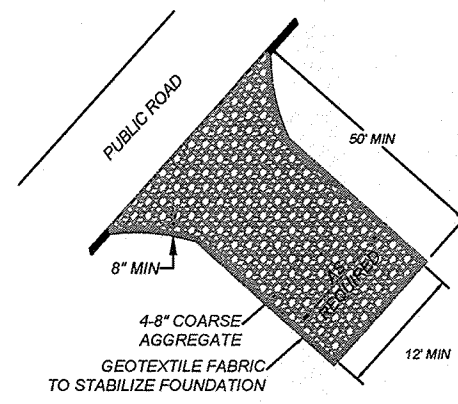

TEMPORARY CONSTRUCTION ENTRANCE/EXIT


Installation: (North Carolina, 1993)

- (1) Avoid curves on public roads and steep slopes. Remove vegetation and other objectionable material from the foundation area. Grade crown foundation for positive drainage.
- (2) The minimum width of the entrance/exit should be 12 feet or the full width of exit roadway, whichever is greater.
- (3) The construction entrance should be at least 50 feet long.
- (4) If the slope toward the road exceeds 2%, construct a ridge, 6 to 8 inches high with 3:1 (H:V) side slopes, across the foundation approximately 15 feet from the entrance to divert runoff away from the public road.
- (5) Place geotextile fabric and grade foundation to improve stability, especially where wet conditions are anticipated.
- (6) Place stone to dimensions and grade shown on plans. Leave surface smooth and slope for drainage.
- (7) Divert all surface runoff and drainage from the stone pad to a sediment trap or basin.
- (8) Install pipe under pad as needed to maintain proper public road drainage.

Inspection and Maintenance Guidelines:

- (1) The entrance should be maintained in a condition, which will prevent tracking or flowing of sediment onto public rights-of-way. This may require periodic top dressing with additional stone as conditions demand and repair and/or cleanout of any measures used to trap sediment.
- (2) All sediment spilled, dropped, washed or tracked onto public rights-of-way should be removed immediately by contractor.
- (3) When necessary, wheels should be cleaned to remove sediment prior to entrance onto public right-of-way.
- (4) When washing is required, it should be done on an area stabilized with crushed stone that drains into an approved sediment trap or sediment basin.
- (5) All sediment should be prevented from entering any storm drain, ditch or water course by using approved methods.

STABILIZED CONSTRUCTION ENTRANCE / EXIT

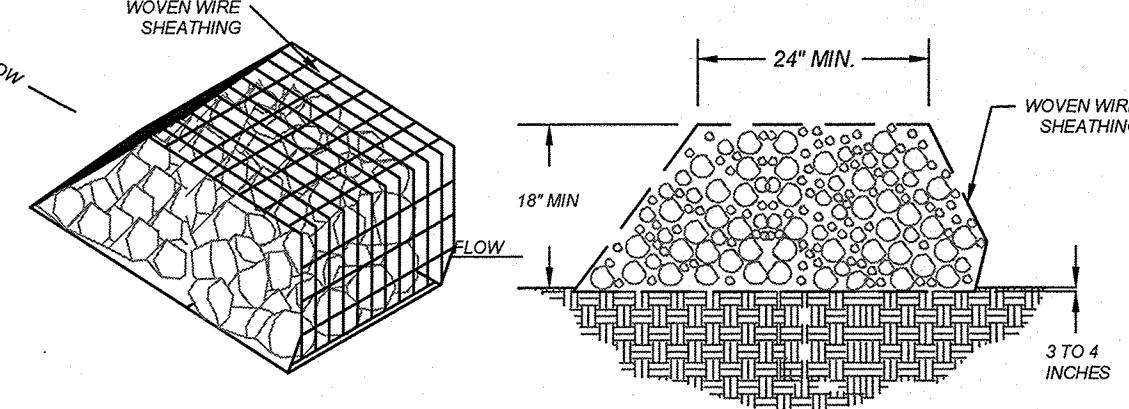

ISOMETRIC PLAN VIEW

CROSS SECTION

Materials:

- (1) The berm structure should be secured with a woven wire sheathing having maximum opening of 1 inch and a minimum wire diameter of 20 gauge galvanized and should be secured with shoal rings.
- (2) Clean, open graded 3- to 5-inch diameter rock should be used, except in areas where high velocities or large volumes of flow are expected, where 5- to 8-inch diameter rocks may be used.


Installation:

- (1) Lay out the woven wire sheathing perpendicular to the flow line. The sheathing should be 20 gauge woven wire mesh with 1 inch openings.
- (2) Berm should have a top width of 2 feet minimum with side slopes being 2:1 (H:V) or flatter.
- (3) Place the rock along the sheathing as shown in the diagram Figure 1-28), to a height not less than 18 inches.
- (4) Wrap the wire sheathing around the rock and secure with tie wire so that the ends of the sheathing overlap at least 2 inches, and the berm retains its shape when walked upon.
- (5) Berm should be built along the contour at zero percent grade or as near as possible.
- (6) The ends of the berm should be tied into existing upslope grade and the berm should be buried in a trench approximately 3 to 4 inches deep to prevent failure of the control.

Inspection and Maintenance Guidelines:

- (1) Inspection should be made weekly by the responsible party. For installations in streambeds, additional daily inspections should be made.
- (2) Remove sediment and other debris when buildup reaches 6 inches and dispose of the accumulated silt in an approved manner that will not cause any additional siltation.
- (3) Repair any loose wire sheathing.
- (4) The berm should be reshaped as needed during inspection.
- (5) The berm should be replaced when the structure ceases to function as intended due to silt accumulation among the rocks, washout, construction traffic damage, etc.
- (6) The rock berm should be left in place until all upstream areas are stabilized and accumulated silt removed.

ROCK BERM

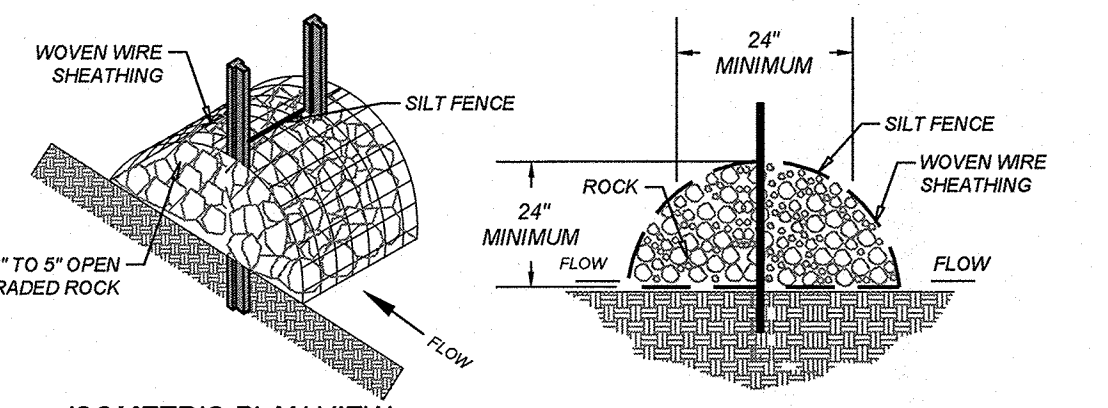

ISOMETRIC PLAN VIEW

CROSS SECTION

MATERIALS:

- (1) SILT FENCE MATERIAL SHOULD BE POLYPROPYLENE, POLYETHYLENE OR POLYAMIDE WOVEN OR NONWOVEN FABRIC. THE FABRIC WIDTH SHOULD BE 36 INCHES, WITH A MINIMUM UNIT WEIGHT OF 4.5 OZ/SYD, MULLEN BURST STRENGTH EXCEEDING 190 LBIN2, ULTRAVIOLET STABILITY EXCEEDING 70%, AND MINIMUM APPARENT OPENING SIZE OF U.S. SIEVE NO. 30.
- (2) FENCE POSTS SHOULD BE MADE OF HOT ROLLED STEEL, AT LEAST 4 FEET LONG WITH TEE OR YBAR CROSS SECTION, SURFACE PAINTED OR GALVANIZED, MINIMUM NOMINAL WEIGHT 1.25 LBS/FT, AND BRINELL HARDNESS EXCEEDING 140. REBAR (EITHER #5 OR #6) MAY ALSO BE USED TO ANCHOR THE BERM.
- (3) WOVEN WIRE BACKING TO SUPPORT THE FABRIC SHOULD BE GALVANIZED 2" X 4" WELDED WIRE, 12 GAUGE MINIMUM.
- (4) THE BERM STRUCTURE SHOULD BE SECURED WITH A WOVEN WIRE SHEATHING HAVING MAXIMUM OPENING OF 1 INCH. AND A MINIMUM WIRE DIAMETER OF 20 GAUGE GALVANIZED AND SHOULD BE SECURED WITH SHOAL RINGS.
- (5) CLEAN, OPEN GRADED 3- TO 5-INCH DIAMETER ROCK SHOULD BE USED, EXCEPT IN AREAS WHERE HIGH VELOCITIES OR LARGE VOLUMES OF FLOW ARE EXPECTED, WHERE 5- TO 8-INCH DIAMETER ROCKS MAY BE USED.


INSTALLATION:

- (1) LAY OUT THE WOVEN WIRE SHEATHING PERPENDICULAR TO THE FLOW LINE. THE SHEATHING SHOULD BE 20 GAUGE WOVEN WIRE MESH WITH 1-INCH OPENINGS.
- (2) INSTALL THE SILT FENCE ALONG THE CENTER OF THE PROPOSED BERM PLACEMENT, AS WITH A NORMAL SILT FENCE DESCRIBED IN SECTION 2.4.3.
- (3) PLACE THE ROCK ALONG THE SHEATHING ON BOTH SIDES OF THE SILT FENCE AS SHOWN IN THE DIAGRAM (FIGURE 1-29), TO A HEIGHT NOT LESS THAN 24 INCHES. CLEAN, OPEN GRADED 3- 5" DIAMETER ROCK SHOULD BE USED, EXCEPT IN AREAS WHERE HIGH VELOCITIES OR LARGE VOLUMES OF FLOW ARE EXPECTED, WHERE 5- TO 8-INCH DIAMETER ROCKS MAY BE USED.
- (4) WRAP THE WIRE SHEATHING AROUND THE ROCK AND SECURE WITH TIE WIRE SO THAT THE ENDS OF THE SHEATHING OVERLAP AT LEAST 2 INCHES, AND THE BERM RETAINS ITS SHAPE WHEN WALKED UPON.
- (5) THE HIGH SERVICE ROCK BERM SHOULD BE REMOVED WHEN THE SITE IS REVEGETATED OR OTHERWISE STABILIZED OR IT MAY REMAIN IN PLACE AS A PERMANENT BMP IF DRAINAGE IS ADEQUATE.

INSPECTION AND MAINTENANCE GUIDELINES:

- (1) INSPECTION SHOULD BE MADE WEEKLY BY THE RESPONSIBLE PARTY. FOR INSTALLATIONS IN STREAMBEDS, ADDITIONAL DAILY INSPECTIONS SHOULD BE MADE ON ROCK BERM.
- (2) REMOVE SEDIMENT AND OTHER DEBRIS WHEN BUILDUP REACHES 6 INCHES AND DISPOSE OF THE ACCUMULATED SILT OF IN AN APPROVED MANNER.
- (3) REPAIR ANY LOOSE WIRE SHEATHING.
- (4) THE BERM SHOULD BE RESHAPED AS NEEDED DURING INSPECTION.
- (5) THE BERM SHOULD BE REPLACED WHEN THE STRUCTURE CEASES TO FUNCTION AS INTENDED DUE TO SILT ACCUMULATION AMONG THE ROCKS, WASHOUT, CONSTRUCTION TRAFFIC DAMAGE, ETC.
- (6) THE ROCK BERM SHOULD BE LEFT IN PLACE UNTIL ALL UPSTREAM AREAS ARE STABILIZED AND ACCUMULATED SILT REMOVED.

HIGH SERVICE ROCK BERM

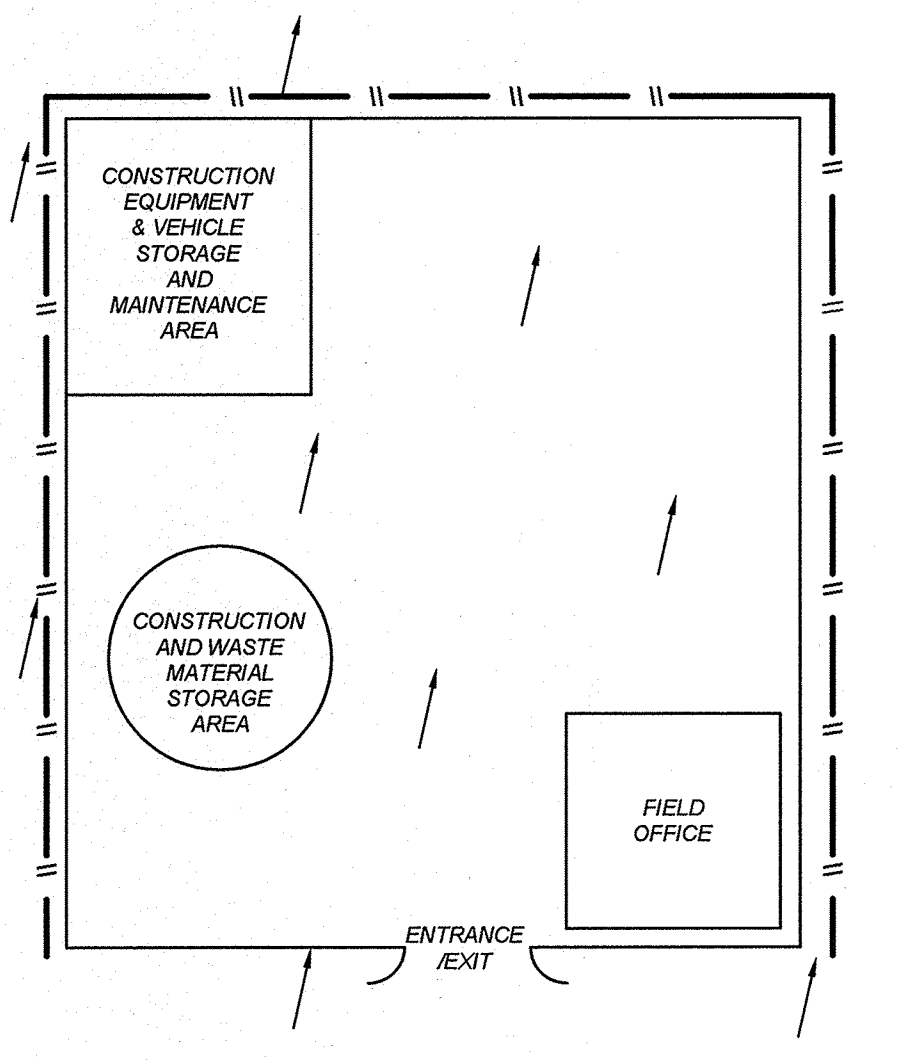


TYPICAL CONSTRUCTION STAGING AREA

ROSE VALLEY PHASE 3A
BEXAR COUNTY, TEXAS

PLAT NO.
22-11800448
JOB NO. 314-51-03
DATE: ---
DRAWN/SD CHECKED/JM
SHEET NUMBER:

8.1

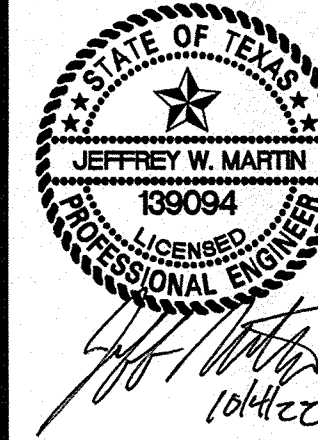

ENGINEERS & SURVEYING
has joined Collins Engineering & Design
3421 Passanas Pkwy, Suite 200, San Antonio, TX 78231
Phone #: (210) 979-0444 Fax #: (210) 979-0441
Toll Free #: 800-368-1585 E-mail: jmartin@ceand.com

ISSUE DATE

REVISIONS