
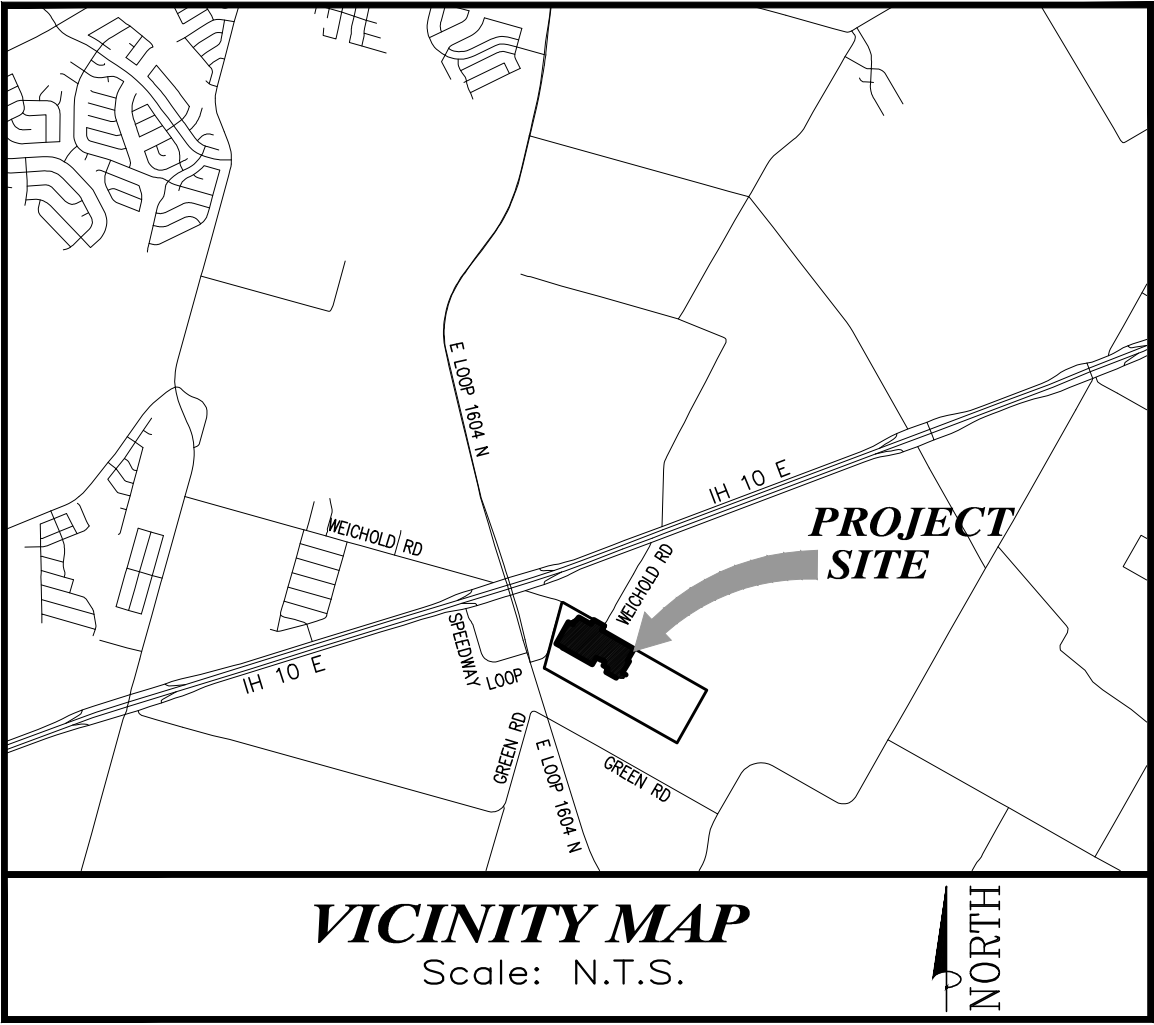




PALOMA PARK SUBDIVISION
PHASE I

CONSTRUCTION PLANS
PLAT No. 22-11800343

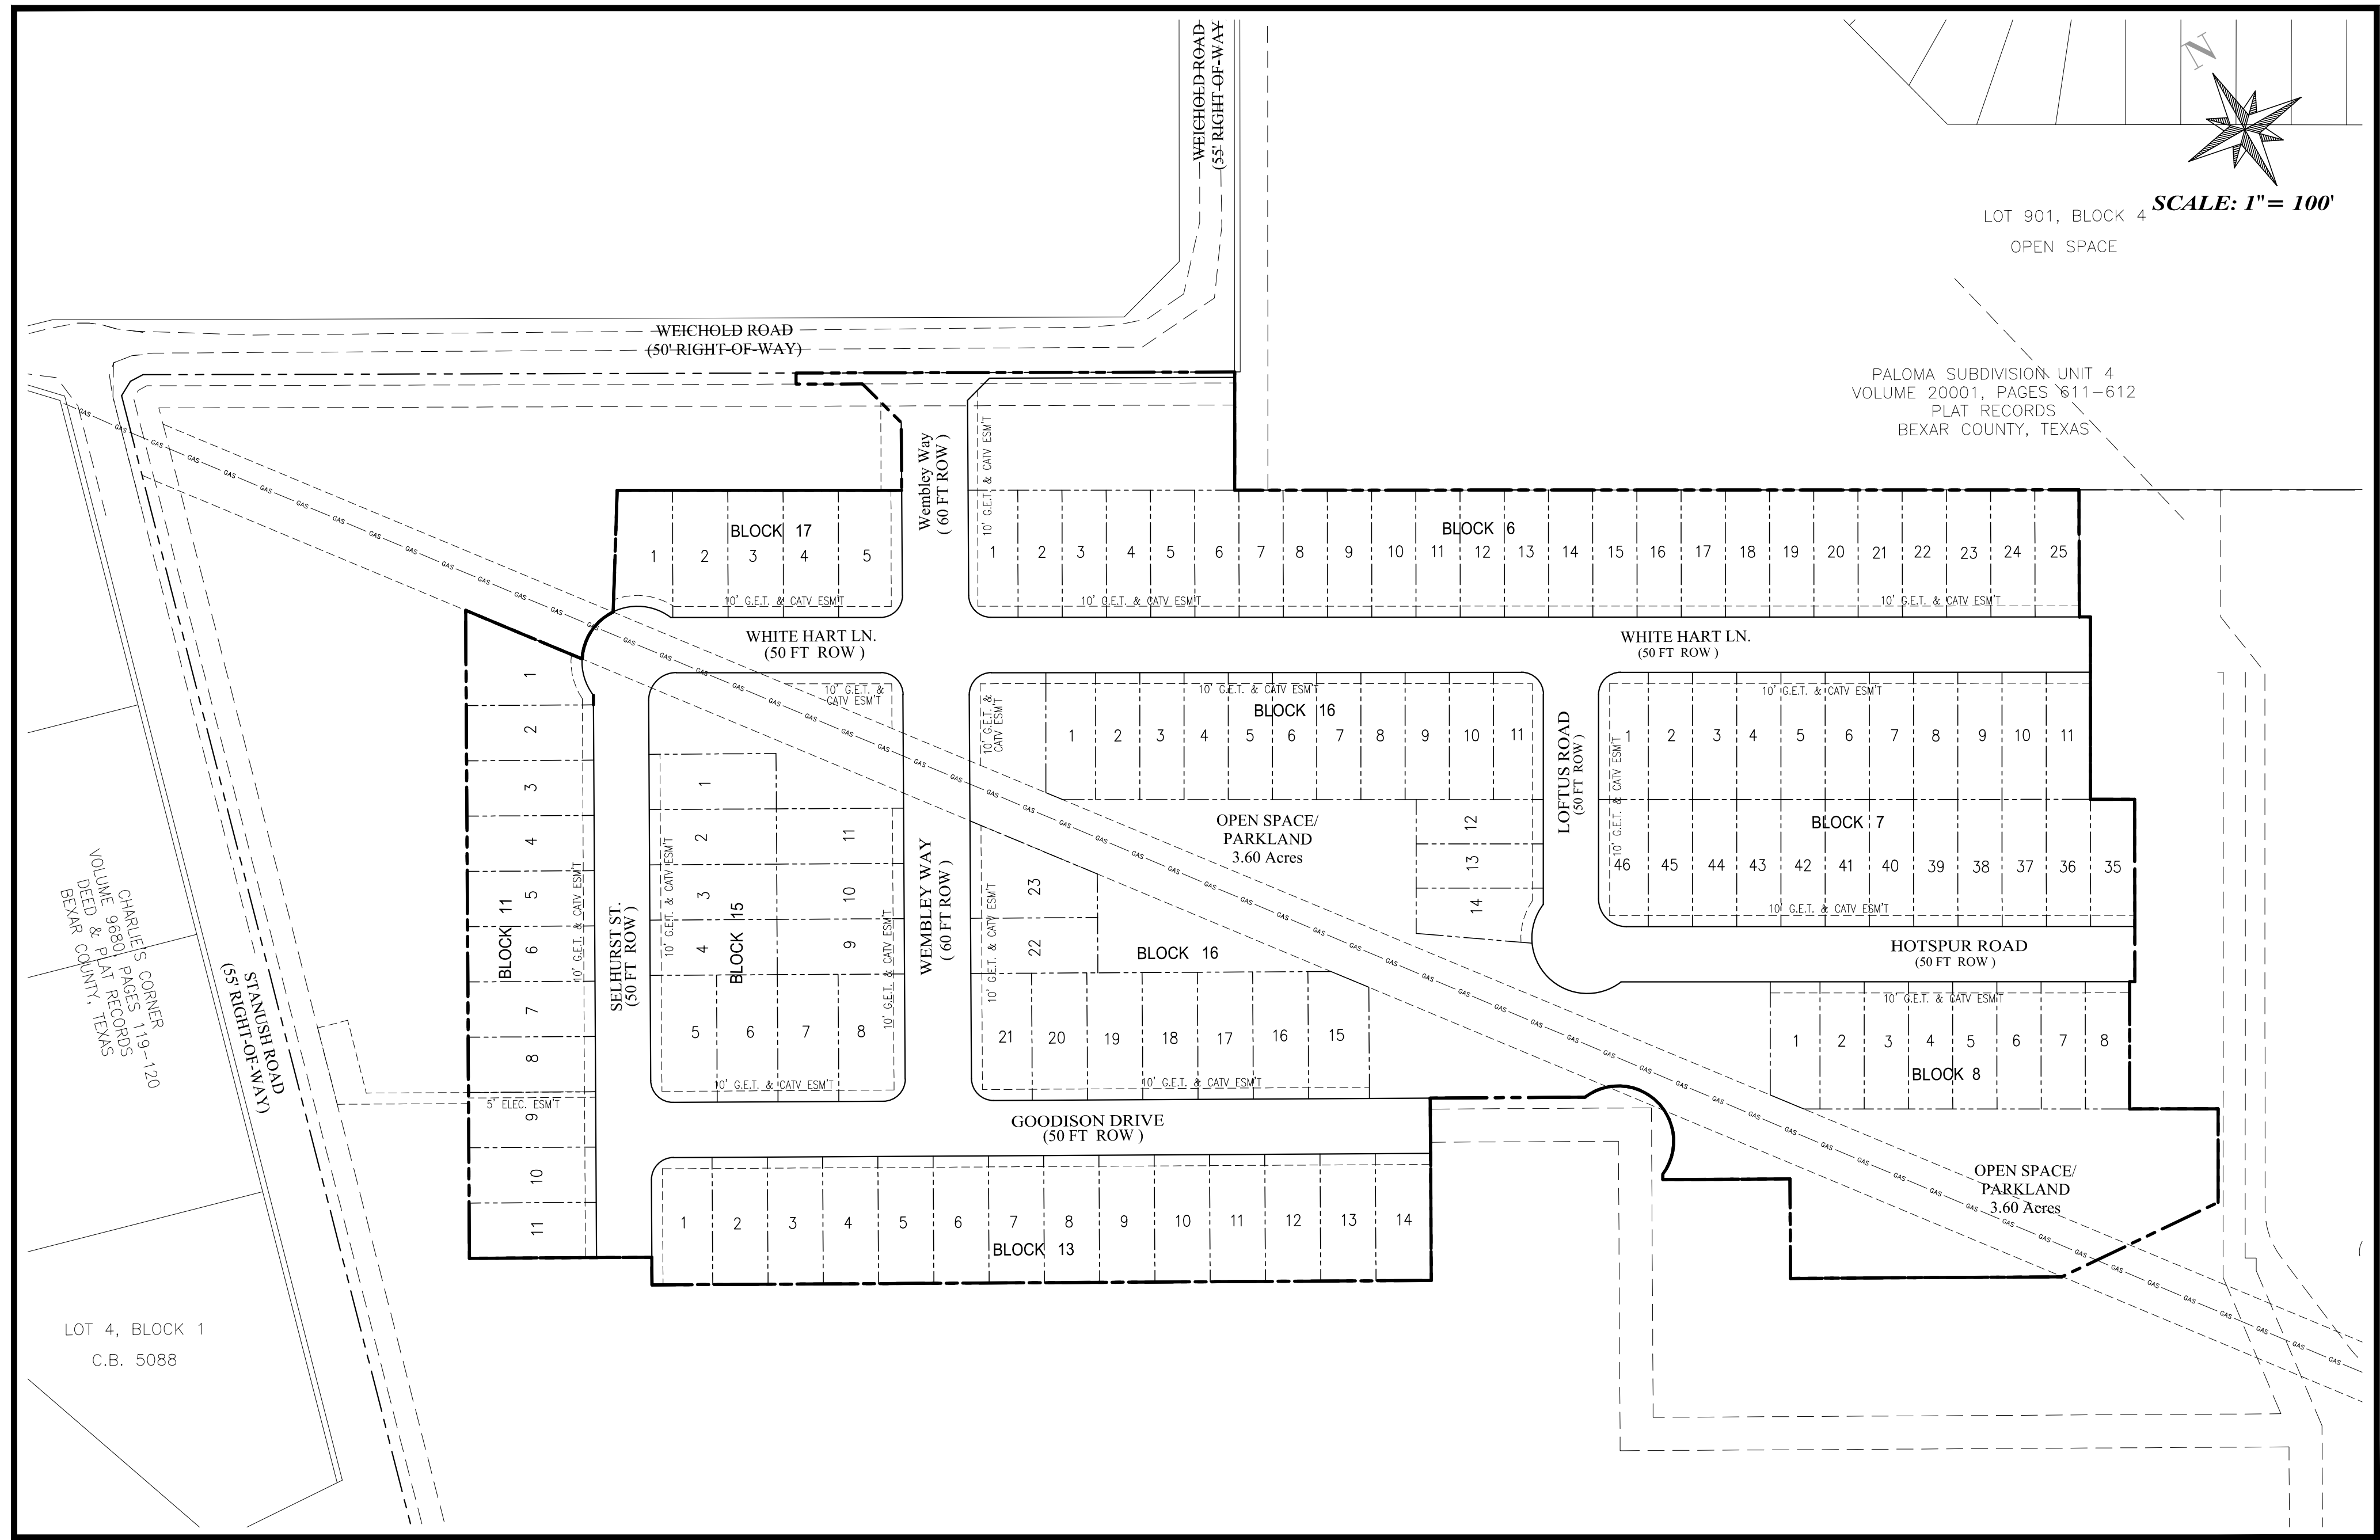


INDEX TO DRAWINGS

Sheet Number	Sheet Title
GENERAL PLANS	
1.1	COVER SHEET - LOCATION MAP & INDEX TO DRAWINGS
1.2	GENERAL CONSTRUCTION NOTES
1.3	OVERALL UTILITY PLAN
1.4.1	PALOMA PARK SUBDIVISION PHASE I - PLAT 1 OF 2
1.4.2	PALOMA PARK SUBDIVISION PHASE I - PLAT 2 OF 2
1.5	SURVEY CONTROL PLAN
1.6	STORM DRAINAGE AREA MAP PLAN
1.7	GRADING PLAN
1.8	SIGNAGE PLAN
1.9	TREE PRESERVATION
1.9.2	TREE PRESERVATION PLAN
1.10	TEMPORARY STORMWATER POLLUTION PREVENTION PLAN
STREET PLAN & PROFILES	
2.1	WHITE HART LANE PLAN & PROFILE
2.2	GOODISON DR AND HOTSPUR RD PLAN & PROFILE
2.3	WEMBLEY WAY AND SELHURST ST
2.4	LOFTUS RD AND WEICHOLD RD PLAN AND PROFILE
2.5	WHITE HART LN AND SELHURST ST. CROSS SECTIONS
2.6	HOTSPUR ROAD; WEMBLEY WAY CROSS SECTIONS
2.7	LOFTUS ROAD; GOODISON DRIVE CROSS SECTIONS
2.8	CITY OF SAN ANTONIO STANDARD PAVING DETAILS
2.9	CITY OF SAN ANTONIO CONCRETE DRIVEWAY DETAILS
2.10	CITY OF SAN ANTONIO STANDARD PAVING MARKING DETAILS (1 OF 2)
2.11	CITY OF SAN ANTONIO STANDARD PAVING MARKING DETAILS (2 OF 2)
2.12	CITY OF SAN ANTONIO STANDARD TRAFFIC SIGN DETAILS (1 OF 4)
2.13	CITY OF SAN ANTONIO STANDARD TRAFFIC SIGN DETAILS (2 OF 4)
2.14	CITY OF SAN ANTONIO STANDARD TRAFFIC SIGN DETAILS (3 OF 4)
2.15	CITY OF SAN ANTONIO STANDARD TRAFFIC SIGN DETAILS (4 OF 4)
2.16	CITY OF SAN ANTONIO STANDARD WHEELCHAIR RAMP DETAILS
2.17	CITY OF SAN ANTONIO MISCELLANEOUS CONSTRUCTION STANDARDS I
2.18	CITY OF SAN ANTONIO MISCELLANEOUS CONSTRUCTION STANDARDS II
SANITARY SEWER PLAN & PROFILES	
3.0	SARA - COVER SHEET SEWER - LOCATION MAP & INDEX TO DRAWINGS
3.1	SANITARY SEWER GENERAL NOTES
3.2	SANITARY SEWER GENERAL NOTES
3.3	SANITARY SEWER OVERALL PLAN
3.4	SANITARY SEWER PLAN & PROFILE LINE A STA 13+00 TO 26+11.71
3.5	SANITARY SEWER PLAN & PROFILE LINE A STA 0+00 TO 13+00
3.6	SANITARY SEWER PLAN & PROFILE LINE B - D - E
3.7	SANITARY SEWER PLAN & PROFILE LINE C STA 11+00 TO 22+06.75
3.8	SANITARY SEWER PLAN & PROFILE LINE C STA 0+00 TO 11+00
3.9	SANITARY SEWER DETAILS
WATER SYSTEM PLANS	
4.0	- COVER SHEET WATER - LOCATION MAP & INDEX TO DRAWINGS
4.1	WATER SYSTEM DISTRIBUTION PLAN
4.2	WATER SYSTEM DISTRIBUTION GENERAL NOTES
4.3	WATER SYSTEM DISTRIBUTION DETAILS

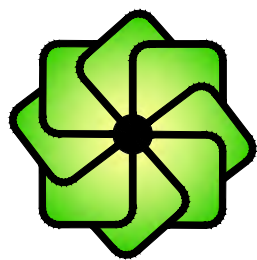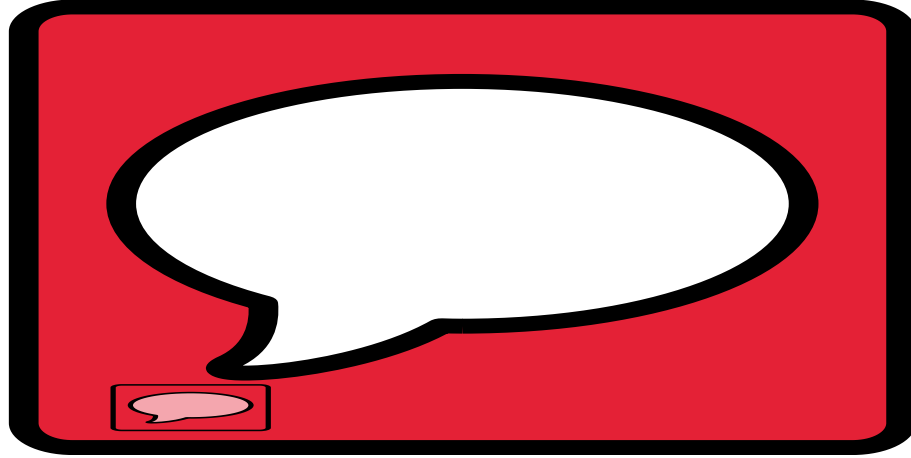

Prepared By:
**SHERFEY
ENGINEERING
COMPANY, L.L.C.**
104 Del Court
Suite 400
Laredo, Texas 78041
(956) 791-3511
T.B.P.E. FIRM REGISTRATION No. F-3132
T.B.P.L.S. REGISTRATION No. 100 99 800

OWNER:
PALOMA PARK, LLC
EDWARD L. SHERFEY, III
MANAGER
104 DEL COURT - SUITE 400
LAREDO, TEXAS 78041
(956) 791-3511

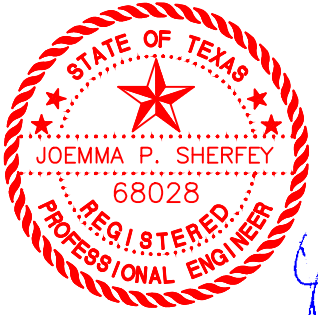

05/23/2023

JoEmma P. Sherfey
Texas No. 68028

SET NO.

1.1

SHEET NO. 1.1 of 44

TRENCH EXCAVATION SAFETY PROTECTION

CONTRACTOR AND/OR CONTRACTOR'S INDEPENDENTLY RETAINED EMPLOYEE OR STRUCTURAL DESIGN/GEOTECHNICAL/SAFETY/EQUIPMENT CONSULTANT, IF ANY, SHALL REVIEW THESE PLANS AND AVAILABLE GEOTECHNICAL INFORMATION AND THE ANTICIPATED INSTALLATION SITE(S) WITHIN THE PROJECT WORK AREA IN ORDER TO IMPLEMENT CONTRACTOR'S TRENCH EXCAVATION SAFETY PROTECTION SYSTEM, PROGRAMS AND/OR PROCEDURES SHALL PROVIDE FOR ADEQUATE TRENCH EXCAVATION SAFETY PROTECTION THAT COMPLY WITH AS A MINIMUM, OSHA STANDARDS FOR TRENCH EXCAVATIONS. SPECIFICALLY, CONTRACTOR AND/OR CONTRACTOR'S INDEPENDENTLY RETAINED EMPLOYEE OR SAFETY CONSULTANT SHALL IMPLEMENT A TRENCH SAFETY PROGRAM IN ACCORDANCE WITH OSHA STANDARDS GOVERNING THE PRESENCE AND ACTIVITIES OF INDIVIDUALS WORKING IN AND AROUND TRENCH EXCAVATION.

UTILITY NOTE:

VERIFY SITE CONDITIONS PRIOR TO START OF CONSTRUCTION AND ADVISE ENGINEER OF RECORD OF ANY INCONSISTENCIES.

THE EXISTENCE AND LOCATION OF UNDERGROUND CABLE INDICATED ON THE PLANS ARE TAKEN FROM THE BEST RECORDS AVAILABLE AND ARE NOT GUARANTEED TO BE ACCURATE. CONTRACTOR TO CONTACT THE TELEPHONE COMPANY CABLE LOCATOR 48 HOURS PRIOR TO EXCAVATION AT 1-800-828-5127. CONTRACTOR HAS THE RESPONSIBILITY TO PROTECT AND SUPPORT TELEPHONE COMPANY PLANT DURING CONSTRUCTION.

CALL TEXAS ONE CALL SYSTEM AT 1-800-245-4545 48 HOURS BEFORE BEGINNING ANY EXCAVATION.

EXISTING UTILITIES

1. LOCATION AND DEPTH OF EXISTING UTILITIES SHOWN HEREON ARE APPROXIMATE ONLY. ACTUAL LOCATIONS AND DEPTHS MUST BE VERIFIED PRIOR TO CONSTRUCTION AND THE CONTRACTOR SHALL BE RESPONSIBLE FOR THE PROTECTION OF SAME DURING CONSTRUCTION.

2. 48 HOURS PRIOR TO CONSTRUCTION, CONTACT ALL UTILITY COMPANIES TO LOCATE AND TAG UNDERGROUND FACILITIES PRIOR TO EXCAVATION.

3. ENGINEER HAS MADE EVERY ATTEMPT TO MAP EXISTING UTILITIES. ALLOW FOR THE POSSIBILITY OF UNDETECTED UNDERGROUND UTILITIES. ALSO, THE CONTRACT MUST ALLOW FOR CHANGES DUE TO UTILITIES BEING IN LOCATIONS DIFFERENT FROM THOSE SHOWN ON THE UTILITY RECORD DRAWINGS. THE CONTRACTOR IS RESPONSIBLE FOR LOCATING AND EXPOSING CONFLICTS PRIOR TO CONSTRUCTION.

TRAFFIC NOTES: IF APPLICABLE

1) IT IS THE CONTRACTOR'S SOLE RESPONSIBILITY TO SEE THAT ALL TRAFFIC CONTROL DEVICES ARE PROPERLY INSTALLED AND MAINTAINED AT THE JOB-SITE IN ACCORDANCE WITH THE PLANS, SPECIFICATIONS AND RELATED INDUSTRY STANDARDS AND REGULATIONS. THE CONTRACTOR SHALL SUBMIT FOR REVIEW A SIGN AND BARRICADE PLAN CONFORMING TO THE REQUIREMENTS OF THE TEXAS MANUAL ON UNIFORM TRAFFIC CONTROL DEVICES. THE CITY'S CONSTRUCTION INSPECTOR AND THE TRAFFIC ENGINEERING REPRESENTATIVE WILL BE RESPONSIBLE ONLY TO INSPECT THE TRAFFIC CONTROL DEVICES BEING EMPLOYED. IF IN THE OPINION OF THE TRAFFIC ENGINEERING REPRESENTATIVE AND THE CONSTRUCTION INSPECTOR, THE TRAFFIC CONTROL DEVICES DO NOT CONFORM TO ESTABLISHED STANDARDS OR ARE INCORRECTLY PLACED OR ARE INSUFFICIENT IN QUANTITY TO PROTECT THE GENERAL PUBLIC, THE CONSTRUCTION INSPECTOR SHALL HAVE THE OPTION TO STOP CONSTRUCTION OPERATIONS AT NO EXPENSE TO THE CITY UNTIL SUCH TIME AS THE CONDITIONS ARE CORRECTED BY THE CONTRACTOR.

2) PRIOR TO REMOVING ANY TRAFFIC OR TRAFFIC SIGNALS, THE CONTRACTOR SHALL CONTACT THE CITY OF SAN ANTONIO TRAFFIC OPERATIONS SECTION AT 207-7765. PRIOR TO COMPLETION OF THE CONTRACT AND REMOVAL OF THE BARRICADES, THE CONTRACTOR SHALL AGAIN CONTACT THE TRAFFIC OPERATIONS SECTION. THE BARRICADES SHALL NOT BE REMOVED UNTIL ALL APPLICABLE PERMANENT TRAFFIC SIGNS AND SIGNALS ARE IN PLACE.

3) OBTAIN AND MAINTAIN TEMPORARY STOP SIGNS AND ALL OTHER TRAFFIC CONTROL DEVICES REQUIRED TO PROTECT THE GENERAL PUBLIC. IF THE CITY OF SAN ANTONIO HAS REMOVED PERMANENT STOP SIGNS, THE CONTRACTOR SHALL REQUEST THAT THE SIGNS BE RETURNED TO THE CONSTRUCTION SITE SO THAT THEY CAN BE REINSTALLED BY HIM. ALL PERMANENT SIGNS OR TRAFFIC CONTROL DEVICES MISSING OR DAMAGED UPON COMPLETION OF CONSTRUCTION SHALL BE REPLACED AT THE CONTRACTOR'S EXPENSE.

4) CONTACT CONSTRUCTION INSPECTOR 48 HOURS PRIOR (NOT INCLUDING WEEKENDS) TO STREET CLOSURE. AFTER NOTIFICATION, THE CONSTRUCTION INSPECTOR WILL CONTACT THE TRAFFIC OFFICE AND MAKE NECESSARY ARRANGEMENTS. CONTRACTOR WILL ENSURE TRAFFIC AND INSPECTIONS HAVE AGREED PRIOR TO PROCEEDING.

5) THE CONSTRUCTION INSPECTOR WILL INSPECT TO SEE THAT THE CONTRACTOR MAINTAINS HIS BARRICADES AND SIGNS EVERY DAY.

6) AS WORK PROGRESSES, LOCATION OF BARRICADES WILL BE ADJUSTED AND MODIFIED AS NECESSARY BY THE CONTRACTOR.

7) IF THE NEED ARISES, ADDITIONAL BARRICADES AND DIRECTIONAL DEVICES MAY BE ORDERED BY THE TRAFFIC ENGINEERING REPRESENTATIVE AT THE CONTRACTOR'S EXPENSE.

8) FURNISH AND MAINTAIN ALL TRAFFIC CONTROL DEVICES AND STRIPING, AS WELL AS LIGHTING AND WARNING DEVICES USED OR REQUIRED WITHIN THE ESTABLISHED AREA OF CONSTRUCTION OPERATIONS.

9) TRAFFIC CONTROL DEVICES SHALL CONFORM TO THE TEXAS MANUAL ON UNIFORM CONTROL DEVICES LATEST EDITION.

10) TEMPORARY PEDESTRIAN CROSSINGS WILL BE REQUIRED. LOCATIONS WILL BE DECIDED UPON IN THE FIELD BY THE CONSTRUCTION INSPECTOR AND THE POLICE DEPARTMENT ACCIDENT PREVENTION BUREAU.

11) FURNISH AND MAINTAIN TEMPORARY CROSSINGS FOR PROVIDING SUITABLE ACCESS ACCOMMODATIONS FOR SCHOOL CHILDREN AND PEDESTRIANS.

13) PRIOR TO THE EXCAVATION WITHIN A DESIGNATED OR PARALLEL STREET OVER 30 FEET IN WIDTH, MAINTAIN TWO-WAY TRAFFIC BY PROVIDING AN ALL-WEATHER SURFACE OF 24 FEET IN WIDTH. HOWEVER, WITH ADVANCE APPROVAL OF THE TRAFFIC ENGINEERING REPRESENTATIVE, THE CONTRACTOR MAY BE AUTHORIZED TO FLAG THROUGH ONE LANE AT A TIME WITH DESIGNATED TRAINED FLAG MEN DURING DAYLIGHT HOURS.

14) IN CASE OF AN EMERGENCY STREET CLOSURE, THE FOLLOWING PROCEDURES WILL BE FOLLOWED:
1. WEEKDAY, 7:45 A.M. - 4:30 P.M. CONTACT THE TRAFFIC OFFICE FOR INSTRUCTIONS.
2. AFTER NORMAL WORKING HOURS AND ON WEEKENDS THE CONSTRUCTION INSPECTOR SHALL NOTIFY THE POLICE AND FIRE DEPARTMENT IMMEDIATELY. THE CONSTRUCTION INSPECTOR SHALL NOTIFY THE TRAFFIC ENGINEER THE NEXT NORMAL WORKING DAY.

TRENCHING/EXCAVATING

THE FOLLOWING NOTES SHALL APPLY TO EXCAVATIONS OF TRENCHES OR PITS THAT ARE LOCATED IN THE PAVEMENT OR ARE WITHIN SIX (6) FEET OF THE EDGE OF ROADWAY:

1.) TRENCH WALLS SHALL NOT BE CLOSER THAN THREE (3) FEET FROM THE EDGE OF THE TRAVELED WAY AT ANY STAGE OF CONSTRUCTION.

2.) TRAFFIC CONTROL DEVICES SHALL BE IN PLACE BEFORE STARTING ANY EXCAVATION.

3.) TRENCHES OR PITS WILL NOT BE PERMITTED TO BE BRIDGED BY STEEL PLATES AND OPEN TO TRAFFIC UNLESS THEY ARE TEMPORARILY BACK FILLED TO FINISHED STREET GRADE.

4.) FOR PITS OR TRENCHES ALONG OR IN A ROADWAY THAT ARE GOING TO BE LEFT OPEN OVER NIGHT THAT ARE ZERO TO FIFTY (0-50) FEET IN LENGTH, THE FOLLOWING APPLIES. GUARD RAIL OR CONCRETE BARRIER SHALL BE USED.

5.) FOR PITS OR TRENCHES ALONG OR IN ROADWAY THAT ARE GOING TO BE LEFT OPEN OVER NIGHT AND ARE LONGER THE 50 FEET IN LENGTH. CONCRETE BARRIERS MUST BE USED.

6.) PLASTIC CONSTRUCTION FENCING SHALL BE REQUIRED FOR ANY TRENCH OR PIT LEFT OPEN OVER NIGHT.

7.) WHEN USING ANY GUARDRAIL OR CONCRETE BARRIER, PROTECTED END MUST BE USED AS PER THE TEXAS-M.U.T.C.D.

8.) FOR VERTICAL DROP-OFFS GREATER THAN TWO (2) FEET ALONG ROADWAY, LOW PROFILE CONCRETE WITH APPROPRIATE END PROTECTION MUST BE INSTALLED.

9.) ALL CONCRETE BARRIERS PLACED ON CITY R.O.W. SHALL BE LOW PROFILE. NO HIGH PROFILE BARRIERS WILL BE ALLOWED.

REFLECTIVE SHEETING: IF APPLICABLE

THE REFLECTORIZED WHITE AND REFLECTORIZED ORANGE STRIPES FOR CHANNELINZING DEVICES SUCH AS BARRICADE DRUMS AND VERTICAL PANELS SHALL BE CONSTRUCTED OF REFLECTIVE SHEETING MEETING THE COLOR AND RETRO-REFLECTIVITY REQUIREMENTS OF HIGH INTENSITY, UNLESS OTHERWISE SPECIFIED IN THE PLANS.

MAINTENANCE: IF APPLICABLE

1.) ALL TRAFFIC SIGNS SHALL BE KEPT IN PROPER POSITION, CLEAN AND LEGIBLE AT ALL TIMES. DAMAGED BARRICADES, SIGNS AND OTHER TRAFFIC CONTROL DEVICES SHALL BE REPLACED WITHOUT UNDUE DELAY.

2.) TO ENSURE ADEQUATE MAINTENANCE, A SUITABLE SCHEDULE FOR INSPECTION, CLEANING AND REPLACEMENT OF BARRICADES, LIGHTS AND SIGNS SHALL BE ESTABLISHED.

3.) SPECIAL ATTENTION AND NECESSARY ACTION SHALL BE TAKEN TO SEE THAT WEEDS, TREES, SHRUBBERY AND CONSTRUCTION MATERIALS DO NOT OBSCURE THE FACE OF ANY SIGN OR BARRICADES.

TRAINING

EACH PERSON WHOSE ACTIONS AFFECT MAINTENANCE AND CONSTRUCTION ZONE SAFETY, FROM THE UPPER LEVEL MANAGEMENT PERSONNEL THROUGH CONSTRUCTION AND MAINTENANCE FIELD PERSONNEL, SHOULD RECEIVE TRAINING APPROPRIATE TO THE JOB DECISION EACH INDIVIDUAL IS REQUIRED TO MAKE. ONLY THOSE INDIVIDUALS WHO ARE QUALIFIED BY MEANS OF ADEQUATE TRAINING IN SAFE TRAFFIC CONTROL PRACTICES AND HAVE A BASIC UNDERSTANDING OF THE PRINCIPLES ESTABLISHED BY APPLICABLE STANDARDS AND REGULATIONS, INCLUDING THOSE OF THE TEXAS-M.U.T.C.D. SHOULD SUPERVISE THE SELECTION, PLACEMENT AND MAINTENANCE OF TRAFFIC CONTROL DEVICES IN MAINTENANCE AND CONSTRUCTION AREAS.

USE OF CITY R.O.W.

THE CITY OF SAN ANTONIO RESERVES THE RIGHT TO ALLOW CONTRACTING AND BARRICADING SUBCONTRACTORS TO USE THE CITY'S R.O.W. THE CITY ALSO RESERVES THE RIGHT TO ADVISE CONTRACTORS AND BARRICADING SUBCONTRACTORS TO REMOVE STORED OR UNUSED TRAFFIC CONTROL DEVICES FROM THE CITY OF SAN ANTONIO R.O.W. IT IS THE BARRICADING SUBCONTRACTOR'S RESPONSIBILITY TO REMOVE ANY TRAFFIC CONTROL DEVICE FROM CITY'S R.O.W. WHEN INSTRUCTED TO DO SO BY A CITY REPRESENTATIVE.

SPECIFICATION NOTES:

ALL WORK SHALL BE EXECUTED IN STRICT ACCORDANCE WITH THE FOLLOWING STANDARDS:

SANITARY SEWER & WATER MAIN - SAN ANTONIO WATER SYSTEM STANDARD SPECIFICATIONS
STREET & DRAINAGE - CITY OF SAN ANTONIO PUBLIC WORKS STANDARD SPECIFICATIONS

IN THE EVENT OF A CONFLICT BETWEEN THE PLANS AND SPECIFICATIONS, THE MORE STRINGENT SHALL APPLY.

TEXAS COMMISSION ON ENVIRONMENTAL QUALITY (TCEQ) SPECIAL NOTES:

CONTRACTOR SHALL ADHERE TO ALL TCEQ POLICIES PRIOR TO, DURING AND AFTER ALL CONSTRUCTION RELATED ACTIVITIES.

CLEAR VISION AREA NOTE

CLEAR VISION EASEMENT MUST BE FREE OF VISUAL OBSTRUCTIONS, E.G. STRUCTURES, WALLS, FENCES, AND VEGETATION, WHICH ARE HIGHER THAN THREE FEET AND LOWER THAN EIGHT FEET ABOVE THE PAVEMENT AS PER THE AMERICAN ASSOCIATION OF STATE HIGHWAY & TRANSPORTATION OFFICIALS (AASHTO) POLICY ON GEOMETRIC DESIGN OF HIGHWAYS AND STREETS, OR LATEST REVISION THEREOF.

TRAFFIC CONTROL NOTES:

1. TRAFFIC MANAGEMENT PLAN TO BE IN ACCORDANCE TO TEXAS MANUAL ON UNIFORM TRAFFIC CONTROL DEVICES FOR STREET AND HIGHWAY, PART VI, LATEST EDITION
2. CONTRACTOR MAY SUBMIT A REVISED TRAFFIC CONTROL PLAN FOR REVIEW BY ENGINEER. REFLECTIVE DRUMS TO BE RELOCATED ACCORDING TO PROGRESS OF CONSTRUCTION.

Designed By: JPS
Drawn By: RXL
Checked By: EM
Approved By: JPS
File: x:\Open Projects\8314.00-100-Acre-Woods Tract\8.0 Cadd\8.4 Plan Sheets\1.2 GENERAL CONSTRUCTION NOTES.dwg, 5/24/2023 3:00:18 PM, X:\Open Projects\8314.00-100-Acre-Woods Tract\8.0 Cadd\8.4 Plan Sheets\1.2 GENERAL CONSTRUCTION NOTES.dwg, 5/24/2023 3:00:18 PM, DMC To: FPD/EC3

Revision	Date	Description




SHERFEY
ENGINEERING
COMPANY, L.L.C.

T.B.P.E. FIRM REGISTRATION No. F-3132

104 Del Court
Suite 400
Laredo, Texas 78041
(956) 791-3511

PALOMA PARK SUBDIVISION
PHASE I

PLAT No. 22-11800343

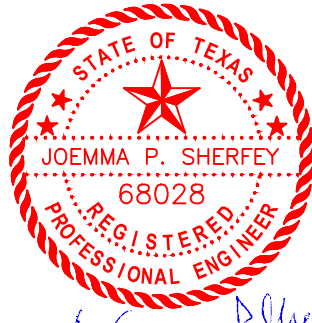

05/23/2023

GENERAL CONSTRUCTION NOTES

Scale:




Date: 11/10/2022

Revised:

PROJ. NO. 8314

1.2

SHEET 1.2 OF 44

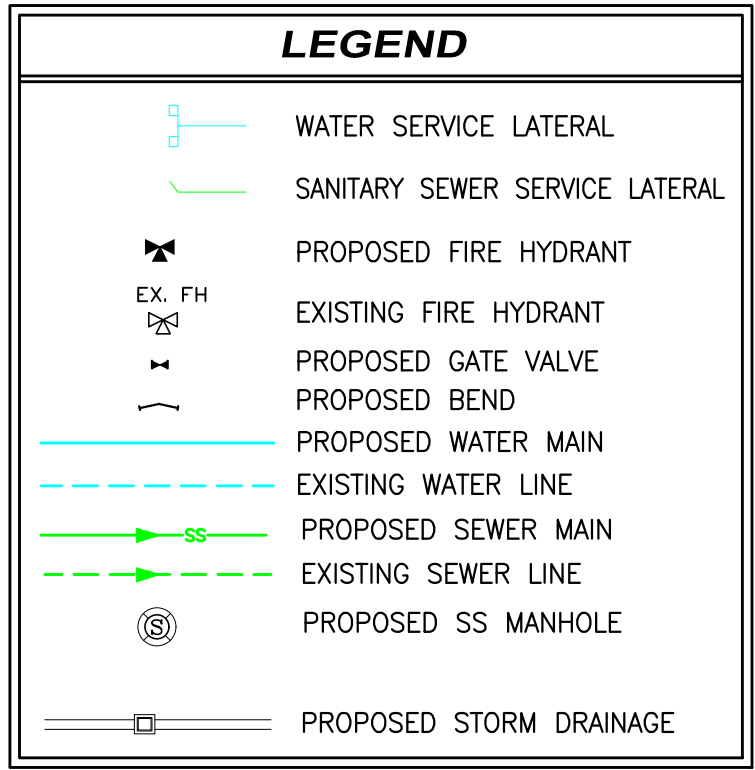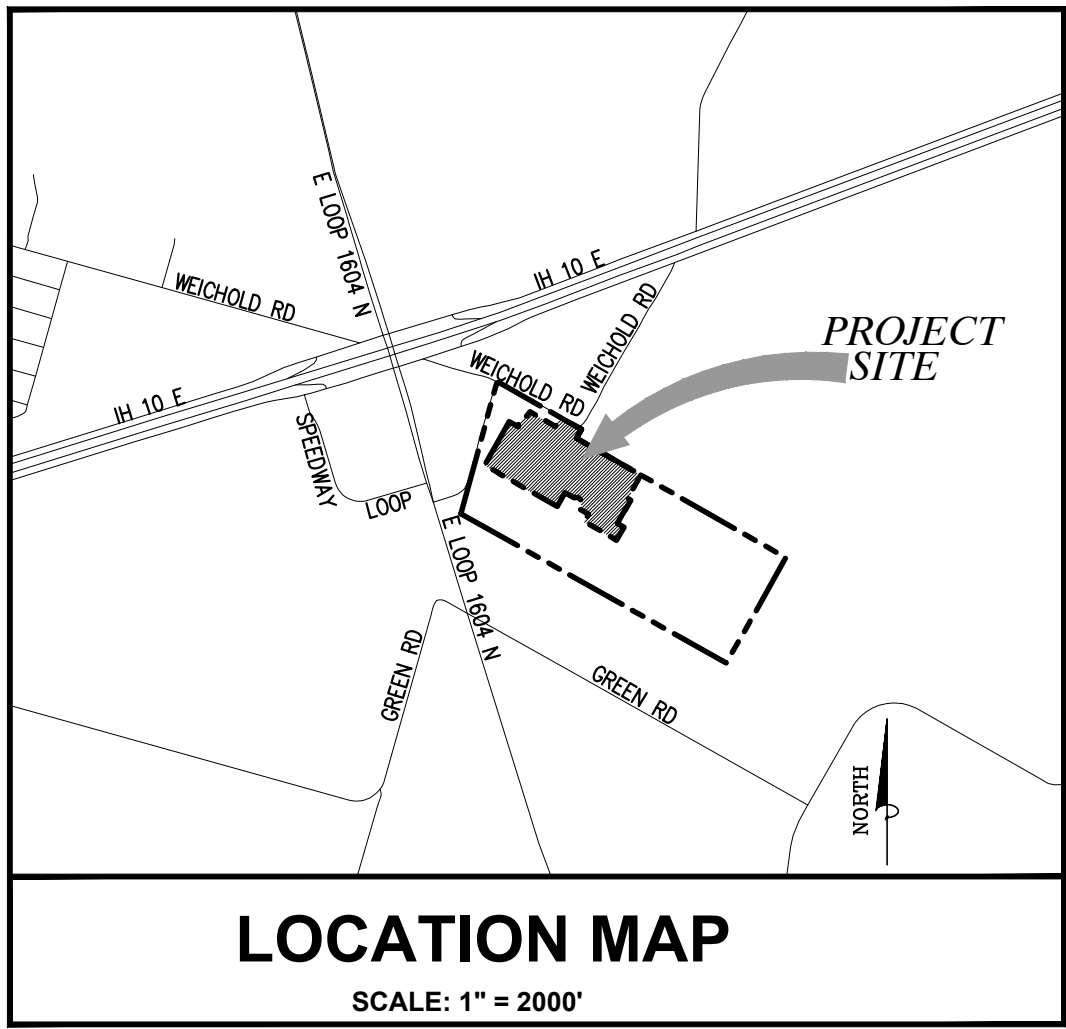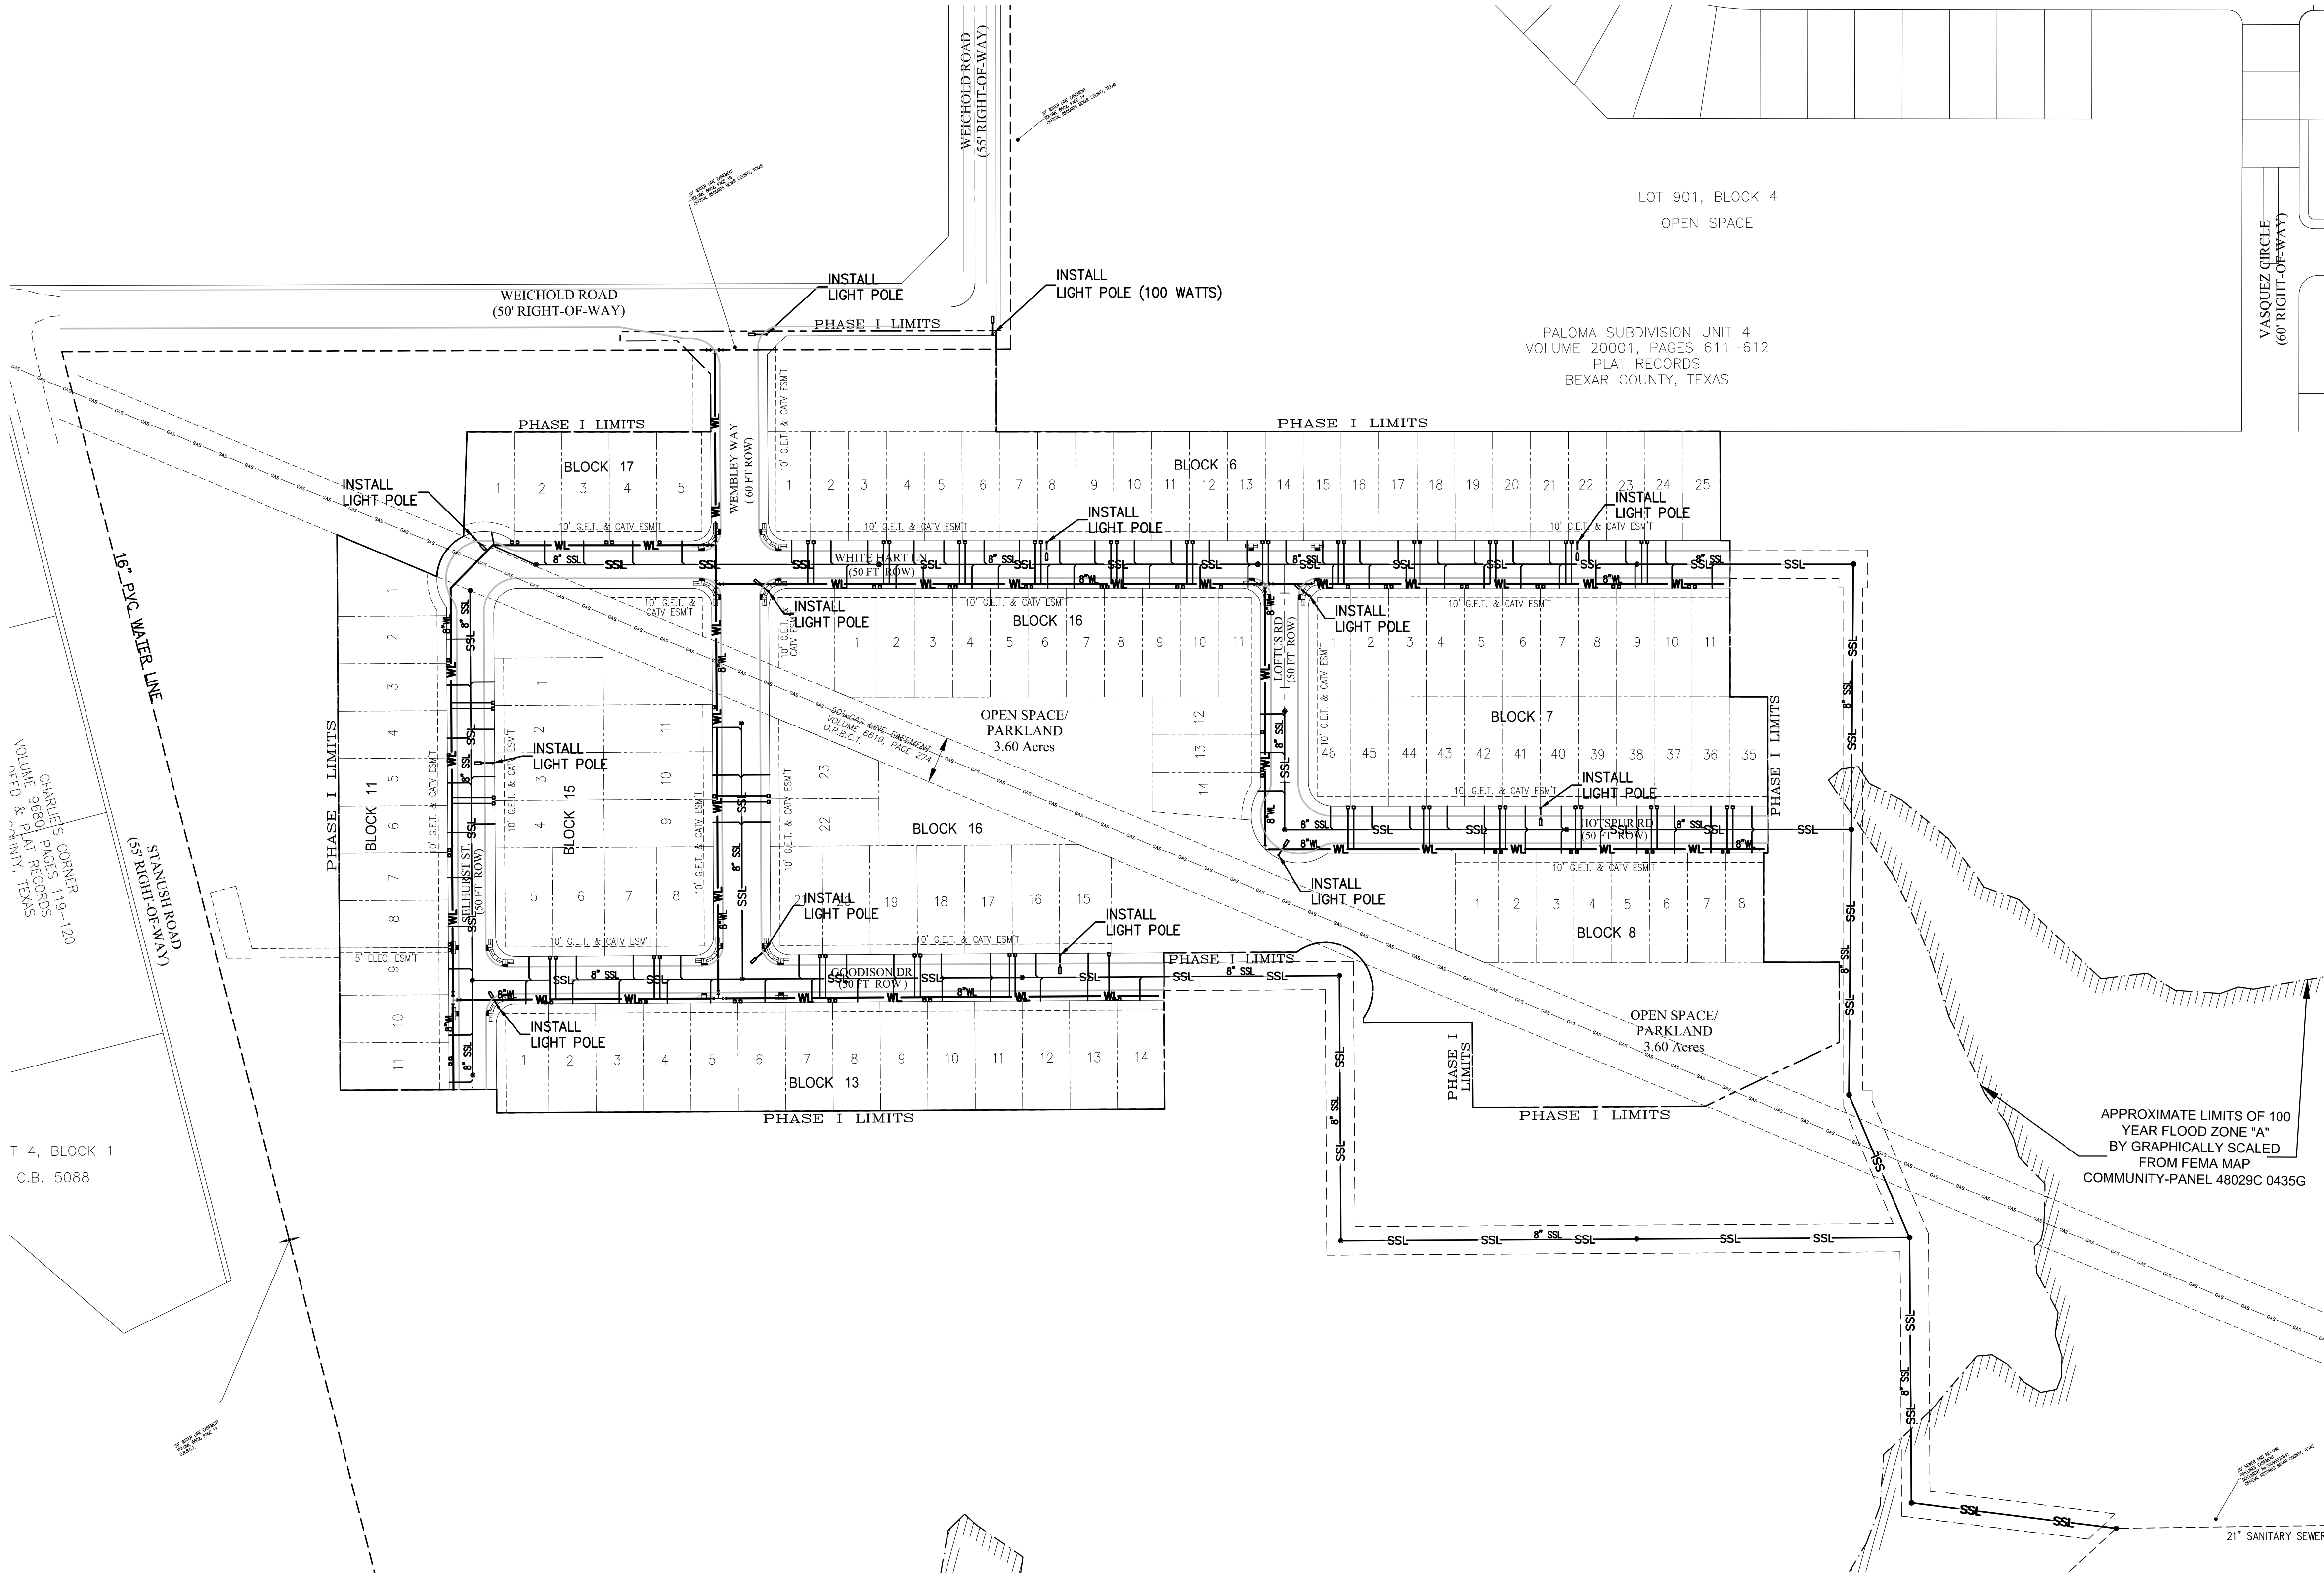

LOCATOR NOTE


CALL THE TEXAS STATEWIDE
ONE CALL LOCATOR # 1-800-344-8377
AT LEAST 48 HOURS BEFORE BEGINNING ANY EXCAVATION.

TRENCH EXCAVATION SAFETY PROTECTION

CONTRACTOR AND/OR CONTRACTOR'S INDEPENDENTLY RETAINED EMPLOYEE OR STRUCTURAL DESIGN/GEOTECHNICAL/ SAFETY/EQUIPMENT CONSULTANT, IF ANY SHALL REVIEW THESE PLANS AND ANY AVAILABLE GEOTECHNICAL INFORMATION AND THE ANTICIPATED INSTALLATION SITE(S) WITHIN THE PROJECT WORK AREA IN ORDER TO DEVELOP THE CONTRACTOR'S PLANS TO IMPLEMENT THE PROJECT DESCRIBED IN THE CONTRACT DOCUMENTS. THE CONTRACTOR'S PLAN SHALL PROVIDE FOR ADEQUATE TRENCH SAFETY SYSTEMS THAT COMPLY WITH AS MINIMUM, OSHA STANDARDS FOR TRENCH EXCAVATIONS. SPECIFICALLY, CONTRACTOR OF CONTRACTOR'S INDEPENDENTLY RETAINED EMPLOYEE OR SAFETY CONSULTANT SHALL DEVELOP AND IMPLEMENT A TRENCH SAFETY PROGRAM IN ACCORDANCE WITH OSHA STANDARDS GOVERNING THE PRESENCE AND ACTIVITIES OF INDIVIDUALS WORKING IN AND AROUND TRENCH EXCAVATION.

Designed By: JPS
Drawn By: RXL
Checked By: EM
Approved By: JPS
File: X:\Open Projects\8314.00 100-Acre Woods Tract\8.0\0360\8.4 Plan Sheets

Revision	Date	Description

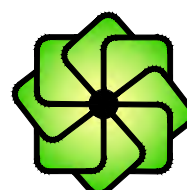

SHERFEY
ENGINEERING
COMPANY, L.L.C.
T.B.P.E. FIRM REGISTRATION No. F-3132

104 Del Court
Suite 400
Laredo, Texas 78041
(956) 791-3511

PALOMA PARK SUBDIVISION
PHASE I
PLAT No. 22-11800343



OVERALL UTILITY PLAN

Scale:

Date: 11/10/2022

Revised:

PROJ. NO. 8314
1.3
SHEET 1.3 OF 44

X:\Open Projects\8314.00 100-Acre Woods Tract\8.0 Code\8.3 Plots\PLAT-PLAN SHEET 2 OF 2.dwg, Layout: 5/25/2023 10:58:03 AM, DWG To PDF.pct

Designed By: JPS
Drawn By: RXL
Checked By: JPS
Approved By: JPS
File: X:\Open Projects\8314.00 100-Acre Woods Tract\8.0 Code\8.3 Plots

Revision	Date	Description




SHERFEY
ENGINEERING
COMPANY, L.L.C.

T.B.P.E. FIRM REGISTRATION No. F-3132

104 Del Court
Suite 400
Laredo, Texas 78041
(956) 791-3511

PALOMA PARK SUBDIVISION PHASE I

PLAT No. 22-11800343

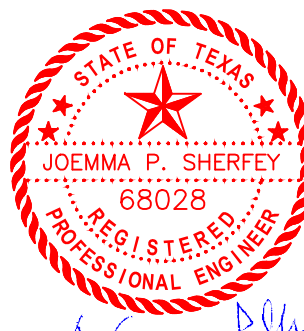

05/23/2023

PALOMA PARK SUBDIVISION PHASE I - PLAT 2 OF 2

Scale: AS SHOWN


Date: 11/10/2022

Revised:

PROJ. No. 8314

1.4.2


SHEET 2 OF 44

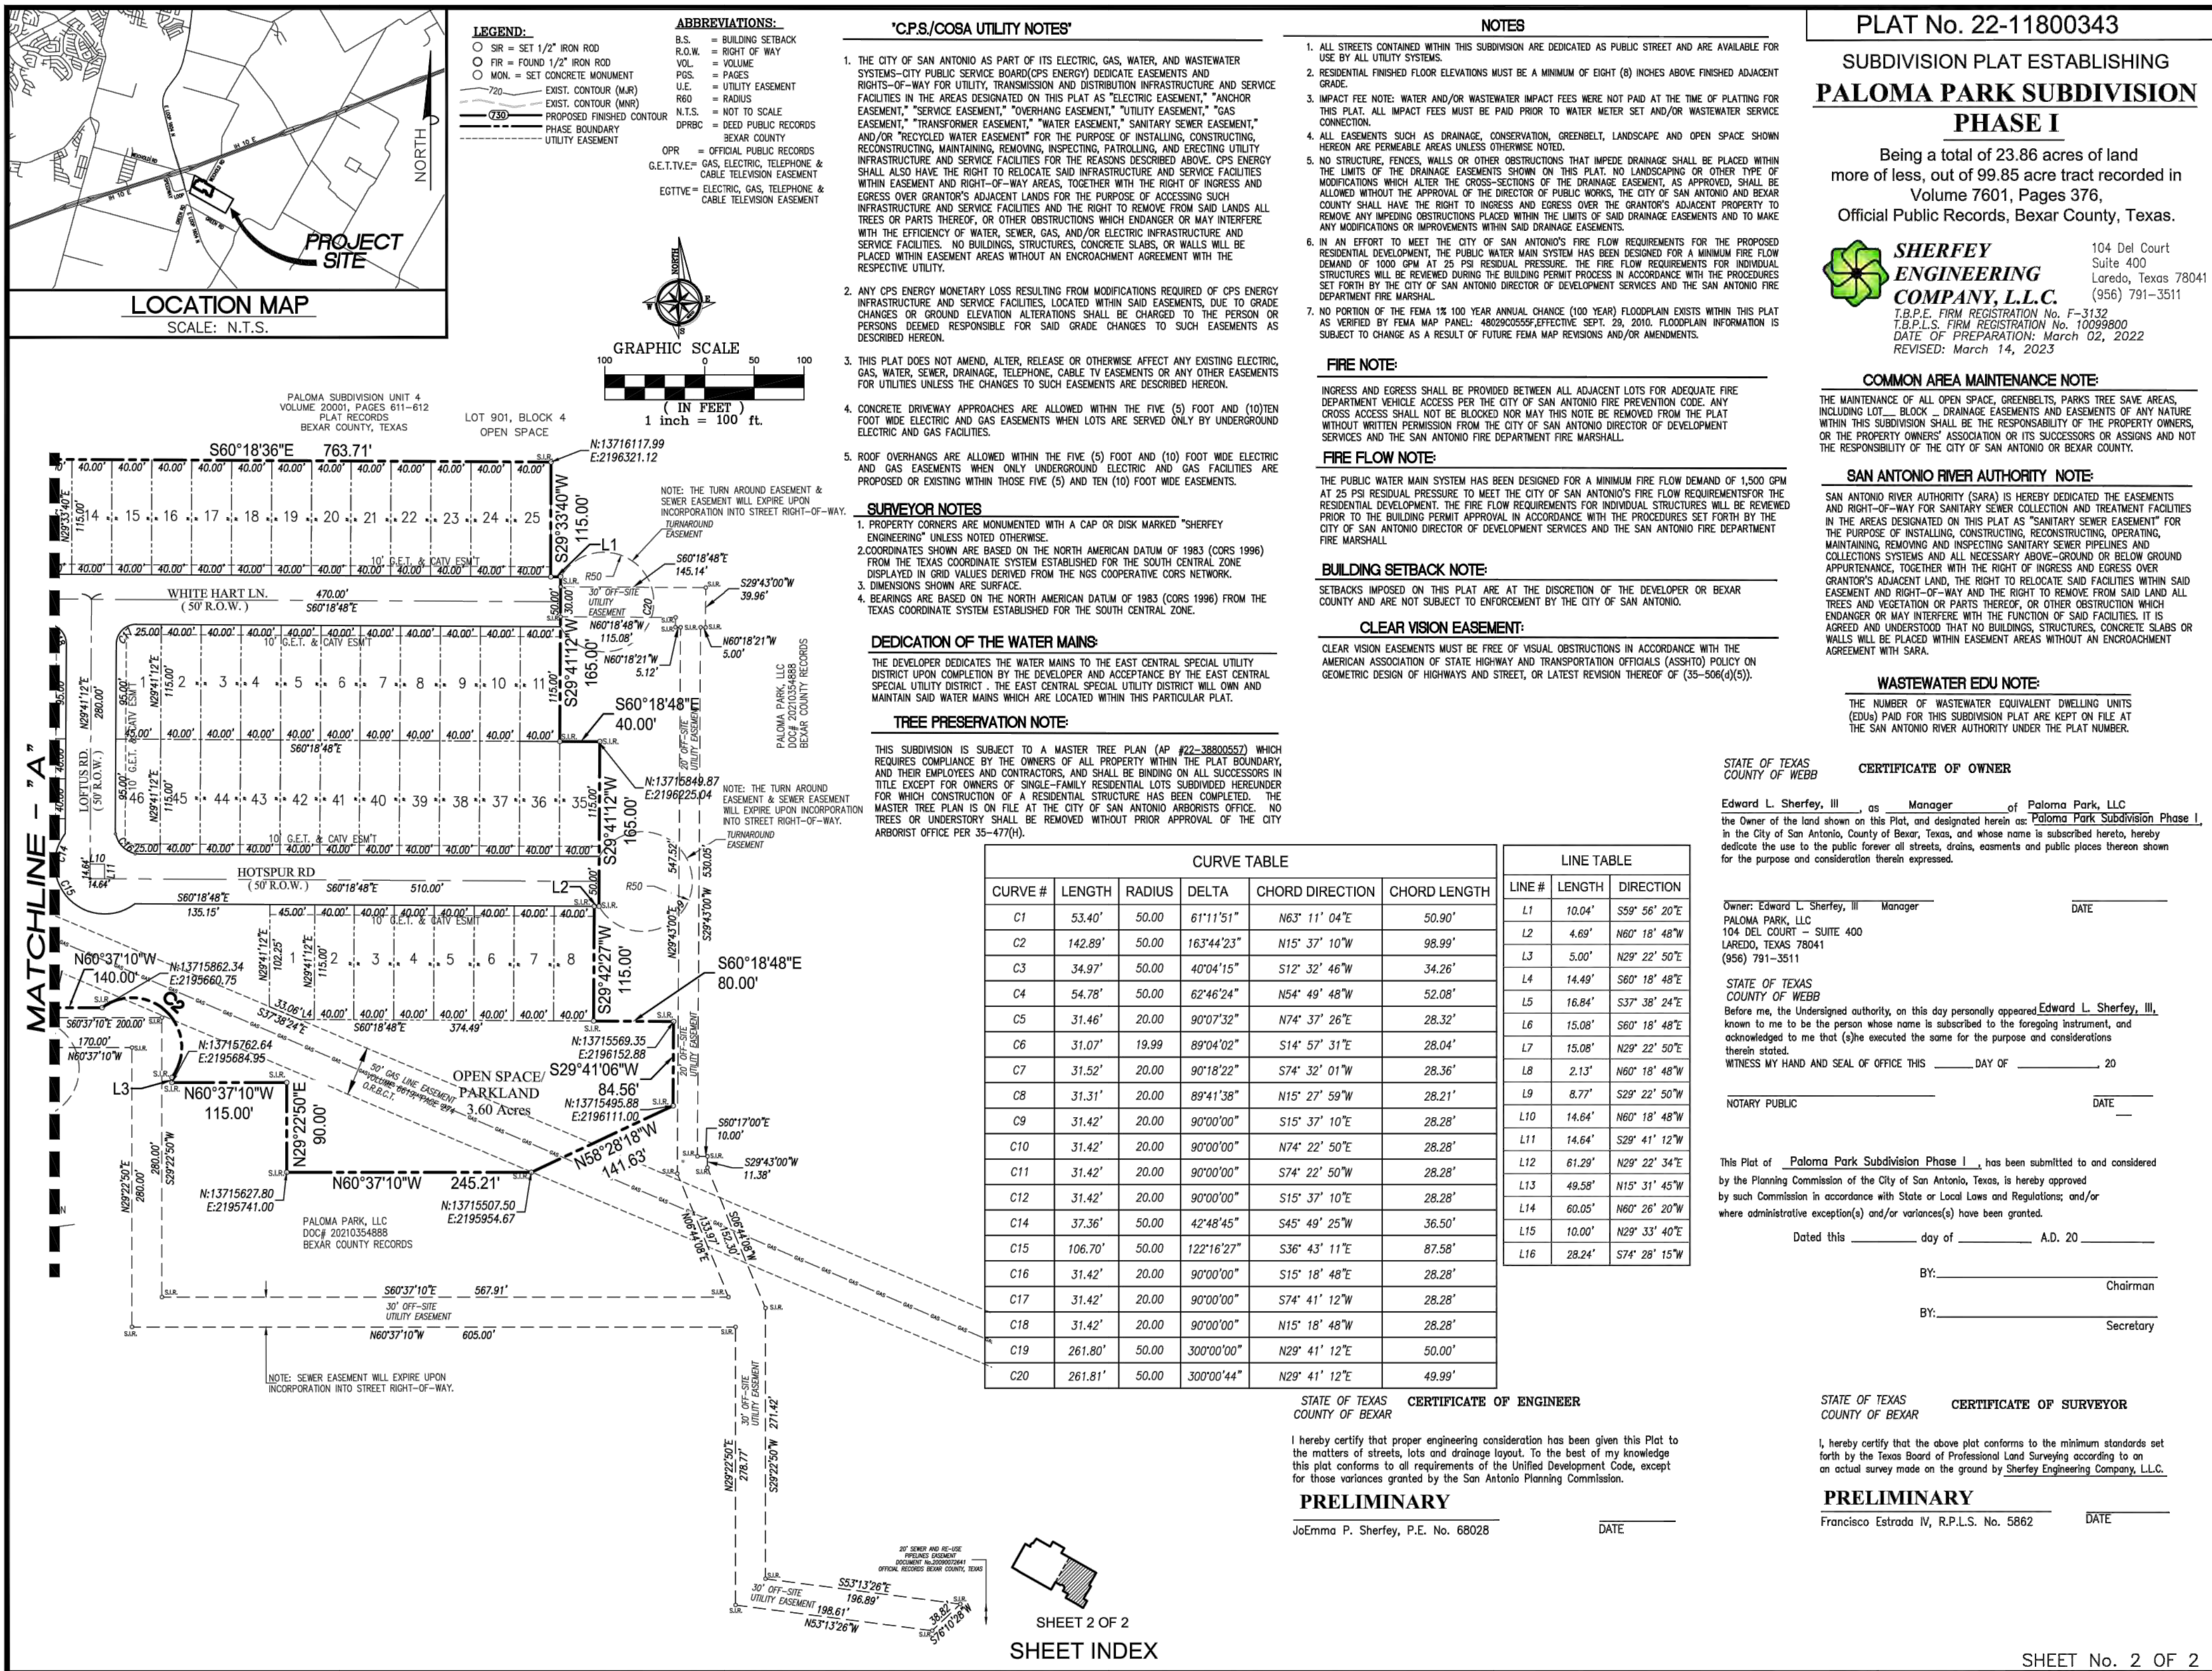


SHEET 2 OF 2
SHEET INDEX

SHEET No. 2 OF 2

X:\Open Projects\8314.00 100-Acre Woods Tract\8.0 Control\8.4 Plan Sheets\1.5 SURVEY CONTROL PLAN.dwg, 1.5 SURVEY CONTROL PLAN, 5/17/2023 3:00:30 PM
X:\Open Projects\8314.00 100-Acre Woods Tract\8.0 Control\8.4 Plan Sheets\1.5 SURVEY CONTROL PLAN.dwg, 1.5 SURVEY CONTROL PLAN, 5/17/2023 3:00:30 PM
DWG To PDF PLOT3

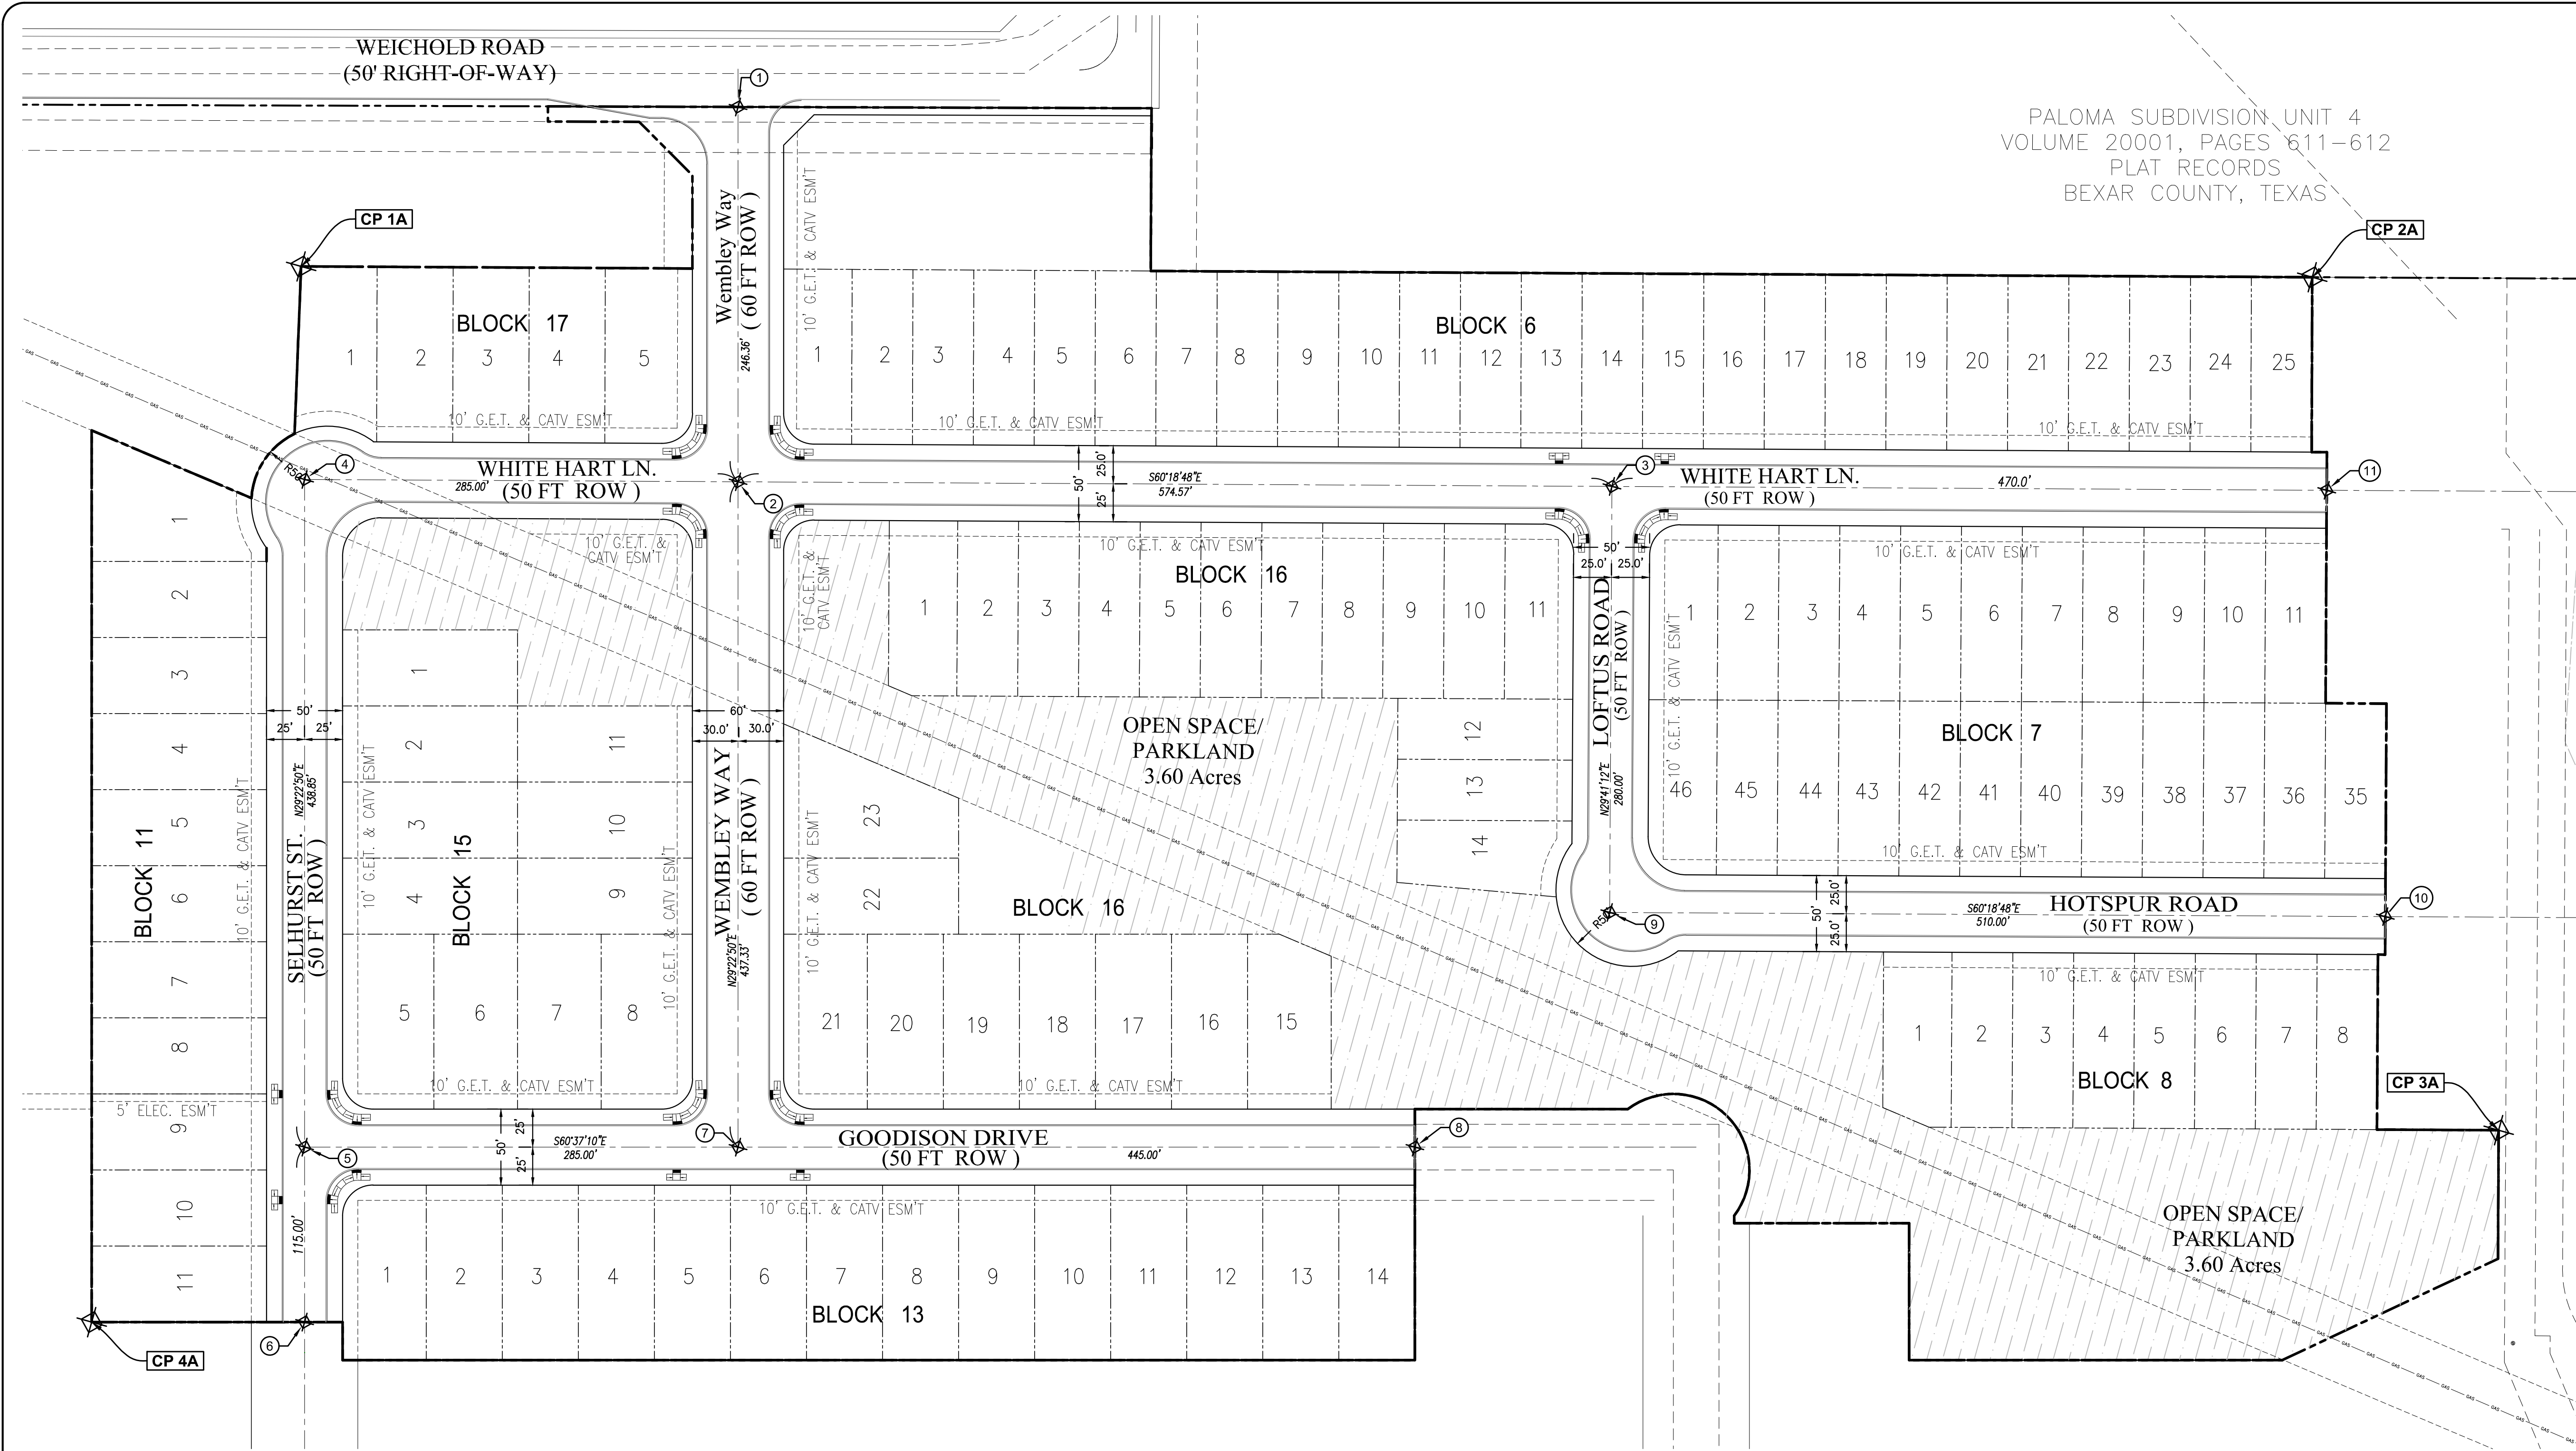

PALOMA SUBDIVISION, UNIT 4
VOLUME 20001, PAGES 611-612
PLAT RECORDS
BEXAR COUNTY, TEXAS

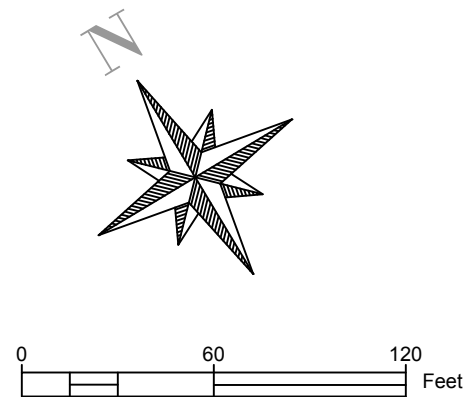

CONTROL POINT COORDINATES			
Point #	Northing	Easting	Description
CP 1A	13716723.31	2195474.15	NORTHWEST CORNER PHASE 1
CP 2A	13716118.00	2196321.11	NORTHEAST CORNER PHASE 1
CP 3A	13715569.35	2196152.88	SOUTHEAST CORNER PHASE 1.
CP 4A	13716235.86	2194711.97	SOUTHWEST CORNER PHASE 1
①	13716722.74	2195475.36	END OF CENTER LINE AT WEMBLEY WAY
②	13716508.64	2195353.28	INTER. WHITE HART LN. & WEMBLEY WAY
③	13716224.08	2195852.44	INTER. LOFTUS RD. & WEMBLEY WAY
④	13716649.79	2195105.69	PI. SELHURST ST. & WHITE HART LN.
⑤	13716267.38	2194890.38	INTER. SELHURST ST. & GOODISON DR.
⑥	13716167.17	2194833.96	END OF CENTERLINE AT SELHURST ST.
⑦	13716127.56	2195138.72	INTER. GOODISON DR. & WIMBLEY WAY
⑧	13715909.24	2195526.49	END OF CENTERLINE AT GOODISON DR.
⑨	13715980.80	2195713.81	INTER. LOFTUS RD. & HOTSPUR RD.
⑩	13715728.25	2196156.83	END OF CENTERLINE AT HOTSPUR RD.
⑪	13715991.31	2196260.75	END OF CENTERLINE AT WHITE HART LN.


SURVEY NOTE

COORDINATES SHOWN ARE BASED ON TEXAS COORDINATE SYSTEM, TEXAS SOUTH CENTRAL ZONE 4202, NORTH AMERICAN DATUM 1983 AS SHOWN ON BOUNDARY SURVEY PREPARED SEPTEMBER 23, 2016, BY SHERFEY ENGINEERING COMPANY, LLC, 104 DEL COURT, SUITE 400, LAREDO, TX., 78041, (956)791-3511.

TOPOGRAPHIC INFORMATION PREPARED BY:
SHERFEY ENGINEERING COMPANY, LLC.
104 DEL COURT, SUITE 400, LAREDO, TX. 78041
(956) 791-3511.
T.B.P.L.S. REGISTRATION No. 10099800.

Designed By: JPS
Drawn By: RXL
Checked By: EM
Approved By: JPS
File: X:\Open Projects\8314.00 100-Acre Woods Tract\8.0 Control\8.4 Plan Sheets\1.5 SURVEY CONTROL PLAN.dwg

Revision	Date	Description

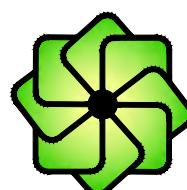


SHERFEY
ENGINEERING
COMPANY, L.L.C.

T.B.P.E. FIRM REGISTRATION No. F-3132

104 Del Court
Suite 400
Laredo, Texas 78041
(956) 791-3511

**PALOMA PARK SUBDIVISION
PHASE I**

PLAT No. 22-11800343

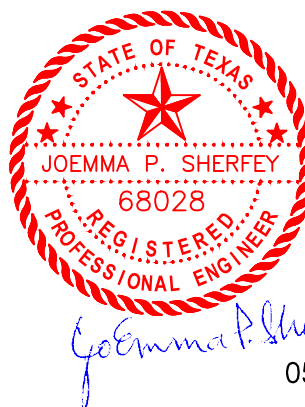

05/23/2023

SURVEY CONTROL PLAN

Scale:


Date: 11/10/2022

Revised:

PROJ. NO. 8314

1.5

SHEET 1.5 OF 44

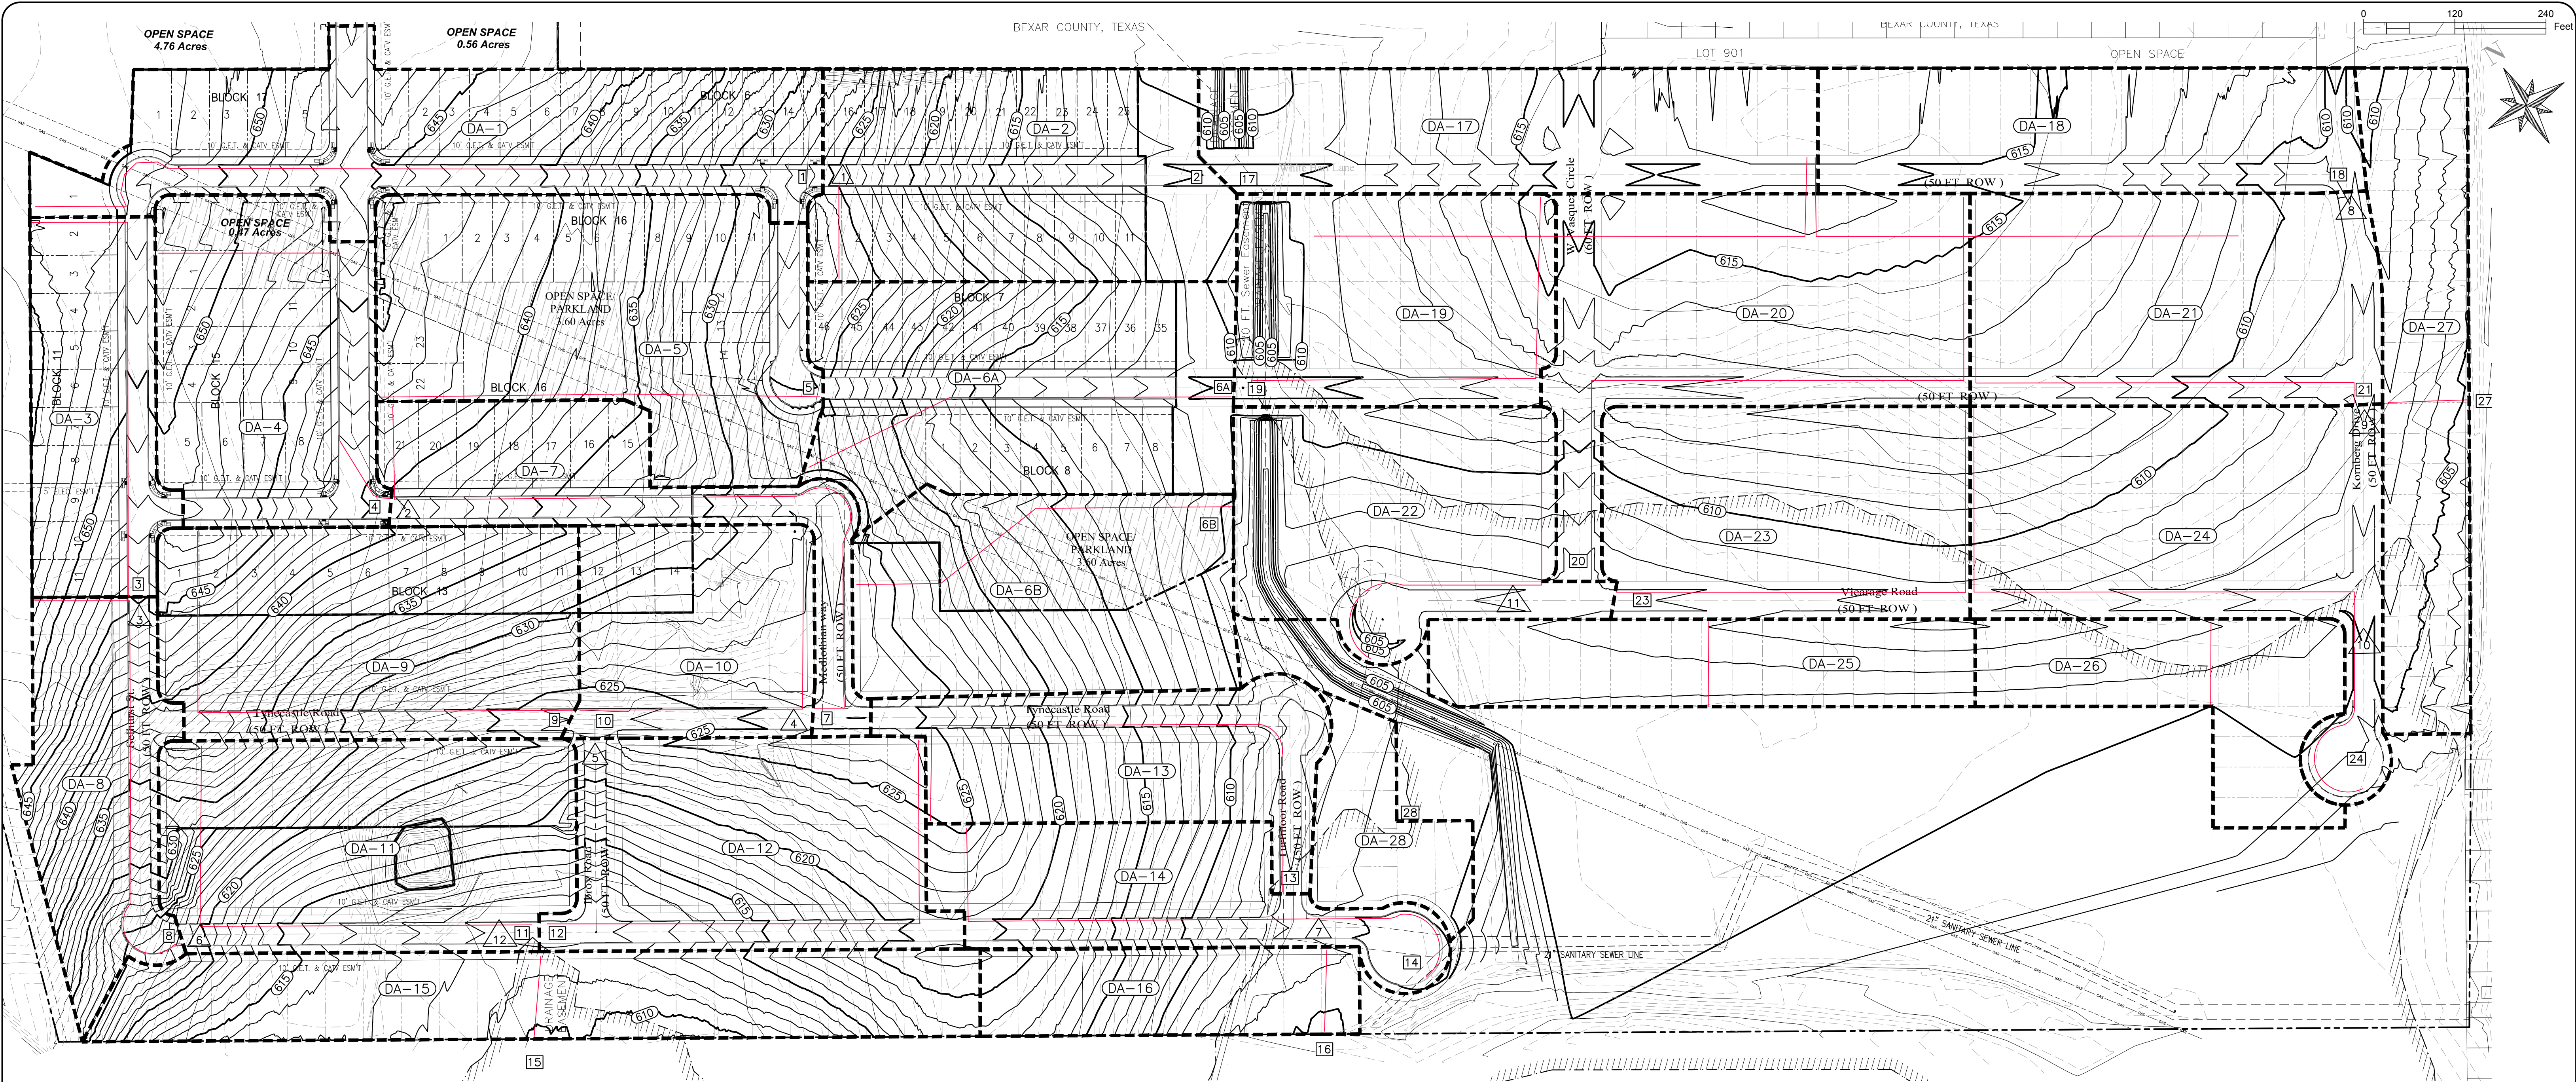

8314.00 PALOMA PARK SUBDIVISION, PROPOSED CONDITIONS										
Area	Point of	Drainage	Coefficient	Tc	I5	I25	I100	Q5	Q25	Q100
Description	Analysis	Area (Ac.)	C (Z=R4)	(min.)	(in/hr)	(in/hr)	(in/hr)	(cfs)	(cfs)	(cfs)
DA-1	1	3.9013	0.77	20	4.540	6.280	7.790	13.638	18.87	23.40
DA-2	2	3.3920	0.77	18	4.800	6.630	8.240	12.537	17.32	21.52
DA-3	3	1.9374	0.8	21	4.430	6.120	7.590	6.866	9.49	11.76
DA-4	4	2.8071	0.8	18	4.800	6.630	8.240	10.779	14.89	18.50
DA-5	5	4.0726	0.8	18	4.800	6.630	8.240	15.639	21.60	26.85
DA-6A	6A	3.5901	0.77	18	4.800	6.630	8.240	13.269	18.33	22.78
DA-6B	6B	2.9910	0.77	15	5.280	7.320	9.120	12.160	16.86	21.00
DA-7	7	2.0114	0.77	19	4.660	6.450	8.000	7.217	9.99	12.39
DA-8	8	1.9804	0.84	13	5.660	7.890	9.850	9.416	13.13	16.39
DA-9	9	3.5104	0.8	18	4.800	6.630	8.240	13.480	18.62	23.14
DA-10	10	2.0010	0.8	23	4.230	5.840	7.240	6.771	9.35	11.59
DA-11	11	3.4386	0.8	17	4.940	6.840	8.500	13.589	18.82	23.38
DA-12	12	3.0772	0.8	20	4.540	6.280	7.790	11.176	15.46	19.18
DA-13	13	2.2842	0.75	20	4.540	6.280	7.790	7.778	10.76	13.35
DA-14	14	2.0929	0.77	16	5.100	7.070	8.790	8.219	11.39	14.17
DA-15	15	3.0211	0.8	15	5.280	7.320	9.120	12.761	17.69	22.04



DA-16	16	1.3112	0.77	14	5.470	7.600	9.480	5.523	7.67	9.57
DA-17	17	3.0598	0.77	22	4.330	5.980	7.410	10.202	14.09	17.46
DA-18	18	2.7042	0.75	22	4.330	5.980	7.410	8.782	12.13	15.03
DA-19	19	2.6837	0.77	20	4.540	6.280	7.790	9.382	12.98	16.10
DA-20	20	3.8547	0.77	26	3.980	5.490	6.800	11.813	16.29	20.18
DA-21	21	3.4795	0.77	23	4.230	5.840	7.240	11.333	15.65	19.40
DA-22	22	2.3927	0.77	20	4.540	6.280	7.790	8.364	11.57	14.35
DA-23	23	3.0955	0.77	23	4.230	5.840	7.240	10.082	13.92	17.26
DA-24	24	3.9070	0.77	20	4.540	6.280	7.790	13.658	18.89	23.44
DA-25	25	1.8932	0.77	16	5.100	7.070	8.790	7.435	10.31	12.81
DA-26	26	1.7947	0.77	16	5.100	7.070	8.790	7.048	9.77	12.15
DA-27	27	2.4271	0.77	14	5.470	7.600	9.480	10.223	14.20	17.72
DA-28	28	0.9246	0.77	16	5.100	7.070	8.790	3.631	5.03	6.26
*								292.771	405.051	503.155

INTENSITY "TABLE 5.1D-RAINFALL INTENSITY DURATION (PA-3)

STREETS RECEIVING RUNOFF		
POINT ID	SLOPE	CAPACITY
1	4.72%	125.4 CFS
2	2.22%	86.01 CFS
3	3.50%	108.00 CFS
4	0.72%	48.98 CFS
5	5.00%	129.1 CFS
6	6.00%	141.4 CFS
7	0.93%	55.67 CFS
8	0.68%	47.60 CFS
9	0.68%	47.60 CFS
10	0.70%	42.81 CFS
11	0.55%	42.81 CFS
12	0.10%	42.81 CFS

TEXAS COORDINATE SYSTEM, SOUTH CENTRAL ZONE, NAD 83, GRID BASED OPUS SOLUTION.

LEGEND	
	EXISTING FLOW PATTERN
	EXISTING 1FT. CONTOURS
	EXISTING 5FT. CONTOURS
	PROPOSED 1 FT CONTOURS
	PROPOSED 5 FT CONTOURS
	WATERSHED BOUNDARY
	FLOW PATH
	PROP'D. FLOW PATTERN
	DRAINAGE AREA ID
	POINT OF ANALYSIS
	STREET RECEIVING RUNOFF

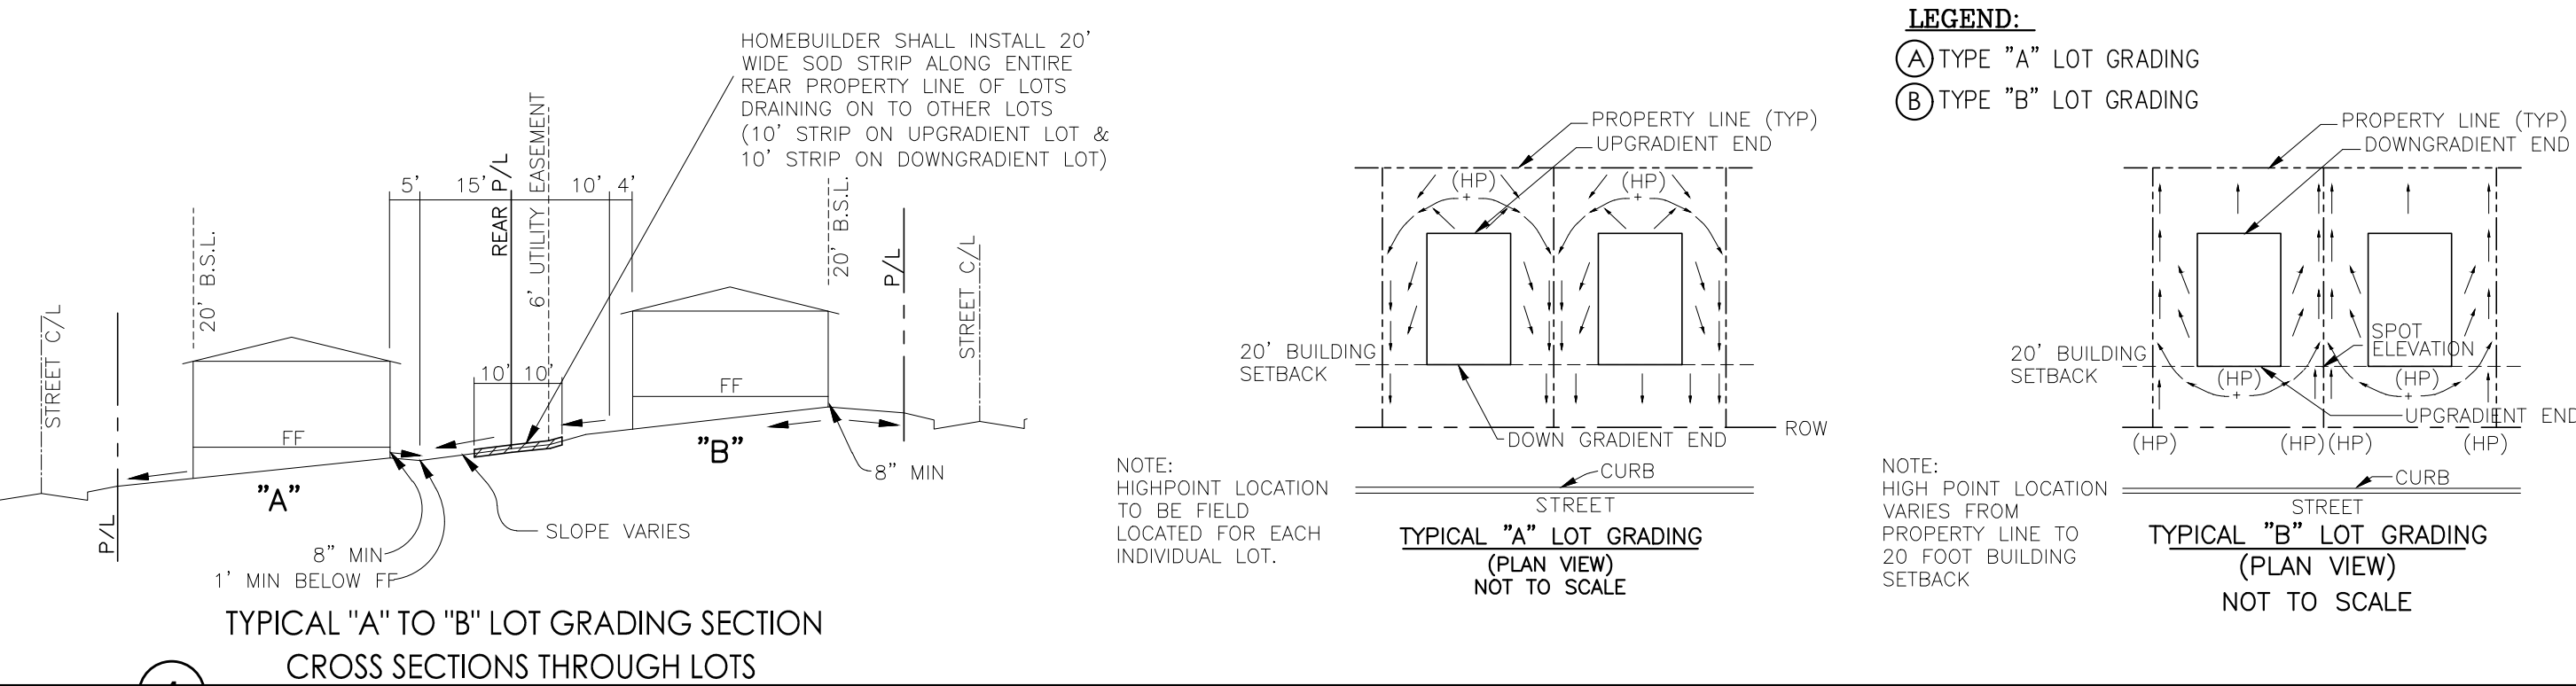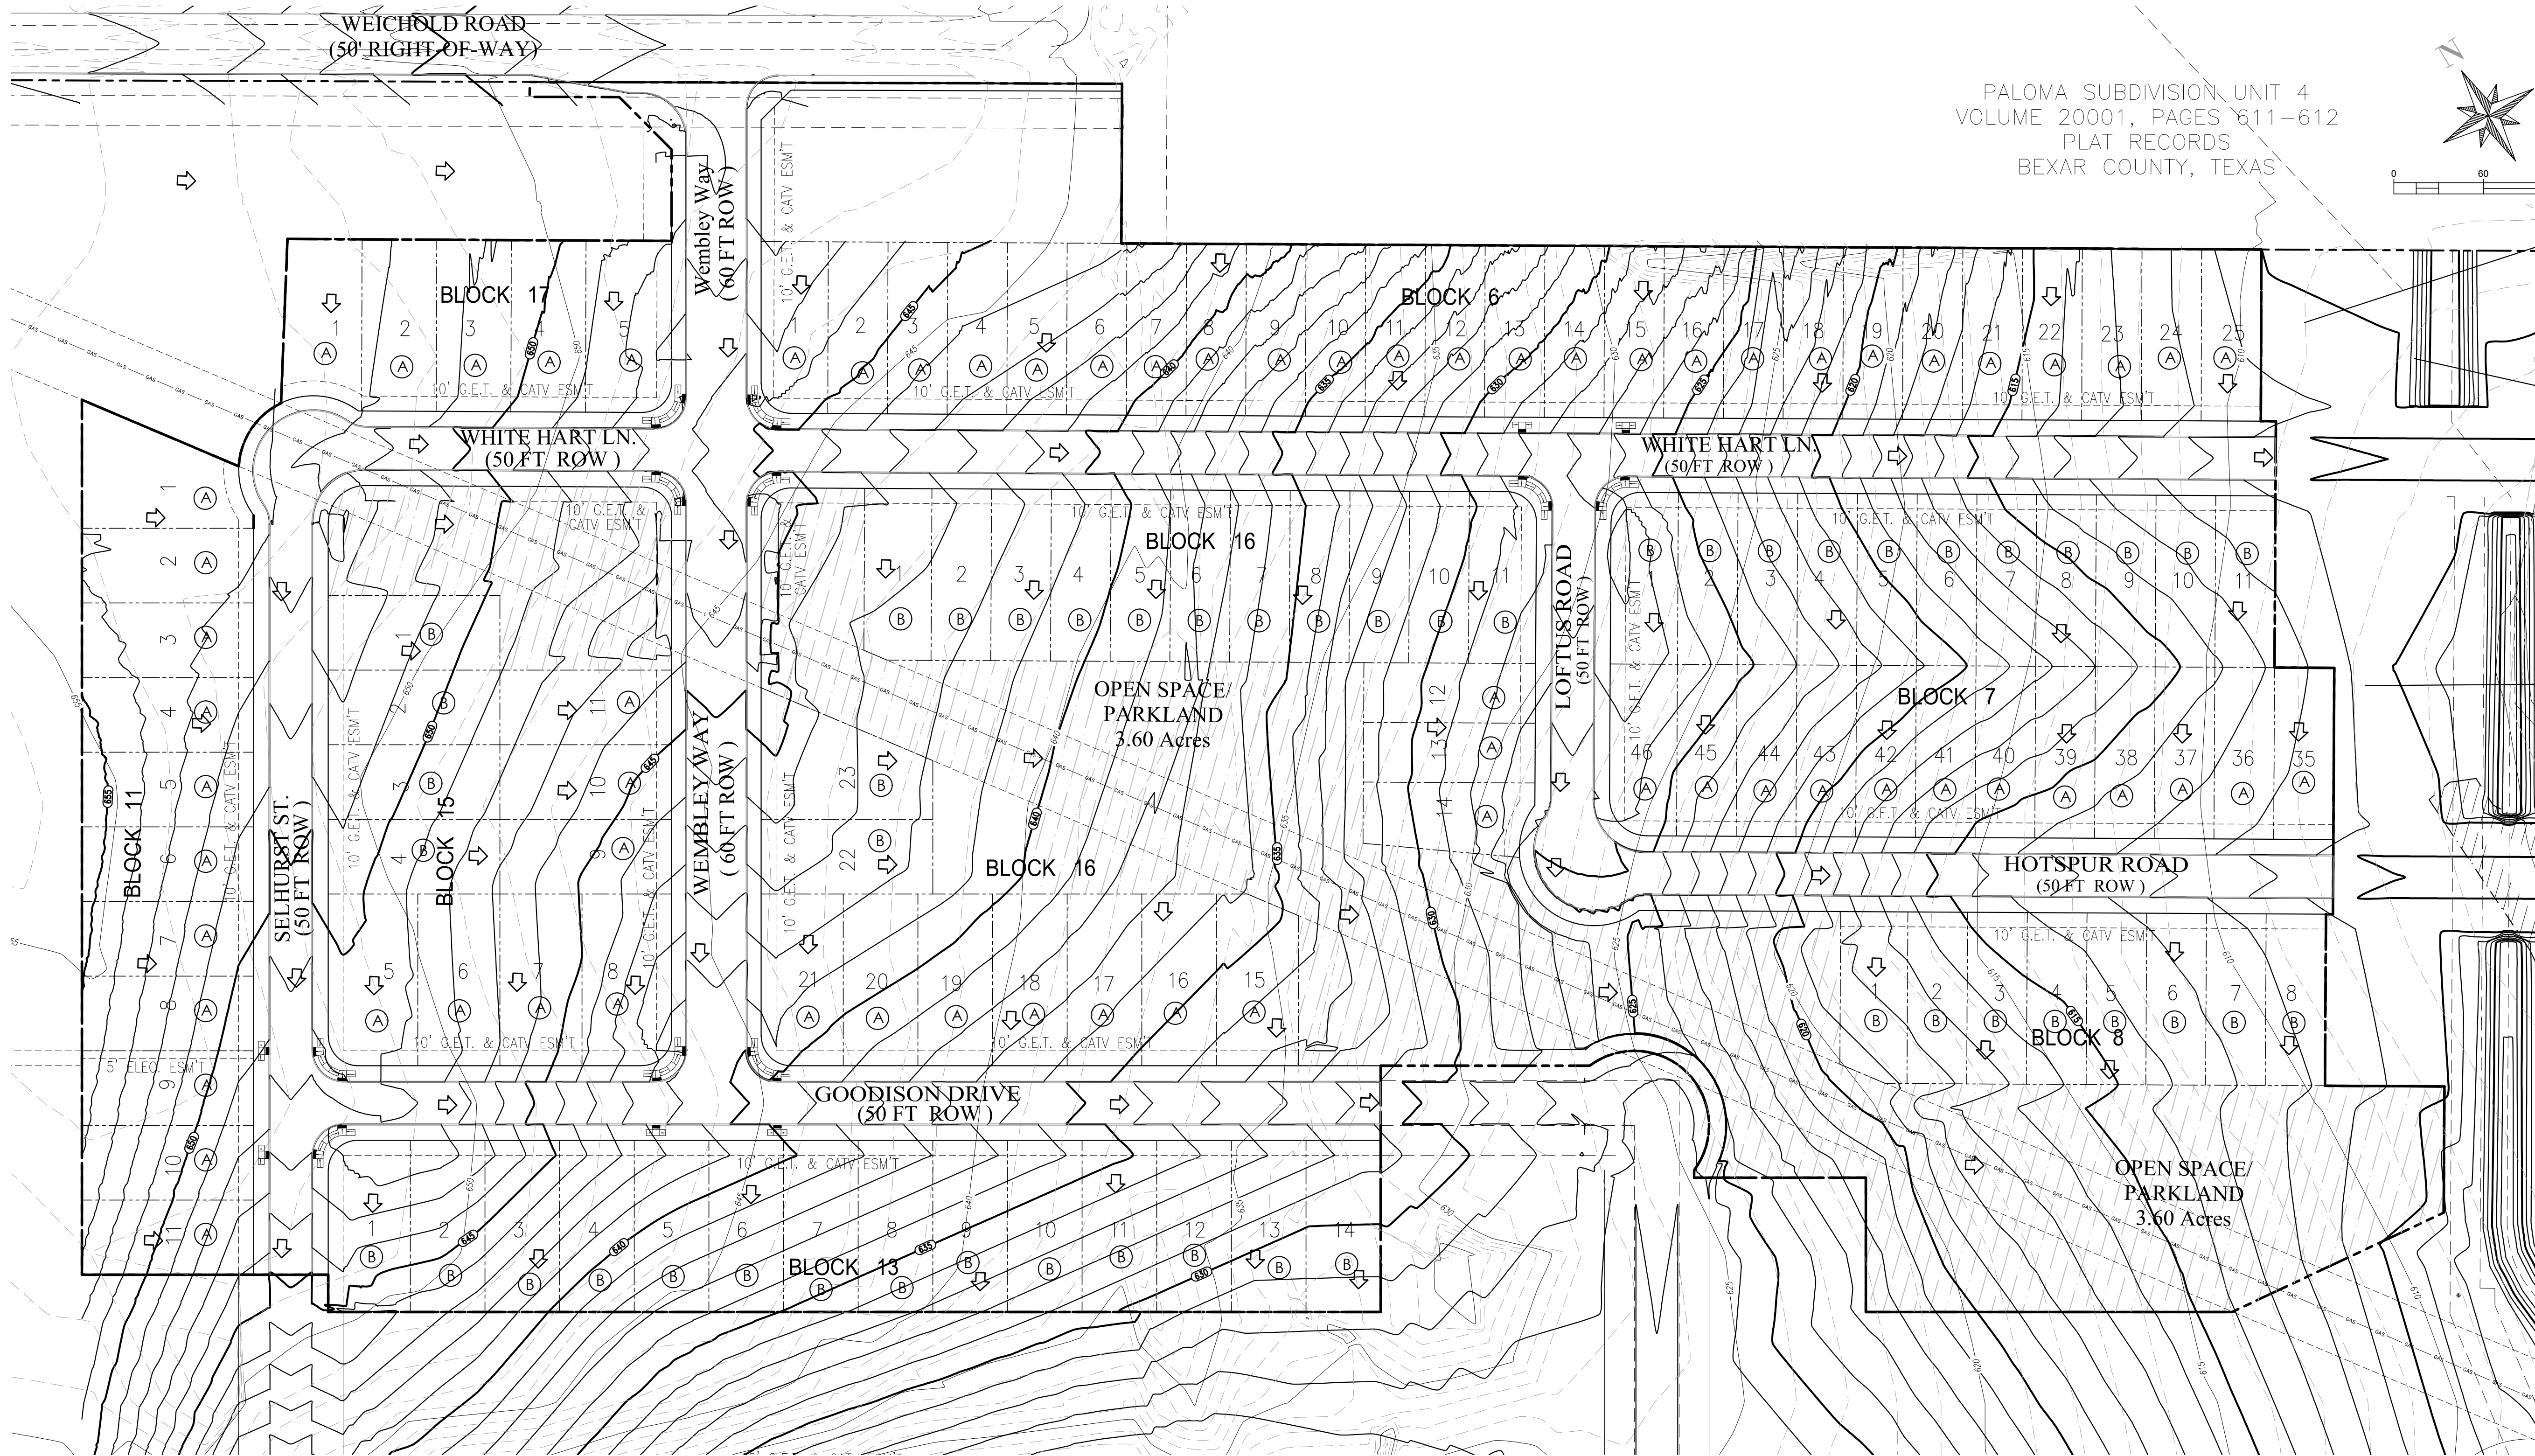

Designed By: JPS
Drawn By: RXL
Checked By: EM
Approved By: JPS
File: X:\Open Projects\8314\00 100-Acre Woods Tract\8.0 Cadd\8.4 Plan Sheets\GRADING PLAN.dwg

Revision	Date	Description



SHERFEY
ENGINEERING
COMPANY, L.L.C.


T.B.P.E. FIRM REGISTRATION No. F-3132

104 Del Court
Suite 400
Laredo, Texas 78041
(956) 791-3511

PALOMA PARK SUBDIVISION

PHASE I

PLAT No. 22-11800343

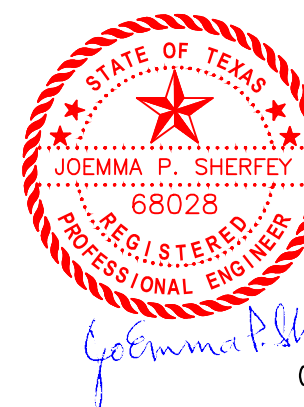

05/23/2023

GRADING PLAN

Scale:

Date: 11/10/2022

Revised:



PROJ. NO. 8314

1.7


SHEET 1.7 OF 44

WEICHOLD ROAD
(50' RIGHT-OF-WAY)

PALOMA SUBDIVISION UNIT 4
VOLUME 20001, PAGES 611-612
PLAT RECORDS
BEXAR COUNTY, TEXAS

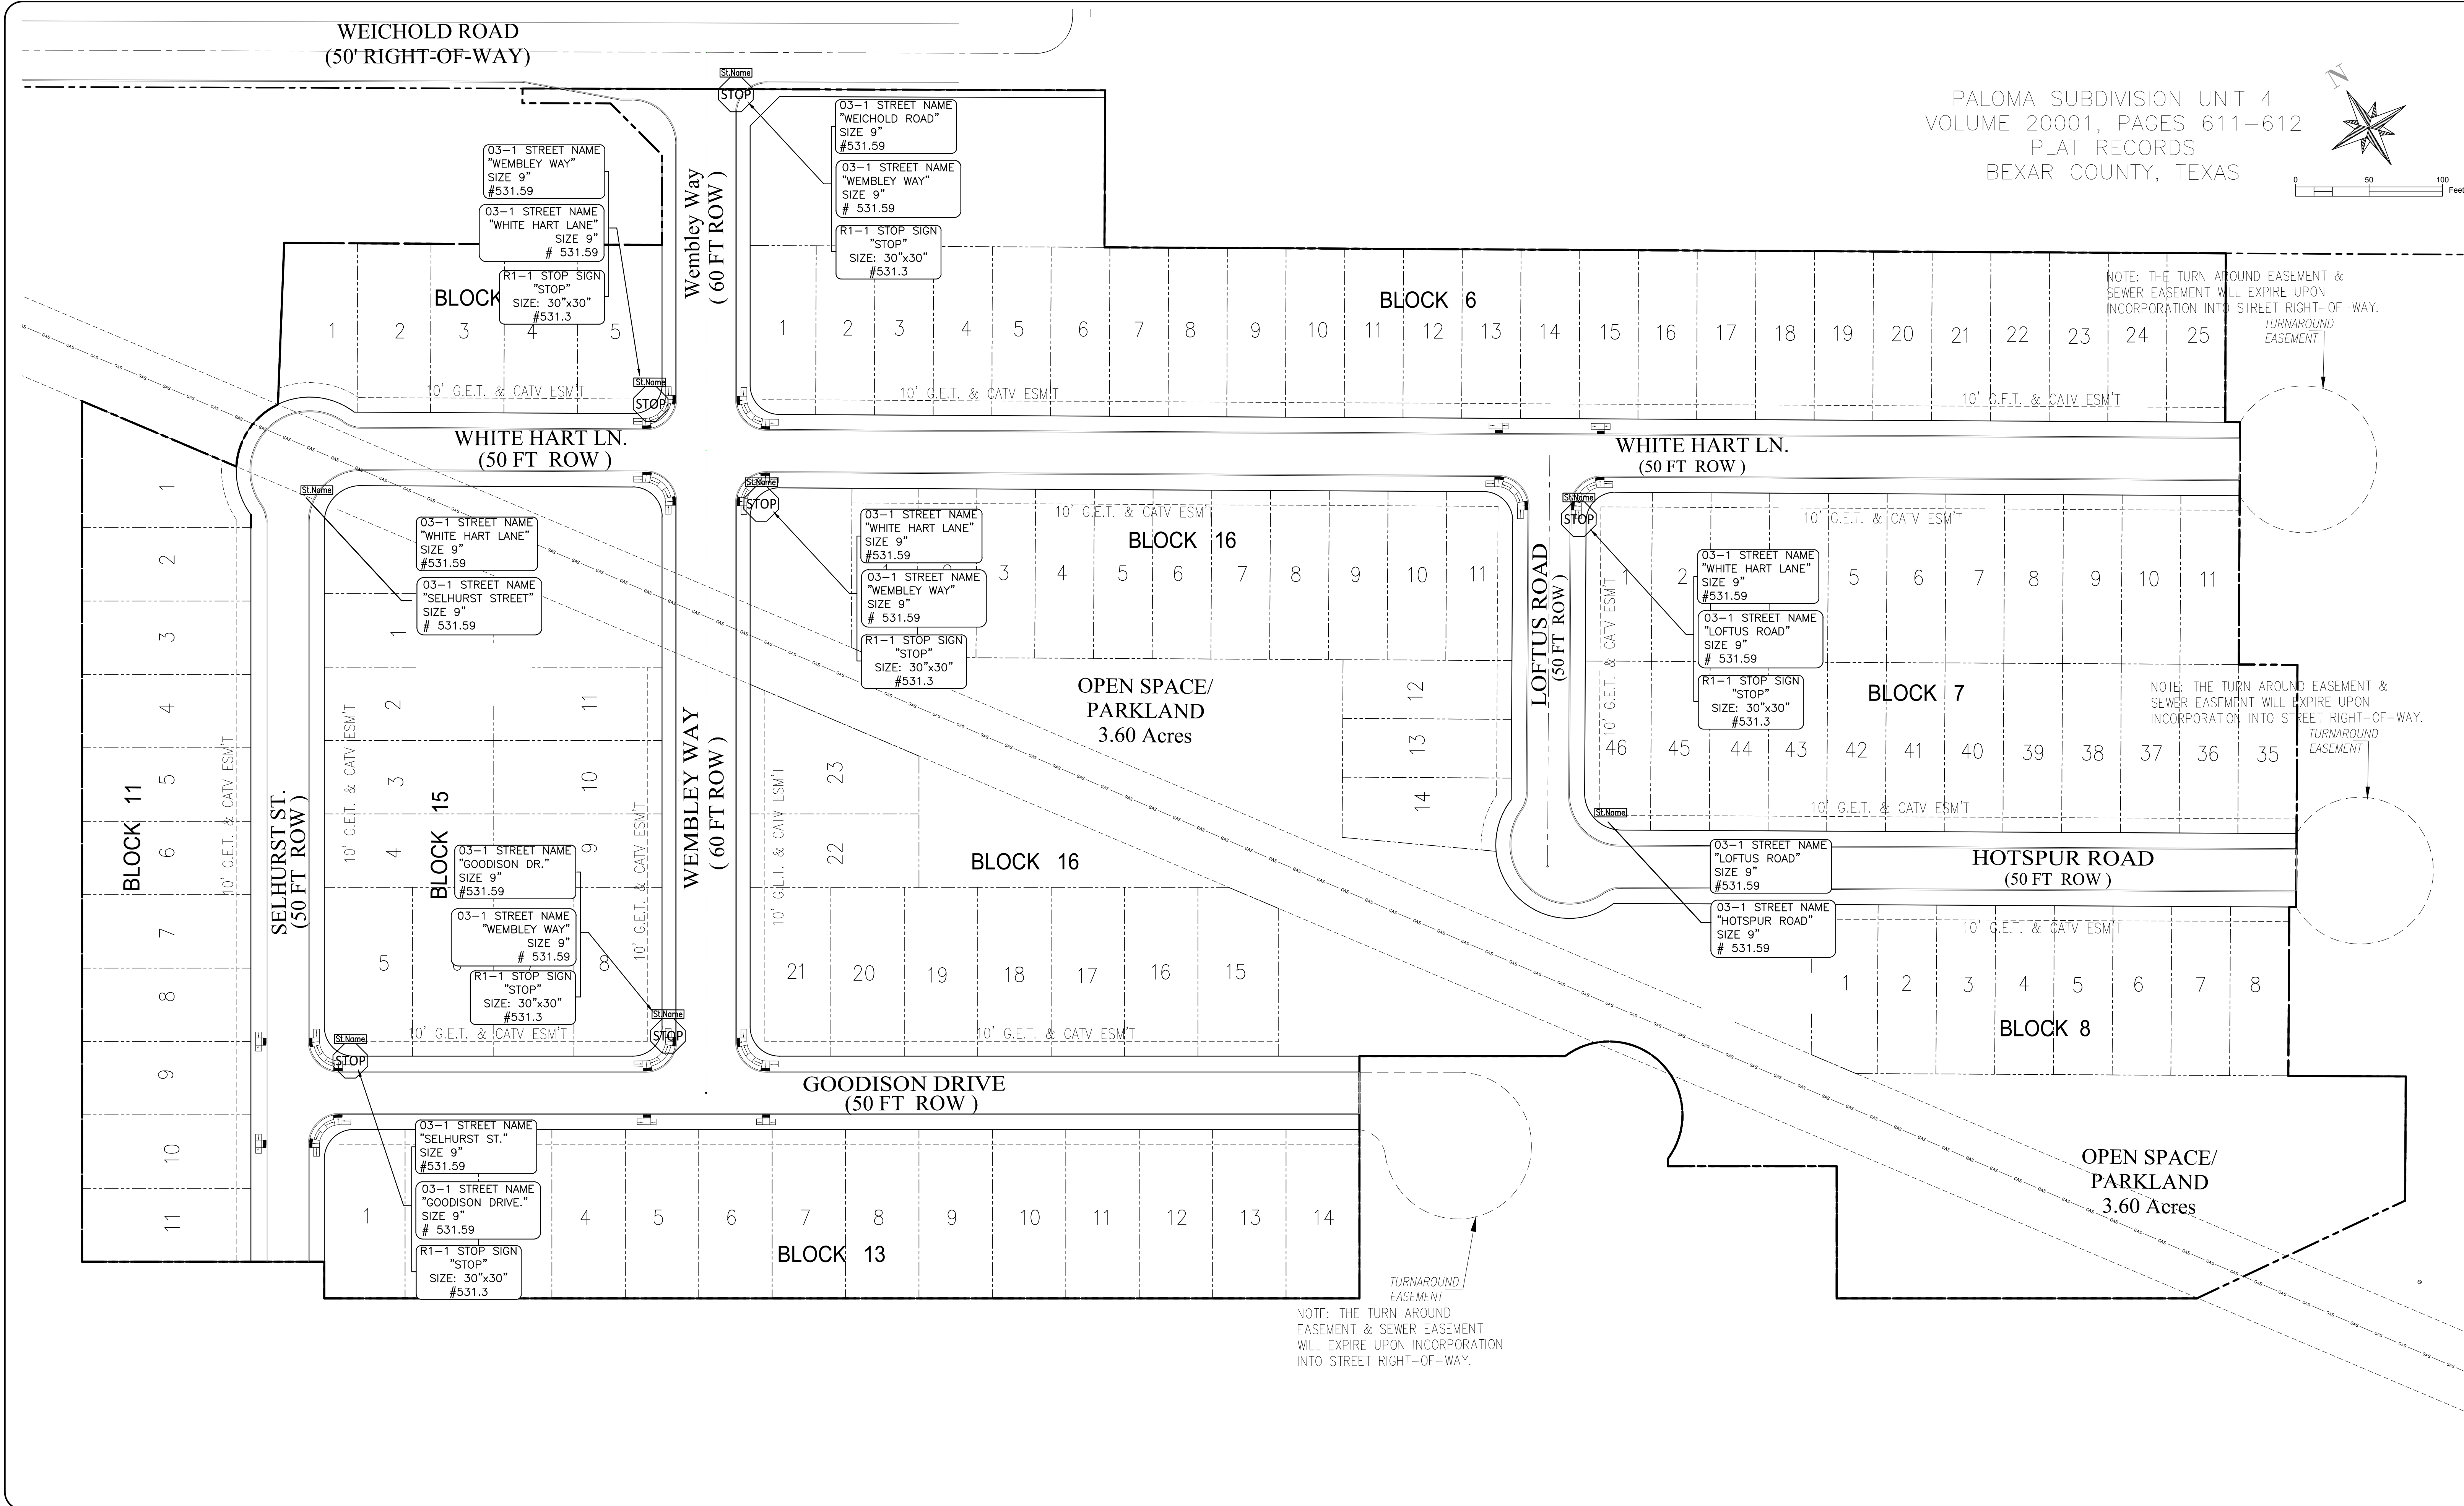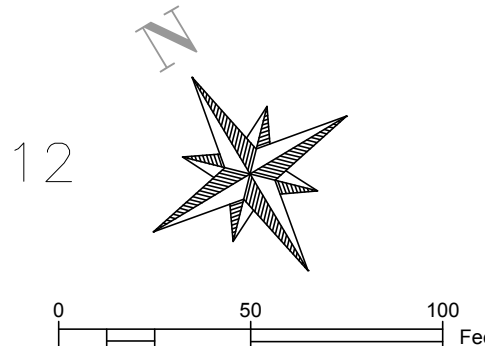

Designed By: JPS	1	2/6/2024	Removed stop signs @ knuckles
Drawn By: RXL			
Checked By: EM			
Approved By: JPS			
File: X:\Open Projects\8314\00 100-Acre Woods Tract\8.0 Cadd\8.4 Plan Sheets\1.8 SIGNAGE PLAN.dwg	Revision	Date	Description

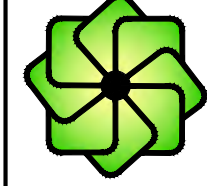


**SHERFEY
ENGINEERING
COMPANY, L.L.C.**
T.B.P.E. FIRM REGISTRATION No. F-3132

104 Del Court
Suite 400
Laredo, Texas 78041
(956) 791-3511

PALOMA PARK SUBDIVISION
PHASE I
PLAT No. 22-11800343



SIGNAGE PLAN		PROJ. NO. 8314
Scale:	Date: 11/10/2022	1.8
Revised: 02-06-2024	SHEET 1.8 OF 44	

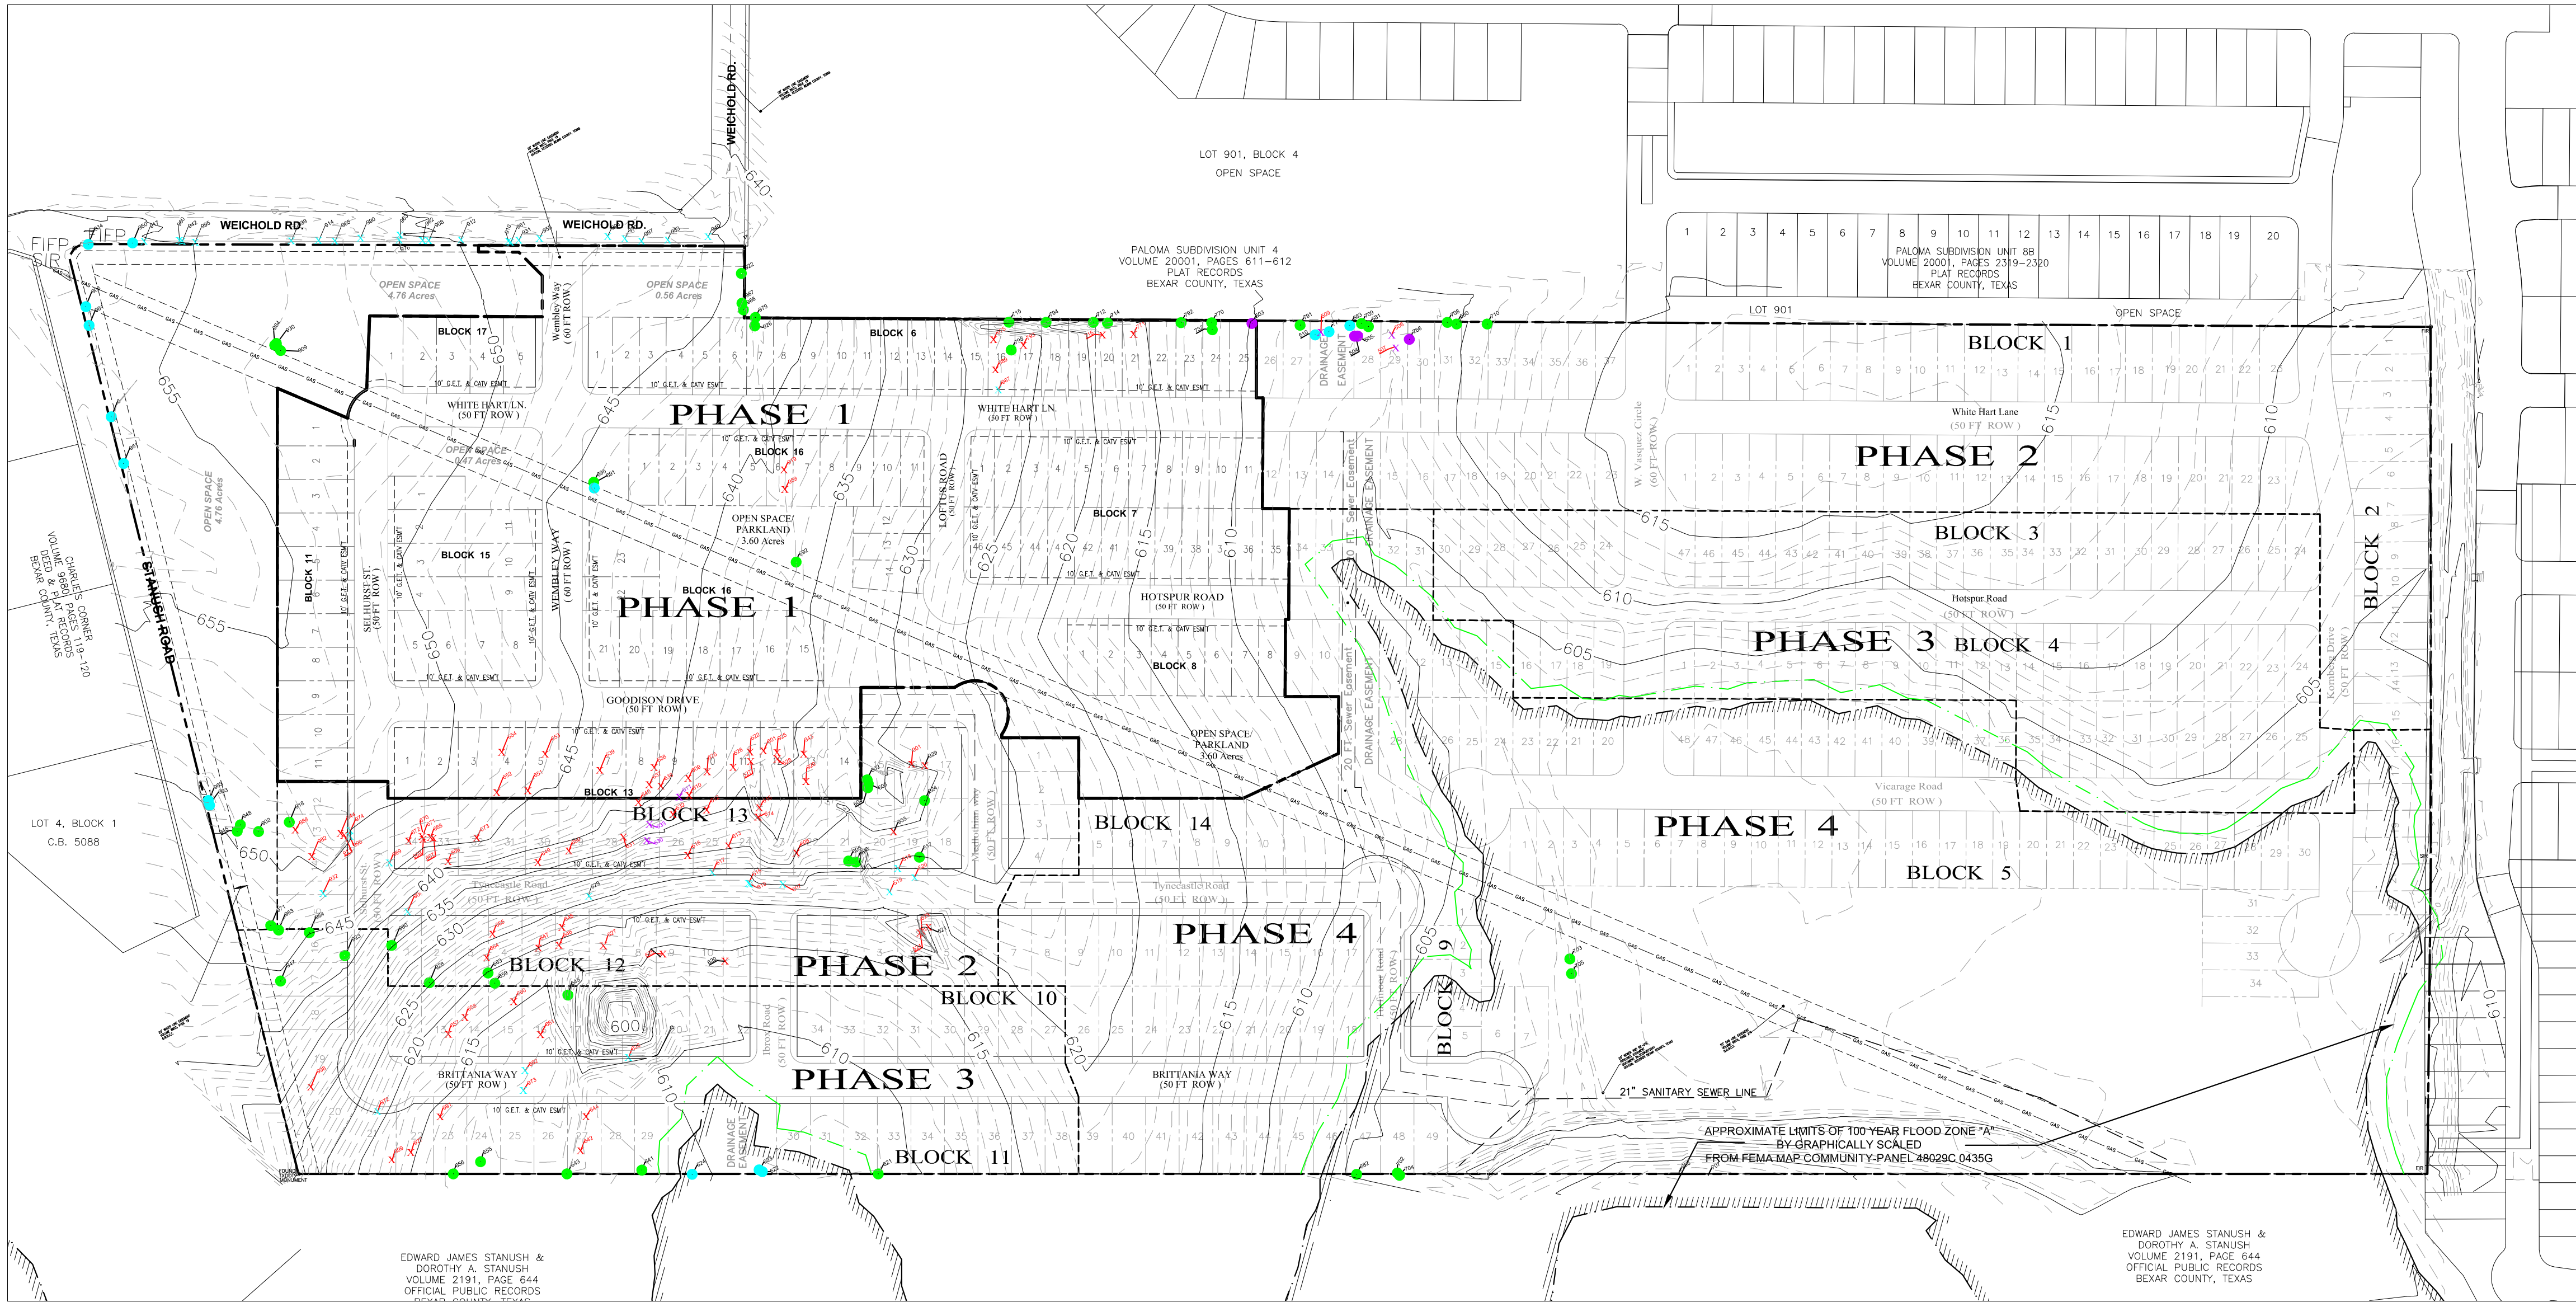

GENERAL NOTES

1. THE TREES WHICH HAVE BEEN MARKED AS "NOT PROTECTED" ARE THOSE TREES LOCATED WITHIN FUTURE PLATTED PUBLIC R.O.W.'S OR PUBLIC UTILITY EASEMENTS. THE OWNER MAY ELECT TO REMOVE ANY AND ALL TREES LISTED AS "NOT PROTECTED" ON THIS EXHIBIT. TREES LISTED AS "NOT PROTECTED" MAY BE REMOVED BY THE OWNER AT HIS DISCRETION.
2. INDIVIDUAL LOT OWNER'S WILL BE REQUIRED TO PREPARE A TREE SURVEY PRIOR TO PERMITTING.

TREE PROTECTION NOTES


1. A ROOT PROTECTION ZONE WILL BE ESTABLISHED AROUND EACH TREE OR ANY VEGETATION TO BE PRESERVED TO MEET THE LANDSCAPE OR TREE PRESERVATION ORDINANCES. THE ROOT PROTECTION ZONE SHALL BE AN AREA DEFINED BY THE RADII EXTENDING OUTWARD FROM THE TRUNK OF THE TREE. A DISTANCE OF ONE (1) LINEAR FOOT FOR EACH INCH DIAMETER INCH AT BREAST HEIGHT (4.5') OF THE TREE. A 10-INCH DIAMETER TREE WILL HAVE A 10 FOOT RADII ROOT PROTECTION ZONE.
2. NO WORK SHALL BEGIN WHERE TREE PROTECTION FENCING HAS NOT BEEN COMPLETED AND APPROVED. TREE PROTECTION FENCING SHALL BE INSTALLED, MAINTAINED AND REPAIRED BY THE CONTRACTOR DURING CONSTRUCTION. THE FENCING WILL BE A MINIMUM OF 4' HEIGHT.
3. ALL ROOTS LARGER THAN ONE-INCH IN DIAMETER ARE TO BE CUT CLEANLY AND OAK WOUNDS PAINTED WITHIN 30 MINUTES.
4. EXPOSED ROOTS SHALL BE COVERED AT THE END OF THE WORK DAY USING TECHNIQUES SUCH AS COVERING WITH SOIL, MULCH OR WET BURLAP.
5. NO EQUIPMENT, VEHICLES OR MATERIALS SHALL BE OPERATED OR STORED WITHIN THE ROOT PROTECTION ZONE. NO CLEAN-OUT AREAS WILL BE CONSTRUCTED SO THAT THE MATERIAL WILL BE IN OR MIGRATE TO THE ROOT PROTECTION ZONE.
6. NO GRADE CHANGE MORE THAN 3" IS ALLOWED WITHIN THE ROOT PROTECTION ZONE.
7. ROOTS OR BRANCHES IN CONFLICT WITH CONSTRUCTION SHALL BE CUT CLEANLY ACCORDING TO PROPER PRUNING METHODS. ALL OAK WOUNDS SHALL BE PAINTED WITHIN 30 MINUTES TO PREVENT OAK WILT INFECTION.
8. ANY TREE REMOVAL SHALL BE APPROVED BY THE CITY ARBORIST (207-8053).
9. TREES WHICH ARE DAMAGED OR LOST DUE TO THE CONTRACTOR'S NEGLIGENCE DURING CONSTRUCTION SHALL BE MITIGATED.
10. TREES MUST BE MAINTAINED IN GOOD HEALTH THROUGHOUT THE CONSTRUCTION PROCESS. MAINTENANCE MAY INCLUDE WATERING THE ROOT PROTECTION ZONE AND/OR WASHING FOLIAGE.
11. NO WIRES, NAILS OR OTHER MATERIALS MAY BE ATTACHED TO PROTECTED TREES.

GENERAL NOTES

1. ALL THE TREES WITH A DIAMETER GREATER THAN 5" INCHES AFFECTED BY CONSTRUCTION SHALL HAVE THE LIMBS AND ROOTS TRIMMED AND PRUNED ACCORDING TO ITEM NO. 802. TREE PRUNING, SOIL AMENDING AND FERTILIZATION, UNLESS SPECIFIED TREES SHALL RECEIVE LEVEL 2 PROTECTION AS PER ITEM NO. 802. TREES TO RECEIVE LEVEL 1 PROTECTION AS PER ITEM NO. 802 ARE SHOWN ON TREE PROTECTION TABLE.
2. ALL TREES SHALL REMAIN UNLESS NOTED FOR REMOVAL ON THE PLANS.
3. NO SITE PREPARATION WORK SHALL BEGIN IN AREAS WHERE TREE PRESERVATION AND TREATMENT MEASURES HAVE NOT BEEN COMPLETED AND APPROVED.
4. TREE PROTECTION FENCING SHALL BE REQUIRED. TREE PROTECTION FENCING SHALL BE INSTALLED, MAINTAINED AND REPAIRED BY THE CONTRACTOR DURING SITE CONSTRUCTION.
5. THE CONTRACTOR SHALL AVOID CUTTING ROOTS LARGER THAN THREE INCHES IN DIAMETER WHEN EXCAVATING NEAR EXISTING TREES. EXCAVATION IN THE VICINITY OF TREES SHALL PROCEED WITH CAUTION. THE CONTRACTOR SHALL CONTACT THE CITY INSPECTOR.
6. THE ROOT PROTECTION ZONE IS THAT AREA SURROUNDING A TREE, AS MEASURED BY A RADIUS FROM THE TREE TRUNK, IN WHICH NO EQUIPMENT, VEHICLES OR MATERIALS MAY OPERATE OR BE STORED. THE REQUIRED RADIUS LENGTH IS 1 FOOT PER DIAMETER INCH OF THE TREE. FOR EXAMPLE, A 10-INCH DIAMETER TREE WOULD HAVE A 5-FOOT RADIUS ROOT PROTECTION ZONE AROUND THE TREE. ROOTS OR BRANCHES THAT ARE IN CONFLICT WITH THE CONSTRUCTION SHALL BE CUT CLEANLY ACCORDING TO PROPER PRUNING METHODS. ALL OAK WOUNDS SHALL BE PAINTED OVER, WITHIN 30 MINUTES TO PREVENT OAK WILT.
7. ACCESS TO FENCED AREAS WILL BE PERMITTED ONLY WITH THE APPROVAL OF THE ENGINEER OR CITY INSPECTOR.
8. GRADING, IF REQUIRED, SHALL BE LIMITED TO A 3 INCH CUT OR FILL WITHIN THE FENCED ROOT ZONE AREAS.
9. TREES, SHRUBS OR BUSHES TO BE CLEARED FROM PROTECTED ROOT ZONE AREAS SHALL BE REMOVED BY HAND AS DIRECTED BY THE PROJECT MANAGER OR CITY INSPECTOR.
10. TREES DAMAGED OR LOST DUE TO CONTRACTOR'S NEGLIGENCE DURING CONSTRUCTION SHALL BE MITIGATED TO THE ENGINEER'S SATISFACTION.
11. EXPOSED ROOTS SHALL BE COVERED AT THE END OF EACH DAY USING TECHNIQUES SUCH AS COVERING WITH SOIL, MULCH OR WET BURLAP.
12. ANY TREE REMOVAL SHALL BE APPROVED BY THE CITY ARBORIST PRIOR TO ITS REMOVAL.




GRADING NOTE

ALL PROPOSED LOT GRADING WILL BE ACCOMPLISHED BY THE BUILDER. IF PROPOSED GRADING IS RAISED OR LOWERED BY MORE THAN 3 INCHES, THE BUILDER WILL BE RESPONSIBLE FOR CONSTRUCTING TREE WELLS AROUND PRESERVED TREES TO MAINTAIN MINIMUM ROOT PROTECTION ZONE (RPZ) REQUIREMENTS.

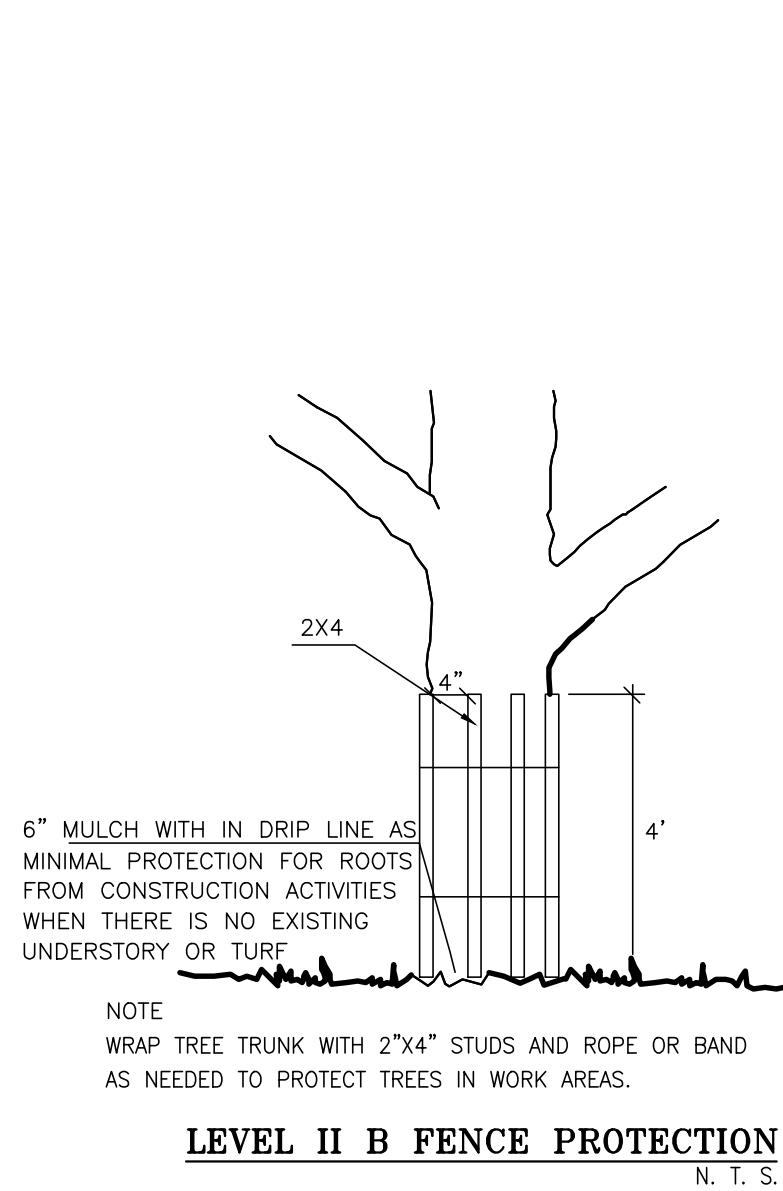

TREES THAT ARE MARKED TO BE PRESERVED ON A SITE PLAN AND FOR WHICH UTILITIES MUST PASS THROUGH THEIR ROOT PROTECTION ZONES MAY REQUIRE BORING AS OPPOSED TO OPEN TRENCHES. THE DECISION TO BORE WILL BE DETERMINED ON A CASE BY CASE BASIS BY THE CITY.

BORES SHALL BE DUG THROUGH THE ROOT PROTECTION ZONE IN ORDER TO MINIMIZE ROOT DAMAGE.

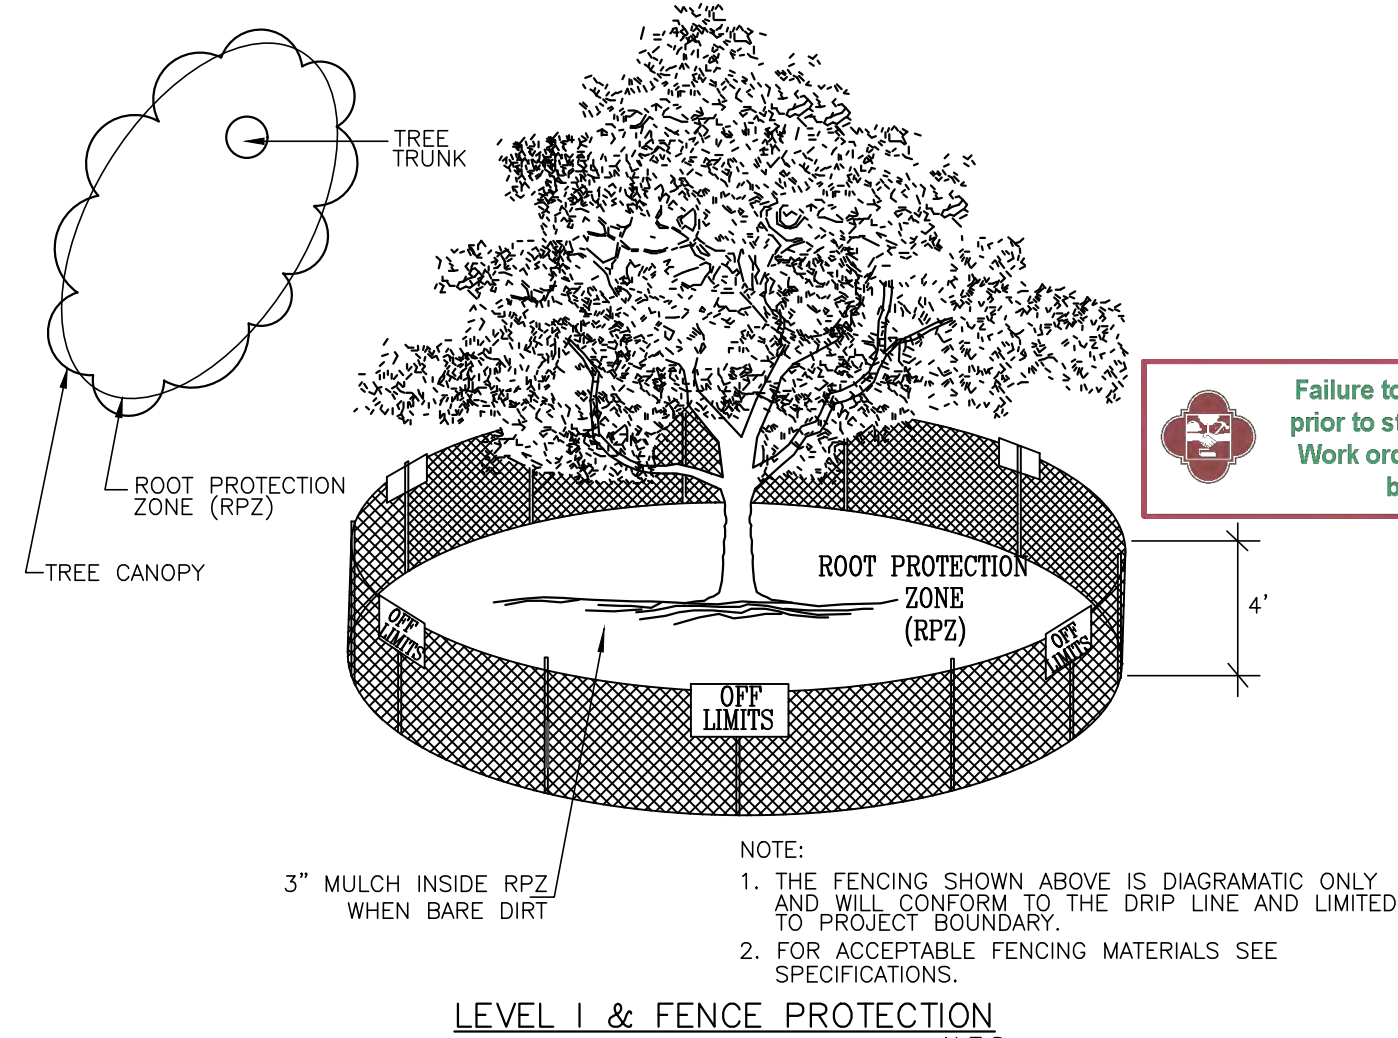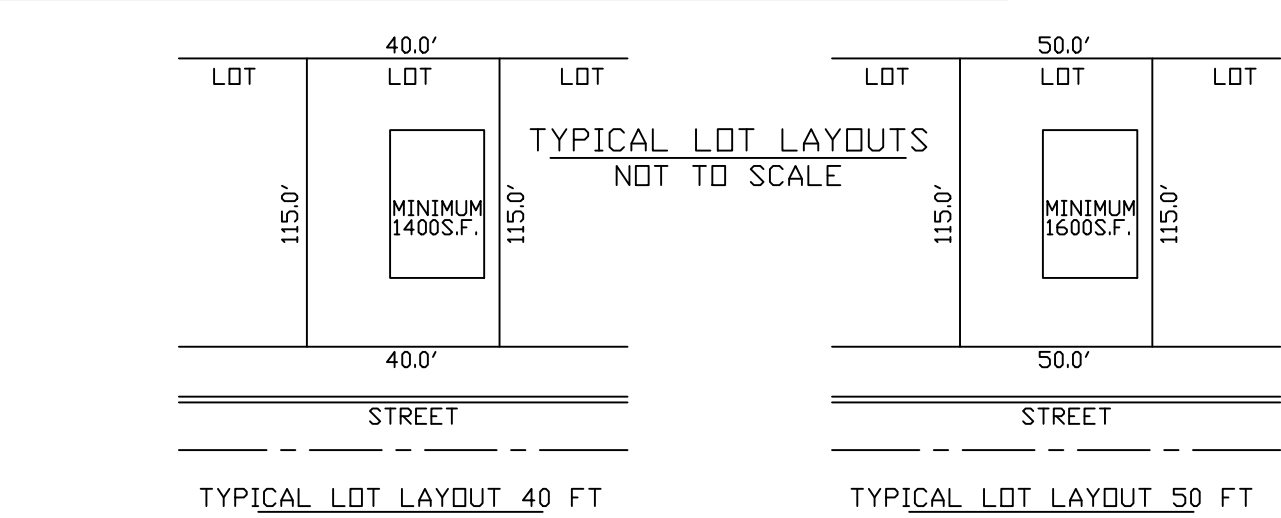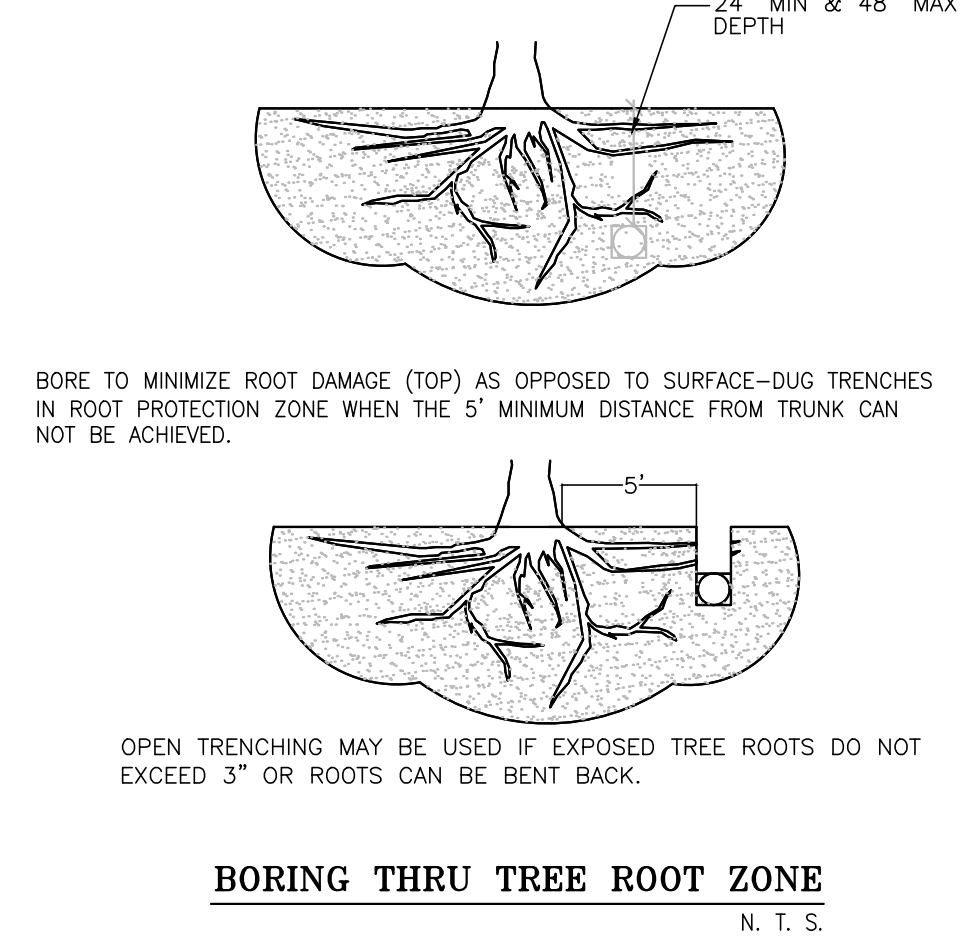

Failure to schedule a fencing inspection prior to start of work may result in a stop Work order or a Penalty of \$1,000.00 or both. UDC §35-523 (k)(2)

OWNER:
PALOMA PARK, LLC.
EDWARD L. SHERFEY, III
MANAGER
104 DEL COURT - SUITE 400
LAREDO, TEXAS 78041
(956) 791-3511

PALOMA PARK MDP
A tract of land containing 99.85 acres recorded in
Volume 7601, Pages 376
Official Public Records
Bexar County Texas.

Designed By: JPS	1	9/22/22	ADDED/REVISED TREES INFO
Drawn By: RXL	2	9/30/22	Revised Plan per Comments
Checked By: EM			
Approved By: JPS			
File: X:\Open Projects\8314.00 100-Acre Woods Tract\8.0 Cadd\8.4 Plan Sheets\TREE_PRESERVATION.dwg			

ENGINEER/SURVEYOR:
SHERFEY ENGINEERING COMPANY, L.L.C.
104 Del Court
Suite 400
Laredo, Texas 78041
(956) 791-3511
T.B.P.E. FIRM REGISTRATION No. F-3132
T.B.P.L.S. FIRM REGISTRATION No. 10099800

PALOMA PARK SUBDIVISION MASTER DEVELOPMENT PLAN
MDP NO. 22-11100011
PLAT NO. 22-11800343

DRAWINGS ARE BEING ISSUED FOR REVIEW AND APPROVAL ONLY UNDER THE AUTHORITY OF JOEMMA P. SHERFEY, P.E. TEXAS NO. 68028 SEPTEMBER 30, 2022

Scale:

Tree Preservation

Master Development Plan

DATE: 08/29/2022

Revised: 09/30/22

City of San Antonio Plan Reviewed

Development Services Dept

PROJ. NO. 8314

1.9.1

SHEET 19 OF 44

Preservation and Removal Schedule
for Protected Trees
Within the Residential Lots

TREE#	SPECIES	DIAMETER INCHES	DESIGNATION	PRESERVE	TREE#	SPECIES	DIAMETER INCHES	DESIGNATION	PRESERVE
517	Persimmon (5"- 7.5")	7.5	Significant	Yes	670	Hackberry	13	Significant	No
521	Hackberry	14	Significant	No	671	Hackberry	10.5	Significant	No
522	Hackberry	17	Significant	No	672	Hackberry	11	Significant	No
523	Hackberry	10.5	Significant	No	673	Hackberry	25	Heritage	No
524	Mesquite	24	Heritage	No	680	Mesquite	11	Significant	Yes
525	Mesquite	28	Heritage	No	681	Mesquite	10.5	Significant	Yes
526	Hackberry	11	Significant	No	689	Mesquite	12	Significant	No
527	Hackberry	13.5	Significant	No	692	Hackberry	12	Significant	Yes
528	Hackberry	11	Significant	No	706	Mesquite	24	Heritage	Yes
601	Hackberry	11	Significant	No	707	Mesquite	21	Significant	Yes
602	Crepe Myrtle	7	Significant	Yes	708	Mesquite	23	Significant	Yes
603	Crepe Myrtle	9	Significant	Yes	709	Mesquite	18	Significant	Yes
604	Crepe Myrtle	16	Significant	Yes	710	Mesquite	16	Significant	Yes
605	Persimmon (4"- 9")	9	Significant	Yes	712	Mesquite	11.5	Significant	Yes
606	Crepe Myrtle	9	Significant	Yes	714	Mesquite	10	Significant	Yes
608	Hackberry	19	Significant	No	715	Persimmon	5	Significant	Yes
609	Persimmon	7	Significant	No	716	Mesquite	14	Significant	No
610	Persimmon	8	Significant	No	732	Hackberry	10	Significant	Yes
612	Hackberry	15	Significant	No	770	Mesquite	10	Significant	Yes
613	Hackberry	13	Significant	No	771	Mesquite	19	Significant	No
614	Hackberry	15	Significant	No	791	Mesquite	11.5	Significant	Yes
615	Hackberry	13	Significant	No	792	Mesquite	19.5	Significant	Yes
616	Mesquite	18.5	Significant	No	793	Mesquite	12	Significant	No
620	Hackberry	26	Heritage	No	794	Mesquite	20	Significant	Yes
621	Hackberry	14	Significant	Yes	795	Mesquite	13.5	Significant	Yes
625	Mesquite	12	Significant	No	901	Hackberry	14.5	Significant	No
626	Mesquite	13.5	Significant	No	902	Hackberry	10	Significant	Yes
627	Persimmon	10	Significant	No	904	Mesquite	19	Significant	No
631	Persimmon	6	Significant	No	909	Hackberry	12	Significant	Yes
632	Persimmon	5	Significant	No	911	Mesquite	19	Significant	No
636	Hackberry	11.5	Significant	No	918	Hackberry	14	Significant	Yes
637	Persimmon	11.5	Significant	No	919	Hackberry	16.5	Significant	No
638	Hackberry	13	Significant	No	920	Hackberry	10	Significant	No
639	Hackberry	30	Heritage	No	922	Mesquite	15	Significant	Yes
640	Persimmon	5.5	Significant	No	923	Persimmon	8	Significant	Yes
641	Mesquite	23	Significant	Yes	924	Hackberry	22	Significant	Yes
642	Mesquite	13	Significant	No	925	Hackberry	14.5	Significant	No
643	Mesquite	15	Significant	Yes	926	Hackberry	16.5	Significant	Yes
644	Huisache	11	Significant	No	927	Hackberry	20	Significant	No
645	Mesquite	18	Significant	Yes	928	Hackberry	11.5	Significant	Yes
646	Hackberry	13	Significant	No	929	Hackberry	18	Significant	No
647	Mesquite	16	Significant	No	930	Hackberry	15	Significant	Yes
648	Hackberry	14	Significant	No	933	Mesquite	32	Heritage	No
649	Mesquite	22	Significant	No	943	Hackberry	12	Significant	No
650	Mesquite	27	Heritage	No	944	Hackberry	11	Significant	No
651	Hackberry	11	Significant	No	945	Hackberry	14	Significant	Yes
652	Hackberry	27	Heritage	No	947	Persimmon (3" - 6")	6	Significant	Yes
653	Hackberry	10	Significant	No	948	Hackberry	11	Significant	Yes
654	Hackberry	32	Heritage	No	953	Hackberry	14	Significant	Yes
655	Hackberry	10	Significant	Yes	954	Hackberry	10	Significant	Yes
656	Mesquite	22	Significant	Yes	959	Hackberry	22	Significant	No
657	Mesquite	25.5	Heritage	No	967	Hackberry	16.5	Significant	Yes
658	Hackberry	14.5	Significant	No	969	Hackberry	19	Significant	No
659	Hackberry	17	Significant	Yes	971	Hackberry	10	Significant	Yes
660	Hackberry	12	Significant	No	975	Mesquite	11	Significant	No
661	Hackberry	10	Significant	No	979	Mesquite	26.5	Heritage	Yes
663	Hackberry	32	Heritage	Yes	980	Persimmon	7.5	Significant	Yes
664	Hackberry	15	Significant	No	982	Mesquite	35	Heritage	No
665	Hackberry	17	Significant	No	984	Hackberry	19.5	Significant	Yes
666	Persimmon (8"- 3")	8	Significant	No	986	Hackberry	13	Significant	Yes
667	Hackberry	14	Significant	No	988	Hackberry	10	Significant	No
668	Hackberry	14	Significant	No	991	Mesquite	19	Significant	No
669	Mesquite	21	Significant	No	998	Mesquite	20	Significant	No
					999	Mesquite	18	Significant	No

Calculations for
Tree Requirements
(Residential Lots only)

Significant Trees	
Total Inches	1,530
Inches to Remain	645
Inches to be Removed	885
% to Remain	42%
Inches to Remain	645
35% Requirement	535
Inches to Remain In Excess	110
Heritage Trees	
Total Inches	549
Inches to Remain	187
Inches to be Removed	362
% to Remain	34%
Hertiage inches to be Removed	362
Persimmon, Mesquite & Hackberry mitigated @ 1:1	362
Total Hertiage Mitigation inches	362
Small Species (Persimmon) - Significant	
Total Inches	104
Inches to Remain	43
% to Remain	41%
Mitigation - (Heritage) Inches	
Mitigation inches required	362
Lots with 3 Trees (400 lots X 1.5")	600
Lots with 4 Trees (80 lots X 1.5")	240
Total planted inches available for mitigation	840
Mitigation inches planted in excess of required	478
Mitigation (Exisiting ROW) - Inches	
Mitigation inches required	291
Mitigation inches excess remaining (as shown in Hertiage ca	478
Mitigation inches in excess of required	187
Notes: Mitigation shall be required for the removal of heritage trees at a ratio of 1:1 for every heritage inch removed. The total heritage inches removed is calculated at 305".	
Notes: Heritage tree inches include hertiage trees in easement.	
Notes: Trees denoted as "Double" have 2 trunks. Trees denoted as"Multi" have 3+ trunks and are shown with the largest and smallest trunks of the range.	
Notes: No trees are located within the Floodplain Buffer.	
Notes: Tree Canopy Requirements will be met at the building stage	
Utility Easements	
Total Inches	887
Inches to Remain	174
Inches to be Removed	713

Calculations for
Tree Requirements
(Residential Lots only)

Canopy To Remain - Calculations			
Species	#	Shade Value (SF)	Total
Mesquite	20	550	11,000
Hackberry	21	875	18,375
Persimmon	6	275	1,650
Crepe Myrtle	4	275	1,100
Elm	0	875	0
Cedar	0	275	0
Total Canopy Area to Remain (Sq Ft.)			32,125
Tree planting notes:			
Proposed (3) three new medium - large trees of min. 1.5 inch DBH to be planted on 400 lots.			
400 lots x 3 trees = 1,200 trees			
Proposed (4) four new medium - large trees of min. 1.5 inch DBH to be planted on 80 lots.			
80 lots x 4 trees = 320 trees			
Lots to have 4 trees - Block 5, Lots 1-34; Block 11,Lots 39-49; Block 10, Lots 7-26;			
Block 4, Lots 36-48 and Block 14, Lots 5-6.			
Total new trees:	1,520		
1,520 trees x 875 Sq. Ft. per tree @ 90%	1,197,000		
Canopy Cover New Trees	1,197,000		
Canopy Summary	Sq Ft.		
Canopy Area to Remain	32,125		
Canopy Cover New Trees	1,197,000		
Total Canopy Cover at Buildout	1,229,125		
Total Site Area (Sq Ft.)	3,179,880		
38% Requirement (Sq Ft.)	1,208,354		

TREES WITHIN FLOODPLAIN

Tree #	Species	Diameter		Designation	Preserve	Location
		Inches	Inches			
622	Hackberry	16		Significant	Yes	Floodplain
623	Hackberry	15		Significant	Yes	Floodplain
624	Mesquite	40		Heritage	Yes	Floodplain
682	Mesquite	27		Heritage	Yes	Floodplain
702	Mesquite	22		Significant	Yes	Floodplain
703	Hackberry	13		Significant	Yes	Floodplain
704	Mesquite	10		Significant	Yes	Floodplain
705	Hackberry	12		Significant	Yes	Floodplain

ADDITIONAL TREES TAGGED
WITHIN THE RESIDENTIAL LOTS - NOT PROTECTED

Tree #	Species	Diameter (In.)	Designation
503	Mesquite (8.5" & 7")	8.5	Non-Protected
504	Hackberry (8" & 7")	8	Non-Protected
505	Mesquite (9" & 6")	9	Non-Protected
506	Hackberry	8	Non-Protected
507	Hackberry	8	Non-Protected
509	Condalia (4"- 3")	4	Non-Protected
611	Persimmon	4	Non-Protected
630	Persimmon (2" - 3")	3	Non-Protected
633	Persimmon	4	Non-Protected
766	Mesquite (8"- 8")	8	Non-Protected

TREE SCHEDULE
UTILITY EASEMENTS AND ROW

Tree #	Species	Diameter (In.)	Designation	Preserve	Location
5	Hackberry	11	Significant	YES	
510	Condalia (5"- 2")	5	Significant	YES	
518	Mesquite	18	Significant	EXEMPT	
519	Mesquite	22	Significant	NO	ROW
520	Mesquite	23	Significant	NO	ROW
607	Hackberry	16	Significant	NO	ROW
617	Mesquite	17	Significant	EXEMPT	Easement
618	Mesquite	24.5	Heritage	NO	ROW
619	Hackberry	11	Significant	NO	ROW
622	Hackberry	16	Significant	EXEMPT	Easement
623	Hackberry	15	Significant	EXEMPT	Easement
624	Mesquite	40	Heritage	YES	Easement
629	Mesquite	21.5	Significant	NO	ROW
662	Hackberry	17	Significant	NO	ROW
683	Mesquite	10	Significant	EXEMPT	Easement
691	Hackberry	17	Significant	EXEMPT	Easement
774	Mesquite	13	Significant	EXEMPT	Easement
903	Hackberry	10	Significant	EXEMPT	Easement
906	Hackberry	14	Significant	EXEMPT	Easement
932	Hackberry	14	Significant	EXEMPT	Easement
934	Hackberry	11.5	Significant	EXEMPT	Easement
950	Hackberry	26	Heritage	YES	Easement
951	Hackberry	12	Significant	EXEMPT	Easement
972	Persimmon (3"- 6")	6	Significant	EXEMPT	Easement
973	Hackberry	10.5	Significant	EXEMPT	Easement
974	Hackberry	11	Significant	NO	ROW
976	Hackberry (10"- 9")	10	Significant	NO	ROW
981	Hackberry	14.5	Significant	EXEMPT	Easement
987	Mesquite	10	Significant	NO	ROW
993	Hackberry	17	Significant	EXEMPT	Easement
996	Hackberry	26.5	Heritage	NO	Easement

TREE SCHEDULE
TREES WITHIN EXISTING ROW

Tree #	Species	Diameter (In.)	Designation	Preserve	Location
908	Hackberry	11	Significant	NO	Existing ROW
910	Hackberry	15	Significant	NO	Existing ROW
912	Hackberry	16	Significant	NO	Existing ROW
914	Hackberry	15	Significant	NO	Existing ROW
917	Hackberry	13	Significant	NO	Existing ROW
931	Hackberry (13", 8")	13	Significant	NO	Existing ROW
939	Hackberry (13", 12")	13	Significant	NO	Existing ROW
940	Hackberry	10	Significant	NO	Existing ROW
942	Hackberry (15"- 6")	15	Significant	NO	Existing ROW
955	Hackberry (23", 17")	23	Significant	NO	Existing ROW
960	Hackberry	10	Significant	NO	Existing ROW
961	Hackberry (10"- 9")	10	Significant	NO	Existing ROW
962	Hackberry	13	Significant	NO	Existing ROW
963	Hackberry (11"- 7")	11	Significant	NO	Existing ROW
965	Hackberry	22	Significant	NO	Existing ROW
970	Hackberry (10"- 5")	10	Significant	NO	Existing ROW
983	Hackberry	11	Significant	NO	Existing ROW
990	Hackberry (11"- 7")	11	Significant	NO	Existing ROW
994	Hackberry	10	Significant	NO	Existing ROW
995	Hackberry	12	Significant	NO	Existing ROW
997	Hackberry	27	Heritage	NO	Existing ROW



ENGINEER/SURVEYOR:

SHERFEY ENGINEERING CO.
104 DEL COURT – SUITE 400
LAREDO, TEXAS 78041
(956) 791–3511
T.B.P.E. FIRM REGISTRATION No. F–3132
T.B.P.L.S. FIRM REGISTRATION No. 10099800


OWNER:

PALOMA PARK, LLC
EDWARD L. SHERFEY, III
MANAGER
104 DEL COURT – SUITE 400
LAREDO, TEXAS 78041
(956) 791–3511

PALOMA PARK SUBDIVISION

A tract of land containing 99.85 acres of
land more or less, as recorded in
Volume 7601, Pages 376in the Official Public Records
Bexar County Texas.

Designed By: FE	1	9/22	REVISED TREE SCHEDULES
Drawn By: RXL	2	9/30	REVISED TREE SCHEDULES
Checked By: JPS	3	10/07	REVISED UE & ROW SCHEDULE
Approved By: JPS	4	11/08	REVISED SCHEDULES & CALCS
File: V:\B314.00\B.O CAD\B.A\TREE PRESERVATION PLAN.dwg			
Revision	Date	Description	

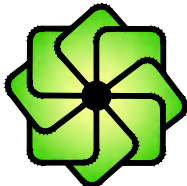

SHERFEY
ENGINEERING
COMPANY, L.L.C.

T.B.P.E. FIRM REGISTRATION No. F-3132

104 Del Court
Suite 400
Laredo, Texas 78041
(956) 791-3511

PALOMA PARK SUBDIVISION
MASTER DEVELOPMENT PLAN


PLAT No. 22-11800343
MDP No. 22–11100011

DRAWINGS ARE BEING ISSUED
FOR REVIEW AND APPROVAL ONLY
UNDER THE AUTHORITY OF
JOEMMA P. SHERFEY, P.E.
TEXAS NO. 68028
OCTOBER 07, 2022

TREE PRESERVATION PLAN
MASTER DEVELOPMENT PLAN

Scale:





Date: 08/29/2022

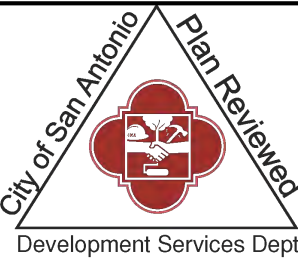

Revised: 11 08 2022

PROJ. NO. 8314

1.9.2

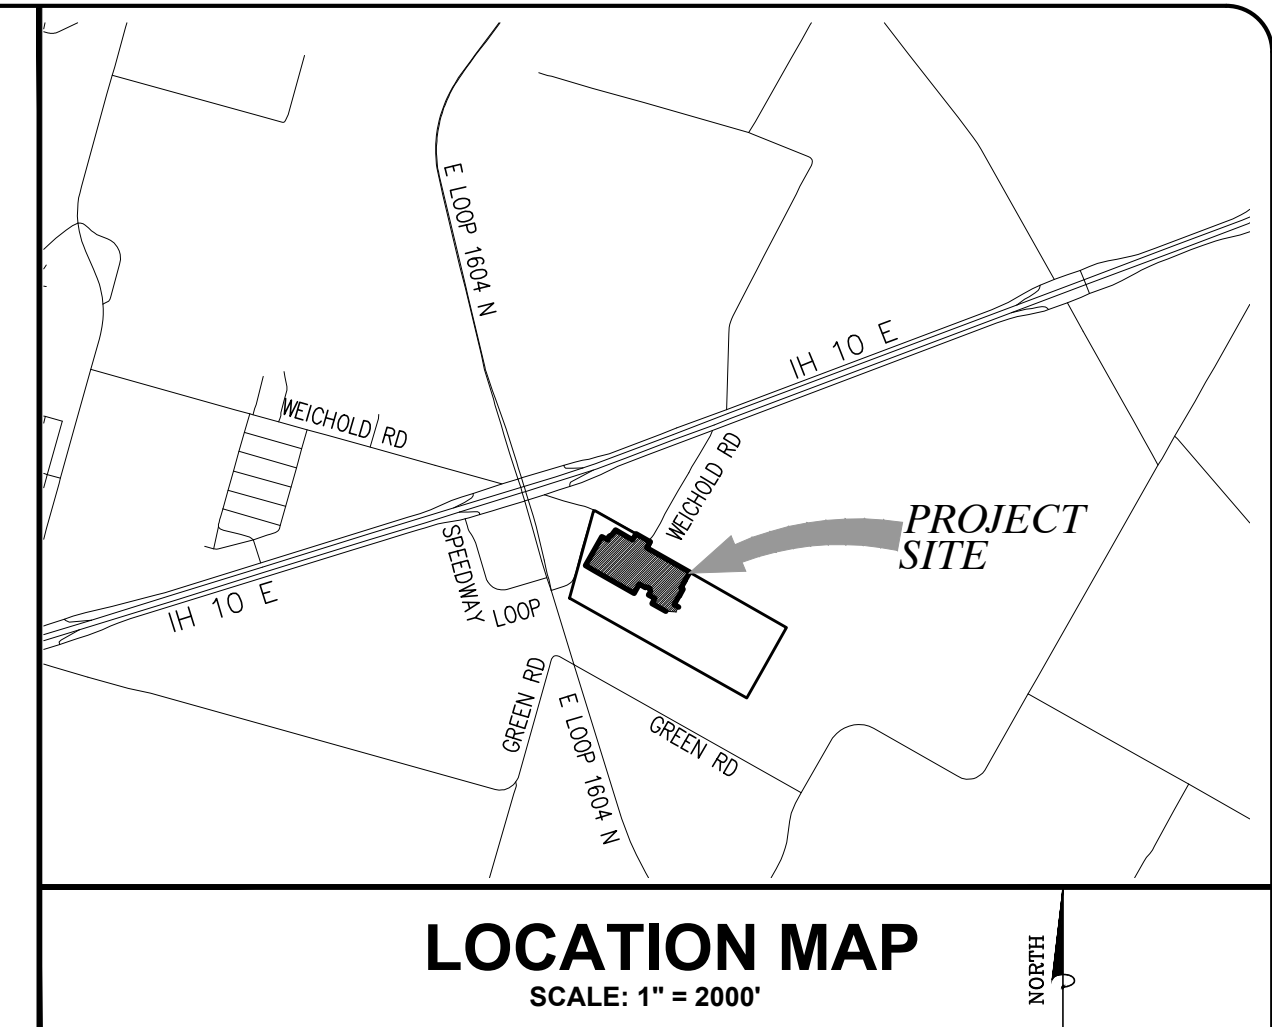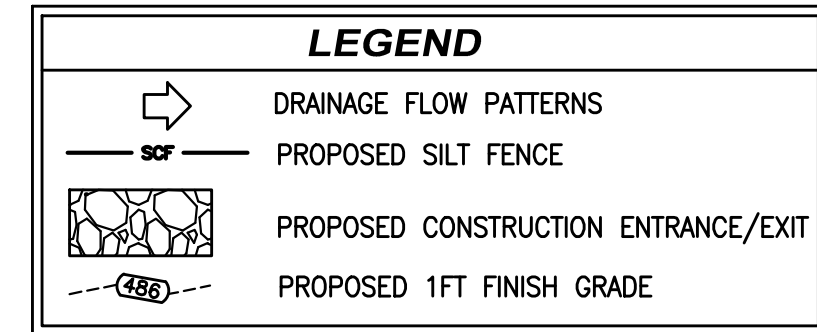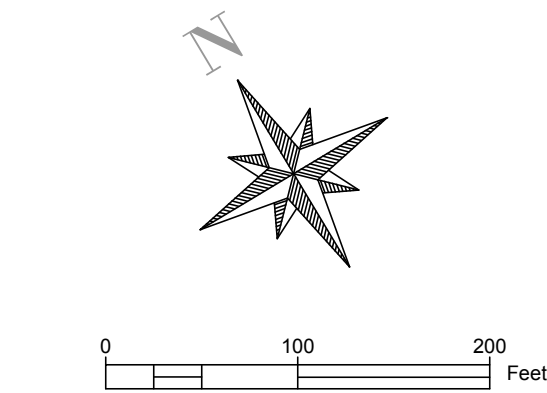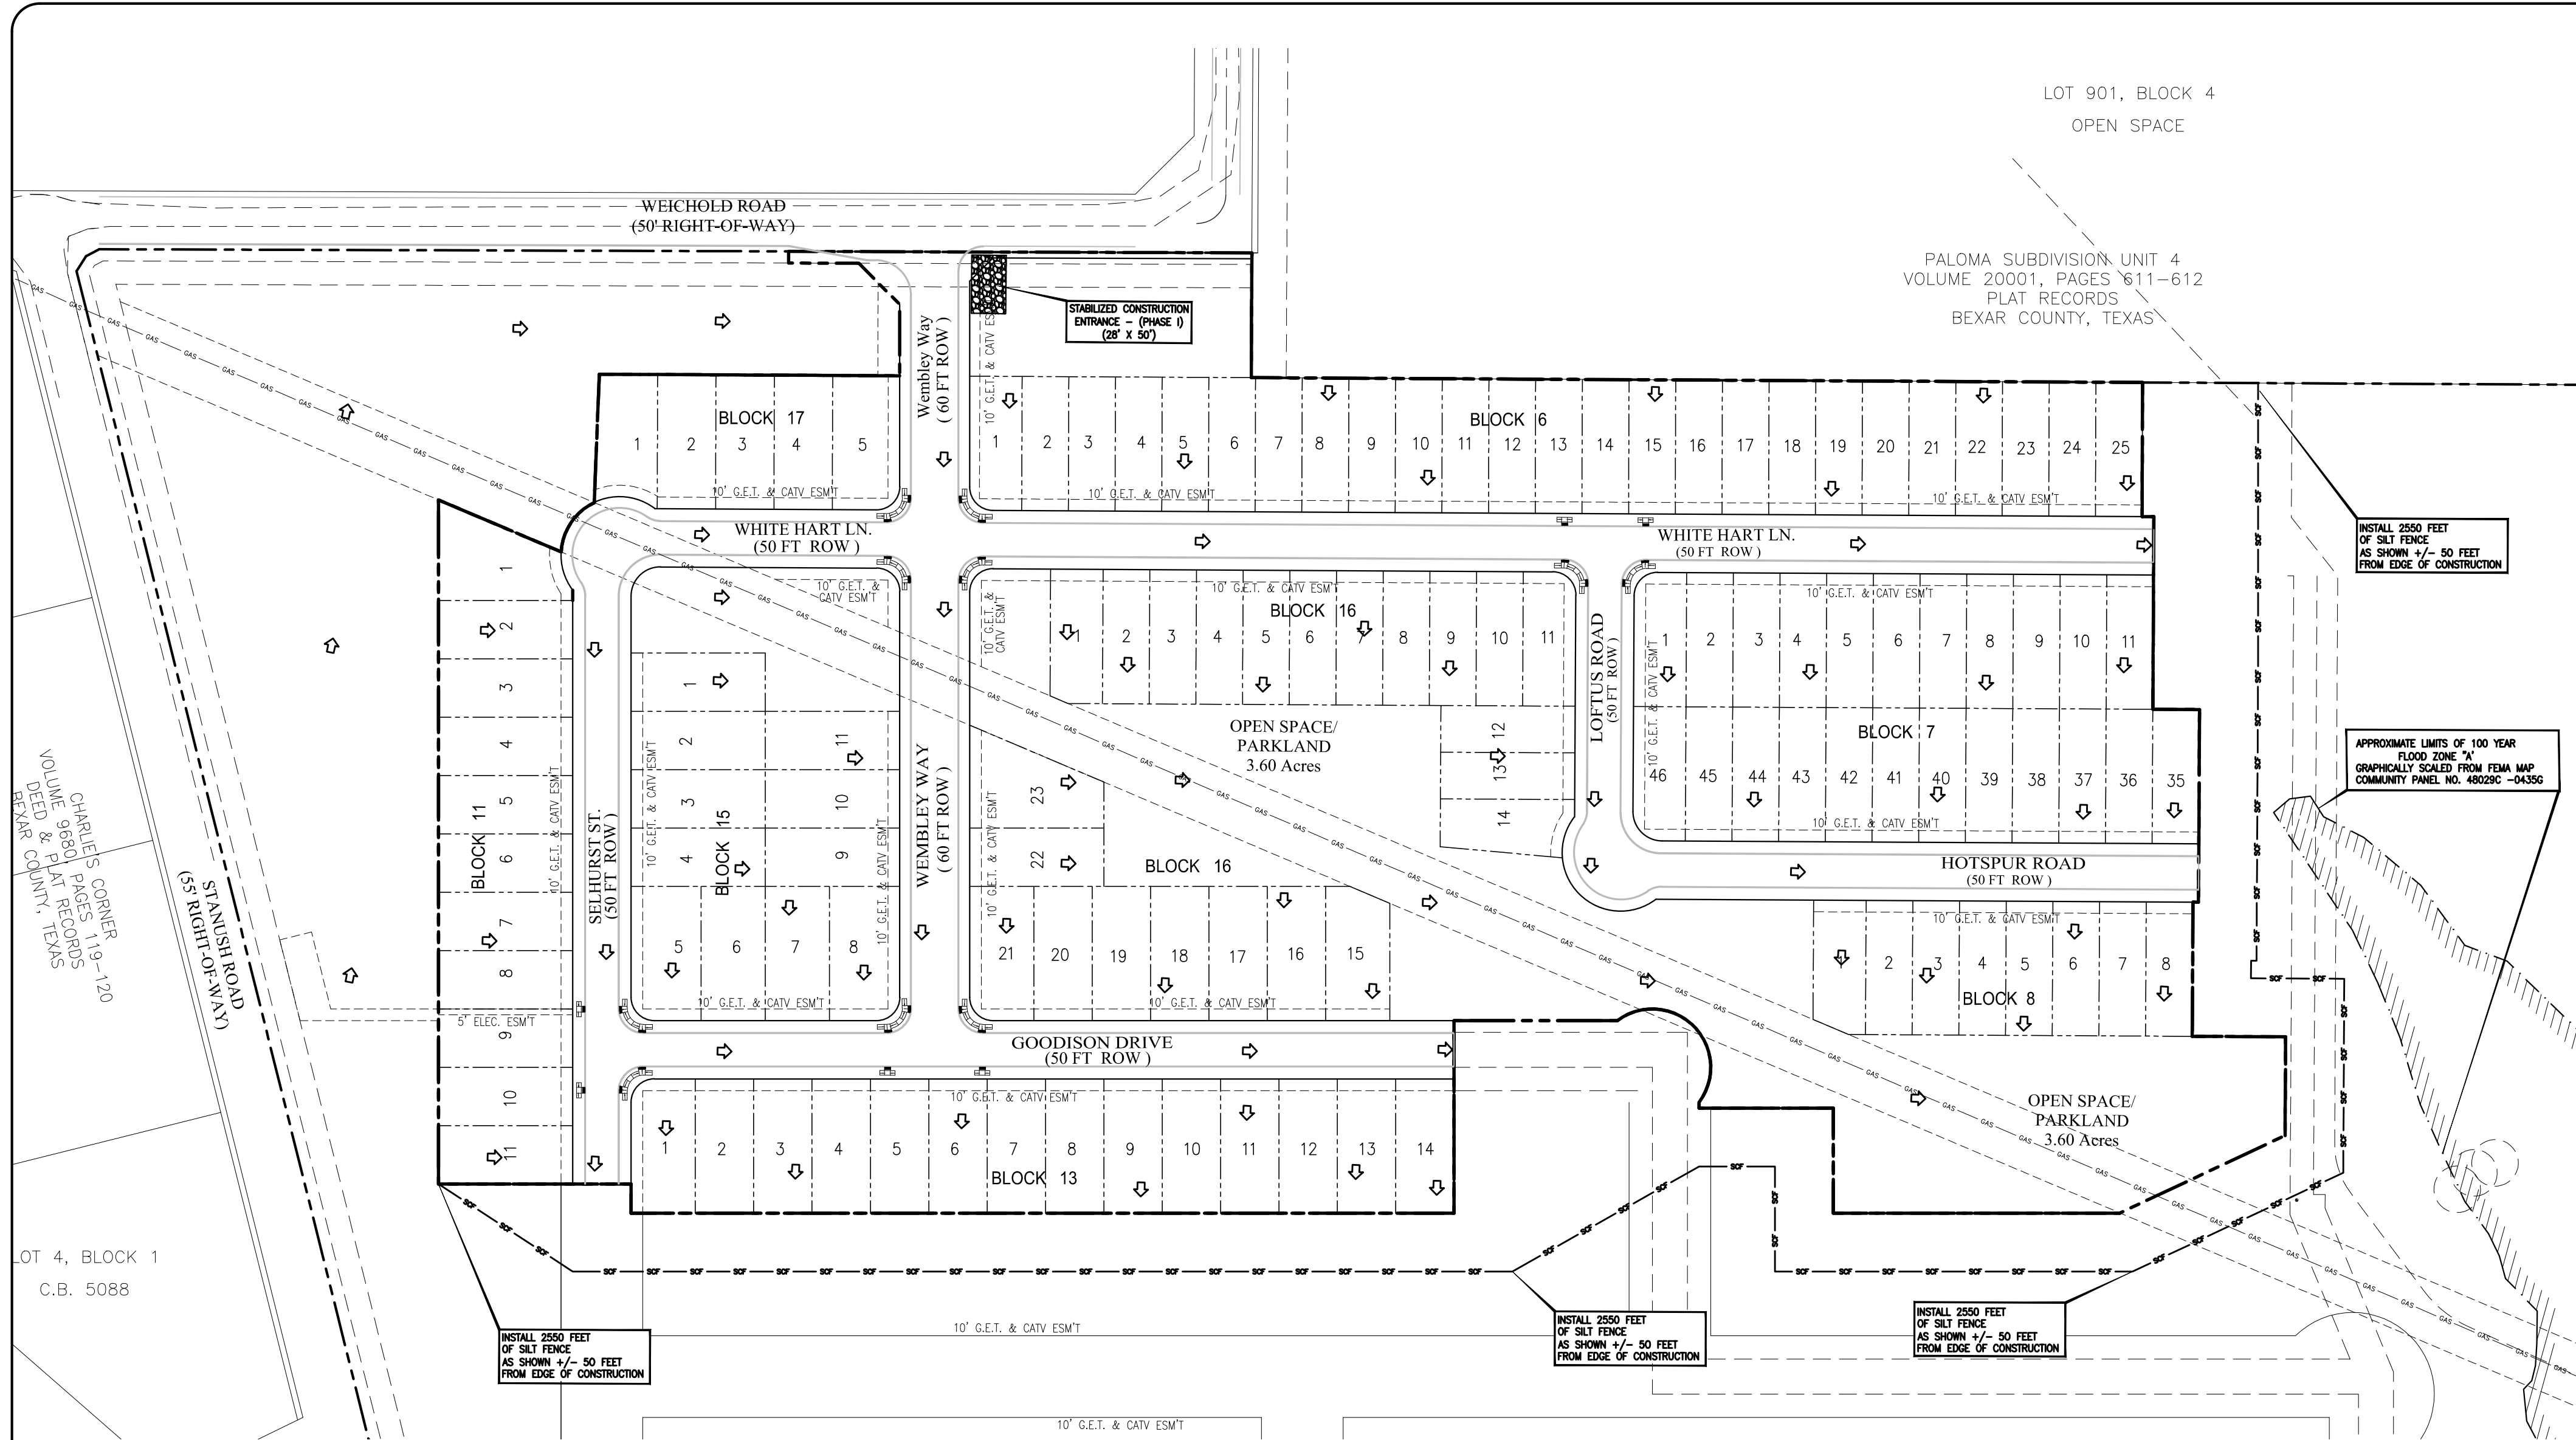

SEQUENCE OF CONSTRUCTION (STORM WATER MANAGEMENT) ACTIVITIES:

PERMIT FILING
CONTRACTOR MUST COMPLETE AND FILE NPDES FORM "NOTICE OF INTENT" (NOI) FOR STORM WATER DISCHARGES ASSOCIATED WITH CONSTRUCTION ACTIVITY AND "NOTICE OF TERMINATION" (NOT) OF COVERAGE UNDER THE NPDES GENERAL PERMIT FOR STORM WATER DISCHARGES ASSOCIATED WITH CONSTRUCTION ACTIVITY IN COMPLIANCE WITH EPA REQUIREMENTS.

SEQUENCE OF CONSTRUCTION
THE GENERAL ORDER OF ACTIVITIES WILL BE AS FOLLOWS:

- CLEAR AND GRUB FOR PERIMETER CONTROL (INSTALL ALL SILT FENCES AS SHOWN)
- INSTALL ALL PERIMETER CONTROLS, DOWNSTREAM OF ANY CONSTRUCTION ACTIVITY.
- INSTALL CONSTRUCTION ENTRANCES AND EXITS TO BE USED WHILE WORKING IN THE PROJECT AREA AT THE LOCATIONS SHOWN ON THE PLAN, OR AS APPROVED BY THE ENGINEER.
- GENERAL SITE CLEARING, GRADING, STABILIZE DISTURBED AREAS AND STOCKPILES WITHIN 7 DAYS.
- GENERAL PROJECT CONSTRUCTION, SITE GRADING, EXCAVATION AND FILLING, INSTALLATION OF ALL UTILITIES, ROADWAY IMPROVEMENTS & CONSTRUCTION OF AMENITIES.
- WHEN ALL CONSTRUCTION IS COMPLETE AND SITE IS STABILIZED AND APPROVED BY PROJECT ENGINEER, REMOVE TEMPORARY STRUCTURAL CONTROLS AND RE-GRADE ANY AREAS DISTURBED BY THEIR REMOVAL.

STORM WATER MANAGEMENT: STORM WATER DRAINAGE WILL BE THROUGH CURB & GUTTER FLOW, ONTO UNDEVELOPED PROPERTY THAT DISCHARGES INTO A FUTURE DRAINAGE CHANNEL EAST OF THE DEVELOPMENT.

GENERAL NOTES

- CONTRACTOR SHALL FOLLOW THE REQUIREMENTS FOR TEMPORARY & PERMANENT EROSION CONTROL AS OUTLINED ON THE PLANS AND IN ACCORDANCE WITH COSA SPECIFICATIONS.
- A COPY OF THE POLLUTION PREVENTION PLAN SHALL BE KEPT ON THE CONSTRUCTION SITE AT ALL TIMES.
- SILT FENCE & GRAVEL ENTRANCES MUST BE INSTALLED PRIOR TO PROCEEDING WITH ANY CONSTRUCTION ACTIVITY.
- AFTER INLETS ARE INSTALLED, THEY SHALL BE PROTECTED BY EITHER, SILT FENCE OR GRAVEL FILTER AND SHALL BE MAINTAINED UNTIL THE PROJECT IS COMPLETE AND THE SITE IS STABILIZED.
- GRAVEL ENTRANCE AS SHOWN MAY BE RELOCATED IF APPROVED BY THE ENGINEER.
- THE PROJECT WILL COMPLY WITH THE CITY OF SAN ANTONIO STANDARD SPECIFICATIONS. IN CASE OF ANY DISCREPANCIES BETWEEN THE PLANS AND SPECIFICATIONS, THE MORE STRINGENT WILL APPLY.


TRENCH EXCAVATION PROTECTION

CONTRACTOR AND/OR CONTRACTOR'S INDEPENDENTLY RETAINED EMPLOYEE OR STRUCTURAL DESIGN/GEOTECHNICAL/SAFETY/EQUIPMENT CONSULTANT, IF ANY SHALL REVIEW THESE PLANS AND ANY AVAILABLE GEOTECHNICAL INFORMATION AND THE ANTICIPATED INSTALLATION SITE(S) WITHIN THE PROJECT WORK AREA IN ORDER TO DEVELOP THE CONTRACTOR'S PLANS TO IMPLEMENT THE PROJECT DESCRIBED IN THE CONTRACT DOCUMENTS. THE CONTRACTOR'S PLAN SHALL PROVIDE FOR ADEQUATE TRENCH SAFETY SYSTEMS THAT COMPLY WITH AS MINIMUM, OSHA STANDARDS FOR TRENCH EXCAVATIONS. SPECIFICALLY, CONTRACTOR OR CONTRACTOR'S INDEPENDENTLY RETAINED EMPLOYEE OR SAFETY CONSULTANT SHALL DEVELOP AND IMPLEMENT A TRENCH SAFETY PROGRAM IN ACCORDANCE WITH OSHA STANDARDS GOVERNING THE PRESENCE AND ACTIVITIES OF INDIVIDUALS WORKING IN AND AROUND TRENCH EXCAVATION.

SEDIMENT CONTROL FENCE USAGE GUIDELINES


A SEDIMENT CONTROL FENCE MAY BE CONSTRUCTED NEAR THE DOWNSTREAM PERIMETER OF A DISTURBED AREA ALONG A CONTOUR TO INTERCEPT SEDIMENT FROM OVERLAND RUNOFF. A 2 YEAR STORM FREQUENCY MAY BE USED TO CALCULATE THE FLOW RATE TO BE FILTERED.

SEDIMENT CONTROL FENCE SHOULD BE SIZED TO FILTER A MAX. FLOW THROUGH RATE OF 100 GPM/FT. SEDIMENT CONTROL FENCE IS NOT RECOMMENDED TO CONTROL EROSION FROM A DRAINAGE AREA LARGER THAN 2 ACRES.

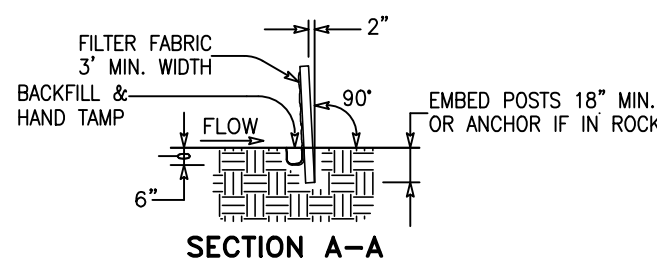


SECTION A-A


1/4" MIN. STEEL OR WOOD POSTS SPACED AT 6' TO 8' SOFTWOOD POSTS SHALL BE 3" MIN. DIA. OR NOMINAL 2"x4" HARDWOOD POSTS SHALL HAVE A MIN. CROSS SECTION OF 1.5" X 1.5"

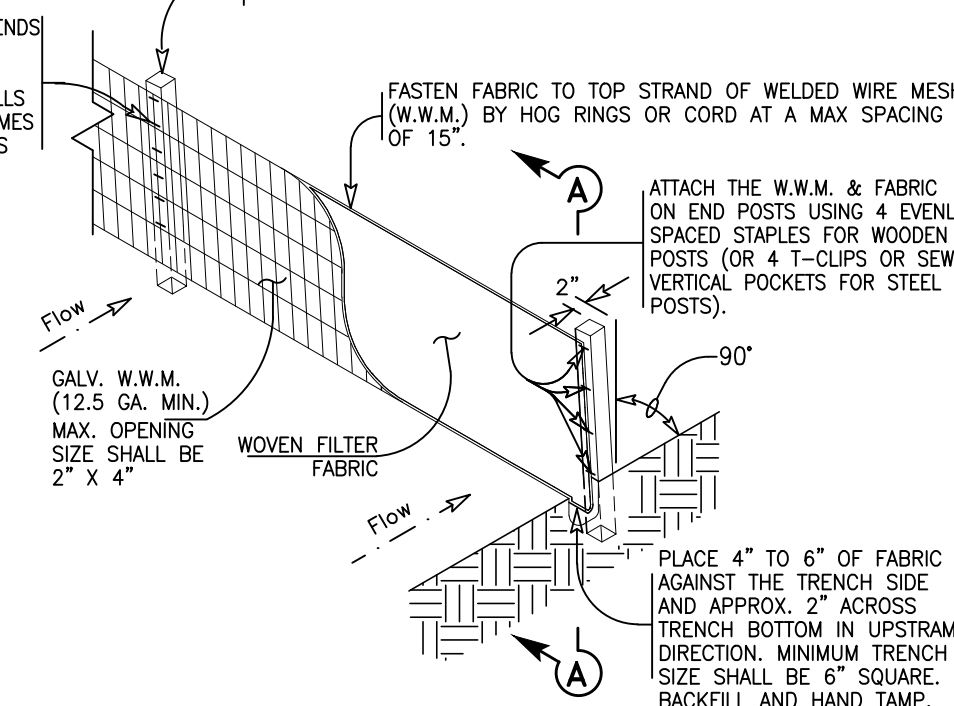

TEMPORARY SEDIMENT CONTROL FENCE

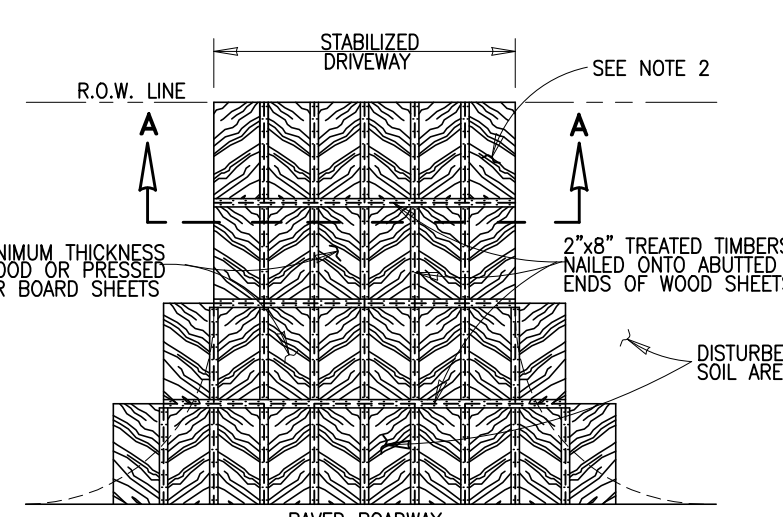

PLAN

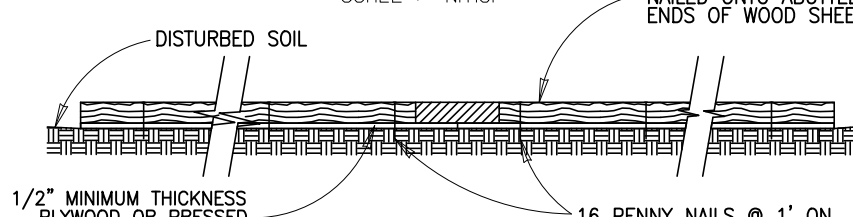


SECTION A-A


CONSTRUCTION EXIT - TYPE 3

GENERAL NOTES

- THE LENGTH OF THE TYPE 3 CONSTRUCTION EXIT SHALL BE AS INDICATED ON THE PLANS, OR AS DIRECTED BY THE ENGINEER.
- THE TYPE 3 CONSTRUCTION EXIT MAY BE CONSTRUCTED FROM OPEN GRADED CRUSHED STONE WITH A SIZE OF 2 TO 4 INCHES SPREAD A MINIMUM OF 4 INCHES THICK TO THE LIMITS SHOWN ON THE PLANS.
- THE TREATED TIMBER PLANKS SHALL BE #2 GRADE MIN., AND SHOULD BE FREE FROM LARGE AND LOOSE KNOTS.
- THE GUIDELINES SHOWN HEREON ARE SUGGESTIONS ONLY AND MAY BE MODIFIED BY THE ENGINEER.

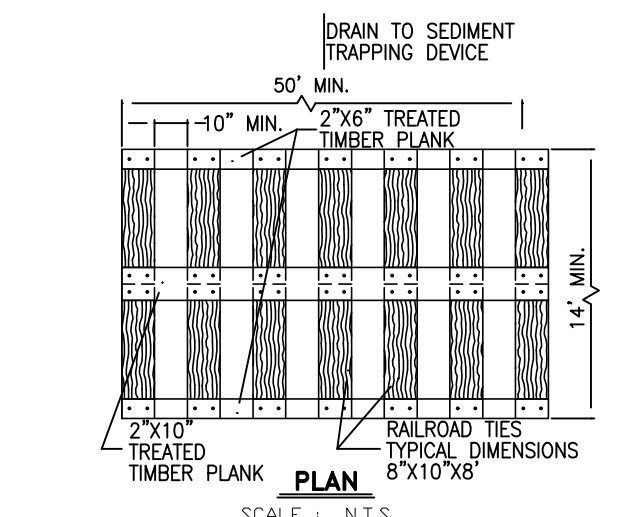

PLAN

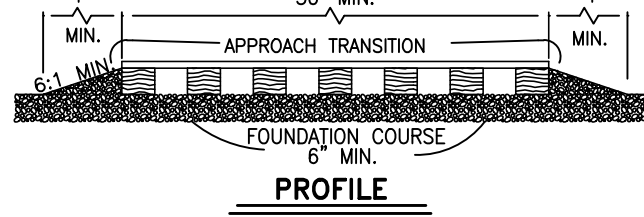


PROFILE

CONSTRUCTION EXIT (TYPE 2)


GENERAL NOTES

- THE LENGTH OF THE TYPE 2 CONSTRUCTION EXIT SHALL BE AS INDICATED ON THE PLANS, BUT NOT LESS THAN 50'
- THE TREATED TIMBER PLANKS SHALL BE ATTACHED TO THE RAILROAD TIES WITH 1/2"x6" MIN. LAG BOLTS, OTHER FASTENERS MAY BE USED AS APPROVED BY THE ENGINEER.
- THE TREATED TIMBER PLANKS SHALL BE #2 GRADE MIN., AND SHOULD BE FREE FROM LARGE AND LOOSE KNOTS.
- THE APPROACH TRANSITIONS SHOULD BE NO STEEPER THAN 6:1 AND CONSTRUCTED AS DIRECTED BY THE ENGINEER.
- THE CONSTRUCTION EXIT FOUNDATION COURSE SHALL BE FLEXIBLE BASE, BITUMINOUS CONCRETE, PORTLAND CEMENT CONCRETE OR OTHER MATERIAL AS APPROVED BY THE ENGINEER.
- THE CONSTRUCTION EXIT SHOULD BE GRADED TO ALLOW DRAINAGE TO A SEDIMENT TRAPPING DEVICE.
- THE GUIDELINES SHOWN HEREON ARE SUGGESTIONS ONLY AND MAY BE MODIFIED BY THE ENGINEER.

STABILIZED CONSTRUCTION ENTRANCE

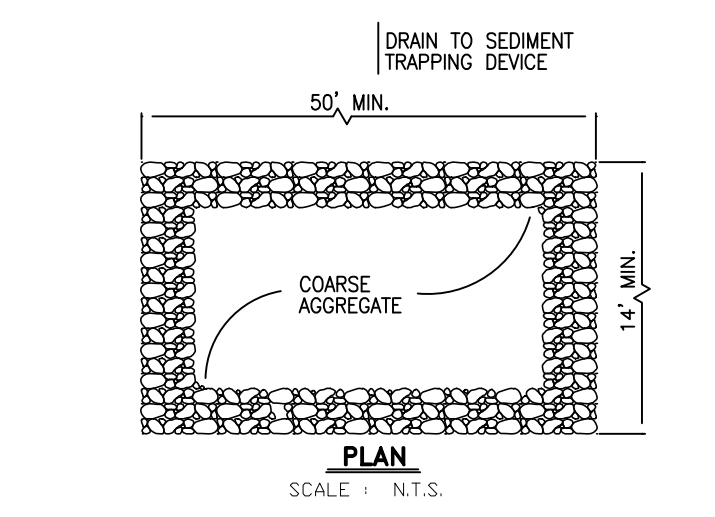

PLAN

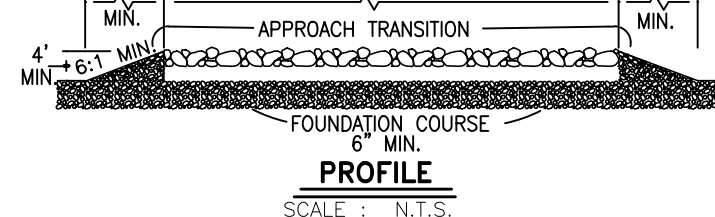

PROFILE


CONSTRUCTION EXIT (TYPE 1)

GENERAL NOTES

- THE LENGTH OF THE TYPE 1 CONSTRUCTION EXIT SHALL BE AS INDICATED ON THE PLANS, BUT NOT LESS THAN 50'
- THE COARSE AGGREGATE SHOULD BE OPEN GRADED WITH A SIZE OF 4" TO 8"
- THE APPROACH TRANSITIONS SHOULD BE NO STEEPER THAN 6:1 AND CONSTRUCTED AS DIRECTED BY THE ENGINEER.
- THE CONSTRUCTION EXIT FOUNDATION COURSE SHALL BE FLEXIBLE BASE, BITUMINOUS CONCRETE, PORTLAND CEMENT CONCRETE OR OTHER MATERIAL AS APPROVED BY THE ENGINEER.
- THE CONSTRUCTION EXIT SHALL BE GRADED TO ALLOW DRAINAGE TO A SEDIMENT TRAPPING DEVICE.
- THE GUIDELINES SHOWN HEREON ARE SUGGESTIONS ONLY AND MAY BE MODIFIED BY THE ENGINEER.

Designed By: JPS
Drawn By: RXL
Checked By: EM
Approved By: JPS
File: PREVENTION PLAN


Revision	Date	Description

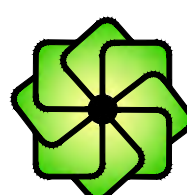

SHERFEY
ENGINEERING
COMPANY, L.L.C.
T.B.P.E. FIRM REGISTRATION No. F-3132

104 Del Court
Suite 400
Laredo, Texas 78041
(956) 791-3511

PALOMA PARK SUBDIVISION
PHASE I
PLAT No. 22-11800343

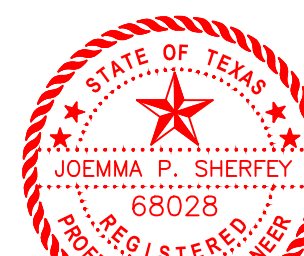

05/23/2023


TEMPORARY STORMWATER POLLUTION PREVENTION PLAN

Scale: Date: 11/10/2022 Revised:

PROJ. NO. 8314

1.10

SHEET 10 OF 44

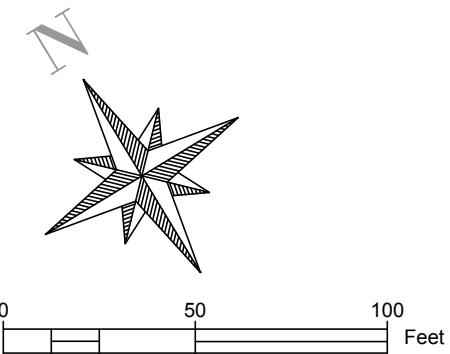

————	UNIT BOUNDARY	-----531-----	1 FT CONTOURS		PROPOSED 4FT. SIDEWALK BY OTHERS
- - - - -	STREET CENTER LINE	-----530-----	5 FT CONTOURS		PROPOSED WHEELCHAIR RAMP TYPE IV
PT	POINT OF TANGENCY		PROPOSED 1FT. FINISH GRADE		PROPOSED WHEELCHAIR RAMP TYPE III
PC	POINT OF CURVATURE		PROPOSED 5FT. FINISH GRADE		
————>	PROPOSED STREET FLOW				

3. RAMP(S) TO BE CONSTRUCTED IN ACCORDANCE WITH DETAILS ON SHEET No. 2.14.

PC POINT OF CURVATURE (81D) PROPOSED 1FT. FINISH GRADE
 PROPOSED STREET FLOW PROPOSED 5FT. FINISH GRADE

660
 655
 650
 645
 640
 635
 630
 625
 620
 615
 610
 605

SELWY ST.
 STA = 0+00 ELEV=652.00

WEMBLEY WAY
 STA = 2+99.44 ELEV=645.51

LOFTIS RD.
 STA = 8+50.00 ELEV=621.20

STA = 10+00 ELEV=621.20

STA = 13+29.58

NATURAL GROUND

FINISH GRADE

R.O.W. RT

R.O.W. LT

Grades: -1.50%, -2.50%, -2.20%, -4.45%, -3.01%, -4.72%, -4.67%, -2.45%, -0.55%

Vertical Curve Data:


- High PT STA: 5+02.74, High PT ELEV: 641.05, PVI STA: 5+52.74, PVI ELEV: 639.95, K: 44.47, LVC: 100.00
- Low PT STA: 8+36.75, Low PT ELEV: 627.83, PVI STA: 8+01.75, PVI ELEV: 628.88, K: 48.79, LVC: 70.00
- High PT STA: 8+65.00, High PT ELEV: 626.98, PVI STA: 8+00.00, PVI ELEV: 625.92, K: 40.90, LVC: 70.00
- Low PT STA: 12+00.00, Low PT ELEV: 612.81, PVI STA: 11+50.00, PVI ELEV: 613.90, K: 37.32, LVC: 100.00
- Low PT STA: 13+52.99, Low PT ELEV: 610.28, PVI STA: 13+02.99, PVI ELEV: 610.55, K: 60.89, LVC: 100.00
- Low PT STA: 14+69.75, Low PT ELEV: 609.83, PVI STA: 14+03.36, PVI ELEV: 609.46, K: 121.81, LVC: 200.00

Profile Data Table:


Station	NG LT	NG RT	FG
0+00	653.25	653.27	652.00
0+50	652.66	652.61	651.25
1+00	651.60	651.55	650.50
1+50	650.77	650.52	649.25
2+00	649.38	649.13	648.00
2+50	647.78	647.81	646.75
3+00	646.56	646.30	645.50
3+50	645.43	645.08	644.40
4+00	644.61	644.26	643.31
4+50	643.93	643.54	642.21
5+00	643.06	642.68	641.11
5+50	642.11	641.67	639.76
6+00	640.15	639.80	637.85
6+50	638.68	638.30	635.63
7+00	636.93	636.56	633.40
7+50	635.24	635.05	631.18
8+00	633.51	633.31	629.07
8+50	631.40	631.36	627.43
9+00	629.42	629.36	625.77
9+50	627.24	626.98	623.66
10+00	624.21	623.96	621.20
10+50	621.57	621.44	618.77
11+00	618.64	618.77	616.33
11+50	615.95	616.12	614.23
12+00	613.58	613.25	612.81
12+50	611.58	611.60	611.71
13+00	609.92	609.94	610.80
13+50	608.71	608.55	610.30
14+00	607.73	607.62	610.02
14+25	607.35	607.11	609.91

SCALE: HOR. 1"=50' VERT. 1"=5'


SHEET 2.1 OF 44

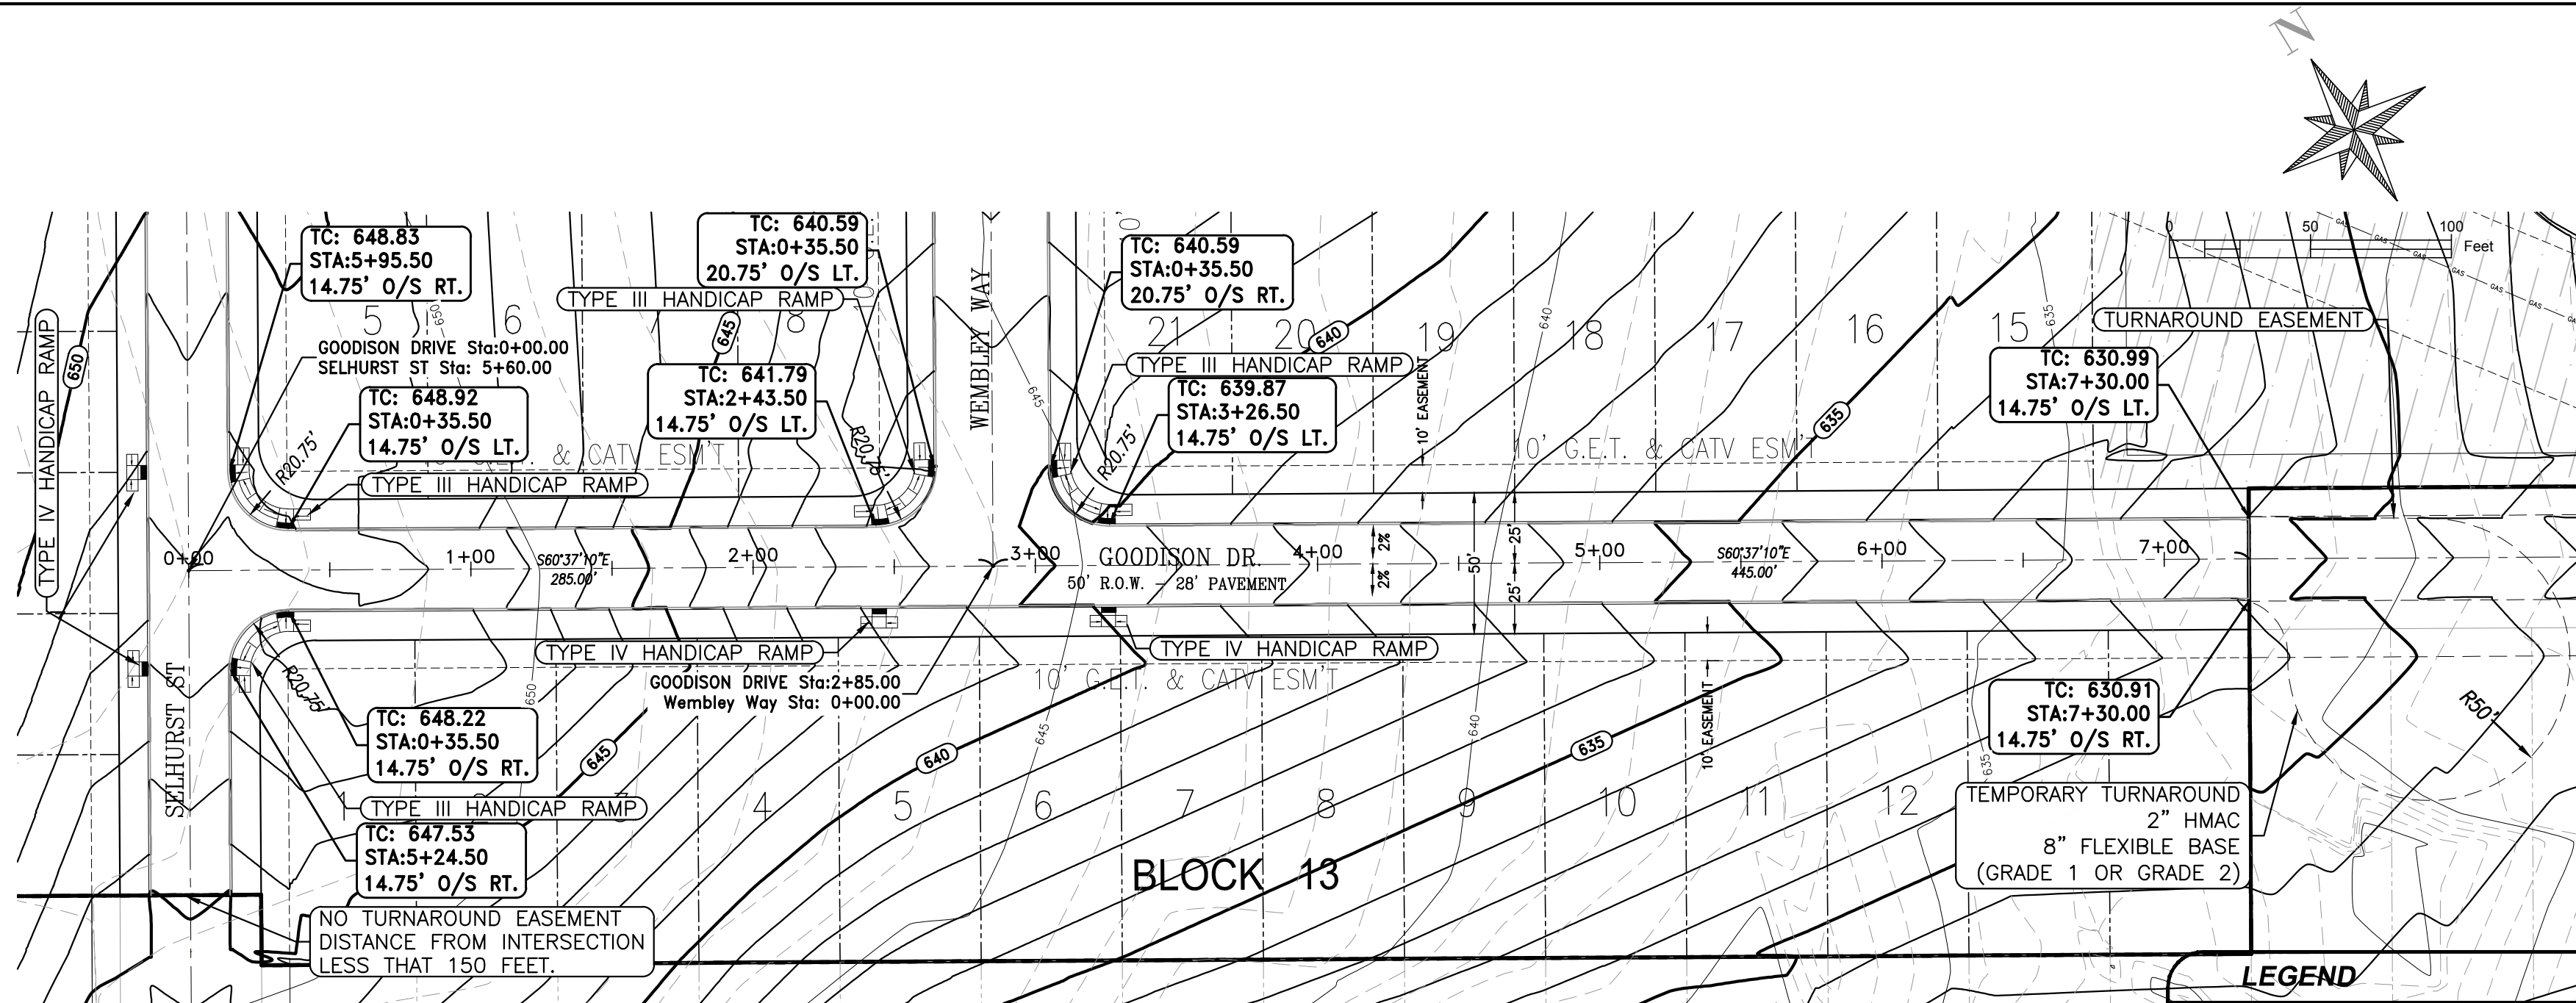


1 PLAN - GOODISON DRIVE
STA: 0+00 TO 7+30.00 SCALE: HOR. 1"=50'

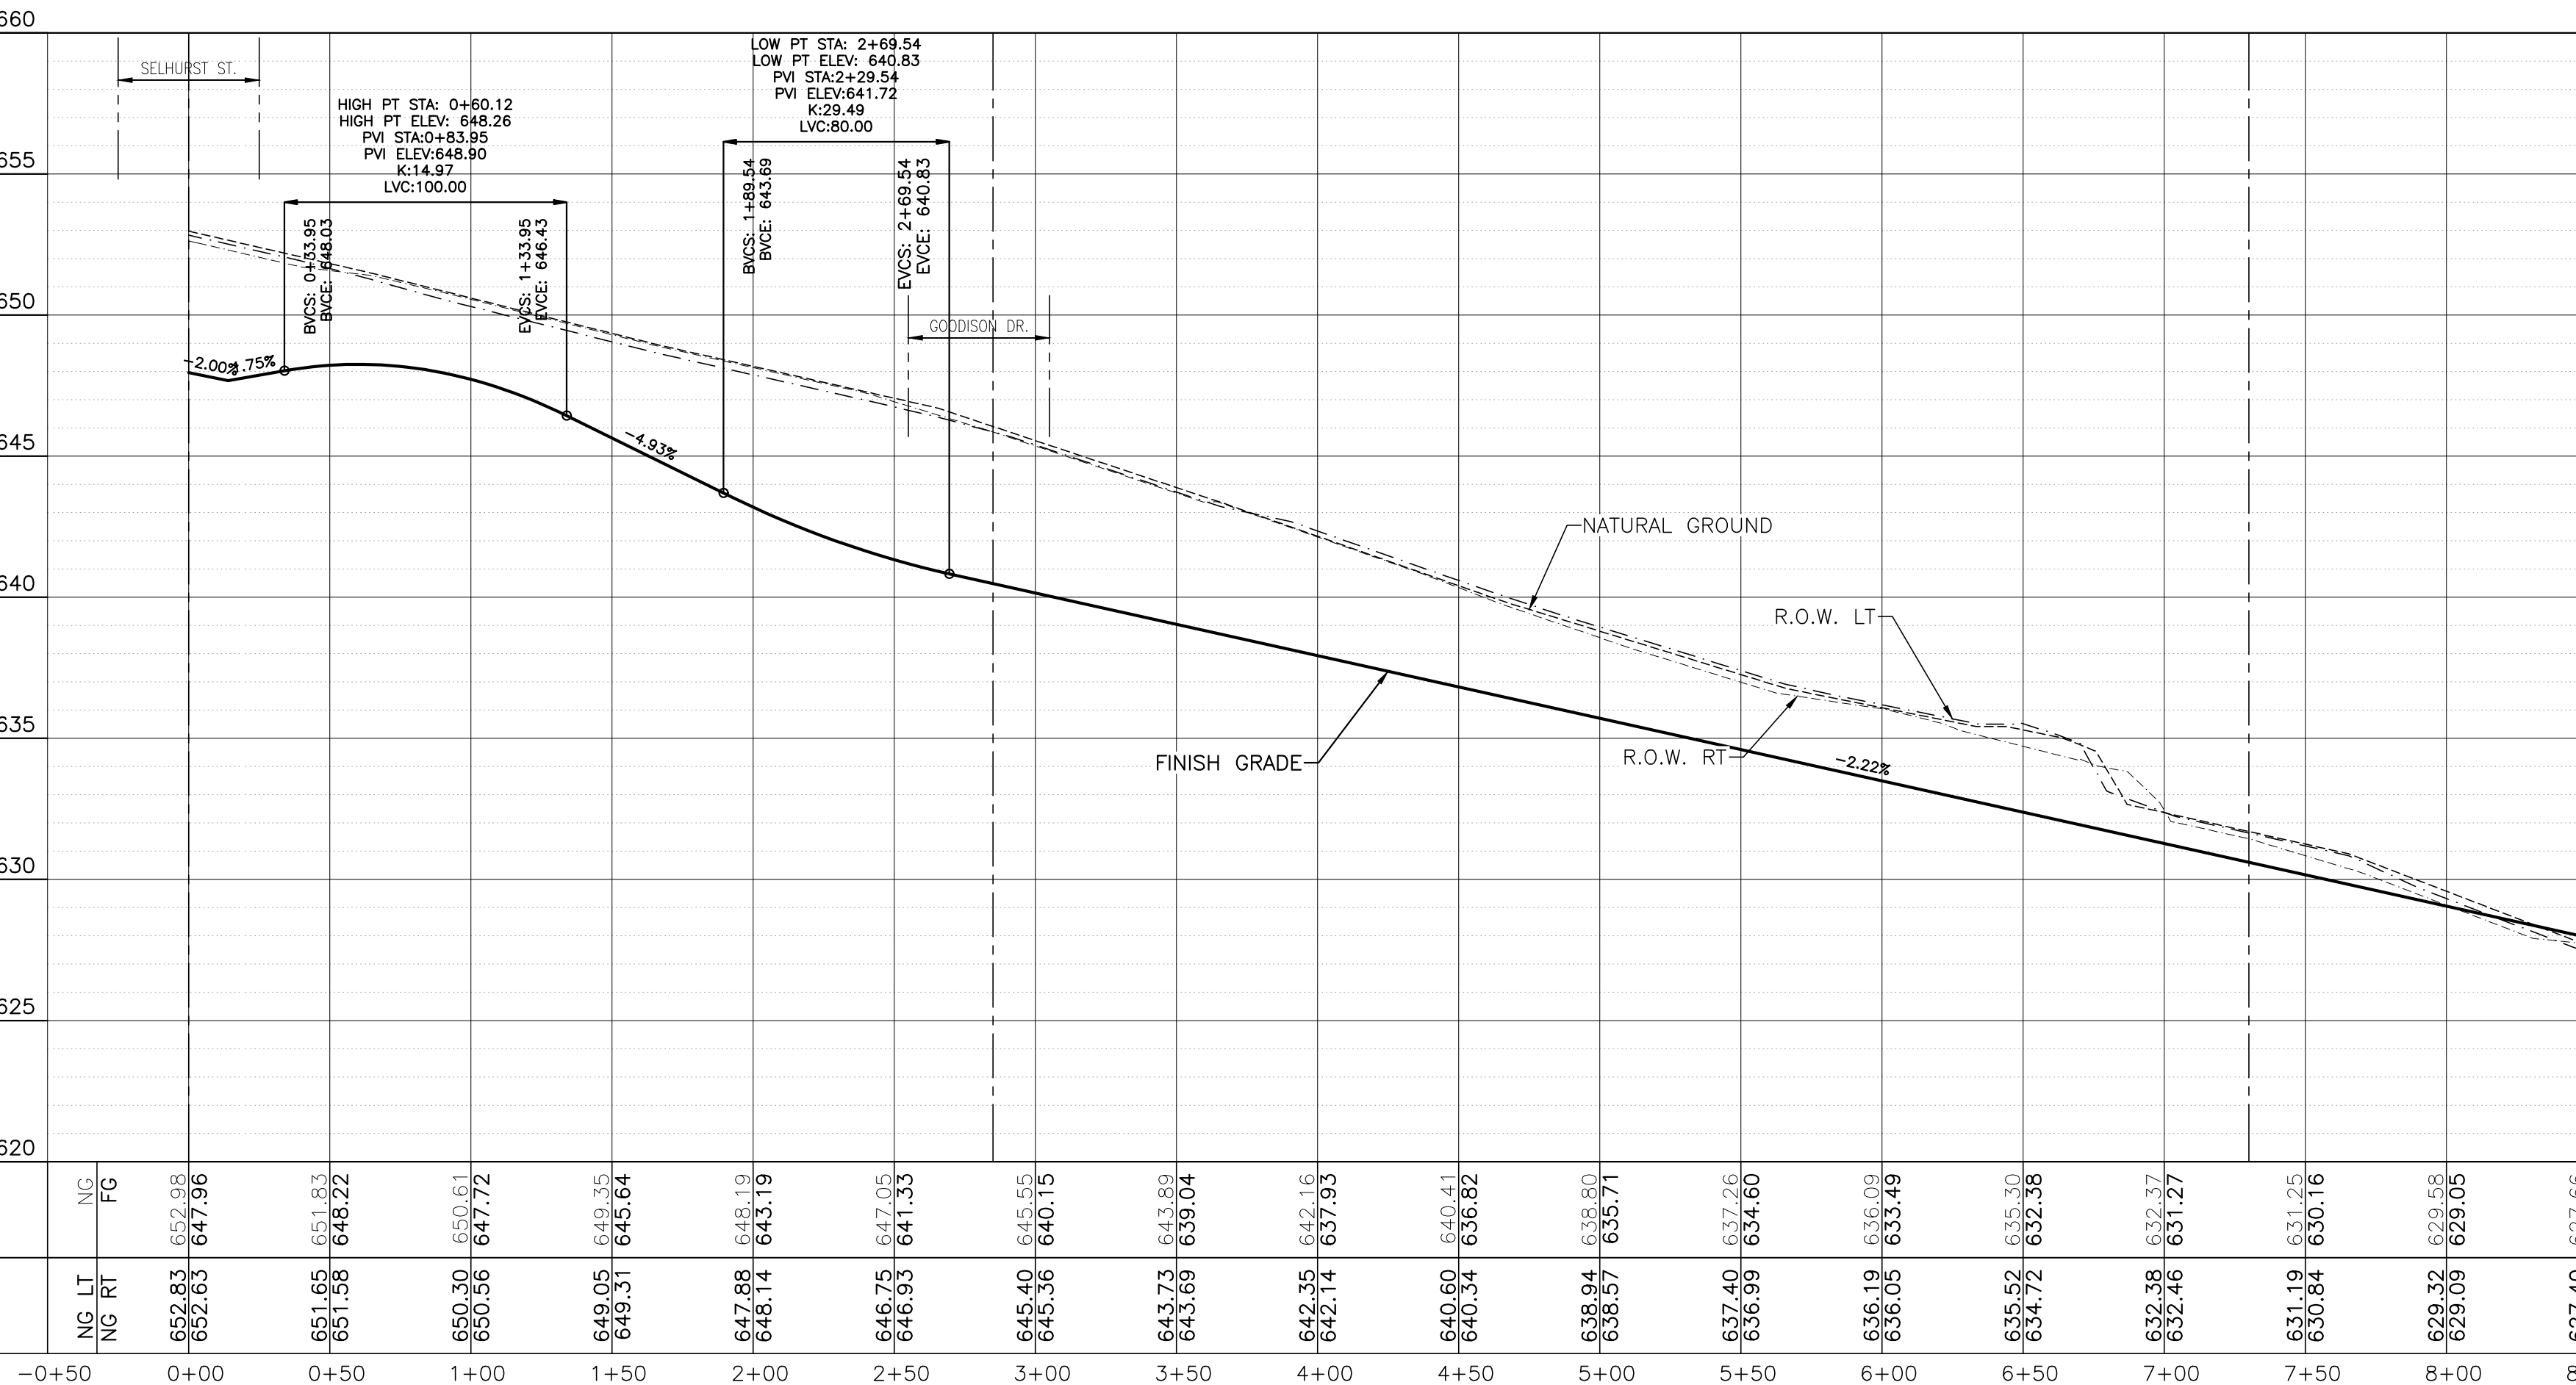

2 PROFILE - GOODISON DRIVE
SCALE: HOR. 1"=50'
VERT. 1"=5'

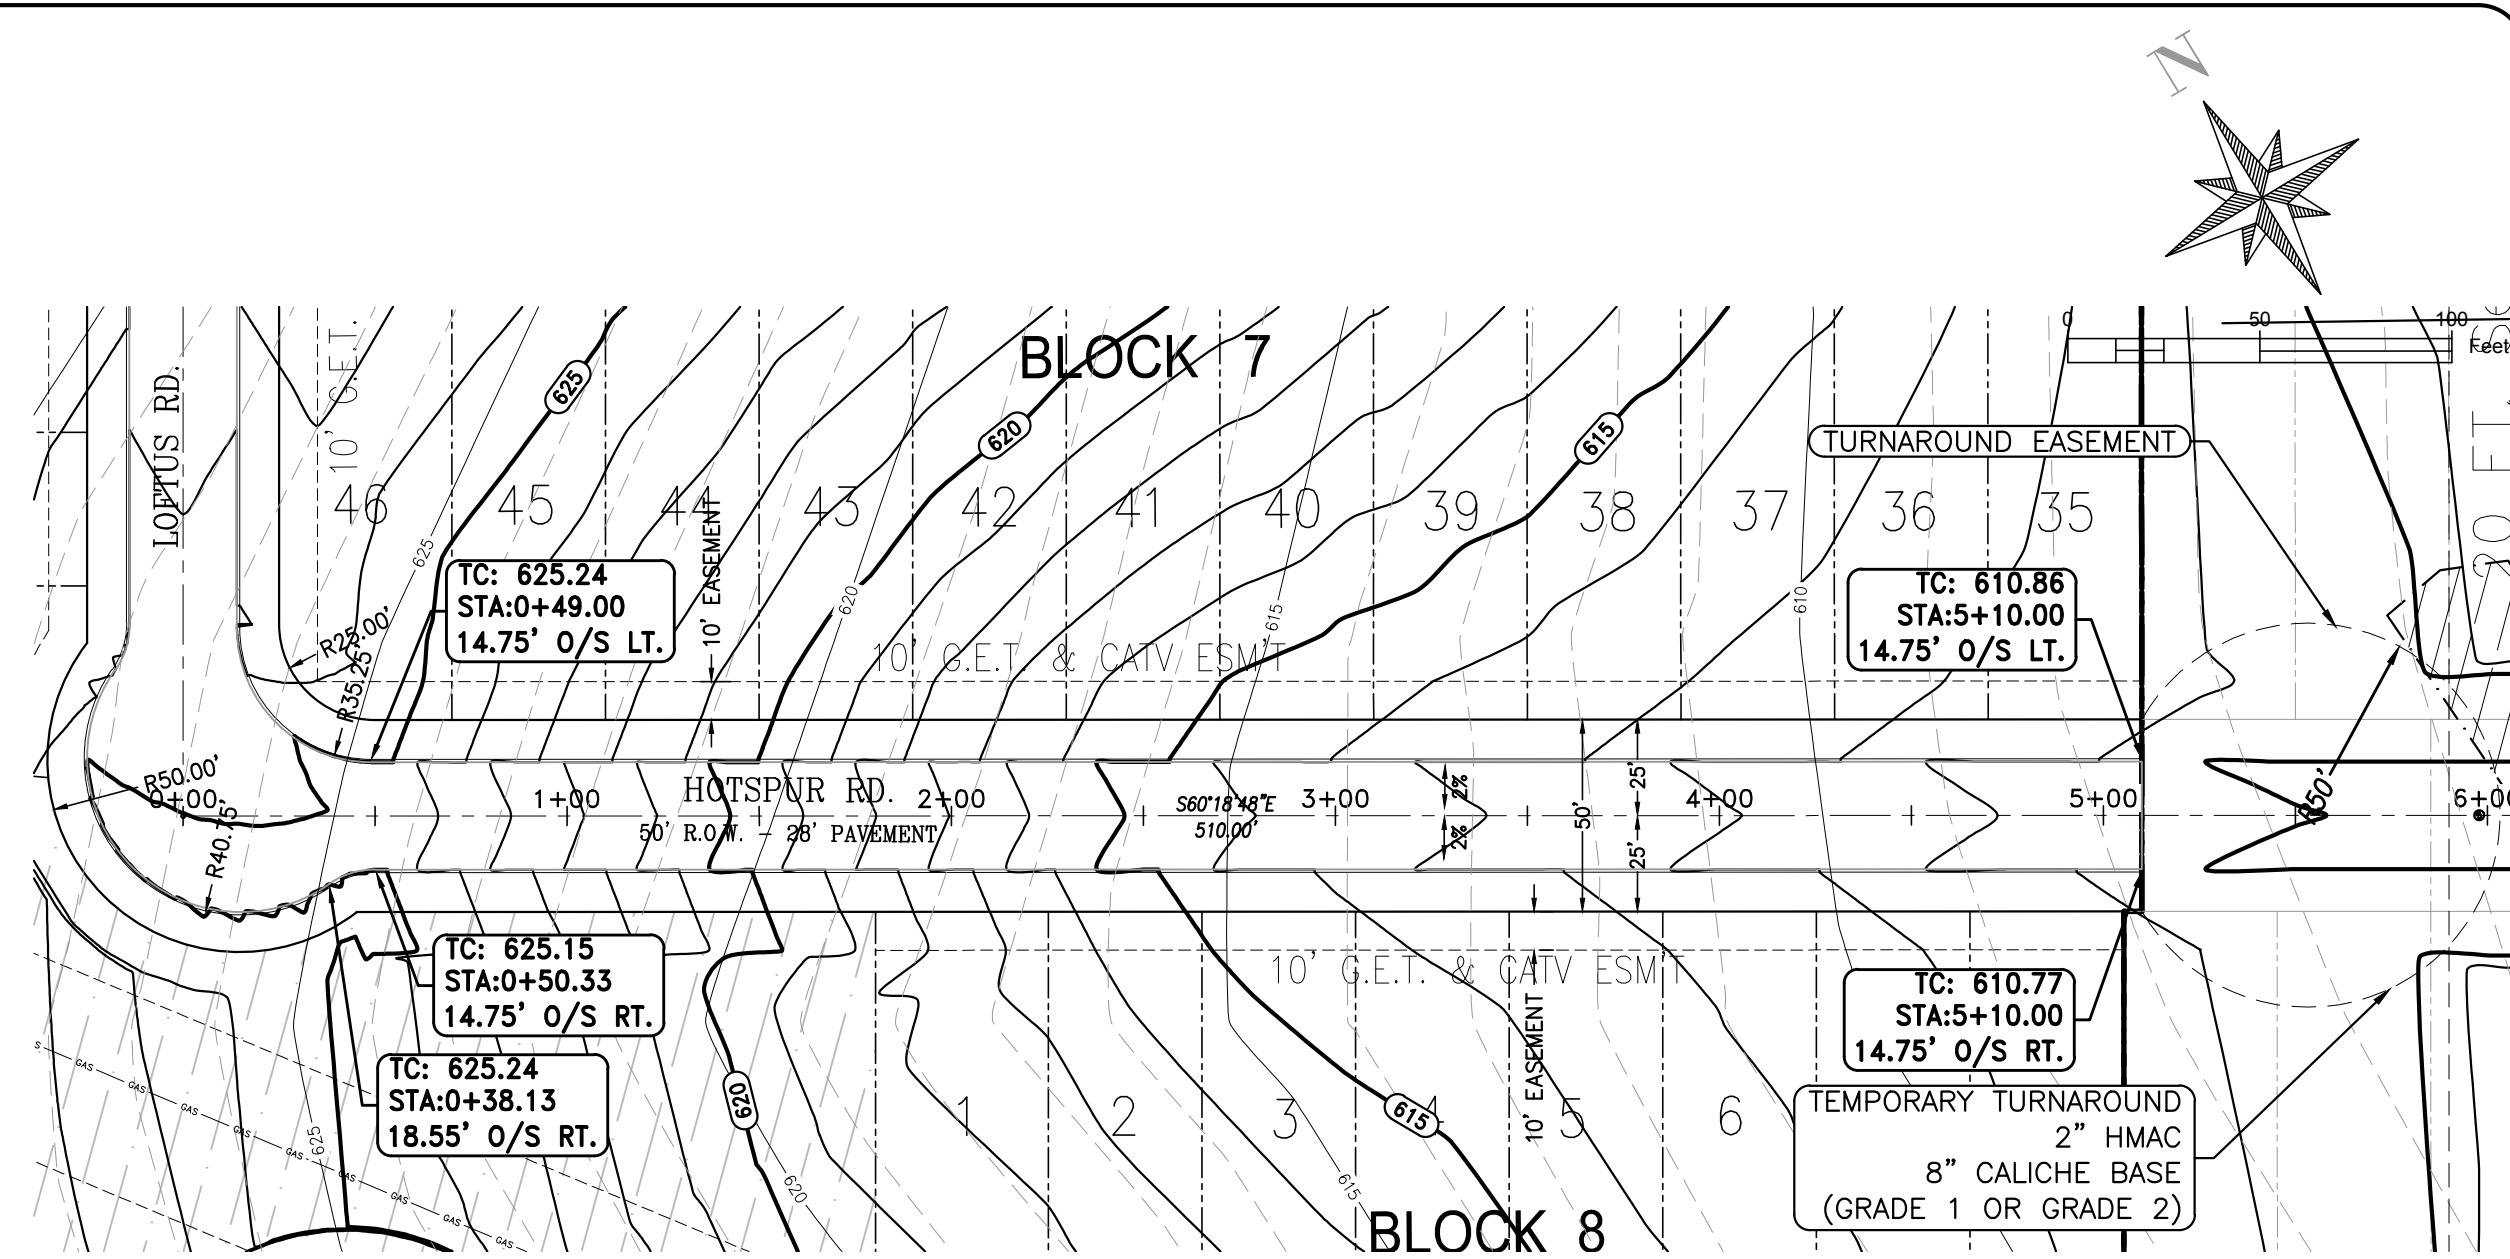

3 PLAN - HOTSPUR RD
STA: 0+00 TO 5+05.32 SCALE: HOR. 1"=50'

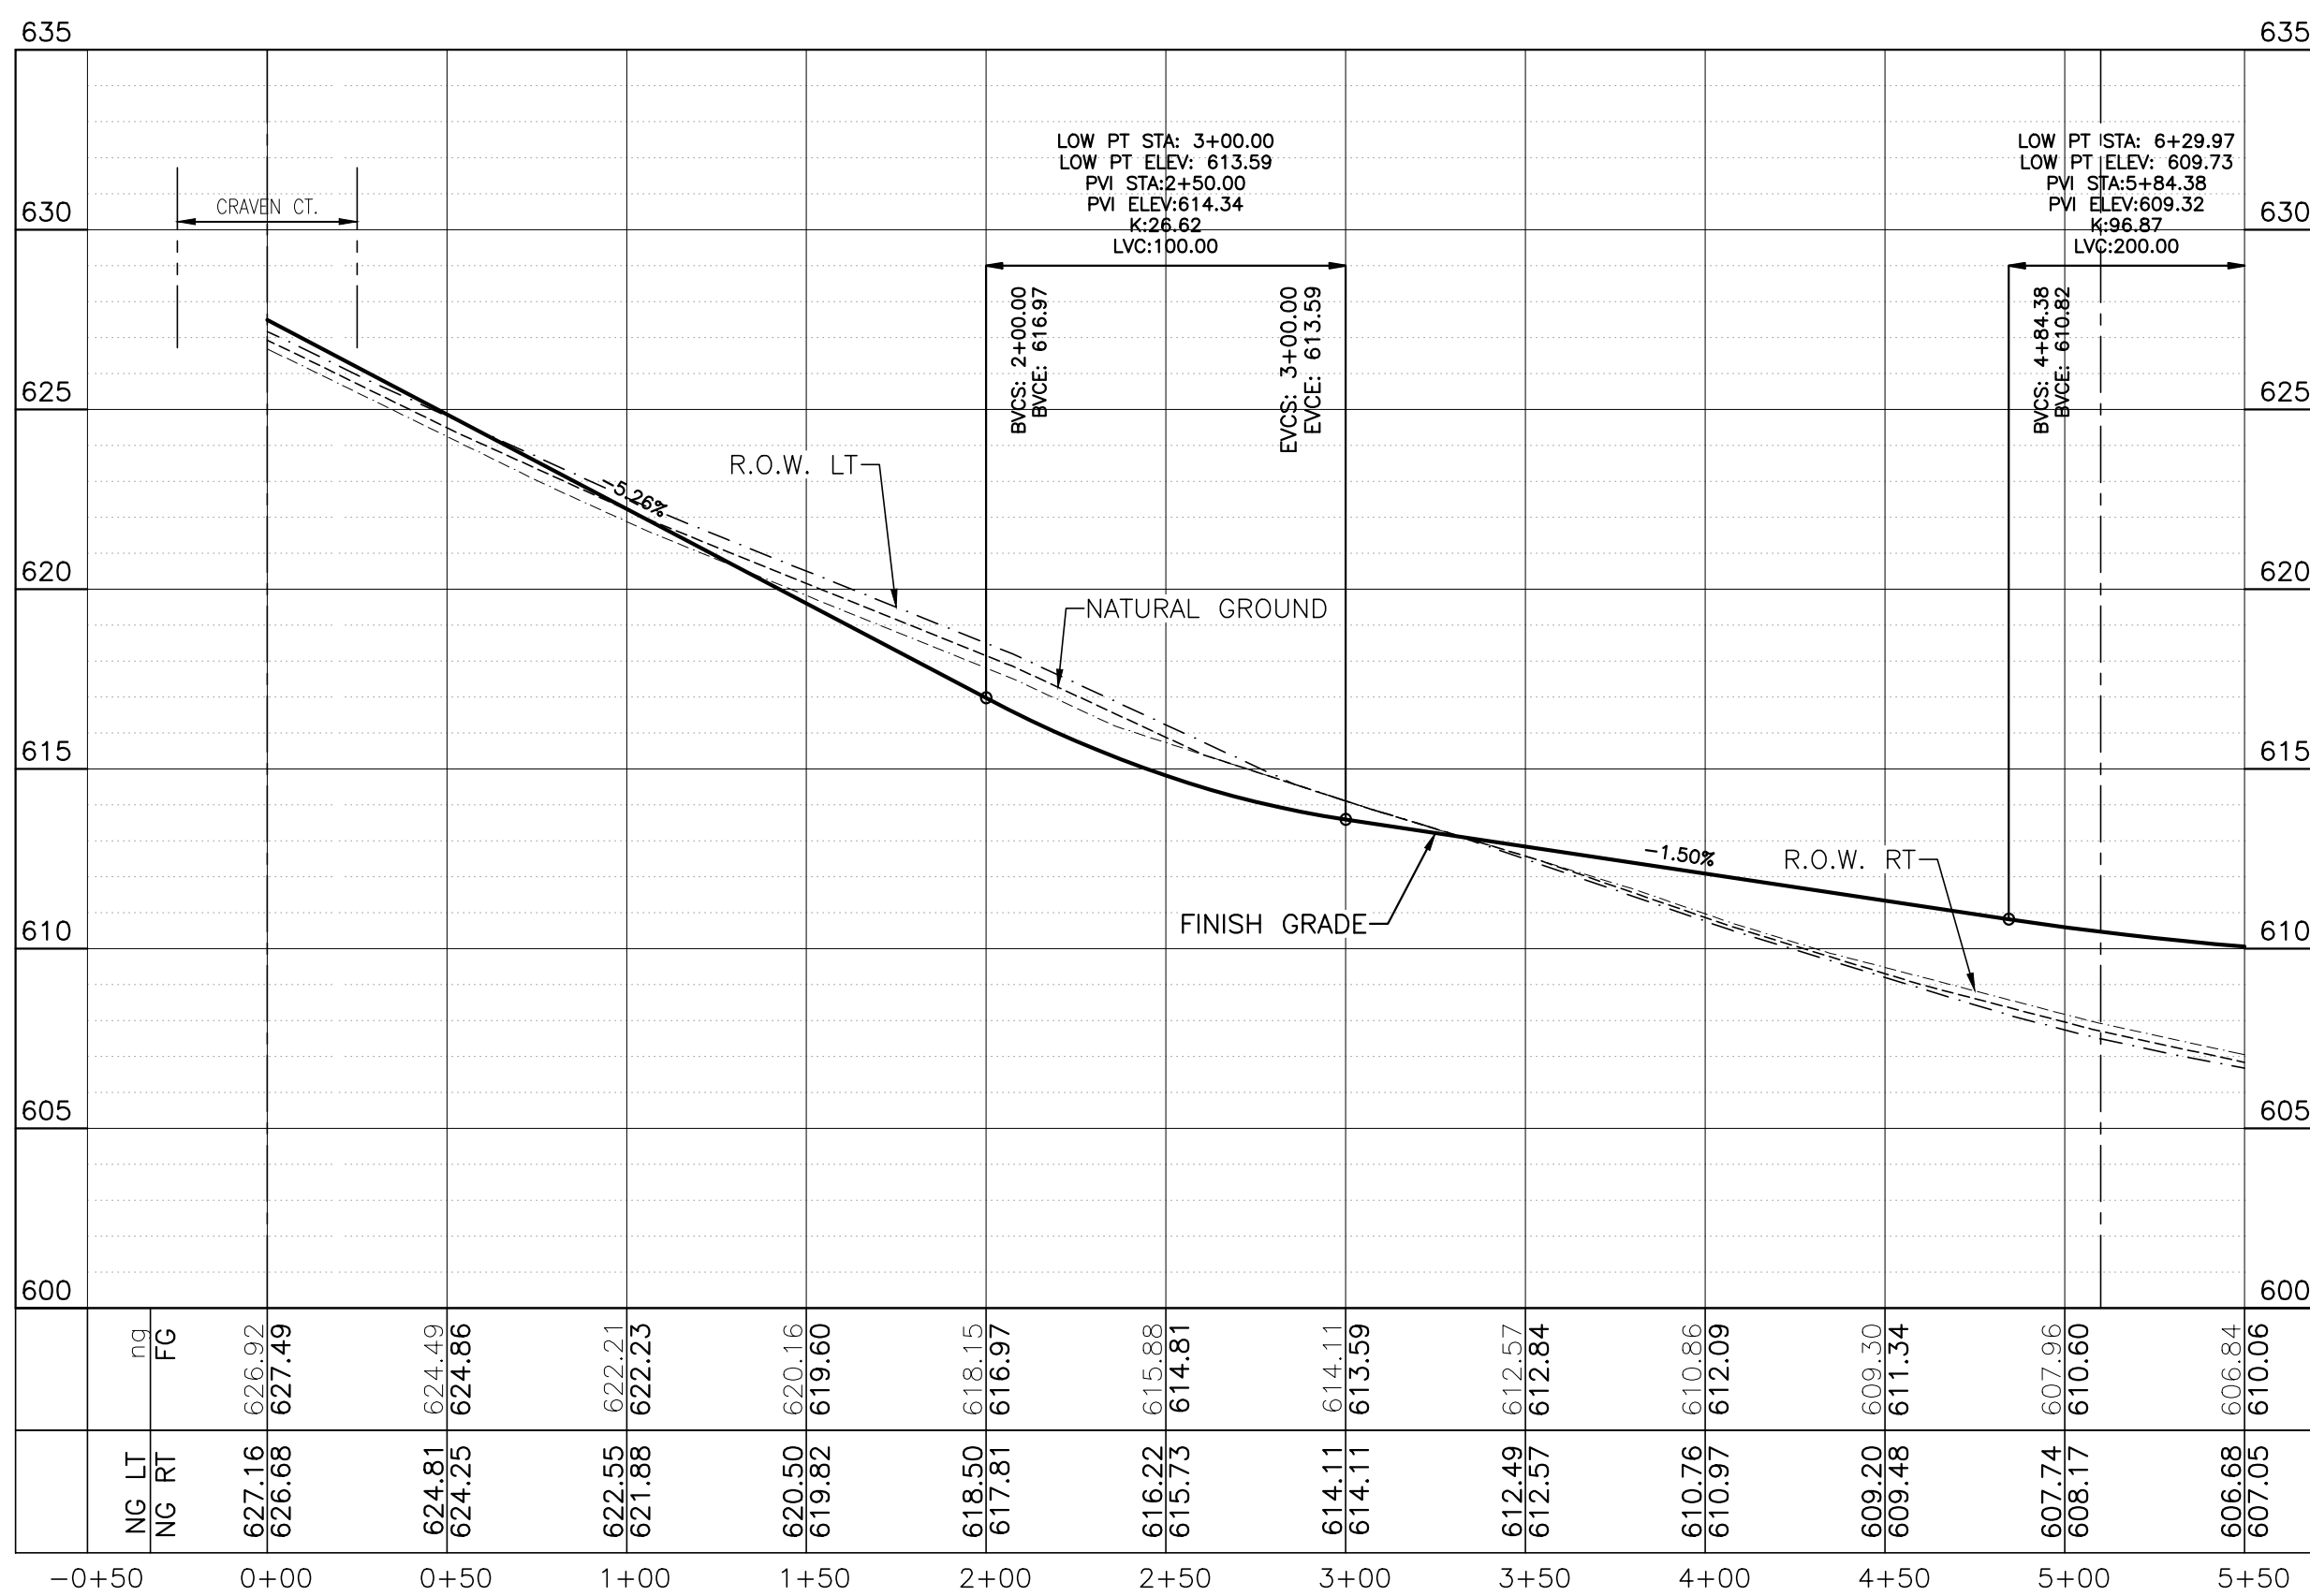

4 PROFILE - HOTSPUR RD
SCALE: HOR. 1"=50'
VERT. 1"=5'

Designed By: JPS
Drawn By: RXL
Checked By: EM
Approved By: JPS
File: Tract 8.0 Cadd\8.4 Plan Sheets\2.2
GOODISON DR AND HOTSPUR RD PLAN & PROFILE.dwg




SHERFEY
ENGINEERING
COMPANY, L.L.C.

T.B.P.E. FIRM REGISTRATION No. F-3132

104 Del Court
Suite 400
Laredo, Texas 78041
(956) 791-3511

PALOMA PARK SUBDIVISION
PHASE I

PLAT No. 22-11800343

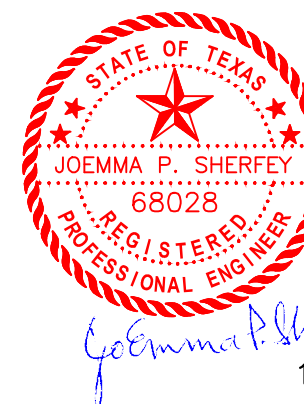

GOODISON DR AND HOTSPUR RD PLAN &
PROFILE

Scale:


Date: 11/10/2022

Revised: 12/19/2022

PROJ. NO. 8314

2.2

SHEET 2.2 OF 4.4

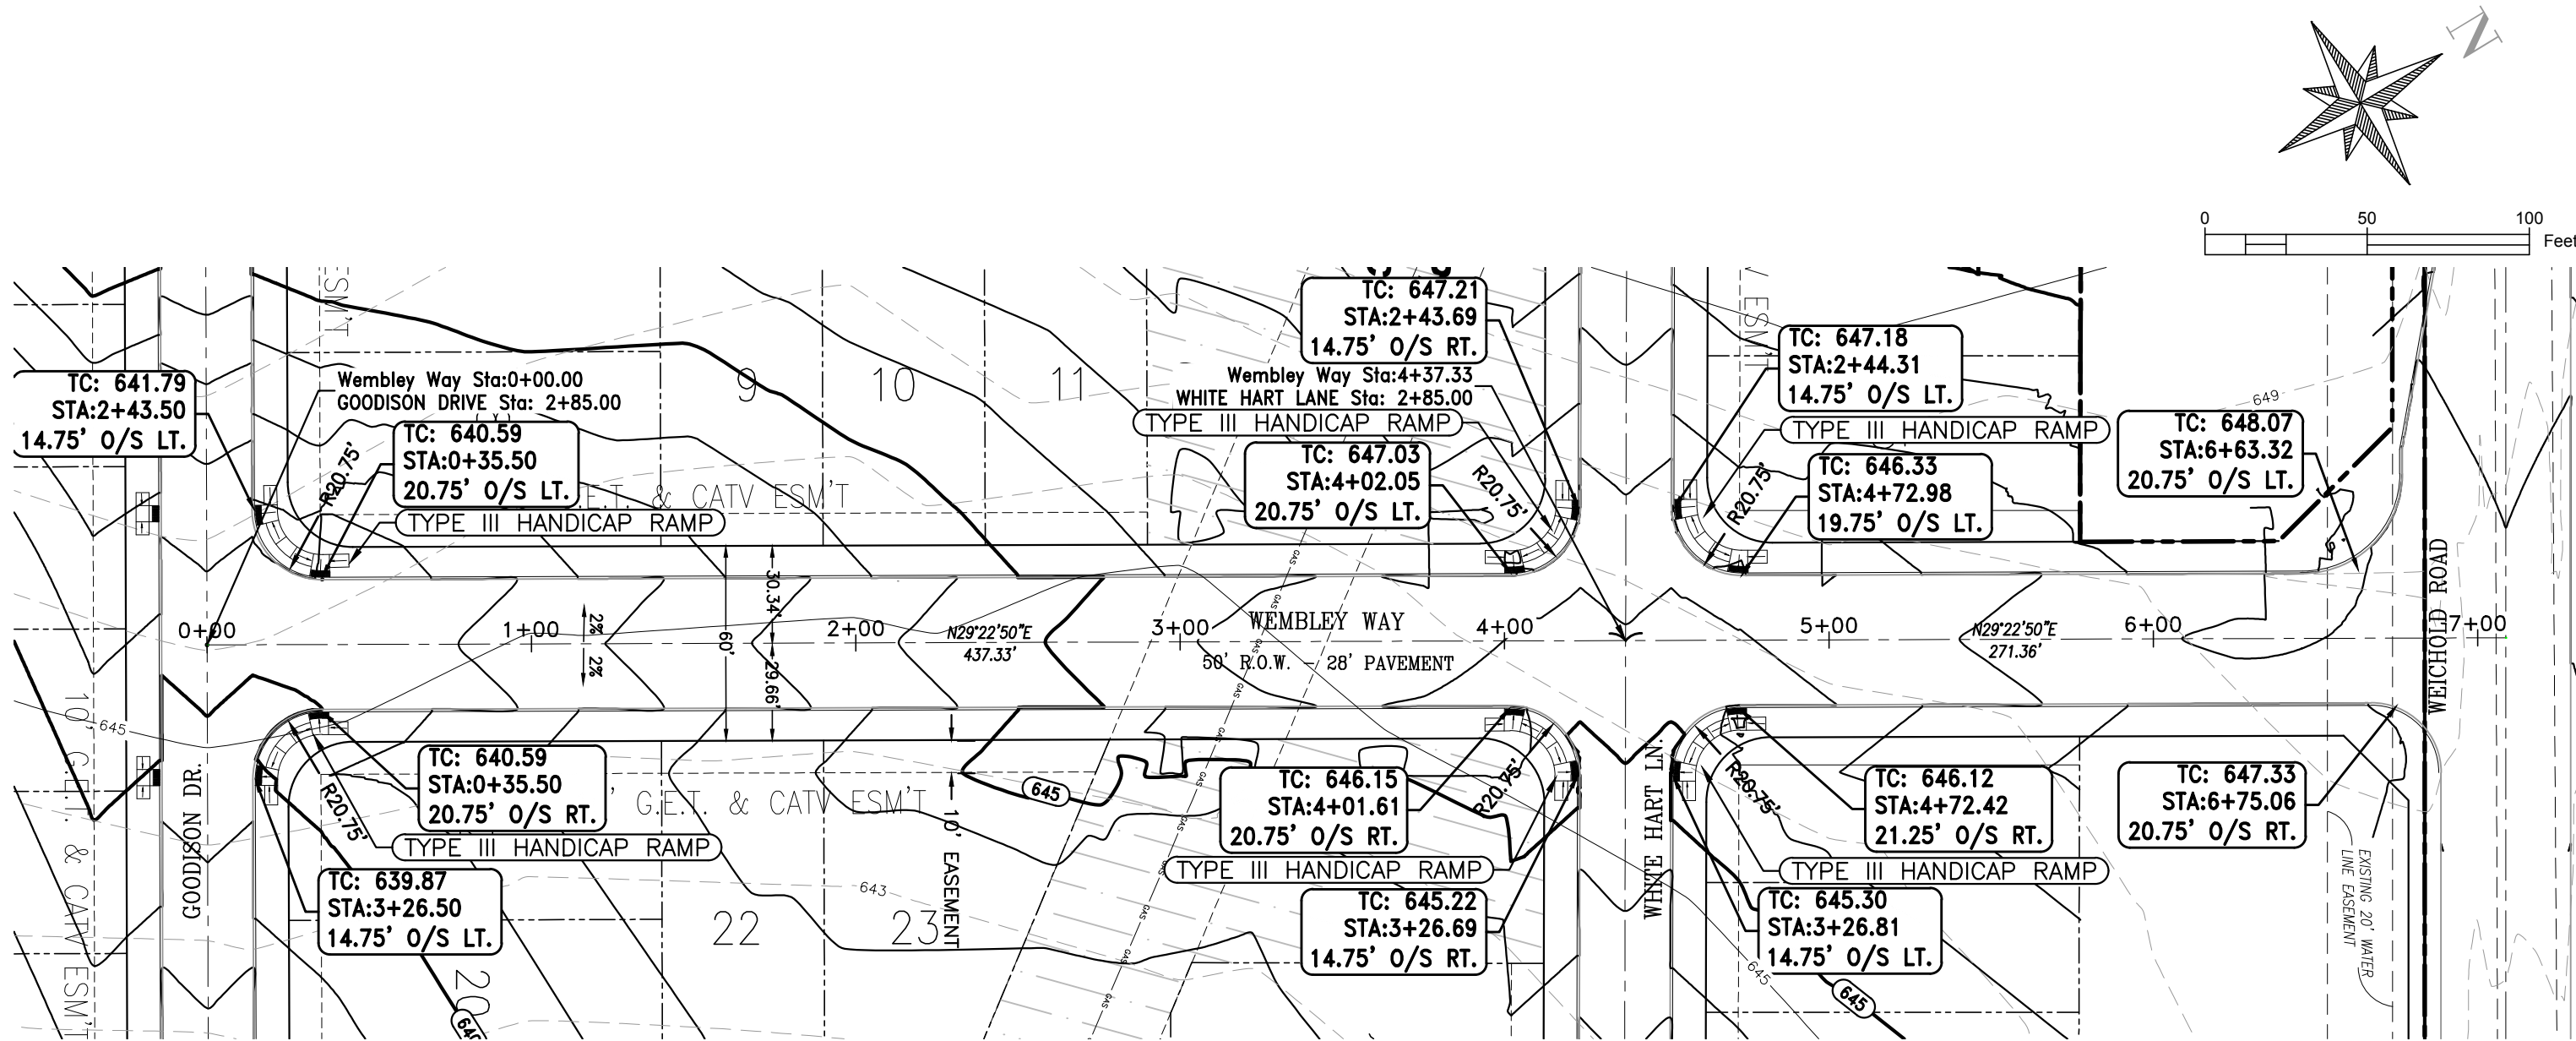


1 **PLAN - WEMBLEY WAY**
STA: 0+00 TO 2+46.46 SCALE: HOR. 1"=50'

LEGEND


- UNIT BOUNDARY
- STREET CENTER LINE
- PT POINT OF TANGENCY
- PC POINT OF CURVATURE
- TC TOP OF CURB
- STA STATION
- R RADIUS
- PROPOSED STREET FLOW
- 1 FT CONTOURS
- 5 FT CONTOURS
- PROPOSED 1FT. FINISH GRADE
- PROPOSED 5FT. FINISH GRADE
- PROPOSED WHEELCHAIR RAMP TYPE IV
- PROPOSED WHEELCHAIR RAMP TYPE III

NOTES


1. PROPOSED WATER LINES AND SEWER LINE ARE NOT SHOWN FOR CLARITY OF THE DRAWING.
2. SIDEWALKS TO BE CONSTRUCTED BY OTHERS.
3. RAMP TO BE CONSTRUCTED IN ACCORDANCE WITH DETAILS ON SHEET No. 2.14.

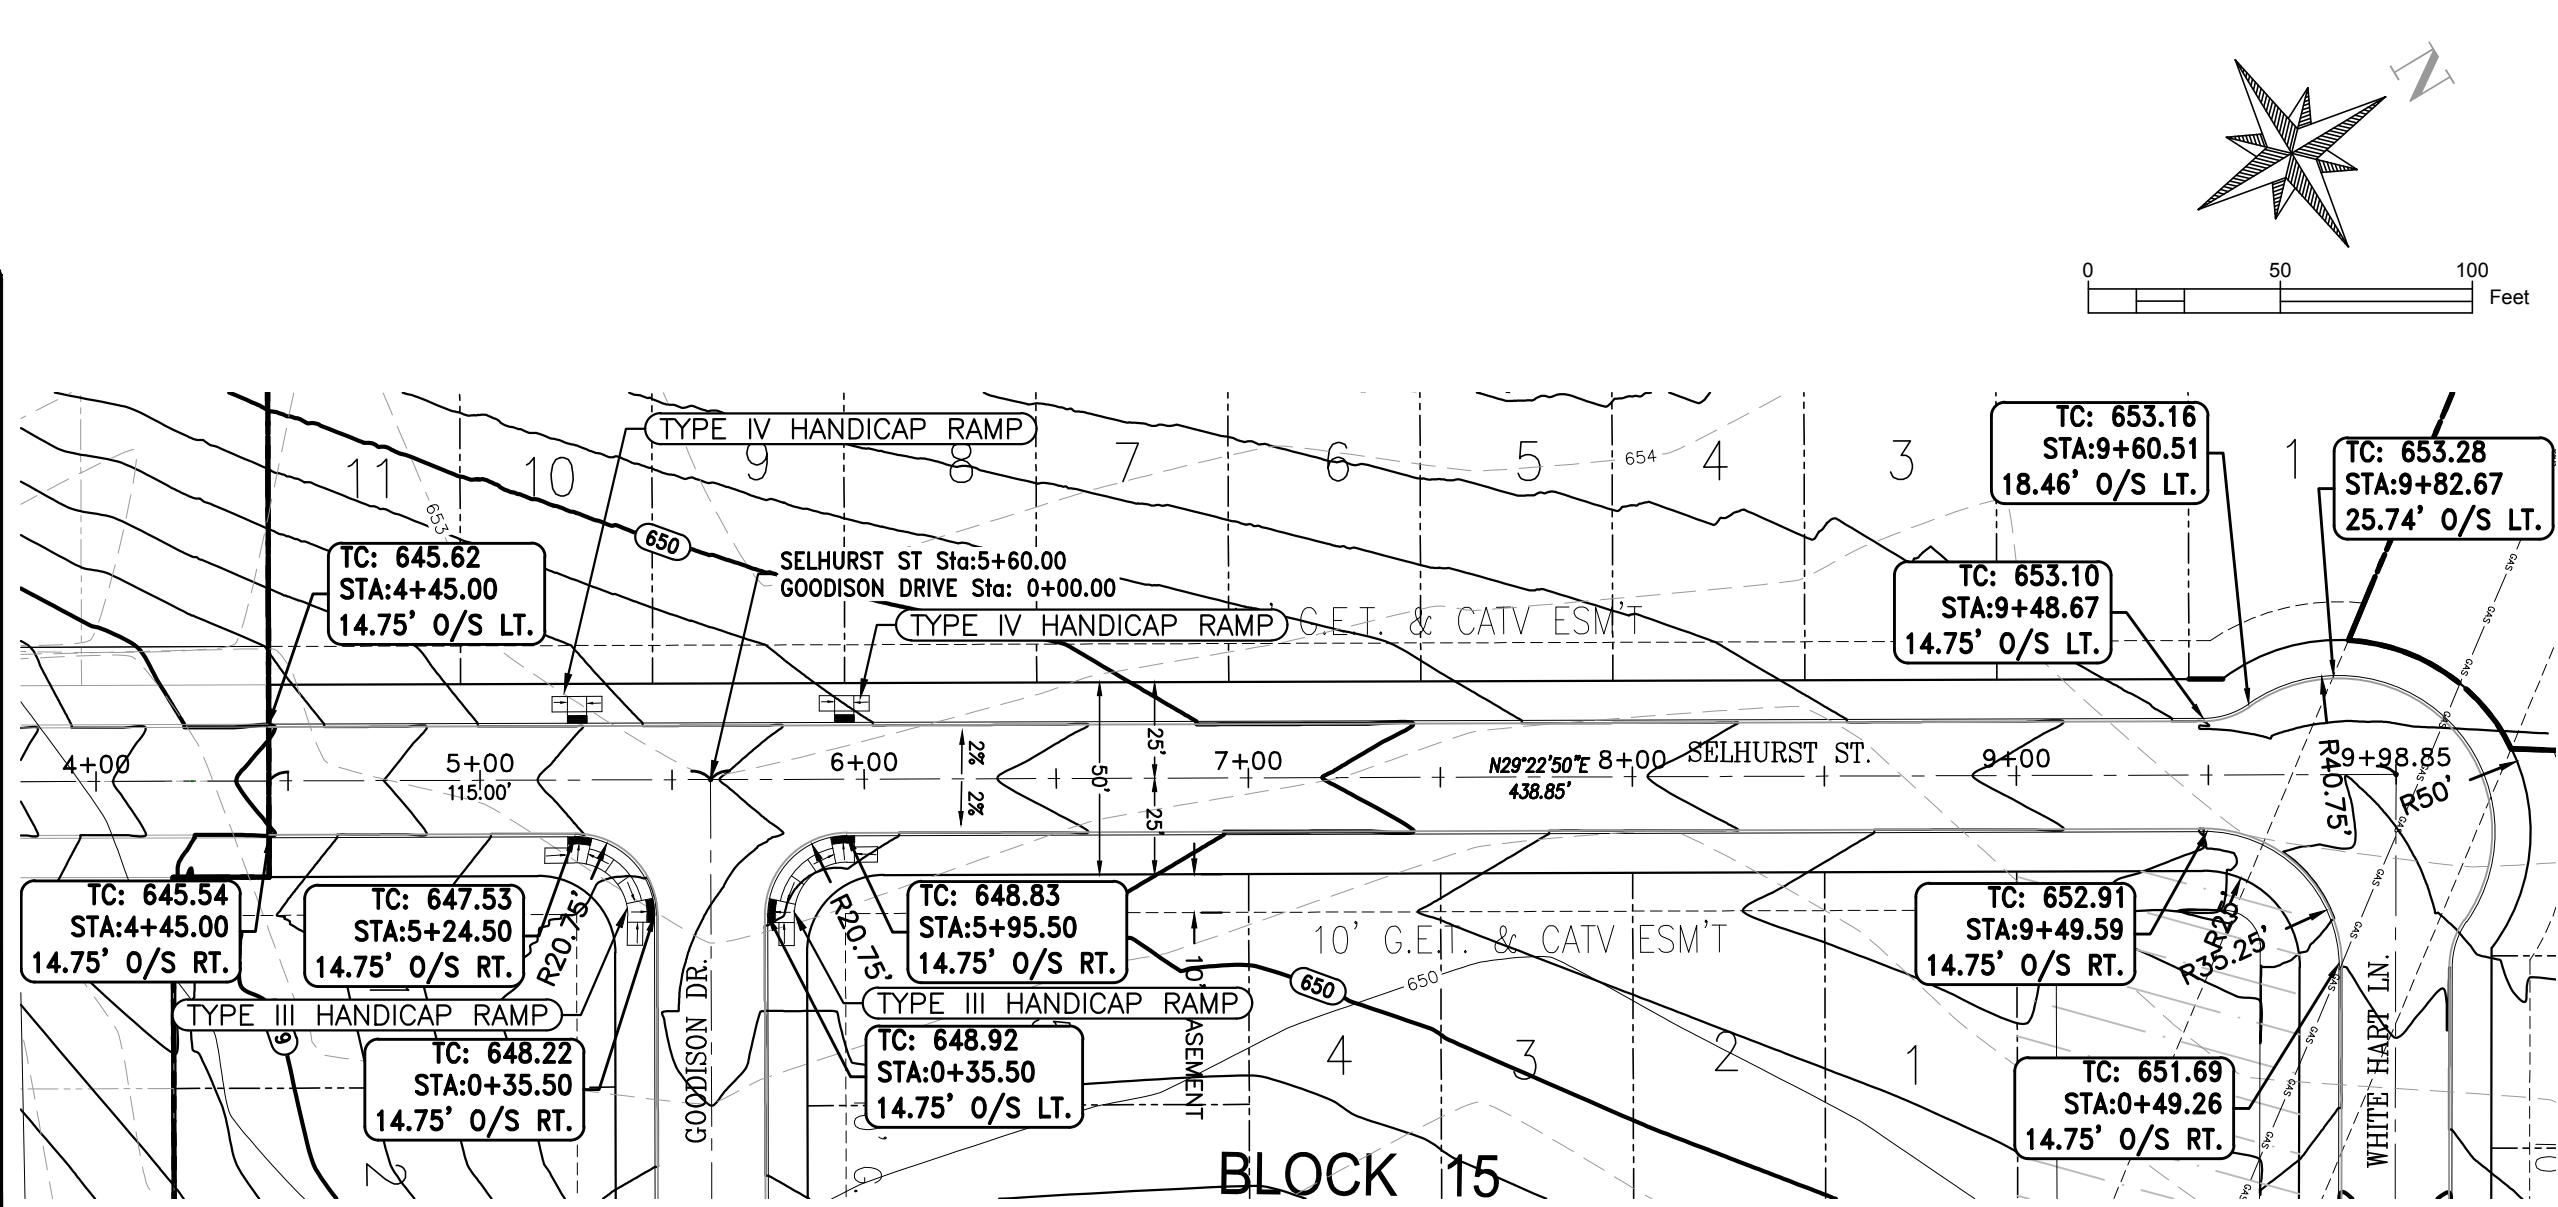

3 **PLAN - SELHURST STREET**
STA: 4+45 TO 9+98.85 SCALE: HOR. 1"=50'

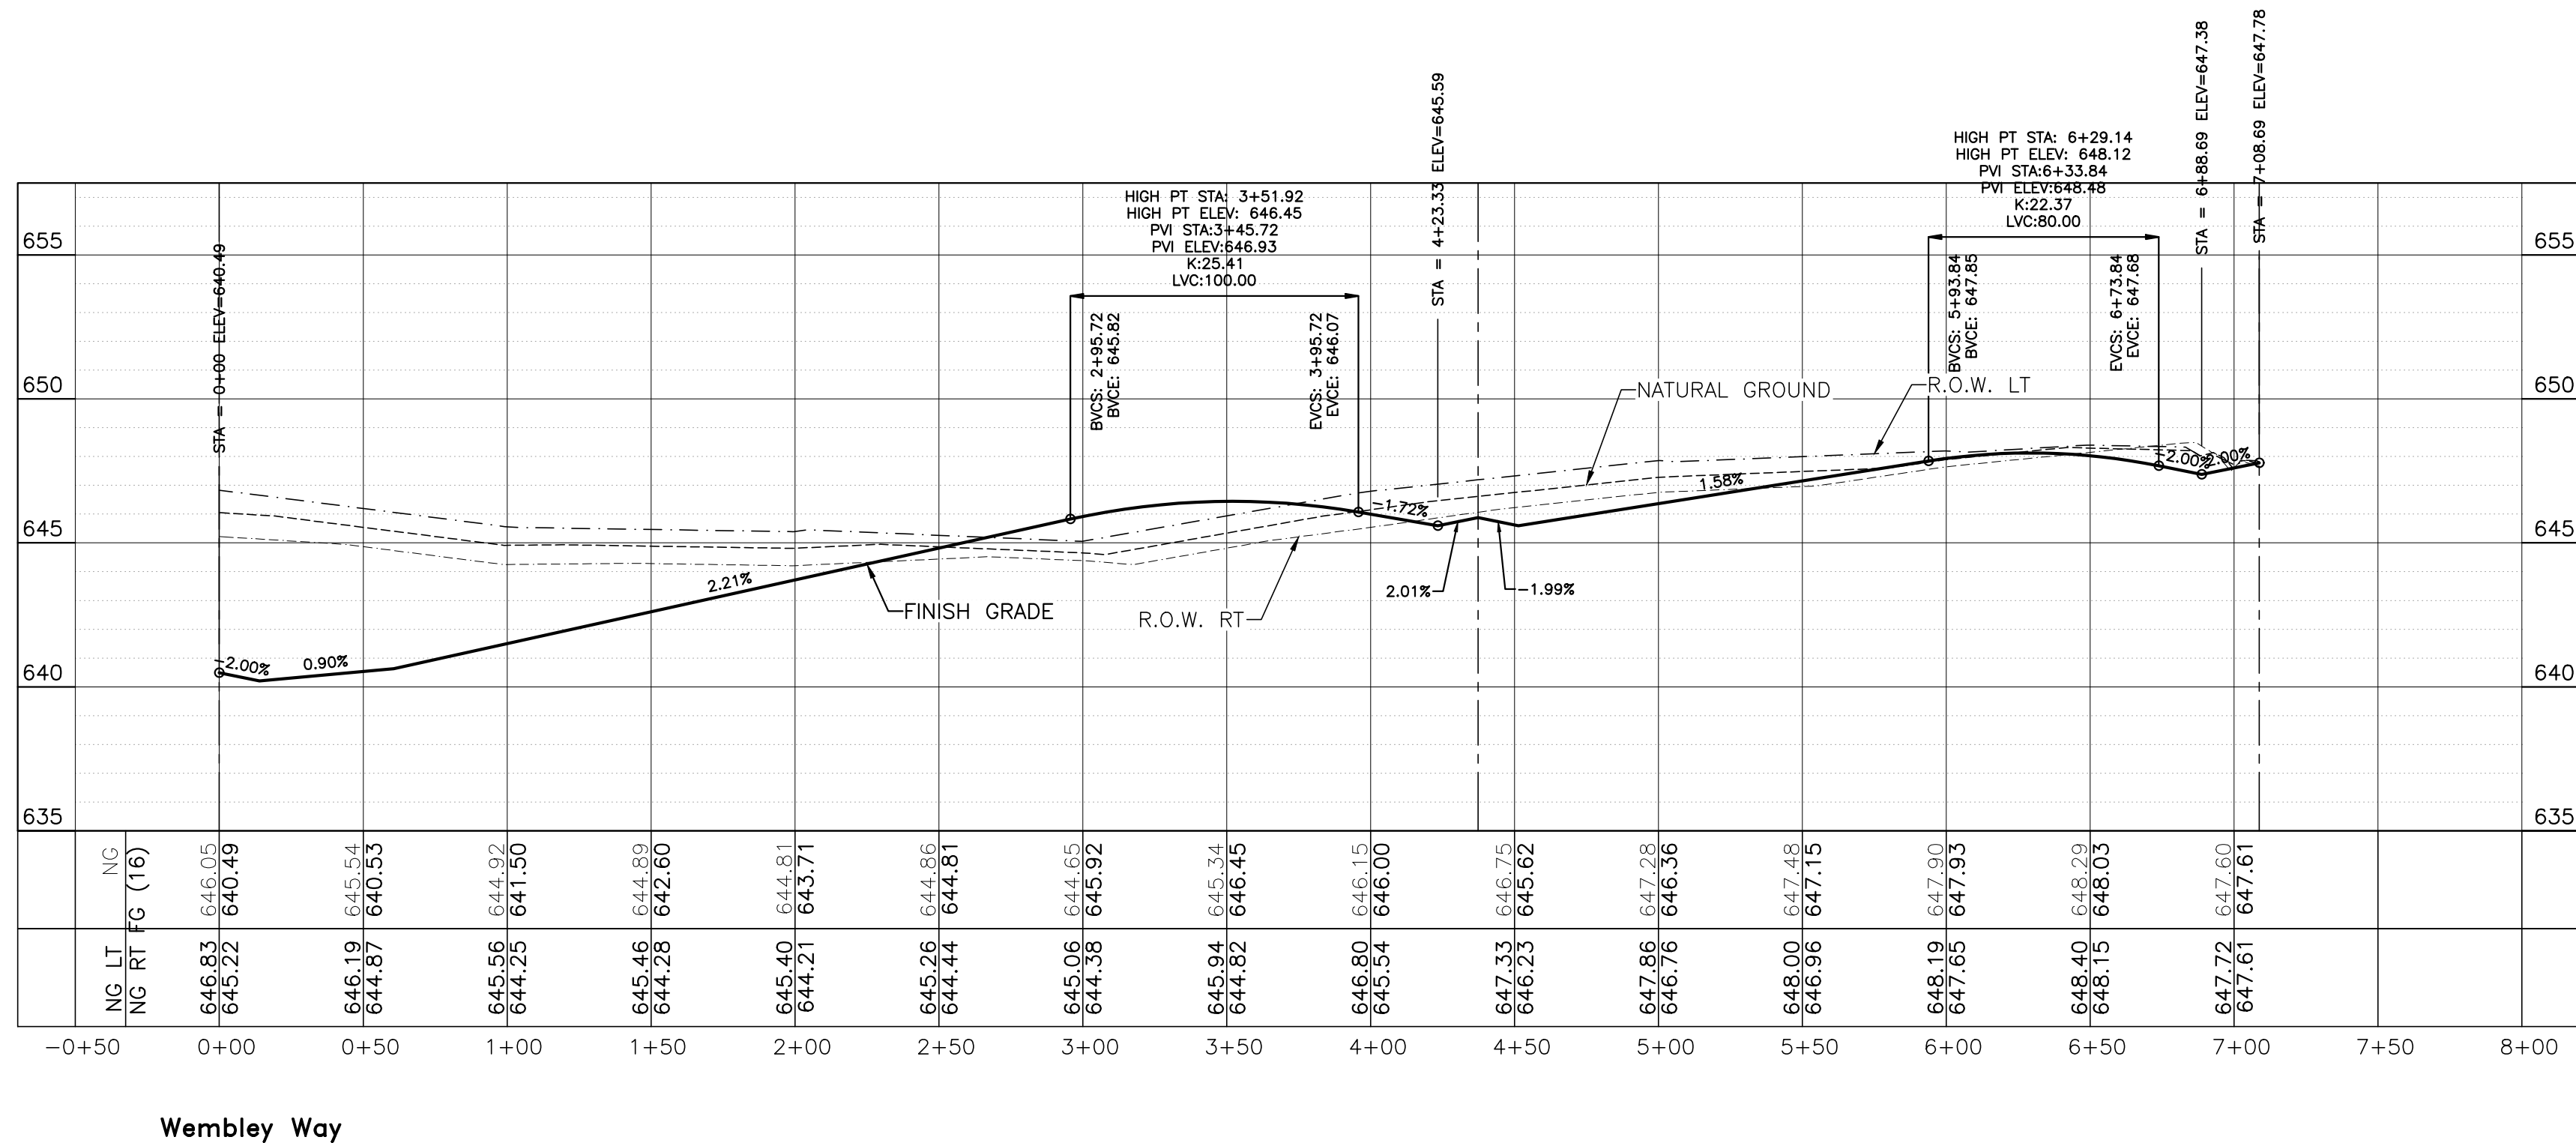


2 **PROFILE - WEMBLEY WAY**
SCALE: HOR. 1"=50'
VERT. 1"=5'

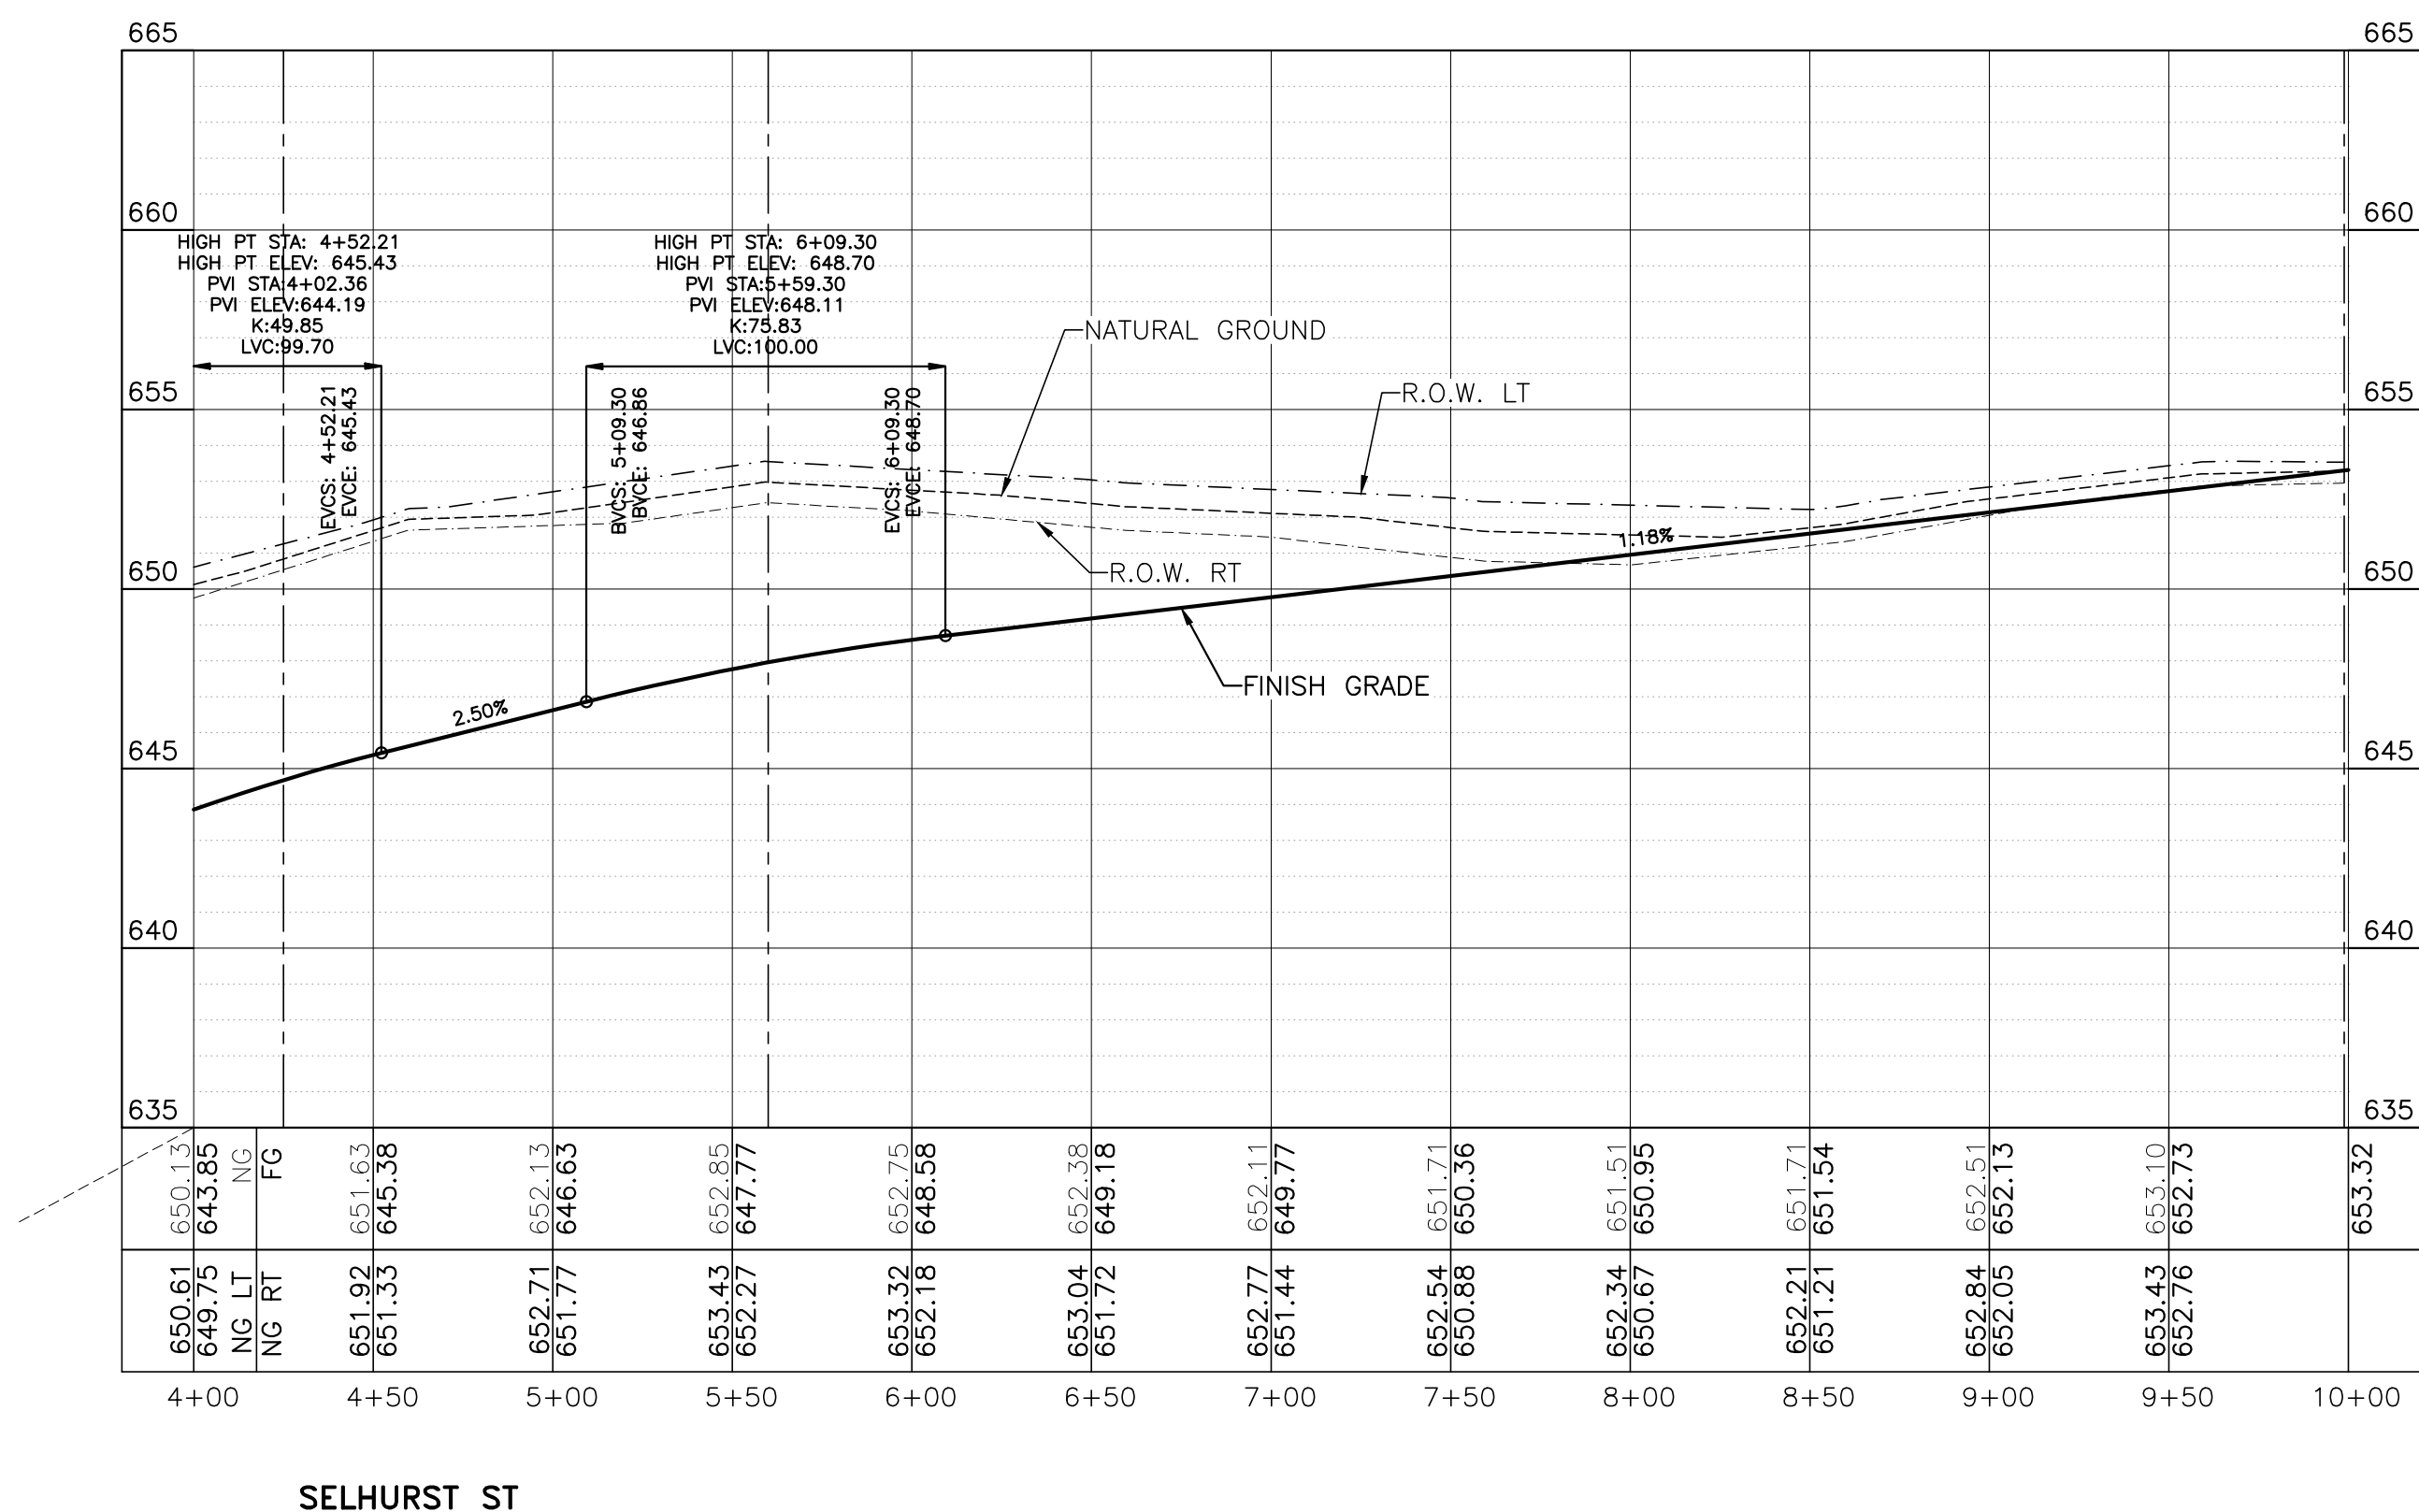

4 **PROFILE - SELHURST STREET**
SCALE: HOR. 1"=50'
VERT. 1"=5'

Designed By: JPS
Drawn By: RXL
Checked By: EM
Approved By: JPS
File: WEMBLEY WAY AND SELHURST ST PLAN & PROFILE

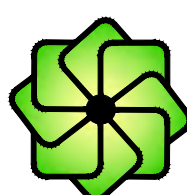

SHERFEY
ENGINEERING
COMPANY, L.L.C.

T.B.P.E. FIRM REGISTRATION No. F-3132

104 Del Court
Suite 400
Laredo, Texas 78041
(956) 791-3511

PALOMA PARK SUBDIVISION
PHASE I
PLAT No. 22-11800343



12/19/2022

WEMBLEY WAY AND SELHURST ST
PLAN & PROFILE

Scale:


Date: 11/10/2022

Revised: 12/19/2022


PROJ. NO. 8314

2.3

SHEET 2.3 OF 4.4

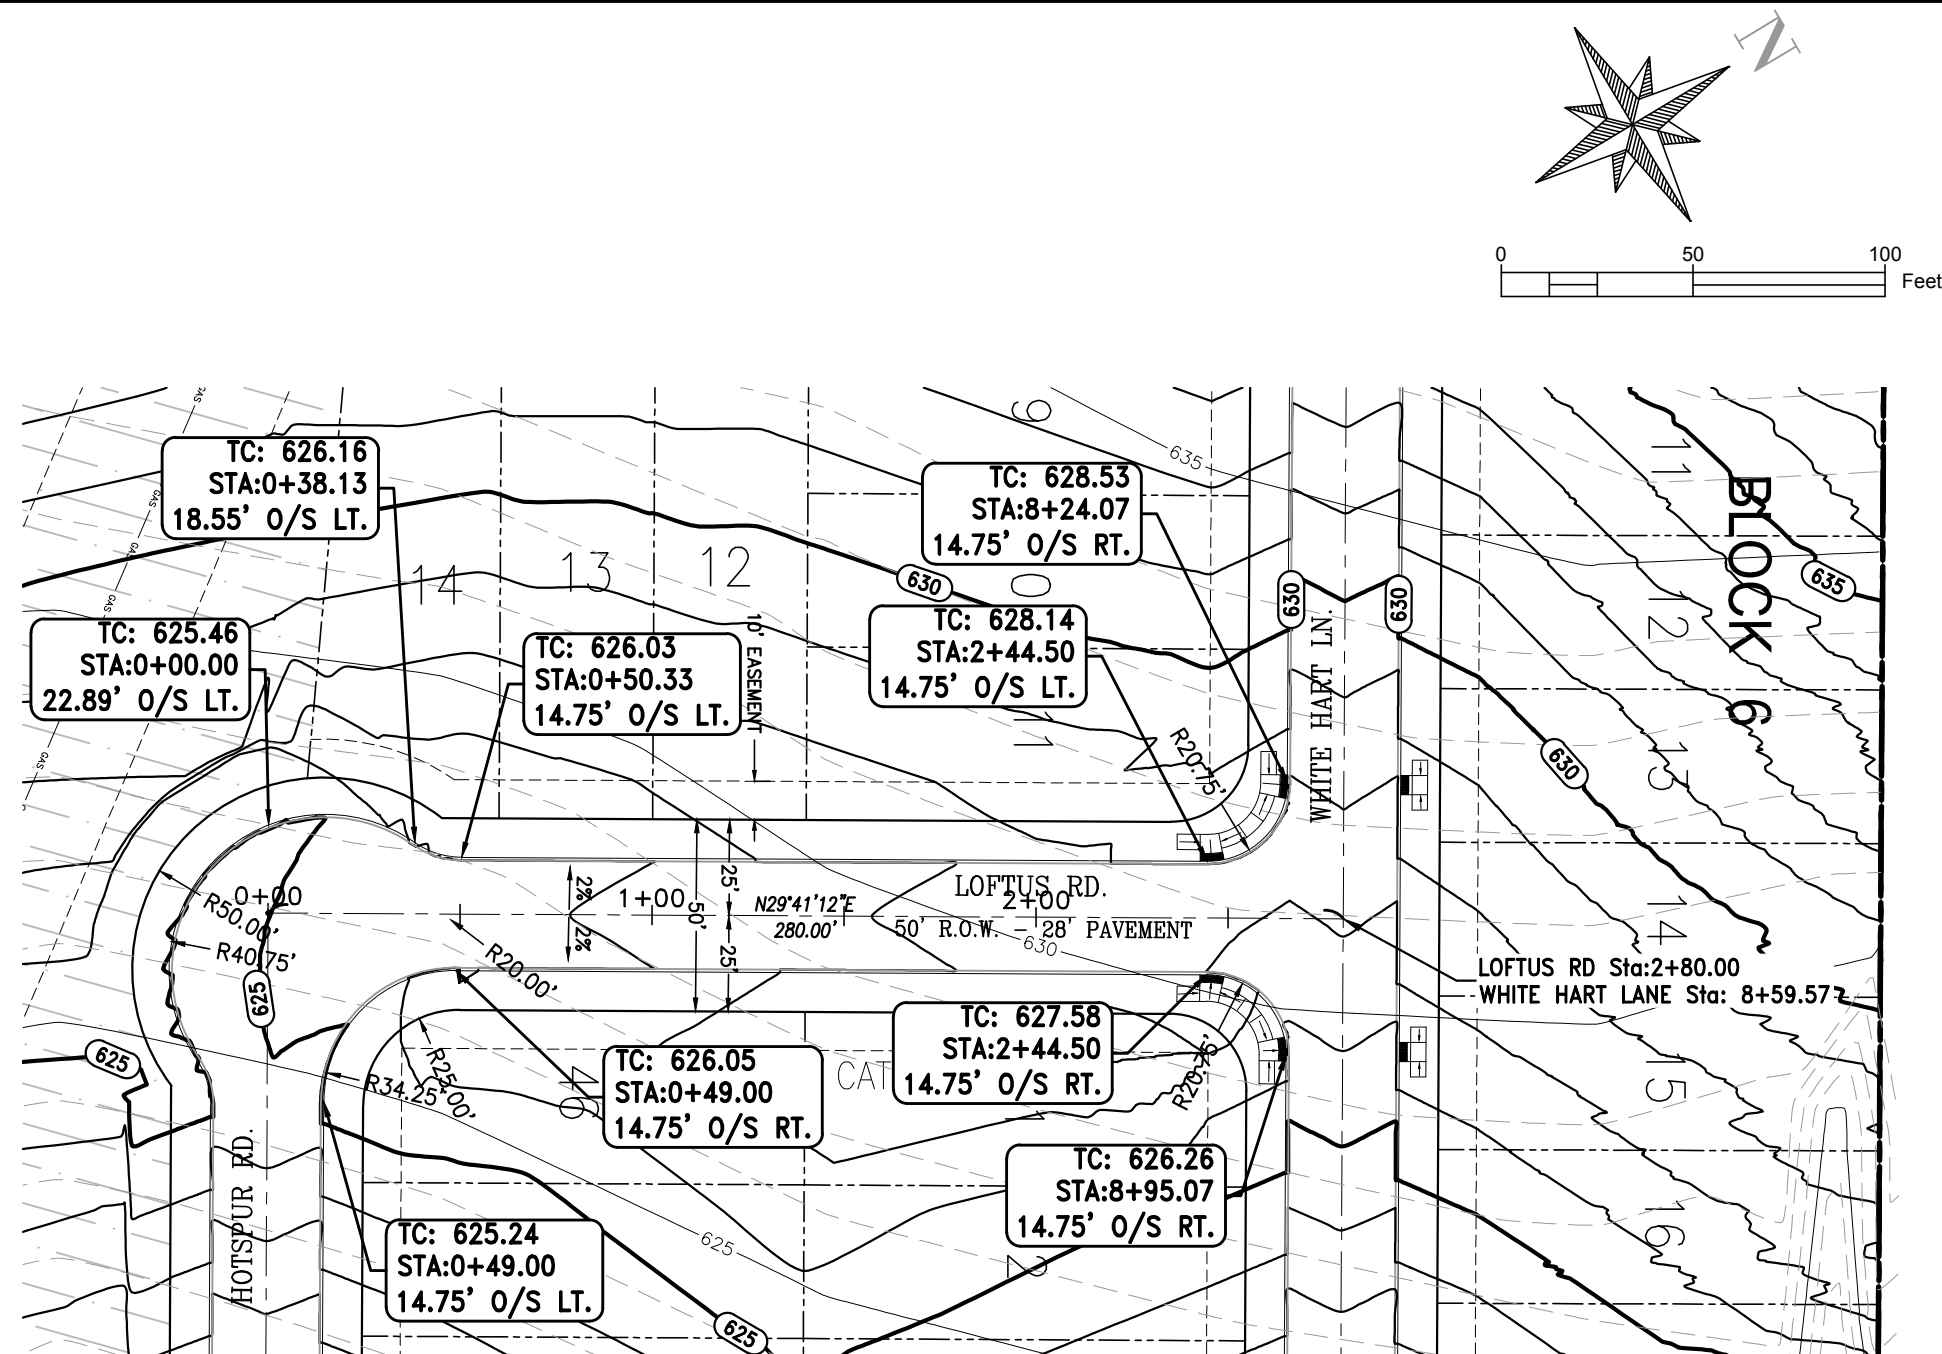


1 **PLAN - LOFTUS RD.**
STA: 0+00 TO 2+80 SCALE: HOR. 1"=50'

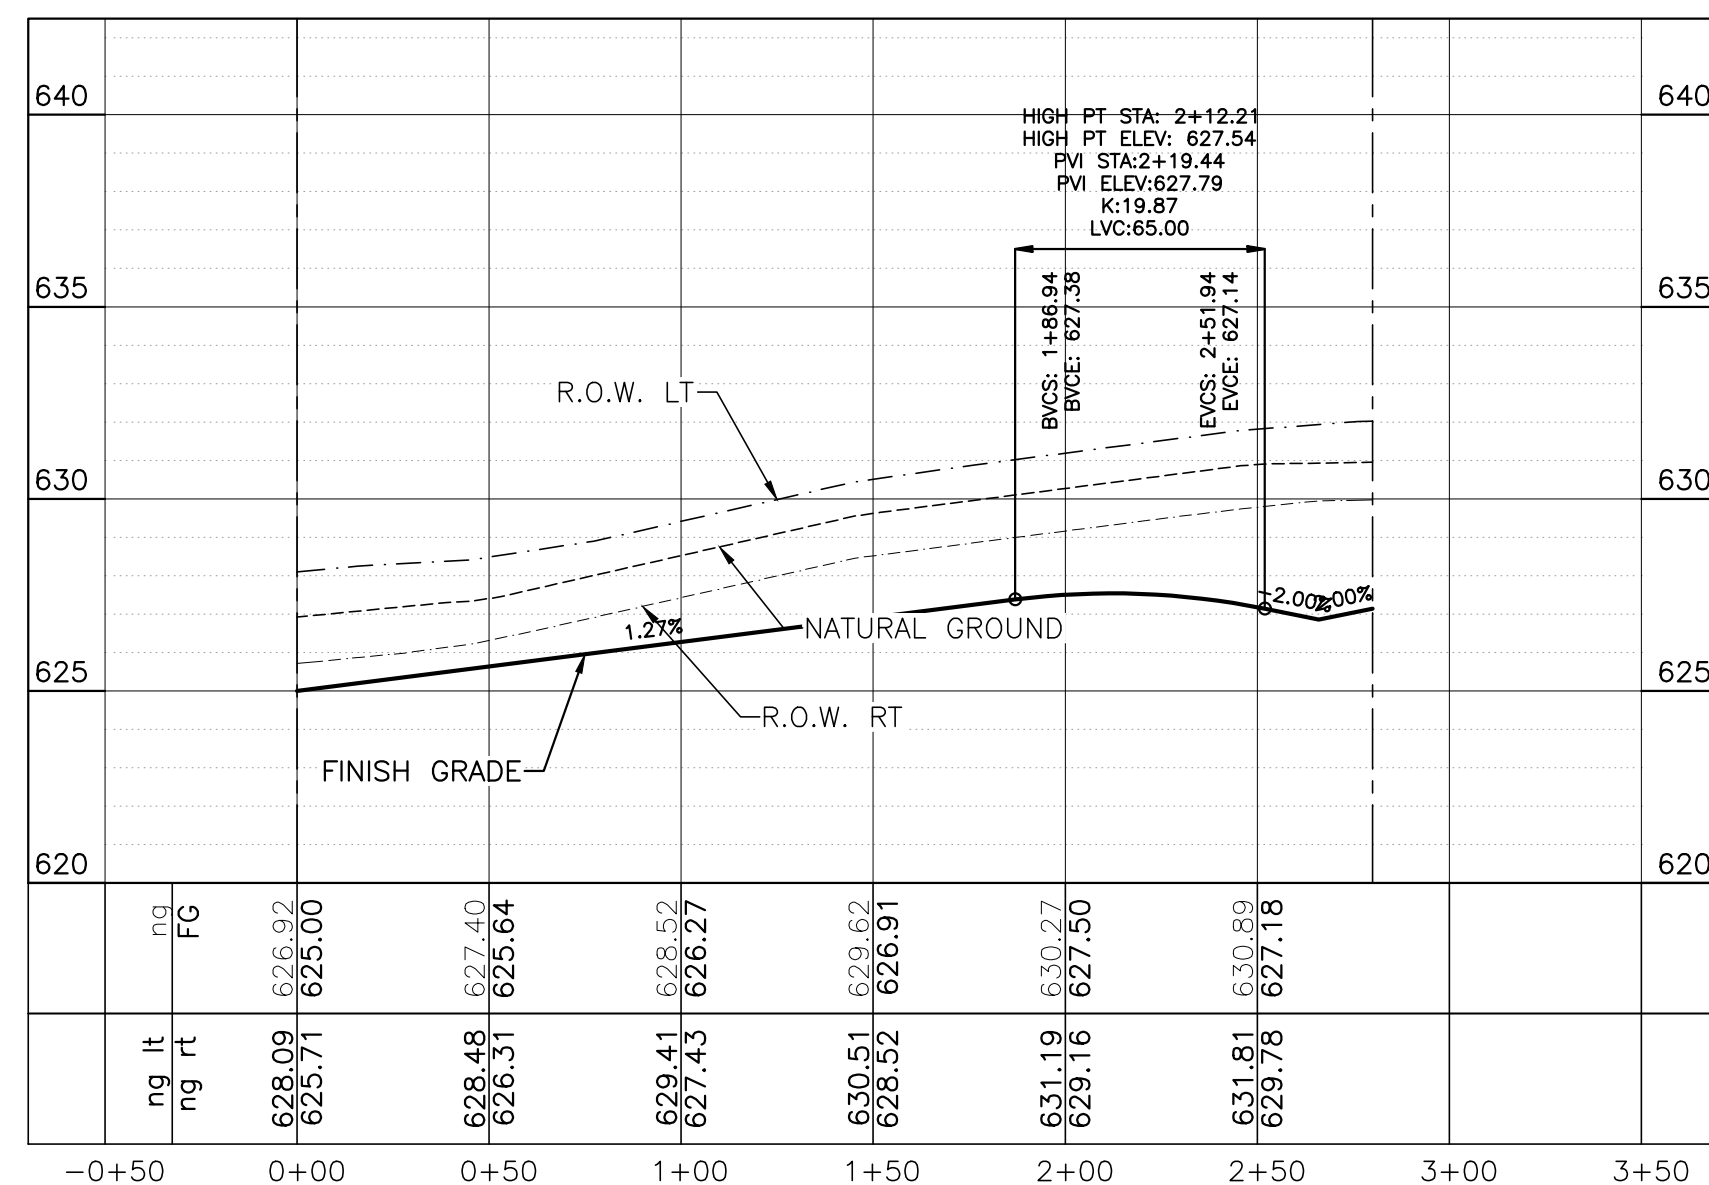


2 **PROFILE - LOFTUS RD**
SCALE: HOR. 1"=50'
VERT. 1"=5'

- NOTES**
1. PROPOSED WATER LINES AND SEWER LINE ARE NOT SHOWN FOR CLARITY OF THE DRAWING.
 2. SIDEWALKS TO BE CONSTRUCTED BY OTHERS.
 3. RAMPS TO BE CONSTRUCTED IN ACCORDANCE WITH DETAILS ON SHEET No. 2.14.

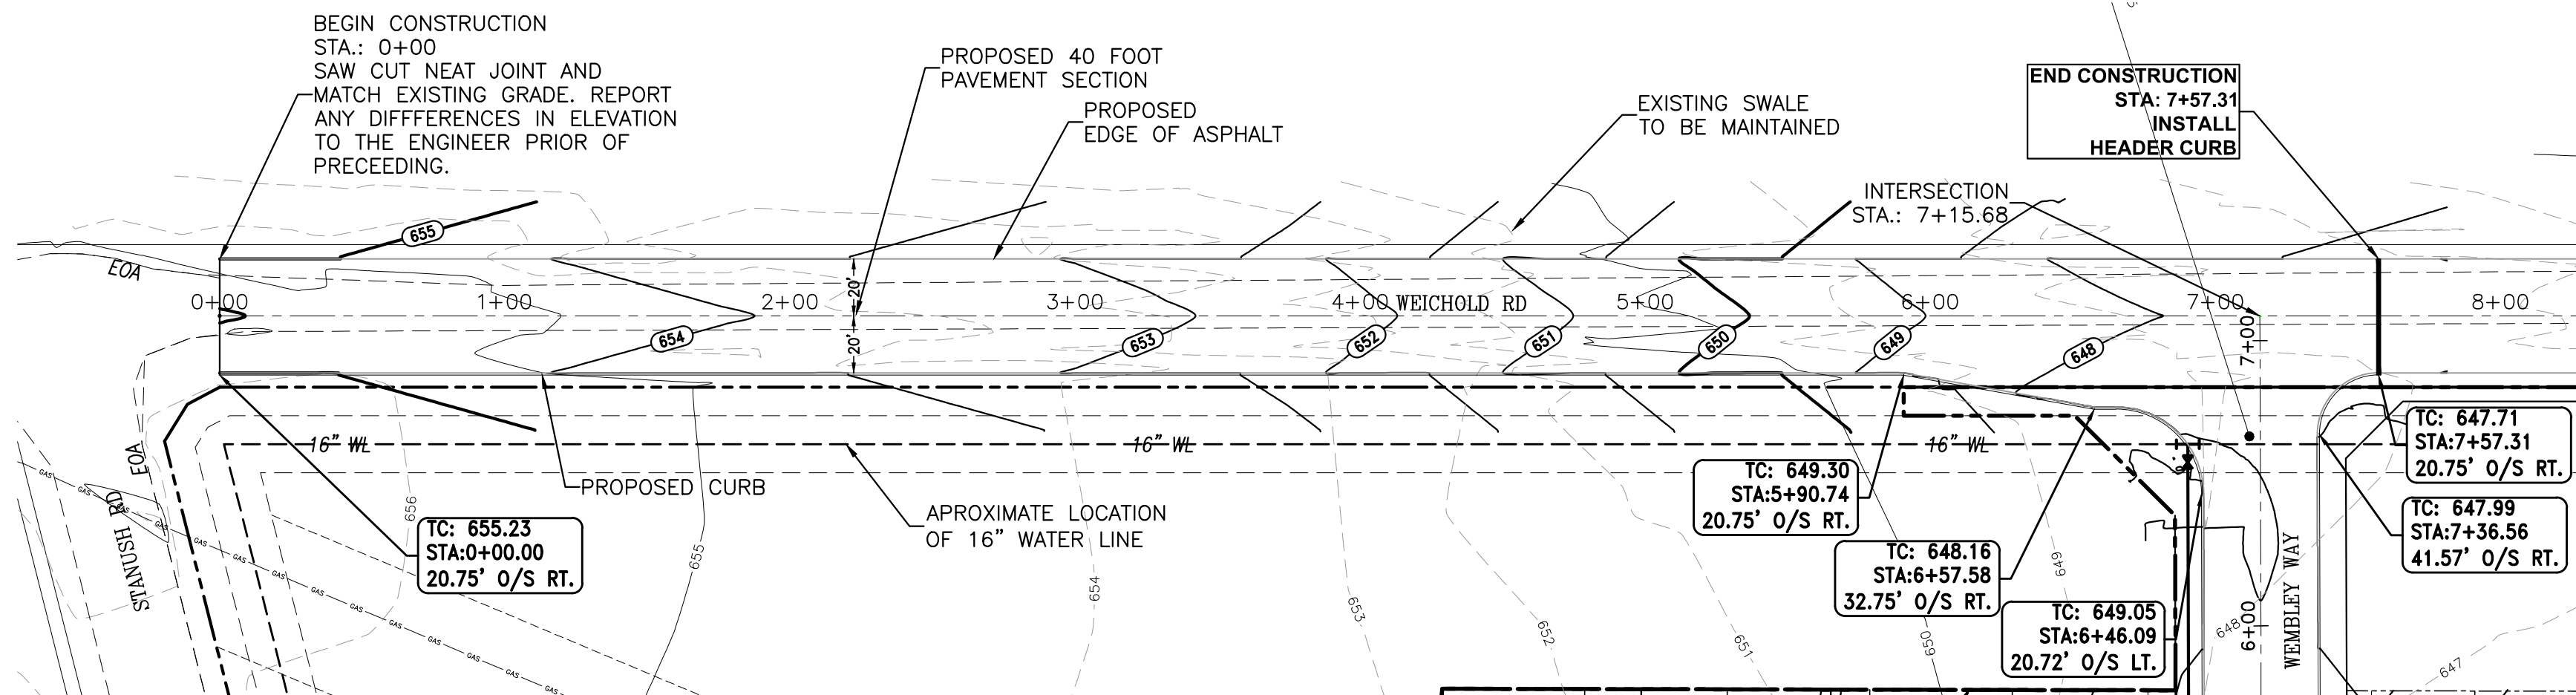

3 **PLAN - WEICHOLD RD**
STA: 0+00 TO 7+57.31 SCALE: HOR. 1"=50'

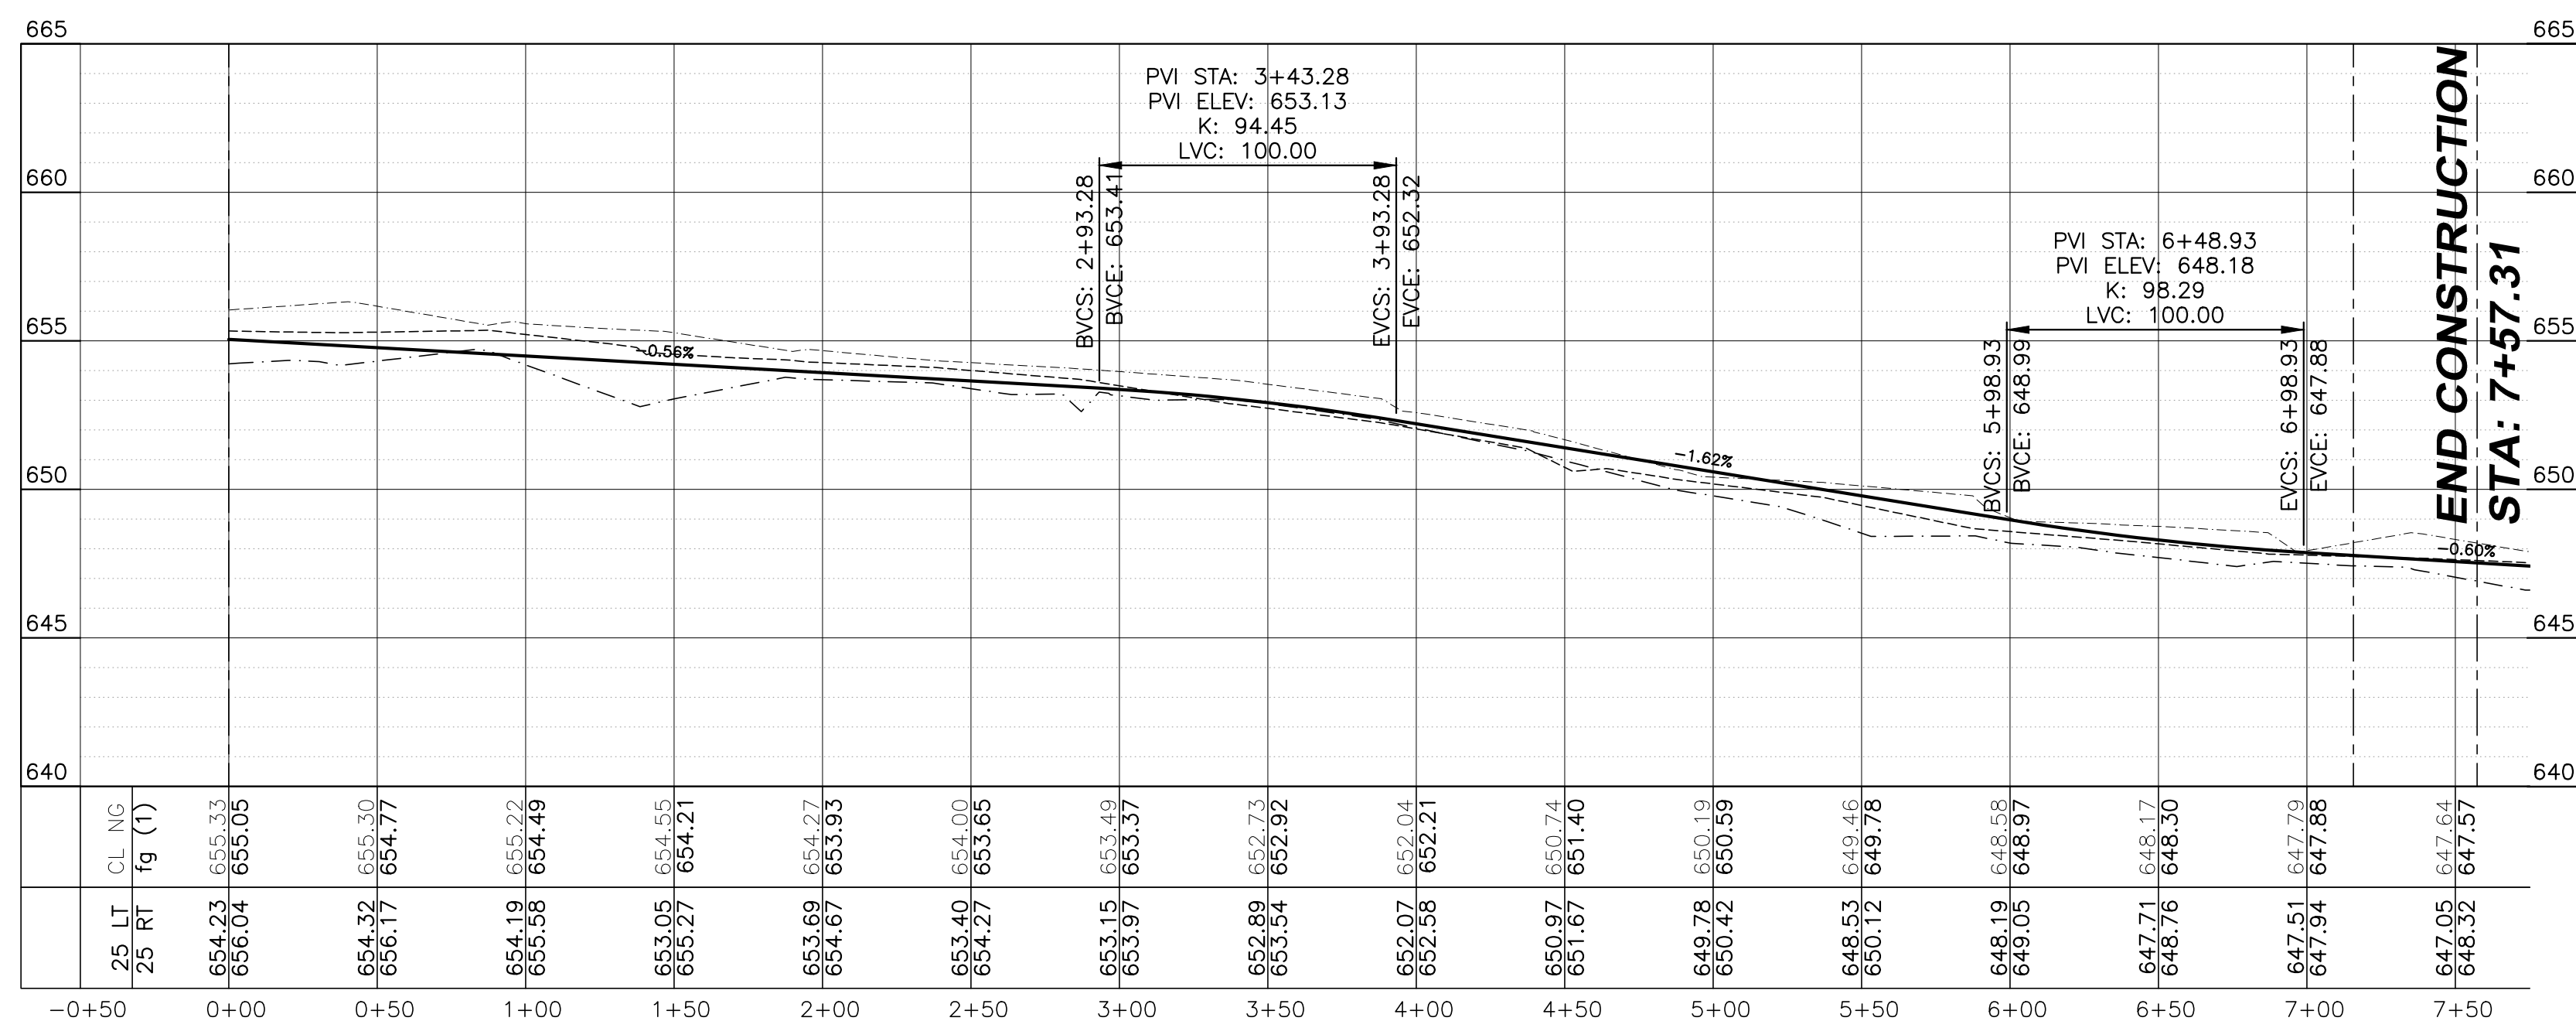

4 **PROFILE - WEICHOLD RD**
SCALE: HOR. 1"=50'
VERT. 1"=5'

LEGEND	
UNIT BOUNDARY	1 FT CONTOURS
STREET CENTER LINE	5 FT CONTOURS
PT POINT OF TANGENCY	PROPOSED 1FT. FINISH GRADE
PC POINT OF CURVATURE	PROPOSED 5FT. FINISH GRADE
TC TOP OF CURB	PROPOSED WHEELCHAIR RAMP TYPE IV
STA STATION	PROPOSED WHEELCHAIR RAMP TYPE III
R RADIUS	
PROPOSED STREET FLOW	
EXISTING GAS LINE	


Designed By: JPS
Drawn By: RXL
Checked By: EM
Approved By: JPS
File: K:\Open Projects\8314.00 100-Acre Woods Tract\8.0 Cadd\8.4 Plan Sheets\2.4 LOFTUS RD PLAN AND PROFILE.dwg



SHERFEY
ENGINEERING
COMPANY, L.L.C.
T.B.P.E. FIRM REGISTRATION No. F-3132

104 Del Court
Suite 400
Laredo, Texas 78041
(956) 791-3511

PALOMA PARK SUBDIVISION
PHASE I
PLAT No. 22-11800343

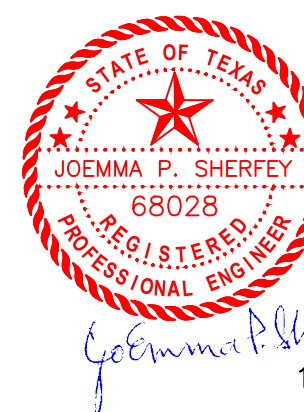


































LOFTUS RD AND WEICHOLD RD
PLAN AND PROFILE

Scale: Date: 11/10/2022 Revised: 12/19/2022 SHEET 2.4 OF 4.4

PROJ. NO. 8314

2.4

X:\Open Projects\8314.00 - 100-Acre Woods Tract\8.0 Cross Sections\1.dwg, 2.5 WHITE HART LN AND SELHURST ST. CROSS SECTIONS, 11/17/2022 11:21:02 AM, DWG To PDF PLOT3

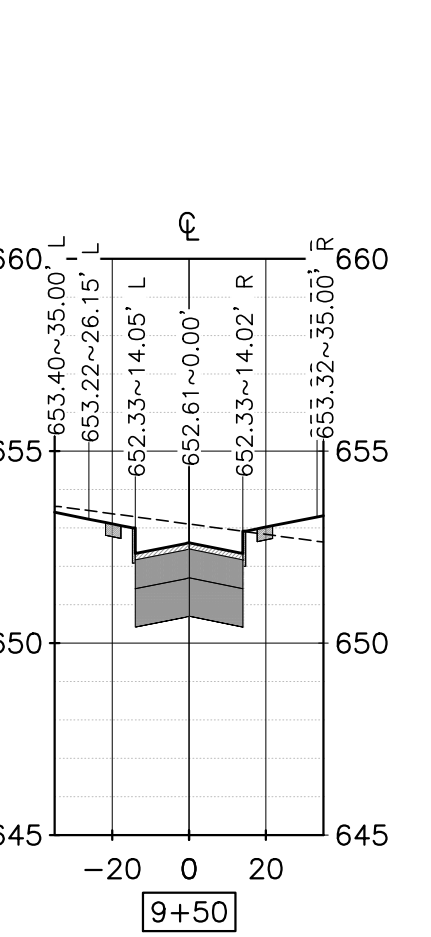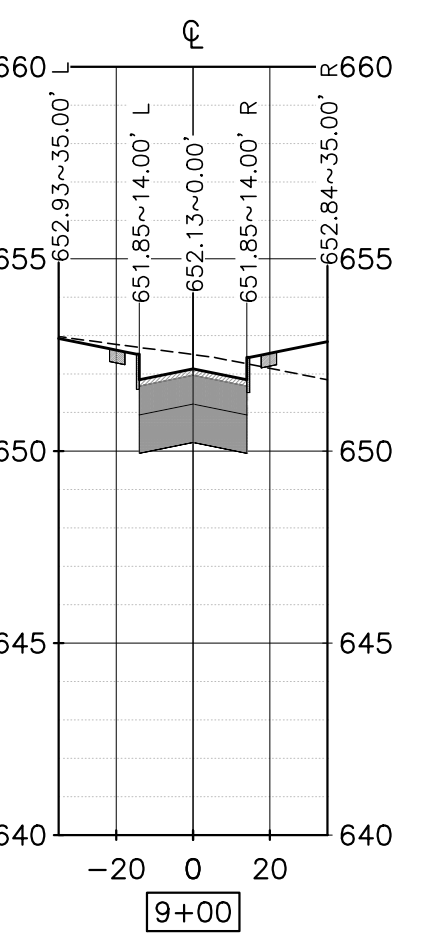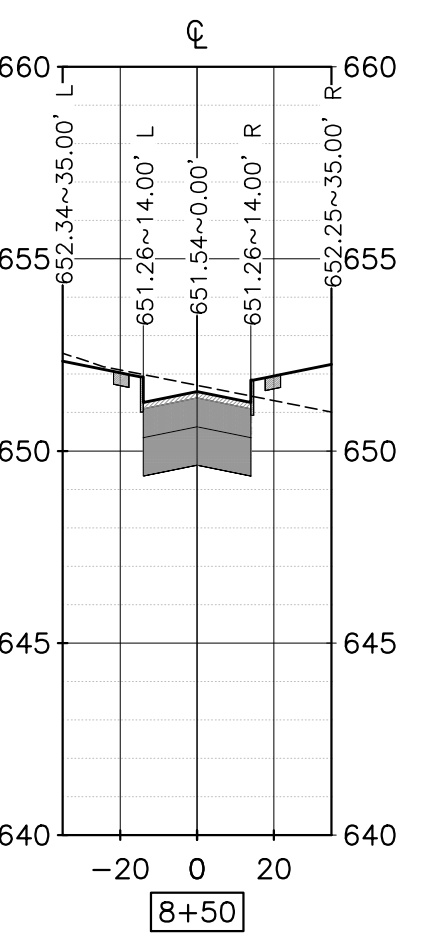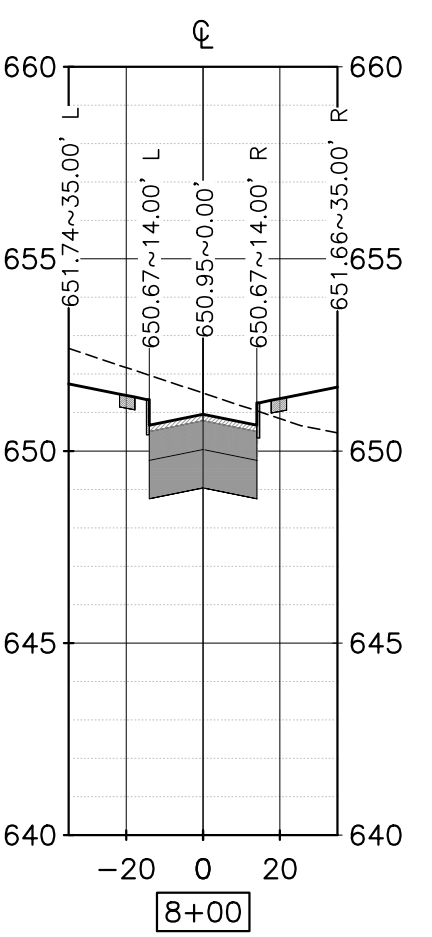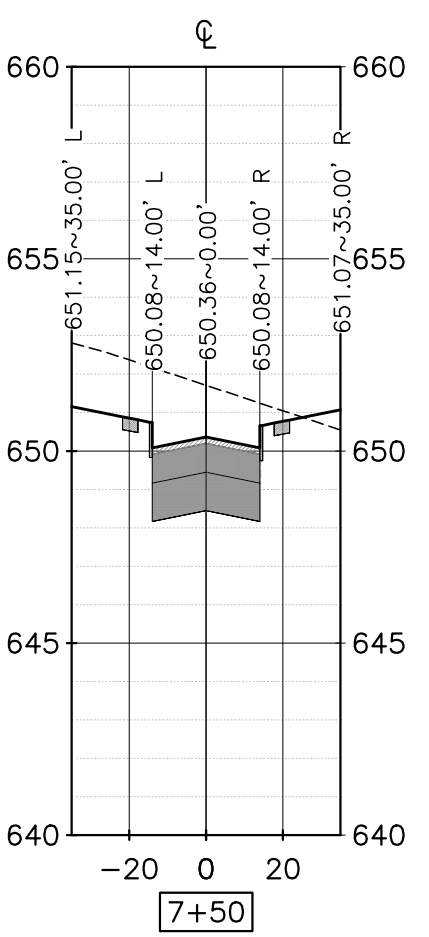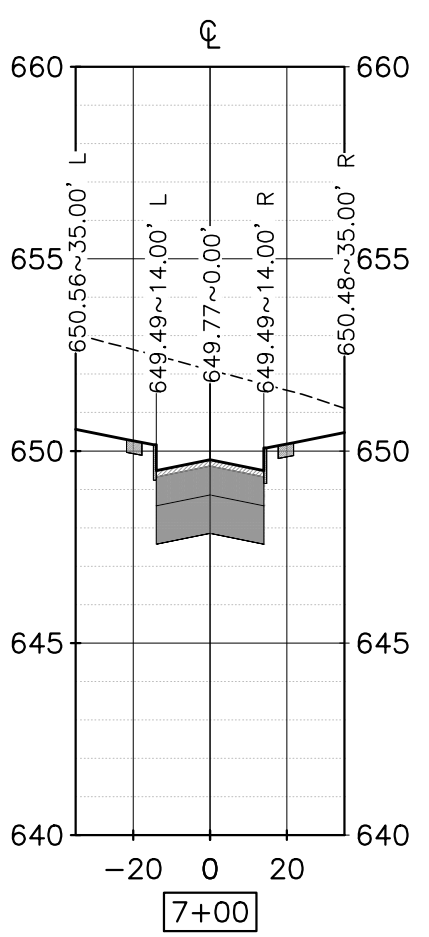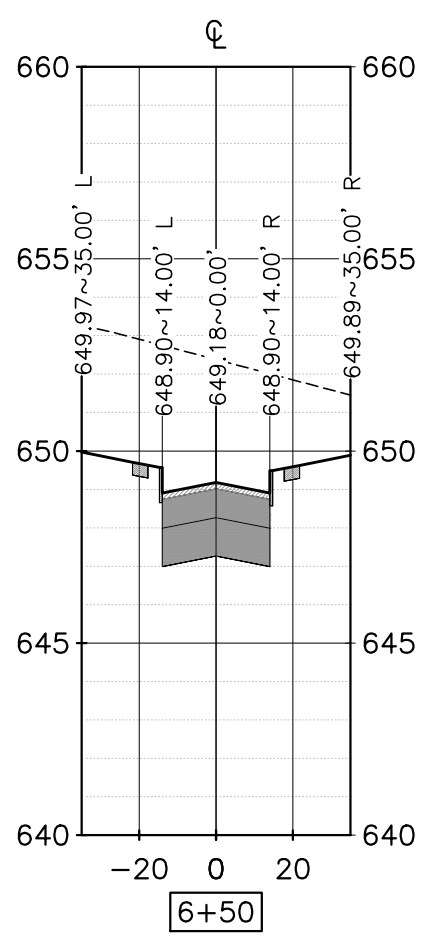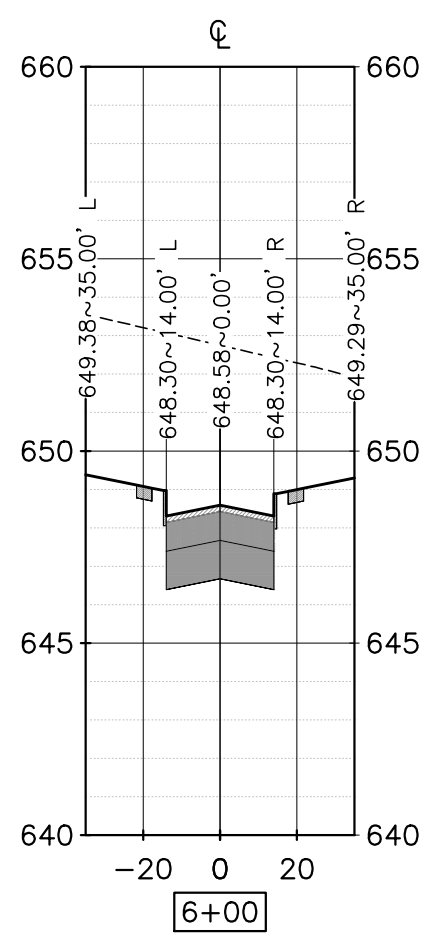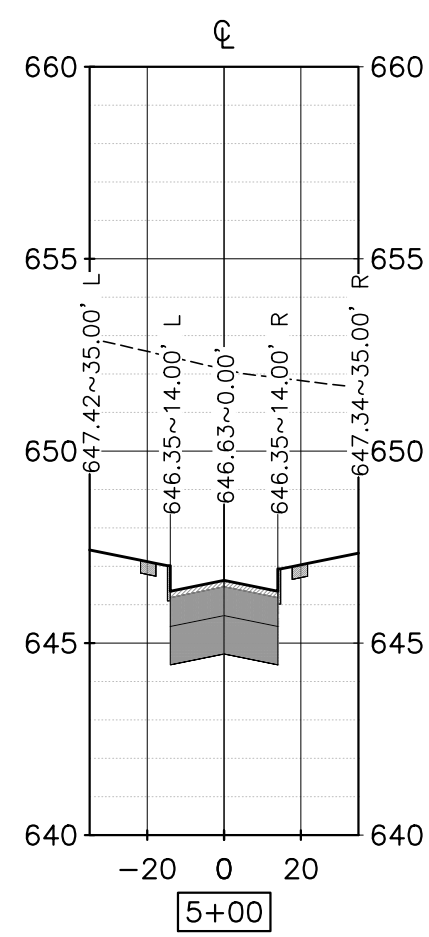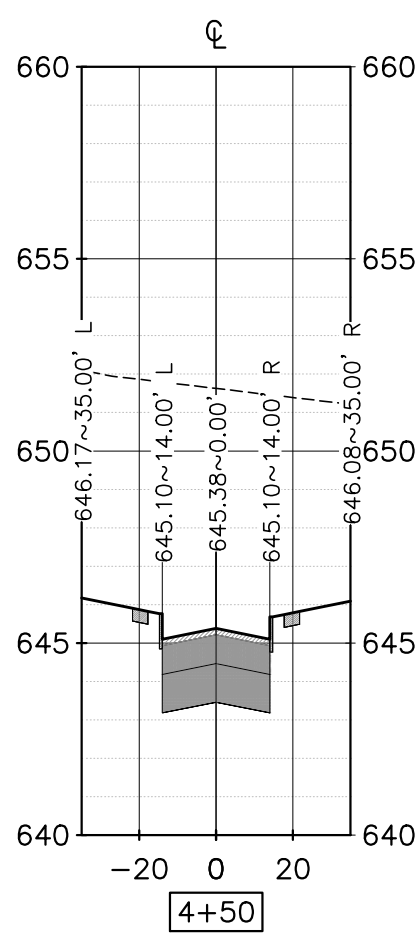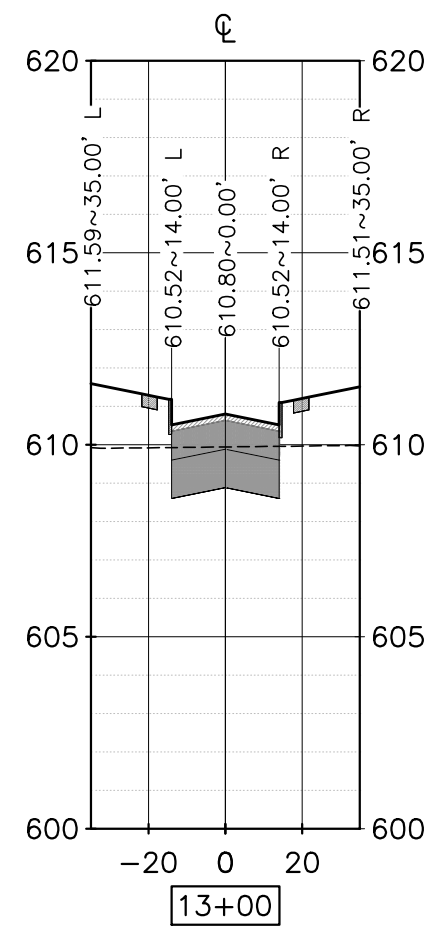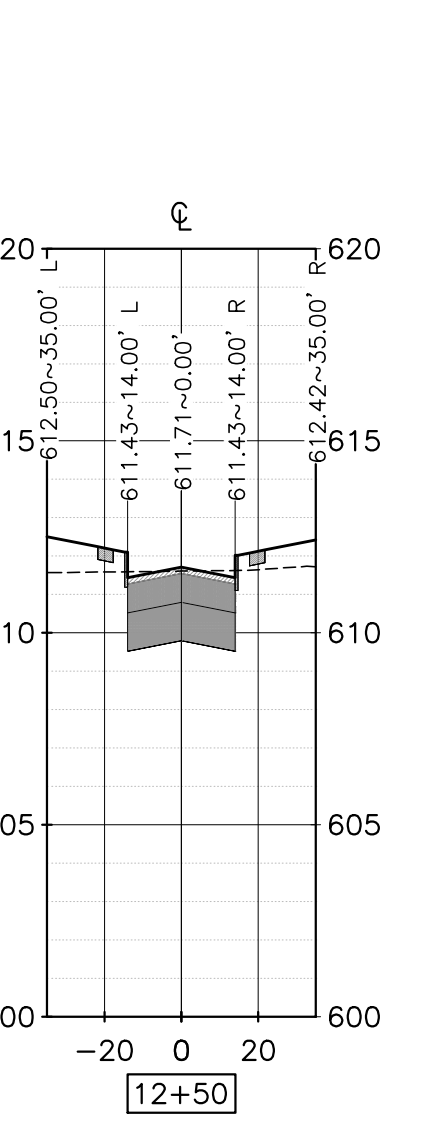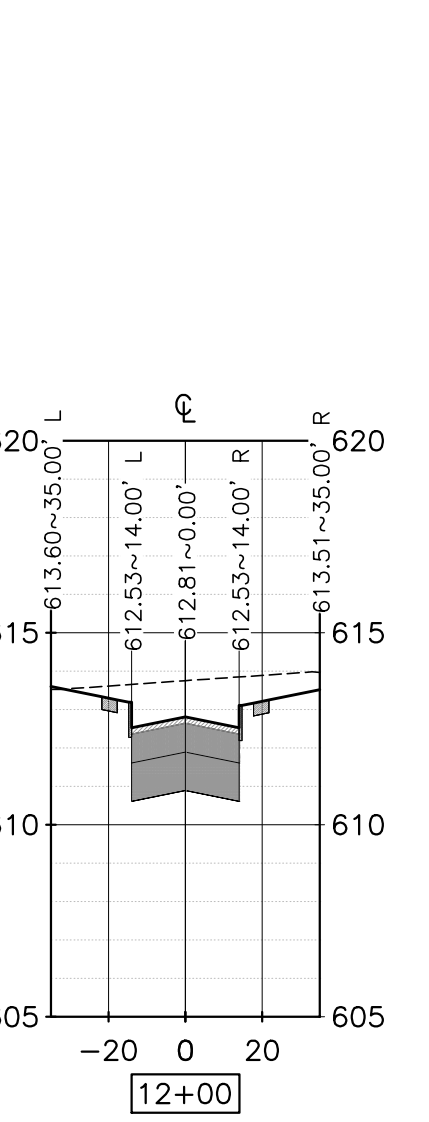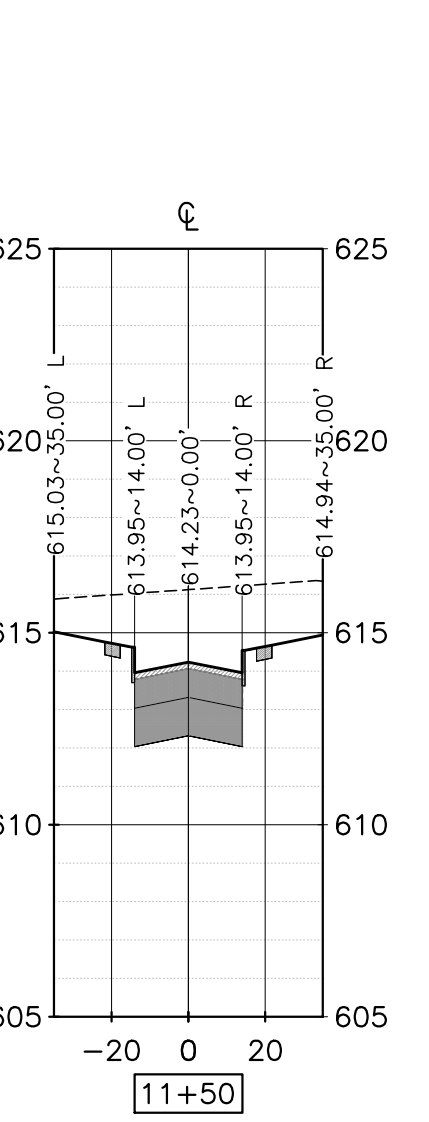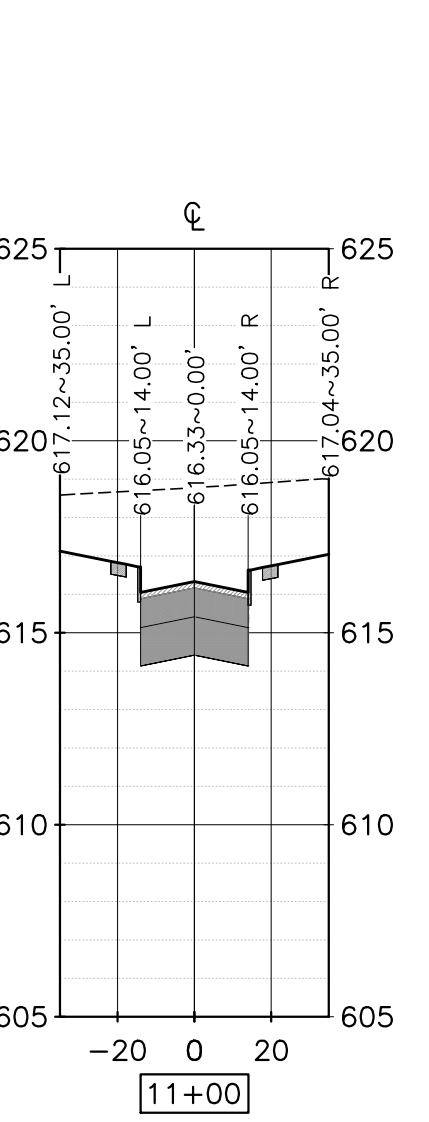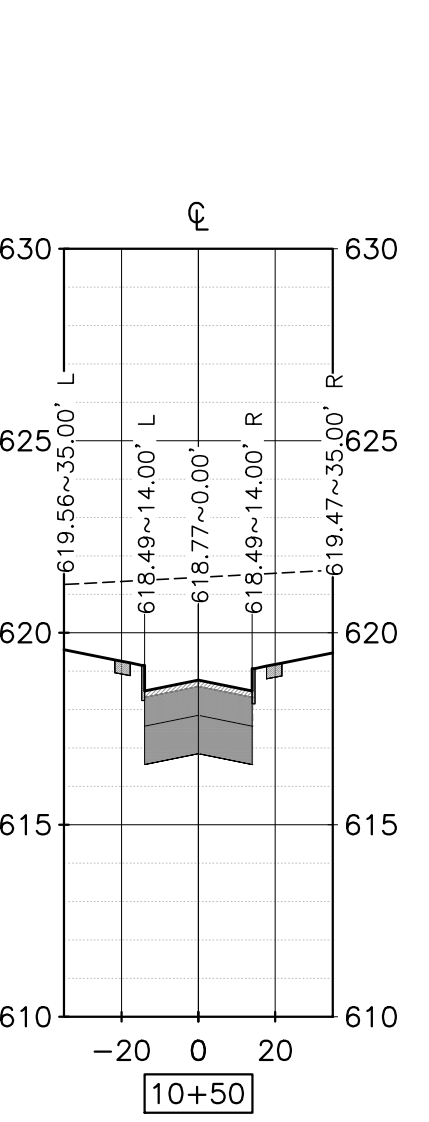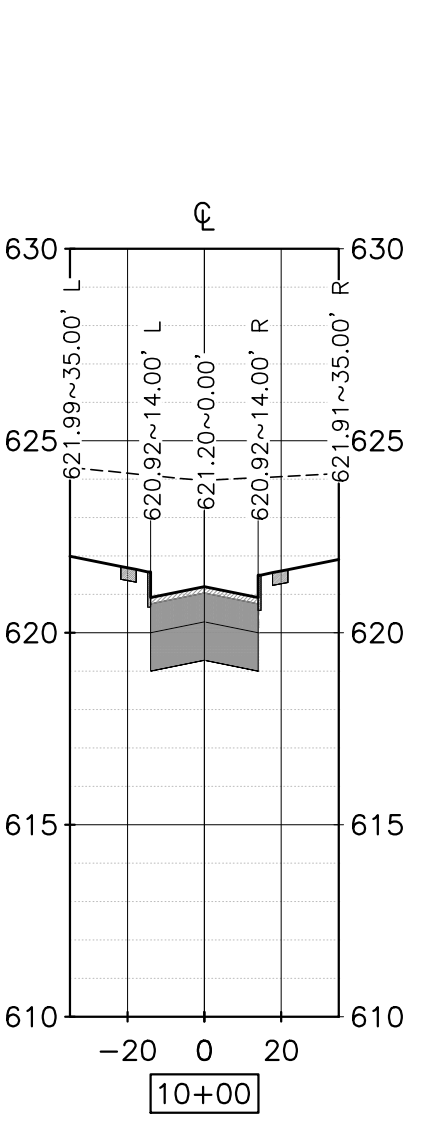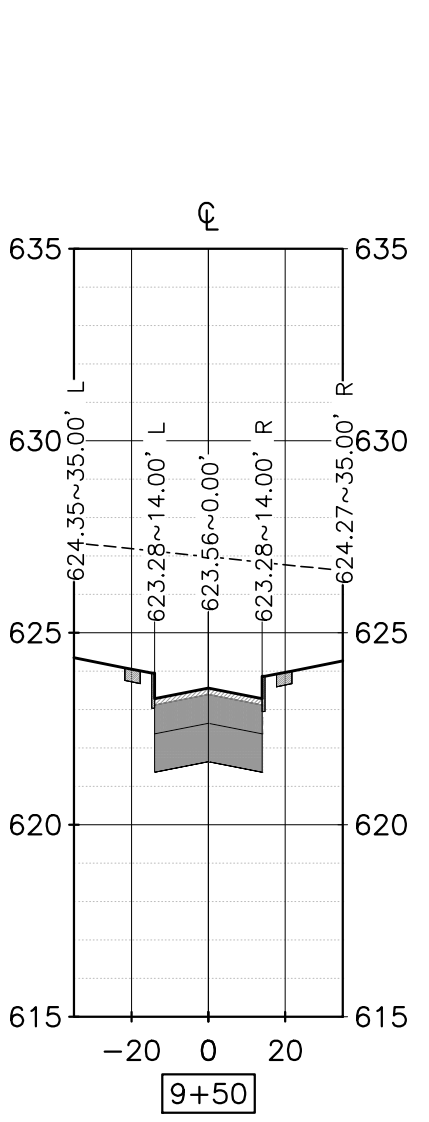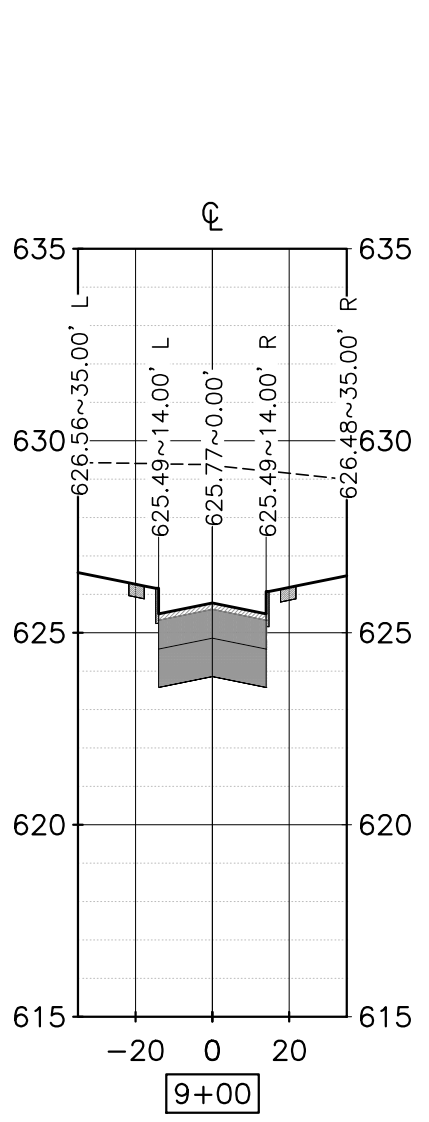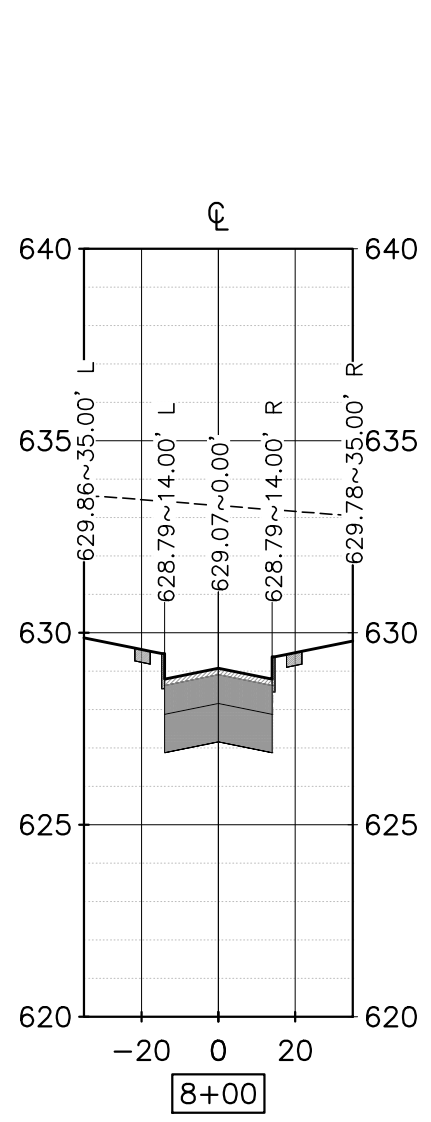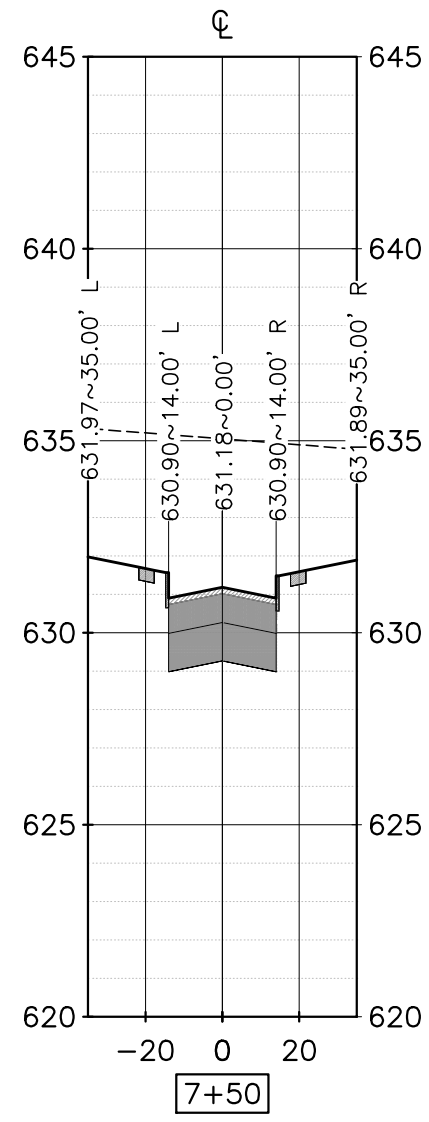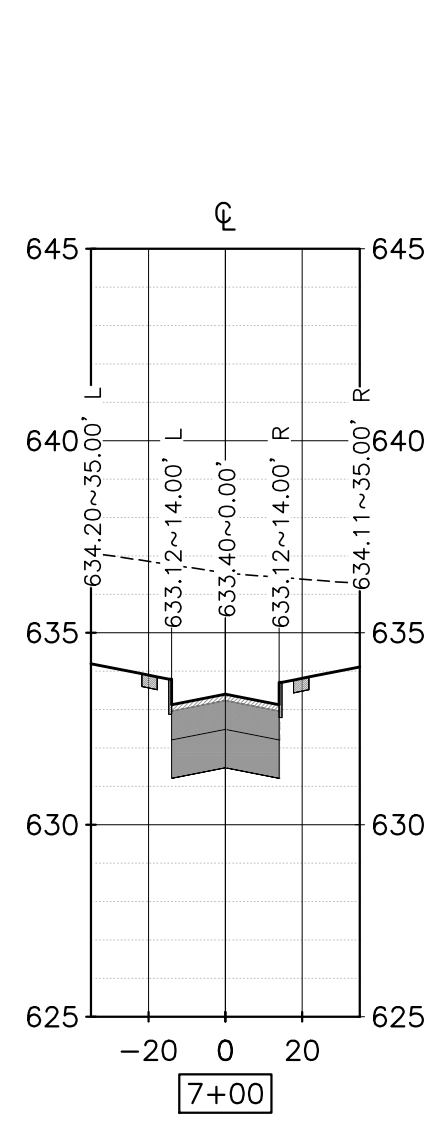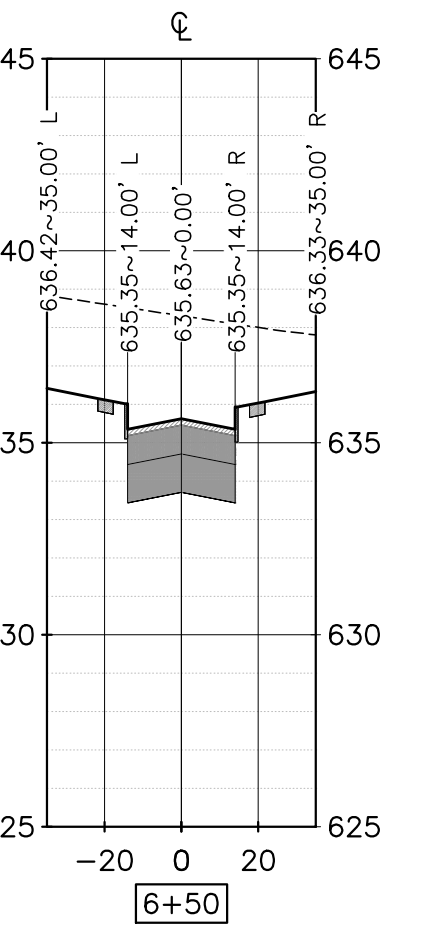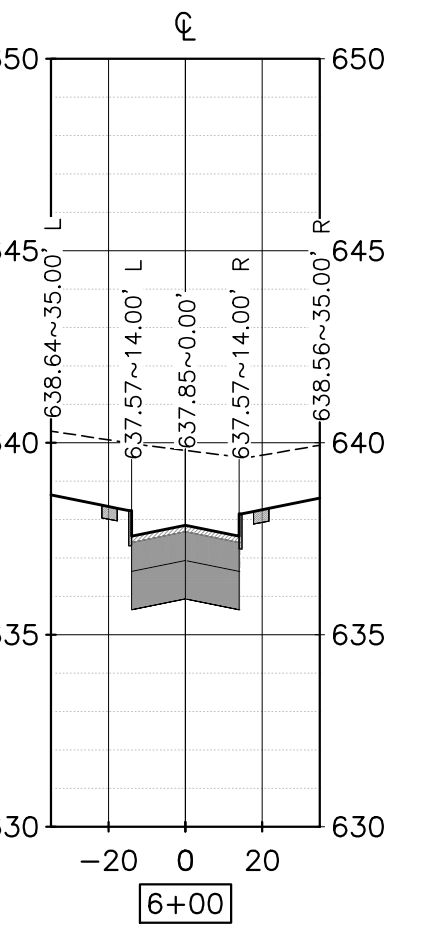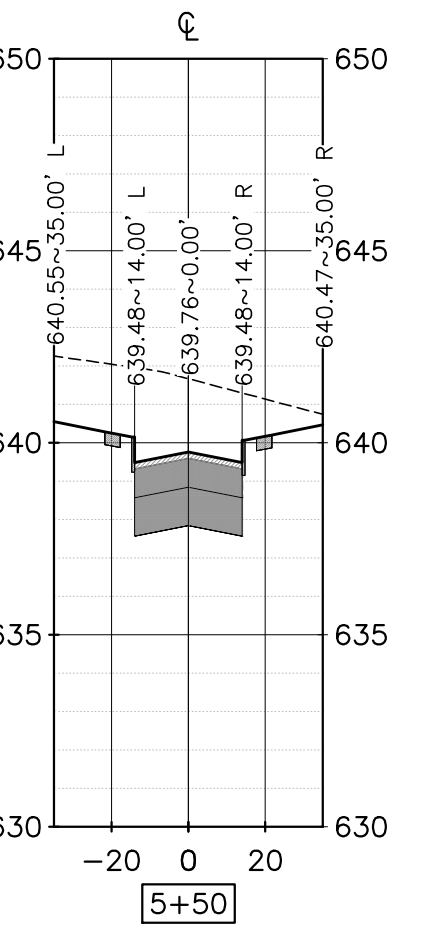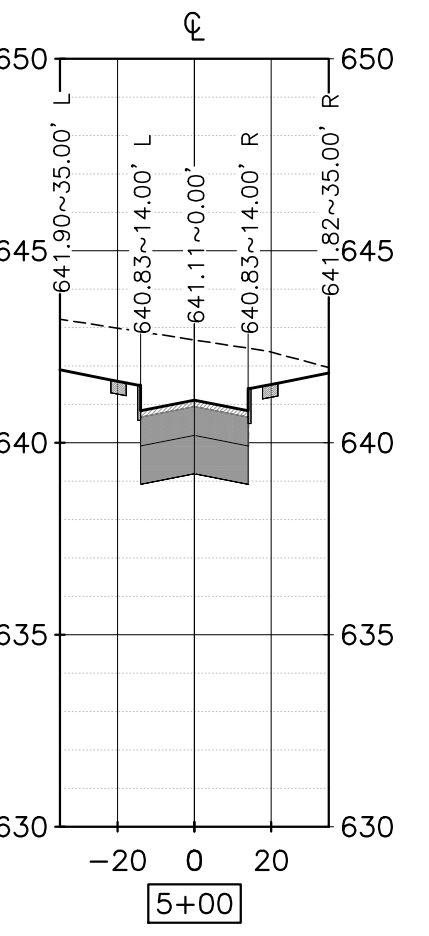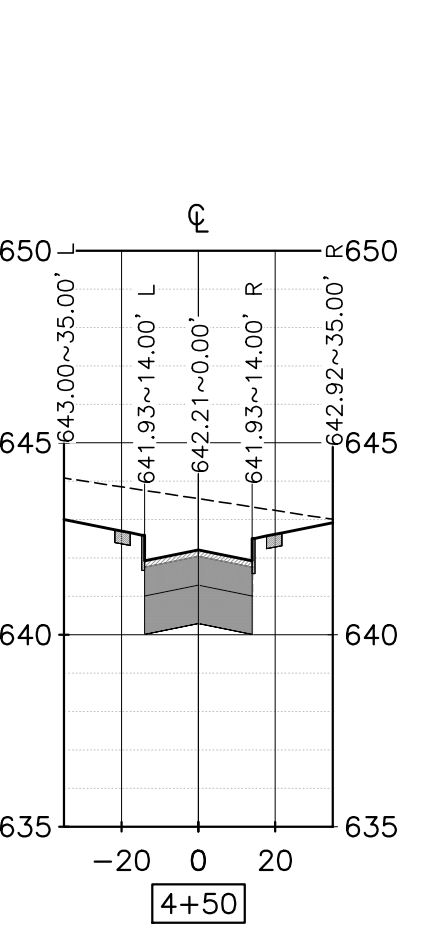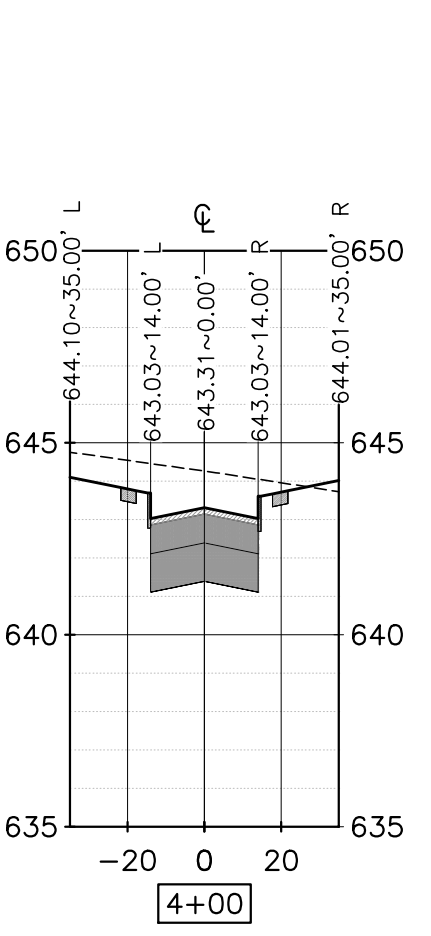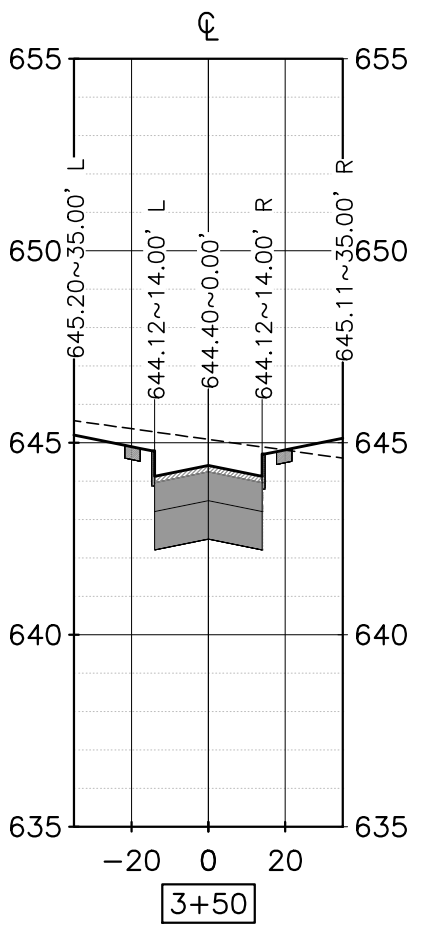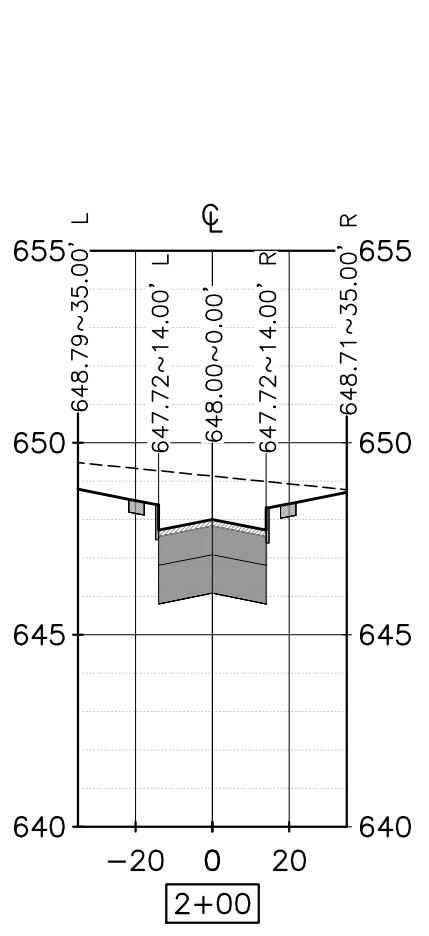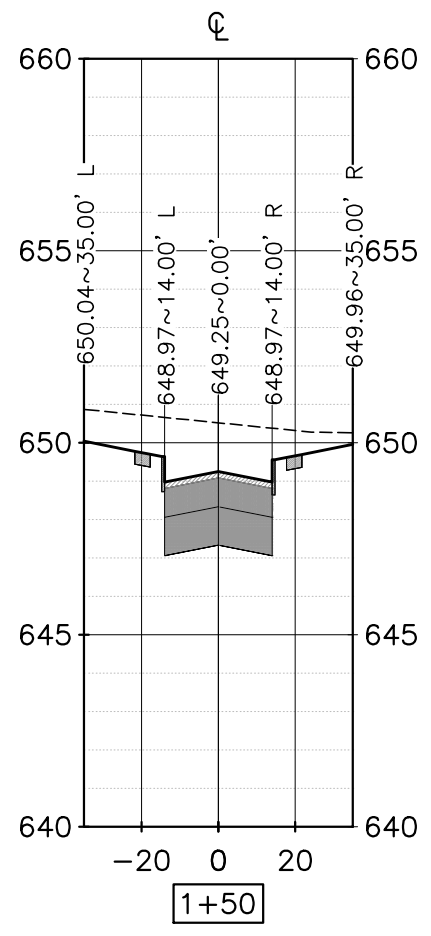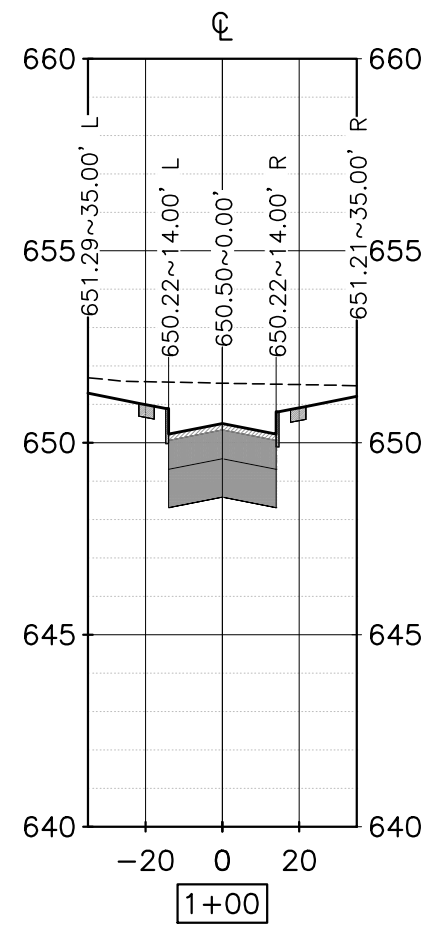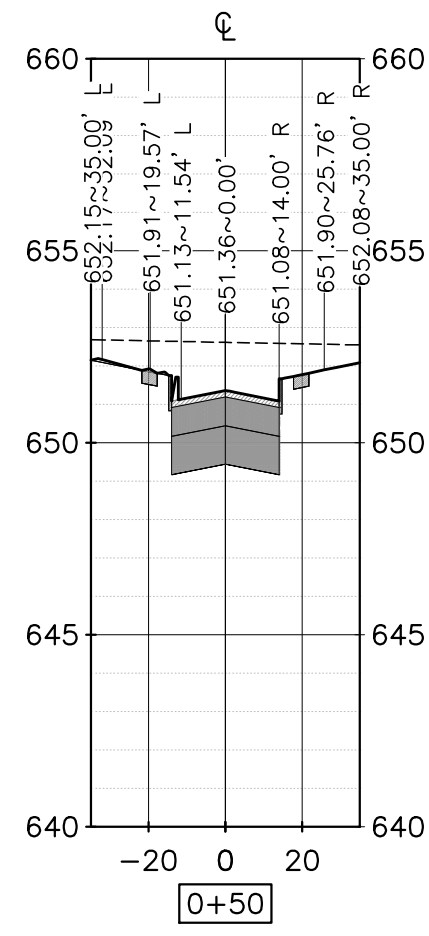

1 CROSS SECTIONS - WHITE HART LANE


SCALE: HOR. 1"=50'
SCALE: VER 1"=5'

2 CROSS SECTIONS - SELHURST STREET

SCALE: HOR. 1"=50'
SCALE: VER 1"=5'

Designed By: JPS
Drawn By: RXL
Checked By: EM
Approved By: JPS
File: X:\Open Projects\8314.00 - 100-Acre Woods Tract\8.0 Cross Sections\1.dwg, 2.5 WHITE HART LN AND SELHURST ST. CROSS SECTIONS, 11/17/2022 11:21:02 AM, DWG To PDF PLOT3

Revision	Date	Description

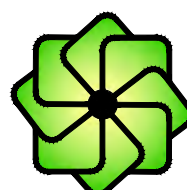


SHERFEY
ENGINEERING
COMPANY, L.L.C.

T.B.P.E. FIRM REGISTRATION No. F-3132

104 Del Court
Suite 400
Laredo, Texas 78041
(956) 791-3511

PALOMA PARK SUBDIVISION
PHASE I
PLAT No. 22-11800343

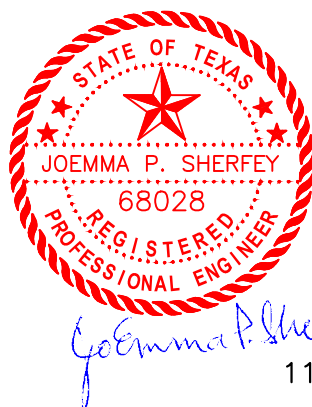

11/14/2022

WHITE HART LN AND SELHURST ST.
CROSS SECTIONS

Scale:

Date: 11/10/2022











Revised: 11/14/2022

PROJ. NO. 8314












2.5

SHEET 2.5 OF 44


X:\Open Projects\8314.00 - 100-Acre Woods Tract\8.4 Plan Sheets\2.6 CROSS SECTIONS 2.dwg, 2.6 HOTSPUR ROAD WEMBLEY WAY CROSS SECTIONS, 11/17/2022 11:21:24 AM, DWG To PDF PLOT

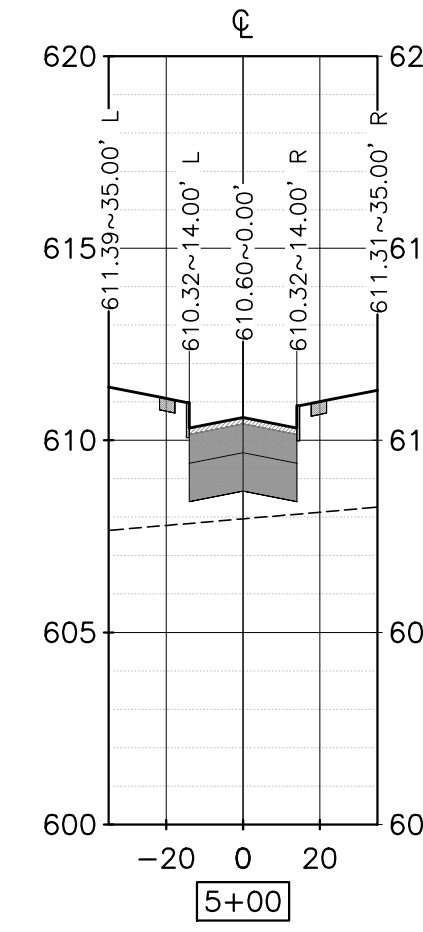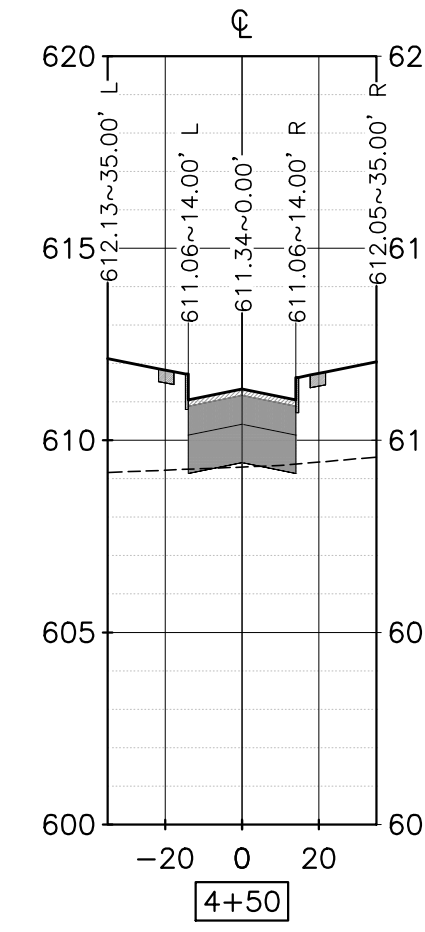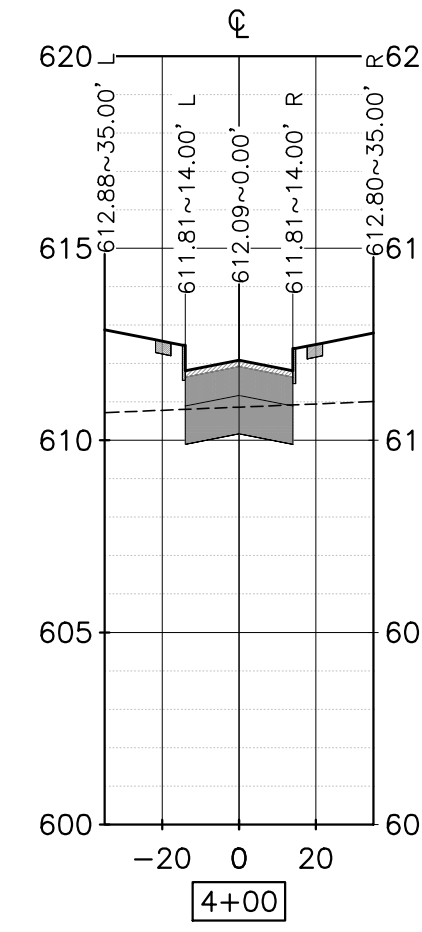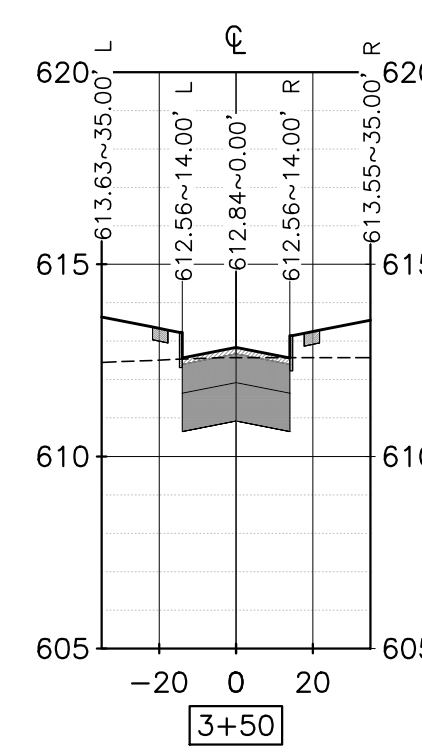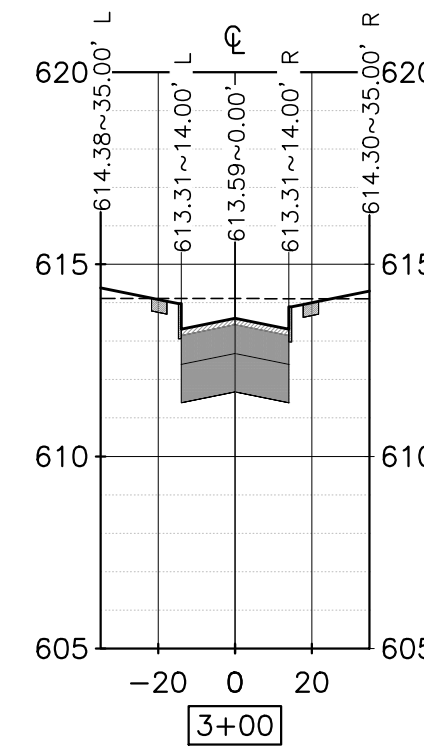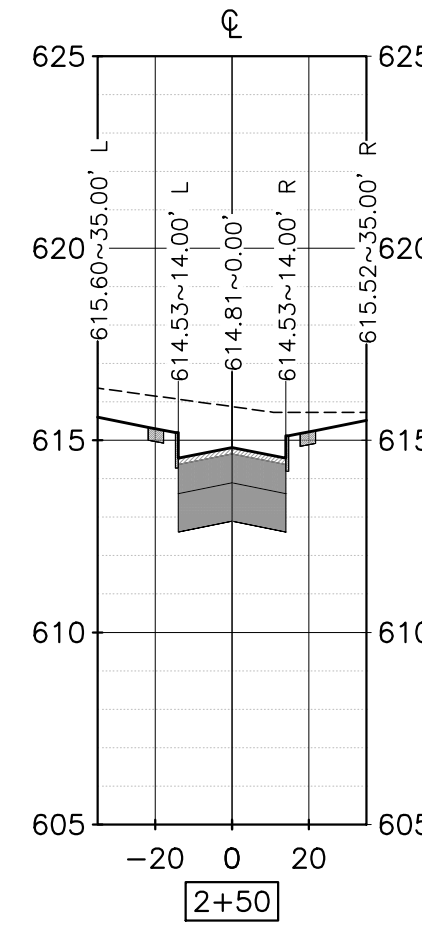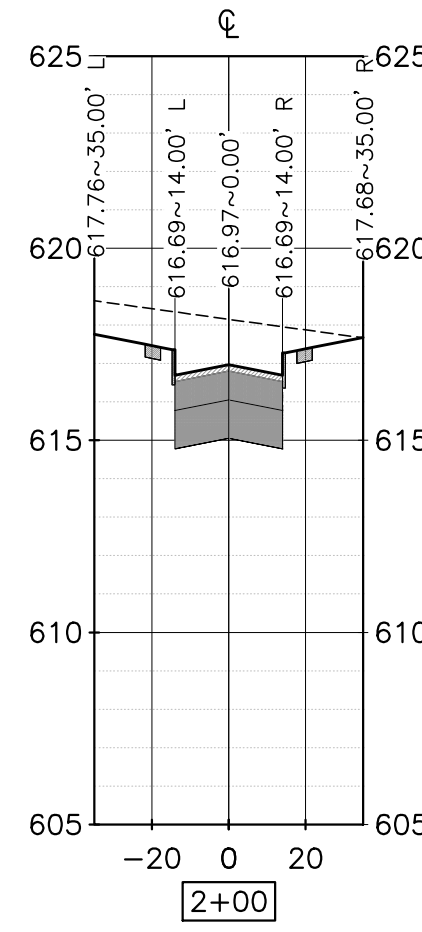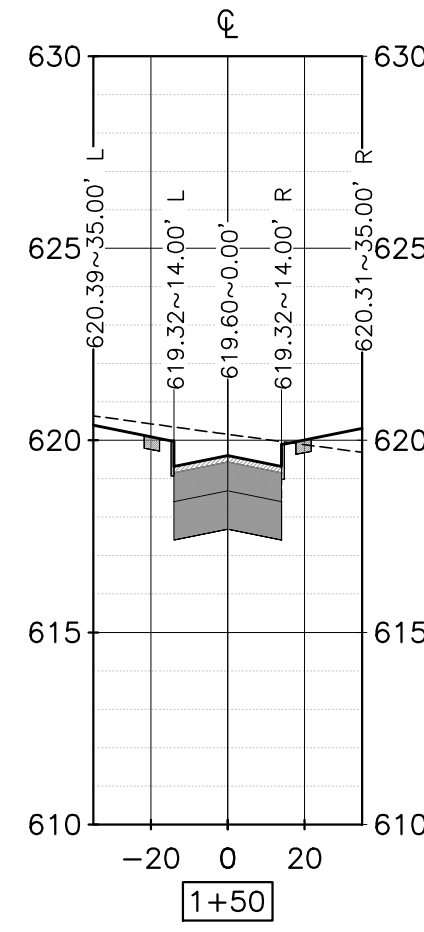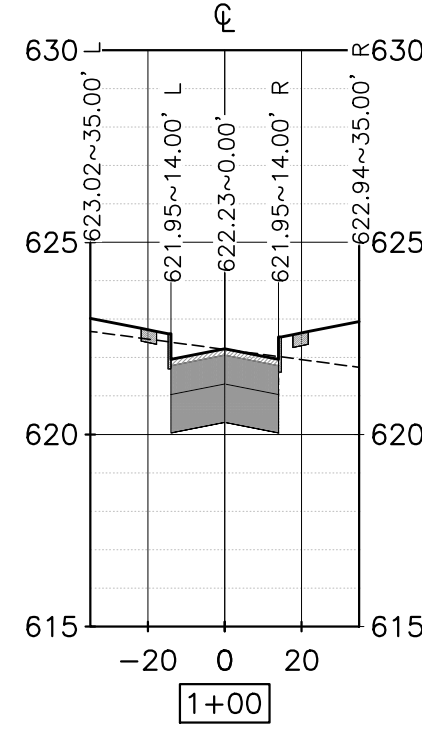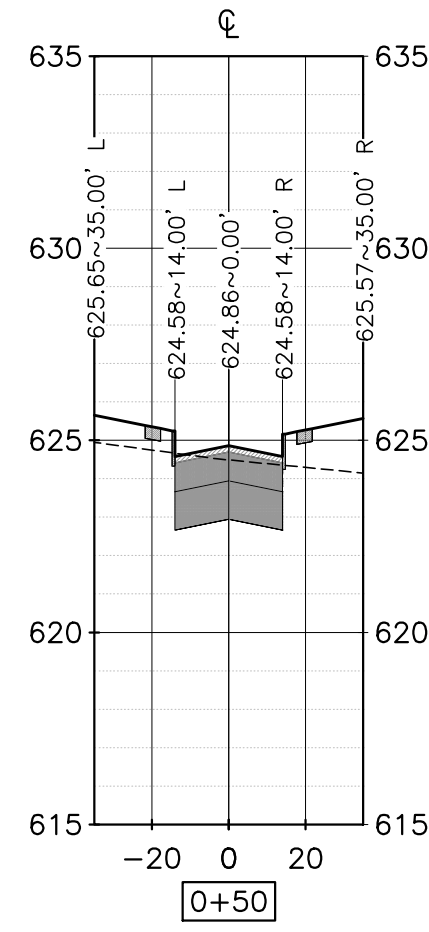

1 CROSS SECTION- HOTSPUR RD
SCALE: HOR. 1"=50'
SCALE: VER 1"=5'

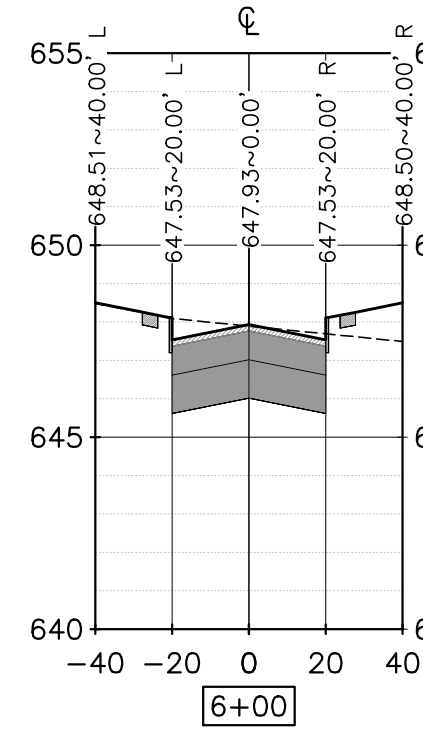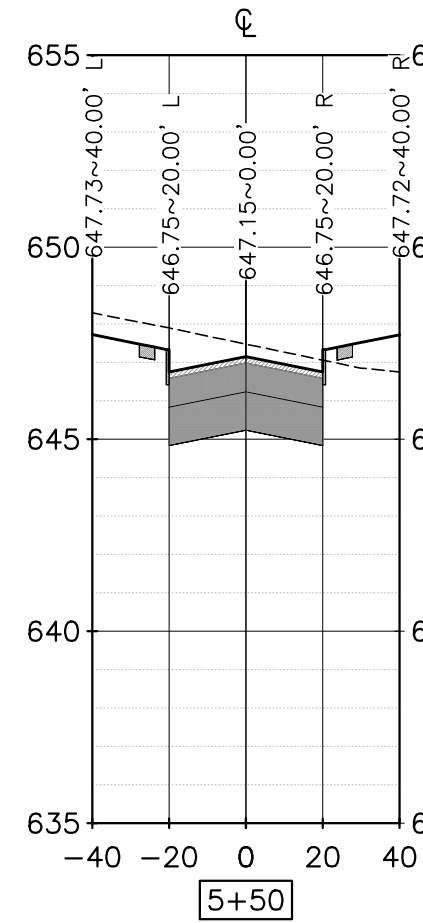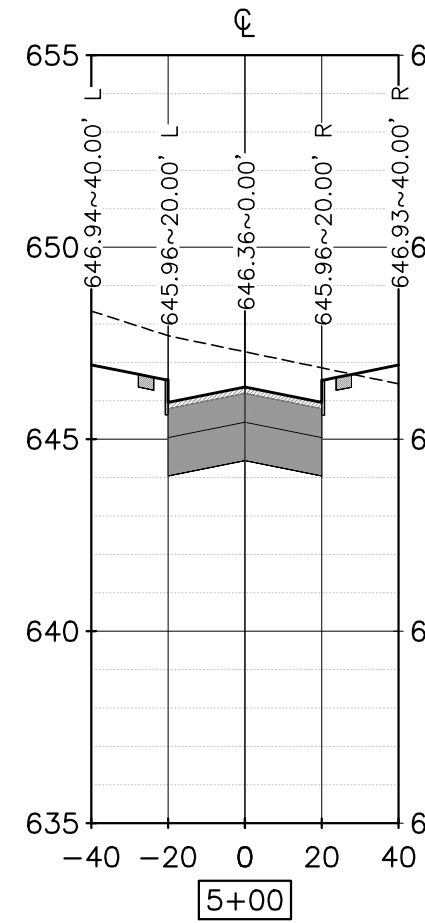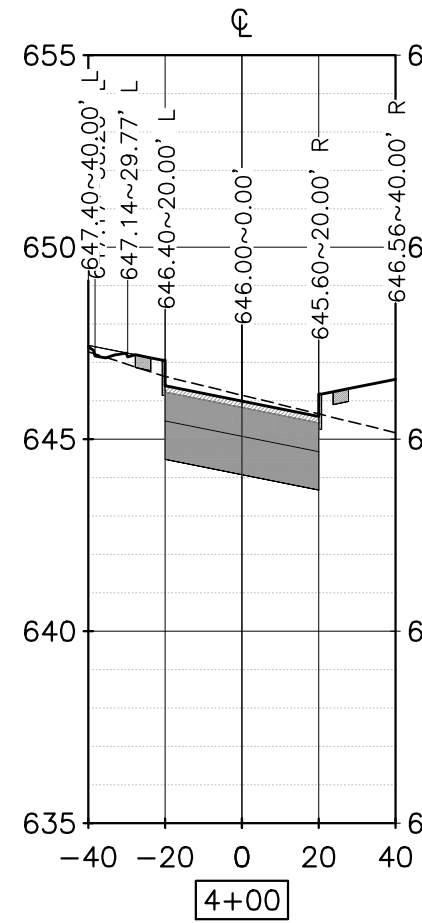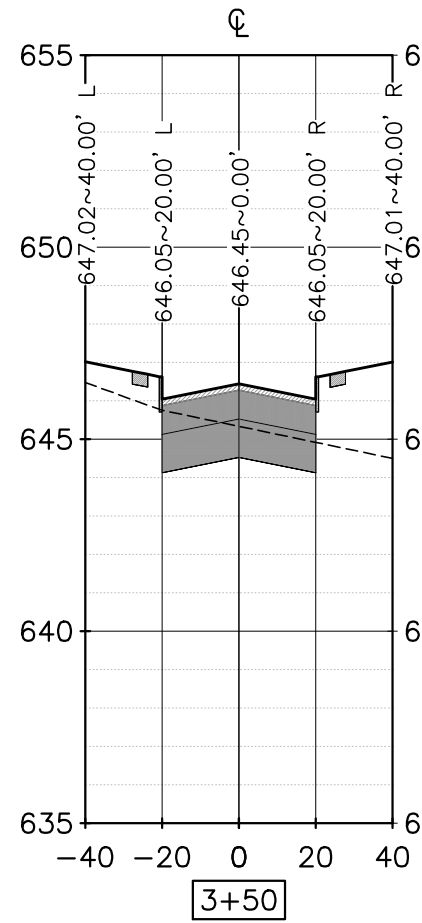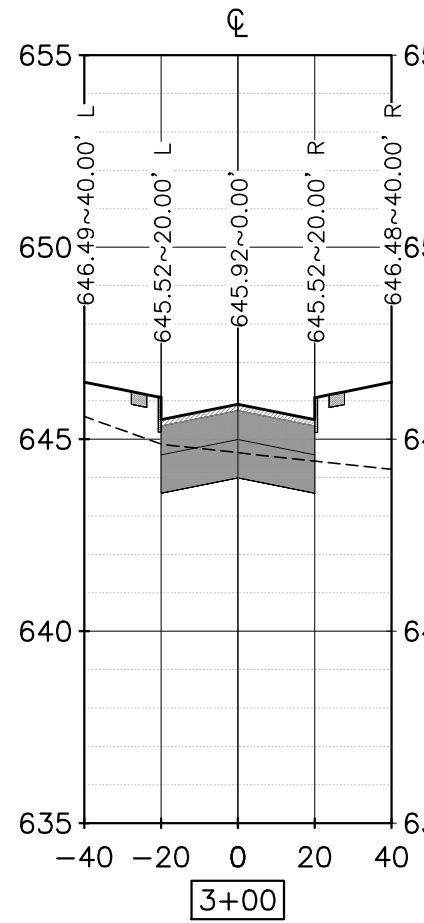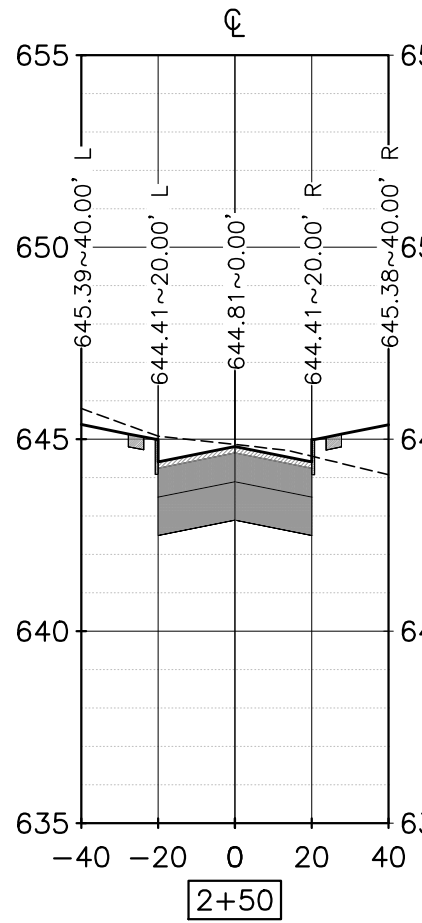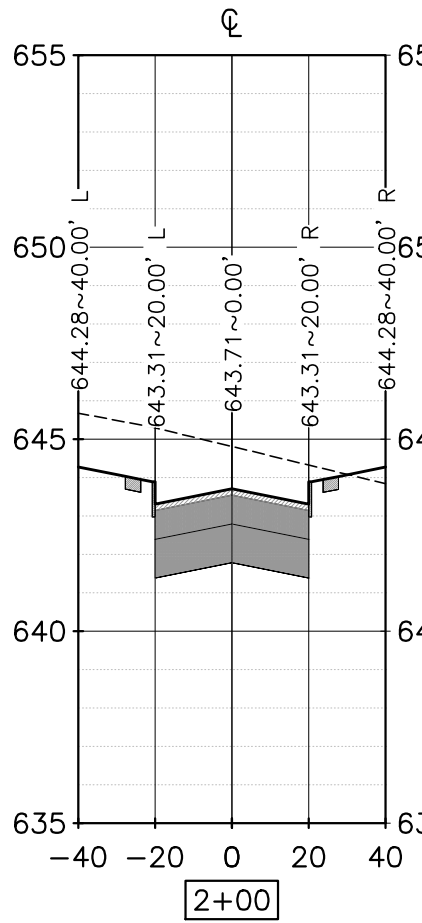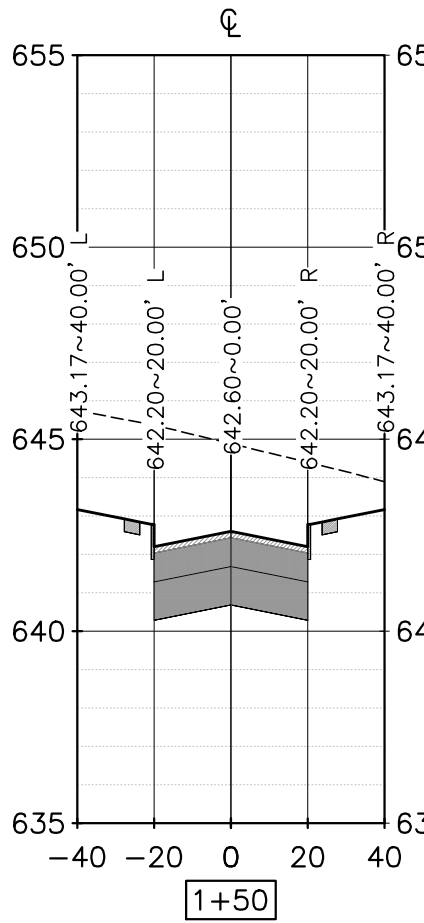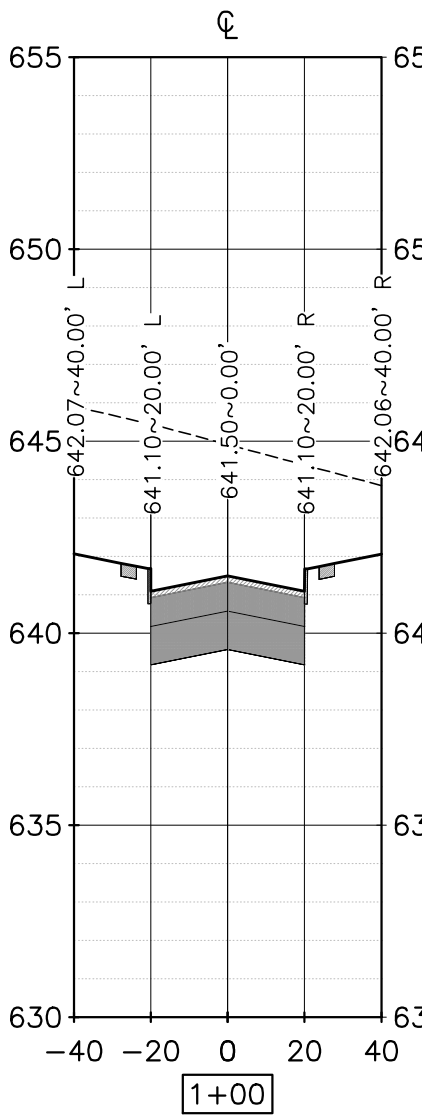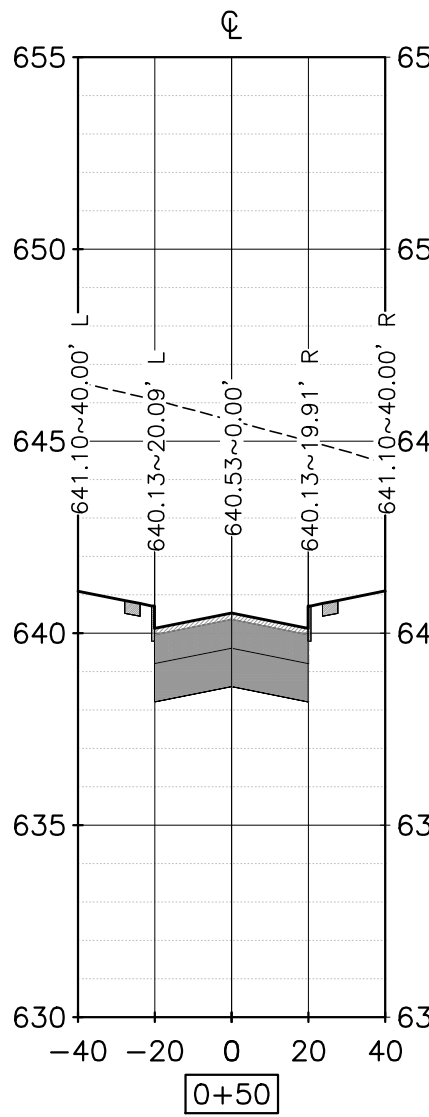


2 CROSS SECTIONS - WEMBLEY WAY
SCALE: HOR. 1"=50'
SCALE: VER 1"=5'

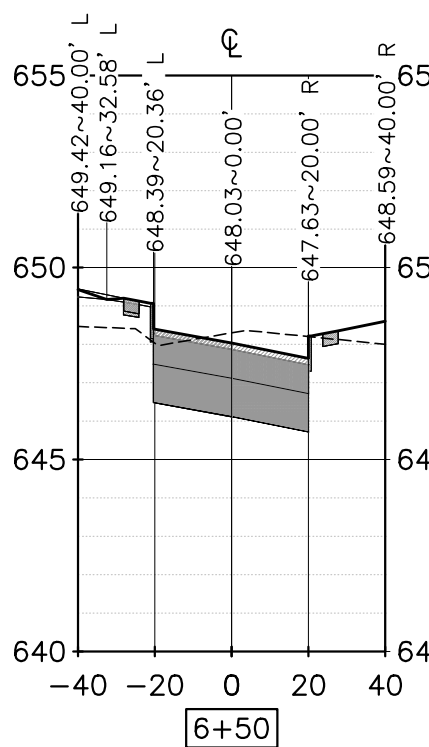

Designed By: JPS
Drawn By: RXL
Checked By: EM
Approved By: JPS
File: X:\Open Projects\8314.00 - 100-Acre Woods Tract\8.4 Plan Sheets\2.6 CROSS SECTIONS 2.dwg, 2.6 HOTSPUR ROAD WEMBLEY WAY CROSS SECTIONS, 11/17/2022 11:21:24 AM, DWG To PDF PLOT

Revision	Date	Description

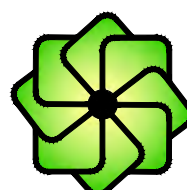

SHERFEY
ENGINEERING
COMPANY, L.L.C.
T.B.P.E. FIRM REGISTRATION No. F-3132

104 Del Court
Suite 400
Laredo, Texas 78041
(956) 791-3511

PALOMA PARK SUBDIVISION
PHASE I
PLAT No. 22-11800343



11/14/2022

HOTSPUR ROAD; WEMBLEY WAY
CROSS SECTIONS

Scale:













Date: 11/10/2022

Revised: 11/14/2022






PROJ. NO. 8314

2.6

SHEET 2.6 OF 44

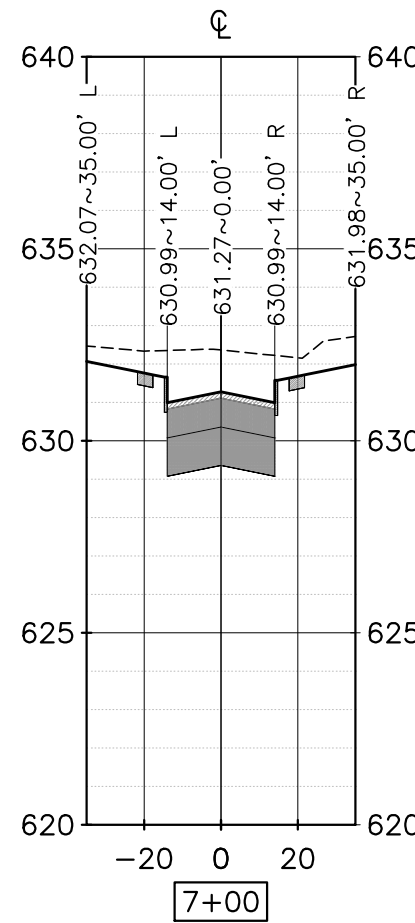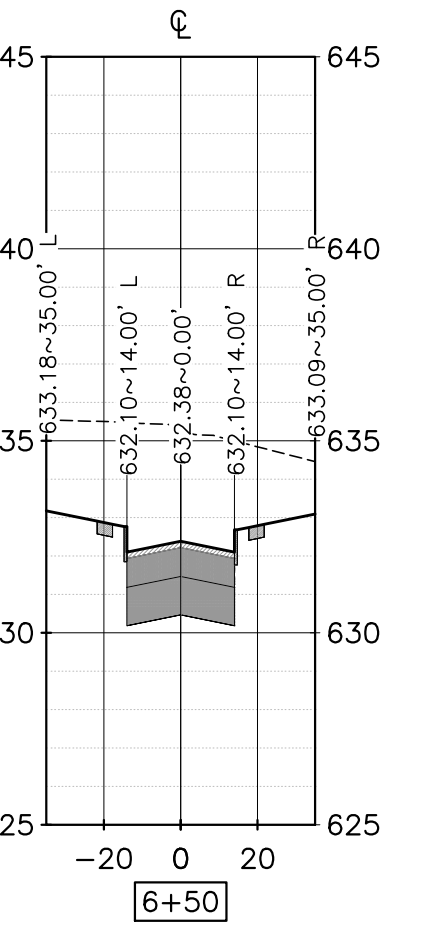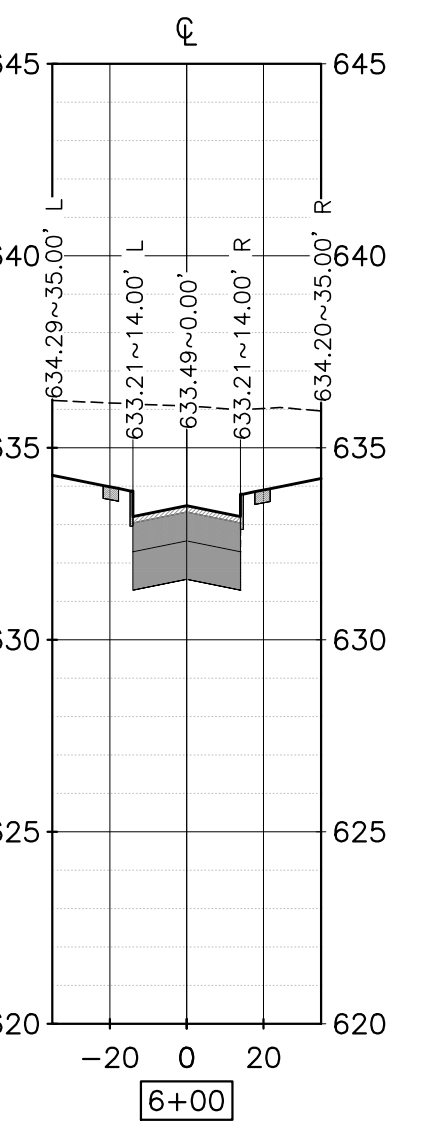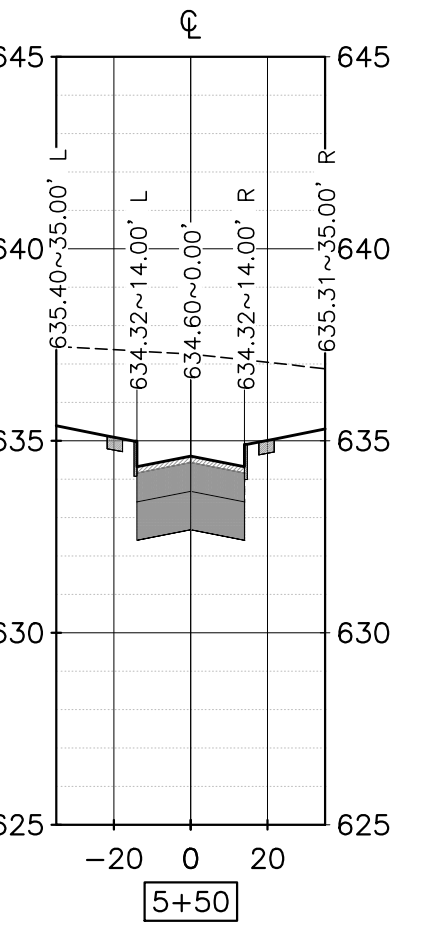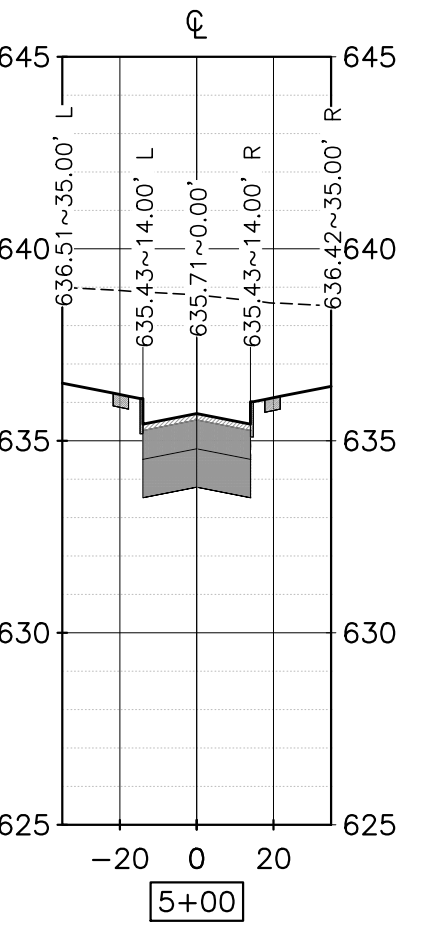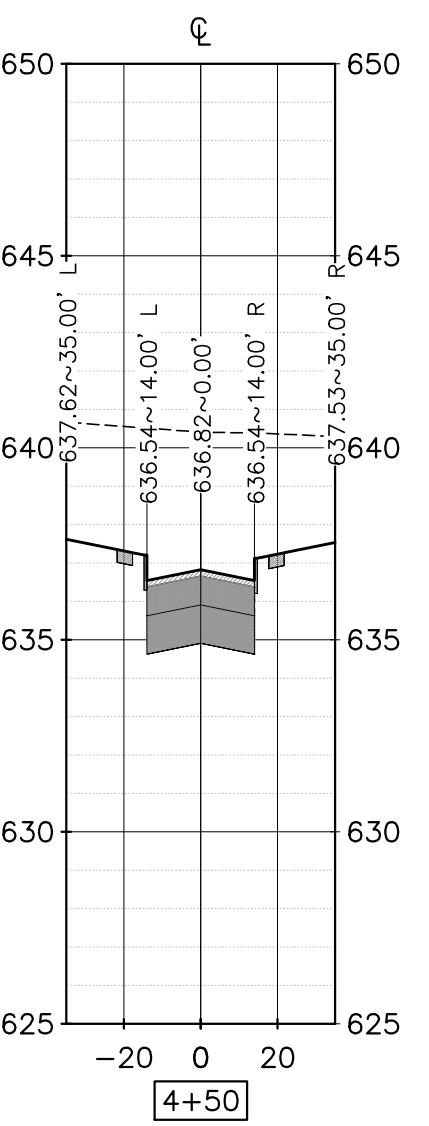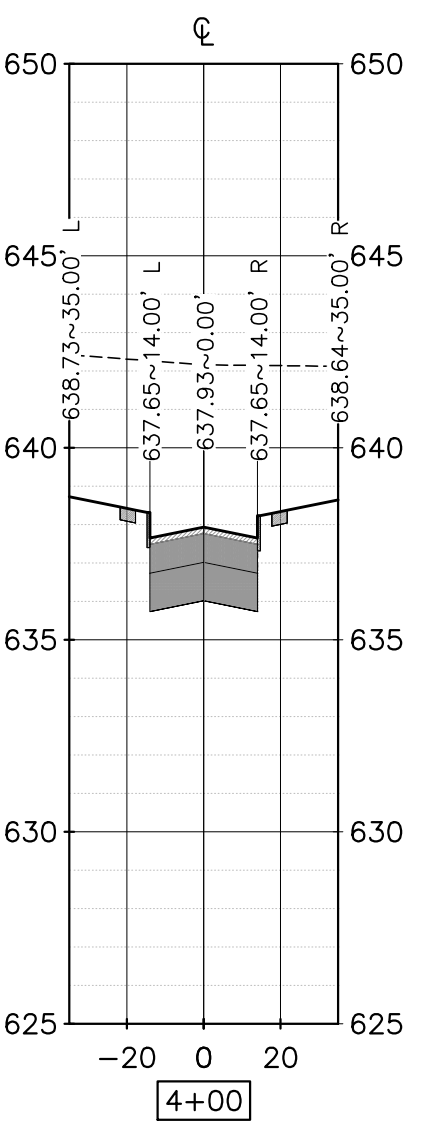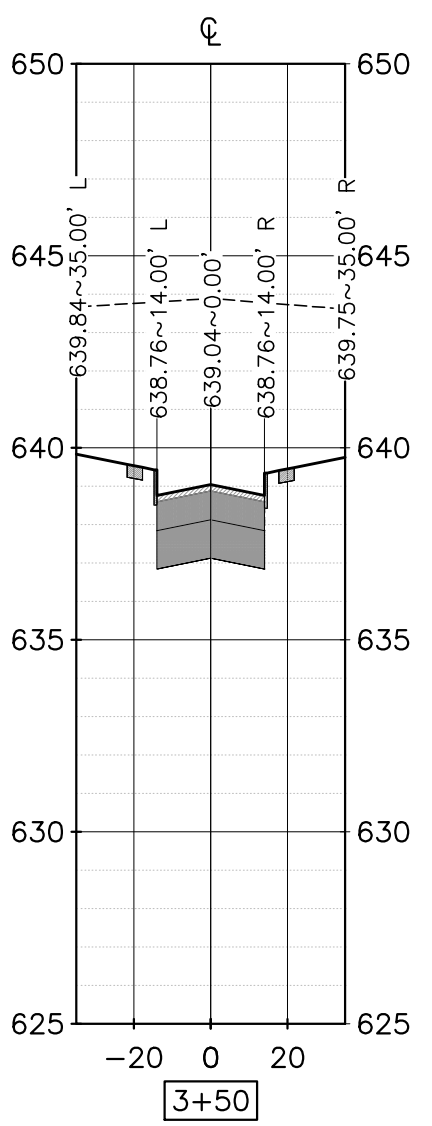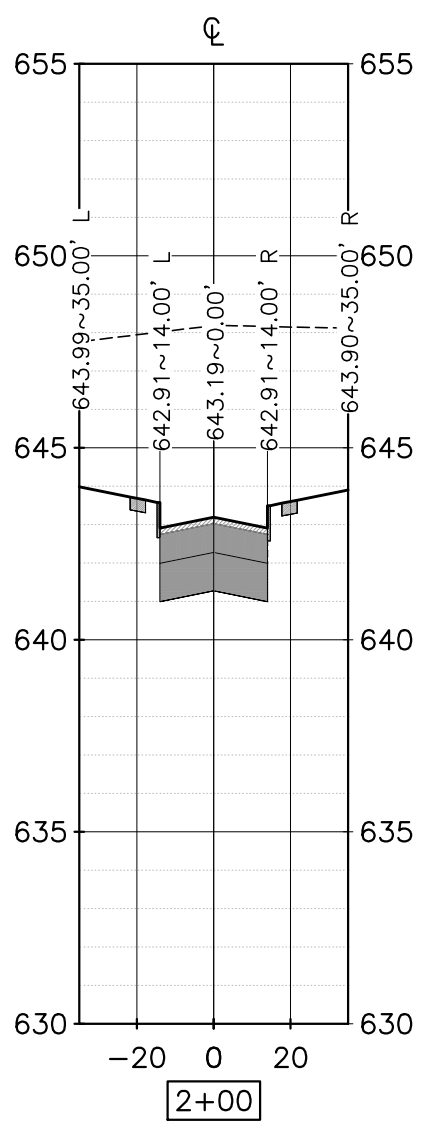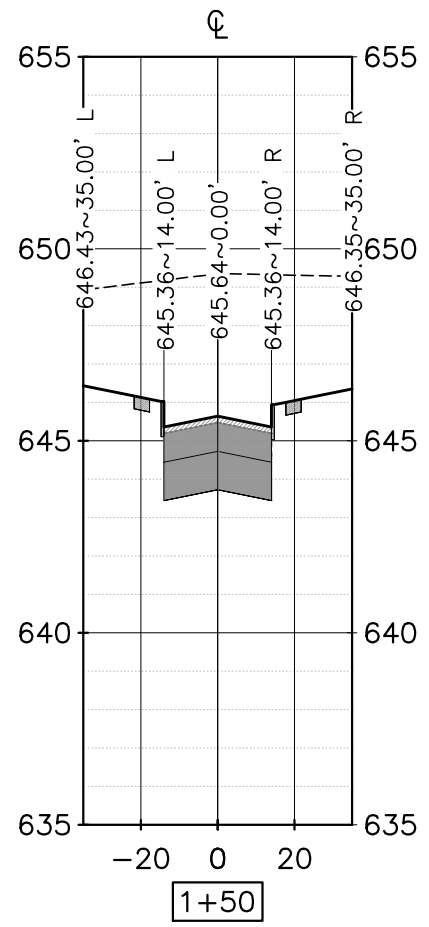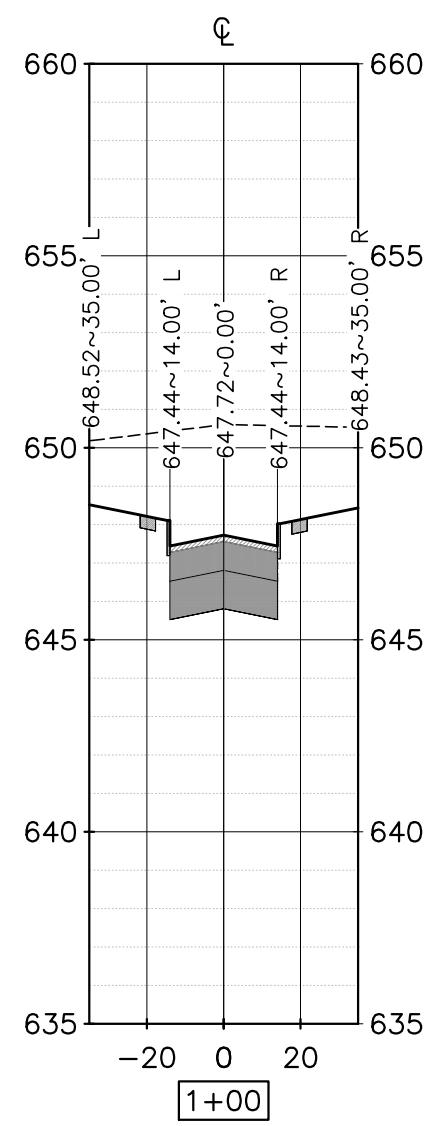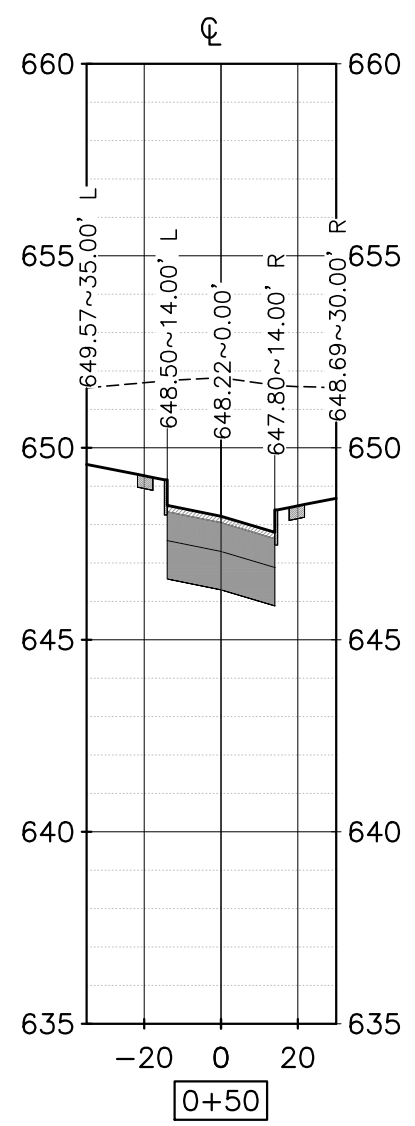


1 CROSS SECTIONS - GOODISON DRIVE
SCALE: HOR. 1"=50'
SCALE: VER. 1"=5'

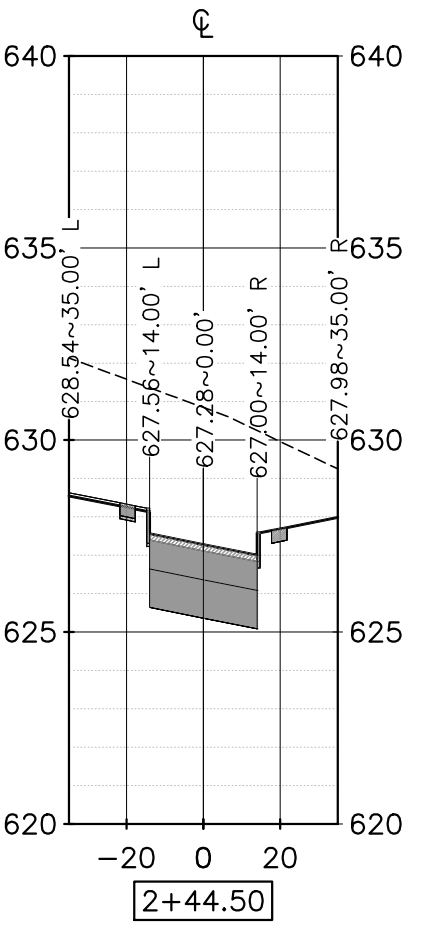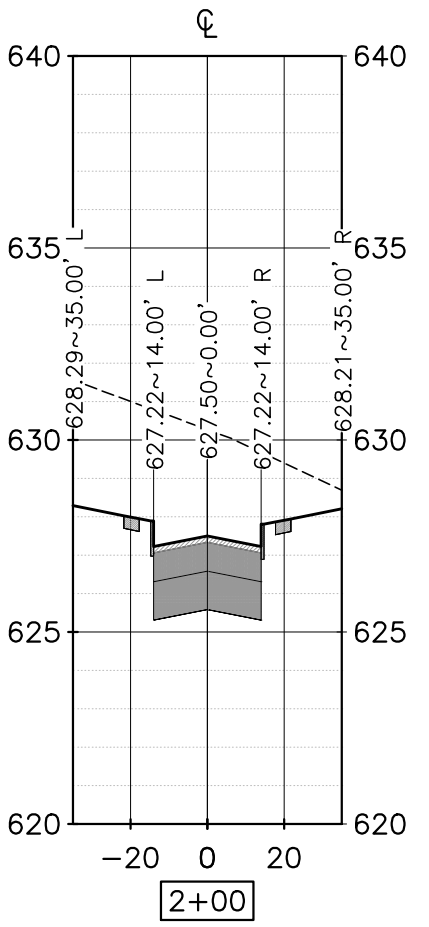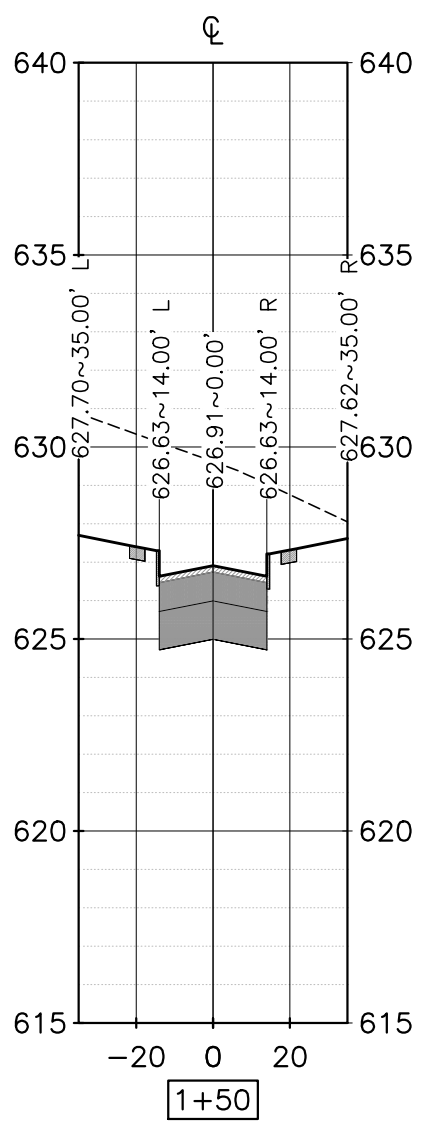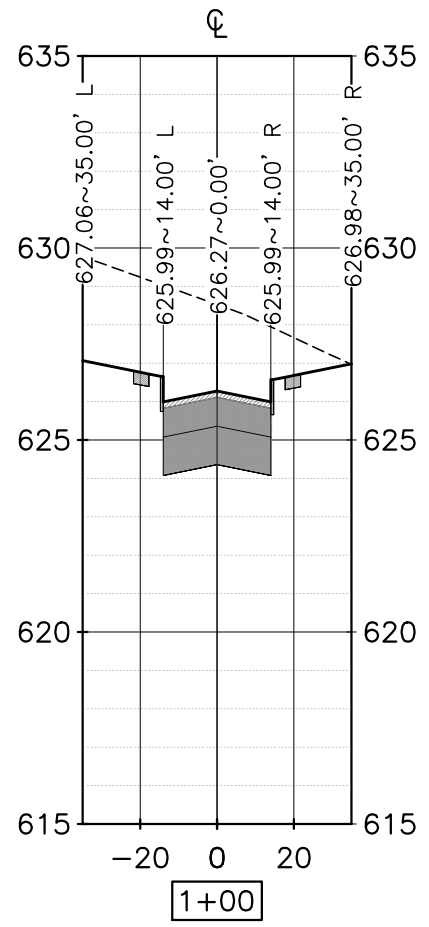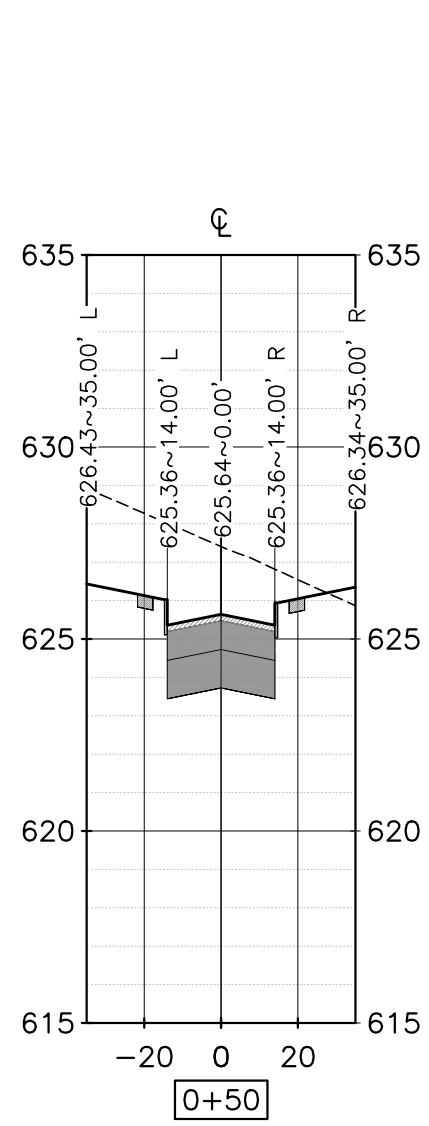

2 CROSS SECTIONS - LOFTUS RD.
SCALE: HOR. 1"=50'
SCALE: VER. 1"=5'

Designed By: JPS
Drawn By: RXL
Checked By: EM
Approved By: JPS
File: SECTION 3

Revision	Date	Description

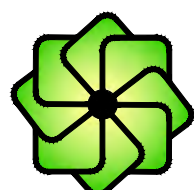


SHERFEY
ENGINEERING
COMPANY, L.L.C.

T.B.P.E. FIRM REGISTRATION No. F-3132

104 Del Court
Suite 400
Laredo, Texas 78041
(956) 791-3511

PALOMA PARK SUBDIVISION
PHASE I
PLAT No. 22-11800343

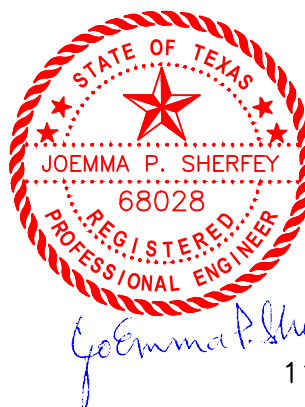

11/14/2022

LOFTUS ROAD; GOODISON DRIVE
CROSS SECTIONS

Scale:


Date: 11/10/2022

Revised: 11/14/2022


PROJ. NO. 8314

2.7


SHEET 2.7 OF 44

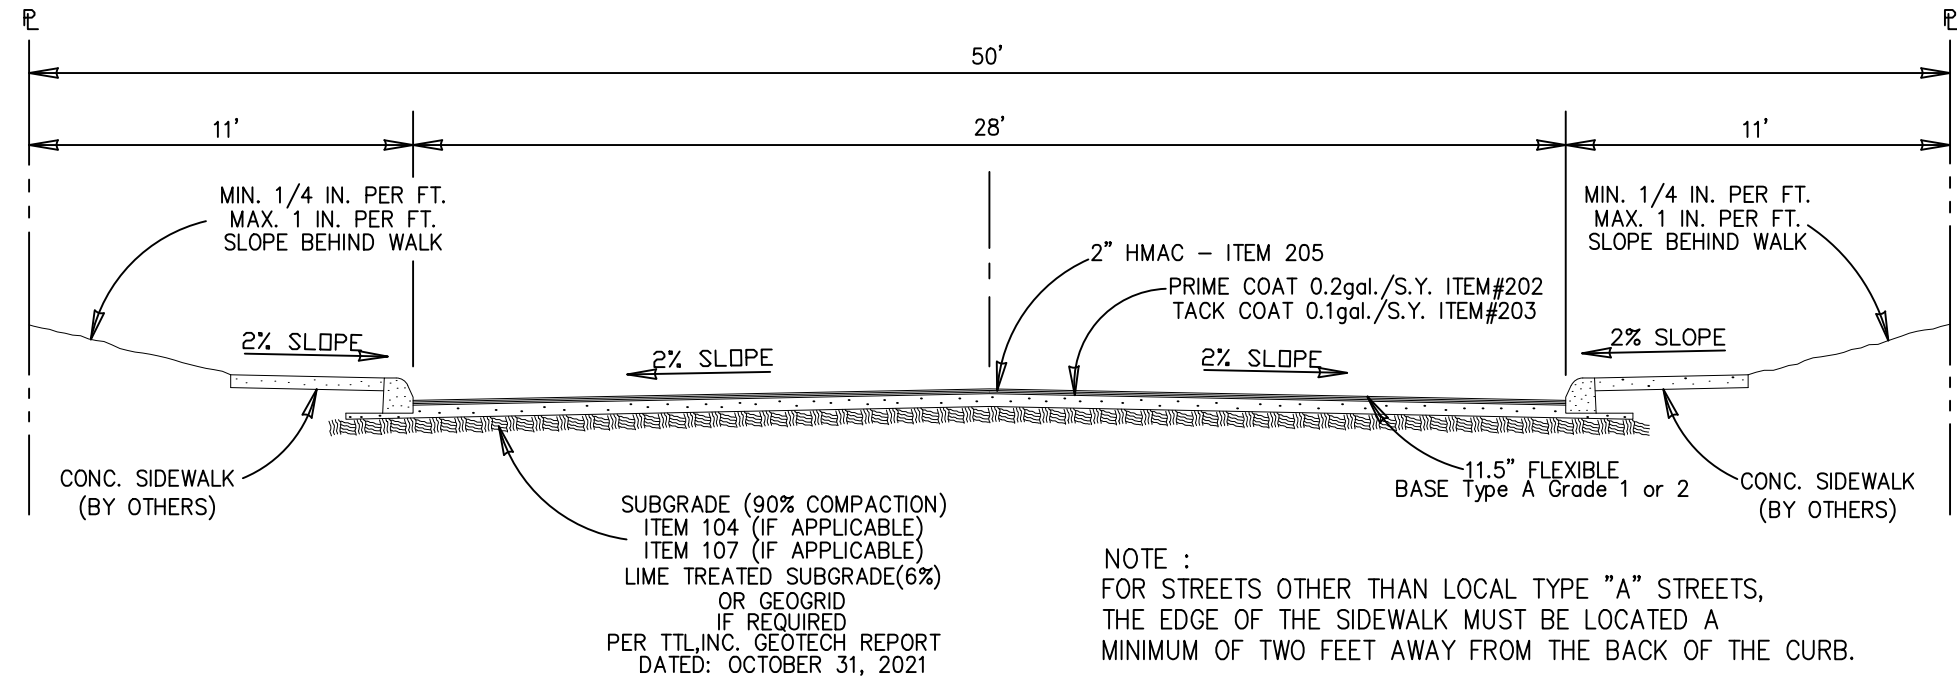


TYPICAL "LOCAL A" STREET SECTION

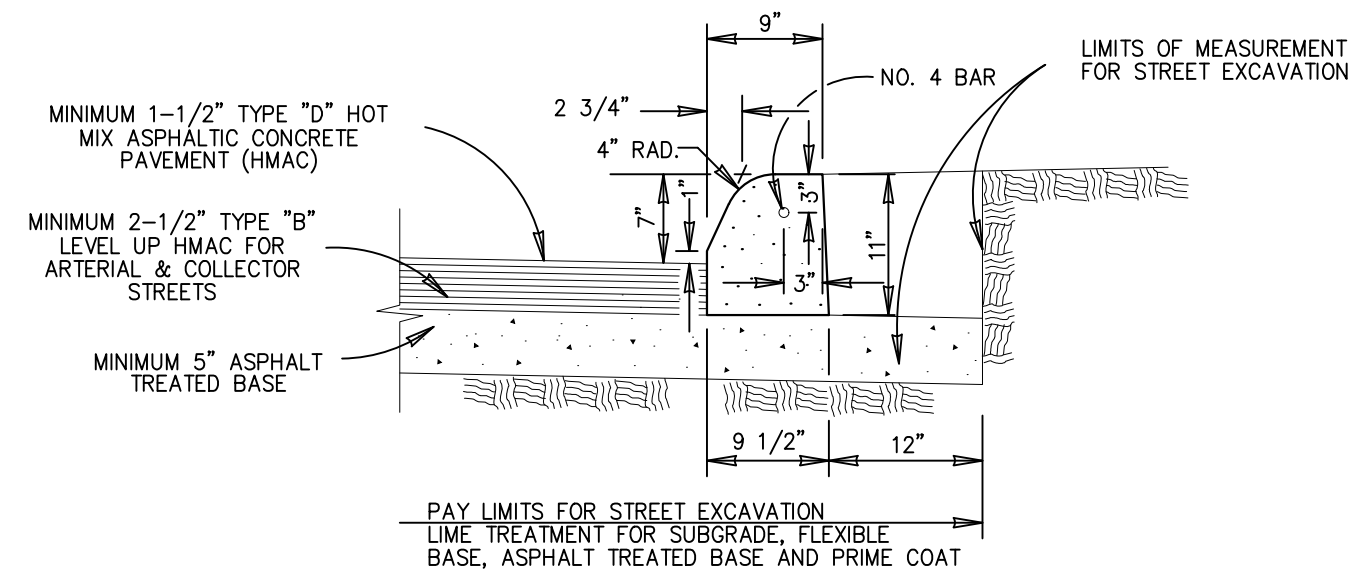


**MACHINE LAID CURB
ON ASPHALT TREATED BASE**

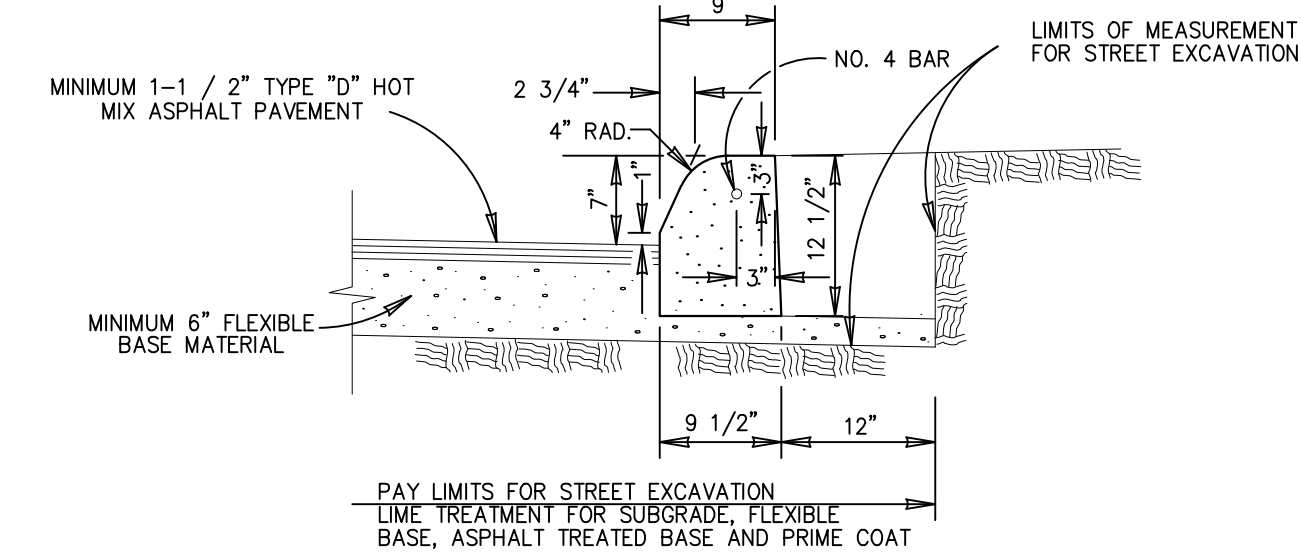


**MACHINE LAID CURB
ON FLEXIBLE BASE MATERIAL**

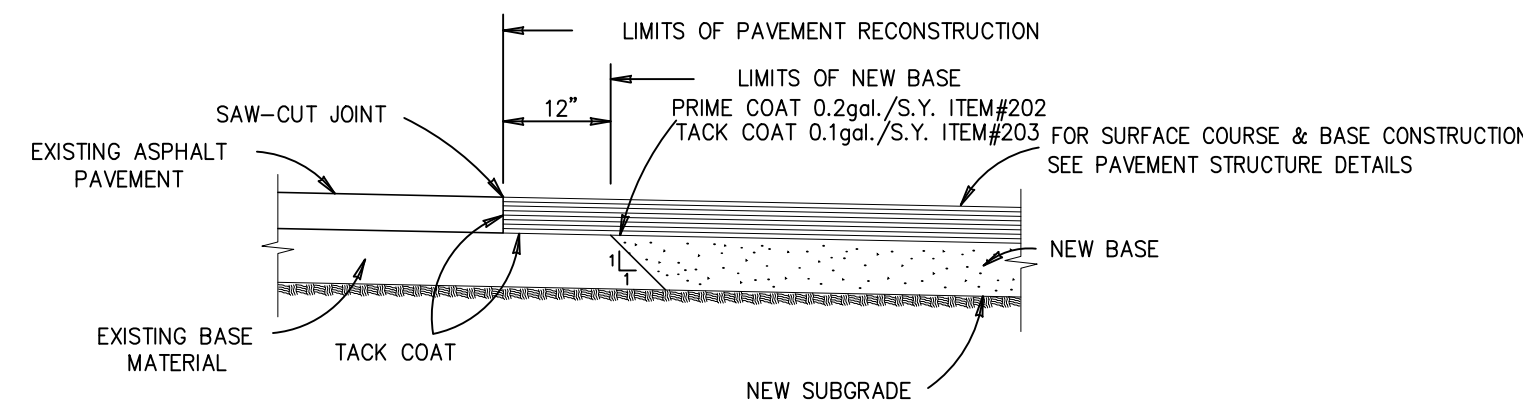


PAVEMENT JUNCTION DETAILS

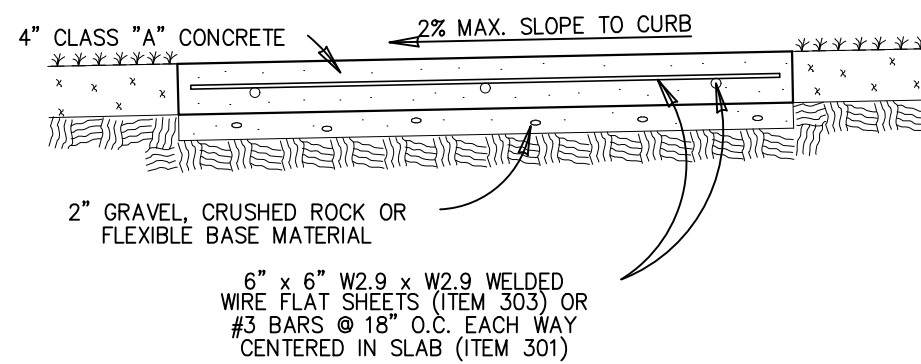

CONCRETE SIDEWALK SECTION

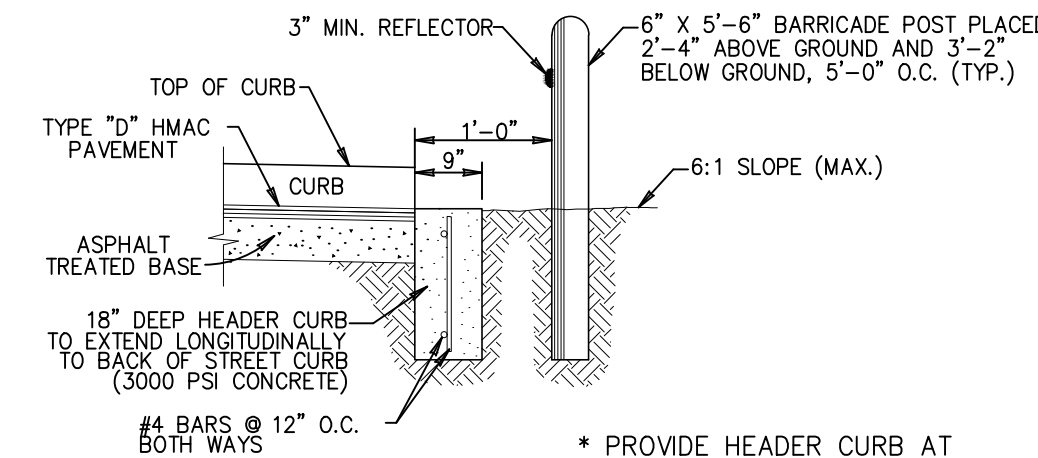

HEADER CURB

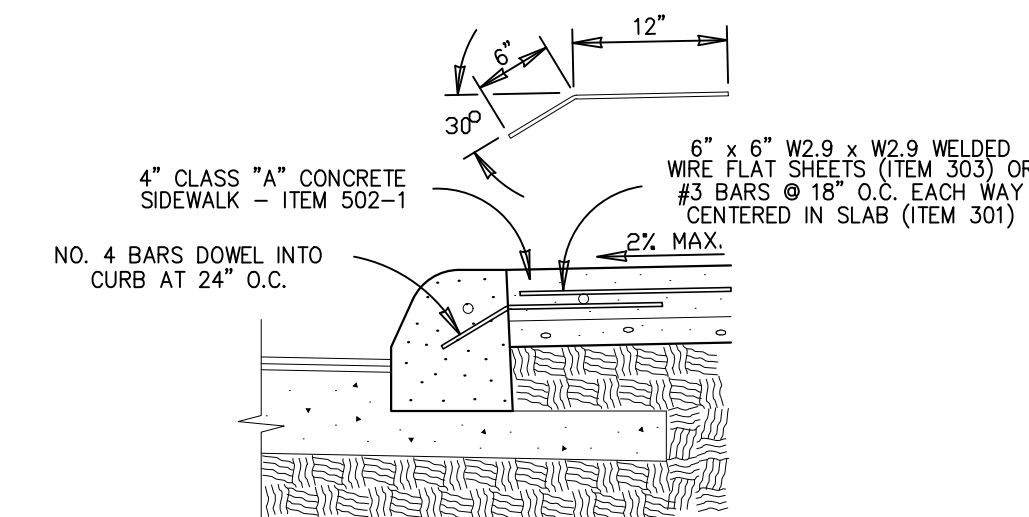

**CONCRETE SIDEWALK
ABUTTING CURB SECTION**

Weichold Tract - Sherfey Engineering Company
TTL Project No.00210902531.02
October 31, 2021
Page 12

5.2.1 Pavement Section Recommendations

Following are the pavement sections for Local Type A without Bus Traffic, Local Type A with Bus Traffic, Local Type B, and Collector.

Component	Flexible Pavement System	
	Local Type A without Bus Traffic	Local Type A with Bus Traffic
Hot Mixed Asphaltic Concrete – Type D	2 inches	2 inches
Prime Coat	Yes	Yes
Granular Base Course (Type A, Grade 1 or 2)	11 1/2 inches	6 inches
Tensar TX-5 Geogrid	—	Yes
Lime Treated Subgrade ¹	6 inches	6 inches
Required Structural Number	2.49	2.49
Provided Structural Number ¹	2.49	2.51

¹Structural Number for Lime Treated Subgrade was not used in the Pavement Section Calculations.

Component	Flexible Pavement System		
	Local Type A with Bus Traffic	Local Type B	Local Type C
Hot Mixed Asphaltic Concrete – Type D	2 1/2 inches	3 inches	2 1/2 inches
Prime Coat	Yes	Yes	Yes
Granular Base Course (Type A, Grade 1 or 2)	17 1/2 inches	16 inches	11 inches
Tensar TX-5 Geogrid	—	—	Yes
Lime Treated Subgrade ¹	6 inches	6 inches	6 inches
Required Structural Number	3.53	3.53	3.53
Provided Structural Number ¹	3.55	3.56	3.55

¹Structural Number for Lime Treated Subgrade was not used in the Pavement Section Calculations.


© 2021, TTL, Inc.

Purpose | Passion | Principles




THE INFORMATION SHOWN ABOVE IS TAKEN FROM THE GEOTECHNICAL REPORT PREPARED BY:
TTL, INC.
REPORT NO. 00210902531.02
DATED: OCTOBER 31, 2021


PAVEMENT NOTE: Geotechnical Engineer to be on site to make the final subgrade determination.
Any changes to this pavement design shall be submitted to COSA–DSD prior to placement of base material.

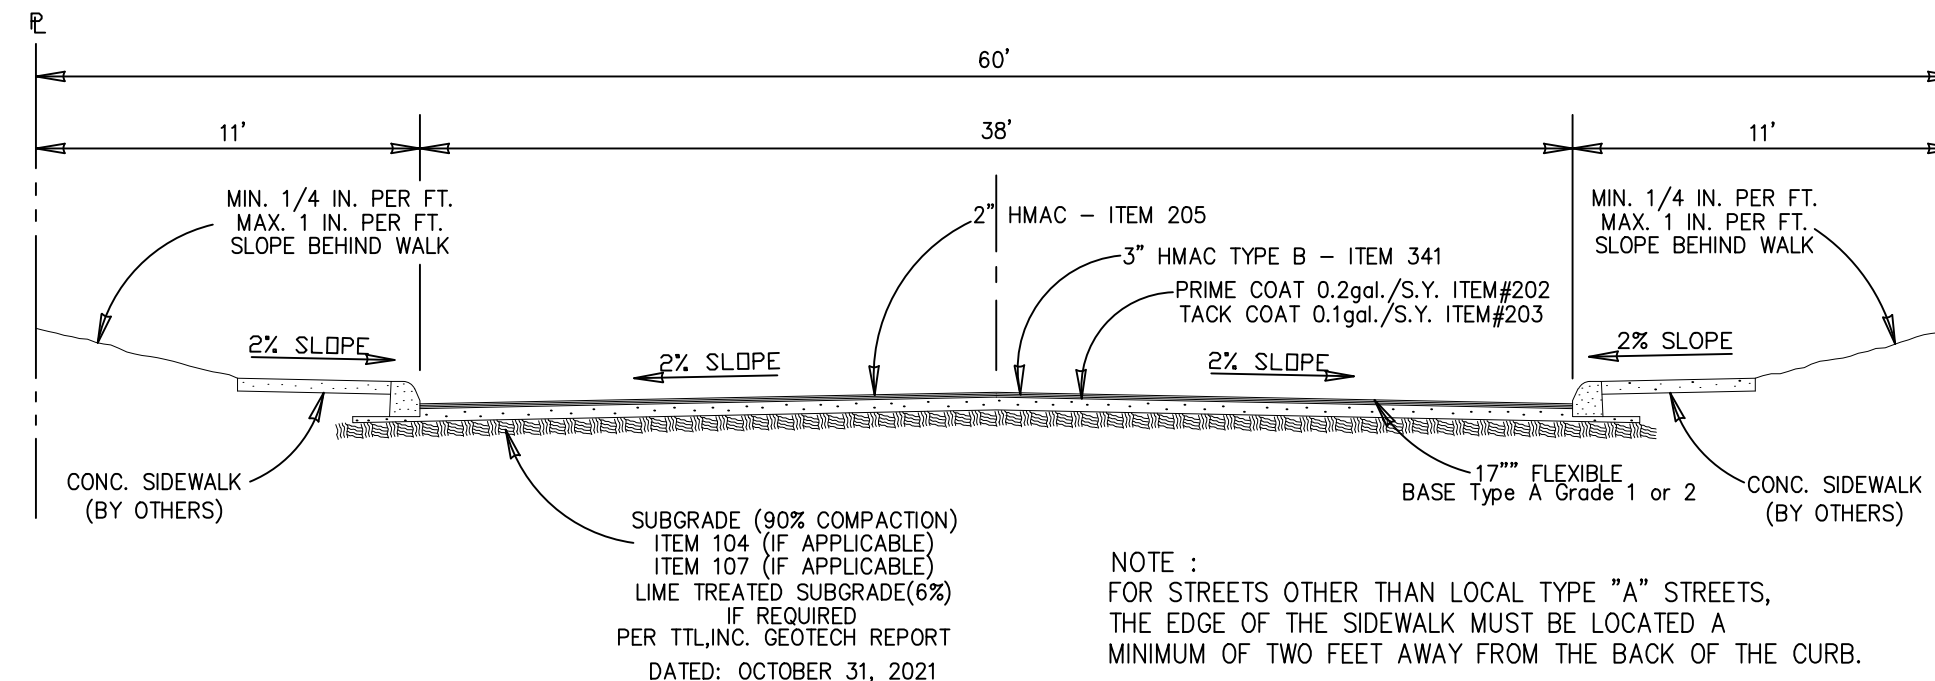


**TYPICAL "LOCAL B" STREET SECTION
WEMBLEY WAY**

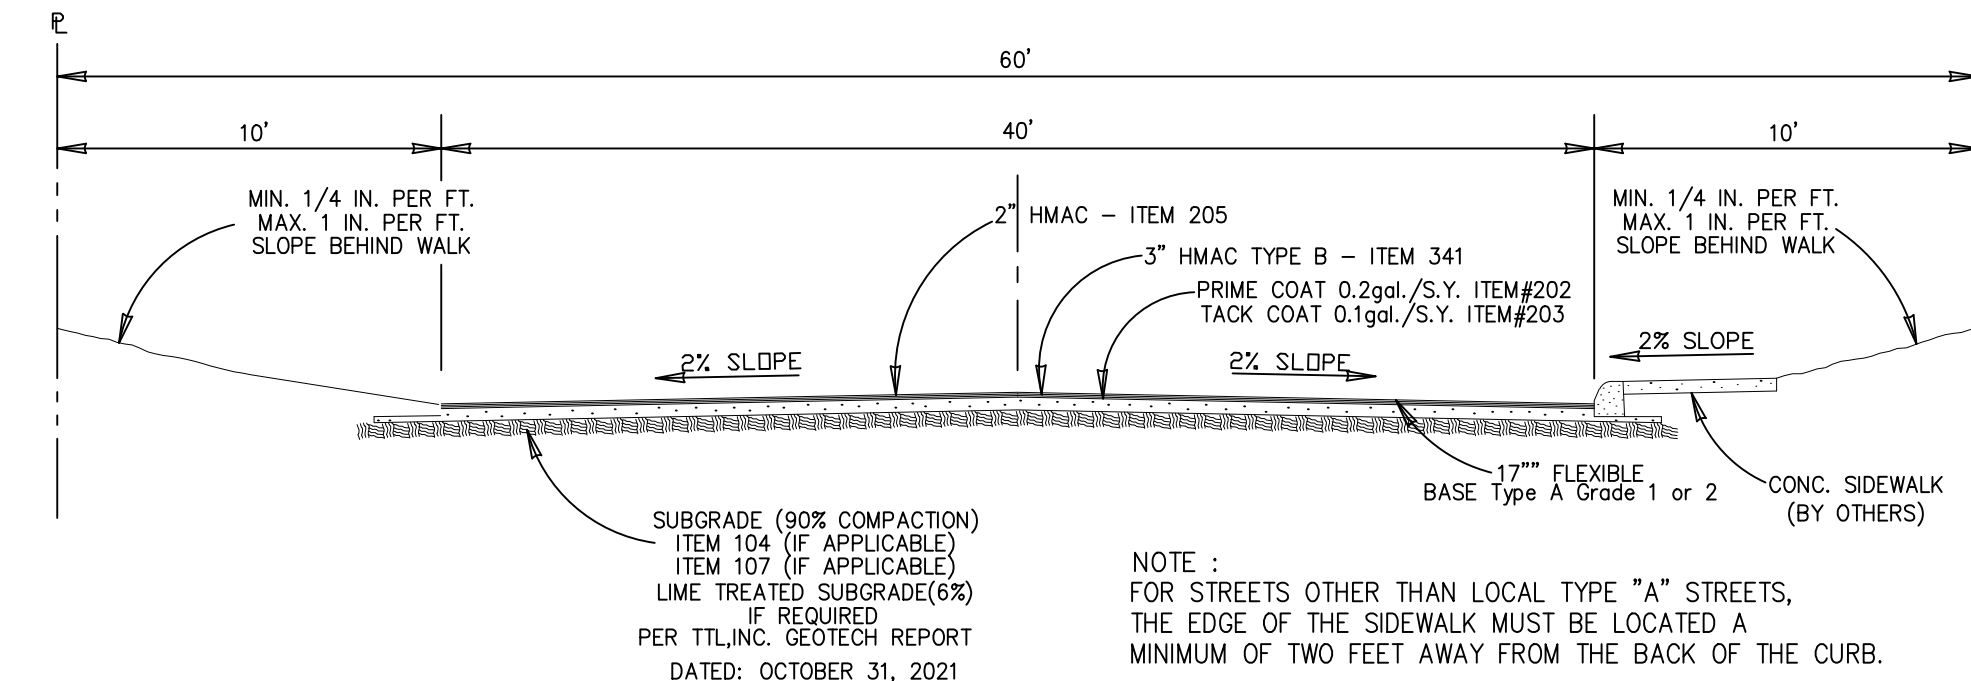


**TYPICAL "LOCAL B" STREET SECTION
WEICHOLD RD**

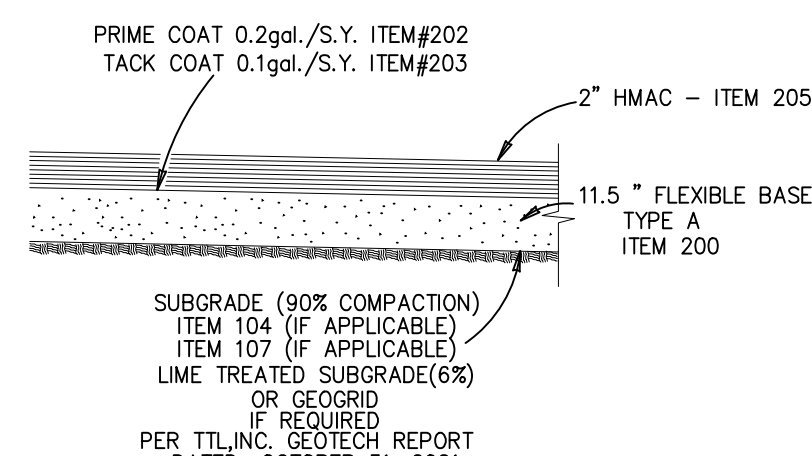

**ASPHALT PAVEMENT DETAIL
TYPICAL LOCAL "A" STREET**

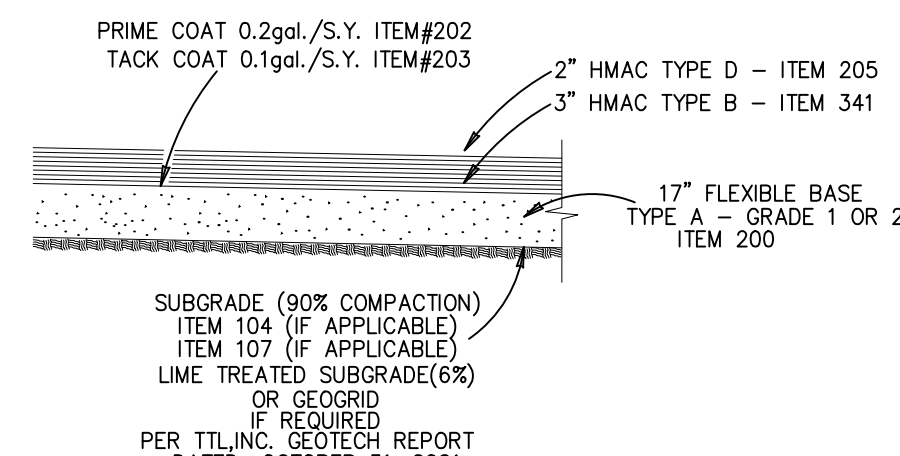

**ASPHALT PAVEMENT DETAIL
TYPICAL LOCAL "B" STREET**

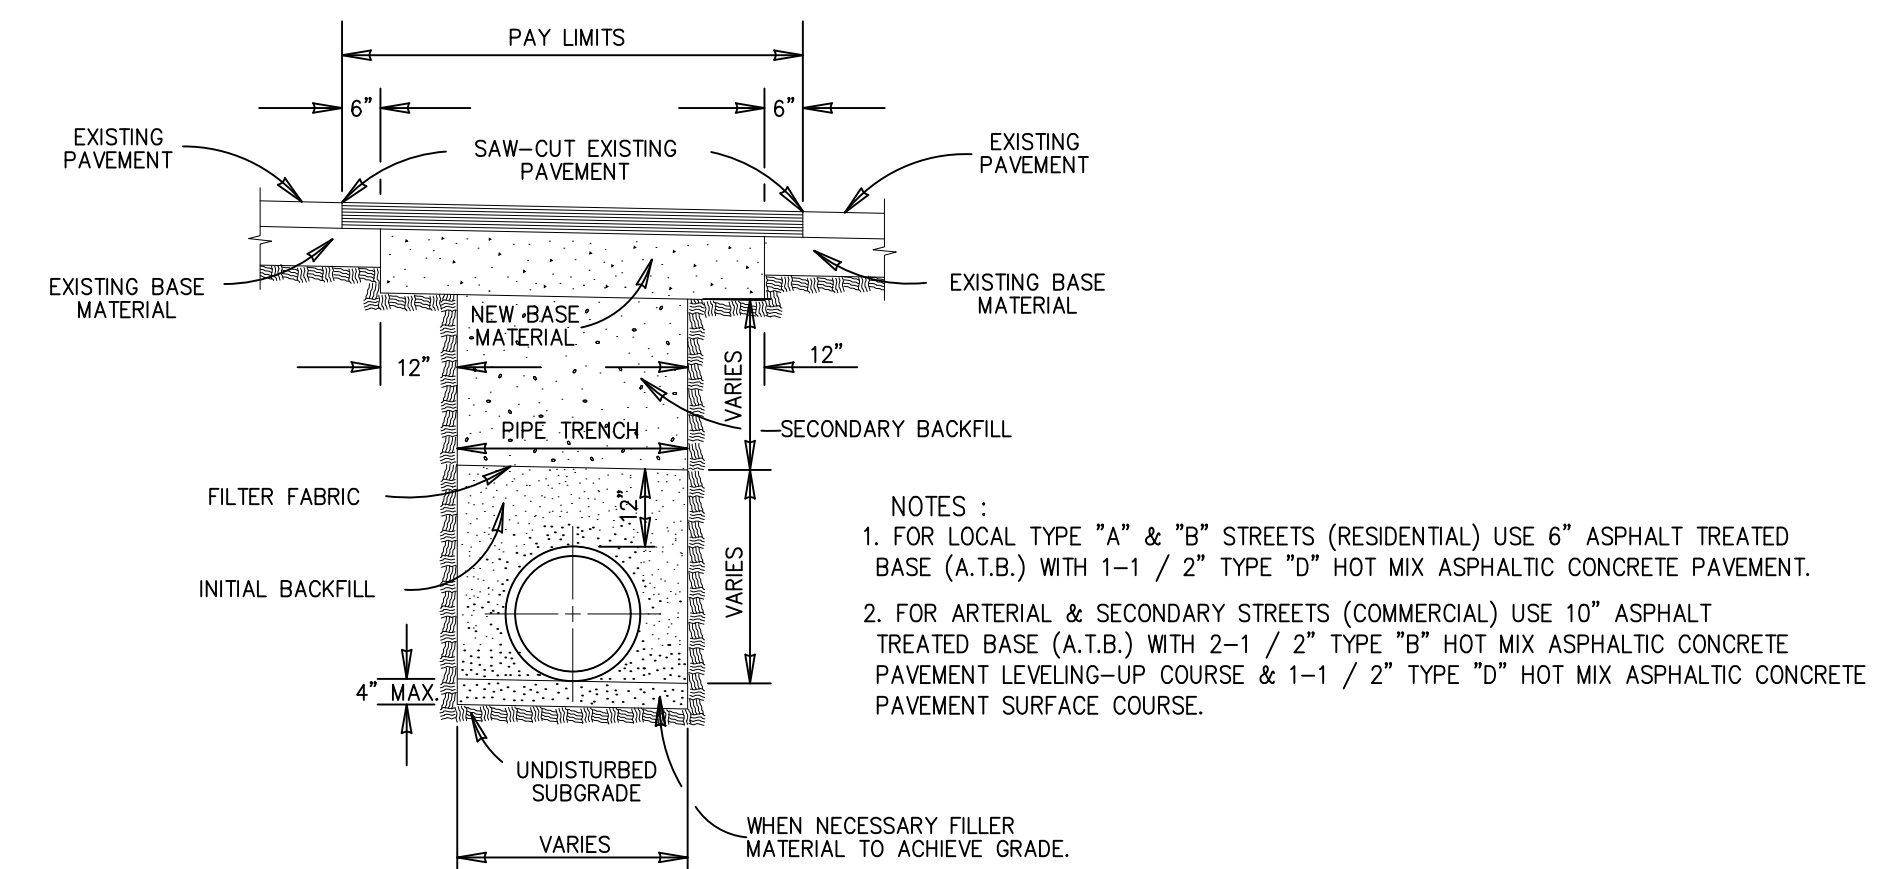

TYPICAL PAVEMENT REPLACEMENT

Designed By: JPS			
Drawn By: RXL			
Checked By: EM			
Approved By: JPS			
File: X:\Open Projects\8314.00_100-Acre Woods Tract\8.0_Cada\8.4_Plan Sheets\2.8 City of San Antonio - Standard Paving Details_11/17/2022 11:59 AM.DWG To: PDF.ec3	Revision	Date	Description




SHERFEY
ENGINEERING
COMPANY, L.L.C.

T.B.P.E. FIRM REGISTRATION No. F-3132

104 Del Court
Suite 400
Laredo, Texas 78041
(956) 791-3511

**PALOMA PARK SUBDIVISION
PHASE I
PLAT No. 22-11800343**

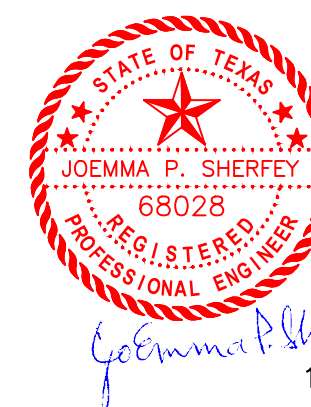

11/14/2022

**CITY OF SAN ANTONIO
STANDARD PAVING DETAILS**

Scale:

Date: 11/10/2022

Revised: 11/14/2022

PROJ. NO. 8314

2.8


SHEET 2.8 OF 44

Diagram illustrating the plan view of a road section, showing lane markings and dimensions:

- 4" SOLID WHITE EDGE LINE
- CURB
- TYPE II-A-A
- 4" YELLOW LANE LINE
- SEE DETAIL "A"
- 4" SOLID YELLOW LINE
- 4" SOLID WHITE EDGE LINE
- Dimensions: 40', 40', 40', 40', 40', 40', 40'


Diagram illustrating the cross-section of a two-lane highway with lane markings and dimensions:

- RAISED PAVEMENT MARKER TYPE I-C, CLEAR FACE TOWARD NORMAL TRAFFIC, SHALL BE PLACED ON 40-FOOT CENTERS.**
- 4" SOLID WHITE EDGE LINE**
- CURB**
- TYPE I-C** (pointing to raised pavement markers)
- 4" SOLID YELLOW LINE**
- 4" WHITE LANE LINE**
- SEE DETAIL "B"** (pointing to a circular detail callout)
- TYPE II-A-A** (pointing to a raised pavement marker)
- 40'** (dimension lines indicating 40-foot spacing between markers)
- TYPE I-C** (pointing to raised pavement markers)
- 4" WHITE LANE LINE**
- 4" SOLID WHITE EDGE LINE**
- CURB**

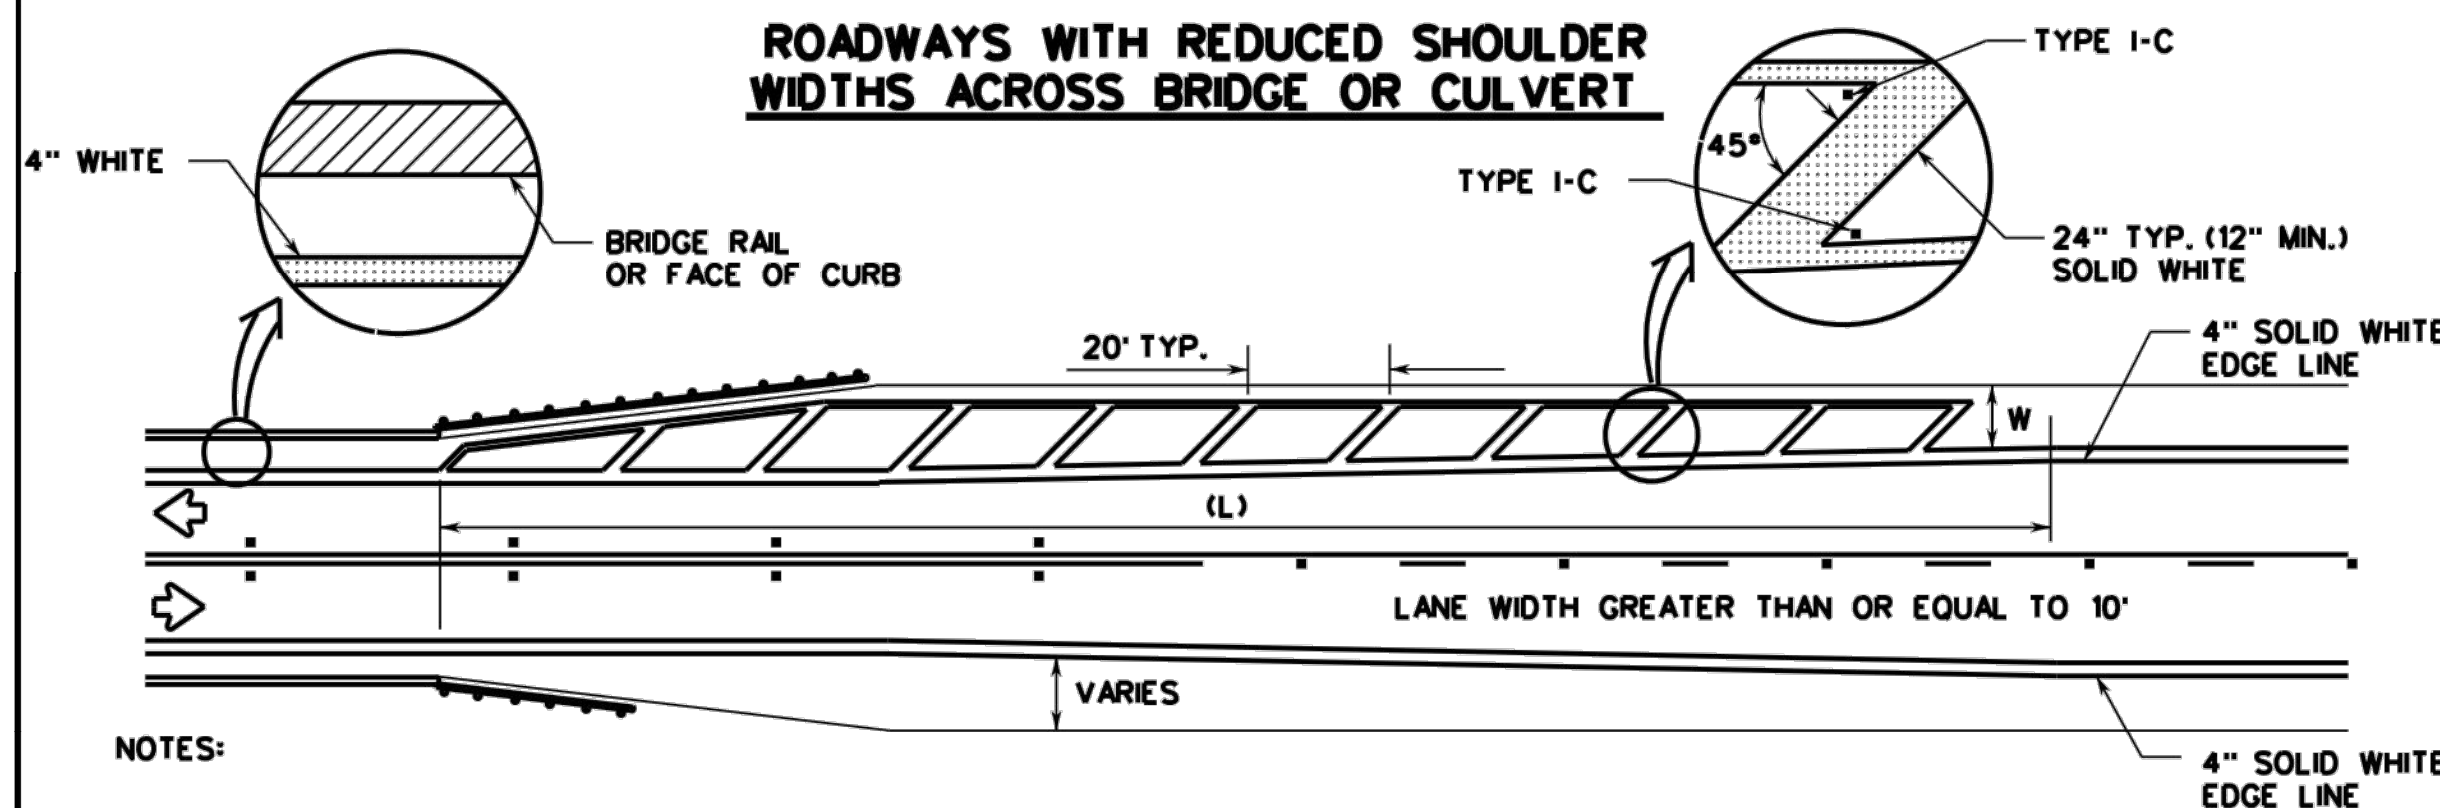

-
- Diagram illustrating a continuous two-way left turn lane (Type II-A-A) configuration. The diagram shows a symmetrical layout around a centerline. Key features include:
- CENTERLINE**: Indicated by a dashed line.
 - SYMMETRICAL AROUND CENTERLINE**: Label indicating the layout is symmetrical.
 - CONTINUOUS TWO-WAY LEFT TURN LANE**: The central lane configuration.
 - TYPE II-A-A**: Label for the lane configuration.
 - 4" SOLID YELLOW LINE**: Line separating the turn lane from the through lanes.
 - 4" YELLOW LANE LINE**: Line separating the through lanes.
 - 4" WHITE LANE LINE**: Line separating the turn lane from the curb.
 - TYPE I-C**: Label for the curb.
 - CURB**: The edge of the roadway.
 - 4" SOLID WHITE EDGE LINE**: Line at the edge of the roadway.
 - Lane Widths**: The diagram shows a sequence of lane widths: 40', 40', 40', 40', 40', 40', 40'.

RAISED PAVEMENT MARKERS TYPE II-C-R SHALL HAVE CLEAR FACE TOWARD NORMAL TRAFFIC AND RED FACE TOWARD WRONG-WAY TRAFFIC.

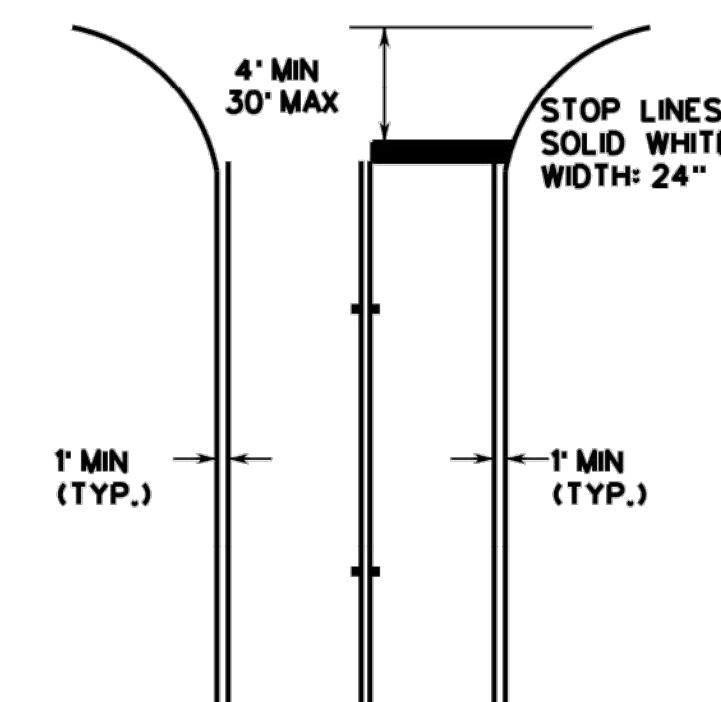





• POSTED SPEED	FORMULA
45	$L = \frac{WS^2}{60}$
≥45	$L = WS$

___% SUBMITTAL		PROJECT NO.: _____		DATE: _____	
DRWN. BY: LAN		DSGN. BY: C.R.V.		CHKD. BY: M.E.	
				SHEET NO.: ___ OF ___	



SHEET 2.10 OF 44

X:\Open Projects\8314.00 100-Acre Woods Tract\8.0 Cadd\8.4 Plan Sheets\3.11 CITY OF SAN ANTONIO STANDARD PAVING MARKING DETAILS (2 OF 2). 11/17/2022 11:22:18 AM
DWG TO PDF PLOT


RAISED PAVEMENT MARKING PLACEMENT PATTERNS PLACED W/ REFLECTION PAVEMENT MARKERS (OPTIONAL)

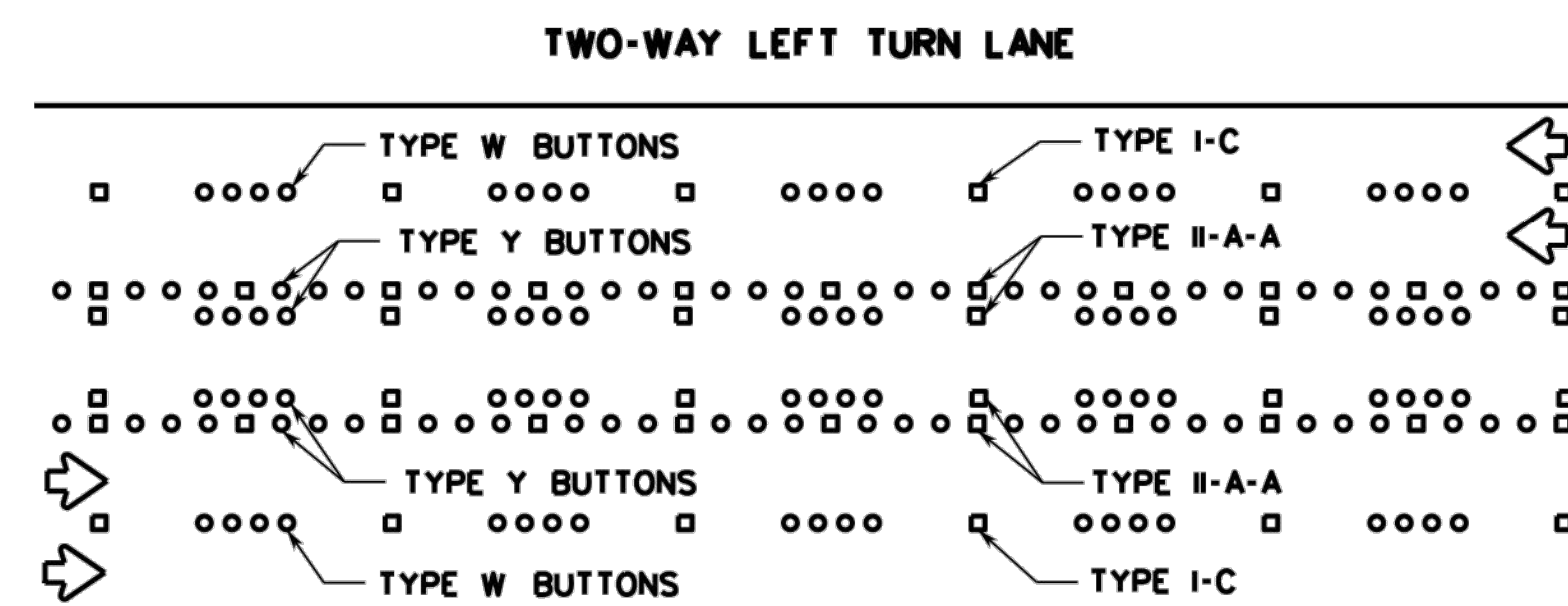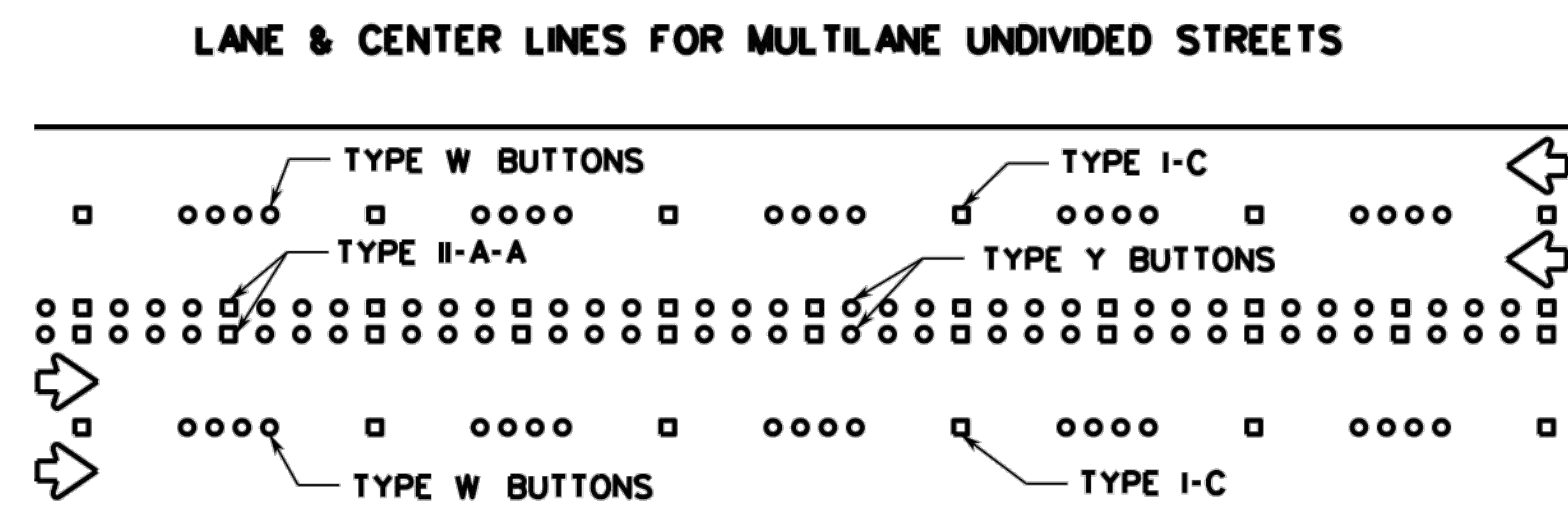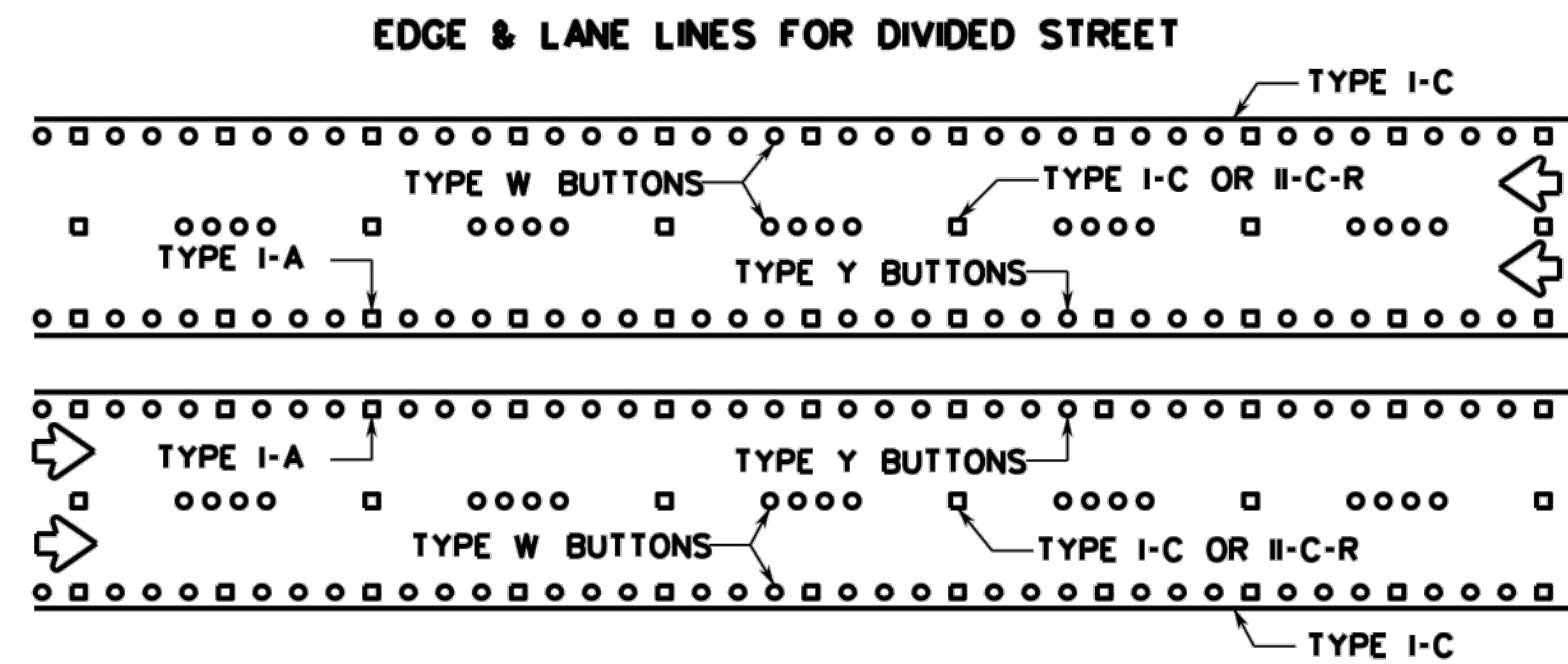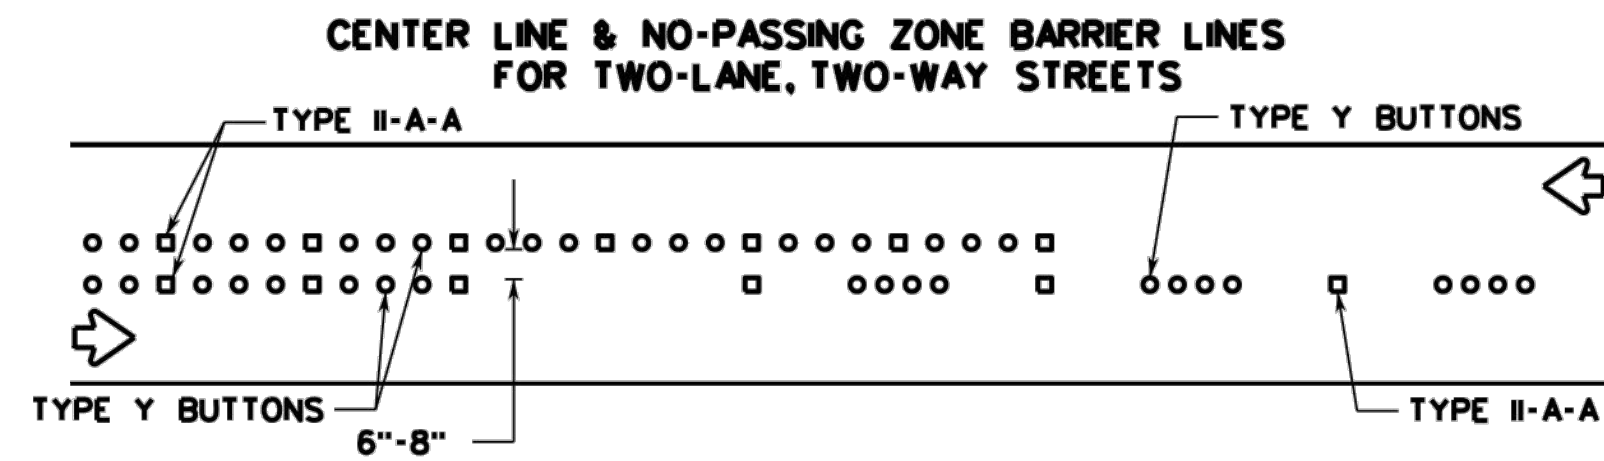


RAISED PAVEMENT MARKINGS PLACEMENT DETAILS PLACED W/ REFLECTION PAVEMENT MARKERS (OPTIONAL)

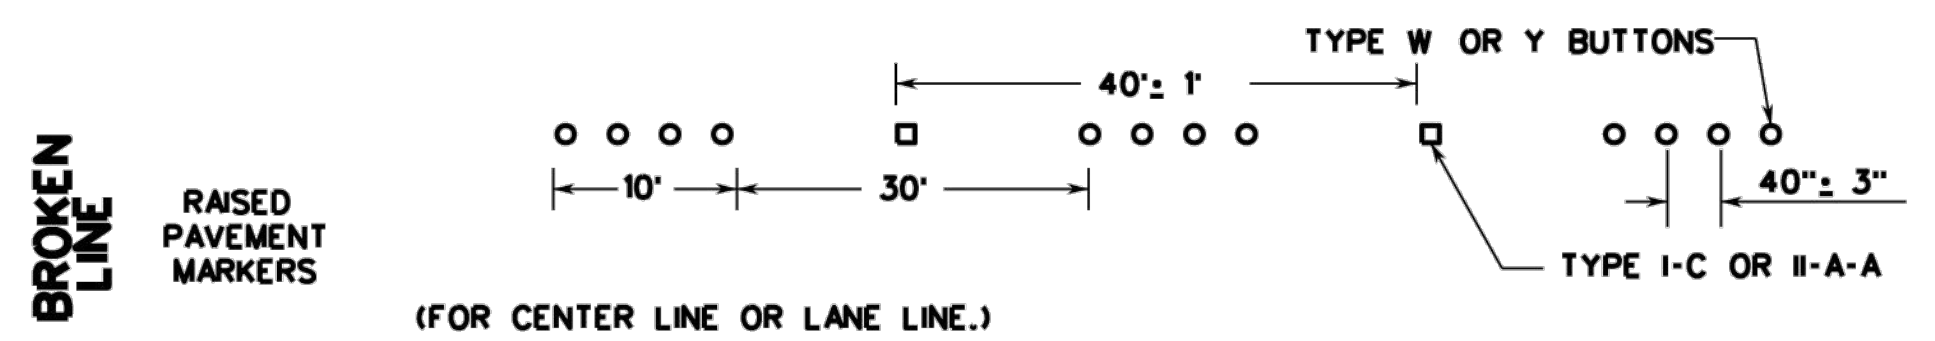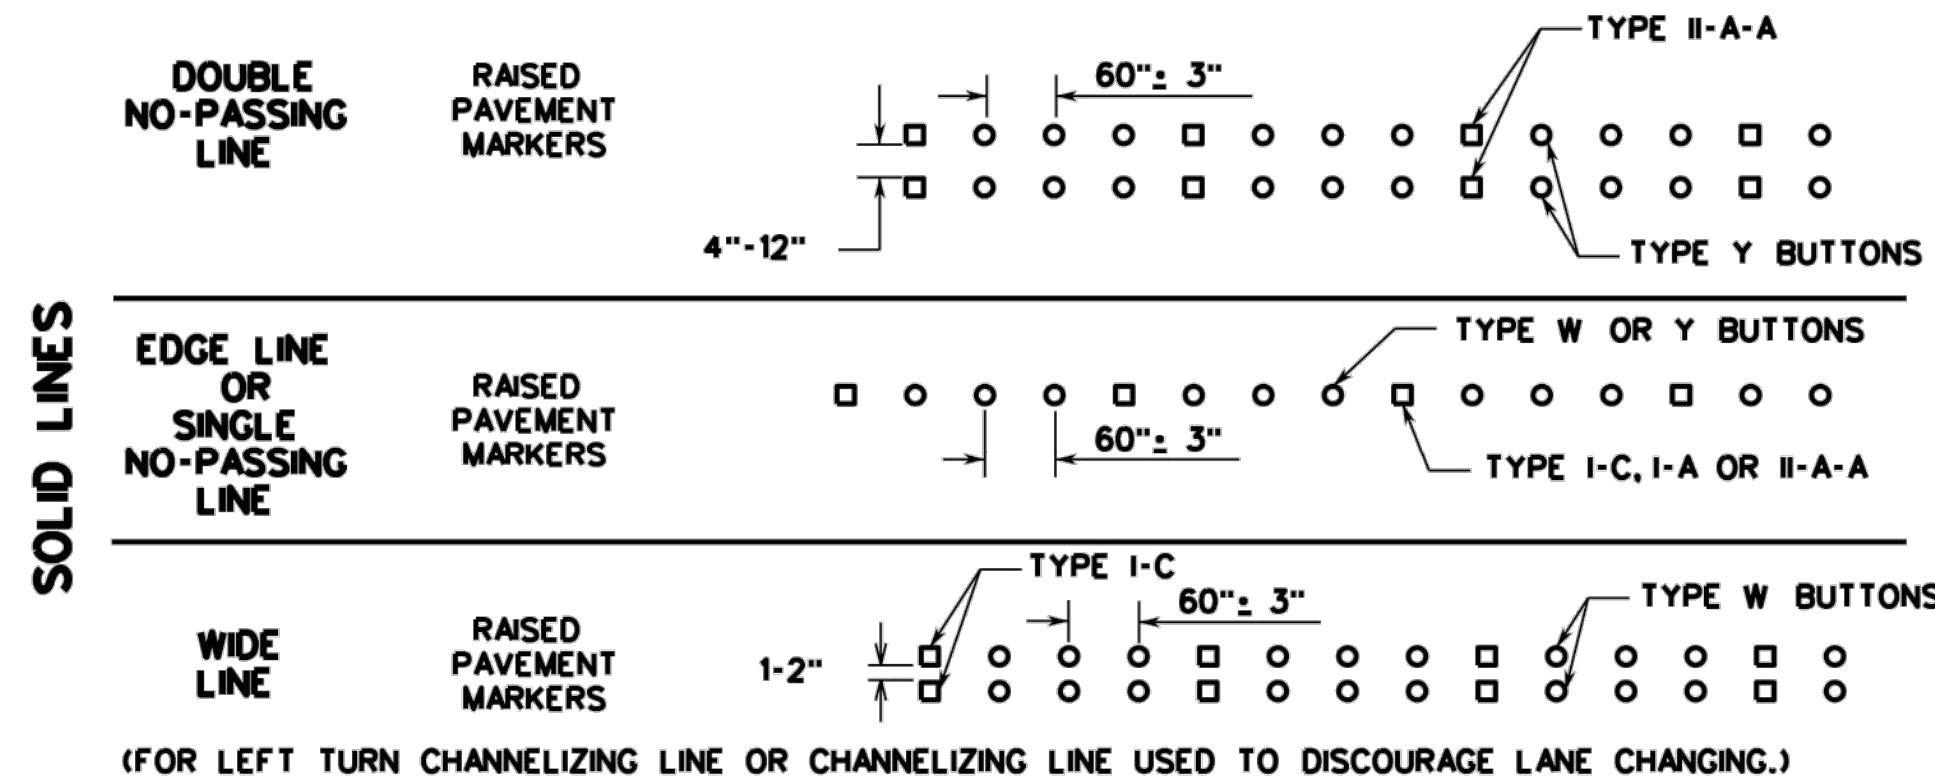

JIGGLE BAR TILES (NON-REFLECTORIZED)

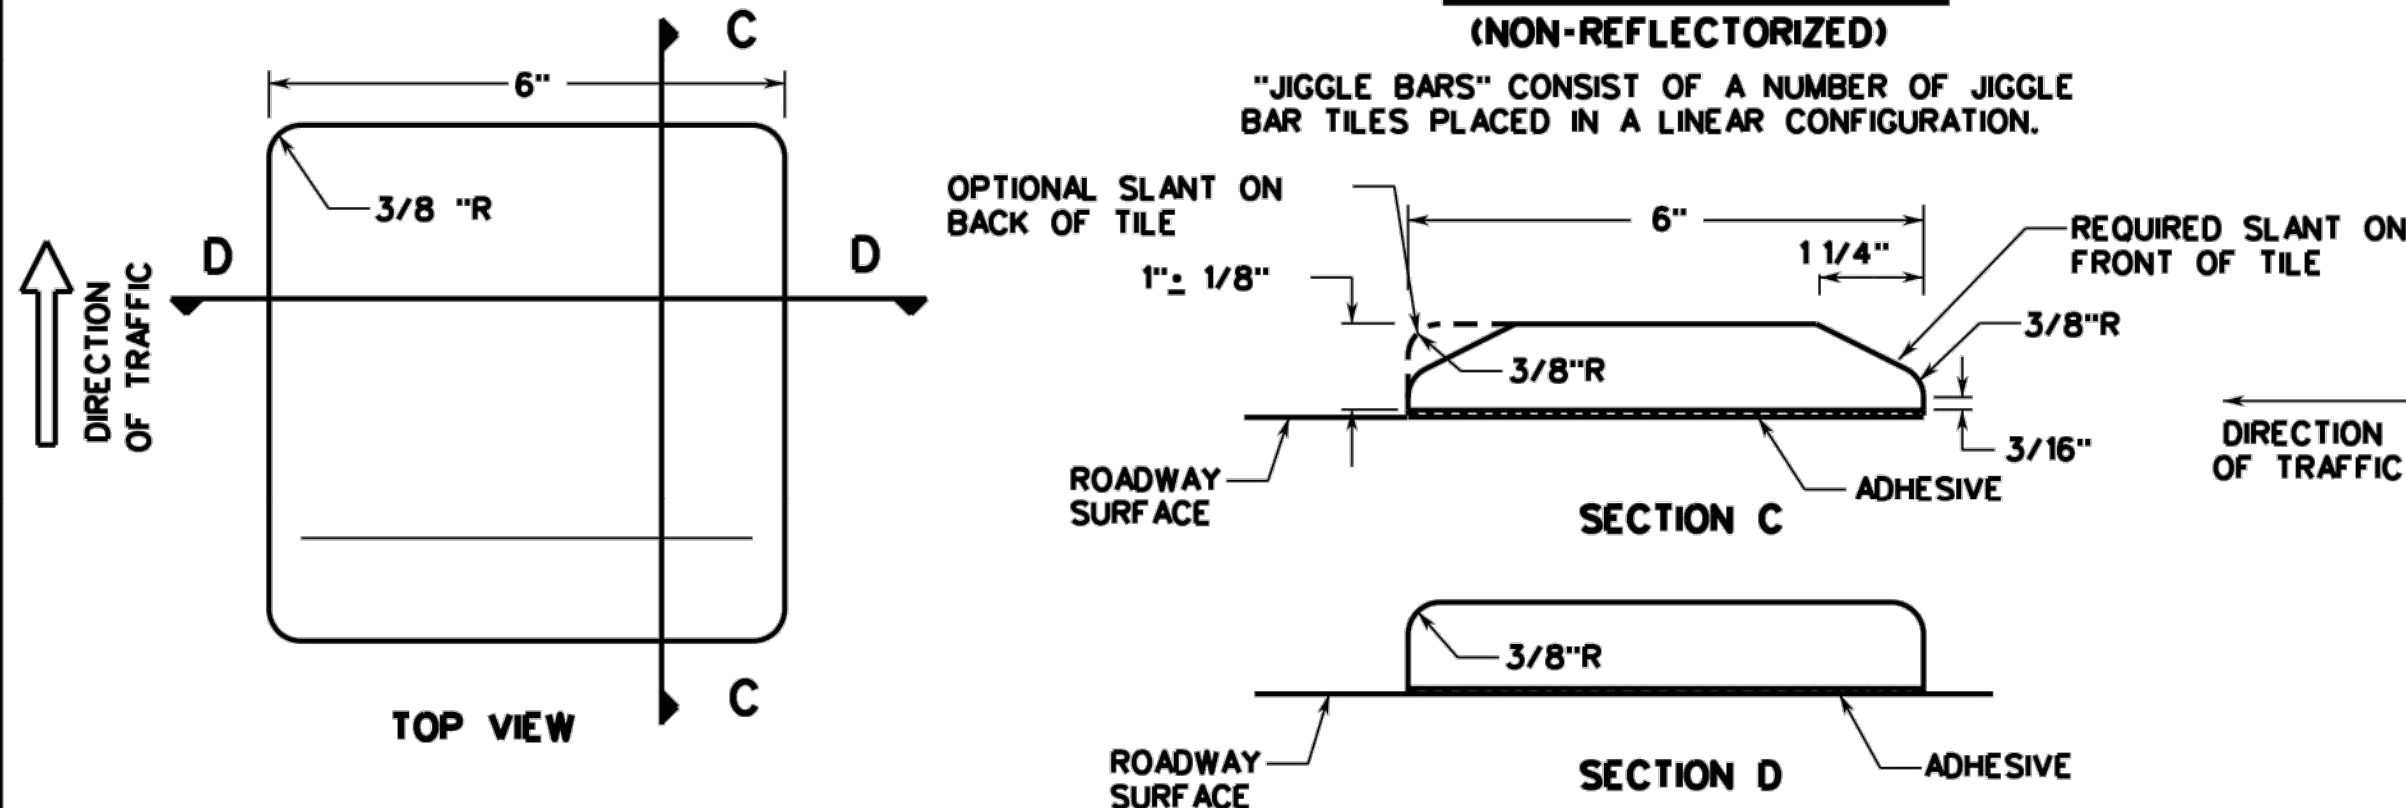


RAISED PAVEMENT MARKERS (REFLECTORIZED)

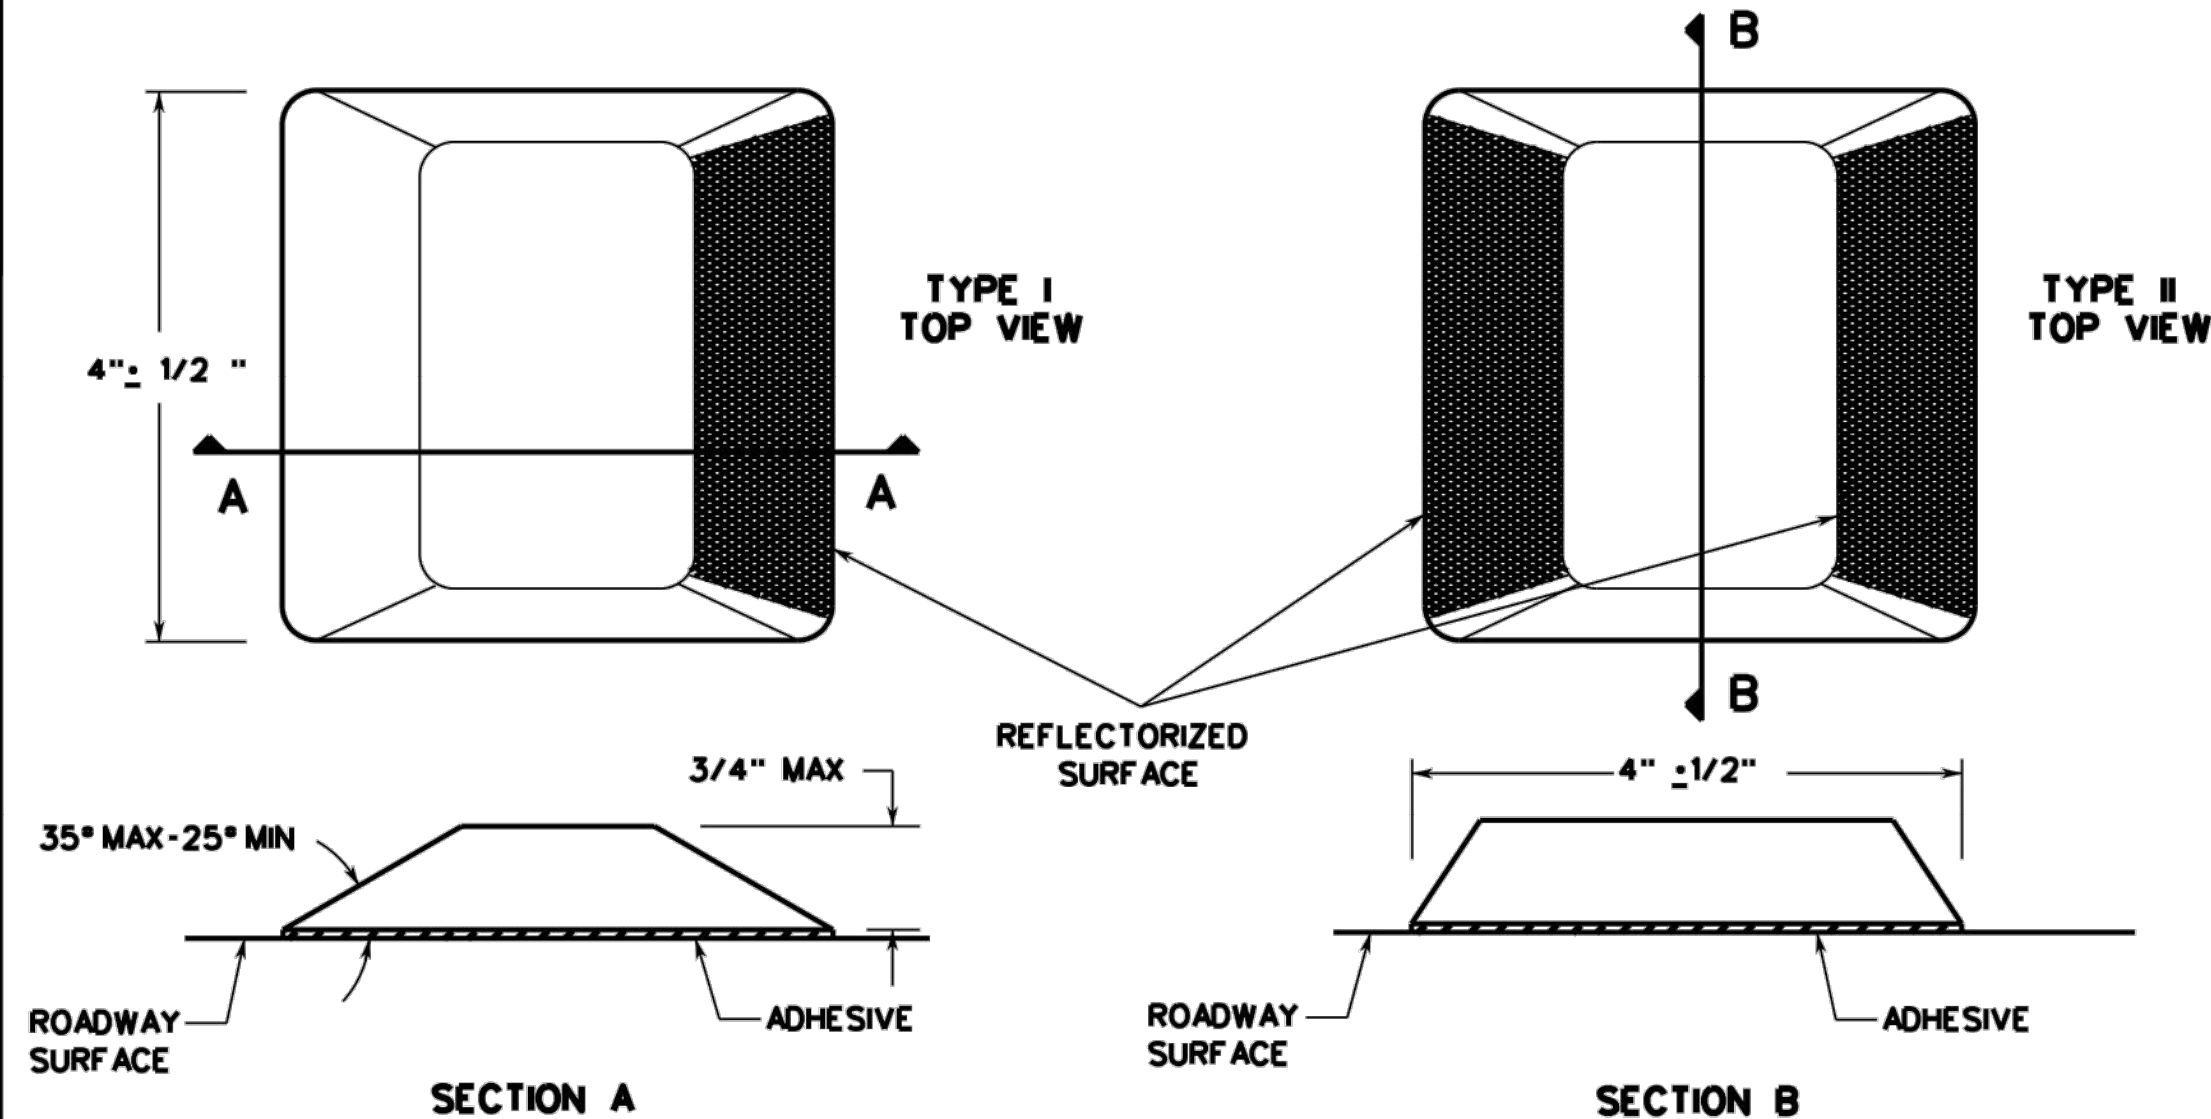

TRAFFIC BUTTONS (NON-REFLECTORIZED)

NOTE: MINIMUM AREA OF MARKERS SHALL BE NOT LESS THAN 12.5 SQUARE INCHES.

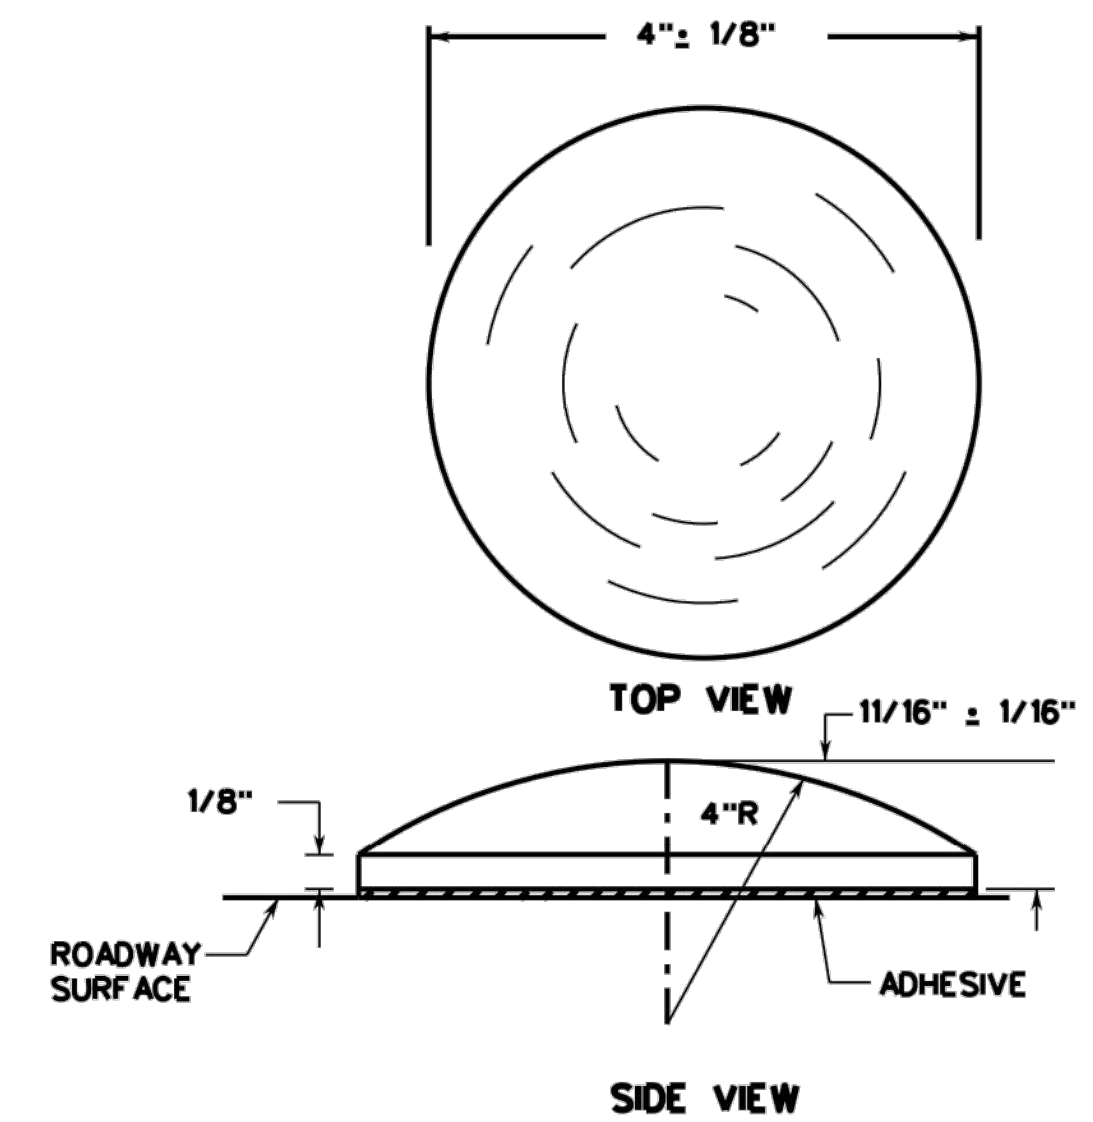

NOTES:

1. RAISED PAVEMENT MARKERS (RPMs) MAY CONSIST OF TRAFFIC BUTTONS, PAVEMENT MARKERS AND/OR JIGGLE BAR TILES. PAVEMENT SURFACE SHALL BE PREPARED AND CLEANED SUBJECT TO APPROVAL OF THE CITY TRAFFIC ENGINEER BEFORE ADHESIVE AND RPMs ARE PLACED.
2. JIGGLE BARS SHALL BE ORIENTED PERPENDICULAR TO ROADWAY. JIGGLE BARS SHALL ALSO BE PLACED AT SUCH OTHER LOCATIONS AS SHOWN IN PLANS OR AS DIRECTED BY THE CITY TRAFFIC ENGINEER.
3. MARKERS, BUTTONS AND JIGGLE BAR TILES SHOWN ARE FOR ILLUSTRATION PURPOSES ONLY AND NOT INTENDED TO SPECIFY ANY PARTICULAR PRODUCT. ALL PAVEMENT MARKERS PROVIDED SHALL BE OF THE SAME MANUFACTURER.
4. ALL DIMENSIONS ARE ± 1/8" UNLESS OTHERWISE NOTED.
5. ALL PAVEMENT MARKING MATERIALS SHALL MEET MATERIAL SPECIFICATIONS AS SPECIFIED BY CITY OF SAN ANTONIO STANDARD SPECIFICATIONS.
6. TRAFFIC BUTTONS AND JIGGLE BAR TILES ARE TO BE USED ONLY FOR TEMPORARY TRAFFIC CONTROL OR AS DIRECTED BY THE CITY TRAFFIC ENGINEER.

SEPTEMBER 2009

CITY OF SAN ANTONIO

DEPARTMENT OF PUBLIC WORKS


TRAFFIC ENGINEERING STANDARDS

RAISED PAVEMENT MARKERS, REFLECTIVE
PAVEMENT MARKERS, TRAFFIC BUTTONS &
JIGGLE BAR TILES 2
SHEET 5 OF 16

PROJECT NO.	DATE
DRWN. BY: LAN	DSGN. BY: C.R.V.
CHKD. BY: M.E.	SHEET NO. OF

Designed By: JPS
Drawn By: RXL
Checked By: EM
Approved By: JPS
File: X:\Open Projects\8314.00 100-Acre Woods Tract\8.0 Cadd\8.4 Plan Sheets

Revision	Date	Description

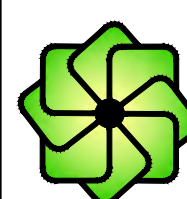

SHERFEY
ENGINEERING
COMPANY, L.L.C.

T.B.P.E. FIRM REGISTRATION No. F-3132

104 Del Court
Suite 400
Laredo, Texas 78041
(956) 791-3511

PALOMA PARK SUBDIVISION
PHASE I

PLAT No. 22-11800343



11/14/2022

CITY OF SAN ANTONIO
STANDARD PAVING MARKING DETAILS (2 OF 2)

Scale:

Date: 11/10/2022

Revised: 11/14/2022

PROJ. NO. 8314


2.11

SHEET 2.1 OF 44

GENERAL NOTES


- 1.) THE EXISTING SIGNS LOCATED ON THE JOBSITE ARE THE PROPERTY OF THE CITY OF SAN ANTONIO. THROUGHOUT THE PERIOD OF THE CONTRACT, THE CONTRACTOR SHALL PROTECT THESE SIGNS SUCH THAT THEY ARE NOT DAMAGED IN THE COURSE OF CONSTRUCTION ACTIVITY. SUCH PROTECTION SHALL INCLUDE THE PERIOD AFTER SIGNS ARE REMOVED FROM INSTALLATION AND STORED BY THE CONTRACTOR OR DELIVERED TO TRAFFIC OPERATIONS. THE ASSISTANT TRAFFIC SUPERINTENDENT (207-7765) MUST BE NOTIFIED 48 HOURS IN ADVANCE PRIOR TO DELIVERY.
- 2.) AFTER SIGNS ARE REMOVED FROM INSTALLATION AND ARE BEING STORED BY THE CONTRACTOR, THE CONTRACTOR SHALL CONTACT THE TRAFFIC OPERATIONS SECTION OF THE PUBLIC WORKS DEPARTMENT (207-7765) AND ARRANGE FOR A CONVENIENT TIME TO DELIVER CITY SIGNS AND POLES.
- 3.) PRIOR TO THE START OF CONSTRUCTION, ALL EXISTING SIGNS WITHIN THE AREA OF CONSTRUCTION WILL BE INVENTORIED AND DOCUMENTED JOINTLY BY THE TRAFFIC ENGINEERING (207-7720) CONSTRUCTION INSPECTION AND THE CONTRACTOR. THIS DOCUMENT WILL BE JOINTLY SIGNED BY BOTH PARTIES REFLECTING THE SIGN TYPE, SIGN SIZE, SIGN CONDITION, SIGN LOCATION, REFLECTIVITY ADEQUACY, ETC. THE CONTRACTOR IS HELD ACCOUNTABLE FOR THESE SIGNS THROUGHOUT THE PROJECT AND AT THE PROJECTS COMPLETION.
- 4.) ALL GROUND MOUNTED SIGNS SHALL USE HIGH INTENSITY REFLECTIVE SHEETING.
- 5.) ALL OVERHEAD SIGNS SHALL USE DIAMOND GRADE REFLECTIVE SHEETING.
- 6.) ALL BLANKS TO BE ALUMINUM ALLOY NO. 5052-H38.
- 7.) "T" DENOTES THICKNESS OF SIGN BLANKS.
- 8.) ALL HOLES SHALL BE 3/8" DIAMETER DRILLED OR PUNCHED AS SHOWN ON EACH BLANK DETAIL AND SHALL BE FREE OF BURRS AND /OR ROUGH EDGES.
- 9.) SIGN BLANK CORNERS TO BE ROUNDED AS SHOWN ON EACH DETAIL.
- 10.) ALL SIGN BLANK TO BE ETCHED, DEGREASED, AND HAVE AN ALODINE FINISH PRIOR TO APPLICATION OF LEGENDS.
- 11.) ALL DETAILS ARE NOT TO SCALE.
- 12.) ALL DIMENSIONS ARE IN INCHES.
- 13.) ALL SIGNS SHALL BE MANUFACTURED AND INSTALLED IN CONFORMANCE TO THE TEXAS MANUAL ON UNIFORM TRAFFIC CONTROL DEVICES AND STANDARD HIGHWAY SIGNS (FHWA) LATEST EDITION.
- 14.) REINSTALLATION OF PREVIOUSLY EXISTING SIGNS, WHERE REQUIRED BY THE CITY TRAFFIC ENGINEER, SHALL BE AT THE CONTRACTOR'S EXPENSE.

TYPICAL GROUND SIGN INSTALLATION

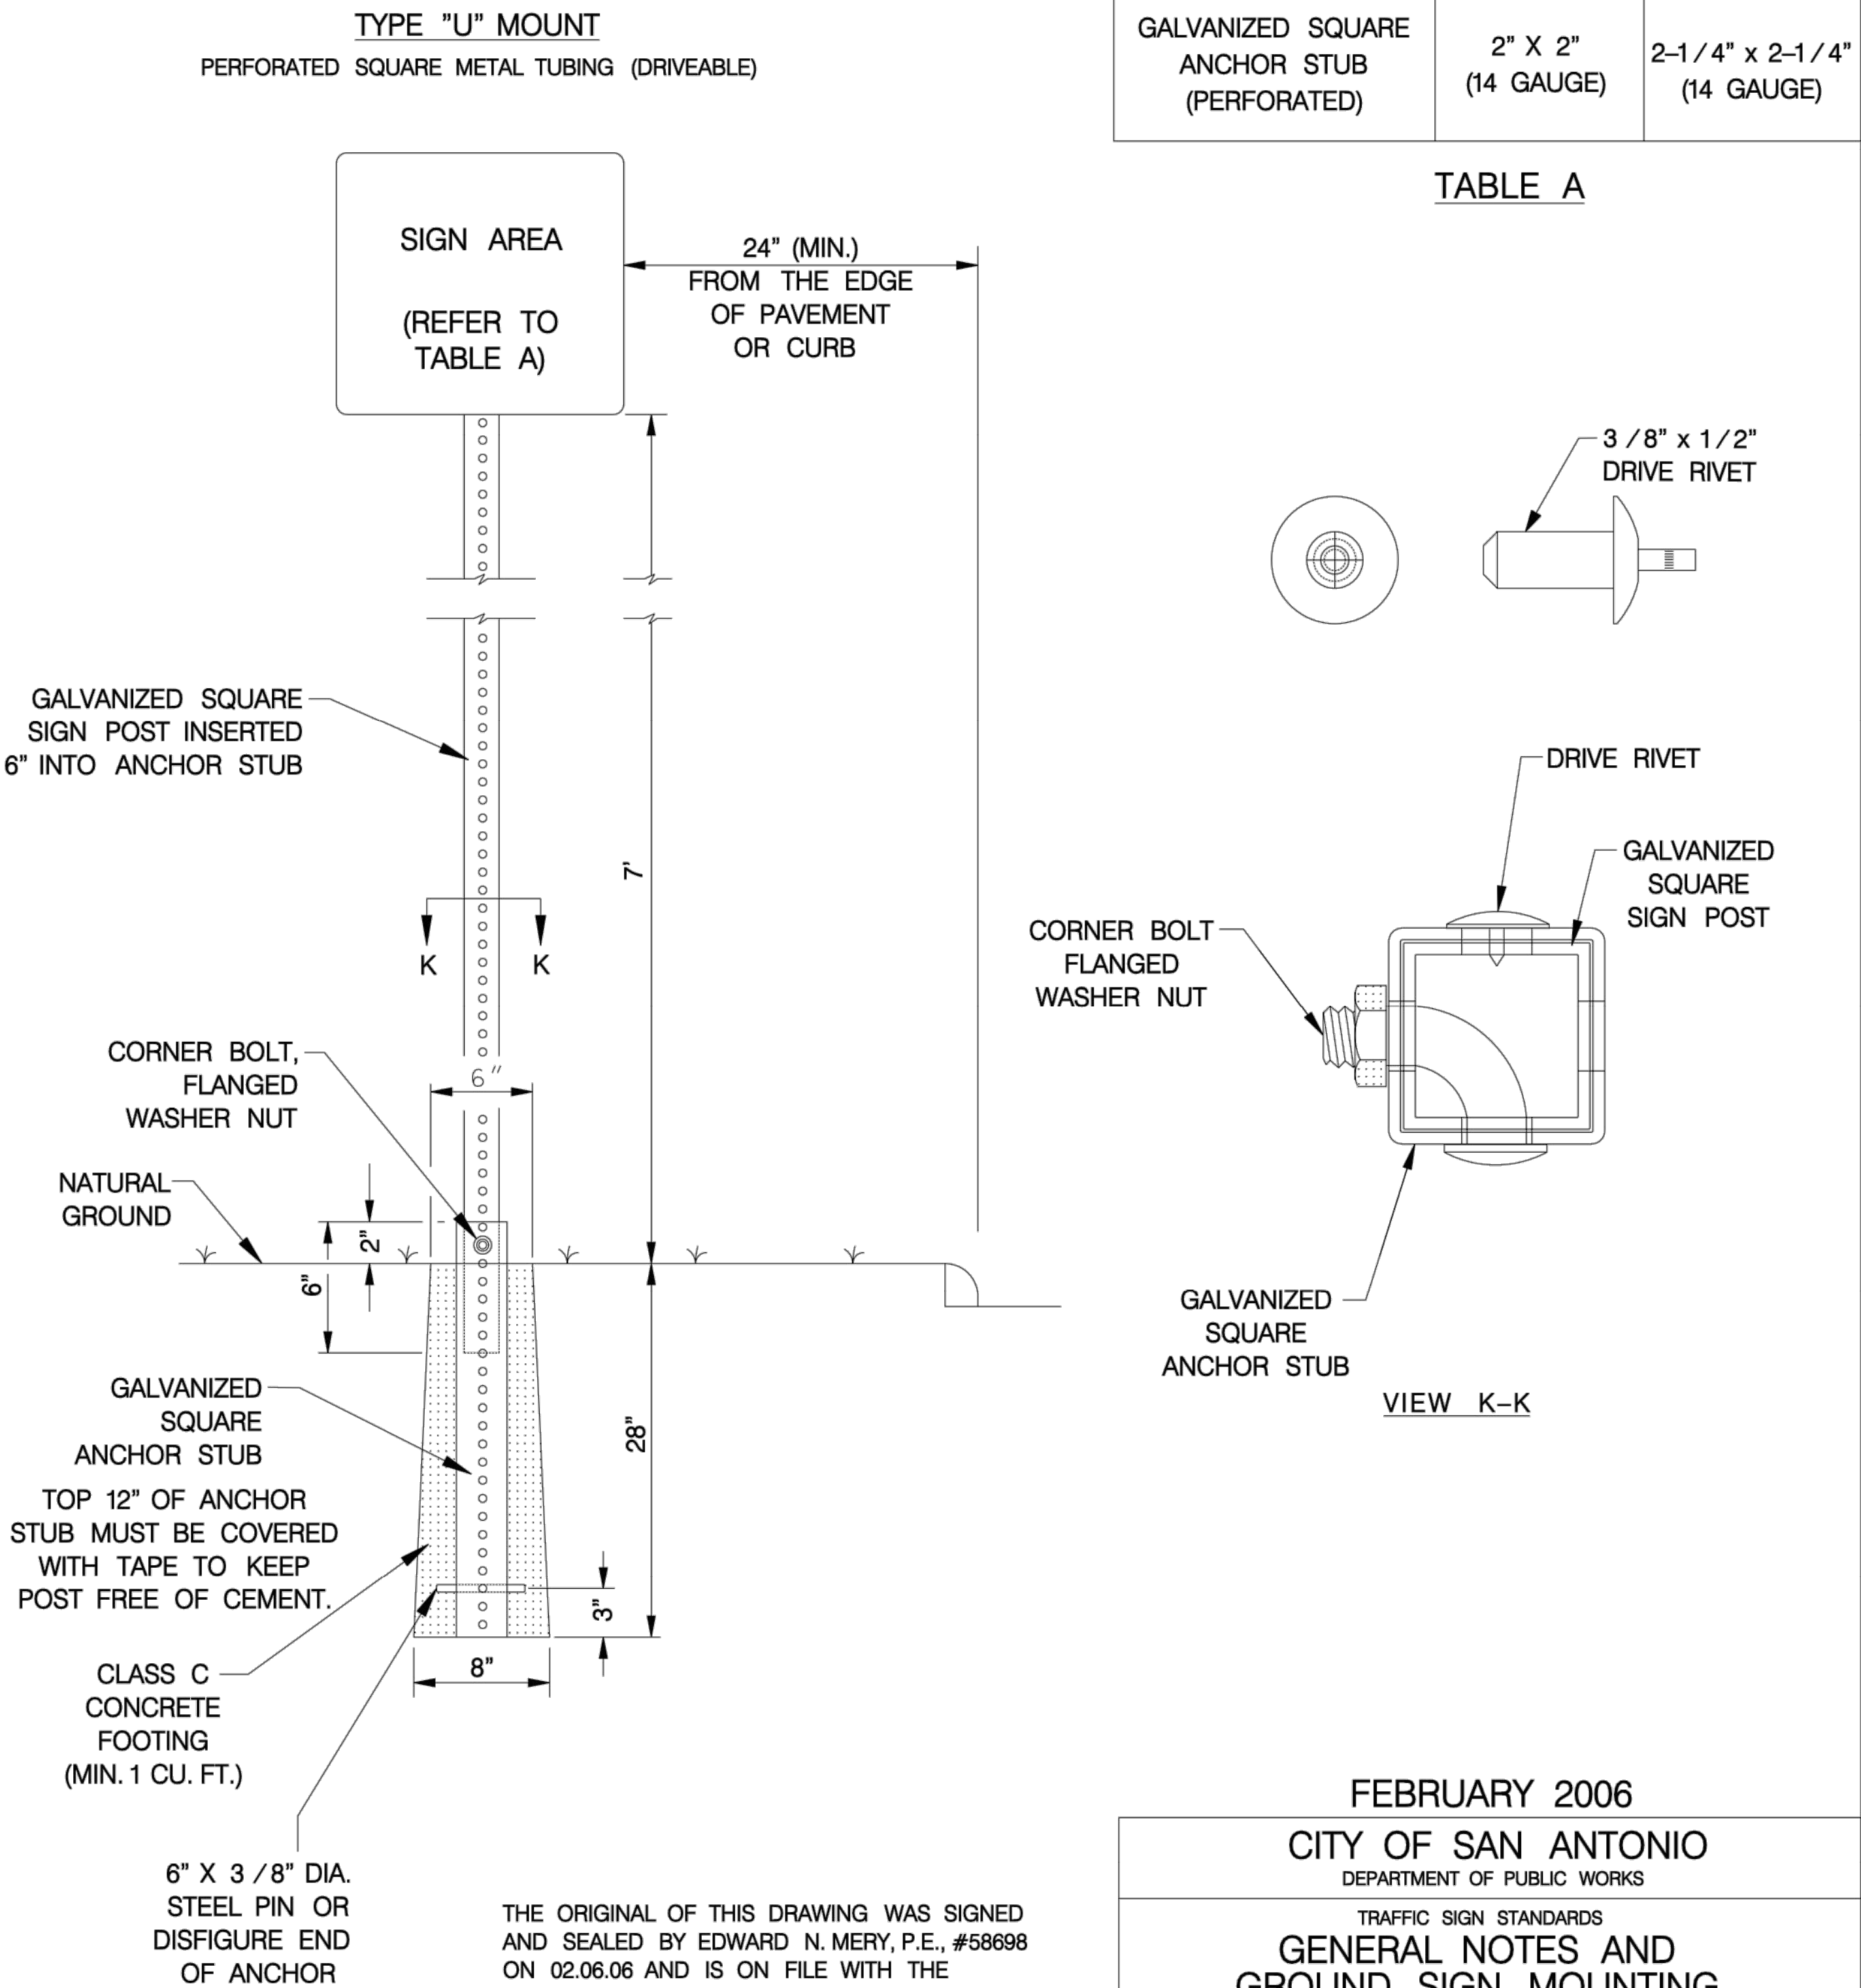

Designed By: JPS
Drawn By: RXL
Checked By: EM
Approved By: JPS
File: X:\Open Projects\8314.00_100-Acre Woods Tract\8.0_Cadd\8.4_Plan_Sheet

Revision	Date	Description

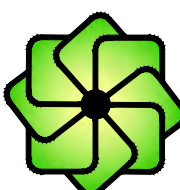

SHERFEY
ENGINEERING
COMPANY, L.L.C.


T.B.P.E. FIRM REGISTRATION No. F-3132

104 Del Court
Suite 400
Laredo, Texas 78041
(956) 791-3511

PALOMA PARK SUBDIVISION

PHASE I

PLAT No. 22-11800343

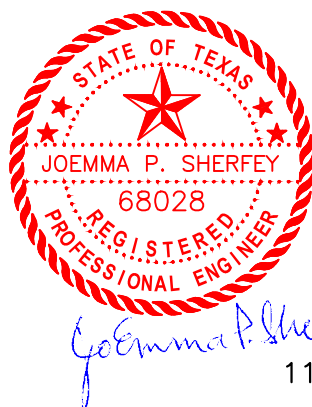

11/14/2022

CITY OF SAN ANTONIO
STANDARD TRAFFIC SIGN DETAILS (1 OF 4)

Scale:


Date: 11/10/2022

Revised: 11/14/2022


PROJ. NO. 8314

2.9

SHEET 2.9 OF 44

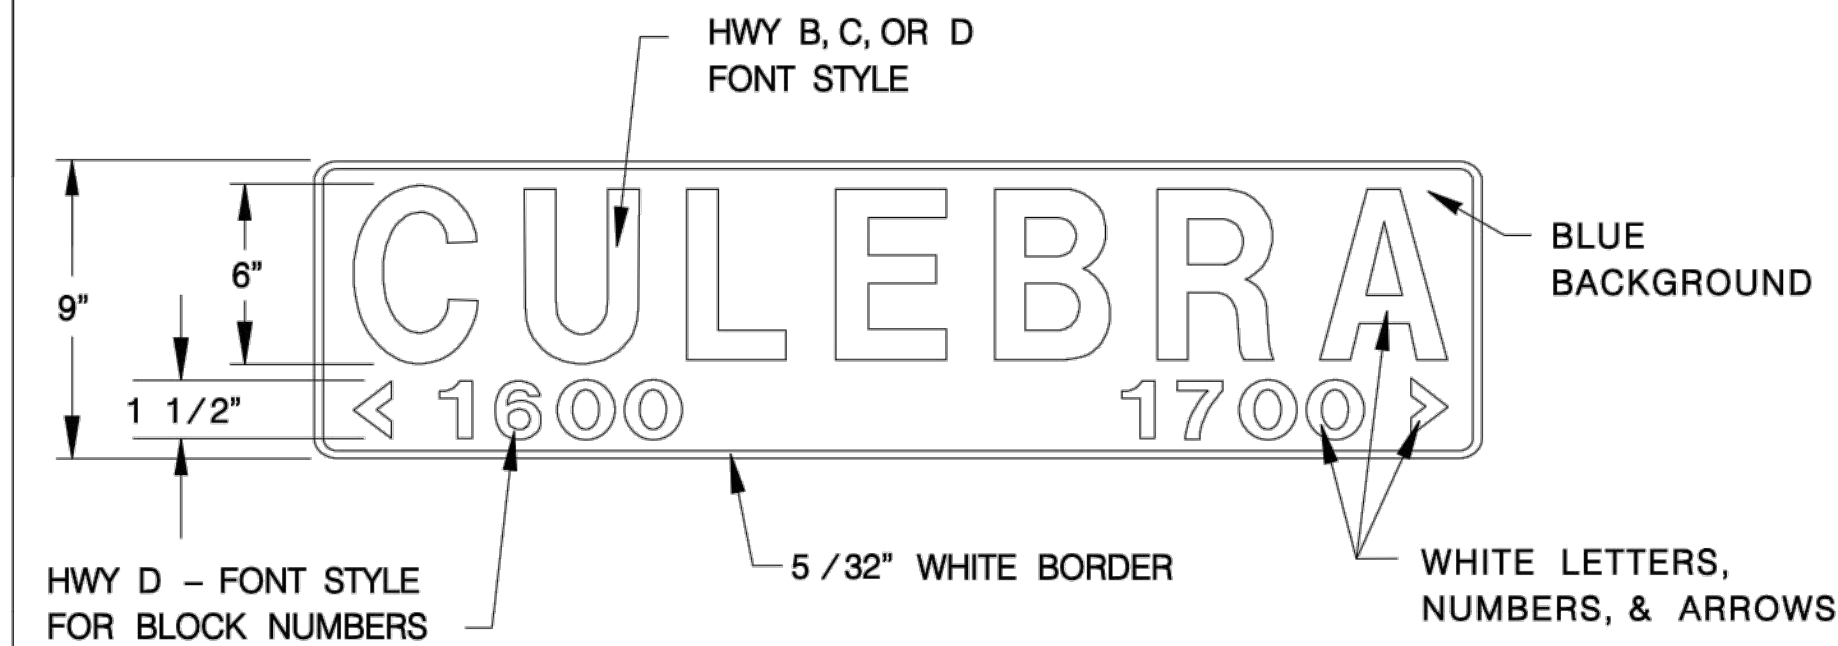

9" D3 – STREET NAME SIGN

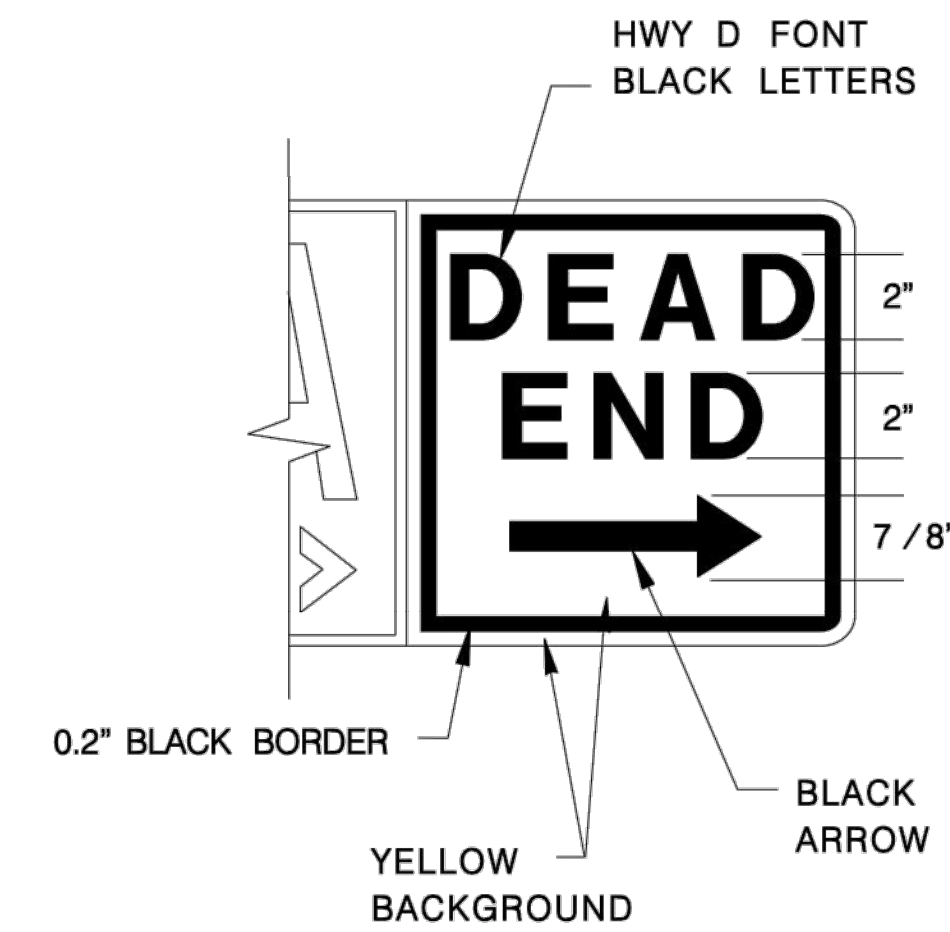

NEW 9" D3 W / DEAD END OR NO OUTLET SIGNAGE


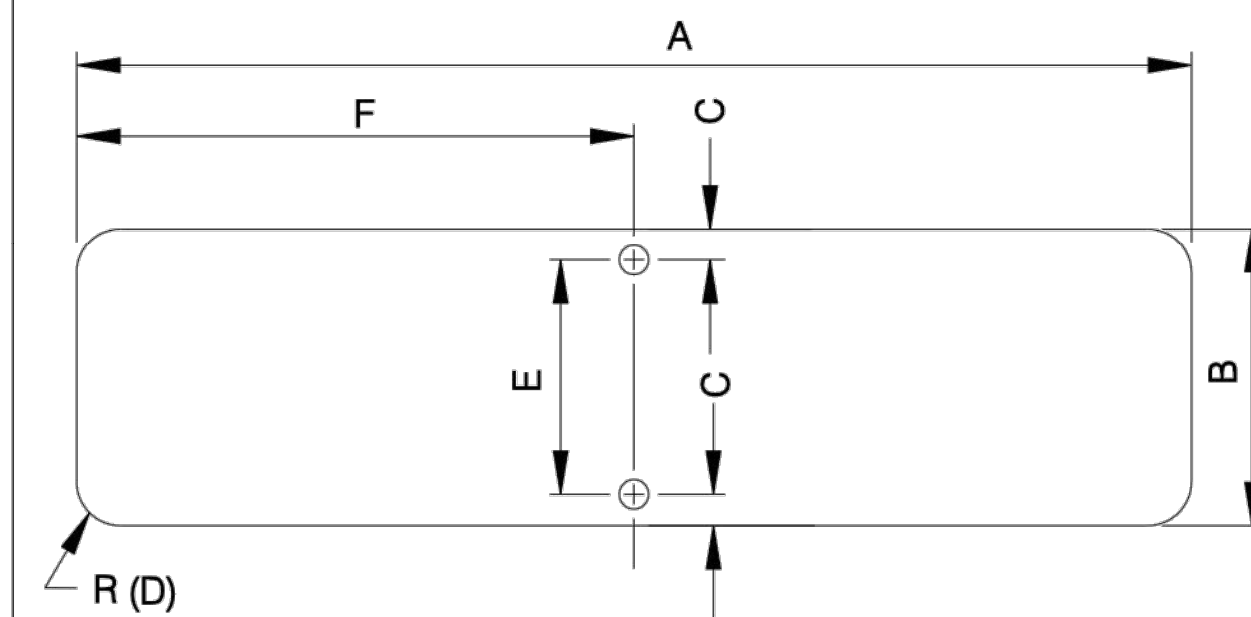



TABLE – D3 SIGNS						
A	B	C	D	E	F	T
24"	9"	1 / 2"	3 / 4"	8"	12"	0.125"
30"	9"	1 / 2"	3 / 4"	8"	15"	0.125"
36"	9"	1 / 2"	3 / 4"	8"	18"	0.125"
42"	9"	1 / 2"	3 / 4"	8"	21"	0.125"
48"	9"	1 / 2"	3 / 4"	8"	24"	0.125"
54"	9"	1 / 2"	3 / 4"	8"	27"	0.125"

NOTE: A 30" LONG OR GREATER PLATE SHALL BE USED WHEN A "DEAD END" OR "NO OUTLET" SUPPLEMENT IS REQUIRED.

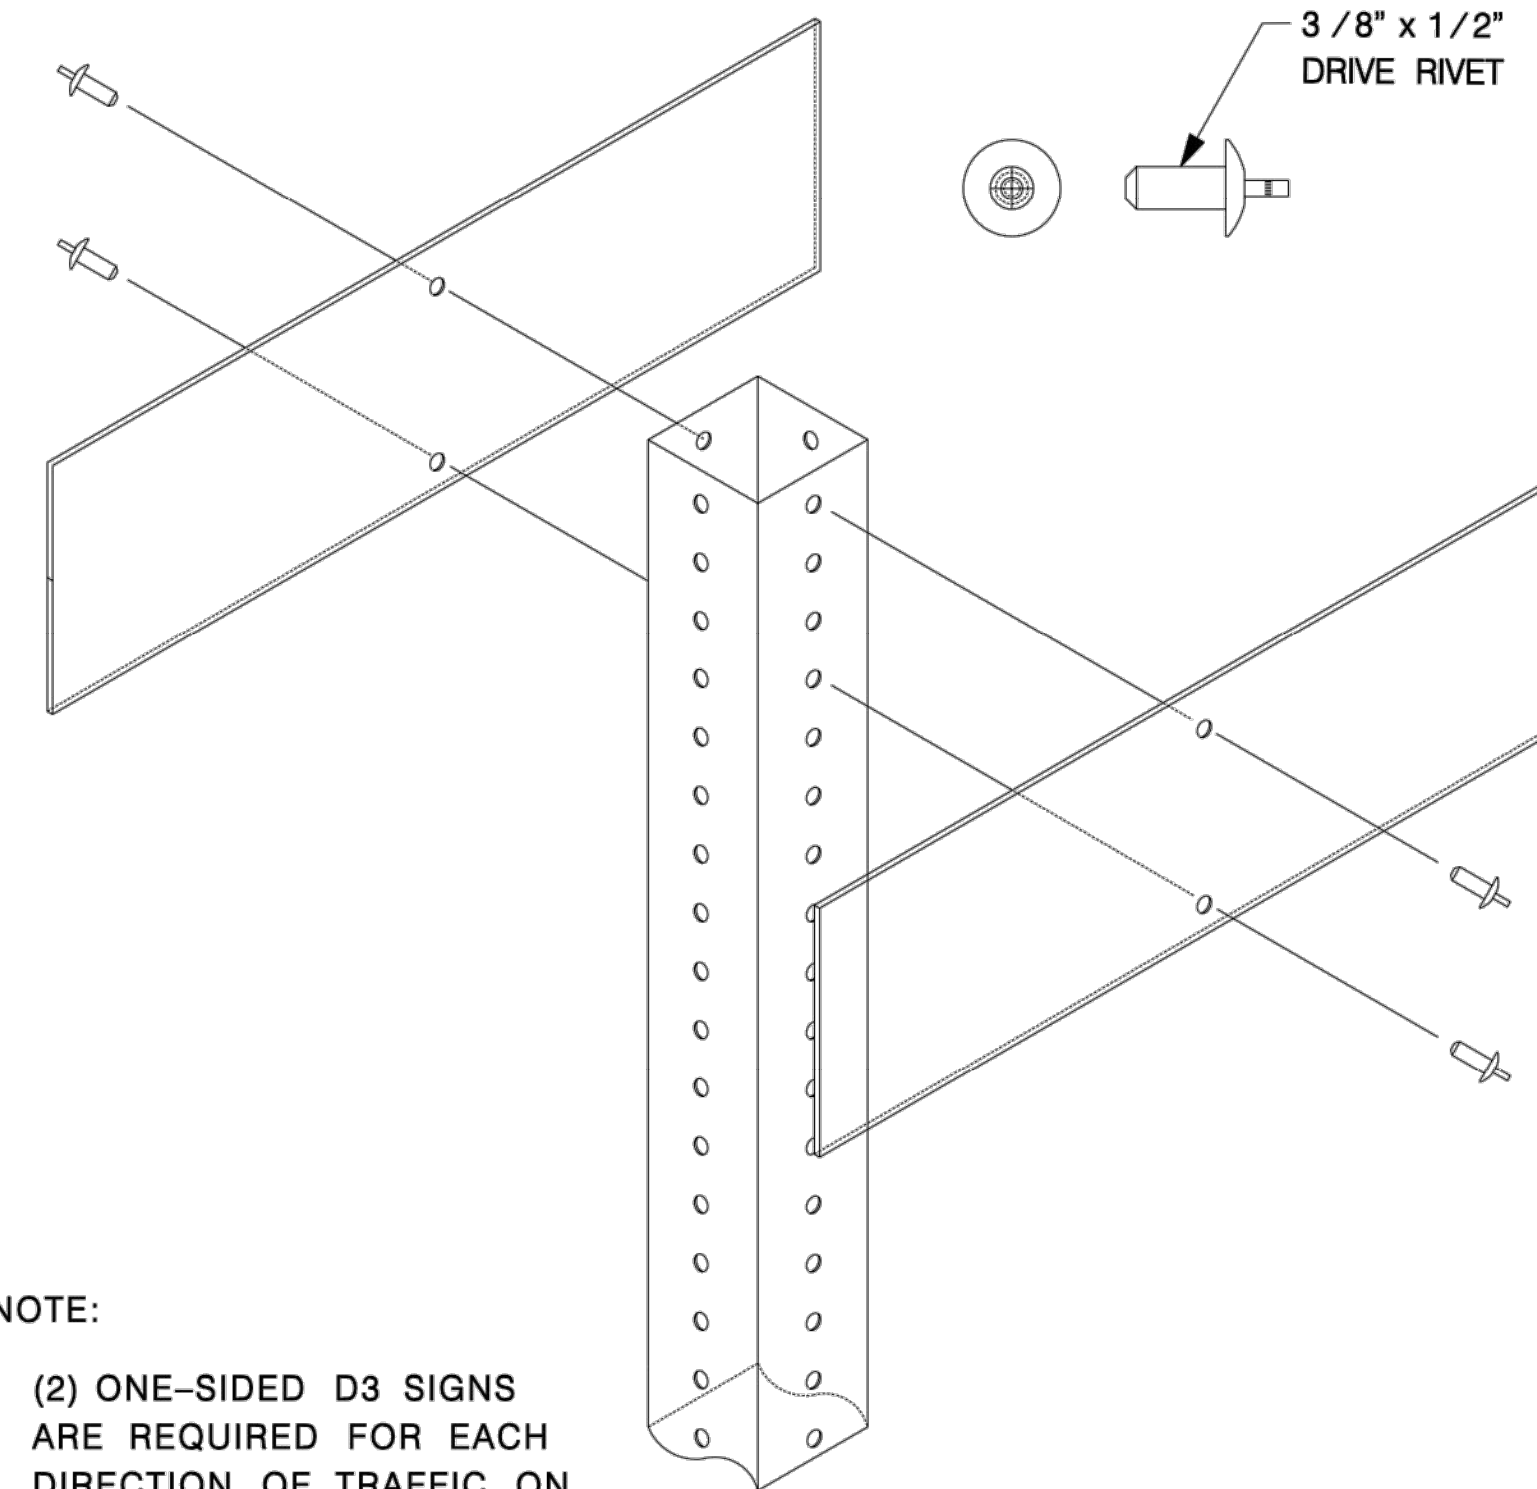

NOTE:
(2) ONE-SIDED D3 SIGNS ARE REQUIRED FOR EACH DIRECTION OF TRAFFIC ON EACH POLE.

D3 SIGN TO POLE INSTALLATION

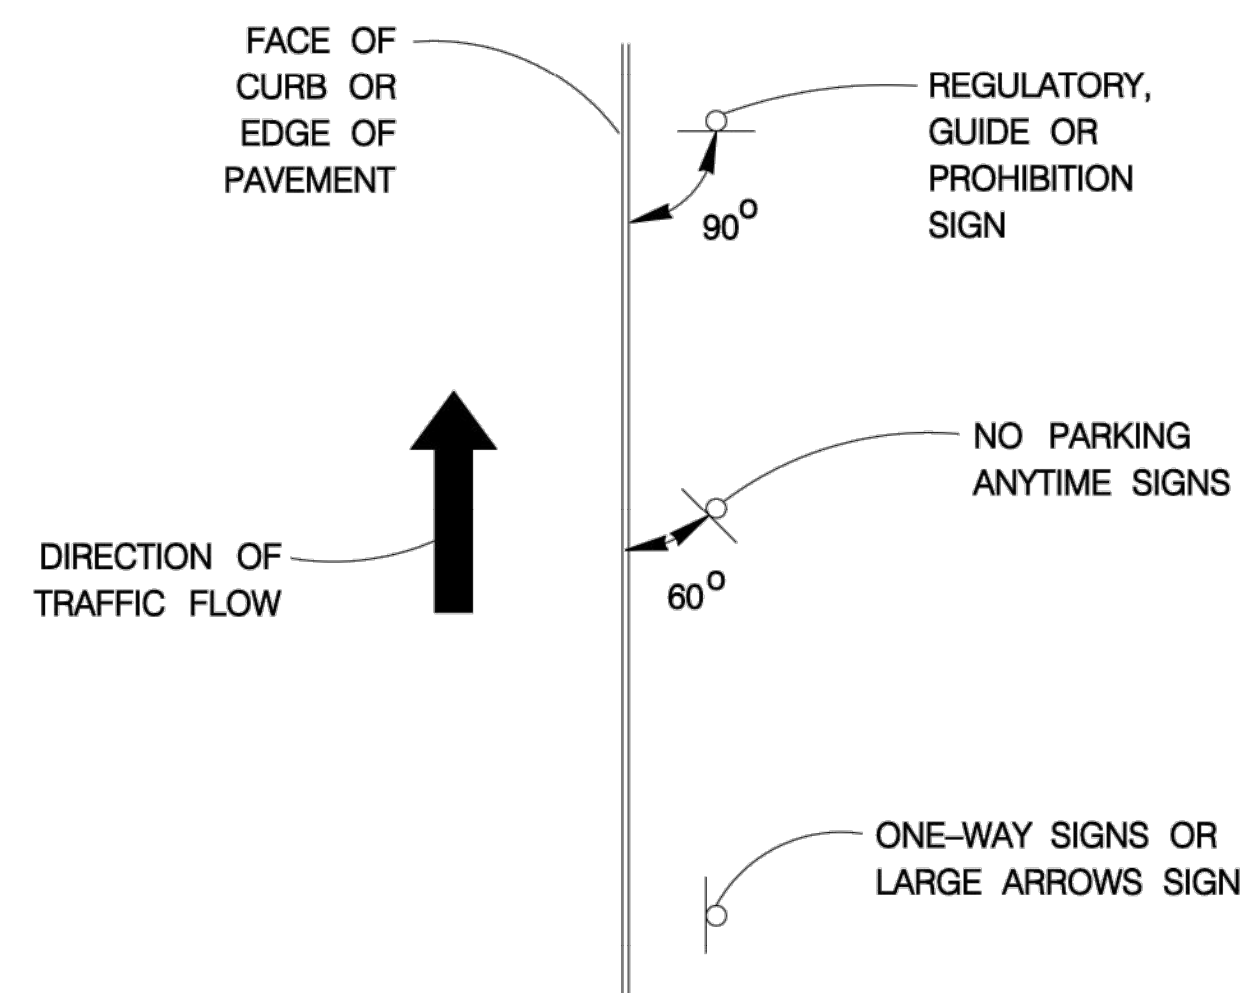


TYPICAL GROUND MOUNTED SIGN PLACEMENT

STREET SIGN ASSEMBLY EXAMPLES	PAY ITEMS			
	ITEM	UNIT	DESCRIPTION	QUANTITY
	531.3	EA.	R1-1 STOP	1
	531.57-P	EA.	9-IN STREET NAME PLATE (4 PLATES)	2
	531.4	EA.	R1-2 YIELD	1
	531.57-P	EA.	9-IN STREET NAME PLATE (2 PLATES)	1
	531.57	EA.	9-IN STREET NAME SIGN (2 PLATES)	1
	531.57-P	EA.	9-IN STREET NAME PLATE (2 PLATES)	1

NOTE:
* ITEM 531.57 "9-INCH STREET NAME" SIGN (1-EA.) INCLUDES THE INSTALLATION OF (2) ONE-SIDED D3 SIGNS. THIS SHALL BE FULL COMPENSATION FOR MATERIALS AND LABOR AS DESCRIBED IN C.O.S.A. STANDARD SPECIFICATIONS AND GROUND SIGN MOUNTING STANDARD DETAIL.
* ITEM 531.57-P "9-INCH STREET NAME PLATE" (1-EA.) INCLUDES THE INSTALLATION OF (2) ONE-SIDED D3 SIGNS ON TOP OF EXISTING SIGN (I.E., STOP SIGN OR YIELD SIGN), EXTRA LENGTH POLE AND APPURTENANCES REQUIRED TO MEET SPECIFICATIONS.

JULY 2010			
CITY OF SAN ANTONIO			
DEPARTMENT OF PUBLIC WORKS			
TRAFFIC SIGN STANDARDS			
D3 STREET NAME SIGN			
AND SIGN MOUNTING			
SHEET 2 OF 4			
% SUBMITTAL	PROJECT NO.:	DATE:	
DRWN. BY: A.F.G.	DSGN. BY: E.N.M.	CHKD. BY: J.D.F./E.N.M.	SHEET NO.: OF

Designed By: JPS
Drawn By: RXL
Checked By: EM
Approved By: JPS
File: X:\Open Projects\8314.00_100-Acre Woods Tract\8.0_Cadd\8.4_Plan Sheets\8.4_Plan Sheet 2.dwg

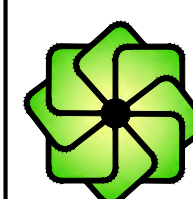

SHERFEY
ENGINEERING
COMPANY, L.L.C.
T.B.P.E. FIRM REGISTRATION No. F-3132

104 Del Court
Suite 400
Laredo, Texas 78041
(956) 791-3511

PALOMA PARK SUBDIVISION
PHASE I
PLAT No. 22-11800343



11/14/2022

CITY OF SAN ANTONIO
STANDARD TRAFFIC SIGN DETAILS (2 OF 4)

Scale:


Date: 11/10/2022

Revised: 11/14/2022

PROJ. NO. 8314


2.13

SHEET 2 OF 4

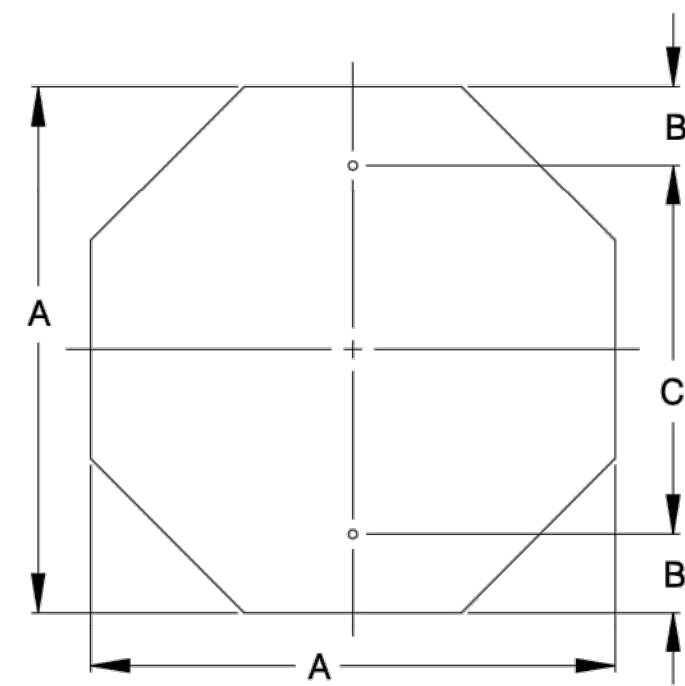


OCTAGONAL

A	B	C	T
24	3	18	0.080
30	3	24	0.080
36	3	30	0.100

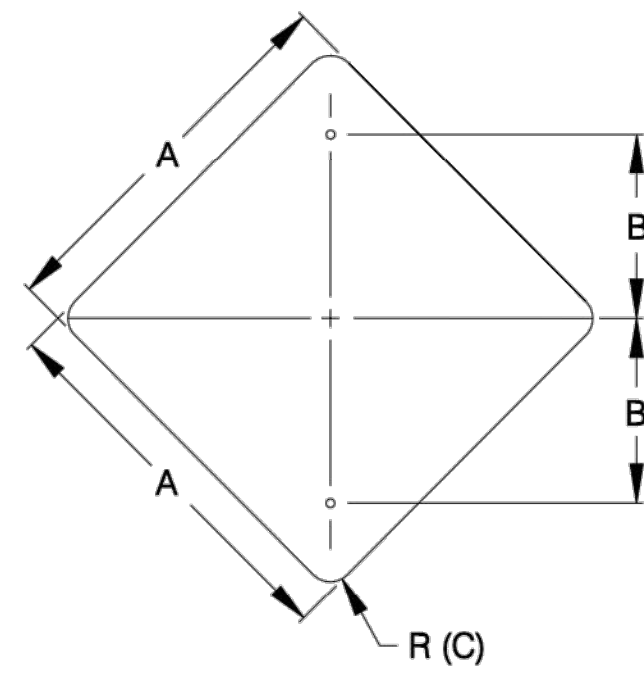


DIAMOND (A)

A	B	C	T
18	9	1 1/2	0.080
24	12	1 1/2	0.080
30	15	1 7/8	0.080
36	18	2 1/4	0.100

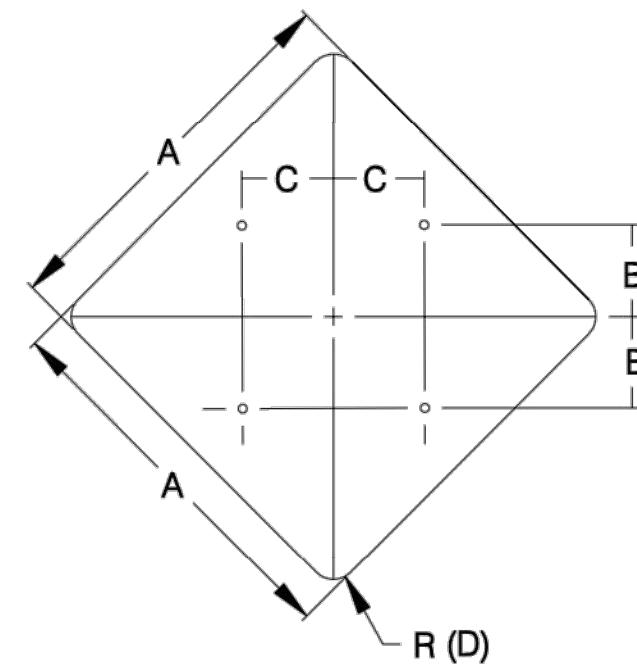


DIAMOND (B)

A	B	C	D	T
48	15	15	3	0.100

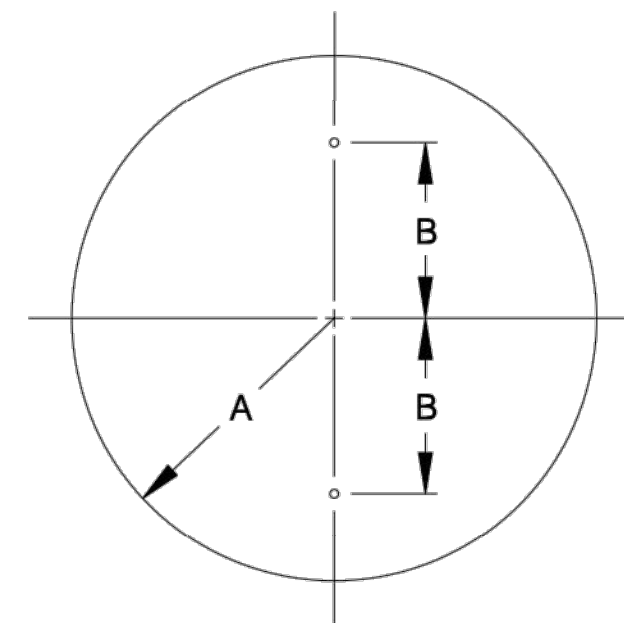


CIRCLE

A	B	T
18	15	0.100

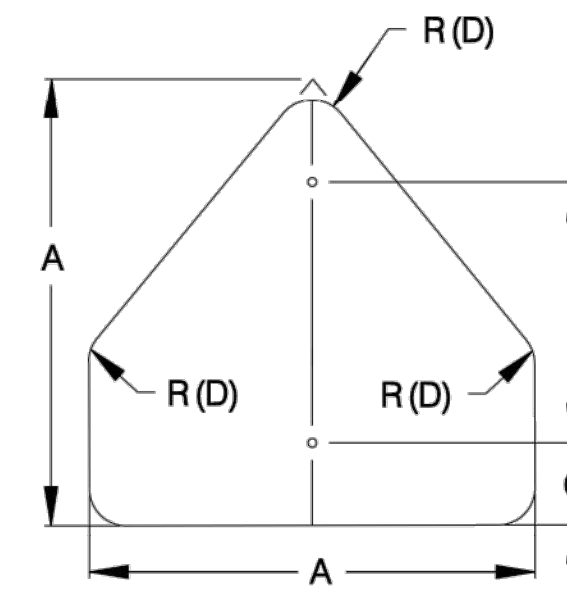


PENTAGON (SCHOOL)

A	B	C	D	T
36	24	3	2 1/4	0.100

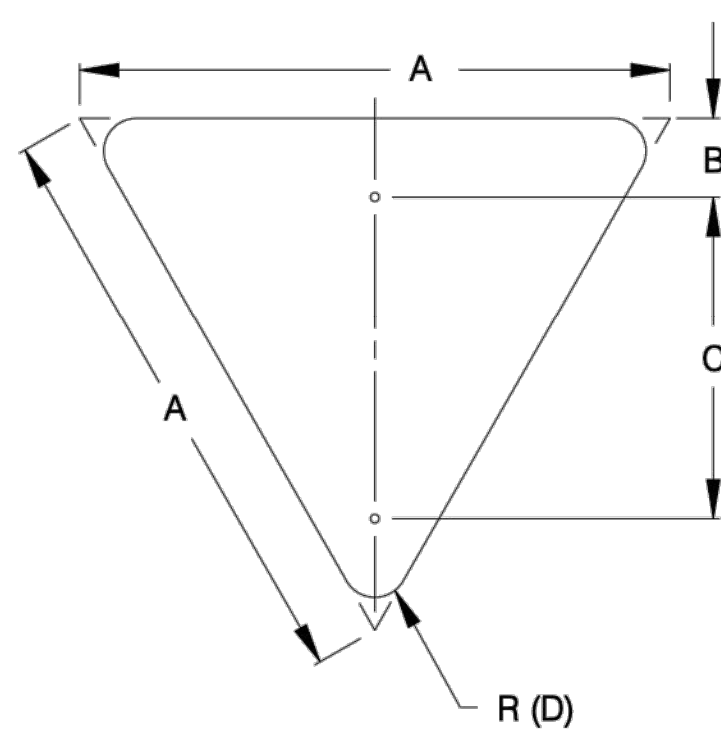


EQUILATERAL TRIANGLE

A	B	C	D	T
36	2	24	2	0.100

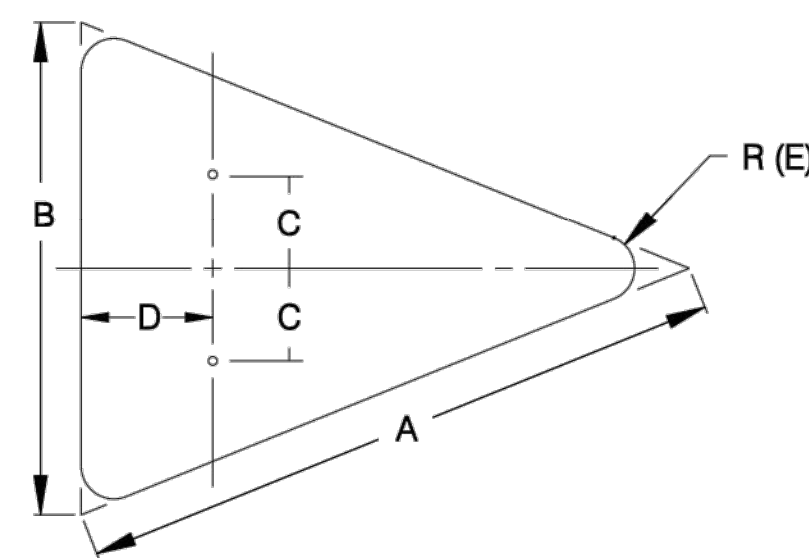


ISOSCELES TRIANGLE

A	B	C	D	E	T
40	30	7 1/2	12	1 7/8	0.100
48	36	9	15	2 1/4	0.100

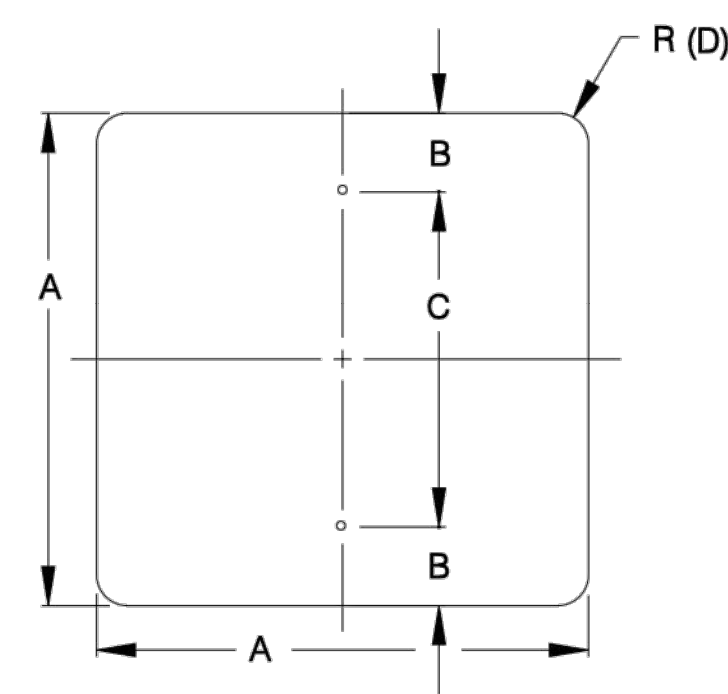


SQUARE (A)

A	B	C	D	T
18	1 1/2	15	1 1/2	0.080
24	3	18	1 1/2	0.080
30	3	24	1 7/8	0.080

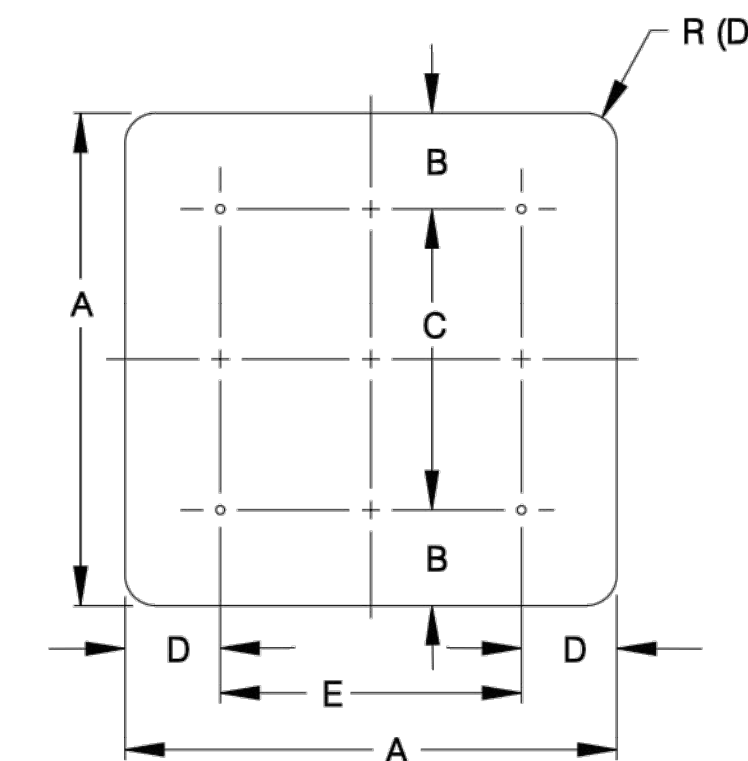


SQUARE (B)

A	B	C	D	E	F	T
48	6	36	9	30	3	0.100

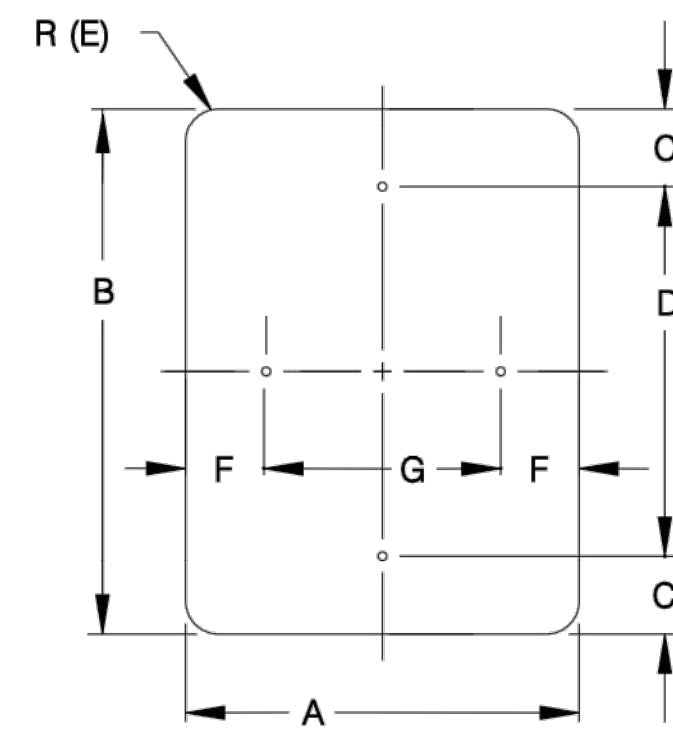


VERTICAL / HORIZONTAL RECTANGLE

A	B	C	D	E	F	G	T
12	18	1 1/2	15	1 1/2	1 1/2	9	0.080
12	36	3	30	1 1/2	1 1/2	9	0.080
18	24	1 1/2	21	1 1/2	1 1/2	15	0.080
24	30	3	24	1 1/2	3	18	0.080
24	36	3	30	1 1/2	3	18	0.080
24	48	6	36	1 7/8	3	18	0.080
30	36	3	30	1 7/8	3	24	0.080

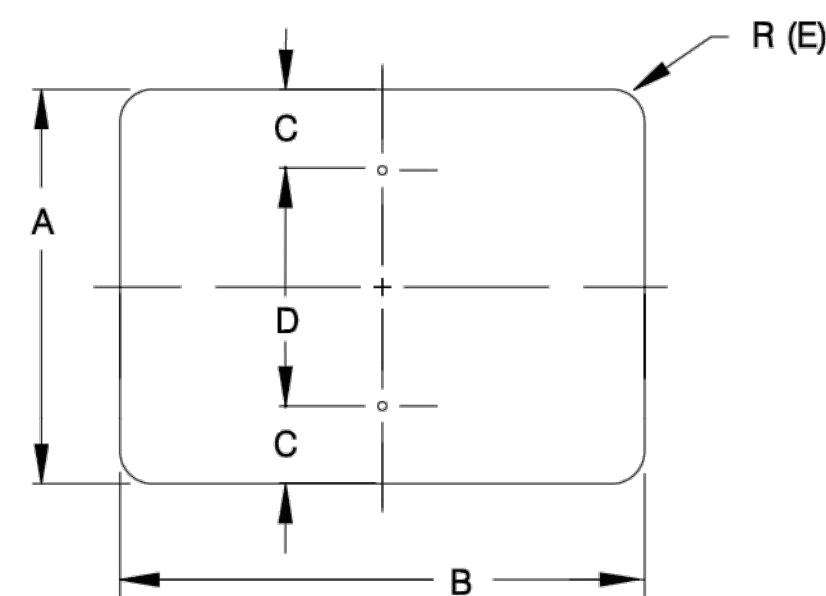


HORIZONTAL RECTANGLE

A	B	C	D	E	T
6	12	1	4	1/4	0.080
6	18	1	4	1/4	0.080
20	36	1 1/2	17	1 1/2	0.080

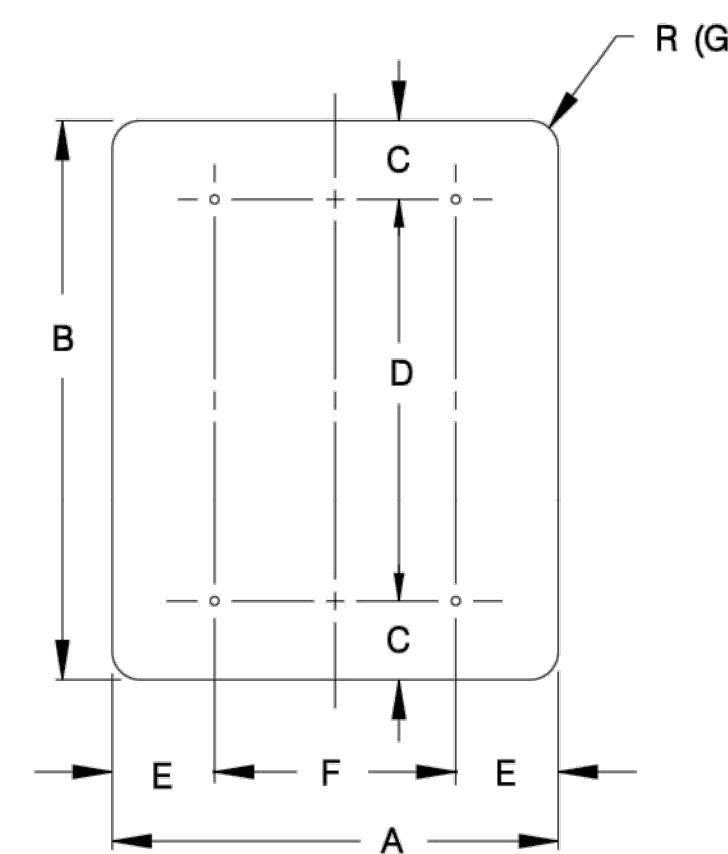

VERTICAL RECTANGLE

A	B	C	D	E	F	G	T
5	7 3/4	1/2	6 3/4	1/2	4	1/4	0.100
48	60	6	48	9	30	3	0.100

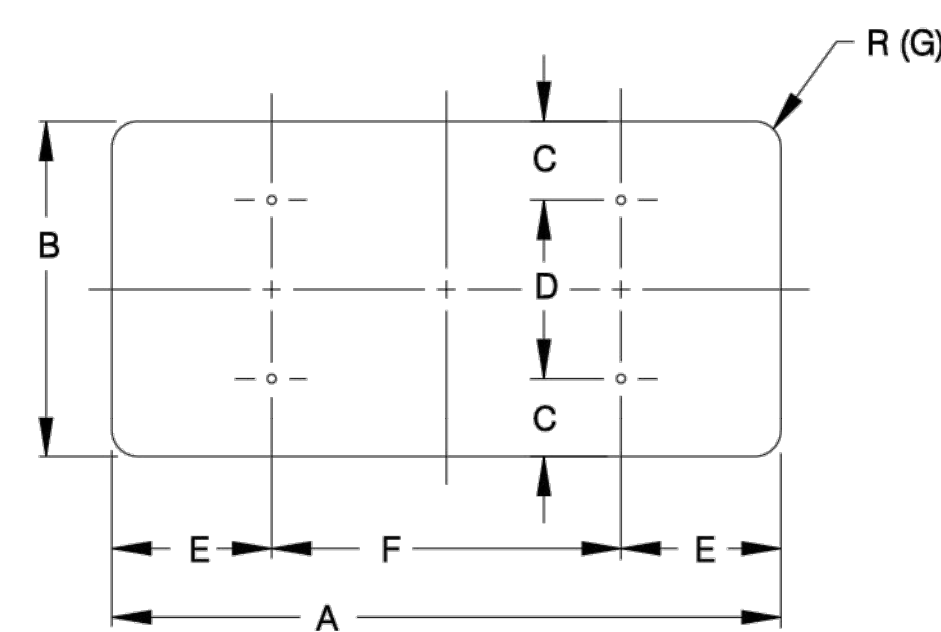

HORIZONTAL RECTANGLE

A	B	C	D	E	F	G	T
48	24	2	20	2	44	1 7/8	0.100
48	36	3	30	3	42	2 1/4	0.100
60	24	2	20	2	56	1 1/2	0.100
60	36	3	30	3	54	2 1/4	0.100
48	30	3	24	3	42	1 7/8	0.100
60	30	3	24	3	54	1 7/8	0.100

THE ORIGINAL OF THIS DRAWING WAS SIGNED
AND SEALED BY EDWARD N. MERY, P.E., #58698
ON 02.06.06 AND IS ON FILE WITH THE
TRAFFIC ENGINEERING DIVISION OF THE PUBLIC
WORKS DEPARTMENT, CITY OF SAN ANTONIO.

FEBRUARY 2006


CITY OF SAN ANTONIO
DEPARTMENT OF PUBLIC WORKS

TRAFFIC SIGN STANDARDS
GROUND MOUNTED
SIGN SIZES
SHEET 3 OF 4

% SUBMITTAL	PROJECT NO.:	DATE:
DRWN. BY: A.F.G.	DSGN. BY: E.N.M.	CHKD. BY: J.D.F./E.N.M.
SHEET NO.:		OF

Designed By: JPS
Drawn By: RXL
Checked By: EM
Approved By: JPS
File: X:\Open Projects\8314.00 100-Acre Woods Tract\8.0 Cadd\8.4 Plan Sheets

Revision	Date	Description

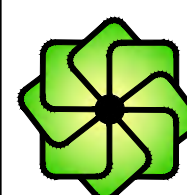

SHERFEY
ENGINEERING
COMPANY, L.L.C.

T.B.P.E. FIRM REGISTRATION No. F-3132

104 Del Court
Suite 400
Laredo, Texas 78041
(956) 791-3511

PALOMA PARK SUBDIVISION

PHASE I

PLAT No. 22-11800343



11/14/2022

CITY OF SAN ANTONIO
STANDARD TRAFFIC SIGN DETAILS (3 OF 4)

Scale:


Date: 11/10/2022

Revised: 11/14/2022

PROJ. NO. 8314


2.14

SHEET 2.14 OF 44

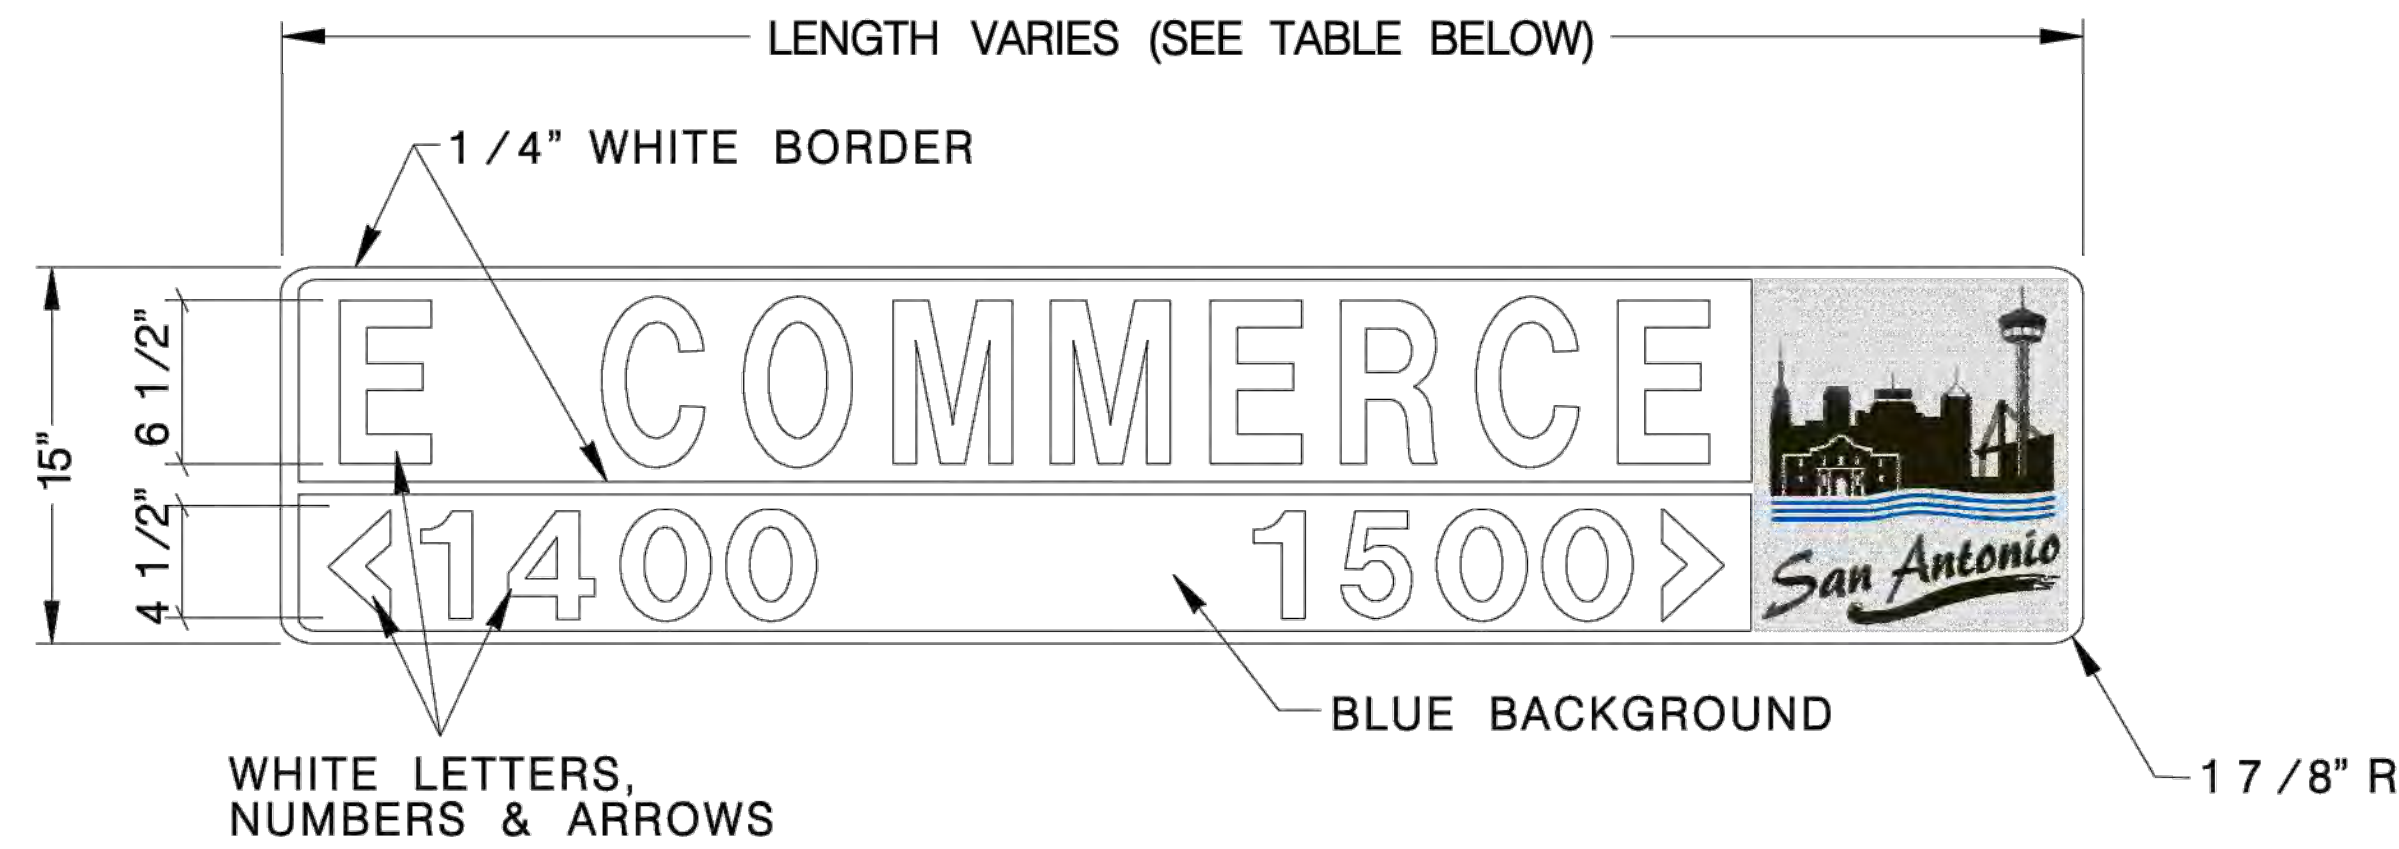

15" METRO – STREET NAME SIGNS


15" METRO w/CITY SKY LINE

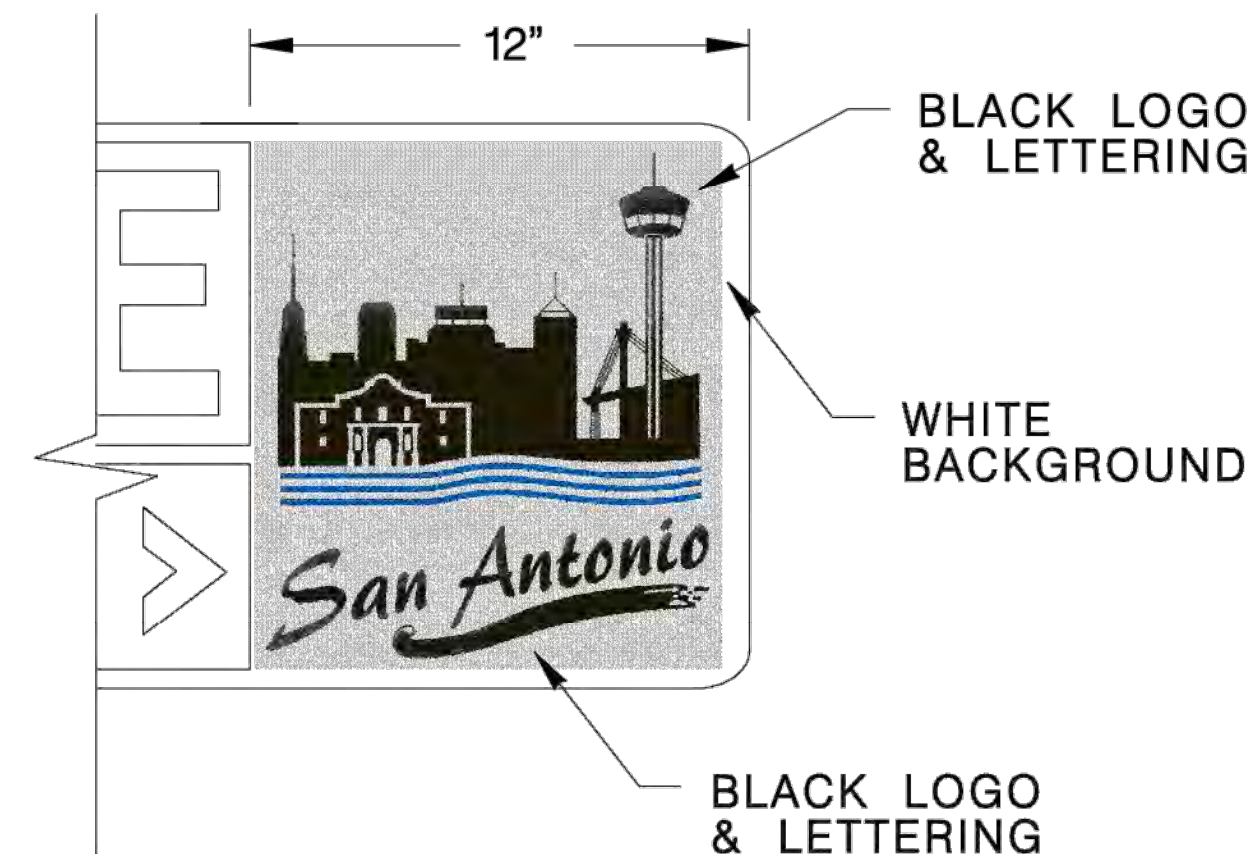


HEIGHT	15" (381 MM)
LENGTH	48" (1200 MM) MIN. 72" (1800 MM) MAX.** 1' (300 MM) INCREMENTS OF LENGTH
THICKNESS	0.125" (3 MM)
SUBSTRATE	ALUMINUM ALLOY, 5052-H38 (ASTM B-209) GOLD CHROMATE FINISH
SIGN FACE MATERIALS	BLUE FILM OVER DIAMOND GRADE FP-85, SECTION 718 AND L-S-300C
LEGENDS AND SYMBOLS	SERIES D (USUAL) SERIES C OR B FOR MAXIMUM LENGTH SIGN BLANK, IF NECESSARY
COLOR	WHITE LEGEND ON BLUE BACKGROUND
LETTER TRACKING	17% (USUAL) 10% (MIN.)

** SIGN PLATE LONGER
THAN 72" MUST BE
APPROVED BY THE
CITY TRAFFIC ENGINEER


* DIAMOND GRADE
SHEETING
5052-H38 ALUMINUM
SUBSTRATE

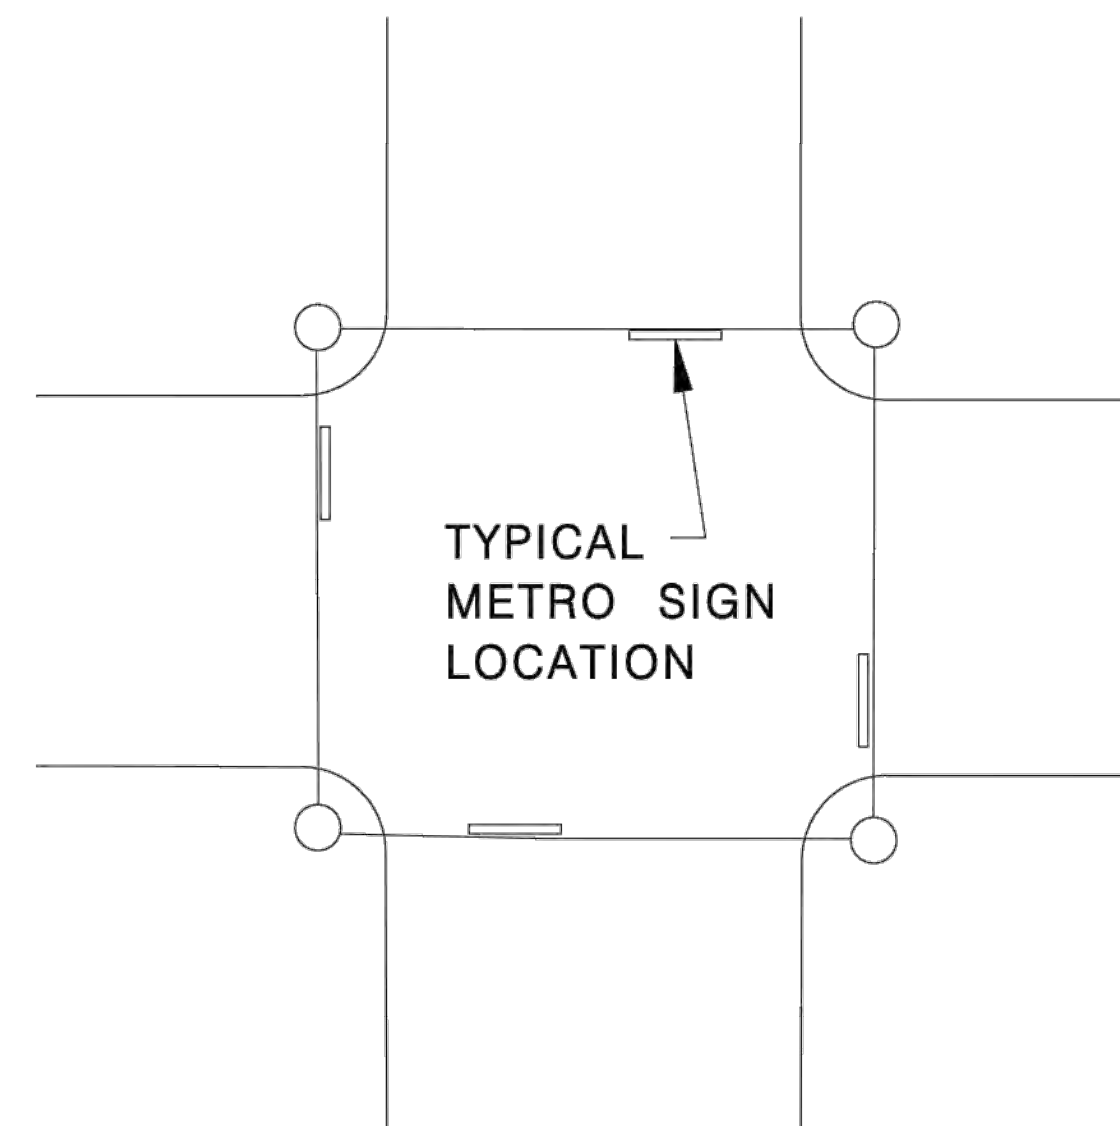


SPAN WIRE INSTALLATION

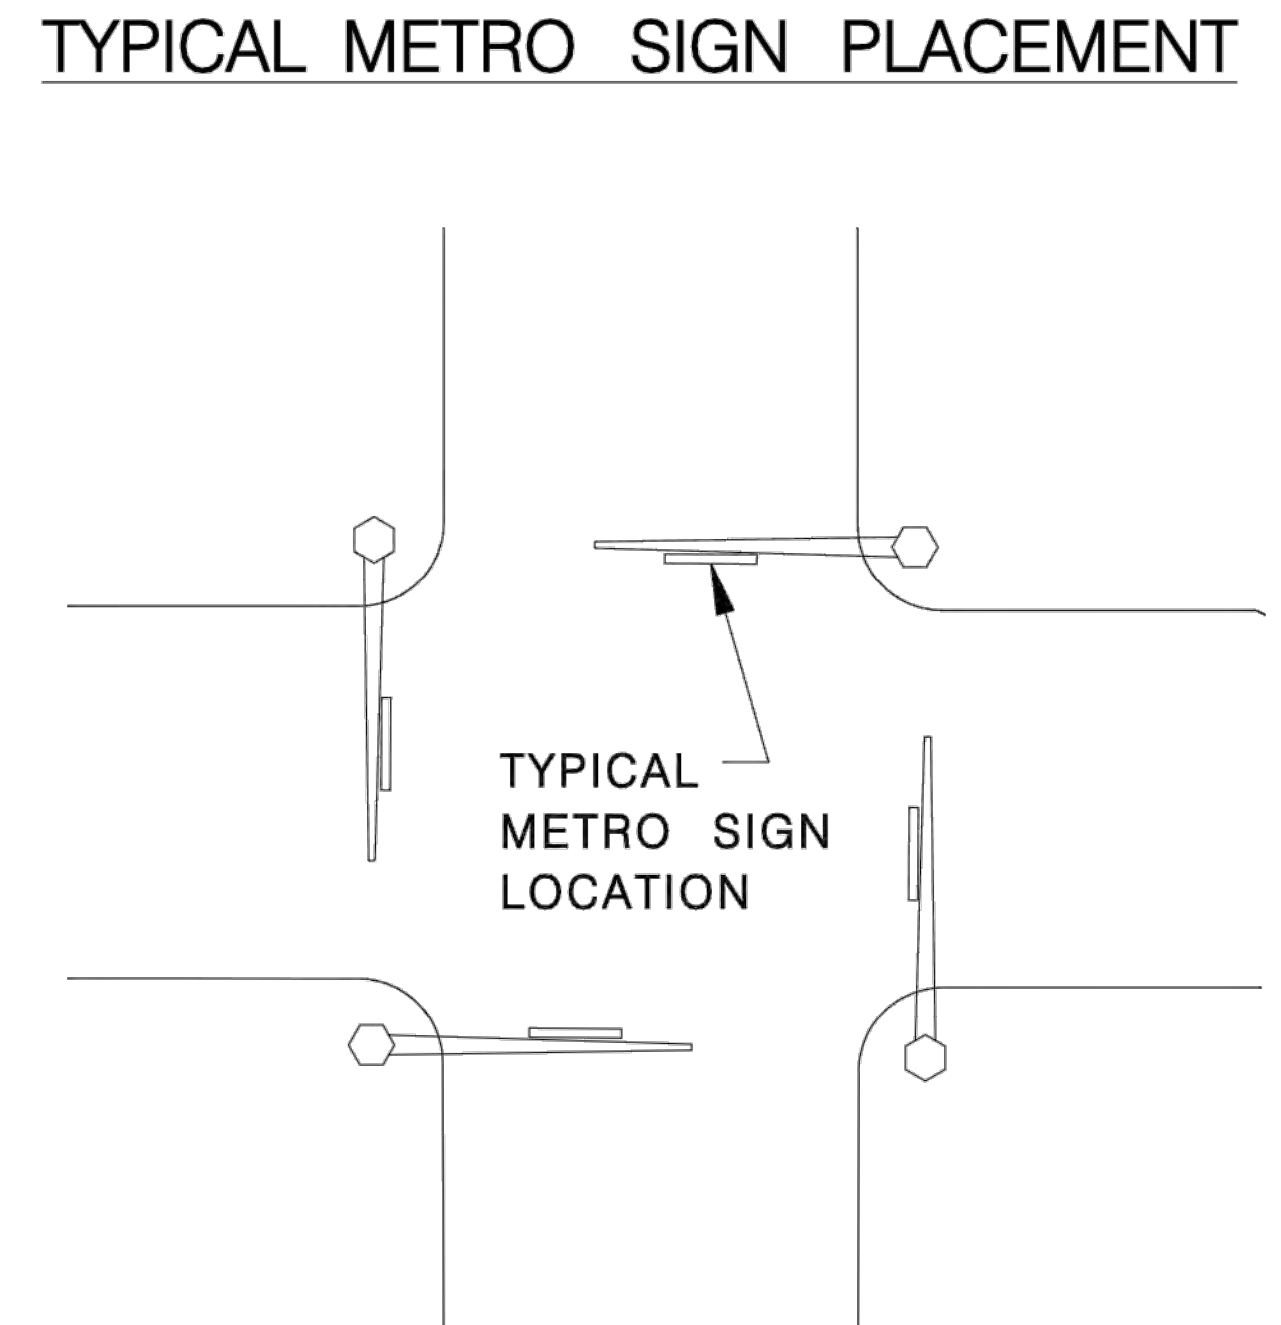


MAST ARM INSTALLATION

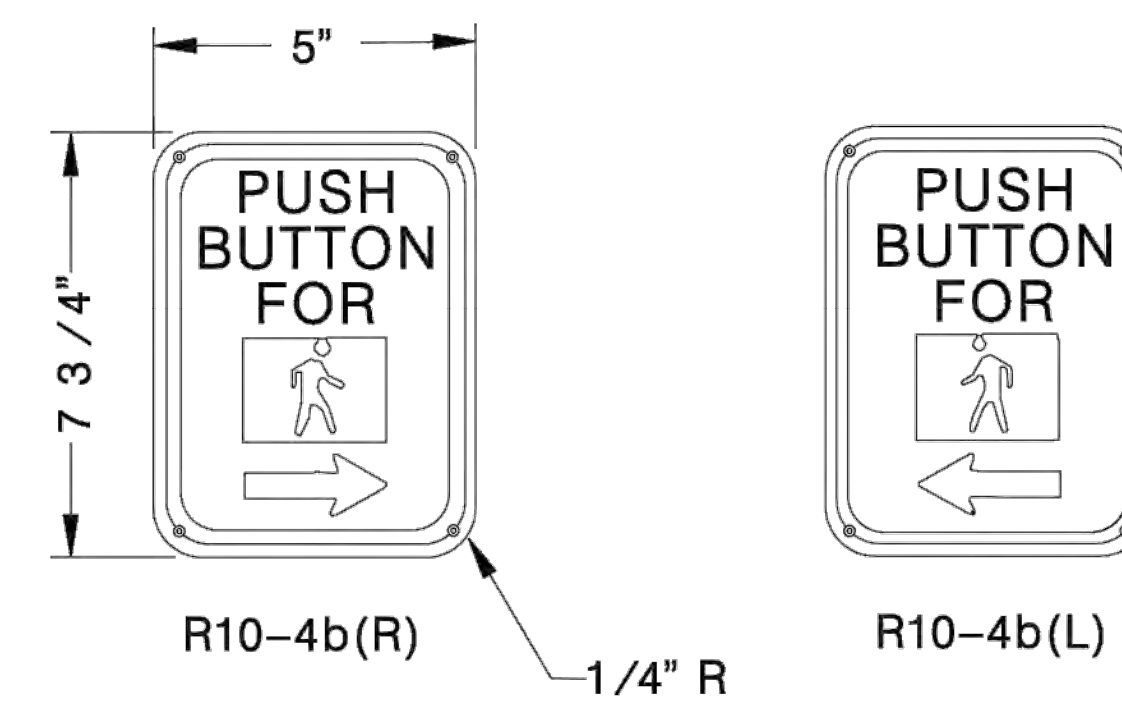

PEDESTRIAN PUSHBUTTON SIGNS

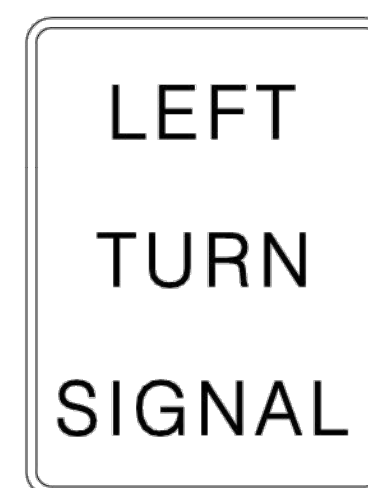


R10-10
*(30" X 36")

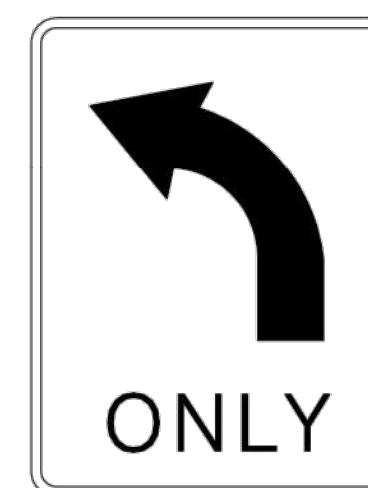

R3-5L
*(30" X 36")



R10-9
*(30" X 24")

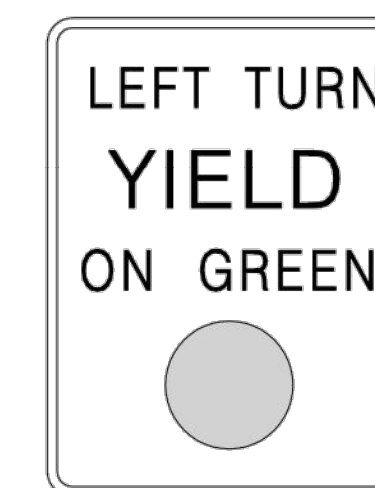

R10-12
*(30" X 36")

LEFT TURN SIGNS

THE ORIGINAL OF THIS DRAWING WAS SIGNED
AND SEALED BY EDWARD N. MERY, P.E., #58698
ON 02.06.06 AND IS ON FILE WITH THE
TRAFFIC ENGINEERING DIVISION OF THE PUBLIC
WORKS DEPARTMENT, CITY OF SAN ANTONIO.

FEBRUARY 2006


CITY OF SAN ANTONIO
DEPARTMENT OF PUBLIC WORKS

TRAFFIC SIGN STANDARDS
METRO STREET NAME SIGN
AND SIGN PLACEMENT
SHEET 4 OF 4

% SUBMITTAL	PROJECT NO.:	DATE:
DRWN. BY: A.F.G.	DSGN. BY: E.N.M.	CHKD. BY: J.D.F./E.N.M.
SHEET NO.:	OF	

Designed By: JPS
Drawn By: RXL
Checked By: EM
Approved By: JPS
File: X:\Open Projects\8314.00_100-Acre
Woods Tract\8.0_Cadd\8.4_Plan_Sheet

Revision	Date	Description

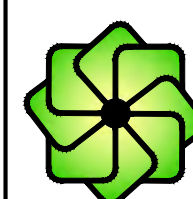

SHERFEY
ENGINEERING
COMPANY, L.L.C.
T.B.P.E. FIRM REGISTRATION No. F-3132

104 Del Court
Suite 400
Laredo, Texas 78041
(956) 791-3511

PALOMA PARK SUBDIVISION
PHASE I
PLAT No. 22-11800343



11/14/2022

CITY OF SAN ANTONIO
STANDARD TRAFFIC SIGN DETAILS (4 OF 4)

Scale:



Date: 11/10/2022

Revised: 11/14/2022

PROJ. NO. 8314

2.15

SHEET 2.15 OF 44

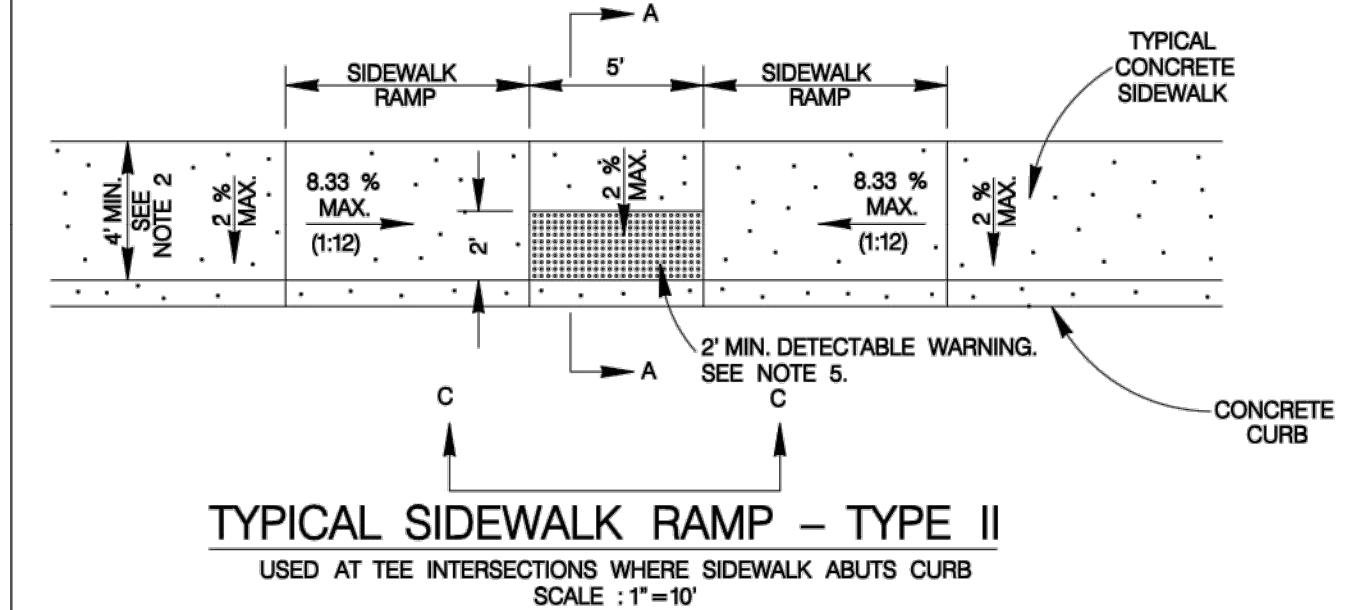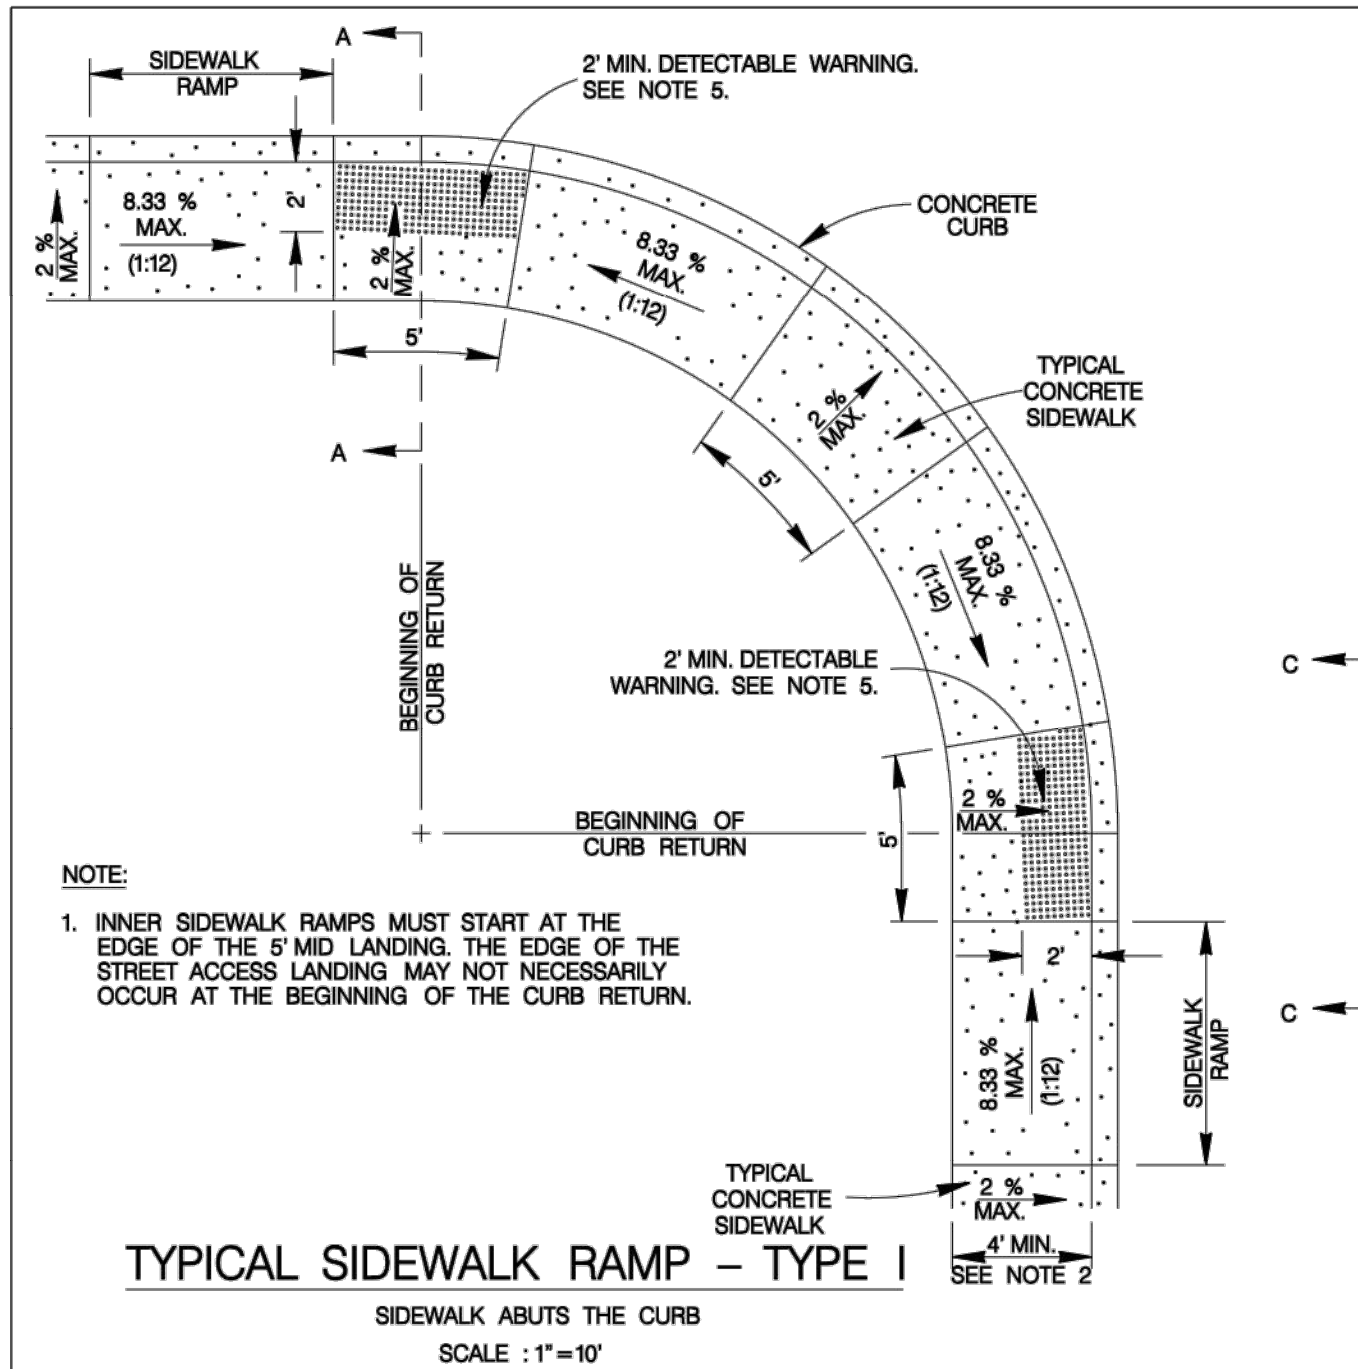

- GENERAL NOTES**
- WHEN POSSIBLE SIDEWALKS SHOULD BE PLACED NEXT TO THE PROPERTY LINE, ALLOWING A MINIMUM OF 1 FOOT BUFFER. DEVIATION OF THE PATHWAY FROM A STRAIGHT LINE IS ENCOURAGED TO AVOID TREES OR OTHER OBSTRUCTIONS.
 - FOR LOCAL TYPE "A" STREETS, SIDEWALKS SHALL HAVE A MINIMUM UNOBSTRUCTED WIDTH OF 4' AND IF SEPARATED FROM THE CURB, THE SIDEWALK SHALL BE LOCATED A MINIMUM OF 3' FROM THE BACK OF CURB.
 - FOR OTHER THAN LOCAL TYPE "A" STREETS, SIDEWALKS SHALL HAVE A MINIMUM UNOBSTRUCTED WIDTH OF 4' AND SEPARATED A MINIMUM OF 3' FROM THE BACK OF CURB OR AS AN OPTION, THE SIDEWALK SHALL HAVE A MINIMUM WIDTH OF 6' WHEN LOCATED AT THE BACK OF CURB.
 - SIDEWALK RAMP LENGTHS PRESENTED IN TABLE 1 ARE GUIDELINES ONLY. SIDEWALK RAMP LENGTHS SHALL BE OF SUFFICIENT LENGTH TO MAINTAIN 8.33% (1:12) MAXIMUM SLOPE.
 - ALL CURB-RAMPS OR LANDINGS ABUTTING THE CROSSWALK SHALL HAVE A DETECTABLE WARNING 24 INCHES DEEP (IN THE DIRECTION OF PEDESTRIAN TRAVEL) AND EXTENDING THE FULL WIDTH OF THE CURB RAMP OR LANDING. THE DETECTABLE WARNING SHALL CONSIST OF RAISED TRUNCATED DOMES, ALIGNED IN A GRID PATTERN WITH A DIAMETER OF A NOMINAL 0.9 INCHES (23 MM), A HEIGHT OF NOMINAL 0.2 INCHES (5 MM) AND A CENTER-TO-CENTER SPACING OF NOMINAL 2.35 INCHES (60 MM). THE DETECTABLE WARNING SURFACE SHALL BE A CAST-IN-PLACE TILE CONFORMING TO THE CITY OF SAN ANTONIO STANDARD SPECIFICATIONS OR PAVERS CONFORMING TO TxDOT STANDARD PED-05, PEDESTRIAN FACILITIES.
 - DETECTABLE WARNINGS SHALL CONTRAST VISUALLY WITH ADJOINING SURFACES, EITHER LIGHT-ON-DARK OR DARK-ON-LIGHT. THE MATERIAL USED TO PROVIDE CONTRAST SHALL BE AN INTEGRAL PART OF THE WALKING SURFACE.
 - SIDEWALK RAMP TYPE V SHALL BE USED ONLY WHERE THERE IS SIGNIFICANT RESTRICTION WITHIN THE PARKWAY TO CONSTRUCT TYPE I OR TYPE III RAMPS.
 - CONSTRUCTION OF ALL WHEELCHAIR RAMPS TO BE INCLUDED UNDER ITEMS "500 - CONCRETE CURB, GUTTER, AND CONCRETE CURB AND GUTTER" AND /OR "502 - CONCRETE SIDEWALKS". RAMP SURFACE SHALL BE BRUSH FINISHED.
 - THESE DETAILS ARE FOR REFERENCE ONLY. ACTUAL LOCATIONS OF WHEELCHAIR RAMPS TO BE SHOWN ON CONSTRUCTION PLANS. CITY CONSTRUCTION INSPECTOR CAN ADJUST LOCATIONS FOR SAFETY OR UTILITY CLEARANCE.
 - SIDEWALKS LESS THAN 5 FEET IN WIDTH SHALL BE PROVIDED WITH A PASSING SPACE AT A MAXIMUM SPACING OF 200 FEET.
 - WHEELCHAIR RAMP SHALL BE CONSTRUCTED WITH 4" CLASS "A" CONCRETE AND 2" MINIMUM GRAVEL, CRUSHED ROCK OR FLEXIBLE BASE MATERIAL.
 - REINFORCING STEEL SHALL BE #3 BARS @ 18" O.C.E.W. OR 6" x 6" - W2.9 x W2.9 WIRE MESH.
 - SIDEWALK GRADES SHALL NOT EXCEED THE GRADE ESTABLISHED FOR THE ADJACENT ROADWAY, ANY SIDEWALK CONSTRUCTION THAT DEVIATES FROM THE NATURAL GRADE OF THE ROADWAY TO CREATE A GRADE STEEPER THAN THE EXISTING ROADWAY WILL REQUIRE RAMPS, HANDRAILS AND RESTING PLATFORMS TO BE CONSTRUCTED IN ACCORDANCE WITH ADA AND TAS STANDARDS.
 - SIDEWALK CROSS GRADE SHALL HAVE A MAXIMUM SLOPE OF 2%. LANDINGS SHALL HAVE A MAXIMUM SLOPE OF 2% IN ANY DIRECTION.
 - THE CHANGE OF GRADE BETWEEN ADJACENT SURFACES SHALL BE LESS THAN 11%. THE CHANGE OF GRADE SHALL BE DEFINED AS THE ALGEBRAIC DIFFERENCE OF THE ADJACENT SURFACE SLOPES. IN THE CASE OF A STREET ACCESS RAMP DESIGNED AT THE 8.33% MAXIMUM SLOPE, THE ADJACENT PAVEMENT CROSS SLOPE SHALL BE LESS THAN 2.67% (I.E. 8.33+(2.67)=11). IN ADDITION, THE ADJACENT PAVEMENT CROSS SLOPE SHALL BE LESS THAN OR EQUAL TO 5%.
 - IF THE CHANGE OF GRADE BETWEEN ADJACENT SURFACES IS GREATER THAN OR EQUAL TO 11%, A LEVELING STRIP, 2 FEET IN LENGTH, SHALL BE PROVIDED TO TRANSITION THE ADJACENT SURFACES.
 - ADA COMPLIANCE IN ALTERATIONS INCLUDE ONLY THAT WORK WITHIN THE LIMITS, BOUNDARIES OR SCOPE OF A PLANNED PROJECT.

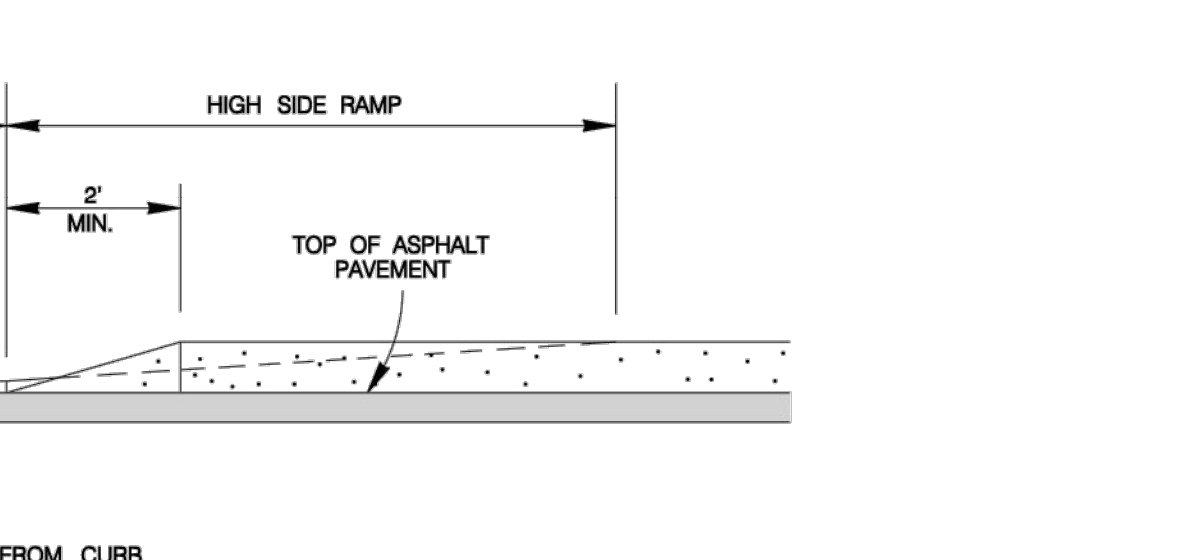
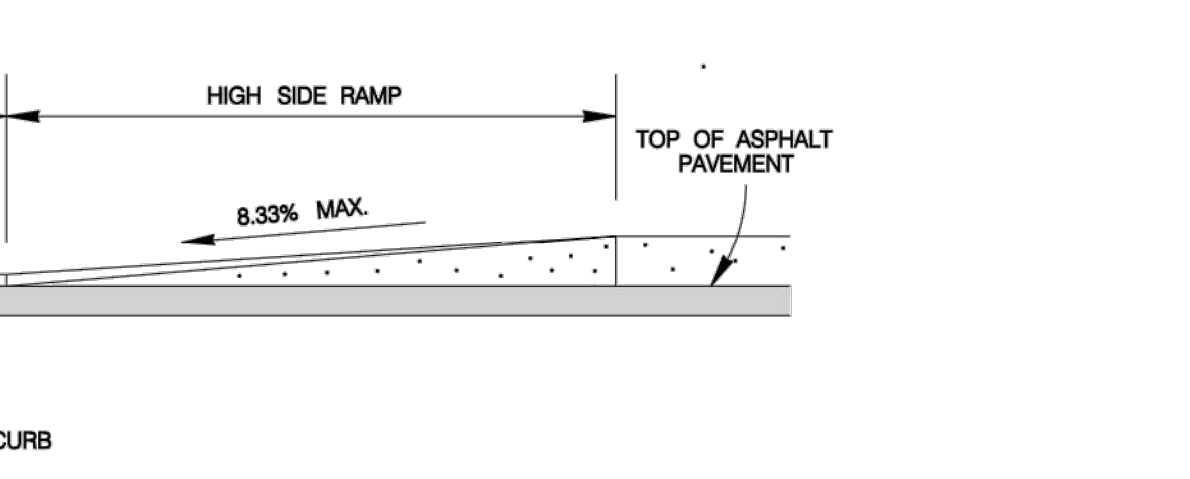
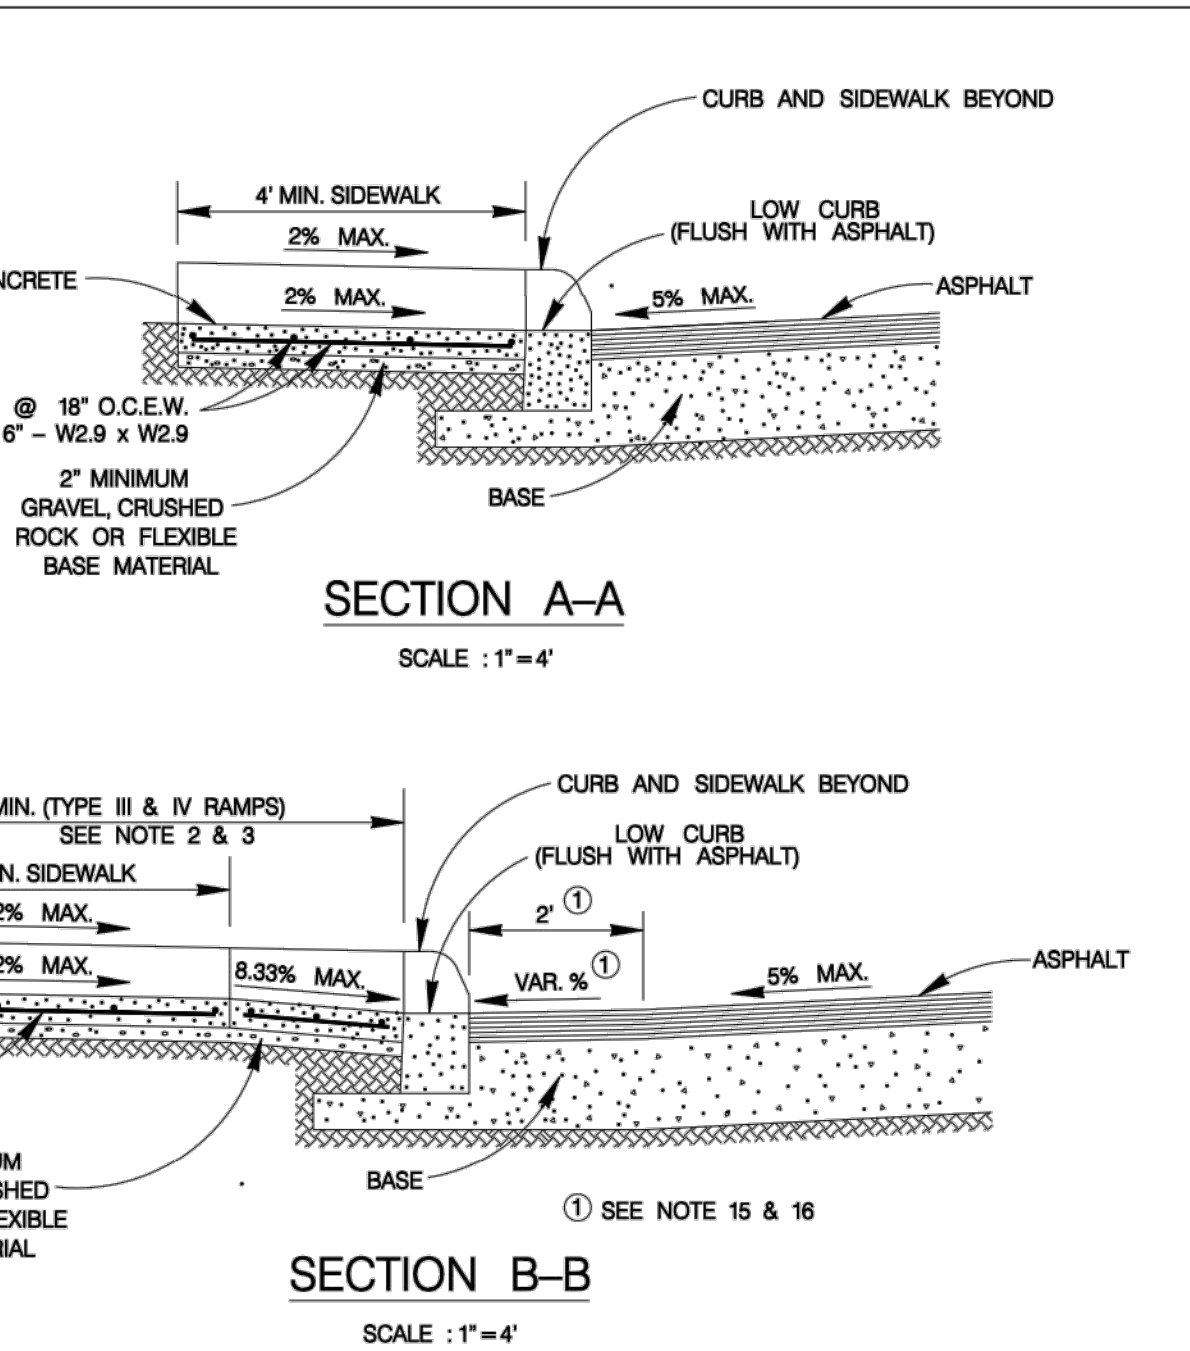
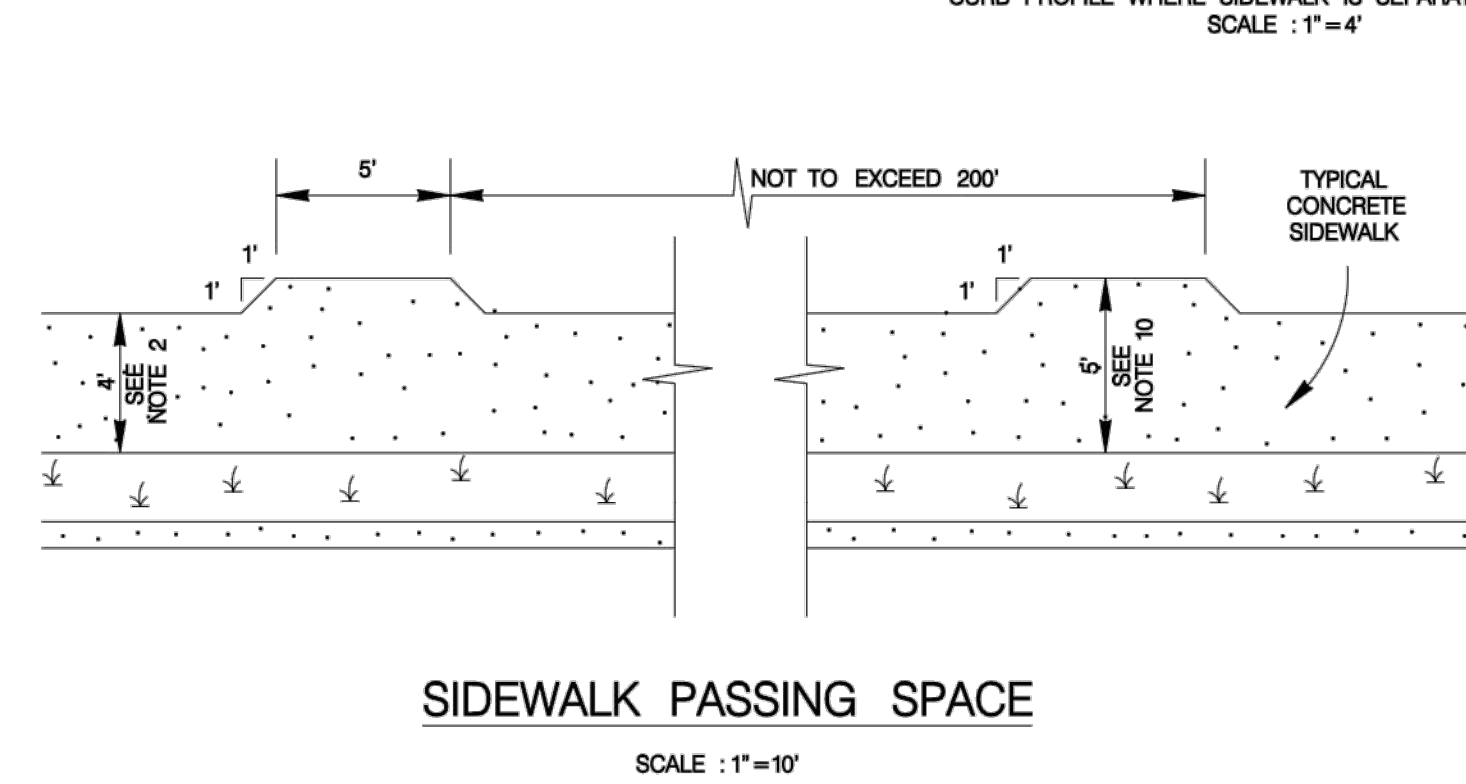
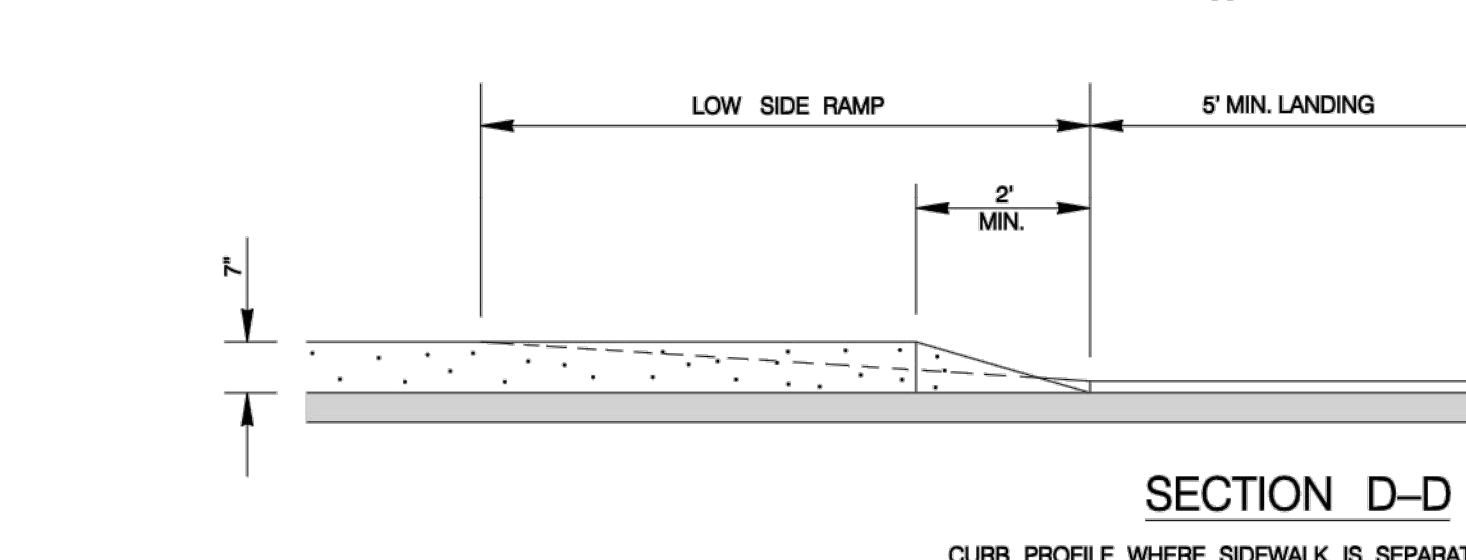
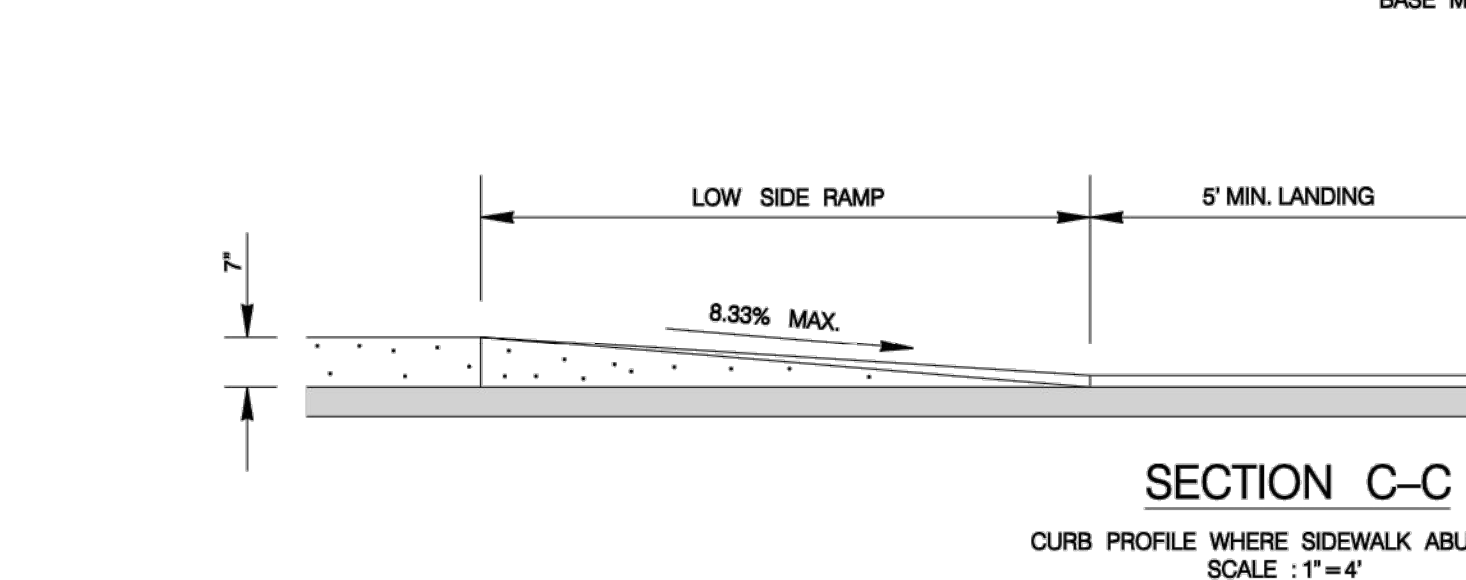
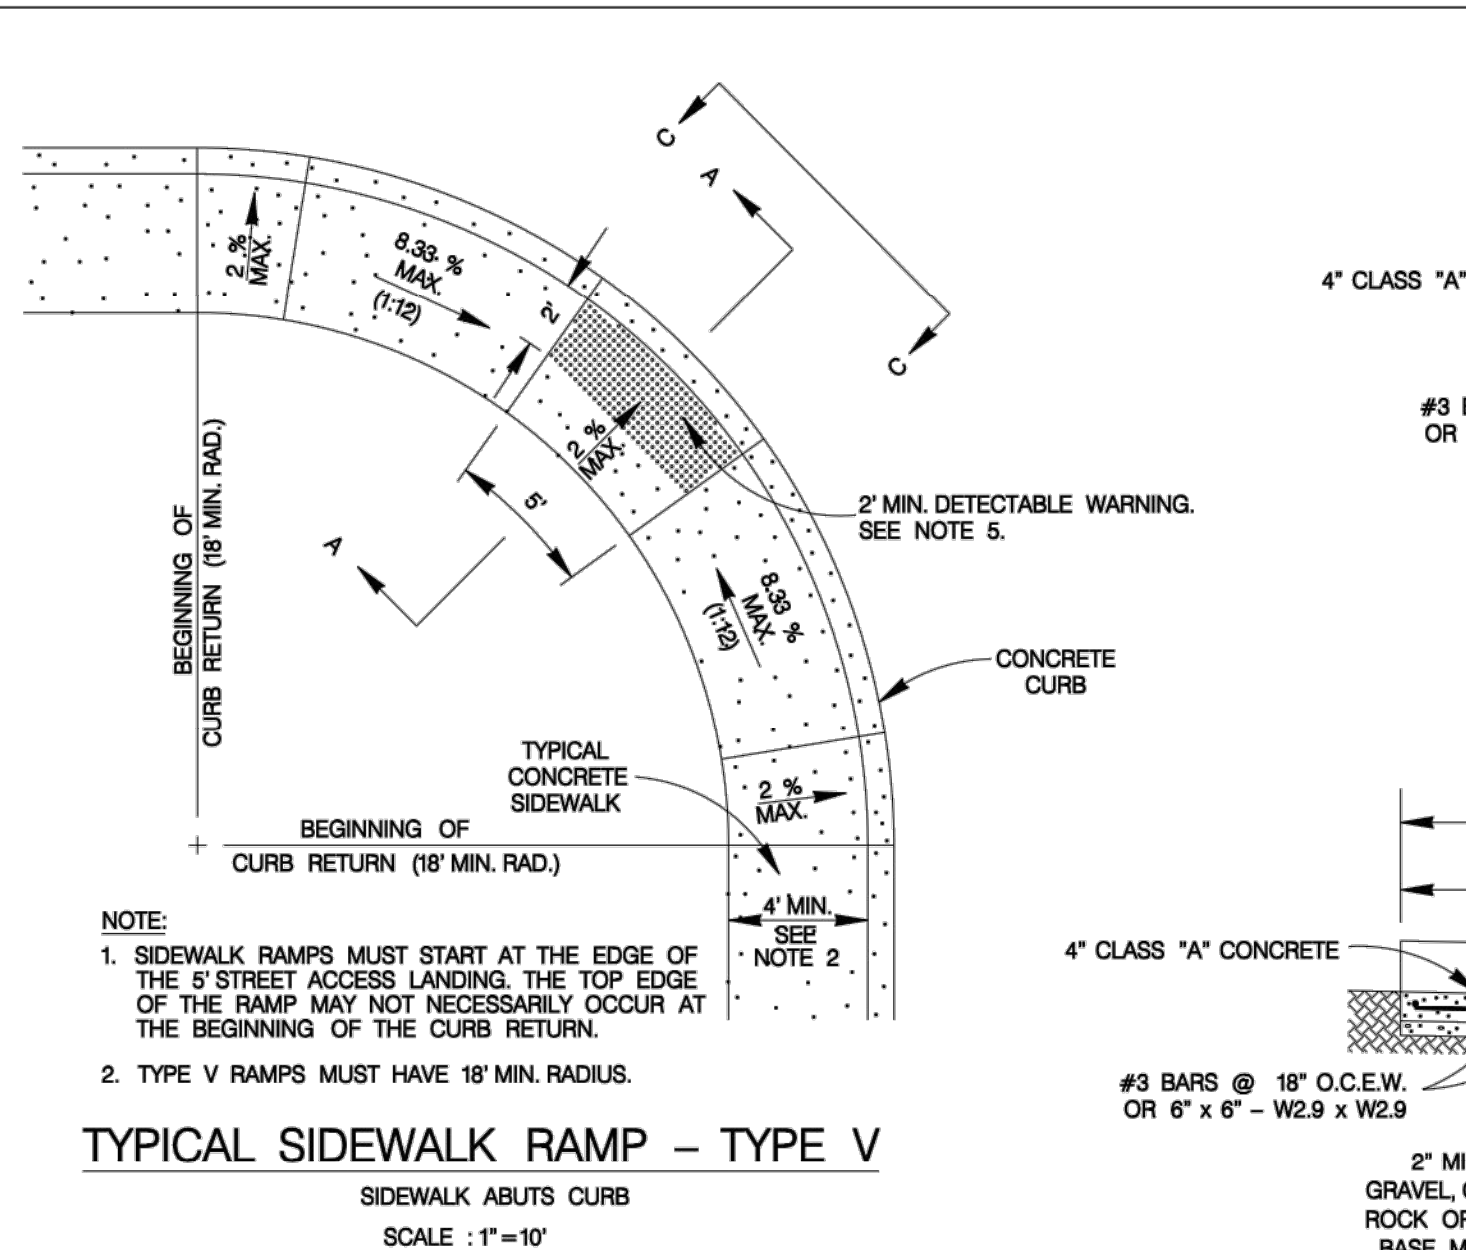
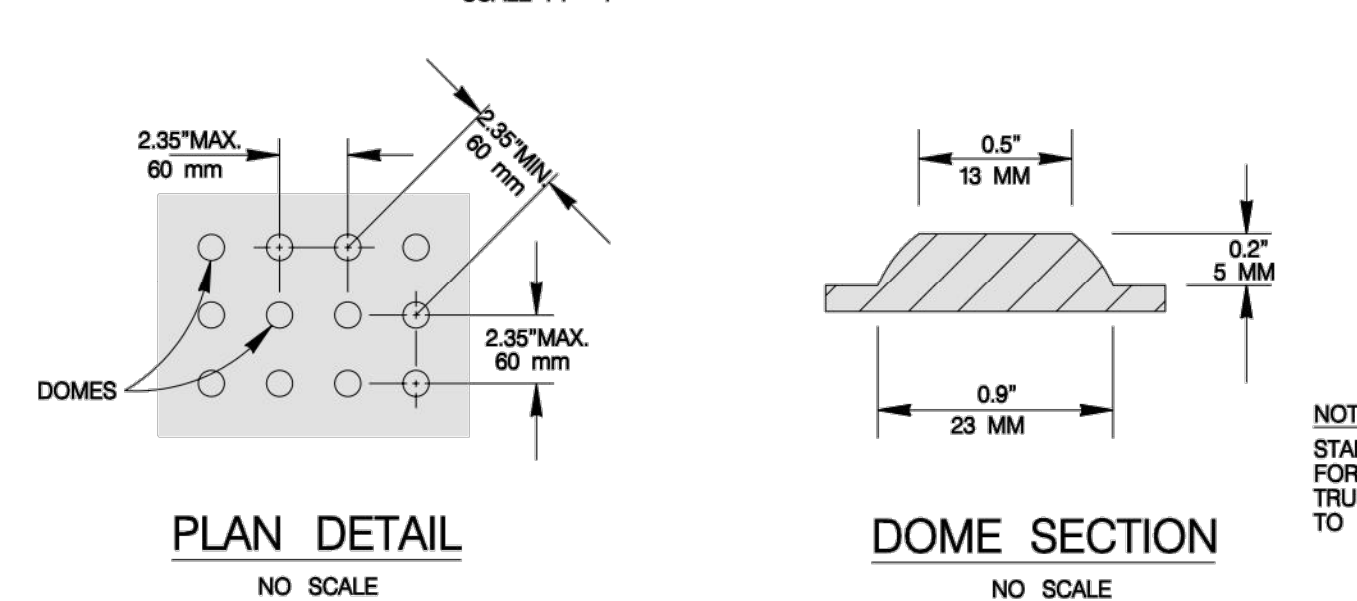
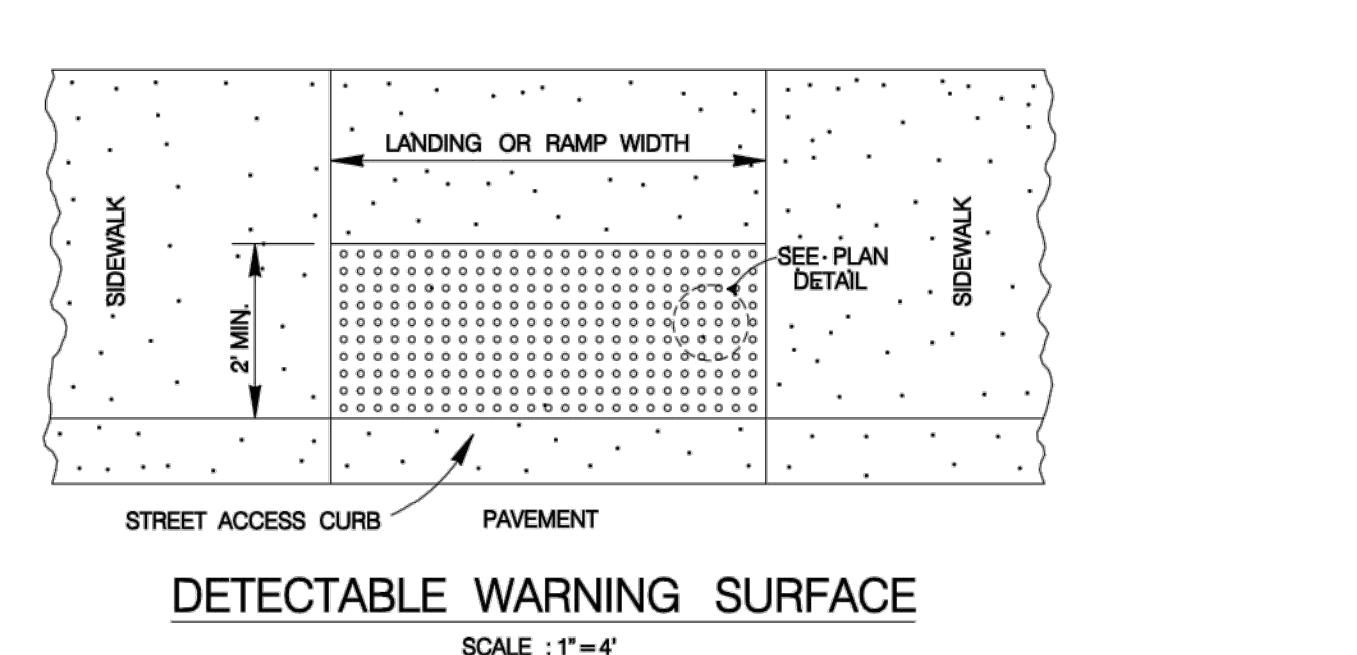
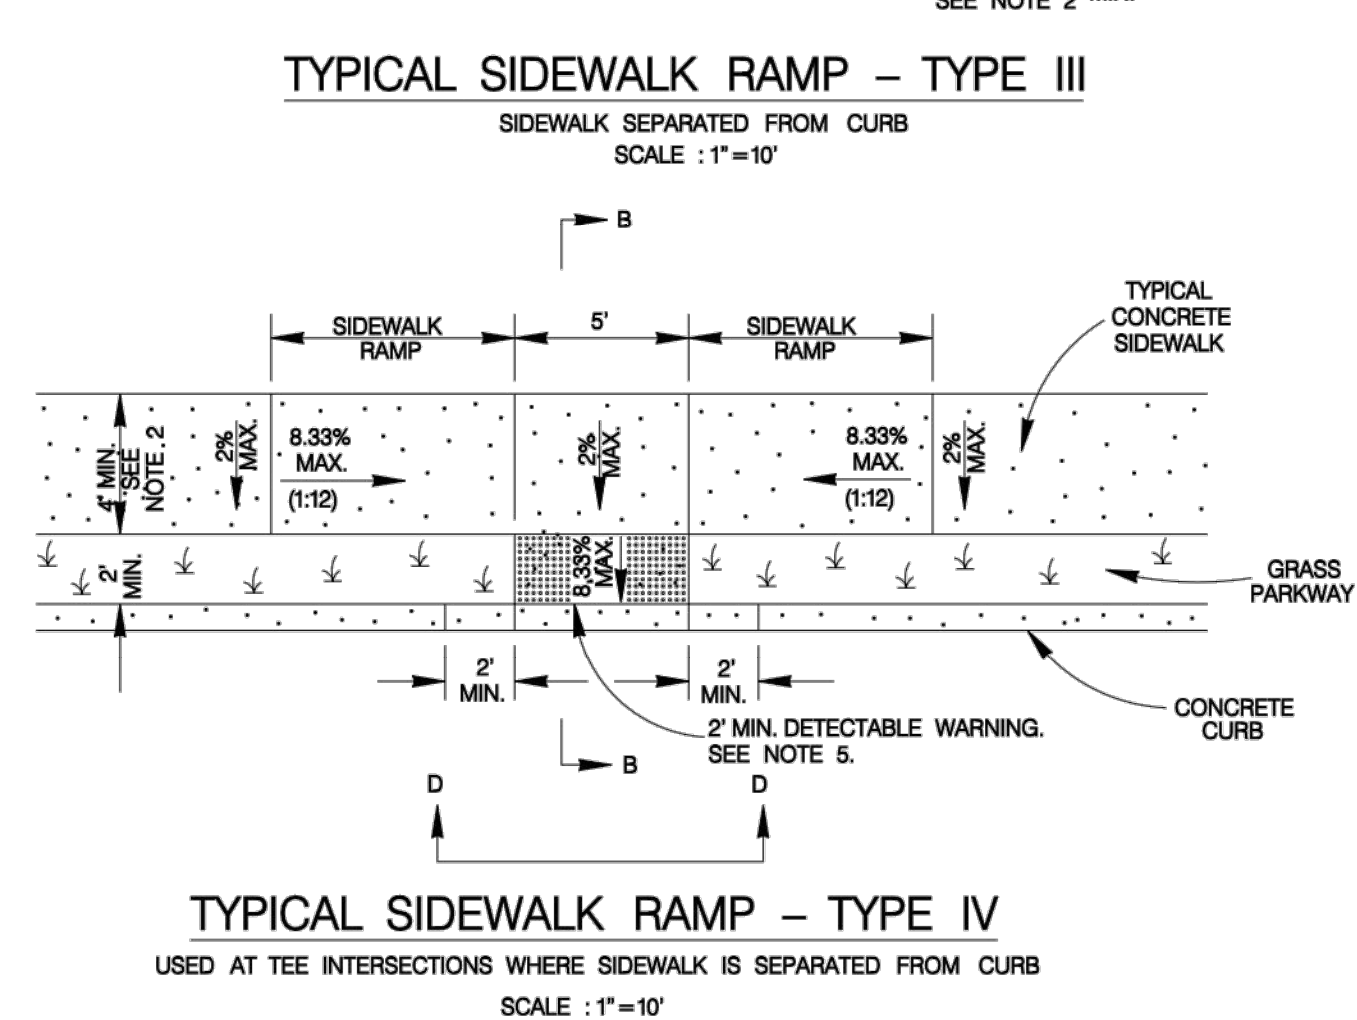
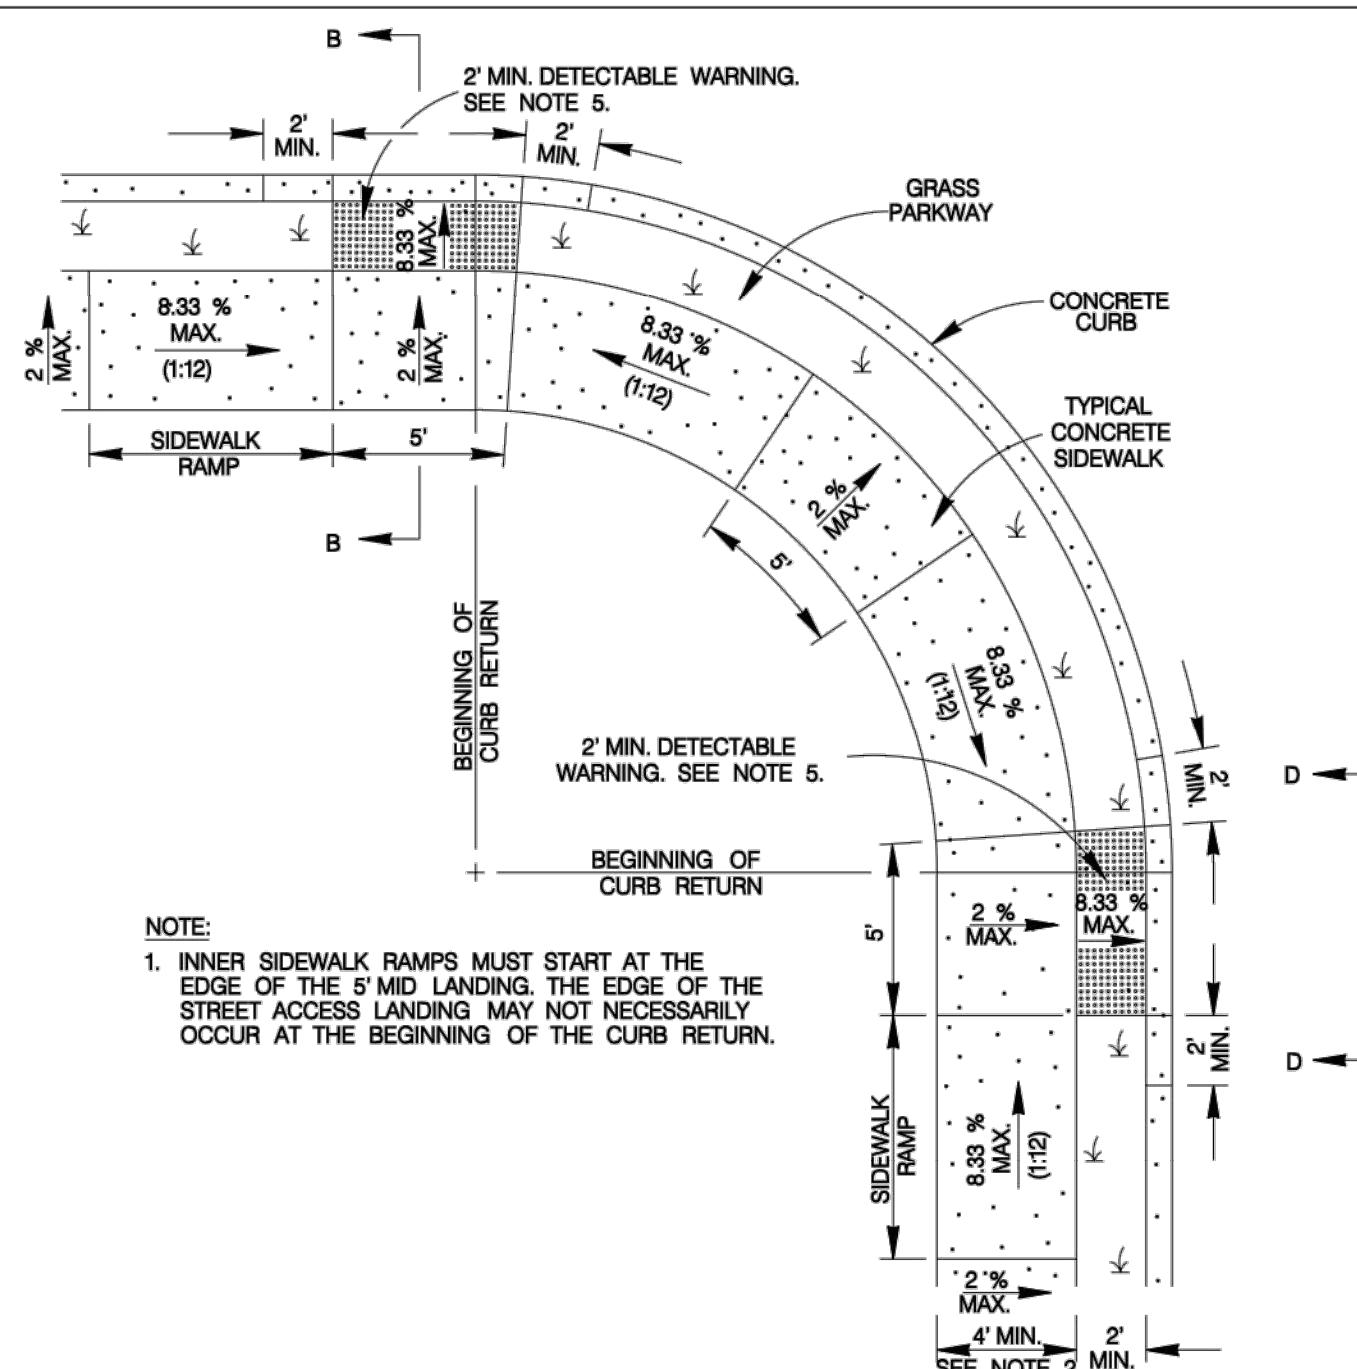


TABLE 1
(SEE NOTE 4)

GLUTTER SLOPE	SIDEWALK RAMP LENGTH (1:12)	
	LOW SIDE	HIGH SIDE
1%	5'-0"	7'-2"
2%	5'-0"	8'-4"
3%	4'-6"	10'-0"
4%	4'-2"	12'-6"
5%	3'-10"	16'-8"

WHEELCHAIR RAMP STANDARDS


DESIGNED BY: JPS
DRAWN BY: RXL
CHECKED BY: EM
APPROVED BY: JPS
FILE: X:\Open Projects\8314.00_100-Acre Woods Tract\8.0 Cadd\8.4 Plan Sheets\2.16 City of San Antonio Standard Wheelchair Ramp Details.dwg, 11/17/2022 11:23:10 AM

Designed By: JPS
Drawn By: RXL
Checked By: EM
Approved By: JPS
File: X:\Open Projects\8314.00_100-Acre Woods Tract\8.0 Cadd\8.4 Plan Sheets\2.16 City of San Antonio Standard Wheelchair Ramp Details.dwg, 11/17/2022 11:23:10 AM

SHERFEY ENGINEERING COMPANY, L.L.C.
T.B.P.E. FIRM REGISTRATION No. F-3132

104 Del Court
Suite 400
Laredo, Texas 78041
(956) 791-3511

PALOMA PARK SUBDIVISION
PHASE I
PLAT No. 22-11800343

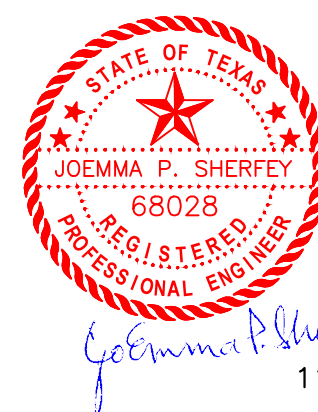

11/14/2022


CITY OF SAN ANTONIO
STANDARD WHEELCHAIR RAMP DETAILS

Scale: Date: 11/10/2022 Revised: 11/14/2022

PROJ. NO. 8314


2.16

SHEET 2 OF 44

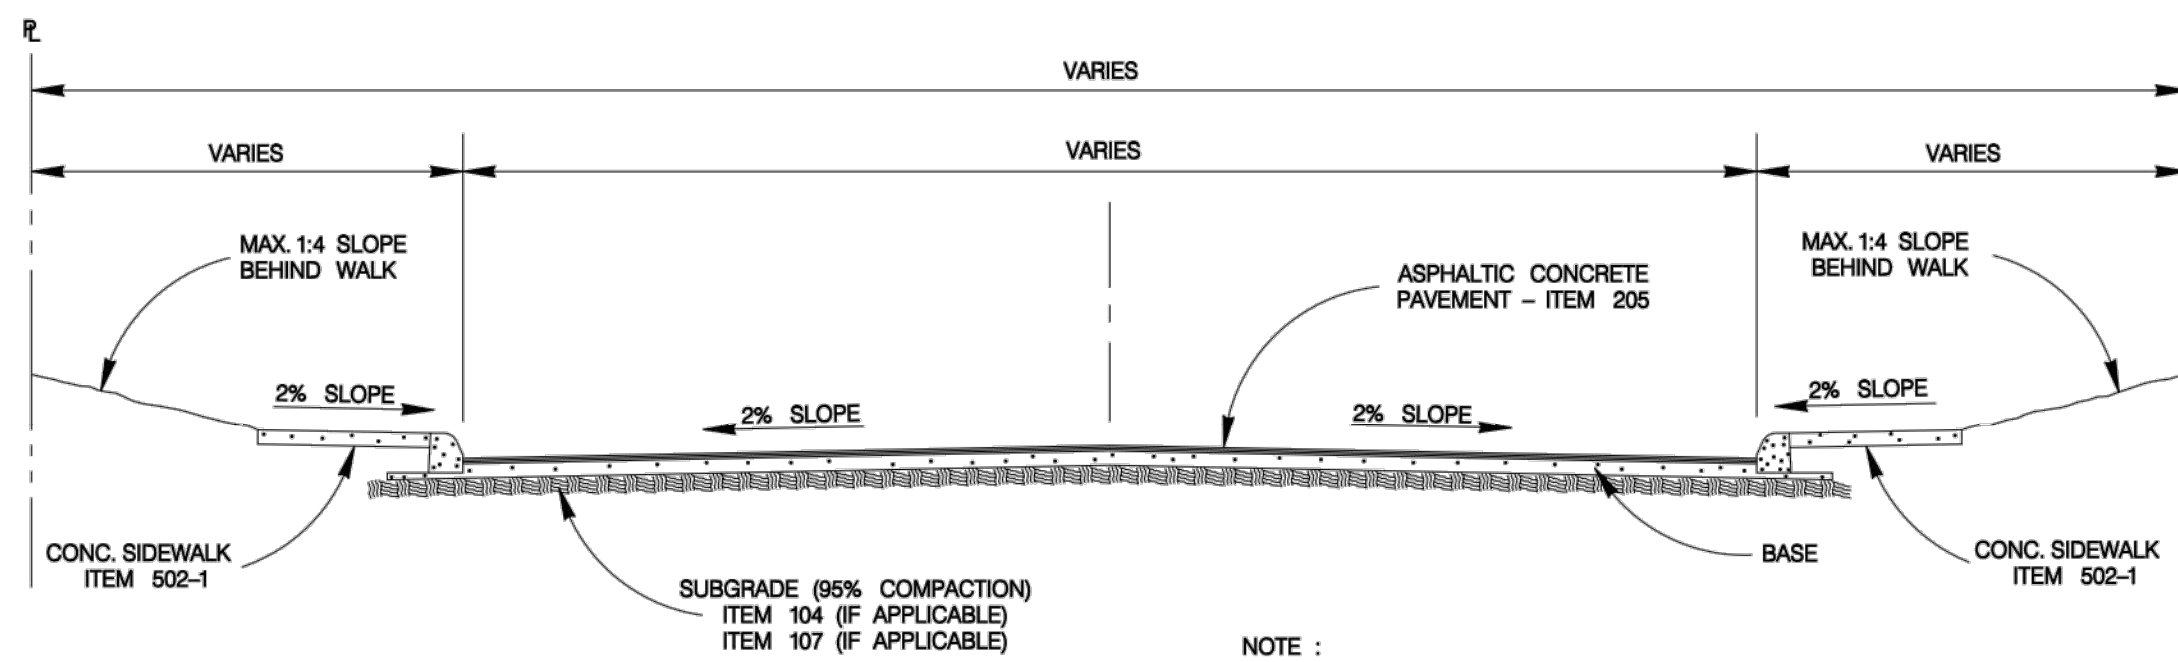


TYPICAL STREET SECTION

SCALE : 1"=8'

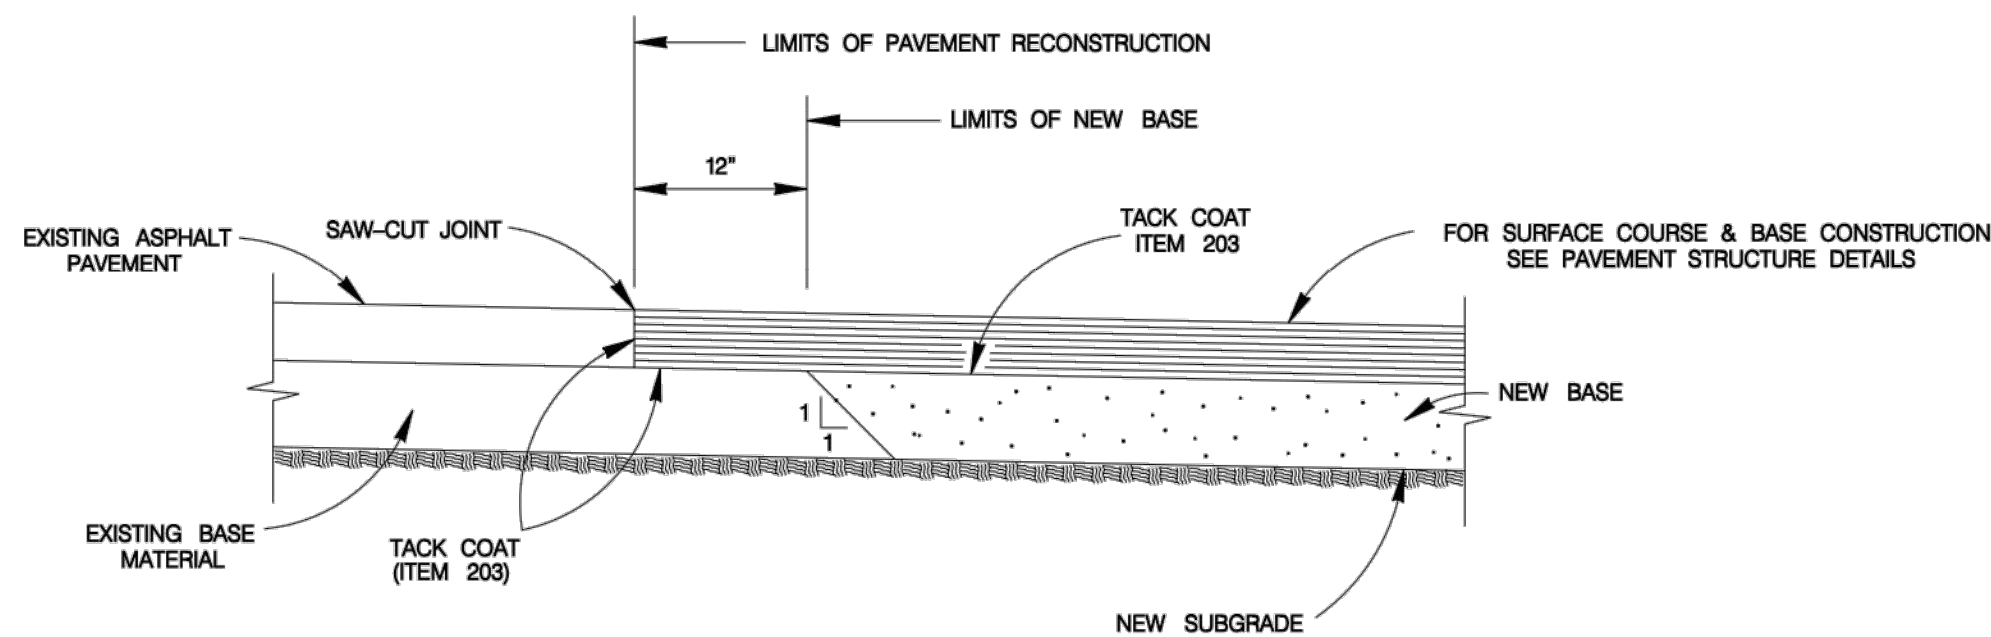


PAVEMENT JUNCTION DETAILS

SCALE : 1"=2'

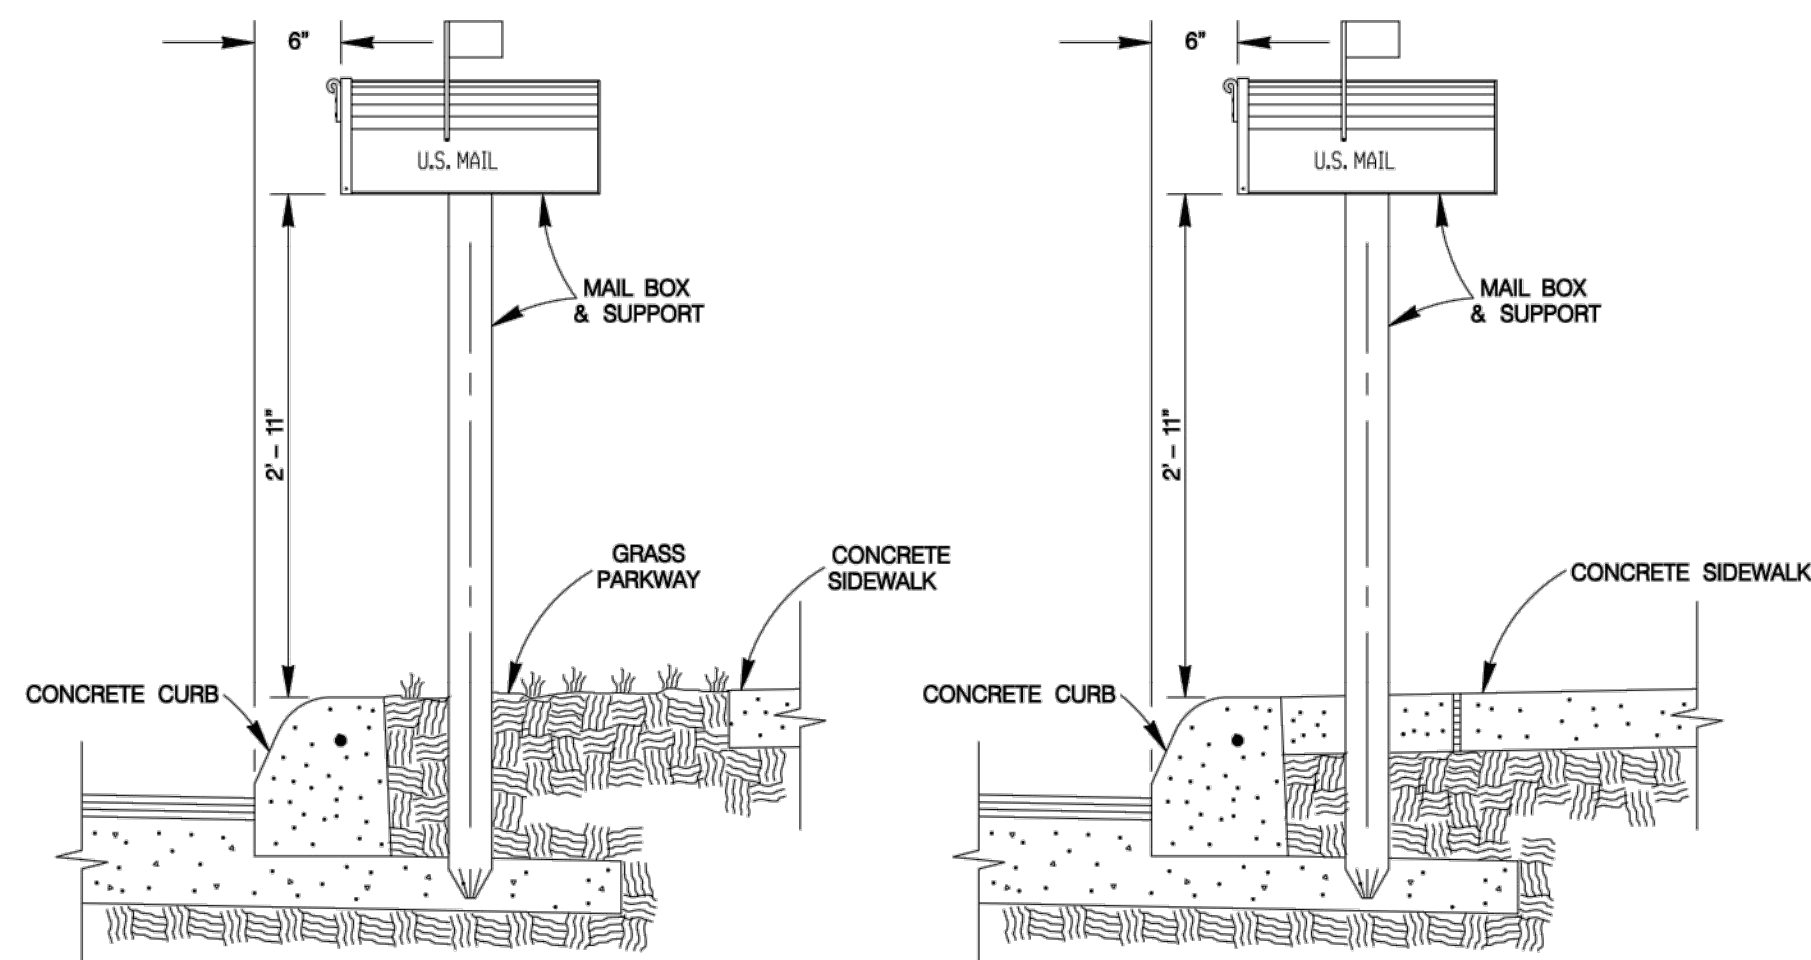

MAIL BOX LOCATION

ITEM 513.1

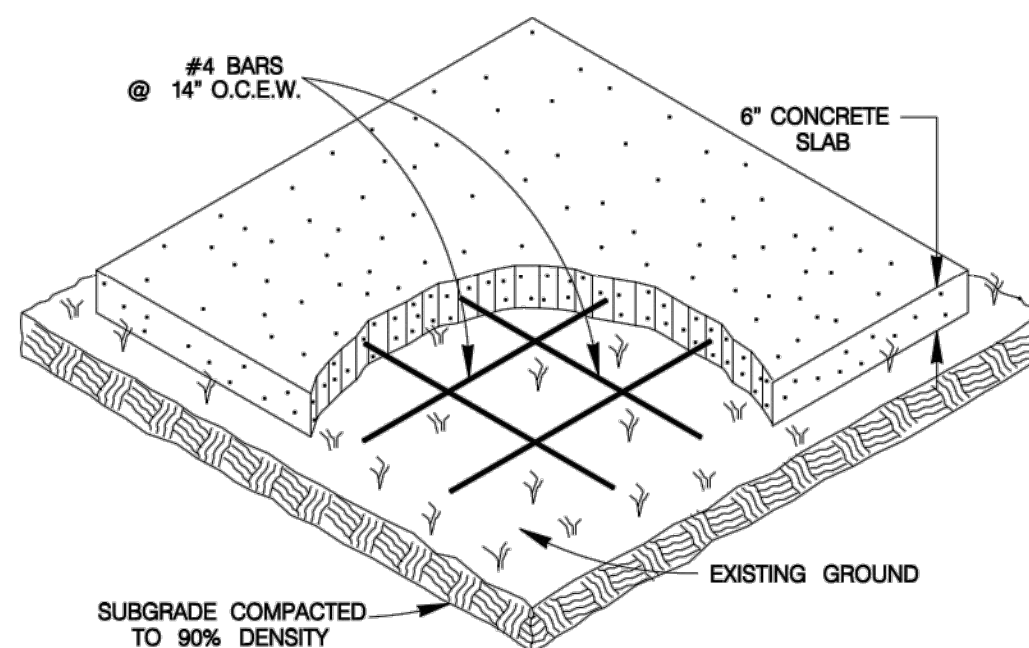

COMMUNITY MAIL BOX SLAB

ITEM 513.2


SCALE : 1"=4'

- MAIL BOX PAD NOTES :**
1. THE CONTRACTOR WILL CONSTRUCT SLABS FOR "TEMPORARY MAIL BOX COLLECTION PAD" FOR THE UNITED STATES POSTAL SERVICE WITH LOCATIONS AND SIZES SPECIFIED BY THE CITY ENGINEER DURING CONSTRUCTION.
 2. THE CONSTRUCTION OF SLABS SHALL CONFORM TO ITEM 513 "REMOVING AND RELOCATING MAILBOXES".
 3. PAYMENT WILL BE MADE UNDER ITEM 513.2 "COMMUNITY MAILBOX SLAB - PER SQUARE YARD".
 4. UNIT PRICE WILL INCLUDE REMOVAL OF "TEMPORARY MAIL BOX COLLECTION PAD" SLABS AT THE END OF THE PROJECT. NO SEPARATE PAY ITEM.

**PALOMA PARK SUBDIVISION
PHASE I**


PLAT No. 22-11800343

104 Del Court
Suite 400
Laredo, Texas 78041
(956) 791-3511

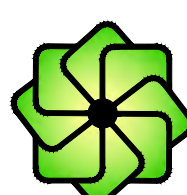

**SHERFEY
ENGINEERING
COMPANY, L.L.C.**

T.B.P.E. FIRM REGISTRATION No. F-3132

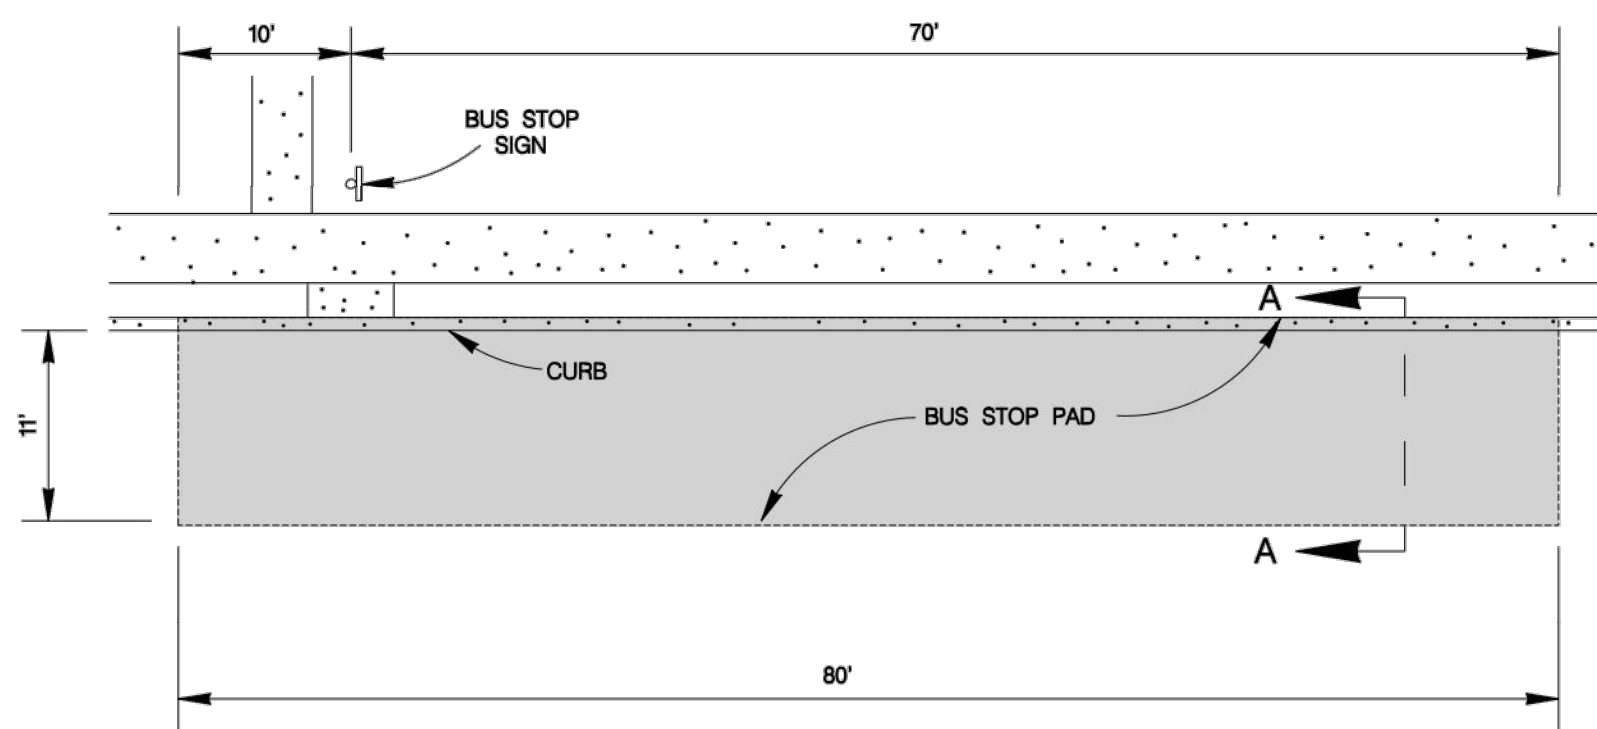


PLAN VIEW

SCALE : 1"=20'

- NOTES :**
1. EXCAVATION FOR THICKENED PAVEMENT SECTION WILL BE PAID UNDER ITEM NO. 104 "STREET EXCAVATION".
 2. BASE MATERIALS :
A) IF THE MEASUREMENT FOR THE HMAC MATERIAL IS PER TON, THICKENED PAVEMENT SECTION WILL BE PAID FOR UNDER ITEM NO. 205, TYPE "B" - PER TON.
B) IF THE MEASUREMENT FOR THE HMAC MATERIAL IS PER SQUARE YARD, NO EXTRA PAYMENT WILL BE MADE FOR THE THICKENED PAVEMENT.


HMAC BUS STOP PAD
NEED CITY ENGINEER'S APPROVAL
TO USE HMAC BUS PAD

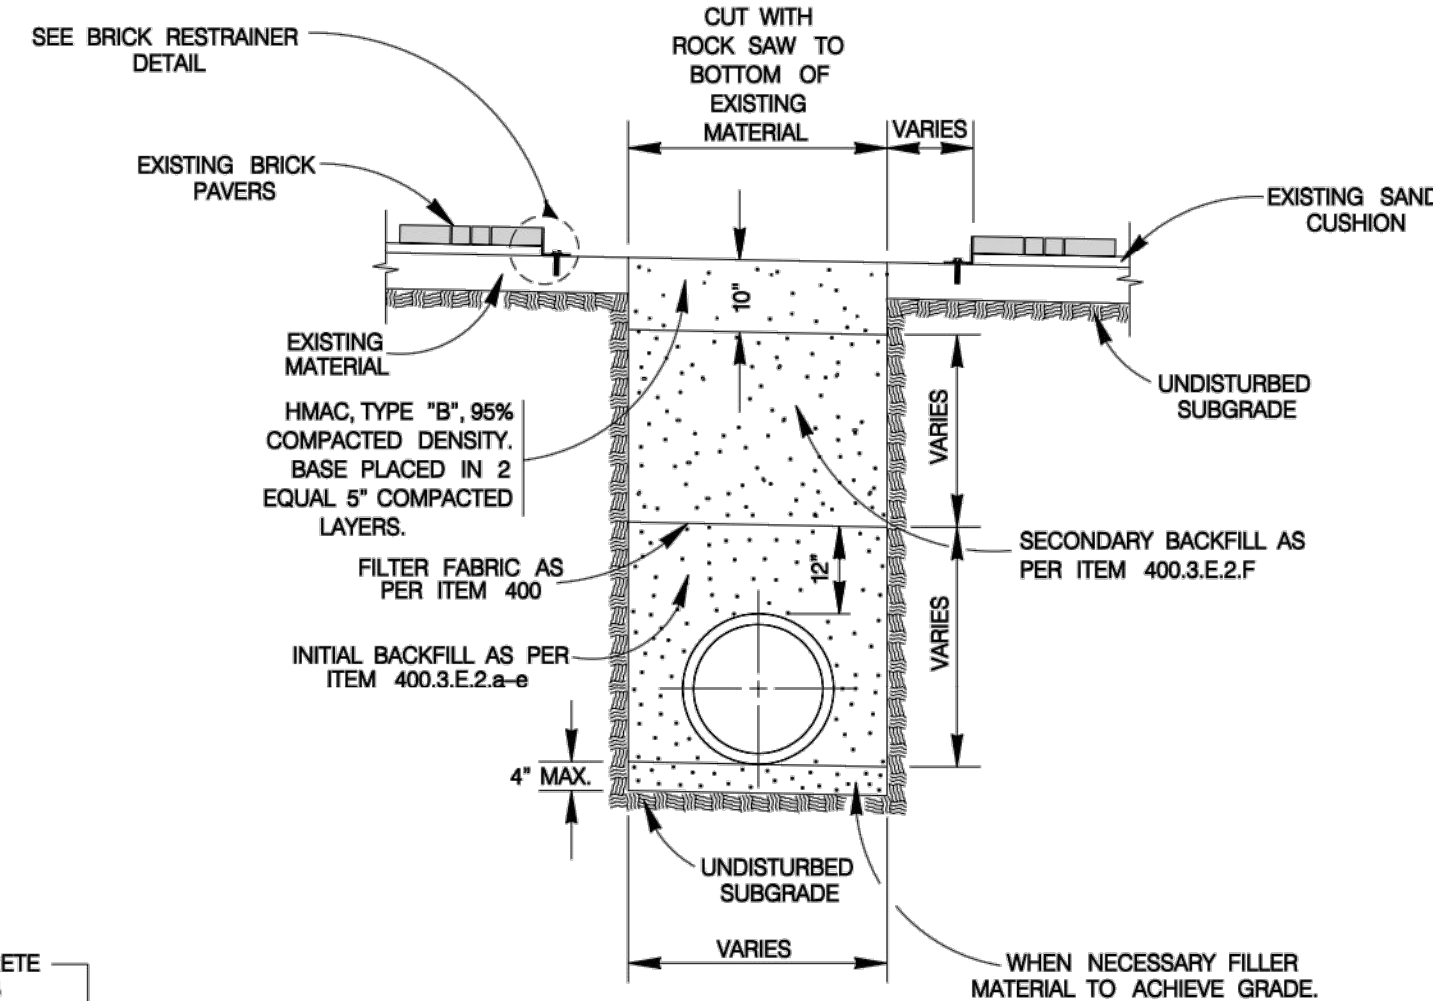

**TYPICAL BASE REPLACEMENT FOR
BRICK SURFACED STREET SECTION**


ITEM 511.3

SCALE : 1"=4'

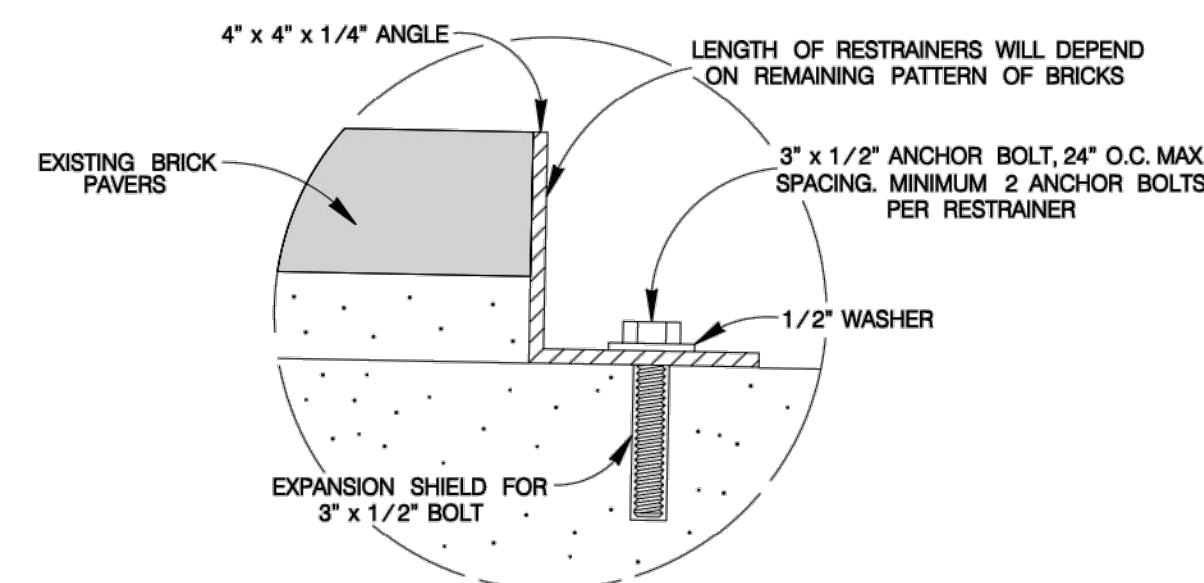


BRICK RESTRAINER DETAIL

SCALE : 1"=6'

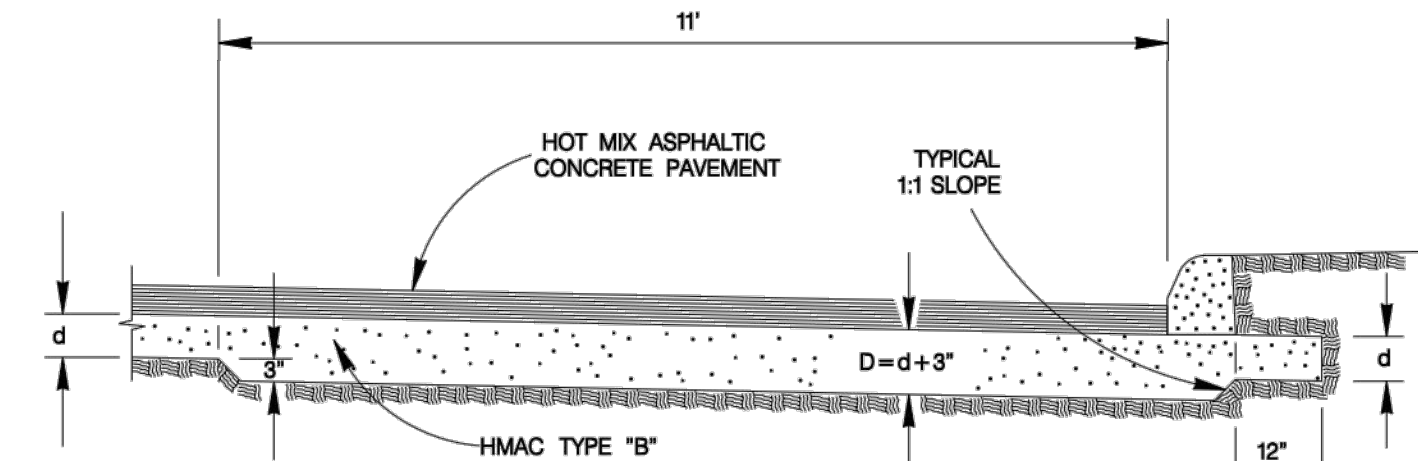

SECTION "A-A"

SCALE : 1"=4'

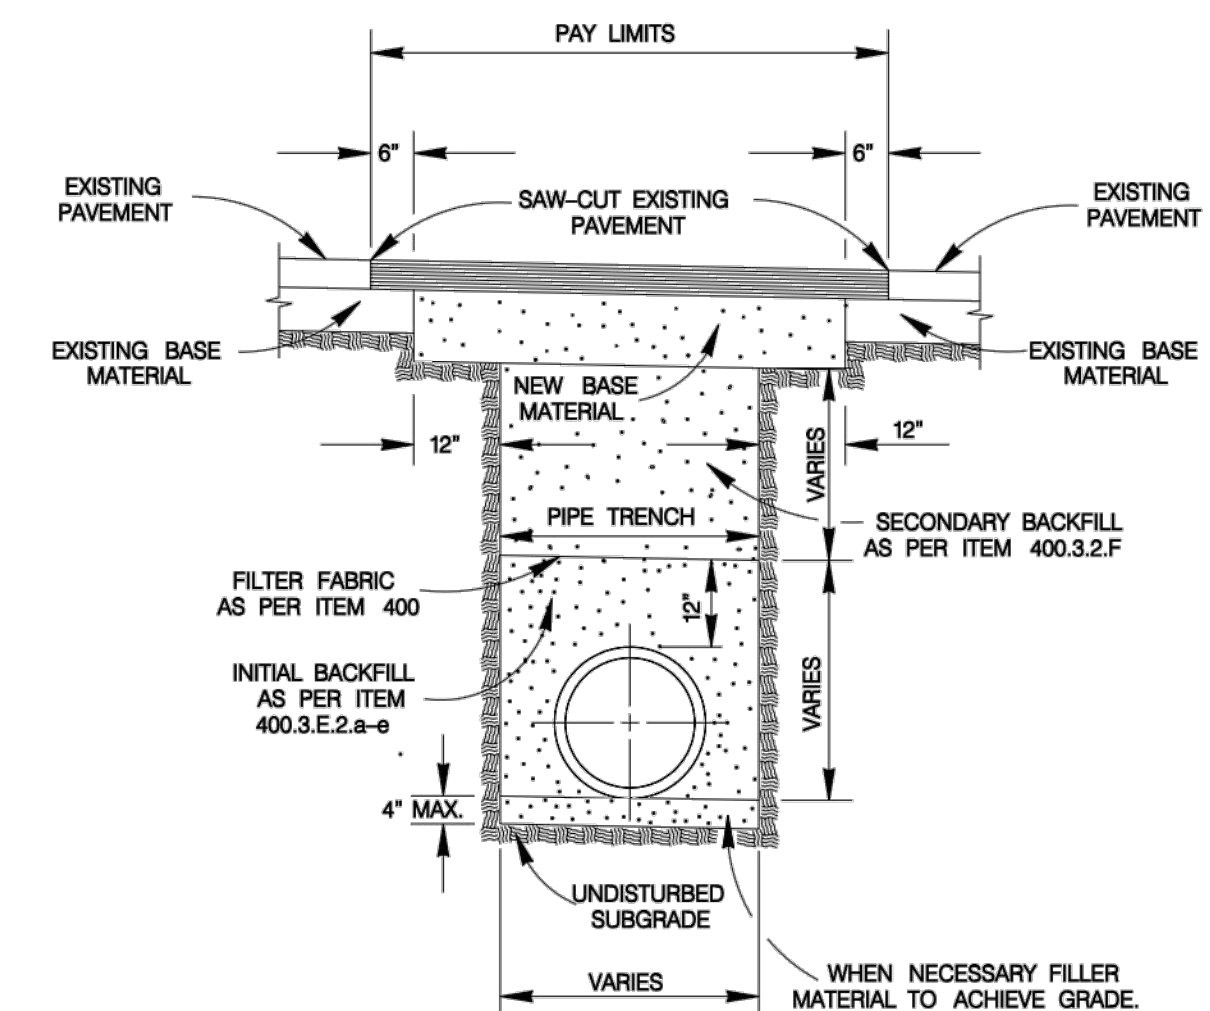

- NOTES :**
1. FOR LOCAL TYPE "A" & "B" STREETS (RESIDENTIAL) USE 6" ASPHALT CONCRETE BASE TYPE "B" WITH 1-1/2" TYPE "D" HOT MIX ASPHALTIC CONCRETE PAVEMENT.
 2. FOR ARTERIAL & SECONDARY STREETS (COMMERCIAL) USE 12.5" TYPE "B" HOT MIX ASPHALTIC CONCRETE PAVEMENT LEVELING-UP COURSE & 1-1/2" TYPE "D" HOT MIX ASPHALTIC CONCRETE PAVEMENT SURFACE COURSE.

TYPICAL PAVEMENT REPLACEMENT

ITEM 511

SCALE : 1"=4'

FEBRUARY 2010


CITY OF SAN ANTONIO
CAPITAL IMPROVEMENTS MANAGEMENT SERVICES DEPARTMENT

**MISCELLANEOUS
CONSTRUCTION STANDARDS II**

% SUBMITTAL PROJECT NO.: DATE:
DRWN. BY: V. VASQUEZ DSGN. BY: CHKD. BY: R.S. HOSSEINI, P.E. SHEET NO.: OF:

Designed By: JPS
Drawn By: RXL
Checked By: EM
Approved By: JPS
File: X:\Open Projects\8314.00 100-Acre Woods Tract\8.0 Cadd\8.4 Plan Sheets

Revision	Date	Description

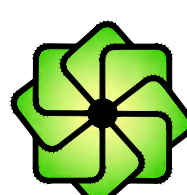

**SHERFEY
ENGINEERING
COMPANY, L.L.C.**


T.B.P.E. FIRM REGISTRATION No. F-3132

104 Del Court
Suite 400
Laredo, Texas 78041
(956) 791-3511

**PALOMA PARK SUBDIVISION
PHASE I**

PLAT No. 22-11800343

104 Del Court
Suite 400
Laredo, Texas 78041
(956) 791-3511

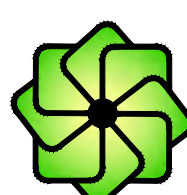

**SHERFEY
ENGINEERING
COMPANY, L.L.C.**


T.B.P.E. FIRM REGISTRATION No. F-3132

104 Del Court
Suite 400
Laredo, Texas 78041
(956) 791-3511

**PALOMA PARK SUBDIVISION
PHASE I**

PLAT No. 22-11800343

104 Del Court
Suite 400
Laredo, Texas 78041
(956) 791-3511

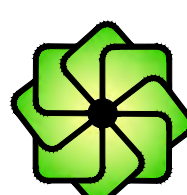

**SHERFEY
ENGINEERING
COMPANY, L.L.C.**


T.B.P.E. FIRM REGISTRATION No. F-3132

104 Del Court
Suite 400
Laredo, Texas 78041
(956) 791-3511

**PALOMA PARK SUBDIVISION
PHASE I**

PLAT No. 22-11800343

104 Del Court
Suite 400
Laredo, Texas 78041
(956) 791-3511

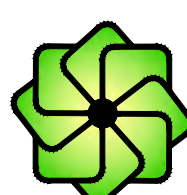

**SHERFEY
ENGINEERING
COMPANY, L.L.C.**


T.B.P.E. FIRM REGISTRATION No. F-3132

104 Del Court
Suite 400
Laredo, Texas 78041
(956) 791-3511

**PALOMA PARK SUBDIVISION
PHASE I**

PLAT No. 22-11800343

104 Del Court
Suite 400
Laredo, Texas 78041
(956) 791-3511

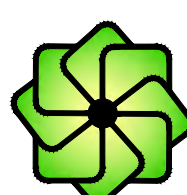

**SHERFEY
ENGINEERING
COMPANY, L.L.C.**


T.B.P.E. FIRM REGISTRATION No. F-3132

104 Del Court
Suite 400
Laredo, Texas 78041
(956) 791-3511

**PALOMA PARK SUBDIVISION
PHASE I**

PLAT No. 22-11800343

104 Del Court
Suite 400
Laredo, Texas 78041
(956) 791-3511

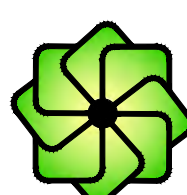

**SHERFEY
ENGINEERING
COMPANY, L.L.C.**


T.B.P.E. FIRM REGISTRATION No. F-3132

104 Del Court
Suite 400
Laredo, Texas 78041
(956) 791-3511

**PALOMA PARK SUBDIVISION
PHASE I**

PLAT No. 22-11800343

104 Del Court
Suite 400
Laredo, Texas 78041
(956) 791-3511

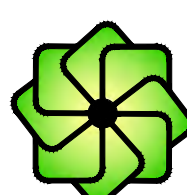

**SHERFEY
ENGINEERING
COMPANY, L.L.C.**


T.B.P.E. FIRM REGISTRATION No. F-3132

104 Del Court
Suite 400
Laredo, Texas 78041
(956) 791-3511

**PALOMA PARK SUBDIVISION
PHASE I**

PLAT No. 22-11800343

104 Del Court
Suite 400
Laredo, Texas 78041
(956) 791-3511

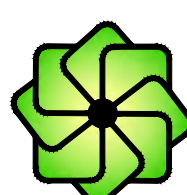

**SHERFEY
ENGINEERING
COMPANY, L.L.C.**


T.B.P.E. FIRM REGISTRATION No. F-3132

104 Del Court
Suite 400
Laredo, Texas 78041
(956) 791-3511

**PALOMA PARK SUBDIVISION
PHASE I**

PLAT No. 22-11800343

104 Del Court
Suite 400
Laredo, Texas 78041
(956) 791-3511

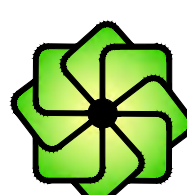

**SHERFEY
ENGINEERING
COMPANY, L.L.C.**


T.B.P.E. FIRM REGISTRATION No. F-3132

104 Del Court
Suite 400
Laredo, Texas 78041
(956) 791-3511

**PALOMA PARK SUBDIVISION
PHASE I**

PLAT No. 22-11800343

104 Del Court
Suite 400
Laredo, Texas 78041
(956) 791-3511

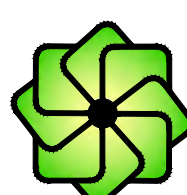

**SHERFEY
ENGINEERING
COMPANY, L.L.C.**


T.B.P.E. FIRM REGISTRATION No. F-3132

104 Del Court
Suite 400
Laredo, Texas 78041
(956) 791-3511

**PALOMA PARK SUBDIVISION
PHASE I**

PLAT No. 22-11800343

104 Del Court
Suite 400
Laredo, Texas 78041
(956) 791-3511

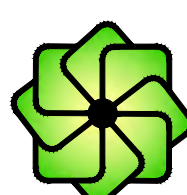

**SHERFEY
ENGINEERING
COMPANY, L.L.C.**


T.B.P.E. FIRM REGISTRATION No. F-3132

104 Del Court
Suite 400
Laredo, Texas 78041
(956) 791-3511

**PALOMA PARK SUBDIVISION
PHASE I**

PLAT No. 22-11800343

104 Del Court
Suite 400
Laredo, Texas 78041
(956) 791-3511

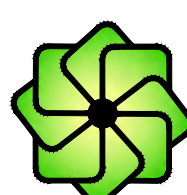

**SHERFEY
ENGINEERING
COMPANY, L.L.C.**


T.B.P.E. FIRM REGISTRATION No. F-3132

104 Del Court
Suite 400
Laredo, Texas 78041
(956) 791-3511

**PALOMA PARK SUBDIVISION
PHASE I**

PLAT No. 22-11800343

104 Del Court
Suite 400
Laredo, Texas 78041
(956) 791-3511

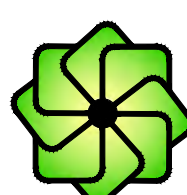

**SHERFEY
ENGINEERING
COMPANY, L.L.C.**


T.B.P.E. FIRM REGISTRATION No. F-3132

104 Del Court
Suite 400
Laredo, Texas 78041
(956) 791-3511

**PALOMA PARK SUBDIVISION
PHASE I**

PLAT No. 22-11800343

104 Del Court
Suite 400
Laredo, Texas 78041
(956) 791-3511

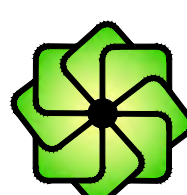

**SHERFEY
ENGINEERING
COMPANY, L.L.C.**


T.B.P.E. FIRM REGISTRATION No. F-3132

104 Del Court
Suite 400
Laredo, Texas 78041
(956) 791-3511

**PALOMA PARK SUBDIVISION
PHASE I**

PLAT No. 22-11800343

104 Del Court
Suite 400
Laredo, Texas 78041
(956) 791-3511

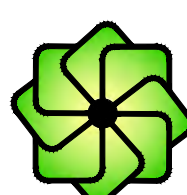

**SHERFEY
ENGINEERING
COMPANY, L.L.C.**


T.B.P.E. FIRM REGISTRATION No. F-3132

104 Del Court
Suite 400
Laredo, Texas 78041
(956) 791-3511

**PALOMA PARK SUBDIVISION
PHASE I**

PLAT No. 22-11800343

104 Del Court
Suite 400
Laredo, Texas 78041
(956) 791-3511

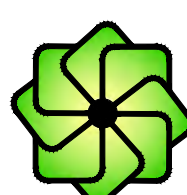

**SHERFEY
ENGINEERING
COMPANY, L.L.C.**


T.B.P.E. FIRM REGISTRATION No. F-3132

104 Del Court
Suite 400
Laredo, Texas 78041
(956) 791-3511

**PALOMA PARK SUBDIVISION
PHASE I**

PLAT No. 22-11800343

104 Del Court
Suite 400
Laredo, Texas 78041
(956) 791-3511

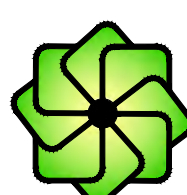

**SHERFEY
ENGINEERING
COMPANY, L.L.C.**


T.B.P.E. FIRM REGISTRATION No. F-3132

104 Del Court
Suite 400
Laredo, Texas 78041
(956) 791-3511

**PALOMA PARK SUBDIVISION
PHASE I**

PLAT No. 22-11800343

104 Del Court
Suite 400
Laredo, Texas 78041
(956) 791-3511

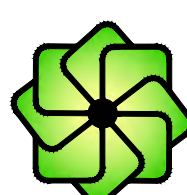

**SHERFEY
ENGINEERING
COMPANY, L.L.C.**


T.B.P.E. FIRM REGISTRATION No. F-3132

104 Del Court
Suite 400
Laredo, Texas 78041
(956) 791-3511

**PALOMA PARK SUBDIVISION
PHASE I**

PLAT No. 22-11800343

104 Del Court
Suite 400
Laredo, Texas 78041
(956) 791-3511

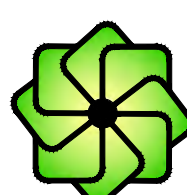

**SHERFEY
ENGINEERING
COMPANY, L.L.C.**


T.B.P.E. FIRM REGISTRATION No. F-3132

104 Del Court
Suite 400
Laredo, Texas 78041
(956) 791-3511

**PALOMA PARK SUBDIVISION
PHASE I**

PLAT No. 22-11800343

104 Del Court
Suite 400
Laredo, Texas 78041
(956) 791-3511

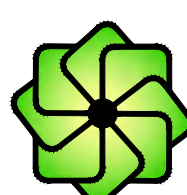

**SHERFEY
ENGINEERING
COMPANY, L.L.C.**


T.B.P.E. FIRM REGISTRATION No. F-3132

104 Del Court
Suite 400
Laredo, Texas 78041
(956) 791-3511

**PALOMA PARK SUBDIVISION
PHASE I**

PLAT No. 22-11800343

104 Del Court
Suite 400
Laredo, Texas 78041
(956) 791-3511

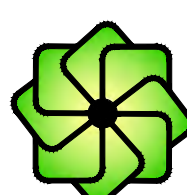

**SHERFEY
ENGINEERING
COMPANY, L.L.C.**

T.B.P.E. FIRM REGISTRATION No. F-3132

104 Del Court
Suite 400
Laredo, Texas 78041
(956) 791-3511