CITY OF SAN ANTONIO
DEVELOPMENT SERVICES DEPARTMENT
P.O.BOX 839966 I SAN ANTONIO TEXAS 78283-3966

CITY OF SAN ANTONIO
DEVELOPMENT SERVICES DEPARTMENT
P.O.BOX 839966 I SAN ANTONIO TEXAS 78283-3966

TRE-APP-APP25-38800262

TREE PRESERVATION PERMIT

APPROVED FOR ONLY TREE REMOVAL

MUST PASS PRE-CONSTRUCTION AND FENCING INSPECTION PRIOR TO ANY SITE WORK

Charles G Johnson

2/12/2026 10:14 AM
AMENDMENT #1

BSA Tree TRE-APP-APP25-38800262 // Plat-24-11800033 / MILLBROOK WEST UNIT 9C MTPP UNITS 6 – 9C // A4 // OCL // Tree Survey // UDC Year 2023 // // HCF Rqd Yes Streetscape Rqd No //Floodplain Present No// 2/12/2026 / CGJ

AMENDMENT #1 February 12, 2026 CGJohnson
STATUS: APPLICATION AND APPROVAL IS FOR ONLY TREE REMOVAL AND PLATTING WITHIN MILLBROOK WEST UNIT 9C. ANY SITE WORK OR TREE REMOVAL INCLUDING IN EASEMENTS OR RIGHT OF WAY, OUTSIDE OF MILLBROOK WEST UNIT 9C SHALL REQUIRE A SEPARATE TREE APPLICATION BE SUBMITTED AND APPROVED PRIOR TO START OF WORK.

PLANTING: 3-(2)” CALIPER NATIVE MEDIUM AND LARGE SHADE TREES ARE REQUIRED PER LOT AT BUILDING STAGE FOR MITIGATION AND CANOPY COVER REQUIREMENTS. NO SINGLE SPECIES SHALL BE MORE THAN 25% OF THE TOTAL PLANTED.

EACH NEWLY PLATTED ARA SHALL PROVIDE A GRADING PLAN WITH EXISTING AND PROPOSED LAEBELED 1’ CONTOURS WITH THE TREE APPLICATION
APPROVAL VALID FOR 180 DAYS
TREE NOTE ON PLAT
NO STREETSCAPE BOND REQUIRED # Tree = $
NO FINAL CANOPY COVER BOND REQUIRED # Trees $
MUST SCHEDULE AND PASS FINAL TREE INSPECTION AFTER OTHER DISCIPLINE HOLDS ARE REMOVED AND WITHIN THREE (3) WEEKS PRIOR TO RECORDATION. SCHEDULE VIA ACCELA. A DO ONT RECORD IS PLACED ON THIS PLAT.

//TREE PERMIT REQUIREMENTS:

FUTURE PLATS MUST CONTAIN THE FOLLOWING TREE NOTE:

THIS SUBDIVISION IS SUBJECT TO A MASTER TREE PLAN (TRE-APP-APP25-38800262) WHICH REQUIRES COMPLIANCE BY THE OWNERS OF ALL PROPERTY WITHIN THE PLAT BOUNDARY, AND THEIR EMPLOYEES AND CONTRACTORS, AND SHALL BE BINDING ON ALL SUCCESSORS IN TITLE EXCEPT FOR OWNERS OF SINGLE-FAMILY RESIDENTIAL LOTS SUBDIVIDED HEREUNDER FOR WHICH CONSTRUCTION OF A RESIDENTIAL STRUCTURE HAS BEEN COMPLETED. NO TREES OR UNDERSTORY SHALL BE REMOVED WITHOUT PRIOR APPROVAL OF THE CITY ARBORIST OFFICE

CONSTRUCTION ON INDIVIDUAL LOT(S), INSIDE CITY LIMITS AND WITHIN EXTRATERRITORIAL JURISDICTION, ARE REQUIRED TO SUBMIT A BUILDING PERMIT OR TREE PERMIT APPLICATION RESPECTIVELY AND PAY FEES PRIOR TO ANY SITEWORK, REFERENCING THE APPROVED TREE PRESERVATION PLAN TO VERIFY COMPLIANCE AT BUILDING STAGE.

TREE SAVE AREA TO BE LEFT UNDISTURBED IN ITS NATURAL CONDITION. TREE SAVE AREAS MUST BE DESIGNATED AS SUCH WHEN AREA IS PLATTED.

PRIOR TO COMMENCEMENT OF ANY ACTIVITIES REQUIRING A TREE PERMIT, THE APPLICANT SHALL SCHEDULE A PRE-CONSTRUCTION MEETING WITH THE CITY ARBORIST TO REVIEW PROCEDURES FOR PROTECTION AND MANAGEMENT OF ALL SIGNIFICANT, HERITAGE OR MITIGATION TREES (CAN BE SCHEDULED WITH TREE FENCING INSPECTION). INSPECTIONS CAN BE SCHEDULED ONLINE THROUGH ACCELA.

THE PERMIT HOLDER SHALL MAINTAIN A COPY OF THE APPROVED TREE PLANS, APPROVED TREE PERMIT AND THE CONDITIONS OF APPROVAL IMPOSED BY THE CITY ARBORIST READILY AVAILABLE AT THE SITE AT ALL TIMES DURING WHICH AUTHORIZED WORK IS IN PROGRESS.

ALL OFFSITE STAGING, STORAGE, PROJECT TRAILERS, EMPLOYEE PARKING, ETC. IS REQUIRED APPLY FOR A TEMPORARY USES APPLICATION.

A ROOT PROTECTION ZONE MUST BE ESTABLISHED AROUND THE TRUNK OF EACH TREE PRESERVED. THE AREA IS DEFINED BY AN AVERAGE RADIUS EXTENDING OUTWARD FROM THE TRUNK OF THE TREE A DISTANCE OF ONE (1) LINEAR FOOT FOR EACH INCH (DBH). MATERIAL OR EQUIPMENT STORAGE OR NO CUTTING, FILLING, TRENCHING, ROOT OR SOIL DISTURBANCE, OR CONSTRUCTION IMPACTS SHALL OCCUR CLOSER TO THE TRUNK THAN ONE-HALF (½) THE ROOT PROTECTION ZONE RADIUS.

// APPLICABLE UDC CODES:

35-523 (K) (5), 35-477(a)(b)(f)(h)(i) and (j), 35-523 (K) (4), 21-170 (B), 35-511 (E), 35-523 (K) (2),) AND 35-523 (J) (1)

PLEASE FORWARD A COPY TO THE CONTRACTOR ON SITE WITH A COPY OF THE PLAT OR PLAN (IF APPLICABLE) FOR POSTING ON SITE.

// IF YOU HAVE ANY QUESTIONS, PLEASE FEEL FREE TO CONTACT ME AT CHARLES.JOHNSON2@SANANTONIO.GOV OR (210) 207-0170.

Date: February 2, 2026, 4:56 PM – User ID: cgillis
File: P:\64\45\16\Design\Exhibits\Trees\251204 Millbrook Tree Plan.dwg

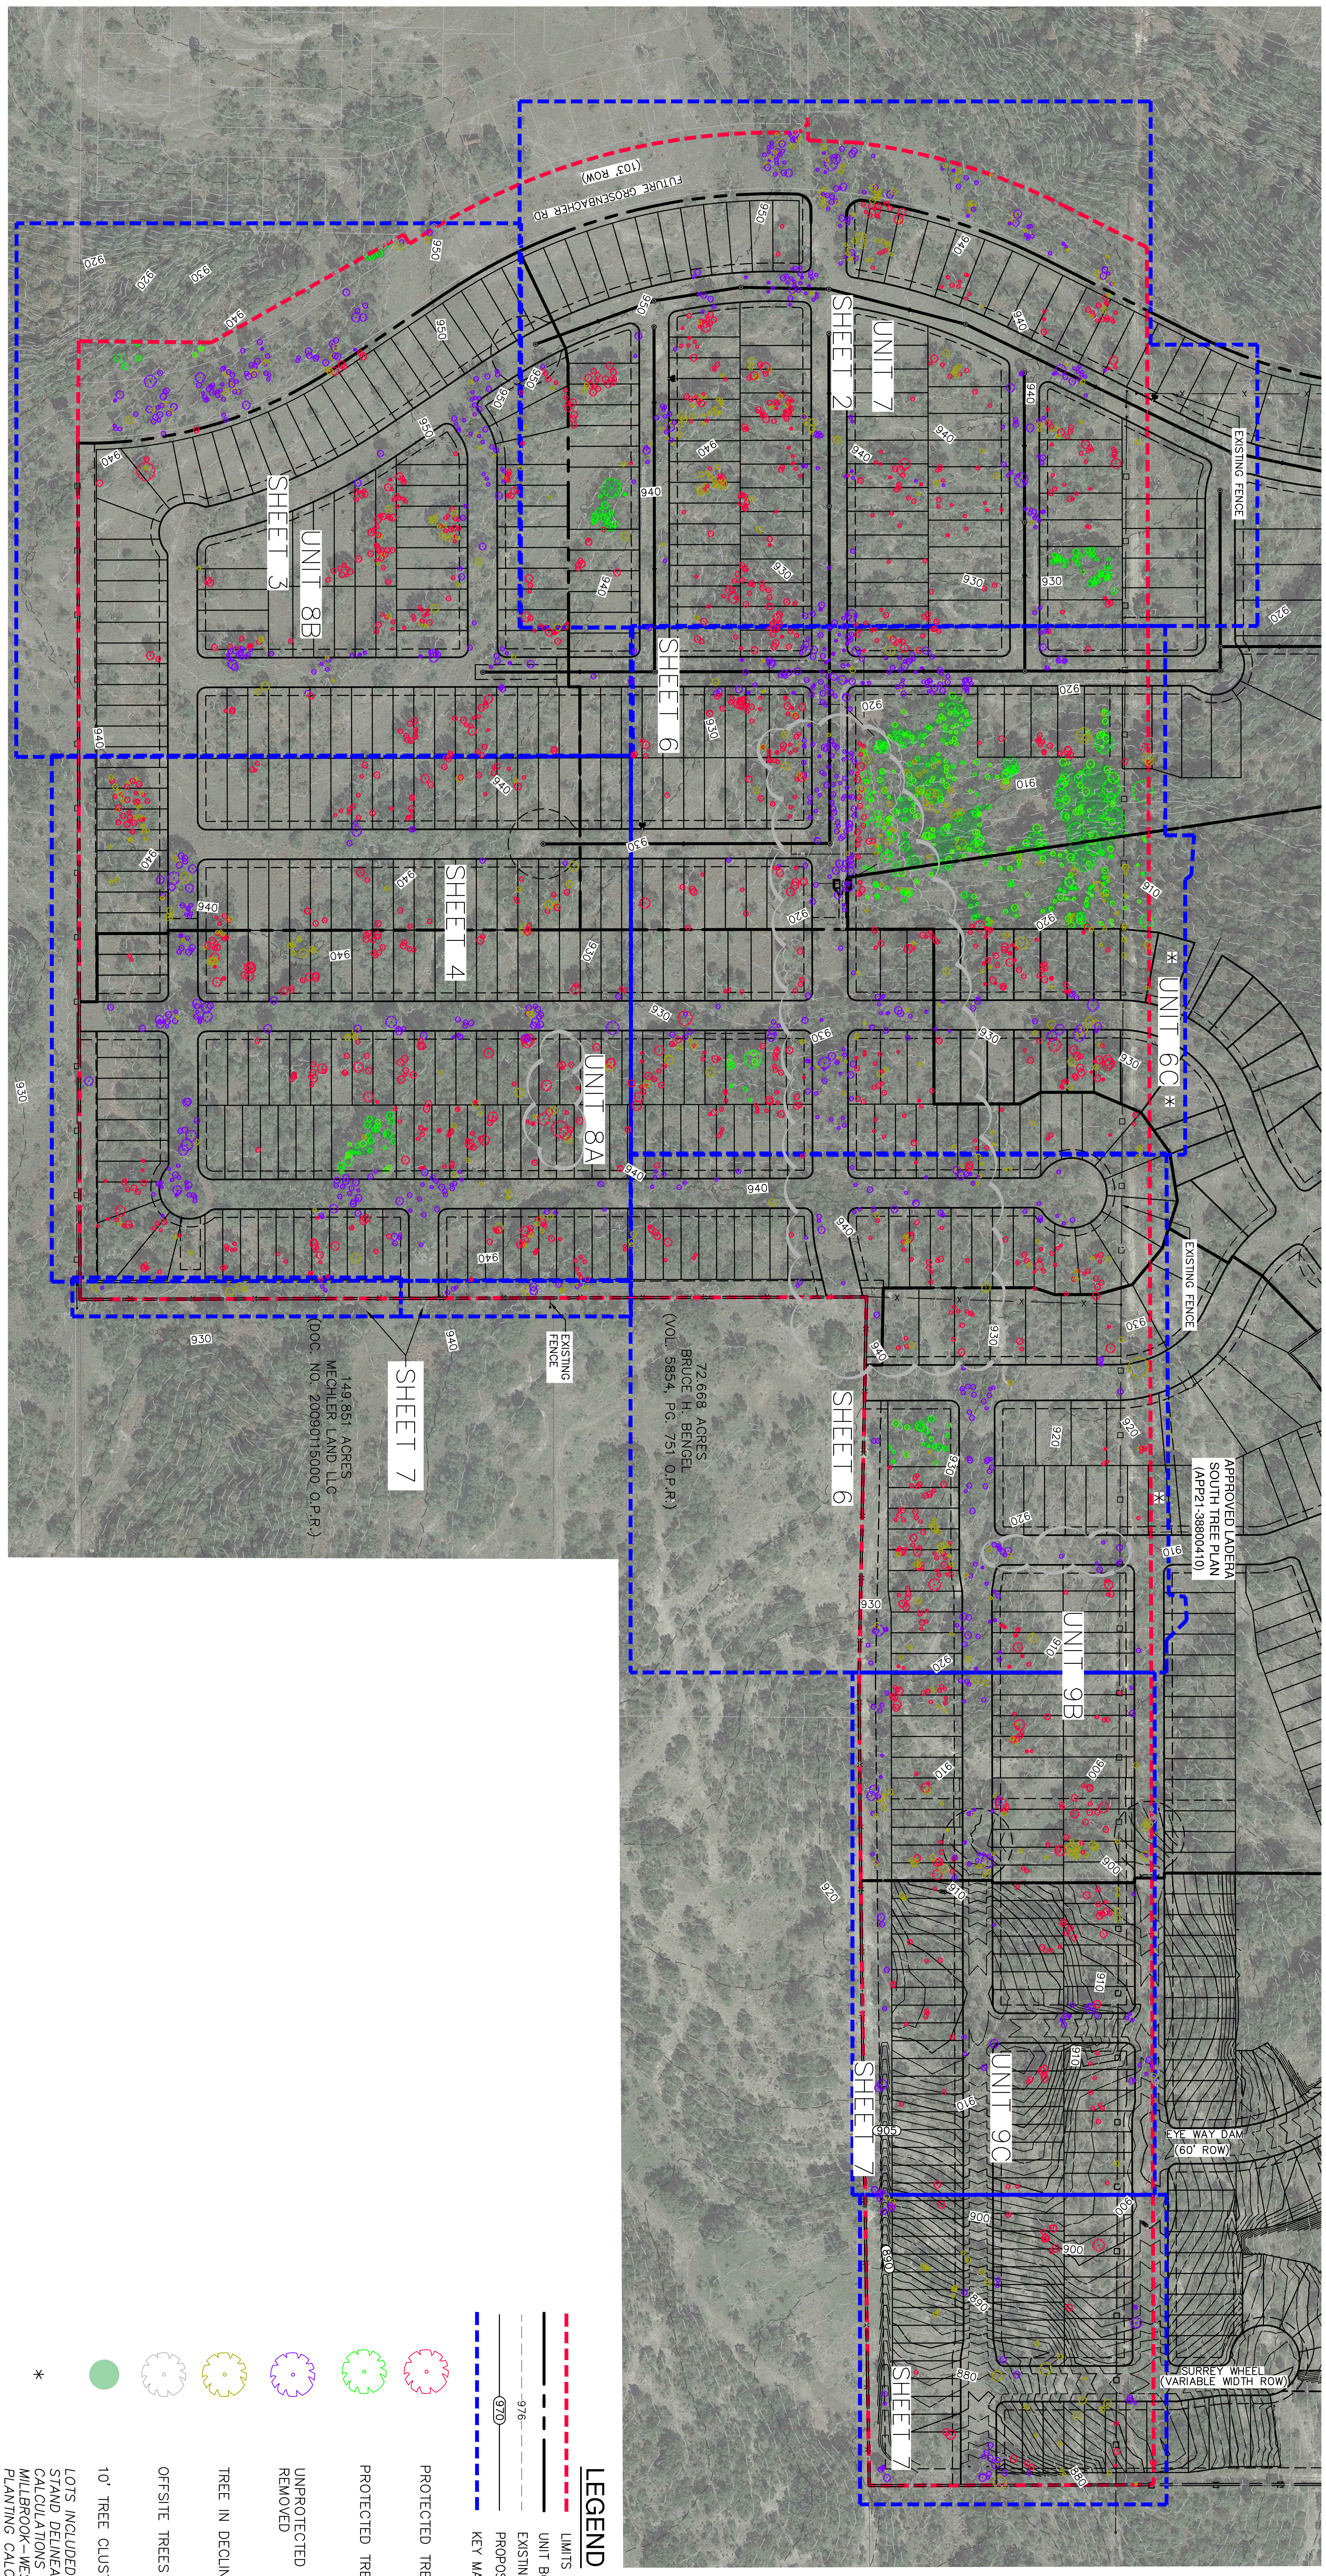
FUTURE GROSENBACHER RD (103' ROW)
SHEET 2
UNIT 7
SHEET 3
UNIT 8B
SHEET 6
SHEET 4
UNIT 8A
UNIT 6C
EXISTING FENCE
SHEET 7
149.851 ACRES
MECHLER LAND LLC
(DOC. NO. 20090115000 O.P.R.)
72.668 ACRES
BRUCE H. BENGEL
(VOL. 5854, PG. 751 O.P.R.)
SHEET 6
APPROVED LADERA SOUTH TREE PLAN (APP21-38800410)
UNIT 9B
UNIT 9C
SHEET 7
EYE WAY DAM (60' ROW)
SURREY WHEEL (VARIABLE WIDTH ROW)
SHEET 7
940
930
920
910
900
890
880

LEGEND

▬ ▬ ▬	LIMITS OF MILLBROOK–WEST
▬ ─ ▬	UNIT BOUNDARY
– – 976 – –	EXISTING CONTOUR
──(970)──	PROPOSED CONTOUR
▬ ▬ ▬	KEY MAP BOUNDARY
✿	PROTECTED TREE TO BE REMOVED
✿	PROTECTED TREE TO BE SAVED
✿	UNPROTECTED TREE TO BE REMOVED
✿	TREE IN DECLINE TO BE REMOVED
✿	OFFSITE TREES
●	10' TREE CLUSTER
*	*LOTS INCLUDED IN LADERA SOUTH TREE STAND DELINEATION PLAN PLANTING CALCULATIONS AND EXCLUDED FROM MILLBROOK–WEST MASTER TREE PLAN PLANTING CALCULATIONS*

CITY OF SAN ANTONIO
DEVELOPMENT SERVICES DEPARTMENT
P.O.BOX 839966 I SAN ANTONIO TEXAS 78283-3966
DEVELOPMENT SERVICES
ACCREDITED
Building Department

TRE-APP-APP25-38800262
TREE PRESERVATION PERMIT
APPROVED FOR ONLY TREE REMOVAL
MUST PASS PRE-CONSTRUCTION AND FENCING INSPECTION PRIOR TO ANY SITE WORK
Charles g Johnson
2/12/2026 10:01 AM
AMENDMENT #1

SCALE: 1" = 150'
0' 150' 300' 450'

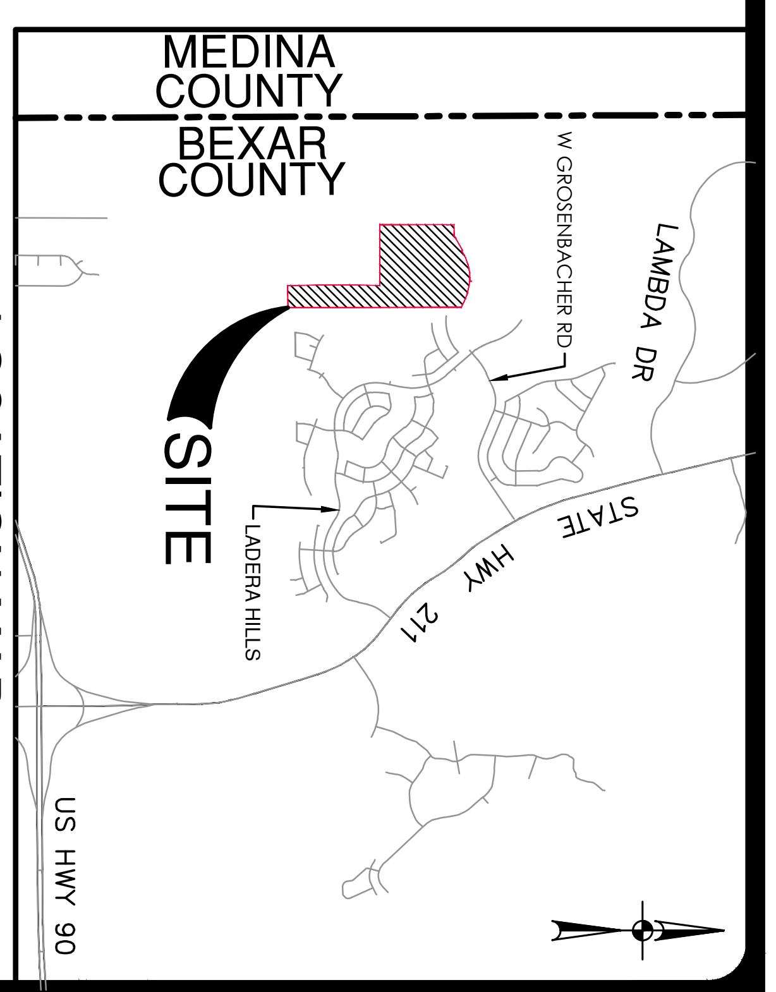
MEDINA COUNTY
BEXAR COUNTY
W GROSENBACHER RD
LAMBDA DR
SITE
LADERA HILLS
STATE HWY 211
US HWY 90

LOCATION MAP

NOT–TO–SCALE

PLAT NO.	
JOB NO.	6445–16
DATE	FEBRUARY 2026
DESIGNER	JB
CHECKED	DRAWN AL
SHEET	1 OF 11

MILLBROOK-WEST MASTER TREE PLAN

BEXAR COUNTY, TEXAS

TREE PRESERVATION PLAN

PAPE–DAWSON
2000 NW LOOP 410 I SAN ANTONIO, TX 78213 I 210.375.9000
TEXAS ENGINEERING FIRM #470 I TEXAS SURVEYING FIRM #10028800

NO.	REVISION	DATE
1.	REVISED TREE SAVE	02/02/25

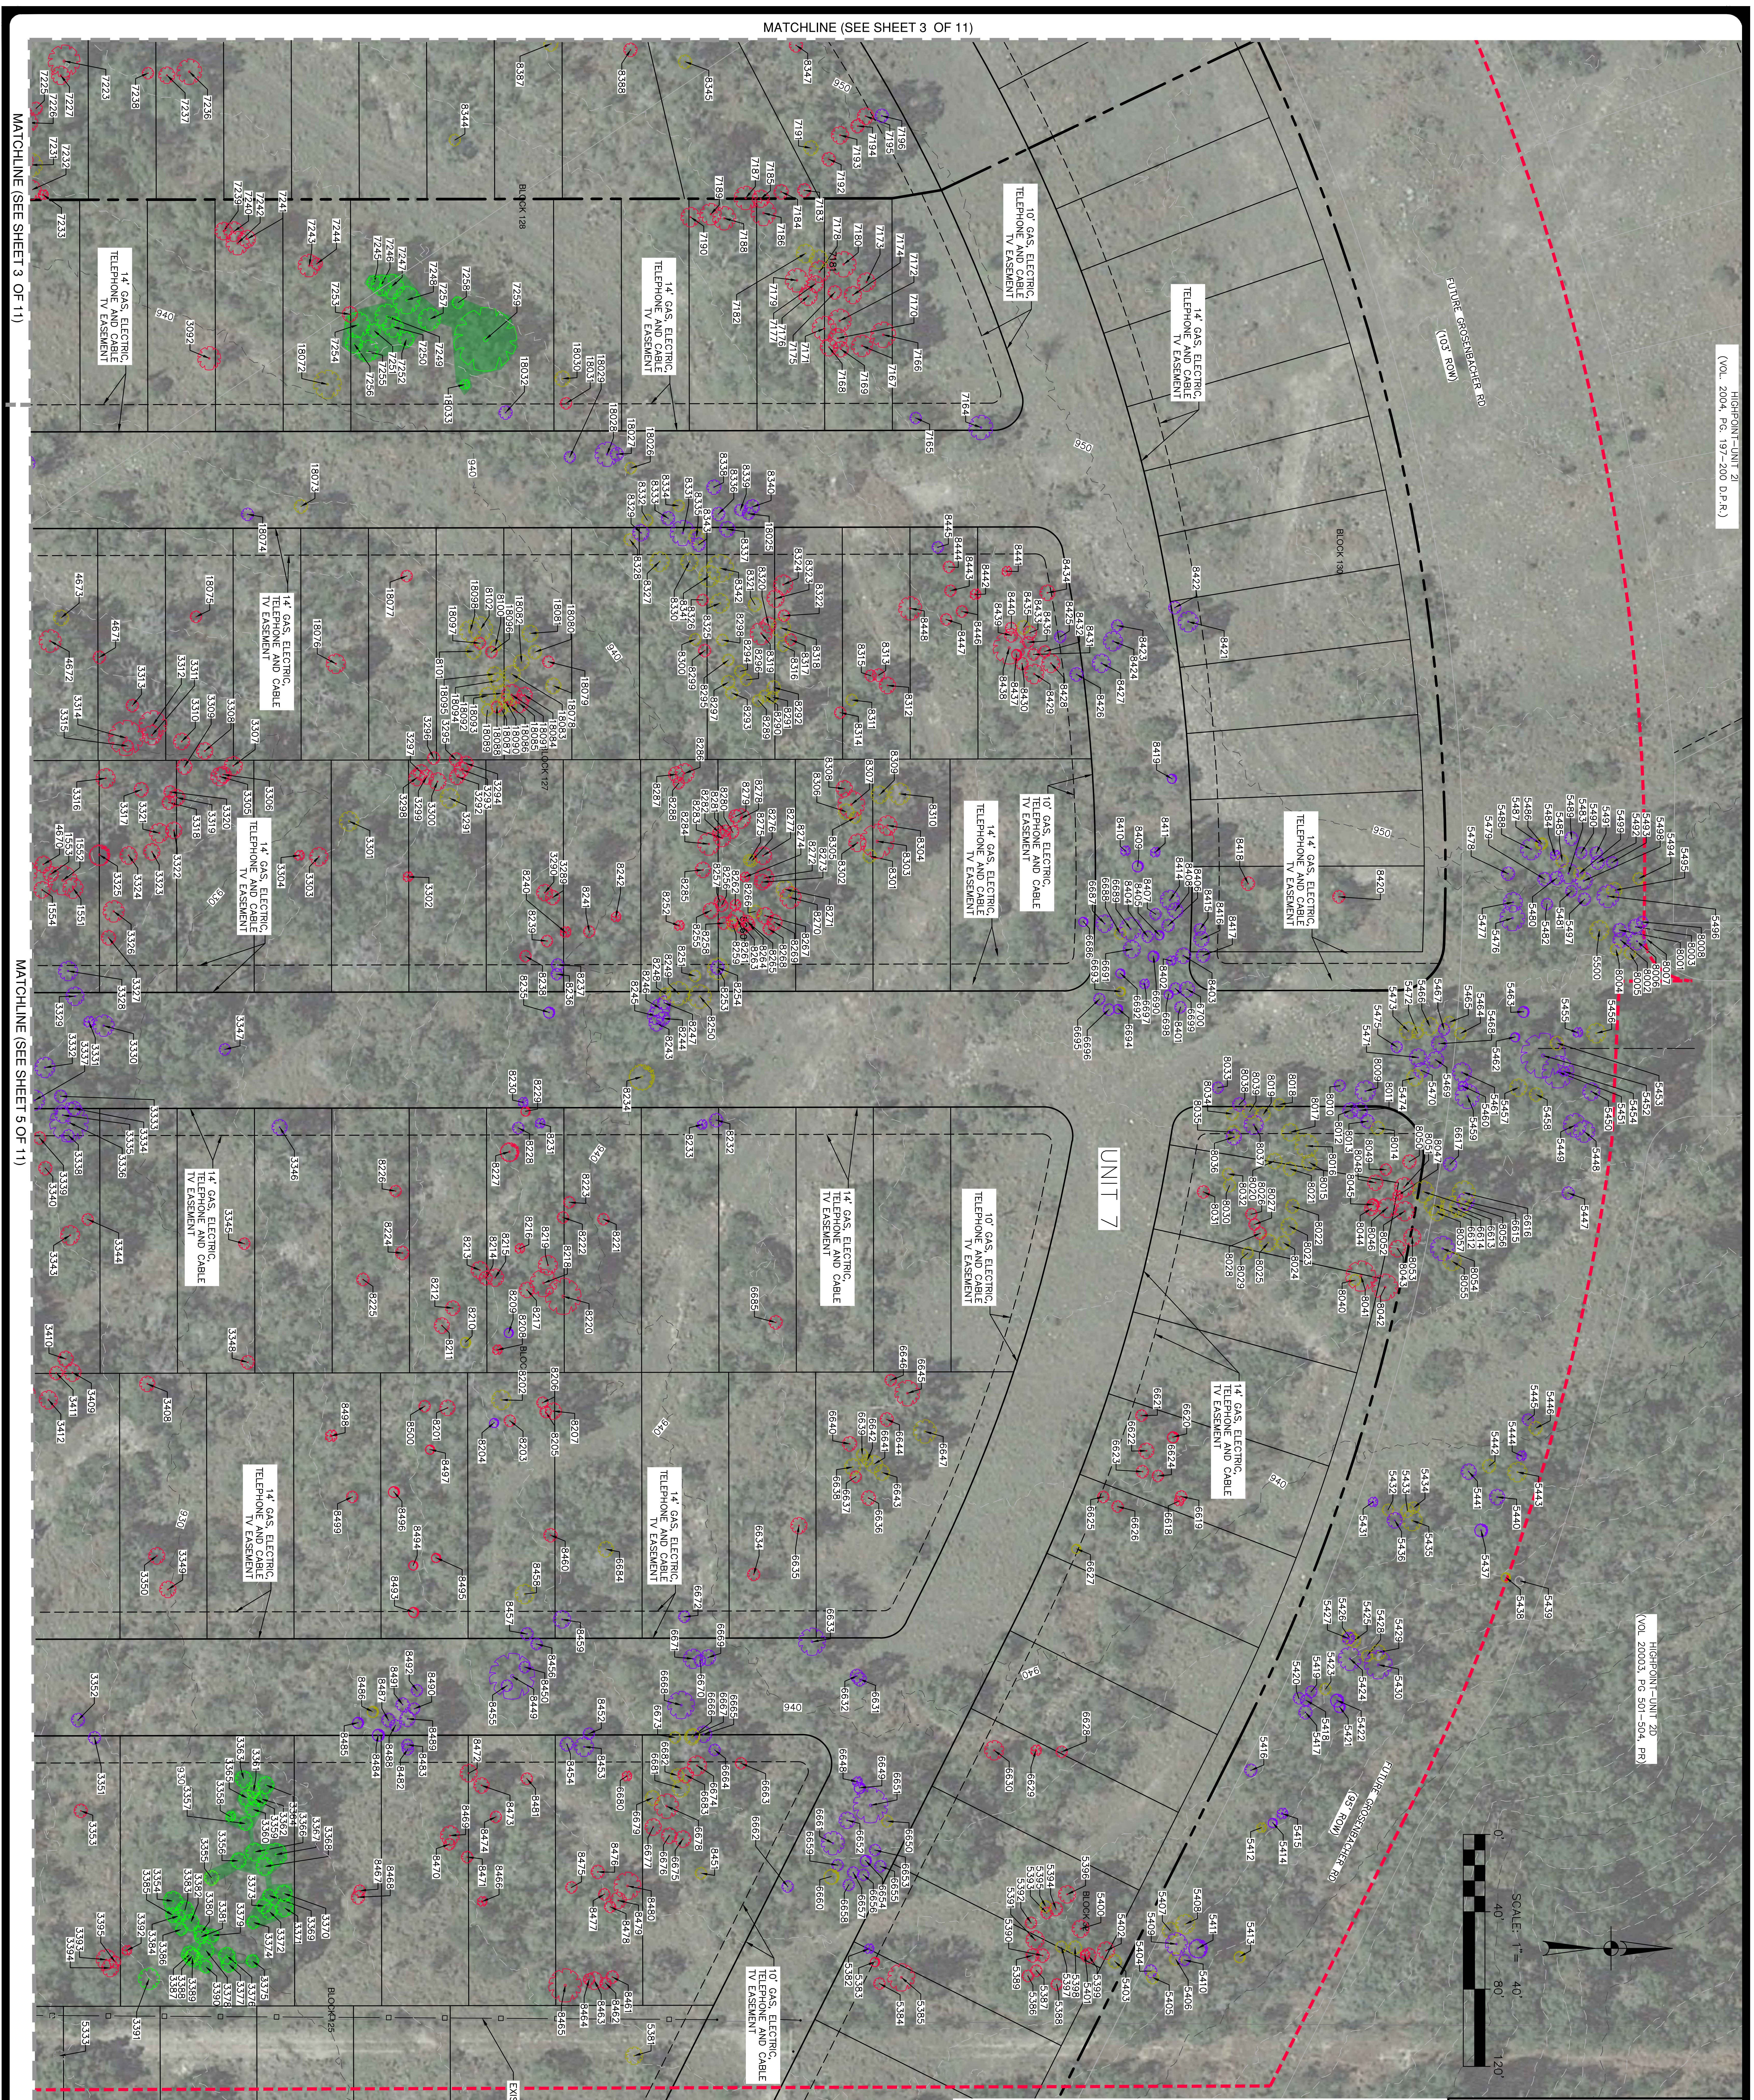
MATCHLINE (SEE SHEET 3 OF 11)
MATCHLINE (SEE SHEET 3 OF 11)
MATCHLINE (SEE SHEET 5 OF 11)
14' GAS, ELECTRIC, TELEPHONE AND CABLE TV EASEMENT
10' GAS, ELECTRIC, TELEPHONE AND CABLE TV EASEMENT
UNIT 7
BLOCK 126
BLOCK 127
BLOCK 130
BLOCK 125
FUTURE GROSENBACHER RD (103' ROW)
HIGHPOINT-UNIT 2 (VOL. 20004, PG. 197-200 D.P.R.)
HIGHPOINT-UNIT 20 (VOL. 20003, PG 501-504, PR)
EXISTING FENCE
APPROVED LADERA SOUTH TREE PLAN (AP#21-38800410)
SCALE: 1" = 40'
0'
40'
80'
120'

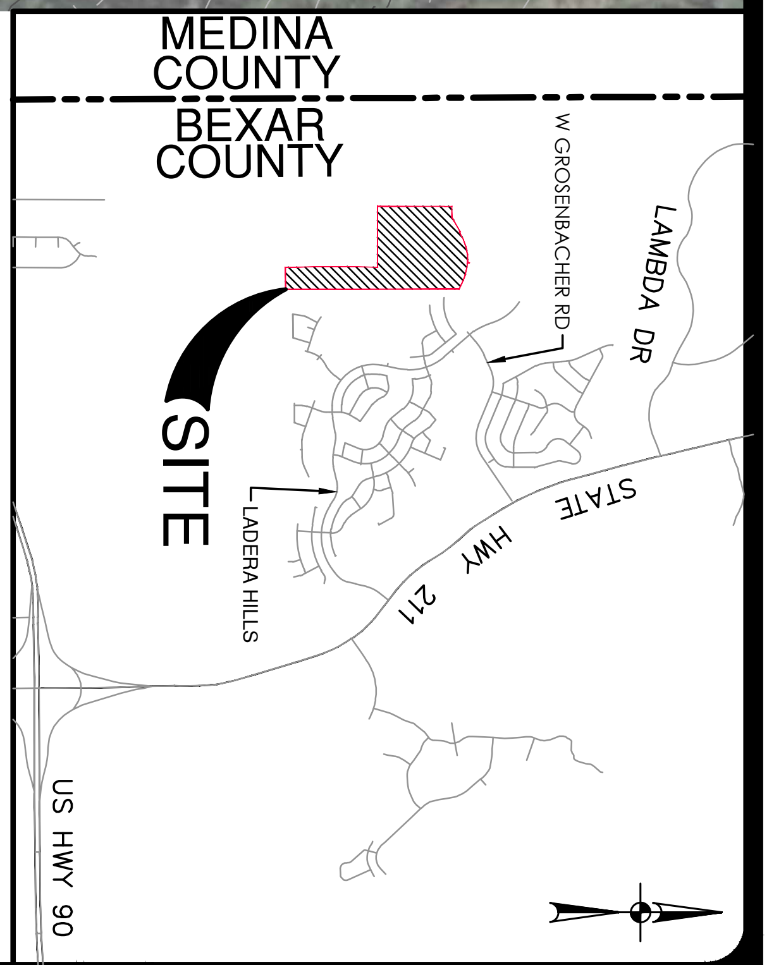
MEDINA COUNTY
BEXAR COUNTY
SITE
W GROSENBACHER RD
LAMBDA DR
STATE HWY 211
LADERA HILLS
US HWY 90

LOCATION MAP
NOT-TO-SCALE

LEGEND

🟥 - - -	LIMITS OF MILLBROOK-WEST
▬ — ▬	UNIT BOUNDARY
— 976 —	EXISTING CONTOUR
— (970) —	PROPOSED CONTOUR
✺	PROTECTED TREE TO BE REMOVED
✺	PROTECTED TREE TO BE SAVED
✺	UNPROTECTED TREE TO BE REMOVED
✺	TREE IN DECLINE TO BE REMOVED
✺	OFFSITE TREES
●	10' TREE CLUSTER

CITY OF SAN ANTONIO
DEVELOPMENT SERVICES DEPARTMENT
P.O.BOX 839966 I SAN ANTONIO TEXAS 78283-3966
TRE-APP-APP25-38800262
TREE PRESERVATION PERMIT
APPROVED FOR ONLY TREE REMOVAL
MUST PASS PRE-CONSTRUCTION AND FENCING INSPECTION PRIOR TO ANY SITE WORK
Charles G. Johnson
2/12/2026 10:01 AM
AMENDMENT #1

NO.	REVISION	DATE
1.	REVISED TREE SAVE	02/02/25

MILLBROOK-WEST MASTER TREE PLAN
BEXAR COUNTY, TEXAS

TREE PRESERVATION PLAN

PAPE-DAWSON
2000 NW LOOP 410 I SAN ANTONIO, TX 78213 I 210.375.9000
TEXAS ENGINEERING FIRM #470 I TEXAS SURVEYING FIRM #10028800

PLAT NO.
JOB NO. 6445-16
DATE FEBRUARY 2026
DESIGNER JB
CHECKED ____ DRAWN AL
SHEET 2 OF 11

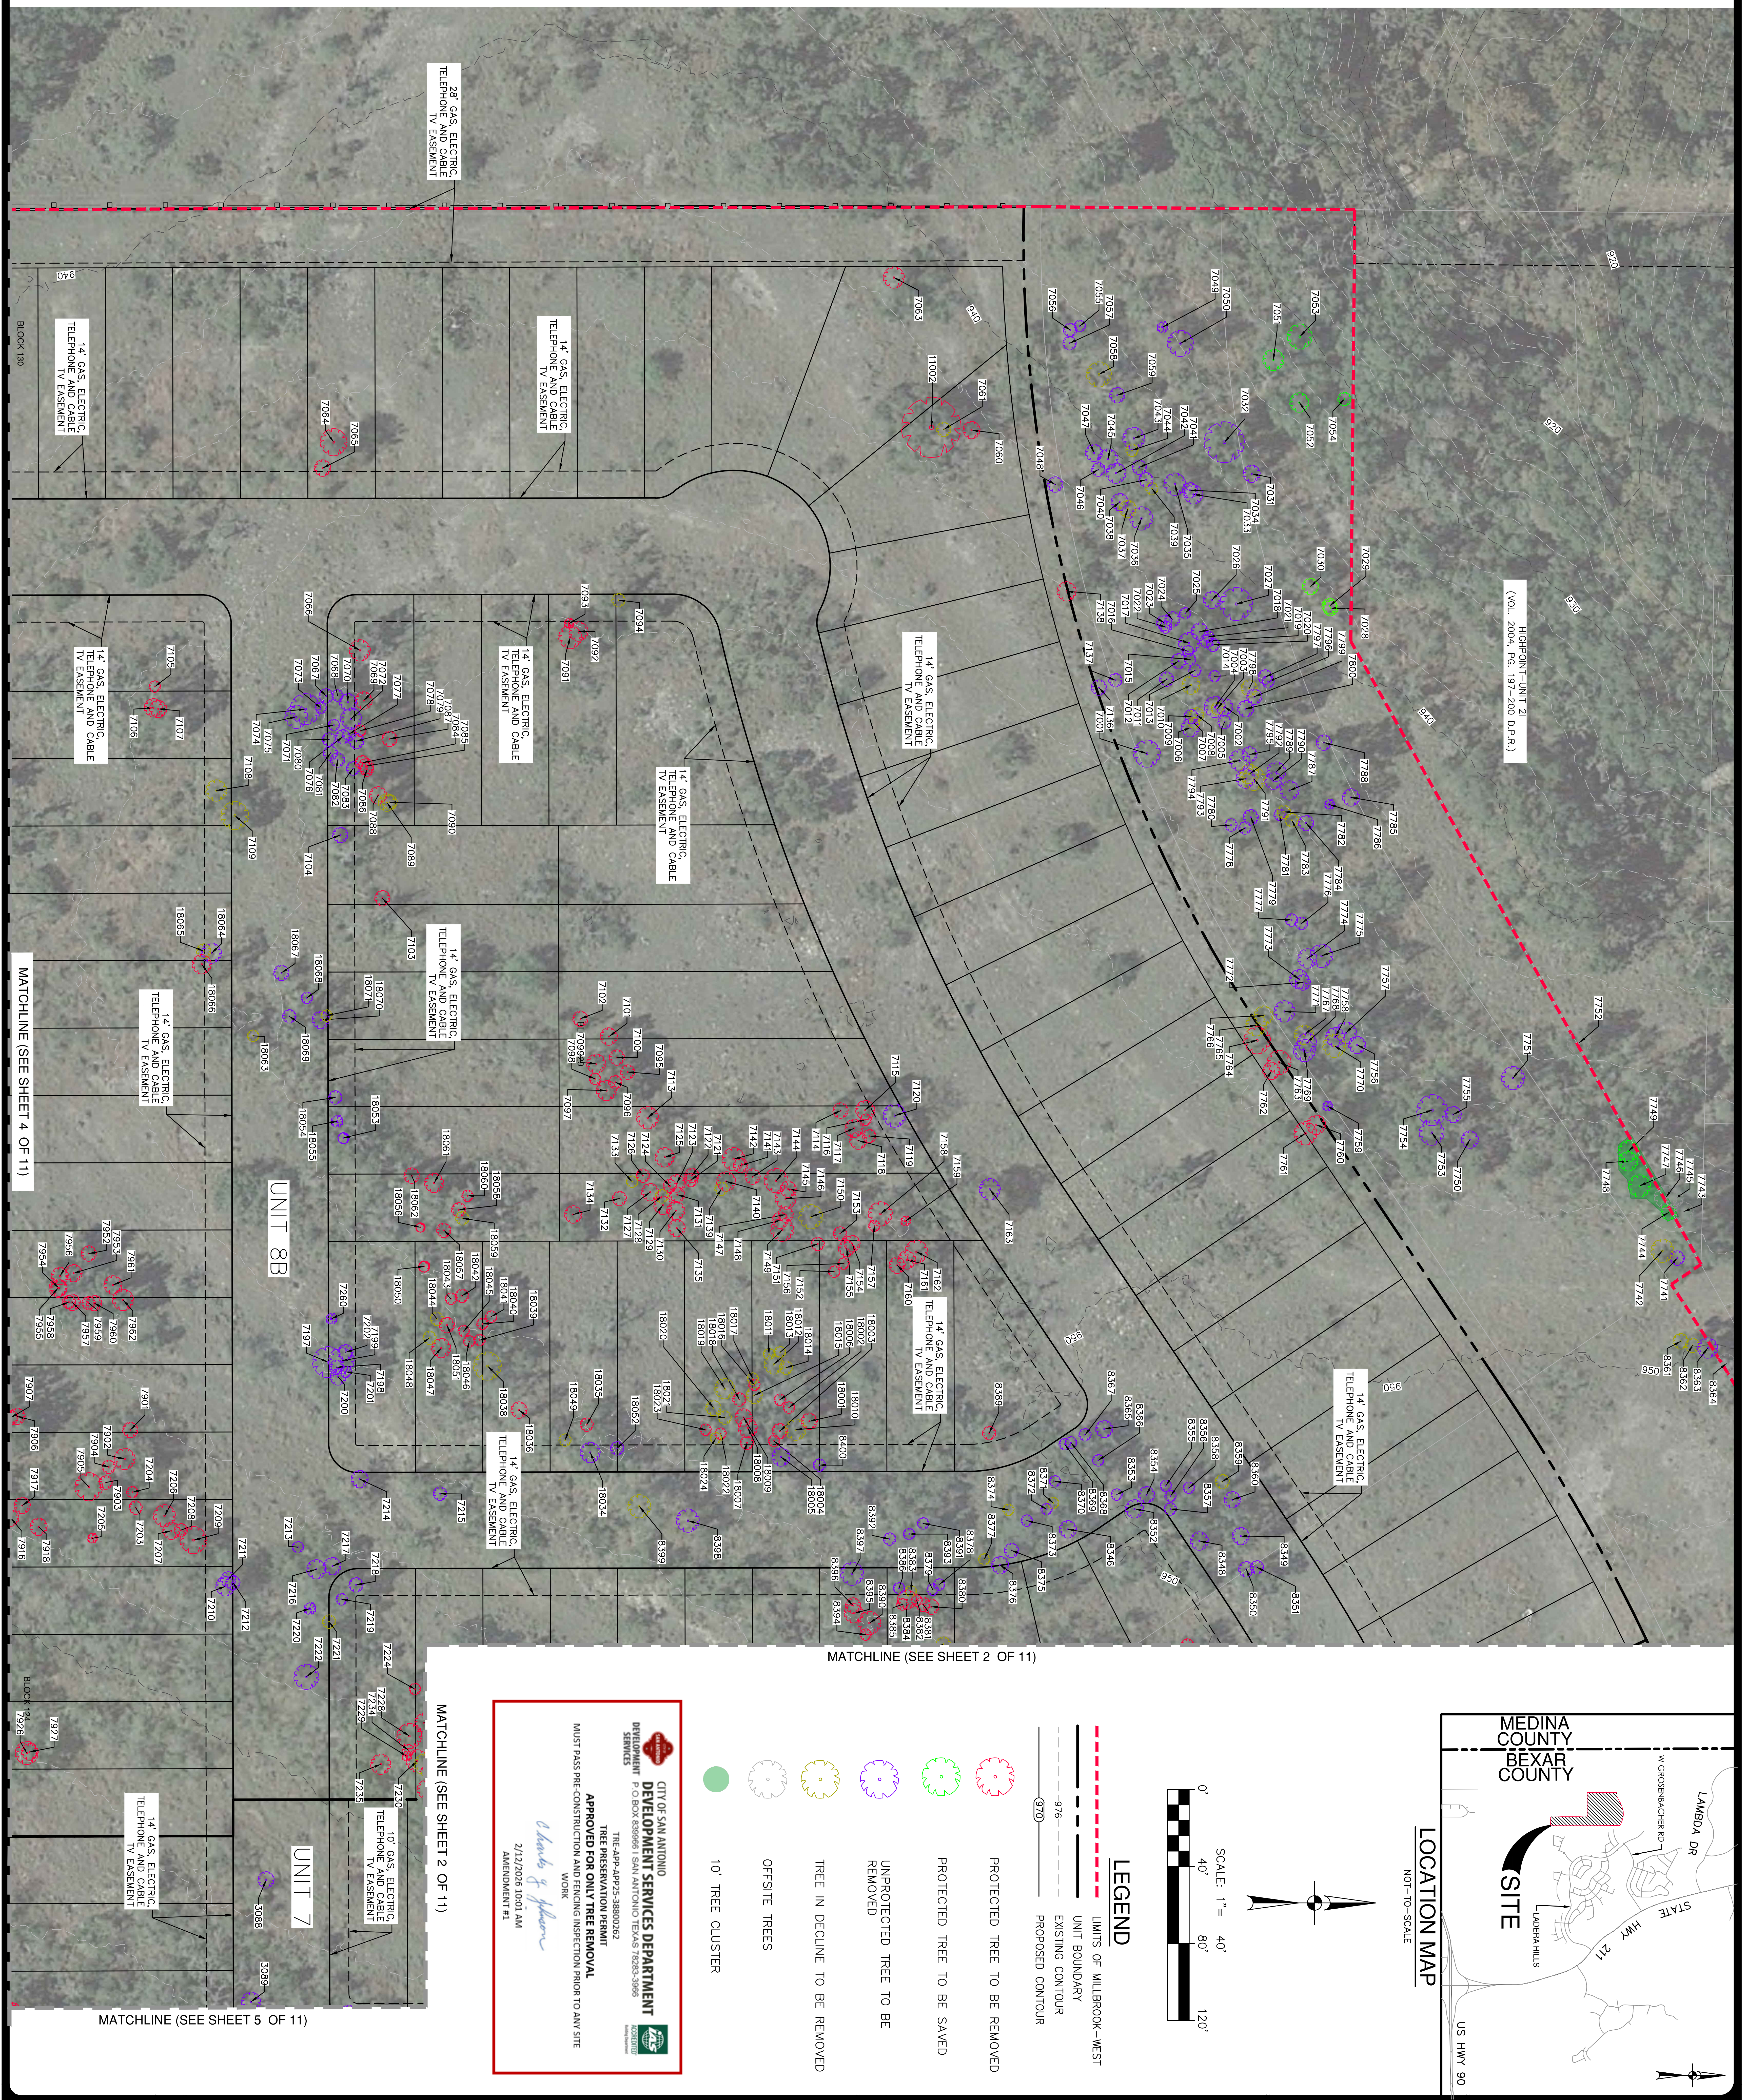
28' GAS, ELECTRIC, TELEPHONE, AND CABLE TV EASEMENT
14' GAS, ELECTRIC, TELEPHONE, AND CABLE TV EASEMENT
10' GAS, ELECTRIC, TELEPHONE, AND CABLE TV EASEMENT
BLOCK 130
HIGHPOINT - UNIT 2 (VOL. 20004, PG. 197-200 D.P.R.)
UNIT 8B
UNIT 7
MATCHLINE (SEE SHEET 4 OF 11)
MATCHLINE (SEE SHEET 2 OF 11)
MATCHLINE (SEE SHEET 5 OF 11)
950
960
970
LOCATION MAP
NOT-TO-SCALE
MEDINA COUNTY
BEXAR COUNTY
SITE
LAMBDA DR
W GROSENBACHER RD
STATE HWY 211
LADERA HILLS
US HWY 90

LEGEND

SCALE: 1"= 40'
0' 40' 80' 120'

- LIMITS OF MILLBROOK-WEST
- UNIT BOUNDARY
- 976 EXISTING CONTOUR
- 970 PROPOSED CONTOUR
- PROTECTED TREE TO BE REMOVED
- PROTECTED TREE TO BE SAVED
- UNPROTECTED TREE TO BE REMOVED
- TREE IN DECLINE TO BE REMOVED
- OFFSITE TREES
- ● 10' TREE CLUSTER

CITY OF SAN ANTONIO
DEVELOPMENT SERVICES DEPARTMENT
P.O.BOX 839966 I SAN ANTONIO TEXAS 78283-3966
TRE-APP-APP25-38800262
TREE PRESERVATION PERMIT
APPROVED FOR ONLY TREE REMOVAL
MUST PASS PRE-CONSTRUCTION AND FENCING INSPECTION PRIOR TO ANY SITE WORK
Charles J. Johnson
2/12/2026 10:01 AM
AMENDMENT #1

MILLBROOK-WEST MASTER TREE PLAN
BEXAR COUNTY, TEXAS

TREE PRESERVATION PLAN

PAPE-DAWSON
2000 NW LOOP 410 I SAN ANTONIO, TX 78213 I 210.375.9000
TEXAS ENGINEERING FIRM #470 I TEXAS SURVEYING FIRM #10028800

PLAT NO.
JOB NO. 6445-16
DATE FEBRUARY 2026
DESIGNER JB
CHECKED DRAWN AL
SHEET 3 OF 11

NO.	REVISION	DATE
1.	REVISED TREE SAVE	02/02/25

Date: February 2, 2026, 5:14 PM — User ID: cgillis
File: P:\64\45\16\Design\Exhibits\Trees\251204 Millbrook Tree Plan.dwg

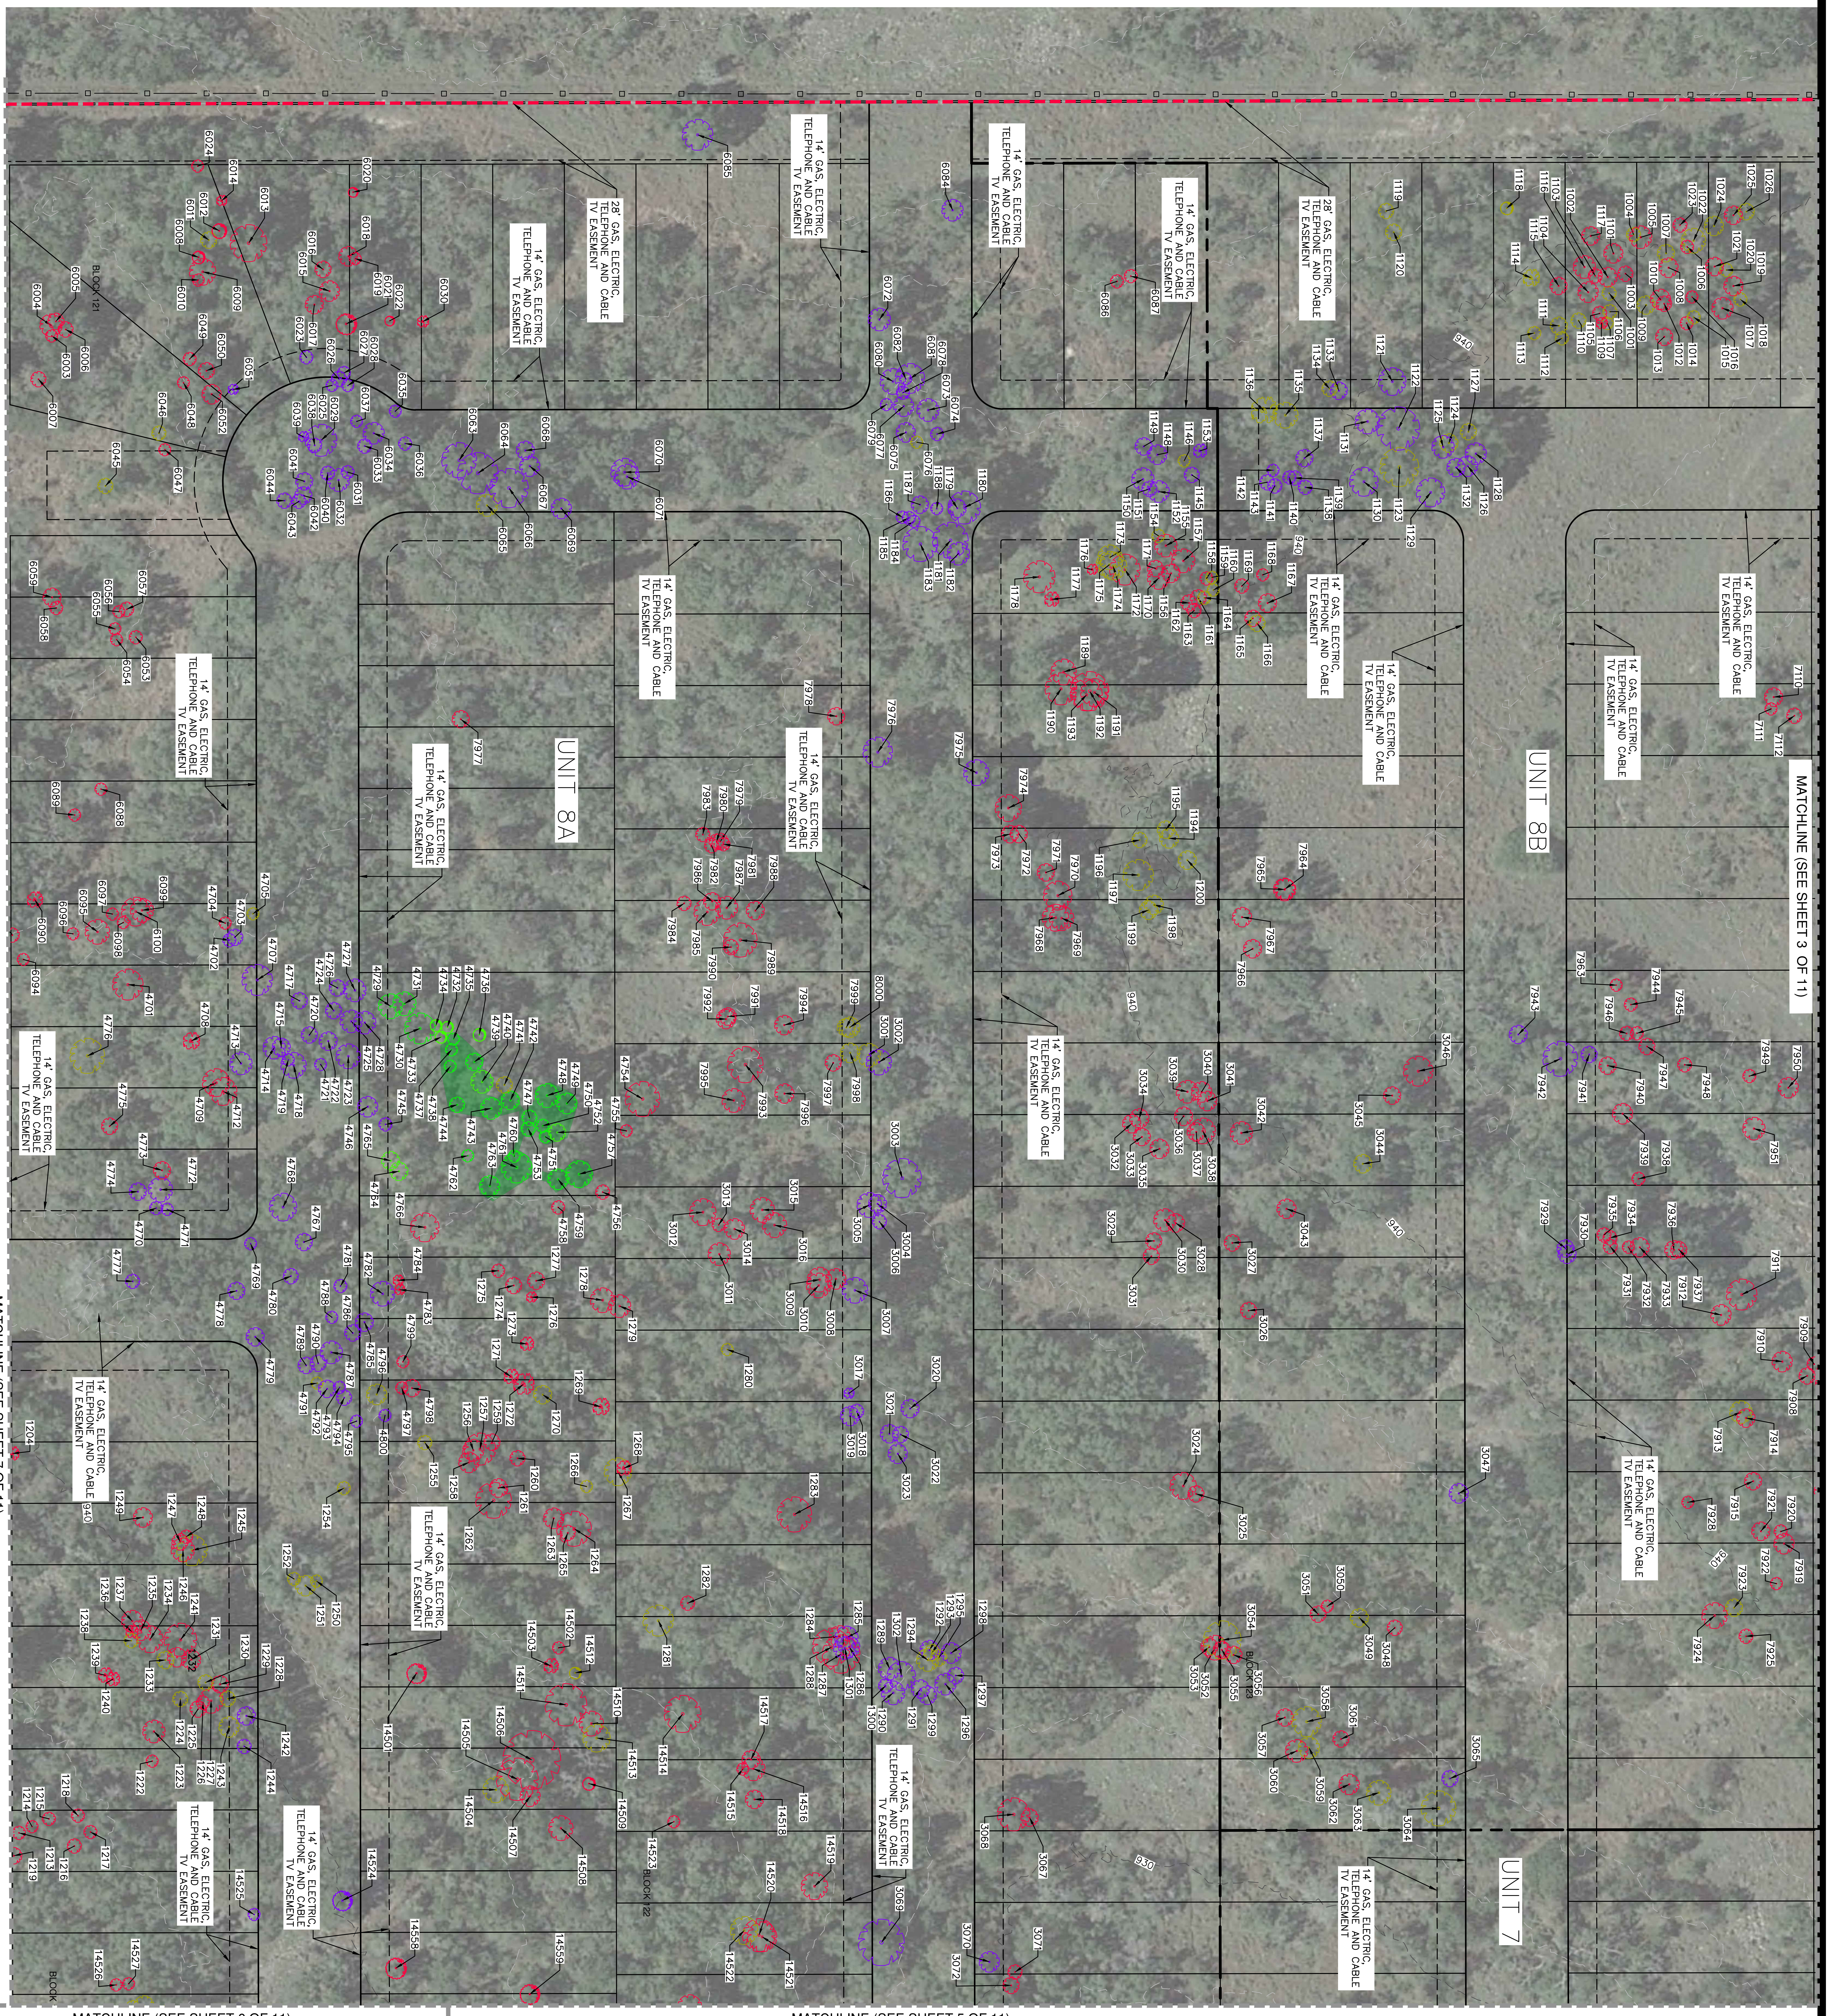
UNIT 8A
UNIT 8B
UNIT 7
MATCHLINE (SEE SHEET 3 OF 11)
MATCHLINE (SEE SHEET 7 OF 11)
BLOCK 121
BLOCK 122
14' GAS, ELECTRIC, TELEPHONE AND CABLE TV EASEMENT
28' GAS, ELECTRIC, TELEPHONE AND CABLE TV EASEMENT

MATCHLINE (SEE SHEET 6 OF 11)

MATCHLINE (SEE SHEET 5 OF 11)

CITY OF SAN ANTONIO
DEVELOPMENT SERVICES DEPARTMENT
P.O.BOX 839966 I SAN ANTONIO TEXAS 78283-3966
TRE-APP-APP25-38800262
TREE PRESERVATION PERMIT
APPROVED FOR ONLY TREE REMOVAL
MUST PASS PRE-CONSTRUCTION AND FENCING INSPECTION PRIOR TO ANY SITE WORK
Charles G. Johnson
2/12/2026 10:01 AM
AMENDMENT #1

LEGEND

- - -	LIMITS OF MILLBROOK-WEST
— — —	UNIT BOUNDARY
- - 976 - -	EXISTING CONTOUR
—970—	PROPOSED CONTOUR
✿	PROTECTED TREE TO BE REMOVED
✿	PROTECTED TREE TO BE SAVED
✿	UNPROTECTED TREE TO BE REMOVED
✿	TREE IN DECLINE TO BE REMOVED
✿	OFFSITE TREES
●	10' TREE CLUSTER

SCALE: 1"= 40'
0' 40' 80' 120'

LOCATION MAP
NOT-TO-SCALE

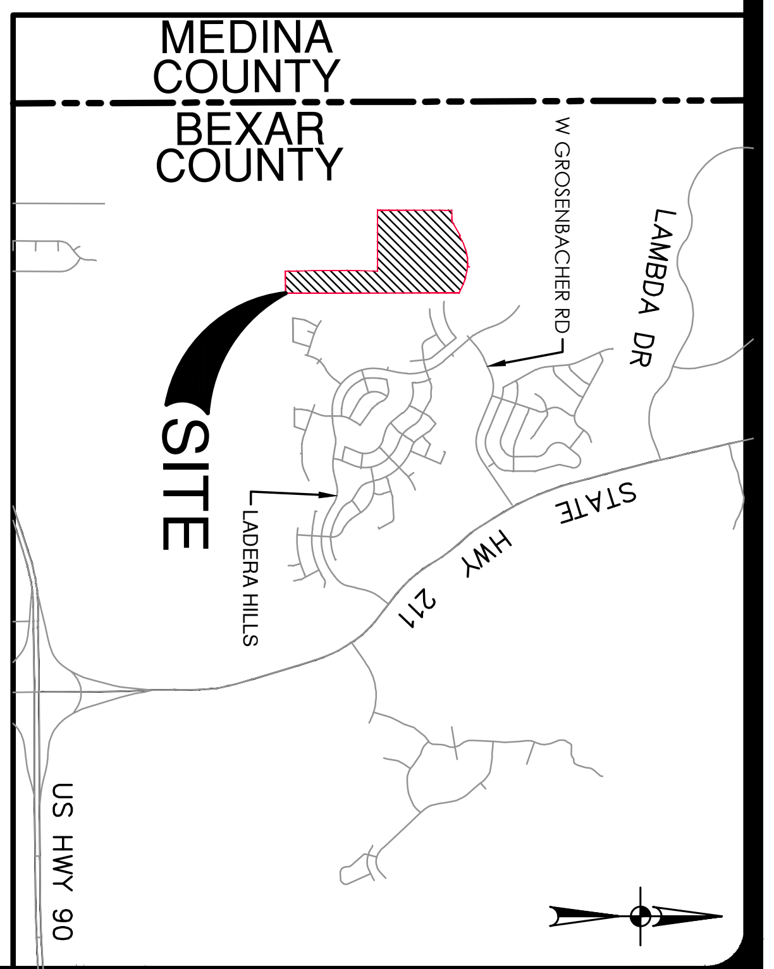
MEDINA COUNTY
BEXAR COUNTY
SITE
LADERA HILLS
W GROSENBACHER RD
LAMBDA DR
STATE HWY 211
US HWY 90

PLAT NO.	
JOB NO.	6445-16
DATE	FEBRUARY 2026
DESIGNER	JB
CHECKED	DRAWN AL
SHEET	4 OF 11

MILLBROOK-WEST MASTER TREE PLAN
BEXAR COUNTY, TEXAS

TREE PRESERVATION PLAN

PAPE-DAWSON
2000 NW LOOP 410 I SAN ANTONIO, TX 78213 I 210.375.9000
TEXAS ENGINEERING FIRM #470 I TEXAS SURVEYING FIRM #10028800

NO.	REVISION	DATE
1.	REVISED TREE SAVE	02/02/25

Date: February 2, 2026, 4:53 PM – User ID: cgillis
File: P:\64\45\16\Design\Exhibits\Trees\251204 Millbrook Tree Plan.dwg

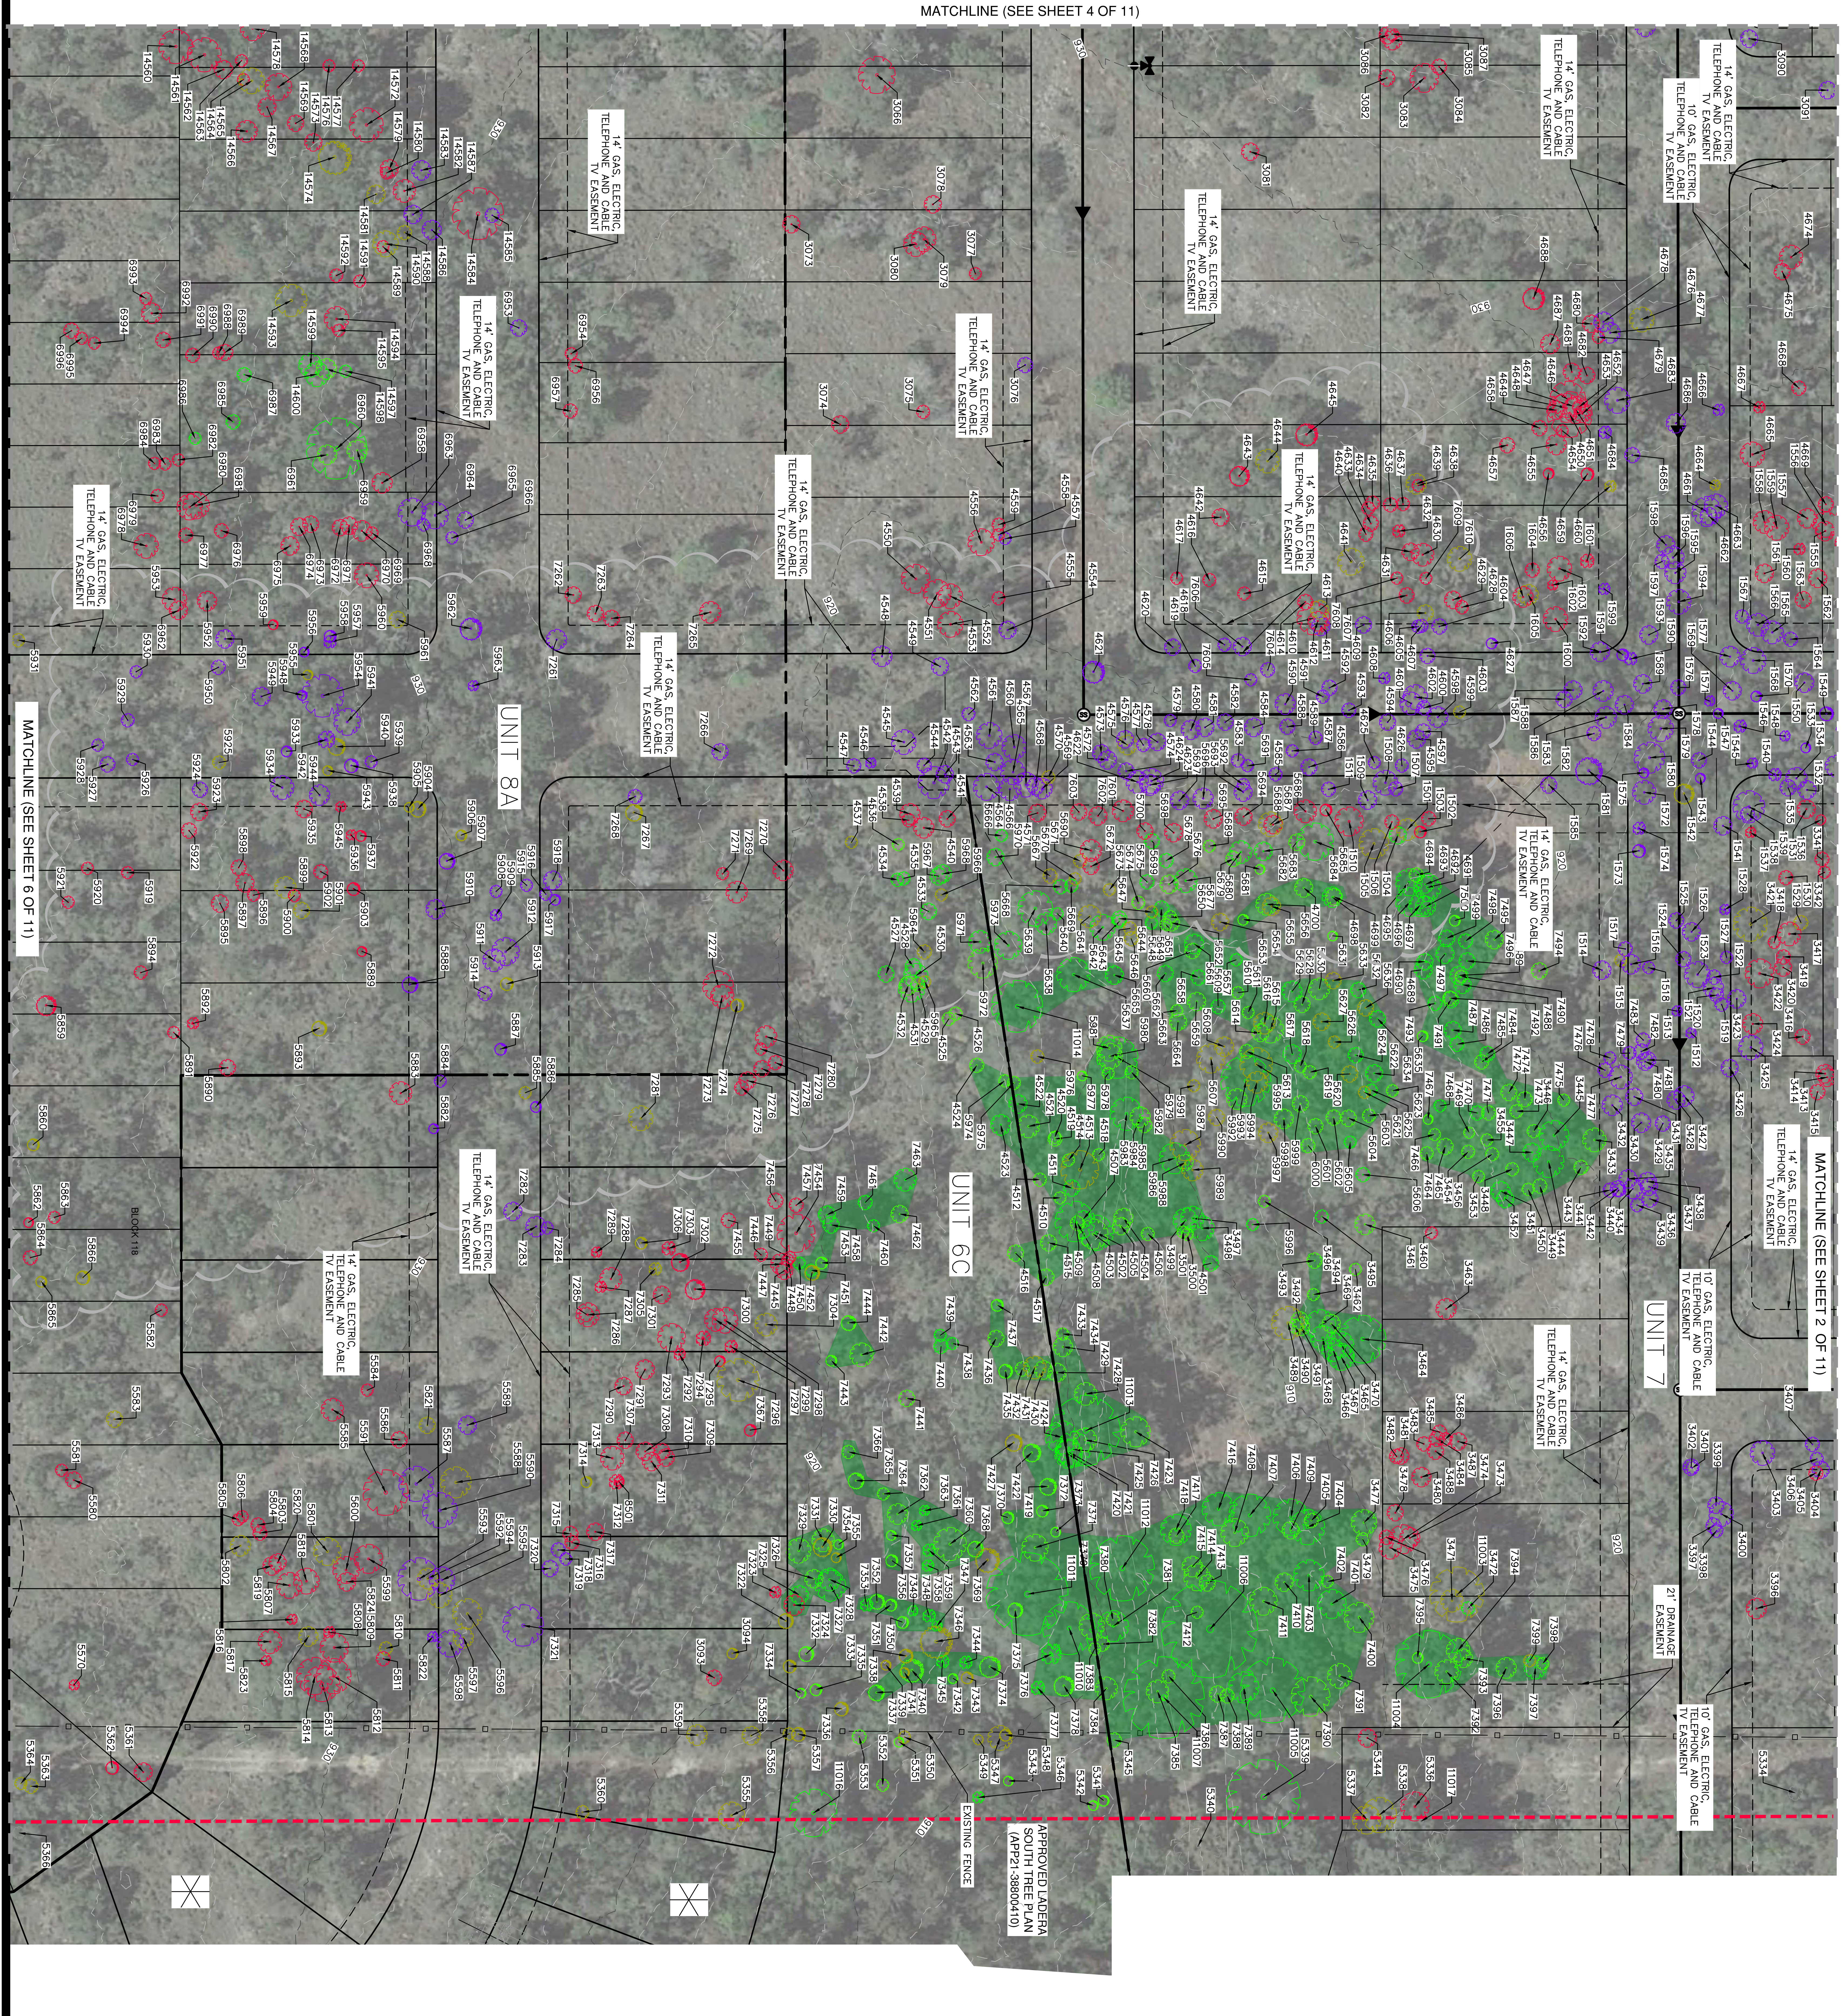
MATCHLINE (SEE SHEET 4 OF 11)
MATCHLINE (SEE SHEET 6 OF 11)
MATCHLINE (SEE SHEET 2 OF 11)
UNIT 8A
UNIT 6C
UNIT 7
BLOCK 118
14' GAS, ELECTRIC, TELEPHONE AND CABLE TV EASEMENT
10' GAS, ELECTRIC, TELEPHONE AND CABLE TV EASEMENT
21' DRAINAGE EASEMENT
EXISTING FENCE
APPROVED LADERA SOUTH TREE PLAN (AP21-38800410)

LEGEND

🟥 ╍ LIMITS OF MILLBROOK – WEST
▬ UNIT BOUNDARY
– – 976 – – EXISTING CONTOUR
—970— PROPOSED CONTOUR
✺ PROTECTED TREE TO BE REMOVED
✺ PROTECTED TREE TO BE SAVED
✺ UNPROTECTED TREE TO BE REMOVED
✺ TREE IN DECLINE TO BE REMOVED
✺ OFFSITE TREES
● 10' TREE CLUSTER

SCALE: 1"= 40'
0' 40' 80' 120'

CITY OF SAN ANTONIO
DEVELOPMENT SERVICES DEPARTMENT
P.O.BOX 839966 I SAN ANTONIO TEXAS 78283-3966
TRE-APP-APP25-38800262
TREE PRESERVATION PERMIT
APPROVED FOR ONLY TREE REMOVAL
MUST PASS PRE-CONSTRUCTION AND FENCING INSPECTION PRIOR TO ANY SITE WORK
Charles J. Johnson
2/12/2026 10:01 AM
AMENDMENT #1

LOCATION MAP
NOT-TO-SCALE

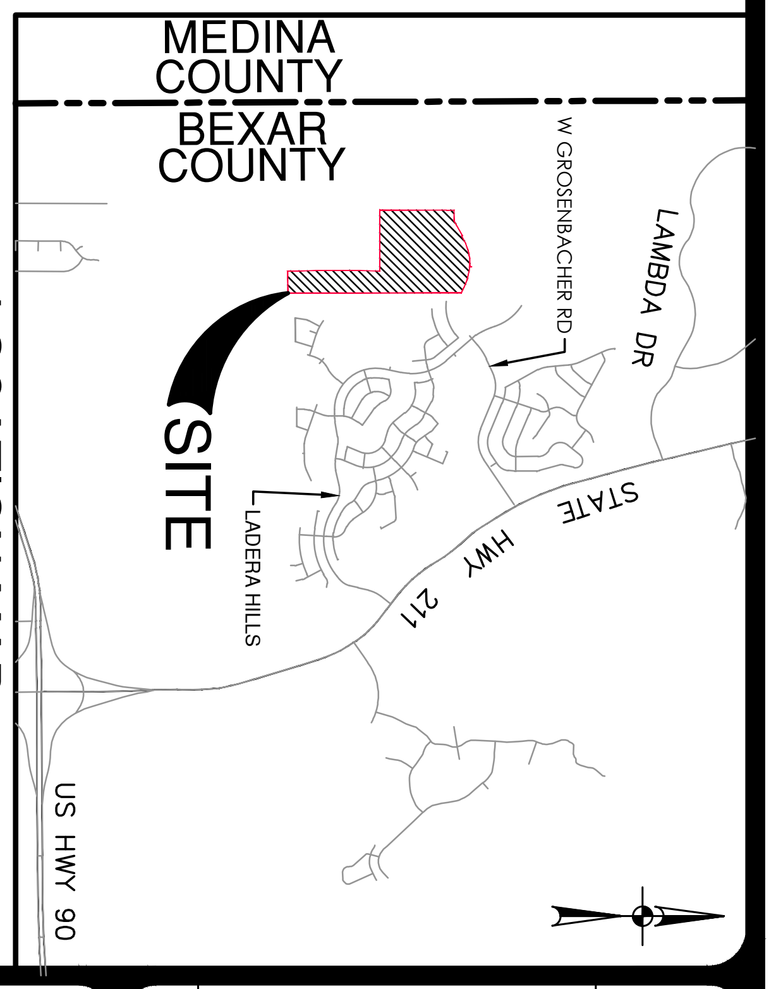
MEDINA COUNTY
BEXAR COUNTY
SITE
W GROSENBACHER RD
LAMBDA DR
LADERA HILLS
STATE HWY 211
US HWY 90

NO.	REVISION	DATE
1.	REVISED TREE SAVE	02/02/25

PLAT NO.
JOB NO. 6445-16
DATE FEBRUARY 2026
DESIGNER JB
CHECKED DRAWN AL
SHEET 5 OF 11

MILLBROOK-WEST MASTER TREE PLAN
BEXAR COUNTY, TEXAS

TREE PRESERVATION PLAN

PAPE-DAWSON
2000 NW LOOP 410 I SAN ANTONIO, TX 78213 I 210.375.9000
TEXAS ENGINEERING FIRM #470 I TEXAS SURVEYING FIRM #10028800

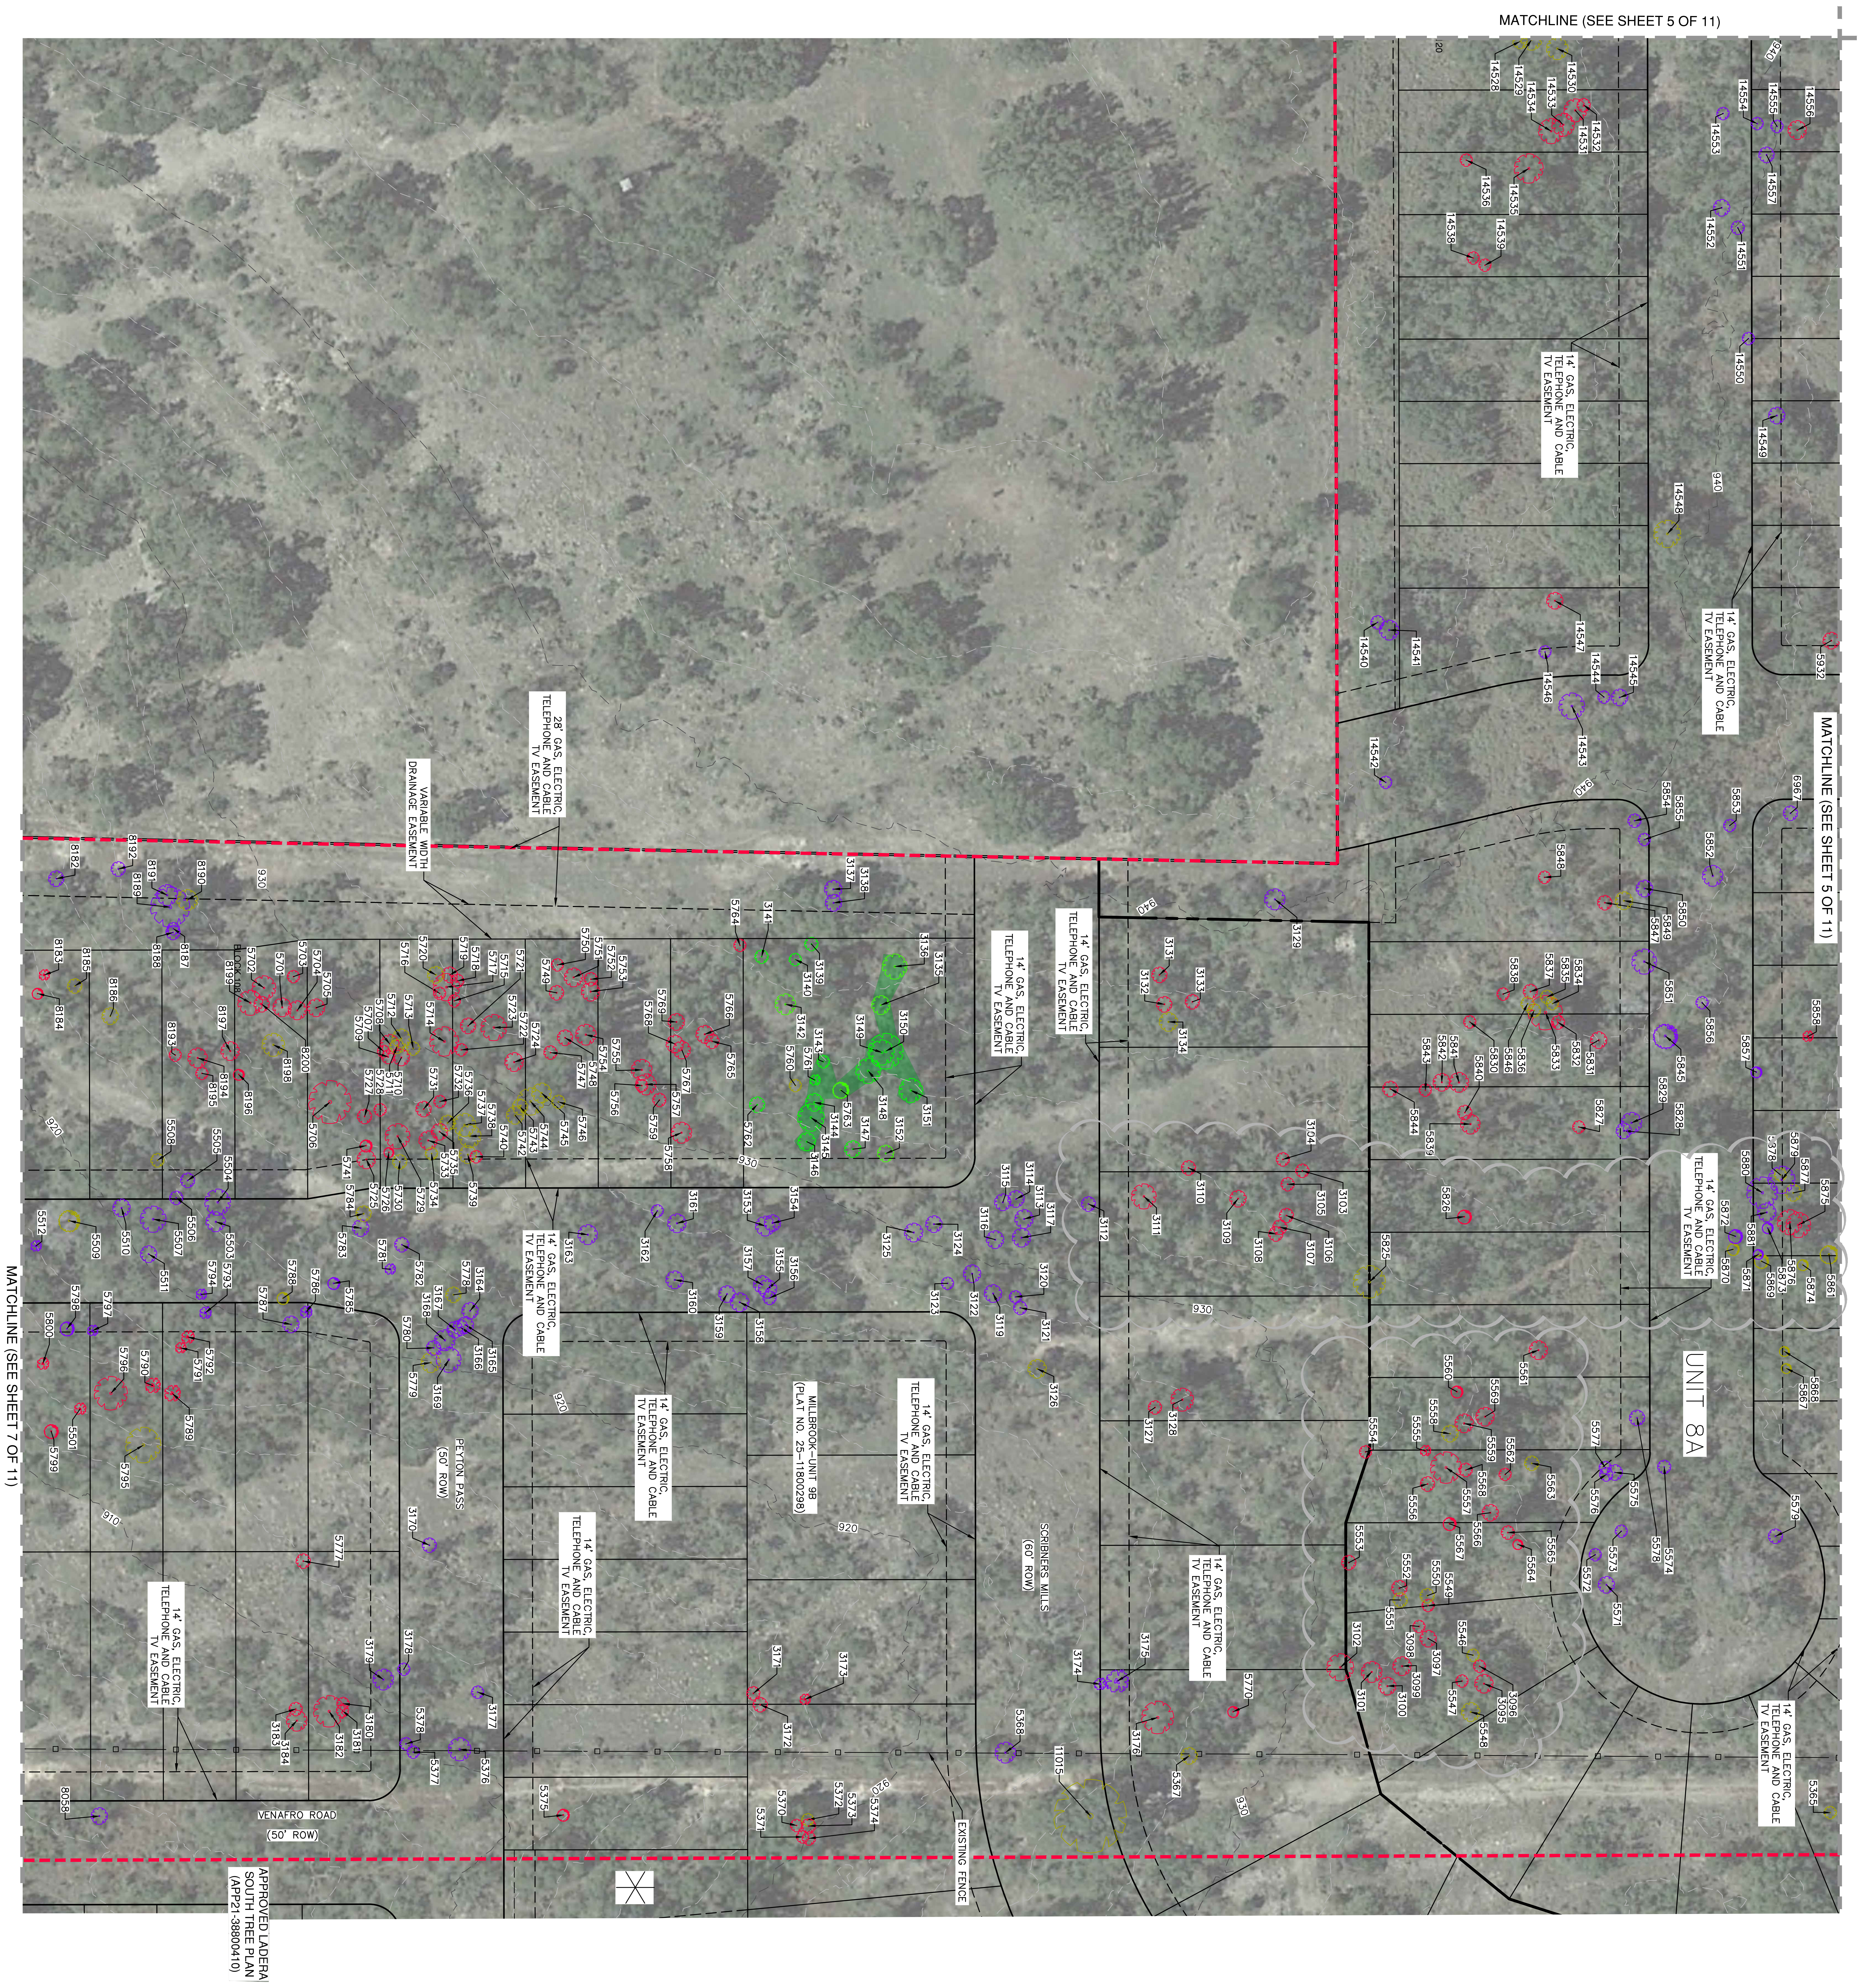
MATCHLINE (SEE SHEET 5 OF 11)
MATCHLINE (SEE SHEET 5 OF 11)
MATCHLINE (SEE SHEET 7 OF 11)
28' GAS, ELECTRIC, TELEPHONE AND CABLE TV EASEMENT
VARIABLE WIDTH DRAINAGE EASEMENT
14' GAS, ELECTRIC, TELEPHONE AND CABLE TV EASEMENT
UNIT 8A
MILLBROOK—UNIT 9B (PLAT NO. 25-11800298)
PEYTON PASS (50' ROW)
SCRIBNERS MILLS (60' ROW)
VENAFRO ROAD (50' ROW)
EXISTING FENCE
APPROVED LADERA SOUTH TREE PLAN (APP21-38800410)
930
920
910
940

LEGEND

SCALE: 1"= 40'
0' 40' 80' 120'

- - -	LIMITS OF MILLBROOK-WEST
— —	UNIT BOUNDARY
– – 976 – –	EXISTING CONTOUR
—970—	PROPOSED CONTOUR
✿	PROTECTED TREE TO BE REMOVED
✿	PROTECTED TREE TO BE SAVED
✿	UNPROTECTED TREE TO BE REMOVED
✿	TREE IN DECLINE TO BE REMOVED
✿	OFFSITE TREES
●	10' TREE CLUSTER

CITY OF SAN ANTONIO
DEVELOPMENT SERVICES
DEVELOPMENT SERVICES DEPARTMENT
P.O.BOX 839966 I SAN ANTONIO TEXAS 78283-3966
ACCREDITED Building Department
TRE-APP-APP25-38800262
TREE PRESERVATION PERMIT
APPROVED FOR ONLY TREE REMOVAL
MUST PASS PRE-CONSTRUCTION AND FENCING INSPECTION PRIOR TO ANY SITE WORK
Charles J Johnson
2/12/2026 10:01 AM
AMENDMENT #1

LOCATION MAP
NOT-TO-SCALE

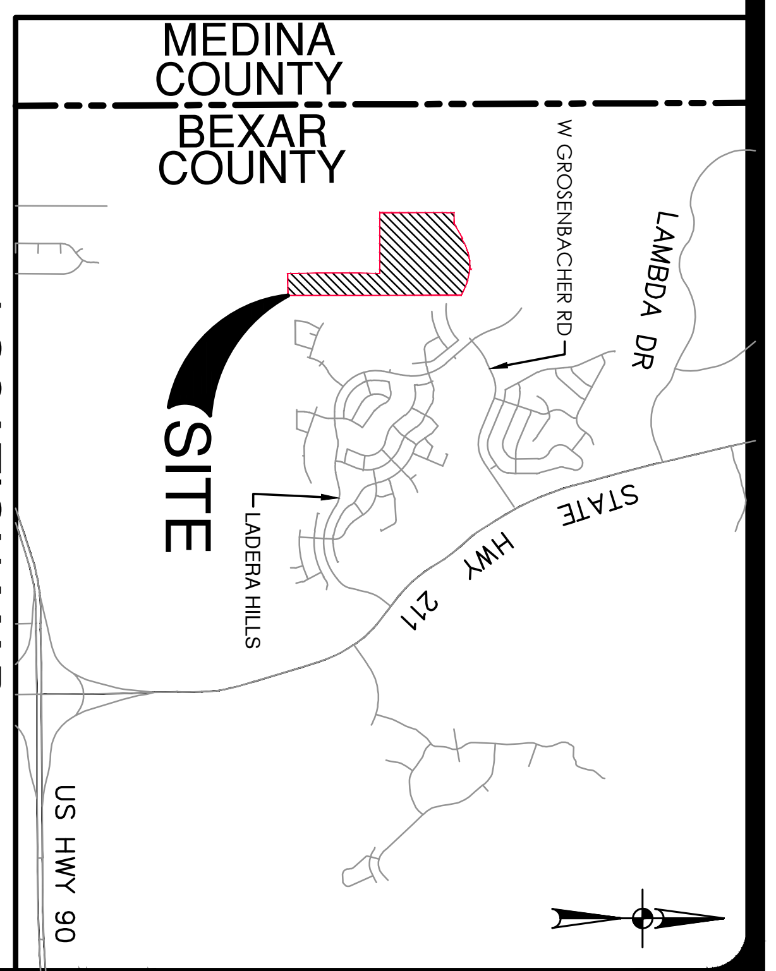
MEDINA COUNTY
BEXAR COUNTY
W GROSENBACHER RD
LAMBDA DR
STATE HWY 211
SITE
LADERA HILLS
US HWY 90

PLAT NO.	
JOB NO.	6445-16
DATE	FEBRUARY 2026
DESIGNER	JB
CHECKED	
DRAWN	AL
SHEET	6 OF 11

MILLBROOK-WEST MASTER TREE PLAN
BEXAR COUNTY, TEXAS

TREE PRESERVATION PLAN

PAPE-DAWSON
2000 NW LOOP 410 I SAN ANTONIO, TX 78213 I 210.375.9000
TEXAS ENGINEERING FIRM #470 I TEXAS SURVEYING FIRM #10028800

NO.	REVISION	DATE
1.	REVISED TREE SAVE	02/02/25

Date: February 2, 2026, 5:17 PM – User ID: cgillis
File: P:\64\45\16\Design\Exhibits\Trees\251204 Millbrook Tree Plan.dwg

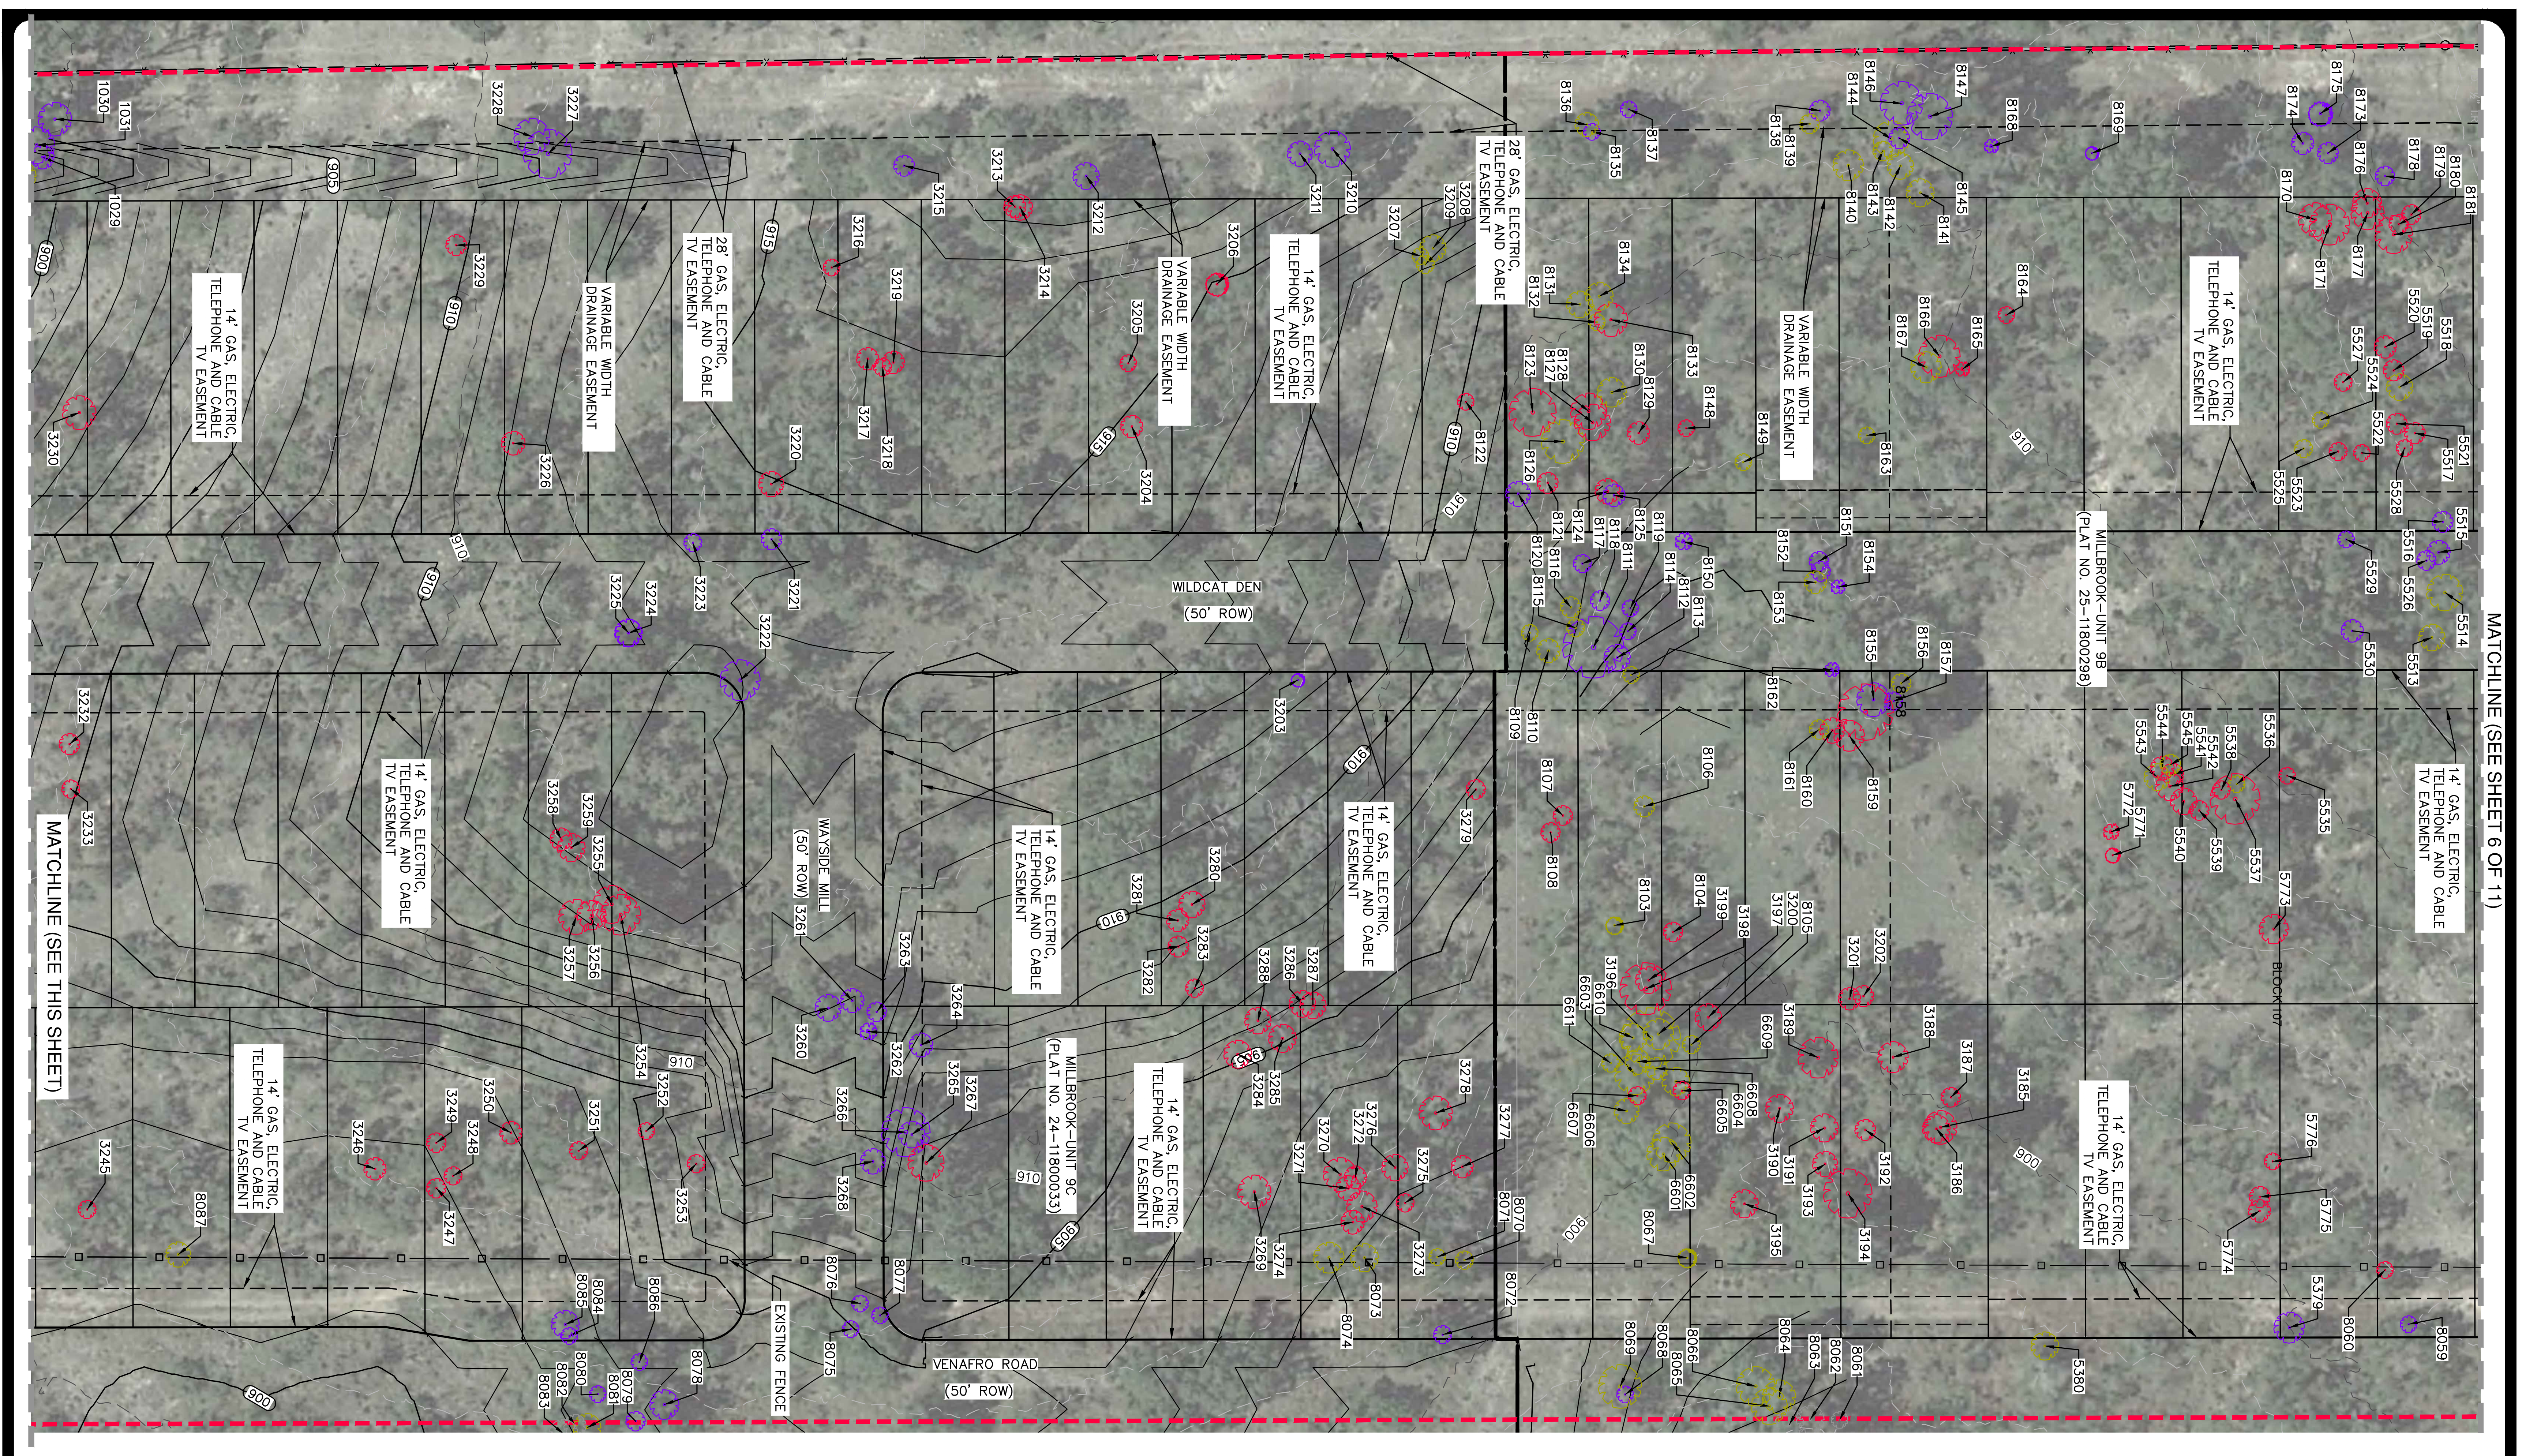
MATCHLINE (SEE SHEET 6 OF 11)
MATCHLINE (SEE THIS SHEET)
14' GAS, ELECTRIC, TELEPHONE AND CABLE TV EASEMENT
28' GAS, ELECTRIC, TELEPHONE AND CABLE TV EASEMENT
VARIABLE WIDTH DRAINAGE EASEMENT
WILDCAT DEN (50' ROW)
WAYSIDE MILL (50' ROW)
VENAFRO ROAD (50' ROW)
MILLBROOK–UNIT 9B (PLAT NO. 25-11800298)
MILLBROOK–UNIT 9C (PLAT NO. 24-11800033)
EXISTING FENCE

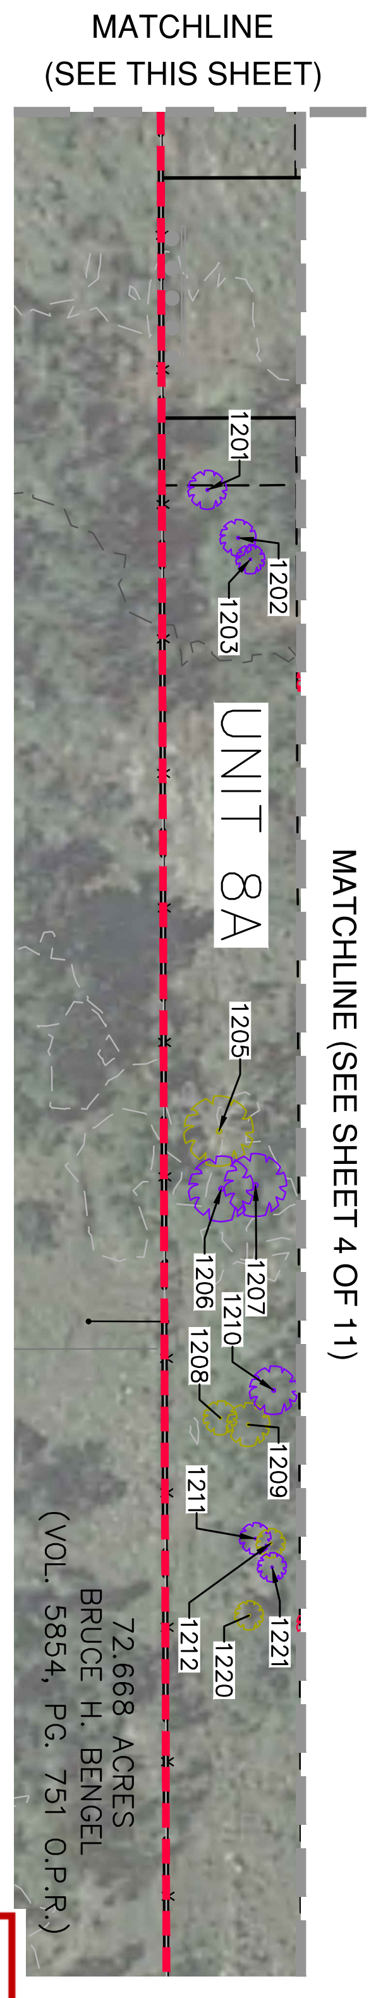
MATCHLINE (SEE THIS SHEET)
MATCHLINE (SEE SHEET 4 OF 11)
UNIT 8A
72.668 ACRES BRUCE H. BENGEL (VOL. 5854, PG. 751 O.P.R.)

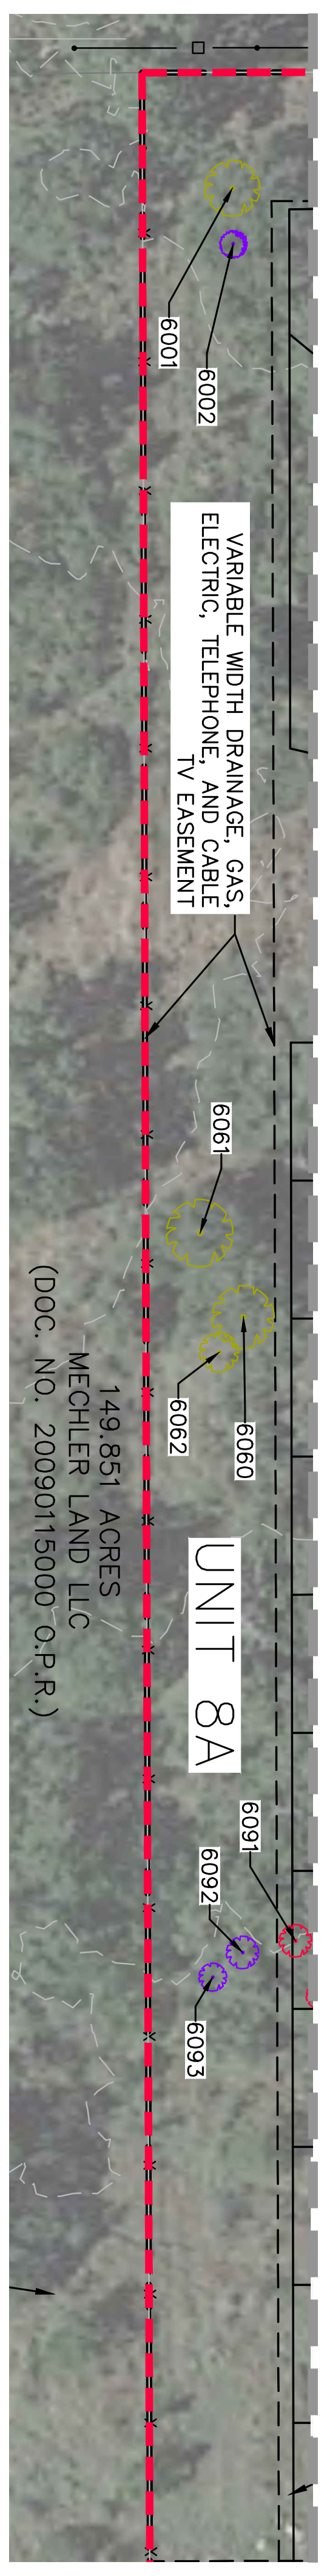
VARIABLE WIDTH DRAINAGE, GAS, ELECTRIC, TELEPHONE, AND CABLE TV EASEMENT
MATCHLINE (SEE SHEET 4 OF 11)
UNIT 8A
MATCHLINE (SEE THIS SHEET)

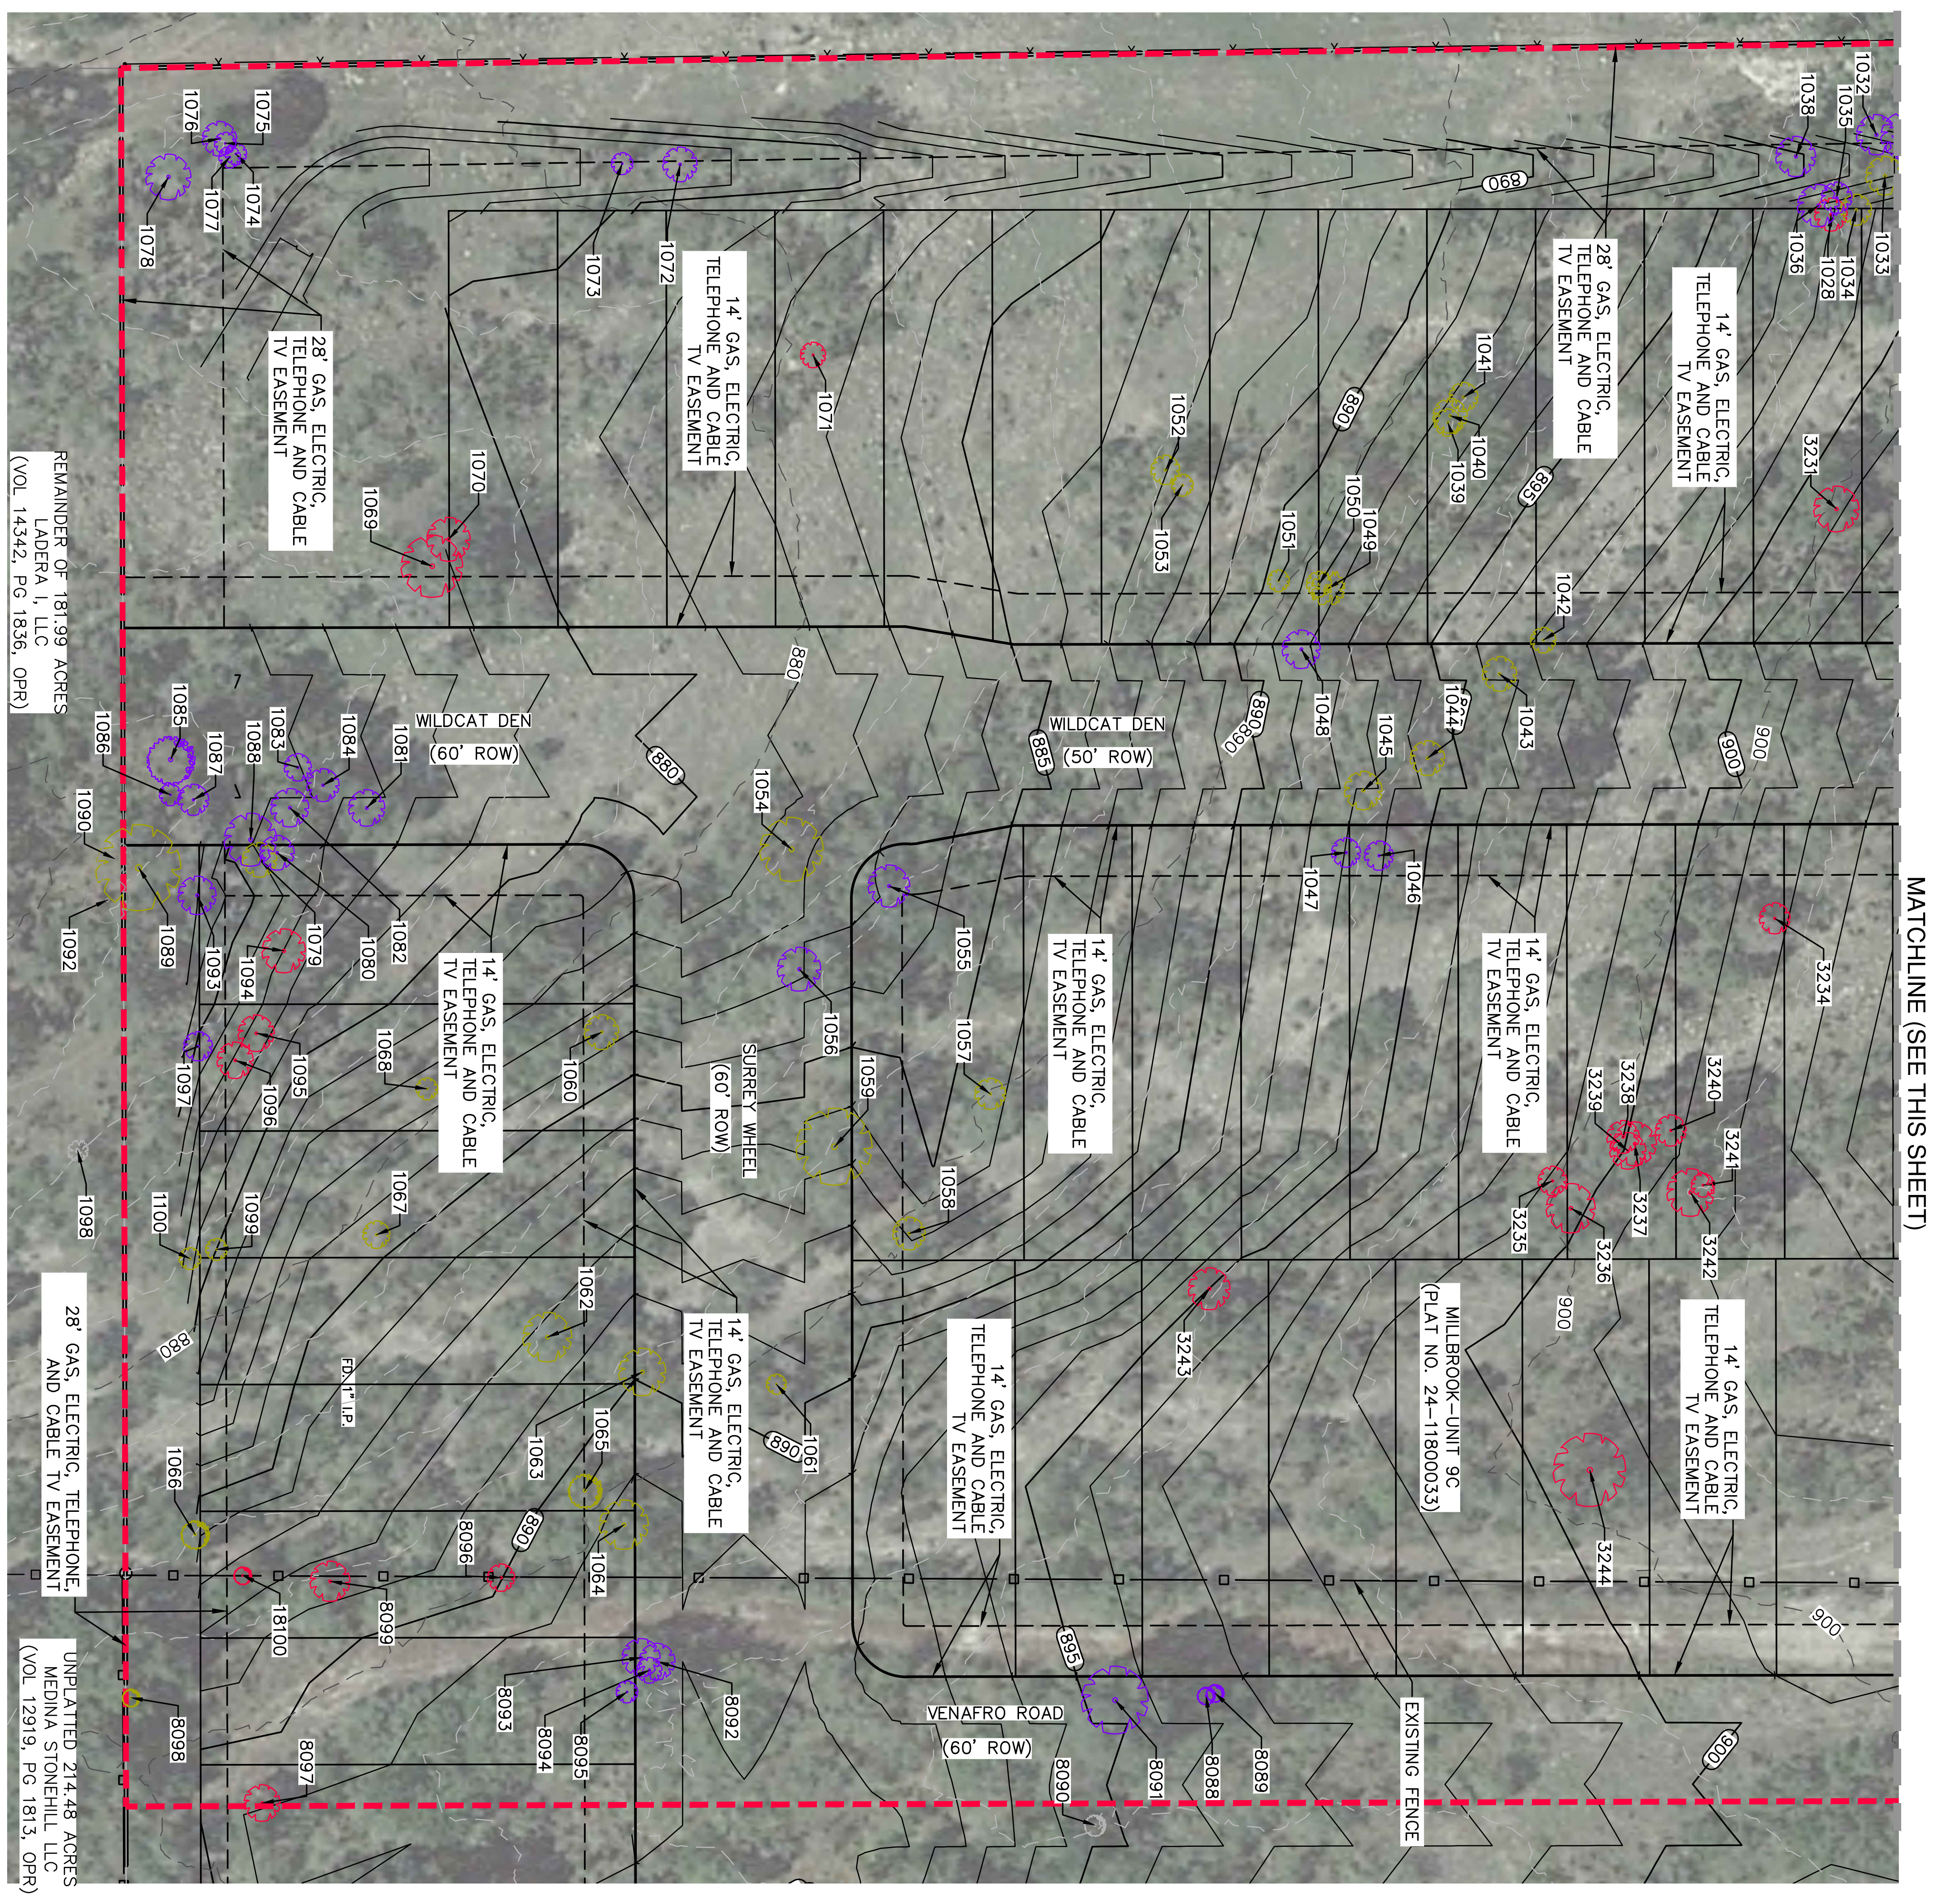
REMAINDER OF 181.59 ACRES LADERA I, LLC (VOL. 14342, PG 1836, OPR)
28' GAS, ELECTRIC, TELEPHONE AND CABLE TV EASEMENT
14' GAS, ELECTRIC, TELEPHONE AND CABLE TV EASEMENT
WILDCAT DEN (60' ROW)
WILDCAT DEN (50' ROW)
SURREY WHEEL (60' ROW)
VENAFRO ROAD (60' ROW)
MILLBROOK–UNIT 9C (PLAT NO. 24-11800033)
UNPLATTED 214.48 ACRES MEDINA STONEHILL LLC (VOL. 12919, PG 1813, OPR)
EXISTING FENCE
MATCHLINE (SEE THIS SHEET)

LEGEND

SCALE: 1"= 40'
0' 40' 80' 120'

- LIMITS OF MILLBROOK–WEST
- UNIT BOUNDARY
- 976 EXISTING CONTOUR
- 970 PROPOSED CONTOUR
- PROTECTED TREE TO BE REMOVED
- PROTECTED TREE TO BE SAVED
- UNPROTECTED TREE TO BE REMOVED
- TREE IN DECLINE TO BE REMOVED
- OFFSITE TREES
- ● 10' TREE CLUSTER

LOCATION MAP

NOT–TO–SCALE

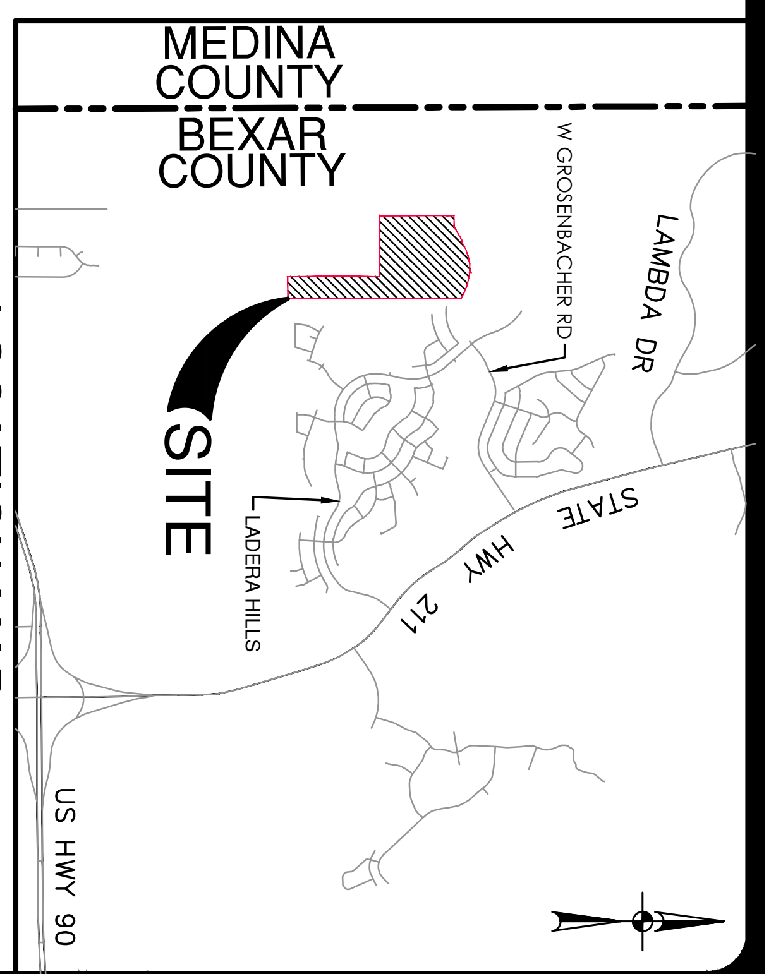
MEDINA COUNTY
BEXAR COUNTY
SITE
LADERA HILLS
W GROSENBACHER RD
LAMBDA DR
STATE HWY 211
US HWY 90

CITY OF SAN ANTONIO
DEVELOPMENT SERVICES DEPARTMENT
P.O. BOX 839966 I SAN ANTONIO TEXAS 78283-3966
TRE-APP-APP25-38800262
TREE PRESERVATION PERMIT
APPROVED FOR ONLY TREE REMOVAL
MUST PASS PRE-CONSTRUCTION AND FENCING INSPECTION PRIOR TO ANY SITE WORK
Charles G. Johnson
2/12/2026 10:01 AM
AMENDMENT #1

PLAT NO.	
JOB NO.	6445–16
DATE	FEBRUARY 2026
DESIGNER	JB
CHECKED	DRAWN AL
SHEET	7 OF 11

MILLBROOK-WEST MASTER TREE PLAN

BEXAR COUNTY, TEXAS

TREE PRESERVATION PLAN

PAPE–DAWSON
2000 NW LOOP 410 I SAN ANTONIO, TX 78213 I 210.375.9000
TEXAS ENGINEERING FIRM #470 I TEXAS SURVEYING FIRM #10028800

NO.	REVISION	DATE
1.	REVISED TREE SAVE	02/02/25

PROTECTED TREES TO BE REMOVED

PROTECTED LARGE SPECIES TREES TO BE REMOVED

PROTECTED TREES TO BE REMOVED (LARGE SPECIES)

POINT#	SPECIES	DBH(IN)	MT DIMS
1002	OAK	9.5	
1003	OAK	7.5	
1005	OAK	11	
1006	CEDAR ELM	6.5	
1008	OAK	9.5	
1010	OAK	10	
1012	OAK	7.5	
1013	OAK	8.5	
1014	OAK	6.5	
1016	OAK	6	
1017	OAK	10.5	
1019	OAK	9.5	
1021	OAK	9	
1023	OAK	7	
1025	OAK	9	
1028	CEDAR ELM	9	
1069	OAK	17	
1070	HACKBERRY	12	
1071	CEDAR ELM	7	
1094	OAK	12	
1095	OAK	10	
1096	OAK	10	
1101	OAK	9.5	
1103	OAK	7	
1104	OAK	10	
1105	OAK	7	
1115	OAK	8.5	
1116	OAK	11	
1117	OAK	9	
1155	OAK	11	
1156	OAK	9	
1157	OAK	11.5	
1158	OAK	6.5	
1161	OAK	8	
1162	OAK	8	
1163	OAK	7	
1165	OAK	8	
1167	OAK	9	
1168	OAK	6	
1169	OAK	7	
1170	OAK	11	
1171	OAK	8	
1172	OAK	15	
1178	OAK	15.5	
1189	OAK	12.5	
1190	OAK	15.5	
1191	OAK	13.5	
1192	OAK	19	
1193	OAK	15.5	
1213	OAK	6.5	
1214	OAK	6	
1215	OAK	6.5	
1216	OAK	7	
1217	OAK	6.5	
1218	CEDAR ELM	6.5	
1219	OAK	8	
1222	CEDAR ELM	6	
1223	CEDAR ELM	11	
1225	OAK	8	
1226	OAK	6.5	
1227	OAK	12	
1229	OAK	8.5	
1231	OAK	9.5	
1232	OAK	9.5	
1234	OAK	13	
1235	OAK	10	
1237	OAK	10.5	
1241	OAK	16	
1246	OAK	11.5	
1247	OAK	8	
1248	OAK	6.5	
1249	OAK	9.5	
1256	OAK	10.5	
1257	OAK	15.5	
1258	OAK	10	
1259	OAK	8	
1260	OAK	7.5	
1261	OAK	9	
1262	OAK	17.5	
1263	CEDAR ELM	10	
1264	OAK	17	
1265	OAK	7.5	
1274	OAK	8	
1275	OAK	6.5	
1277	OAK	8.5	
1278	CEDAR ELM	12	
1279	CEDAR ELM	11	
1282	CEDAR ELM	7	
1283	OAK	17	
1284	OAK	10.5	
1287	OAK	18.5	
1288	OAK	18.5	
1503	CEDAR ELM	7	
1506	CEDAR ELM	7	
1510	OAK	14	
1530	CEDAR ELM	7	
1531	OAK	9	
1551	CEDAR ELM	10.5	
1552	OAK	15	
1553	OAK	8	
1554	CEDAR ELM	8.5	
1555	CEDAR ELM	9.5	
1556	OAK	12.5	
1557	OAK	9.5	
1558	CEDAR ELM	11	
1559	CEDAR ELM	12	
1561	CEDAR ELM	9	
1562	CEDAR ELM	9	
1563	OAK	8	
1600	OAK	12	
1603	OAK	12	
1604	OAK	7	
1606	OAK	10	
3008	OAK	10	
3009	OAK	12	
3010	OAK	12	
3011	OAK	11	
3012	OAK	13	
3013	OAK	6.5	
3014	OAK	10	
3015	OAK	12	
3016	OAK	12	
3024	OAK	13	
3025	OAK	8	
3026	OAK	8	
3027	OAK	8	
3028	OAK	9	
3029	OAK	8	
3030	OAK	11	
3031	OAK	8	
3032	OAK	9	
3033	OAK	8.5	
3034	OAK	9.5	
3035	OAK	9.5	
3036	OAK	9	
3037	OAK	9	
3038	OAK	12.5	
3039	OAK	11	
3040	OAK	10	
3041	OAK	9.5	
3042	OAK	11	
3043	OAK	9.5	
3045	OAK	8.5	
3046	OAK	14.5	
3048	OAK	7.5	
3050	OAK	6	
3051	OAK	8	
3052	OAK	12	
3053	OAK	8.5	
3055	OAK	8.5	
3056	OAK	8.5	
3057	OAK	8.5	
3060	OAK	11	
3061	OAK	8	
3062	OAK	10	
3066	OAK	18	
3067	OAK	8.5	
3068	OAK	16	
3071	OAK	7	
3072	OAK	8	
3073	CEDAR ELM	8.5	
3074	CEDAR ELM	8.5	
3075	CEDAR ELM	6.5	
3077	CEDAR ELM	6	
3078	OAK	8.5	
3079	OAK	12	
3080	OAK	12	
3081	CEDAR ELM	8.5	
3082	CEDAR ELM	8	
3083	OAK	14	
3084	OAK	7.5	
3085	CEDAR ELM	9.5	
3086	CEDAR ELM	8.5	
3087	OAK	6.5	
3092	CEDAR ELM	12	8X8
3093	CEDAR ELM	7.5	
3095	OAK	9	
3096	OAK	6	
3097	OAK	8	
3098	OAK	6	
3099	OAK	9	
3100	CEDAR ELM	8.5	
3101	OAK	10	
3102	OAK	13	
3103	OAK	6.5	
3104	CEDAR ELM	6.5	
3105	OAK	6.5	
3106	OAK	7	
3107	OAK	7	
3108	OAK	7	
3109	OAK	8	
3110	OAK	7	
3111	CEDAR ELM	12	
3127	OAK	6.5	
3128	OAK	11	
3131	OAK	7.5	
3132	OAK	7.5	
3133	OAK	7	
3171	CEDAR ELM	6.5	
3172	CEDAR ELM	7	
3176	OAK	15.5	
3180	OAK	6	
3181	OAK	6	
3182	OAK	15	
3183	OAK	6.5	
3184	OAK	10	
3185	OAK	12	
3186	OAK	10	
3187	OAK	7	
3188	OAK	11	
3190	OAK	10	
3191	OAK	10	
3192	CEDAR ELM	7.5	
3193	CEDAR ELM	9	
3194	OAK	17.5	
3195	CEDAR ELM	10	
3198	OAK	18.5	
3199	CEDAR ELM	9.5	
3200	CEDAR ELM	9.5	
3201	OAK	8	
3202	OAK	7.5	
3204	OAK	8	
3205	OAK	6	
3213	OAK	8	
3214	OAK	9	
3216	CEDAR ELM	6	
3217	CEDAR ELM	8	
3218	OAK	6.5	
3219	OAK	8	
3220	OAK	9	
3226	OAK	8.5	
3229	OAK	7.5	
3230	CEDAR ELM	12	
3231	OAK	12.5	
3232	CEDAR ELM	7.5	
3233	CEDAR ELM	6.5	
3234	CEDAR ELM	8.5	
3235	OAK	8	
3236	OAK	13.5	
3237	OAK	12	
3238	OAK	9	
3239	OAK	10	
3240	OAK	8.5	
3241	OAK	6.5	
3242	OAK	13	
3243	OAK	11.5	
3244	OAK	20	
3245	OAK	6.5	
3246	OAK	8	
3247	CEDAR ELM	7	
3248	OAK	6.5	
3249	OAK	7	
3250	CEDAR ELM	8	
3251	CEDAR ELM	6.5	
3252	CEDAR ELM	6	
3253	CEDAR ELM	6.5	
3254	OAK	14.5	
3255	OAK	13.5	
3256	OAK	10.5	
3257	OAK	12.5	
3258	OAK	8	
3259	OAK	10	
3267	OAK	13	
3269	OAK	12	
3270	OAK	12	
3271	OAK	9	
3272	OAK	8	
3273	OAK	11	
3274	OAK	8.5	
3275	CEDAR ELM	6.5	
3276	OAK	9.5	
3277	CEDAR ELM	8	
3278	OAK	12	
3279	OAK	7	
3280	OAK	9.5	
3281	OAK	8	
3282	OAK	7.5	
3283	CEDAR ELM	6.5	
3284	CEDAR ELM	10	
3285	OAK	10	
3286	OAK	9.5	
3287	OAK	9.5	
3288	OAK	9.5	
3289	OAK	7.5	
3290	OAK	8.5	
3292	OAK	8	
3293	CEDAR ELM	8	
3294	OAK	7.5	
3295	OAK	7	
3296	OAK	6.5	
3297	OAK	8	
3298	OAK	8.5	
3299	OAK	7.5	
3300	OAK	9	
3303	CEDAR ELM	9.5	
3305	CEDAR ELM	9.5	
3306	CEDAR ELM	8.5	
3307	OAK	9.5	
3308	OAK	8.5	
3309	CEDAR ELM	8	
3310	OAK	8.5	
3311	OAK	10	
3312	OAK	14.5	
3313	OAK	6.5	
3314	OAK	18	
3315	CEDAR ELM	6	
3316	CEDAR ELM	10	
3317	OAK	7.5	
3318	CEDAR ELM	7	
3319	OAK	8.5	
3320	CEDAR ELM	6.5	
3321	CEDAR ELM	10	
3322	CEDAR ELM	8.5	
3323	CEDAR ELM	8.5	
3324	CEDAR ELM	9	
3325	ASHE JUNIPER	11	
3326	CEDAR ELM	11	
3327	CEDAR ELM	7.5	
3339	OAK	6.5	
3340	OAK	7	
3341	CEDAR ELM	7	
3342	CEDAR ELM	6	
3343	OAK	10	
3344	OAK	6	
3345	CEDAR ELM	6	
3348	CEDAR ELM	7	
3349	CEDAR ELM	8.5	
3350	OAK	8.5	
3353	CEDAR ELM	7	
3393	OAK	10.5	
3394	OAK	9	
3395	OAK	6	
3396	OAK	10	
3405	OAK	7	
3408	OAK	8	
3409	OAK	9	
3410	OAK	8	
3411	CEDAR ELM	7	
3412	OAK	9.5	
3413	OAK	9	
3414	OAK	9	
3415	OAK	7.5	
3416	CEDAR ELM	7.5	
3417	CEDAR ELM	11.5	
3418	CEDAR ELM	6	
3419	CEDAR ELM	7	
3420	CEDAR ELM	8.5	
3422	OAK	14	
3424	OAK	10	
3460	CEDAR ELM	6	
3463	CEDAR ELM	10	
3473	CEDAR ELM	10	
3474	OAK	14	
3475	CEDAR ELM	11	
3476	CEDAR ELM	7	
3478	CEDAR ELM	8	
3480	CEDAR ELM	9.5	
3481	CEDAR ELM	8	
3482	CEDAR ELM	7	
3483	CEDAR ELM	7	
3484	CEDAR ELM	7.5	
3485	CEDAR ELM	7	
3486	CEDAR ELM	6.5	
3487	CEDAR ELM	8.5	
3488	CEDAR ELM	8	
4538	CEDAR ELM	6.5	
4539	OAK	10	
4540	CEDAR ELM	10	
4541	CEDAR ELM	8	
4550	OAK	14	
4551	OAK	13.5	
4552	OAK	12	
4553	OAK	12.5	
4555	CEDAR ELM	6.5	
4556	OAK	13	
4558	CEDAR ELM	6	
4559	CEDAR ELM	6.5	
4571	OAK	8.5	
4610	OAK	16	
4612	OAK	9.5	
4614	CEDAR ELM	7.5	
4615	OAK	6.5	
4616	OAK	6.5	
4617	CEDAR ELM	6	
4628	OAK	6.5	
4629	CEDAR ELM	8.5	
4630	OAK	11	
4631	OAK	8.5	
4633	OAK	7.5	
4634	OAK	6.5	
4635	OAK	7	
4636	CEDAR ELM	7	
4637	CEDAR ELM	6.5	
4638	CEDAR ELM	6	
4640	OAK	7	
4643	ASHE JUNIPER	10	
4645	ASHE JUNIPER	11	
4642	CEDAR ELM	8.5	
4646	OAK	17.5	
4647	OAK	8.5	
4648	OAK	14	
4649	OAK	9	
4650	OAK	22	
4651	OAK	13	
4652	OAK	8.5	
4653	CEDAR ELM	6.5	
4654	CEDAR ELM	6	
4655	OAK	10	
4657	CEDAR ELM	7.5	
4658	CEDAR ELM	7.5	
4665	CEDAR ELM	12	
4668	OAK	7	
4669	CEDAR ELM	7.5	
4670	CEDAR ELM	8.5	
4671	CEDAR ELM	6.5	
4672	OAK	11.5	
4674	OAK	11.5	
4675	OAK	8	
4679	CEDAR ELM	6	
4680	OAK	8.5	
4681	OAK	8.5	
4682	OAK	8	
4687	CEDAR ELM	9.5	
4688	ASHE JUNIPER	11	
4701	OAK	15	
4704	OAK	6	
4709	OAK	13.5	
4712	OAK	13.5	
4754	CEDAR ELM	17	
4755	OAK	6	
4756	OAK	7	
4758	CEDAR ELM	6.5	
4766	CEDAR ELM	14	
4773	OAK	8.5	
4775	OAK	8	
4797	OAK	6	
4798	OAK	8.5	
4799	OAK	6	
5336	CEDAR ELM	14	
5344	OAK	9	
5361	OAK	9	
5362	EVERGREEN SUMAC	5	
5370	OAK	6	
5371	OAK	6	
5373	OAK	7	
5374	OAK	6.5	
5375	EVERGREEN SUMAC	4.5	
5384	OAK	6	
5385	CEDAR ELM	14	
5386	OAK	6	
5387	OAK	6	
5388	OAK	6	
5389	OAK	7	
5390	CEDAR ELM	7	
5391	OAK	9.5	
5392	OAK	6	
5393	OAK	6	
5394	OAK	7	
5396	OAK	9	
5399	OAK	8	
5400	OAK	9	
5402	OAK	9	
5517	OAK	7.5	
5519	OAK	7.5	
5520	OAK	8	
5521	OAK	7.5	
5522	OAK	6	
5523	CEDAR ELM	6.5	
5527	OAK	6.5	
5528	OAK	6	
5535	CEDAR ELM	6	
5537	OAK	18	
5538	OAK	6.5	
5539	OAK	7	
5540	OAK	9.5	
5541	OAK	8	
5542	OAK	10	
5544	OAK	8.5	
5547	CEDAR ELM	6	
5549	OAK	6	
5552	OAK	7.5	
5553	OAK	7	
5554	CEDAR ELM	6	
5556	CEDAR ELM	7	
5557	OAK	15	
5559	OAK	9	
5561	CEDAR ELM	9	
5562	CEDAR ELM	6	
5565	CEDAR ELM	6.5	
5566	OAK	8	
5568	CEDAR ELM	6.5	
5569	OAK	9	
5580	CEDAR ELM	8	
5581	CEDAR ELM	6	
5582	CEDAR ELM	6	
5584	OAK	6	
5585	OAK	11	
5586	CEDAR ELM	8	
5591	OAK	22	
5599	OAK	14	
5600	OAK	13	
5672	CEDAR ELM	8	
5685	TX MTN LAUREL	6	
5686	OAK	11	
5687	CEDAR ELM	9	
5690	CEDAR ELM	10.5	
5694	OAK	8.5	
5695	CEDAR ELM	9	
5698	OAK	9	
5700	OAK	8	
5701	CEDAR ELM	9	
5702	OAK	11.5	
5703	OAK	6	
5704	OAK	9	
5705	OAK	8.5	
5706	OAK	20.5	
5707	OAK	6	
5708	OAK	9	
5709	CEDAR ELM	6.5	
5710	CEDAR ELM	8	
5714	OAK	14	
5715	OAK	6	
5716	OAK	6	
5717	OAK	13	
5718	OAK	6.5	
5719	OAK	7.5	
5721	OAK	7.5	
5722	OAK	6	
5723	OAK	12.5	
5724	CEDAR ELM	9	
5725	OAK	9	
5727	OAK	7	
5728	OAK	6	
5729	OAK	12	
5731	CEDAR ELM	7.5	
5732	OAK	6	
5733	OAK	9	
5735	OAK	8	
5740	CEDAR ELM	6	
5747	OAK	6.5	
5748	OAK	7.5	
5749	OAK	7	
5750	OAK	6	
5751	OAK	9	
5752	OAK	6.5	
5753	OAK	9	
5754	OAK	10	
5755	OAK	10	
5756	CEDAR ELM	6	
5757	OAK	10	
5758	CEDAR ELM	10	
5759	OAK	6.5	
5764	OAK	6	
5765	OAK	7	
5766	OAK	8.5	
5767	OAK	8.5	
5768	OAK	8.5	
5769	OAK	8	
5771	CONDALIA	5.5	
5772	PERS	5.5	
5773	CEDAR ELM	10.5	
5774	OAK	8	
5775	OAK	7.5	
5776	OAK	6	
5777	OAK	7	
5796	OAK	16	
5803	CEDAR ELM	7	
5804	OAK	7	
5805	OAK	6	
5806	OAK	6	
5807	OAK	12.5	
5809	CEDAR ELM	14	
5811	CEDAR ELM	7	
5812	OAK	17	
5813	OAK	17.5	
5814	OAK	18	
5817	OAK	11.5	
5818	OAK	12.5	
5819	OAK	9	
5820	CEDAR ELM	8.5	
5824	OAK	9	
5827	CEDAR ELM	6	
5830	CEDAR ELM	6	
5831	CEDAR ELM	8	
5832	CEDAR ELM	6.5	
5833	OAK	16.5	
5837	CEDAR ELM	7	
5838	OAK	6	
5839	CEDAR ELM	9.5	
5840	CEDAR ELM	7	
5841	CEDAR ELM	9.5	
5842	CEDAR ELM	8.5	
5843	CEDAR ELM	6	
5844	CEDAR ELM	7.5	
5847	CEDAR ELM	7	
5848	CEDAR ELM	6	
5859	ASHE JUNIPER	10	
5863	OAK	6	
5864	OAK	7	
5875	OAK	12	
5876	OAK	12	
5883	CEDAR ELM	11	
5890	CEDAR ELM	8	
5891	CEDAR ELM	6	
5894	CEDAR ELM	6.5	
5895	OAK	8.5	
5896	CEDAR ELM	6	
5897	OAK	9	
5898	OAK	7.5	
5900	CEDAR ELM	6	
5902	OAK	7	
5919	CEDAR ELM	6	
5920	CEDAR ELM	6	
5921	CEDAR ELM	6	
5922	CEDAR ELM	7.5	
5923	CEDAR ELM	8.5	
5932	CEDAR ELM	8	
5935	CEDAR ELM	8.5	
5952	CEDAR ELM	9.5	
5953	CEDAR ELM	12	
5960	CEDAR ELM	12	
6003	OAK	6	
6004	OAK	11	
6005	CEDAR ELM	8	
6006	OAK	7.5	
6007	CEDAR ELM	7.5	
6009	OAK	13	
6010	OAK	6	
6013	OAK	18	
6015	OAK	10	
6016	OAK	8	
6017	OAK	9	
6018	OAK	9.5	
6019	OAK	6	
6024	OAK	6	
6047	CEDAR ELM	6	
6048	OAK	6	
6049	OAK	6.5	
6050	OAK	8	
6052	OAK	9.5	
6053	OAK	6.5	
6054	OAK	6	
6055	OAK	6	
6056	OAK	6	
6057	OAK	7	
6058	OAK	6.5	
6059	OAK	9	
6086	OAK	6.5	
6087	OAK	6.5	
6088	CEDAR ELM	6	
6089	OAK	6	
6091	OAK	7	
6094	OAK	6	
6095	CEDAR ELM	12	
6096	OAK	6	
6097	OAK	6	
6098	OAK	6	
6099	OAK	11.5	
6100	OAK	14	
6605	CEDAR ELM	6.5	
6607	CEDAR ELM	6.5	
6619	OAK	6	
6621	OAK	6	
6622	OAK	8	
6623	OAK	6.5	
6624	OAK	6	
6625	OAK	6	
6626	OAK	6	
6628	OAK	6	
6630	CEDAR ELM	10	
6634	OAK	6.5	
6635	CEDAR ELM	8.5	
6636	OAK	7.5	
6637	OAK	6	
6640	OAK	7.5	
6644	OAK	7	
6645	OAK	13	
6646	OAK	6	
6663	OAK	6	
6674	OAK	10	
6675	OAK	8.5	
6676	OAK	8	
6677	OAK	8.5	
6678	OAK	12.5	
6683	OAK	8	
6685	CEDAR ELM	7	
6954	OAK	6	
6956	OAK	7	
6957	CEDAR ELM	7	
6958	OAK	10	
6962	OAK	9	
6969	OAK	6	
6970	OAK	10	
6971	OAK	8.5	
6972	OAK	8	
6973	OAK	8	
6974	CEDAR ELM	8.5	
6975	OAK	9	
6976	OAK	7	
6977	OAK	7	
6978	OAK	12	
6979	OAK	6.5	
6980	OAK	12.5	
6981	OAK	13	
6982	OAK	6	
6983	OAK	6	
6984	OAK	6	
6988	CEDAR ELM	6	
6989	OAK	8	
6990	OAK	7	
6991	OAK	7.5	
6992	OAK	10	
6993	CEDAR ELM	6	
6994	OAK	6	
6995	OAK	6	
6996	OAK	7.5	
7060	CEDAR ELM	9	
7063	CEDAR ELM	11	
7064	OAK	14	
7065	CEDAR ELM	8.5	6X5.5
7066	OAK	11	
7069	OAK	9	
7078	OAK	6	
7084	OAK	7.5	
7085	OAK	8	
7086	OAK	7	
7087	OAK	8	
7088	OAK	9	
7091	CEDAR ELM	12	
7092	OAK	10	
7095	OAK	7.5	
7096	OAK	7	
7097	OAK	10.5	
7098	OAK	6	
7099	OAK	10	
7100	OAK	8	
7101	OAK	9	
7102	OAK	8	
7103	CEDAR ELM	8	
7105	OAK	6	
7106	OAK	9.5	
7107	OAK	9	
7110	OAK	9	
7111	OAK	6	
7112	OAK	7.5	
7113	CEDAR ELM	11.5	
7114	OAK	8	
7115	OAK	10	
7116	OAK	6	
7117	OAK	9.5	
7118	OAK	9	
7119	OAK	7	
7121	OAK	7	
7122	OAK	7.5	
7123	OAK	9	
7124	OAK	7	
7125	OAK	10	
7126	OAK	7	
7127	OAK	9	
7129	OAK	9.5	
7130	OAK	9.5	
7131	OAK	8	
7132	OAK	7.5	
7134	OAK	9	
7135	OAK	9	
7138	CEDAR ELM	10	
7140	OAK	10	
7141	OAK	7.5	
7142	OAK	12	
7143	OAK	8	
7144	OAK	12.5	
7145	OAK	8.5	
7146	OAK	11	
7147	OAK	8	
7148	OAK	8.5	
7149	OAK	12	
7151	OAK	7	
7152	OAK	6	
7153	OAK	7	
7154	OAK	8.5	
7155	OAK	8.5	
7156	OAK	6	
7157	OAK	6	
7158	CEDAR ELM	12.5	
7160	OAK	8.5	
7161	OAK	9.5	
7162	CEDAR ELM	12	
7166	CEDAR ELM	13	
7167	OAK	11	
7168	OAK	9	
7169	OAK	8	
7170	OAK	10	
7171	OAK	12.5	
7172	OAK	12	
7173	OAK	9.5	
7174	OAK	9	
7175	OAK	7	
7176	OAK	9.5	
7177	OAK	8.5	
7178	OAK	11	
7179	OAK	12	
7180	OAK	13	
7183	OAK	7	
7184	OAK	7.5	
7185	OAK	9	
7186	OAK	13	
7187	OAK	12	
7188	OAK	12	
7189	OAK	11	
7190	OAK	10	
7192	OAK	7	
7193	OAK	9	
7194	OAK	7	
7195	OAK	8.5	
7203	OAK	7	
7204	OAK	6	
7206	OAK	11.5	
7207	OAK	9	
7208	OAK	7	
7209	OAK	14	
7223	OAK	16.5	
7224	OAK	6	
7225	OAK	6.5	
7226	OAK	9.5	
7227	OAK	9.5	
7228	OAK	13	
7230	OAK	11.5	
7232	OAK	10	
7234	CEDAR ELM	6	
7235	OAK	10.5	
7236	OAK	13	
7237	OAK	8.5	
7238	OAK	6	
7239	OAK	9	
7240	OAK	10	
7241	OAK	9	
7242	CEDAR ELM	12	
7243	OAK	11.5	
7244	OAK	6	
7253	OAK	8	
7262	CEDAR ELM	8	
7263	CEDAR ELM	8	
7264	CEDAR ELM	8	
7265	CEDAR ELM	10.5	
7269	OAK	10.5	
7270	CEDAR ELM	10	
7271	OAK	6	
7272	OAK	15	
7273	OAK	11.5	
7275	OAK	7	
7276	OAK	8.5	
7277	OAK	8	
7278	OAK	7	
7279	OAK	6	
7280	OAK	10.5	
7285	CEDAR ELM	7	
7286	OAK	11.5	
7288	OAK	11	
7290	CEDAR ELM	8.5	
7291	CEDAR ELM	9.5	
7293	OAK	13.5	
7298	OAK	12.5	
7299	OAK	11	
7300	CEDAR ELM	10	
7301	CEDAR ELM	8.5	
7307	CEDAR ELM	8	
7308	CEDAR ELM	9	
7309	CEDAR ELM	8.5	
7310	CEDAR ELM	8	
7311	CEDAR ELM	9	
7313	CEDAR ELM	11.5	
7315	OAK	7.5	
7316	OAK	7	
7317	OAK	8.5	
7323	PERS	5.5	
7324	OAK	10	
7445	OAK	8.5	
7446	OAK	6.5	
7447	OAK	10.5	
7448	CEDAR ELM	6	
7449	CEDAR ELM	6	
7454	OAK	18.5	
7455	OAK	7	
7456	OAK	7.5	
7457	OAK	7	
7601	OAK	10.5	
7602	OAK	9	
7603	OAK	8	
7607	OAK	7.5	
7608	CEDAR ELM	6	
7609	OAK	6	
7760	OAK	10	
7761	OAK	12	
7762	CEDAR ELM	9	
7763	OAK	12.5	
7764	OAK	14	
7901	OAK	8	
7902	OAK	11	
7903	CEDAR ELM	7	
7904	CEDAR ELM	7	
7905	OAK	14.5	
7906	OAK	8.5	
7907	OAK	7.5	
7908	OAK	8	
7909	OAK	7	
7910	OAK	10	
7911	OAK	15	
7912	OAK	10	
7914	OAK	9	
7915	OAK	8.5	
7916	OAK	8.5	
7917	OAK	8.5	
7918	OAK	9	
7919	OAK	10	
7920	OAK	6.5	
7921	OAK	9	
7922	OAK	6	
7924	OAK	12.5	
7925	OAK	7	
7926	OAK	12	
7927	OAK	8.5	
7928	OAK	6	
7931	OAK	7	
7932	OAK	6	
7933	OAK	9.5	
7934	OAK	7	
7935	OAK	7	
7936	OAK	9	
7937	OAK	8	
7938	OAK	6.5	
7939	CEDAR ELM	10	
7940	OAK	8.5	
7944	OAK	6.5	
7945	OAK	6.5	
7946	OAK	7	
7947	OAK	8	
7948	OAK	7	
7949	OAK	6.5	
7950	OAK	10	
7951	OAK	11	
7952	OAK	8	
7953	OAK	9	
7954	OAK	8.5	
7955	OAK	9.5	
7956	OAK	9	
7957	OAK	8.5	
7958	OAK	7	
7959	OAK	7	
7960	OAK	8	
7961	OAK	9.5	
7962	OAK	11	
7963	OAK	6	
7964	OAK	10	
7965	OAK	11	
7966	OAK	9	
7967	OAK	9.5	
7968	OAK	13	
7969	OAK	12	
7970	OAK	14	
7971	OAK	8.5	
7972	OAK	8.5	
7973	OAK	8.5	
7974	OAK	13	
7977	OAK	8.5	
7978	CEDAR ELM	8.5	
7979	OAK	8	
7980	OAK	7.5	
7981	OAK	6.5	
7982	OAK	7	
7983	OAK	7	
7984	CEDAR ELM	7	
7985	OAK	13	
7986	OAK	8.5	
7987	OAK	11	
7988	OAK	9	
7989	OAK	16.5	
7990	OAK	7.5	
7991	OAK	8.5	
7992	OAK	9.5	
7993	OAK	17.5	
7994	OAK	9.5	
7995	OAK	11.5	
7996	OAK	9.5	
7997	OAK	8	
8026	OAK	6	
8027	OAK	6	
8028	OAK	6.5	
8031	OAK	6.5	
8041	OAK	15.5	
8042	OAK	13.5	
8043	OAK	8.5	
8044	OAK	7	
8046	OAK	10	
8048	OAK	8	
8049	OAK	6	
8050	OAK	7	
8051	OAK	10	
8052	OAK	10	
8053	OAK	9	
8060	OAK	6	
8096	CEDAR ELM	7.5	
8097	OAK	10	
8099	OAK	11	
8104	CEDAR ELM	7	
8107	OAK	7	
8108	OAK	7	
8121	OAK	7.5	
8122	CEDAR ELM	6	
8123	OAK	17	
8124	CEDAR ELM	9	
8127	OAK	13	
8128	OAK	13	
8129	CEDAR ELM	8	
8133	OAK	12	
8148	CEDAR ELM	6	
8159	OAK	11	
8160	OAK	9	
8164	OAK	6	
8166	OAK	15	
8170	OAK	12	
8171	OAK	14.5	
8176	OAK	10.5	
8177	OAK	12	
8179	OAK	7	
8180	CEDAR ELM	7	
8181	OAK	13.5	
8193	OAK	6	
8194	OAK	9.5	
8195	OAK	6	
8197	CEDAR ELM	9	
8199	OAK	12	
8200	OAK	7.5	
8201	OAK	8	
8203	OAK	6	
8205	OAK	6	
8206	OAK	6	
8207	OAK	8.5	
8211	OAK	8	
8212	CEDAR ELM	7.5	
8213	[illegible]	[illegible]	
8214	[illegible]	[illegible]	
8215	[illegible]	[illegible]	
8217	[illegible]	[illegible]	
8218	[illegible]	[illegible]	
8219	[illegible]	[illegible]	
8220	[illegible]	[illegible]	
8221	[illegible]	[illegible]	
8222	[illegible]	[illegible]	
8223	OAK	6	
8224	CEDAR ELM	7	
8225	CEDAR ELM	6.5	
8226	CEDAR ELM	6	
8227	ASHE JUNIPER	10	
8238	OAK	6	
8239	OAK	6	
8241	OAK	6	
8255	OAK	8	
8256	OAK	6.5	
8257	OAK	6	
8258	OAK	6.5	
8260	OAK	6.5	
8261	OAK	9	
8263	OAK	8	
8264	OAK	6	
8265	OAK	6.5	
8267	OAK	8.5	
8268	OAK	6	
8269	OAK	8	
8270	OAK	11	
8272	OAK	10	
8273	OAK	8	
8277	OAK	9	
8278	OAK	10	
8279	OAK	7	
8280	OAK	6.5	
8281	OAK	6	
8282	OAK	6.5	
8283	OAK	9	
8284	OAK	11.5	
8285	OAK	8	
8286	OAK	10	
8287	CEDAR ELM	8	
8288	OAK	6	
8299	CEDAR ELM	6.5	
8302	OAK	9	
8303	OAK	17.5	
8304	OAK	10	
8307	OAK	14	
8308	OAK	8.5	
8312	OAK	8.5	
8313	OAK	6.5	
8314	OAK	6	
8315	OAK	6	
8317	OAK	6	
8319	OAK	11.5	
8320	OAK	8	
8322	CEDAR ELM	6	
8323	CEDAR ELM	9	
8324	CEDAR ELM	10	
8326	CEDAR ELM	6	
8347	OAK	7	
8380	OAK	8	
8381	OAK	7.5	
8382	OAK	6	
8384	OAK	10	
8385	OAK	6	
8388	OAK	7	
8389	OAK	7	
8390	OAK	12	
8394	OAK	6	
8395	OAK	10	
8396	OAK	8	
8418	OAK	7	
8420	CEDAR ELM	6.5	
8428	OAK	9.5	
8429	OAK	10	
8430	OAK	6.5	
8431	OAK	6	
8432	OAK	6	
8433	OAK	7	
8434	OAK	8	
8436	OAK	6	
8438	OAK	16.5	
8439	OAK	7	
8440	OAK	6	
8443	OAK	6	
8444	OAK	6	
8446	OAK	6	
8447	OAK	6	
8448	CEDAR ELM	12	
8460	CEDAR ELM	7	
8461	OAK	6.5	
8462	OAK	6	
8463	OAK	9	
8464	OAK	6	
8465	OAK	17	
8467	CEDAR ELM	6	
8468	CEDAR ELM	7	
8469	OAK	10	
8470	OAK	6	
8471	OAK	6	
8472	OAK	9	
8473	OAK	8	
8474	OAK	6	
8475	OAK	6	
8476	OAK	7	
8477	OAK	6	
8478	OAK	6	
8479	OAK	8.5	
8480	OAK	14	
8481	OAK	6	
8499	CEDAR ELM	6	
8500	OAK	6	
14501	ASHE JUNIPER	10	
14502	OAK	6	
14505	OAK	20.5	
14507	OAK	10	
14508	OAK	12	
14510	OAK	12	
14511	OAK	20.5	
14514	OAK	18	
14515	OAK	6	
14516	OAK	11.5	
14517	OAK	9	
14518	OAK	9	
14519	OAK	13	
14520	OAK	16	
14521	OAK	14.5	
14523	CEDAR ELM	6	
14526	OAK	6	
14527	OAK	6	
14531	OAK	11	
14532	OAK	6.5	
14533	OAK	11	
14534	OAK	12	
14535	OAK	14	
14536	OAK	6	
14538	OAK	6	
14539	OAK	6	
14547	CEDAR ELM	8	
14556	OAK	9	
14558	ASHE JUNIPER	10.5	
14559	ASHE JUNIPER	10	
14560	OAK	16.5	
14561	OAK	16.5	
14562	OAK	9	
14563	OAK	6	
14564	CEDAR ELM	6	
14566	OAK	10.5	
14580	CEDAR ELM	6	
14582	CEDAR ELM	11	
14589	CEDAR ELM	6	
14591	CEDAR ELM	6	
14592	CEDAR ELM	6.5	
14594	OAK	12	
14595	OAK	6	
18001	OAK	8.5	
18002	OAK	6	
18003	OAK	8	
18004	OAK	6	
18006	OAK	6	
18007	OAK	7	
18008	OAK	10	
18009	OAK	9	
18016	OAK	6	
18018	OAK	7	
18022	OAK	6	
18023	OAK	6	
18031	OAK	6	
18035	CEDAR ELM	7	
18036	OAK	8.5	
18039	OAK	6	
18040	OAK	6	
18041	OAK	6	
18042	OAK	7	
18043	OAK	6	
18045	OAK	6	
18046	OAK	6	
18047	OAK	10	
18051	OAK	8	
18057	OAK	7.5	
18058	OAK	7.5	
18060	OAK	6	
18061	OAK	10	
18062	OAK	8	
18066	OAK	10	
18075	CEDAR ELM	6	
18076	OAK	10	
18077	CEDAR ELM	6	
18079	CEDAR ELM	6	
18084	OAK	8	
18085	OAK	9.5	
18088	CEDAR ELM	6	
18091	OAK	10.5	
18096	OAK	6	
18097	OAK	6	
	Total:	11035	

CITY OF SAN ANTONIO
DEVELOPMENT SERVICES DEPARTMENT
P.O.BOX 839966 I SAN ANTONIO TEXAS 78283-3966
DEVELOPMENT SERVICES
TRE-APP-APP25-38800262
TREE PRESERVATION PERMIT
APPROVED FOR ONLY TREE REMOVAL
MUST PASS PRE-CONSTRUCTION AND FENCING INSPECTION PRIOR TO ANY SITE WORK
Charles g. Johnson
2/12/2026 10:01 AM
AMENDMENT #1

MITIGATION CALCULATIONS

SIGNIFICANT

LARGE SPECIES

TOTAL LARGE SPECIES SIGNIFICANT INCHES	= 3,591" PRESERVED + 11,035" REMOVED = 14,626"
INCHES REQUIRED TO BE SAVED	= 35% REQ. PRESERVATION x 14,626" = 5,119.1"
PERCENTAGE PRESERVED	= 3,591" PRESERVED / 14,626" TOTAL = 24.55%

SMALL SPECIES

TOTAL SIGNIFICANT INCHES	= 364" PRESERVED + 681" REMOVED = 1,045"
INCHES REQUIRED TO BE SAVED	= 35% REQ. PRESERVATION x 1,045" = 365.75"
PERCENTAGE PRESERVED	= 364" PRESERVED / 1,045" TOTAL = 34.83%
TOTAL SIGNIFICANT MITIGATION INCHES REQUIRED	= 5,119.1" REQUIRED + 365.75" REQUIRED – 3,591" PRESERVED – 364" PRESERVED = 1,529.85" REQUIRED

HERITAGE

TOTAL HERITAGE INCHES	= 429 PRESERVED + 84.5" REMOVED = 513.5"
REQUIRED HERITAGE PRESERVATION	= 513.5" X 100% = 513.5"
PERCENTAGE PRESERVED	= 429" PRESERVED / 513.5" TOTAL = 83.5%
TOTAL HERITAGE MITIGATION INCHES REQUIRED	= 84.5" REMOVED HERITAGE * 3:1 = 253.5" HERITAGE REQUIRED

MITIGATION

TOTAL MITIGATION REQUIRED	= 253.5" HERITAGE + 1,529.85" REQUIRED = 1,783.35" REQUIRED
INCHES FROM PLANTING	= 1,806 LOT PLANTING (3 ~ 2" TREE PER EACH LOT (*602 LOTS) – 2 ~ 1.5" TREE REQ) = 1,806"
TOTAL MITIGATION	= 1,806" PLANTING – 1,783.35" REQUIRED = 22.65" EXCESS

*602 LOTS INCLUDES LOTS SPLIT BETWEEN TWO TREE PLANS

LOTS WITH AN (*) ALONG EASTERN BOUNDARY ARE INCLUDED IN LADERA SOUTH TREE STAND DELINEATION PLAN PLANTING CALCULATIONS AND EXCLUDED FROM MILLBROOK-WEST MASTER TREE PLAN PLANTING CALCULATIONS

PROPOSED TREE CANOPY

SINGLE-FAMILY:

TOTAL PROJECT AREA = 98.10 ACRES

REQUIRED TREE CANOPY = 38% X 98.10 = 37.278 ACRES

EXISTING TREE CANOPY PRESERVED = TREE CANOPY PER EXISTING TREES = 464 TREES

- PRESERVED TREE CANOPY PER MINIMUM PRESERVATION REQUIREMENTS

(MEDIUM-LARGE SHADE) = 406 TREES X 875 SQUARE FEET OF CANOPY PER TREE = 355,250 SF = 8.16 ACRES

(SMALL SHADE) = 58 TREES X 275 SQUARE FEET OF CANOPY PER TREE = 15,950 SF = 0.37 ACRES

TREE CANOPY PER PLANTED TREE = 875 SQUARE FEET X 90% = 787.5 SQUARE FEET OF CANOPY PER TREE

PROPOSED TREE CANOPY PLANTED = 1,806 TREES X 787.5 SQUARE FEET OF SHADE/TREE = 1,422,225 SF = 32.65 ACRES
(602 LOTS X 3 TREES PER LOT PLANTING = 1,806 TREES)

PRESERVED CANOPY + PROPOSED CANOPY = 8.16 + 0.37 + 32.6 = 41.18 ACRES

PROPOSED TREE CANOPY COVERAGE = 41.18/98.10 ACRES = 41.98% (38% REQUIRED)

MITIGATION SUMMARY

3 – 2" MEDIUM – LARGE SHADE (875 SQ FT) TREES SHALL BE PLANTED ON EACH RESIDENTIAL LOT.

ALL LOTS SPLIT BETWEEN TWO TREE PLANS WILL HAVE THE GREATEST REQUIREMENT PLANTED

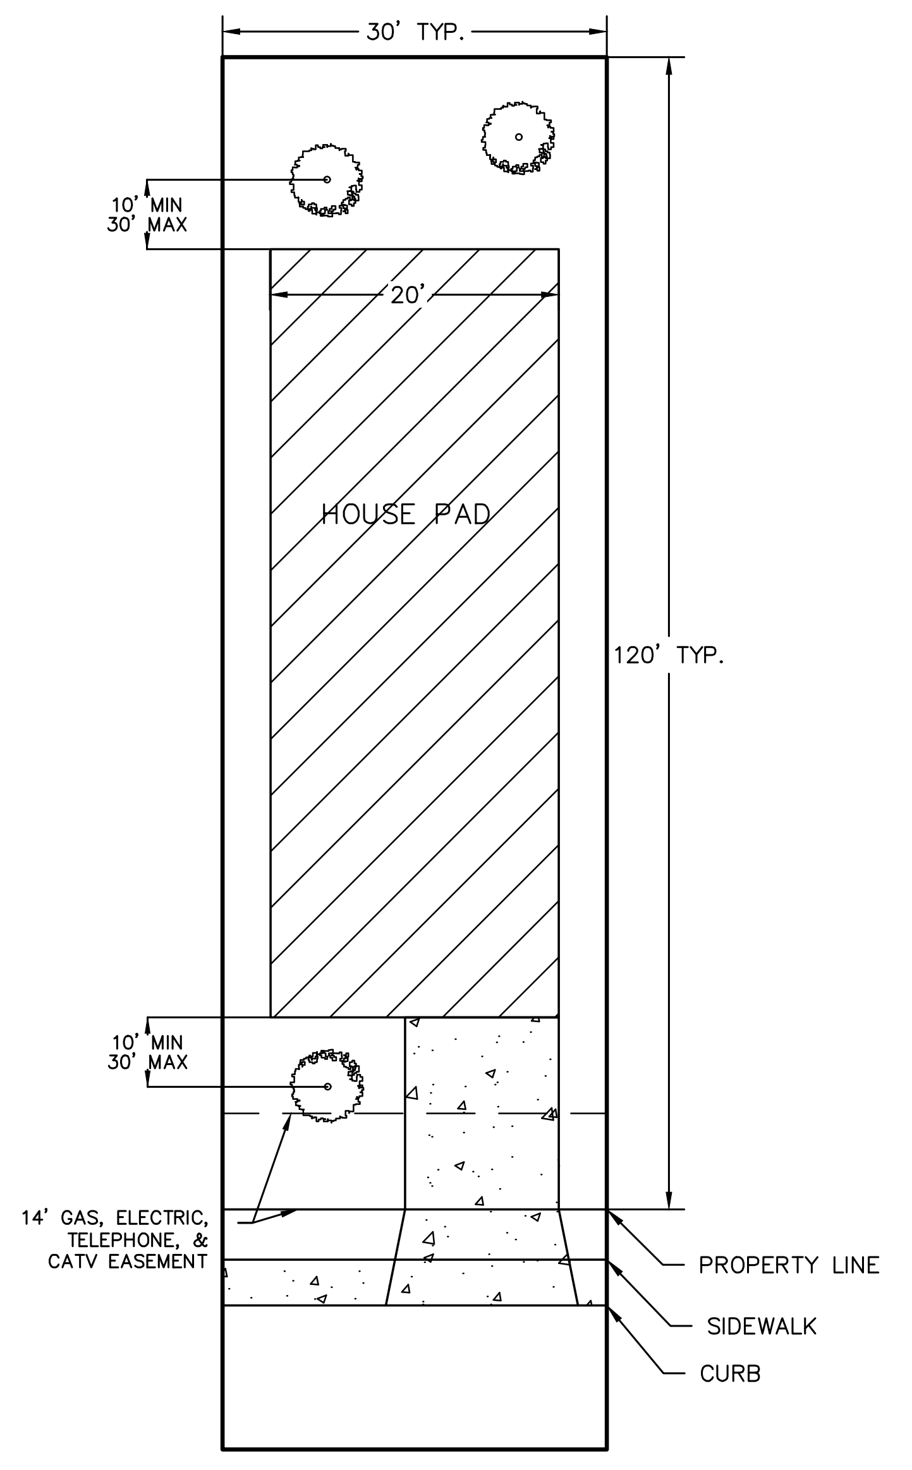

TYPICAL TREE PLANTING

SCALE: NOT-TO-SCALE

TREE PLANTING SOIL REQUIREMENT NOTE:

1. PER 35-523(M)(7): ALL TREE PLANTING SUBJECT TO SECTION 35-523(M) SHALL BE REQUIRED TO BE PLANTED IN SOIL THAT IS SUITABLE FOR ESTABLISHING AND SUSTAINS THE PLANTINGS. IN ADDITION TO CONTAINING SUITABLE SOIL PARTICLES SIZE AND DEPTH OF SOIL ZONE, THE SOIL MUST CONTAIN SUFFICIENT ORGANIC MATTER AND NUTRIENTS. TESTING AND CONFIRMATION BY A LANDSCAPE ARCHITECT, OR A TEXAS LICENSED SOIL TESTING FIRM SHALL BE COMPLETED TO ENSURE THE SOILS ARE SUITABLE. IN LIEU OF CONFIRMATION BY A LANDSCAPE ARCHITECT, OR TEXAS LICENSED SOIL TESTING FIRM, SOIL MAY BE AMENDED WITH COMPOST BY ADDING THREE (3) INCHES OF COMPOST BLENDED INTO EVERYONE (1) FOOT OF SOIL. FOR COMPLETE SOIL REPLACEMENT, SUCH AS TREE PLANTINGS, AN AMOUNT OF TWENTY-FIVE (25) PERCENT COMPOST MAY BE ADDED TO SEVENTY-FIVE (75) PERCENT NATIVE SOIL.

TREE PRESERVATION NOTES:

1. ALL EXISTING TREES DENOTED ON THIS PLAN TO BE PRESERVED AS SHOWN AND PROTECTED AT THE ROOT PROTECTED ZONE (RPZ). THE RPZ SHALL BE DETERMINED BY TREE SIZE (RECOMMENDED 1' RADIUS FROM TRUNK FOR EVERY 1" DIAMETER OF TRUNK AT 4.5' FROM GROUND) WITH A MINIMUM 5' DIAMETER FROM THE TRUNK.
2. A (CHAIN LINK OR ORANGE MESH FENCE) BARRIER AROUND THE RPZ SHALL BE ERECTED AND MAINTAINED UNTIL CONSTRUCTION IS COMPLETED.
3. RPZ SHALL BE SUSTAINED IN A NATURAL STATE AND SHALL BE FREE FROM VEHICULAR OR MECHANICAL TRAFFIC; NO FILL, EQUIPMENT, LIQUIDS, OR CONSTRUCTION DEBRIS SHALL BE PLACED INSIDE THE PROTECTIVE ZONE.
4. THE RPZ SHALL BE COVERED WITH MULCH TO REDUCE MOISTURE STRESS.
5. ANY DAMAGE DONE TO EXISTING TREE CROWNS OR ROOT SYSTEMS SHALL BE REPAIRED IMMEDIATELY. ALL WOUNDS TO TREES WILL BE PAINTED WITH PRUNING PAINT WITHIN 30 MINUTES AFTER DAMAGE. ROOTS EXPOSED DURING CONSTRUCTION OPERATIONS WILL BE CUT CLEANLY.
6. THE PROPOSED FINISHED GRADE AND ELEVATION OF LAND WITHIN THE ROOT PROTECTION ZONE OF ANY TREES TO BE PRESERVED SHALL NOT BE RAISED OR LOWERED MORE THAN 3". WELLING AND RETAINING METHODS ARE ALLOWED OUTSIDE THE RPZ.
7. THE RPZ SHALL REMAIN PERVIOUS, I.E. GROUNDCOVER OR TURF AT COMPLETION OF LANDSCAPE DESIGN.
8. ALL BROKEN BRANCHES AND EXPOSED ROOTS TWO (2) INCHES IN DIAMETER OR GREATER OF SIGNIFICANT, HERITAGE, OR MITIGATION TREES SHALL BE CUT CLEANLY AND IN ACCORDANCE WITH ANSI-300 STANDARDS. IN THE CASE OF OAK SPECIES, IN ORDER TO PREVENT INFECTION BY OAK WILT SPORES, WOUNDS MUST BE PAINTED WITH AN ACCEPTABLE WOUND DRESSING WITHIN THIRTY (30) MINUTES.

GENERAL NOTES:

1. 2023 TREE ORDINANCE WITH TREE SURVEY – SIGNIFICANT TREES WITHIN EASEMENTS ARE UNPROTECTED, WITH THE EXCEPTION OF TREES WITHIN THE 100-YR FEMA FLOODPLAIN AND 30 FT FLOODPLAIN BUFFER. ALL SIGNIFICANT TREES WITHIN THE FLOODPLAIN AND BUFFER ARE PROTECTED.
2. 2023 TREE ORDINANCE WITH TREE SURVEY – 100% HERITAGE TREES WITHIN EASEMENT ARE PROTECTED AND SHALL BE MITIGATED AT 3:1 RATIO.
3. TREES SHOWN ARE THOSE FOUND BY FIELD SURVEYS DATED 12/11/2024.
4. TREES LOCATED OUTSIDE THE LIMITS OF THE TREE SURVEY WILL REMAIN UNDISTURBED.
5. TREES WITH A MINIMUM DIAMETER OF 2.0" AND 875 SQUARE FEET OF SHADE AREA ARE TO BE PLANTED.

NO.	REVISION	DATE
1.	REVISED TREE SAVE	02/02/25

PAPE-DAWSON
2000 NW LOOP 410 I SAN ANTONIO, TX 78213 I 210.375.9000
TEXAS ENGINEERING FIRM #470 I TEXAS SURVEYING FIRM #10028800

MILLBROOK-WEST MASTER TREE PLAN

BEXAR COUNTY, TEXAS

TREE PRESERVATION PLAN

PLAT NO. ____
JOB NO. 6445-16
DATE FEBRUARY 2026
DESIGNER JB
CHECKED ____ DRAWN AL
SHEET 8 OF 11

PROTECTED TREES TO BE REMOVED

PROTECTED SMALL SPECIES TREES TO BE REMOVED

PROTECTED TREES TO BE REMOVED (SMALL SPECIES)			
POINT#	SPECIES	DBH(IN)	MT DIMS
1109	PERS	5.5	
1176	PERS	5	
1177	PERS	7	
1204	PERS	6.5	
1236	PERS	6	
1239	PERS	7	
1240	PERS	6.5	
1268	PERS	7	
1269	PERS	8	
1271	PERS	7	
1272	PERS	10	
1273	PERS	6.5	
1276	PERS	5	
1502	TX MTN LAUREL	6	
1536	TX MTN LAUREL	5	
1537	PERS	5	
1560	PERS	5.5	
1601	PERS	6.5	
1602	PERS	5	
3173	PERS	5	
3206	CONDALIA	8.5	
3302	PERS	5	
3304	PERS	5	
3392	PERS	5	
4632	PERS	6	
4656	CONDALIA	5.5	
4659	TX MTN LAUREL	6.5	
4667	PERS	5.5	
4708	PERS	8	
4783	PERS	5	
4784	PERS	5	
5383	CONDALIA	5	
5401	PERS	5	
5501	PERS	5.5	
5555	PERS	5	
5560	TX MTN LAUREL	6	
5564	TX MTN LAUREL	5	
5567	TX MTN LAUREL	6.5	
5570	PERS	5	
5726	CONDALIA	5	
5741	TX MTN LAUREL	6	
5770	TX MTN LAUREL	5.5	
5789	PERS	7.5	
5790	PERS	7	
5791	PERS	5	
5792	PERS	6	
5799	CONDALIA	7	
5800	PERS	5.5	
5808	PERS	5.5	
5816	PERS	5	
5823	PERS	5	
5826	TX MTN LAUREL	7	
5858	PERS	5	
5862	TX MTN LAUREL	5	
5889	TX MTN LAUREL	5	
5892	PERS	5.5	
5903	TX MTN LAUREL	6.5	
5936	PERS	5	
5937	TX MTN LAUREL	5.5	
5945	PERS	5	
5959	TX MTN LAUREL	5	
6008	TX MTN LAUREL	6.5	
6012	TX MTN LAUREL	7.5	
6014	PERS	5	
6020	TX MTN LAUREL	5	
6021	CONDALIA	10.5	
6022	TX MTN LAUREL	5	
6030	PERS	5.5	
6090	PERS	7.5	
6618	PERS	5	
6620	CONDALIA	6	
6629	PERS	5.5	
6680	PERS	5	
7093	PERS	5	
7159	PERS	5	
7205	PERS	5	
7229	PERS	5	
7233	PERS	5	
7287	PERS	5.5	
7289	PERS	5	
7292	PERS	5.5	
7294	PERS	7	
7295	TX MTN LAUREL	5.5	
7297	PERS	6	
7302	TX MTN LAUREL	9	
7303	PERS	6.5	
7312	PERS	7	
7367	TX MTN LAUREL	6	
8045	TX MTN LAUREL	6.5	
8047	PERS	5	
8165	PERS	5	
8183	PERS	5	
8184	CONDALIA	5.5	
8196	CONDALIA	5.5	
8208	PERS	5	
8216	PERS	5	
8229	CONDALIA	5	
8240	PERS	5.5	
8242	PERS	5	
8252	PERS	5	
8262	PERS	5.5	
8274	PERS	5	
8437	CONDALIA	5.5	
8441	PERS	5	
8442	PERS	5.5	
8466	PERS	5	
8493	CONDALIA	5.5	
8494	TX MTN LAUREL	5	
8495	CONDALIA	5	
8496	CONDALIA	6	
8497	TX MTN LAUREL	5	
8498	PERS	6	
8501	PERS	5	
14509	TX MTN LAUREL	6.5	
14503	PERS	7	
18050	CONDALIA	6	
18056	CONDALIA	5	
18100	TX MTN LAUREL	5	
	Total:	**681**	

PROTECTED HERITAGE TREES (24" OR LARGER) TO BE REMOVED

HERITAGE TREES TO BE REMOVED			
POINT#	SPECIES	DBH(IN)	MT DIMS
11002	OAK	31	
14506	OAK	28.5	
14584	OAK	25	
	Total:	**84.5**	

PROTECTED TREES TO REMAIN

PROTECTED LARGE SPECIES TREES TO REMAIN

PROTECTED TREE TO BE SAVED (LARGE SPECIES)			
POINT #	SPECIES	DBH(IN)	MT DIMS
1504	OAK	8.5	
3135	CEDAR ELM	9	
3136	CEDAR ELM	12	
3139	OAK	6.5	
3140	OAK	6	
3141	OAK	6.5	
3142	CEDAR ELM	10	
3143	OAK	6	
3144	OAK	8.5	
3145	OAK	13	
3146	OAK	8.5	
3147	OAK	8	
3148	OAK	12	
3149	OAK	12	
3150	OAK	17	
3151	OAK	11.5	
3152	CEDAR ELM	8	
3354	OAK	10	
3355	CEDAR ELM	7.5	
3356	OAK	8	
3357	OAK	7	
3359	OAK	7	
3360	OAK	7.5	
3361	CEDAR ELM	6.5	
3362	OAK	6.5	
3363	OAK	8.5	
3364	OAK	8.5	
3365	OAK	8.5	
3366	OAK	9	
3367	OAK	11.5	
3368	OAK	9	
3369	OAK	6.5	
3370	OAK	8.5	
3371	OAK	9	
3372	OAK	8	
3373	OAK	7.5	
3374	OAK	6.5	
3375	OAK	6.5	
3376	OAK	8.5	
3377	OAK	8	
3378	OAK	8.5	
3379	OAK	6.5	
3380	OAK	7.5	
3381	OAK	6.5	
3382	OAK	8.5	
3383	OAK	9.5	
3384	OAK	7	
3385	OAK	7.5	
3386	OAK	6	
3387	OAK	8.5	
3388	CEDAR ELM	7	
3389	OAK	9	
3390	OAK	6.5	
3391	OAK	11	
3433	CEDAR ELM	11.5	
3443	CEDAR ELM	7	
3444	OAK	15	
3445	OAK	14.5	
3446	CEDAR ELM	6.5	
3447	OAK	9	
3448	CEDAR ELM	6.5	
3449	CEDAR ELM	7	
3450	CEDAR ELM	6	
3451	OAK	9.5	
3452	OAK	8.5	
3453	CEDAR ELM	6	
3454	CEDAR ELM	6.5	
3455	CEDAR ELM	6	
3456	CEDAR ELM	6.5	
3461	CEDAR ELM	10	
3462	CEDAR ELM	6	
3464	OAK	23	
3465	OAK	12.5	
3466	OAK	11	
3467	OAK	13	
3468	OAK	12	
3469	OAK	15	
3470	CEDAR ELM	9	
3472	OAK	6.5	
3477	CEDAR ELM	12.5	
3479	CEDAR ELM	6.5	
3490	CEDAR ELM	7	
3491	CEDAR ELM	8.5	
3492	CEDAR ELM	8.5	
3493	CEDAR ELM	7.5	
3494	CEDAR ELM	6	
3495	OAK	6.5	
3496	CEDAR ELM	6	
3497	OAK	11.5	
3498	OAK	12	
3499	OAK	12	
3500	CEDAR ELM	6	
3501	CEDAR ELM	6	
4501	OAK	7.5	
4502	OAK	17	
4503	CEDAR ELM	14.5	
4504	CEDAR ELM	9.5	
4505	CEDAR ELM	8.5	
4506	CEDAR ELM	6.5	
4507	OAK	8.5	
4508	CEDAR ELM	7	
4509	OAK	19.5	
4510	CEDAR ELM	6	
4511	OAK	8	
4512	CEDAR ELM	6.5	
4514	CEDAR ELM	6	
4515	CEDAR ELM	8	
4516	CEDAR ELM	8	
4517	CEDAR ELM	8	
4518	CEDAR ELM	6	
4519	CEDAR ELM	7	
4520	CEDAR ELM	6	
4521	CEDAR ELM	11	
4522	OAK	9	
4523	OAK	10	
4524	CEDAR ELM	7	
4525	CEDAR ELM	6.5	
4526	CEDAR ELM	6.5	
4527	OAK	8	
4528	OAK	8	
4529	CEDAR ELM	7	
4530	OAK	12	
4531	OAK	13	
4532	CEDAR ELM	9	
4533	OAK	8	
4534	OAK	6.5	
4535	OAK	6.5	
4536	CEDAR ELM	6	
4689	OAK	9	
4690	OAK	8	
4691	OAK	10	
4692	OAK	13.5	
4693	OAK	8.5	
4694	CEDAR ELM	7	
4695	OAK	13	
4696	OAK	14	
4697	OAK	11	
4698	OAK	10	
4699	CEDAR ELM	8	
4700	CEDAR ELM	9	
4729	OAK	12	
4730	OAK	15	
4731	OAK	11.5	
4732	OAK	6	
4733	OAK	6	
4734	OAK	6	
4735	OAK	6	
4736	OAK	6.5	
4737	OAK	6	
4738	OAK	6	
4739	OAK	8.5	
4740	CEDAR ELM	11	
4742	OAK	9	
4743	OAK	10.5	
4744	OAK	7.5	
4747	OAK	7.5	
4748	OAK	11.5	
4749	OAK	10	
4750	OAK	6.5	
4751	OAK	6	
4752	CEDAR ELM	8.5	
4753	OAK	7	
4757	OAK	13	
4759	OAK	10	
4760	OAK	6	
4761	OAK	15	
4762	OAK	6	
4763	OAK	10	
4764	CEDAR ELM	9	
4765	CEDAR ELM	9	
5345	CEDAR ELM	7	
5352	CEDAR ELM	6	
5353	CEDAR ELM	7	
5601	CEDAR ELM	7.5	
5602	CEDAR ELM	7.5	
5603	CEDAR ELM	6.5	
5604	CEDAR ELM	8	
5605	OAK	6	
5606	OAK	7	
5609	OAK	7	
5610	CEDAR ELM	6	
5611	CEDAR ELM	6	
5613	CEDAR ELM	7	
5614	CEDAR ELM	8.5	
5615	CEDAR ELM	13	
5617	OAK	9	
5618	CEDAR ELM	6	
5619	CEDAR ELM	6.5	
5622	OAK	8.5	
5623	CEDAR ELM	6	
5624	OAK	7.5	
5625	OAK	6	
5628	CEDAR ELM	8	
5629	OAK	10	
5630	CEDAR ELM	10.5	
5632	OAK	7.5	
5634	OAK	8	
5637	OAK	16.5	
5638	OAK	10.5	
5639	OAK	17	
5640	OAK	6	
5642	OAK	12.5	
5643	OAK	6.5	
5644	OAK	7.5	
5648	OAK	6	
5649	OAK	7.5	
5650	CEDAR ELM	6.5	
5651	CEDAR ELM	6	
5652	CEDAR ELM	8	
5656	CEDAR ELM	10.5	
5657	OAK	6	
5658	OAK	7.5	
5659	CEDAR ELM	9	
5660	CEDAR ELM	7.5	
5661	OAK	9.5	
5662	OAK	8	
5663	CEDAR ELM	6	
5664	CEDAR ELM	8.5	
5668	OAK	7	
5669	OAK	6.5	
5665	OAK	9	
5666	OAK	6	
5674	CEDAR ELM	6.5	
5675	OAK	7	
5676	CEDAR ELM	9	
5677	OAK	11.5	
5678	OAK	7	
5679	CEDAR ELM	7.5	
5680	OAK	11	
5682	OAK	9	
5683	CEDAR ELM	8	
5684	OAK	18	
5689	CEDAR ELM	6	
5699	OAK	7.5	
5762	OAK	7.5	
5967	OAK	8.5	
5968	OAK	9	
5970	OAK	8.5	
5971	OAK	11	
5972	CEDAR ELM	14.5	
5973	OAK	13.5	
5974	CEDAR ELM	6	
5975	CEDAR ELM	6.5	
5978	CEDAR ELM	6	
5979	OAK	20	
5980	CEDAR ELM	12.5	
5981	CEDAR ELM	12.5	
5982	CEDAR ELM	6.5	
5983	OAK	16	
5984	CEDAR ELM	10	
5985	CEDAR ELM	7.5	
5986	OAK	15	
5988	CEDAR ELM	8	
5992	CEDAR ELM	10	
5996	OAK	6	
5998	CEDAR ELM	9.5	
5999	CEDAR ELM	8	
6000	CEDAR ELM	7	
6959	CEDAR ELM	10	
6961	CEDAR ELM	9.5	
6985	OAK	7	
6986	OAK	6	
6987	OAK	7	
7028	CEDAR ELM	8	
7029	CEDAR ELM	8	
7030	CEDAR ELM	8.5	
7031	CEDAR ELM	9	
7051	OAK	11	
7052	OAK	10	
7053	OAK	13	
7054	OAK	7	
7245	OAK	7.5	
7246	OAK	10.5	
7247	OAK	12.5	
7248	OAK	14	
7249	OAK	12.5	
7250	OAK	10.5	
7251	OAK	7	
7252	OAK	8	
7254	OAK	13	
7255	OAK	11	
7256	OAK	9	
7257	OAK	11.5	
7258	OAK	6	
7325	OAK	9	
7326	CEDAR ELM	9	
7327	OAK	15	
7328	OAK	11	
7329	CEDAR ELM	12	
7331	CEDAR ELM	11	
7360	CEDAR ELM	16	
7362	CEDAR ELM	10	
7364	CEDAR ELM	6	
7366	CEDAR ELM	6.5	
7371	CEDAR ELM	13	
7379	CEDAR ELM	12.5	
7380	CEDAR ELM	6.5	
7381	OAK	15	
7383	CEDAR ELM	6	
7384	CEDAR ELM	11	
7385	CEDAR ELM	11	
7386	CEDAR ELM	6.5	
7387	CEDAR ELM	8	
7388	CEDAR ELM	7	
7389	OAK	15	
7390	CEDAR ELM	19	12X8X6
7391	CEDAR ELM	12	
7392	CEDAR ELM	11.5	
7393	CEDAR ELM	9	
7394	CEDAR ELM	11.5	
7396	CEDAR ELM	10	
7397	OAK	11	
7398	CEDAR ELM	6	
7400	CEDAR ELM	14.5	
7401	OAK	14	
7402	CEDAR ELM	6	
7403	OAK	15	
7404	OAK	17	
7405	CEDAR ELM	7	
7406	OAK	17.5	
7407	OAK	20.5	
7408	CEDAR ELM	13.5	
7409	CEDAR ELM	8.5	
7410	CEDAR ELM	9	
7411	CEDAR ELM	13.5	
7412	CEDAR ELM	6	
7413	CEDAR ELM	8	
7414	CEDAR ELM	13	
7415	CEDAR ELM	10	
7416	OAK	16	
7417	CEDAR ELM	7.5	
7418	OAK	15	
7420	OAK	13.5	
7421	OAK	13	
7423	CEDAR ELM	14.5	
7424	OAK	16	
7425	OAK	17	
7426	CEDAR ELM	11.5	
7428	CEDAR ELM	11	
7429	CEDAR ELM	9	
7430	CEDAR ELM	9	
7432	CEDAR ELM	7	
7433	CEDAR ELM	6	
7434	CEDAR ELM	9.5	
7436	CEDAR ELM	8	
7438	OAK	6	
7439	OAK	6	
7440	OAK	7	
7441	CEDAR ELM	8	
7442	CEDAR ELM	11.5	
7450	OAK	6	
7451	OAK	6	
7458	OAK	8	
7459	OAK	8.5	
7460	OAK	6	
7461	OAK	7	
7462	CEDAR ELM	8.5	
7463	OAK	11	
7464	CEDAR ELM	6.5	
7465	CEDAR ELM	8	
7466	CEDAR ELM	6	
7468	OAK	6	
7470	OAK	7	
7471	CEDAR ELM	7	
7472	CEDAR ELM	8	
7473	CEDAR ELM	6.5	
7474	CEDAR ELM	7.5	
7475	CEDAR ELM	6	
7484	CEDAR ELM	7	
7485	OAK	7.5	
7486	OAK	7	
7487	OAK	8.5	
7488	OAK	8.5	
7489	OAK	9	
7490	CEDAR ELM	6	
7491	OAK	8	
7492	CEDAR ELM	7	
7493	OAK	7	
7494	CEDAR ELM	8	
7495	CEDAR ELM	9	
7496	OAK	8	
7497	OAK	9	
7498	OAK	7	
7499	OAK	8	
7744	OAK	8	
7747	OAK	11.5	
7748	OAK	10	
7749	OAK	11	
11016	OAK	23	
14597	OAK	6	
14598	CEDAR ELM	10	
14599	OAK	11.5	
14600	OAK	12	
	Total:	**3591**	

PROTECTED SMALL SPECIES TREES TO REMAIN

PROTECTED TREE TO BE SAVED (SMALL SPECIES)			
POINT #	SPECIES	DBH(IN)	MT DIMS
3358	PERS	5	
5341	TX MTN LAUREL	5.5	
5342	TX MTN LAUREL	5	
5343	TX MTN LAUREL	5	
5346	PERS	5.5	
5351	TX MTN LAUREL	5	
5631	TX MTN LAUREL	5	
5635	TX MTN LAUREL	5.5	
5654	TX MTN LAUREL	5.5	
5681	TX MTN LAUREL	5	
5761	PERS	5	
5763	CONDALIA	8	
5977	TX MTN LAUREL	5	
7332	TX MTN LAUREL	7.5	
7334	TX MTN LAUREL	5	
7335	TX MTN LAUREL	6	
7337	TX MTN LAUREL	8	
7340	TX MTN LAUREL	11.5	
7342	TX MTN LAUREL	5	
7344	PERS	6	
7345	PERS	6	
7347	PERS	5	
7348	PERS	6	
7349	PERS	5	
7350	TX MTN LAUREL	6	
7351	TX MTN LAUREL	6	
7352	TX MTN LAUREL	7.5	
7353	PERS	6	
7354	TX MTN LAUREL	5	
7356	TX MTN LAUREL	6	
7357	TX MTN LAUREL	5	
7358	PERS	5.5	
7359	PERS	6	
7361	PERS	5	
7363	PERS	5	
7365	TX MTN LAUREL	8	
7368	TX MTN LAUREL	8	
7370	TX MTN LAUREL	6	
7372	TX MTN LAUREL	6	
7373	TX MTN LAUREL	5	
7374	TX MTN LAUREL	10.5	
7375	TX MTN LAUREL	7.5	
7376	PERS	9.5	
7377	PERS	6.5	
7378	TX MTN LAUREL	10	
7382	TX MTN LAUREL	7	
7395	TX MTN LAUREL	5.5	
7419	TX MTN LAUREL	8.5	
7422	TX MTN LAUREL	9	
7435	CONDALIA	7	
7437	TX MTN LAUREL	6	
7443	TX MTN LAUREL	5.5	
7444	TX MTN LAUREL	7.5	
7453	CONDALIA	6	
7467	TX MTN LAUREL	5	
7469	TX MTN LAUREL	5.5	
7500	TX MTN LAUREL	5.5	
18033	PERS	5	
	Total:	**364**	

PROTECTED HERITAGE (24" OR LARGER) TREES TO REMAIN

PROTECTED HERITAGE TO BE SAVED			
POINT #	SPECIES	DBH(IN)	MT DIMS
5339	OAK	36	
5993	OAK	24.5	
6960	OAK	29.5	
7259	OAK	32.5	
11004	OAK	32.5	
11005	OAK	31.5	
11006	OAK	47	
11007	OAK	39.5	
11010	OAK	25.5	
11011	OAK	40	
11012	OAK	31.5	
11013	OAK	34	
11014	OAK	25	
	Total:	**429**	

UNPROTECTED TREES TO BE REMOVED

UNPROTECTED TREES TO BE REMOVED			
POINT#	SPECIES	DBH(IN)	MT DIMS
1029	OAK	8.5	
1030	OAK	12	
1031	OAK	13	
1032	OAK	11	
1035	OAK	8.5	
1036	OAK	11.5	
1038	OAK	11	
1046	OAK	8	
1047	OAK	8	
1048	OAK	10.5	
1055	OAK	11.5	
1056	OAK	12	
1072	CEDAR ELM	9.5	
1073	CEDAR ELM	6	
1074	OAK	6	
1075	CEDAR ELM	6	
1076	OAK	9.5	
1077	OAK	6	
1078	OAK	12.5	
1080	OAK	9.5	
1081	OAK	10	
1082	OAK	10.5	
1083	OAK	7.5	
1084	OAK	9	
1085	CEDAR ELM	13.5	
1086	CEDAR ELM	6	
1087	CEDAR ELM	8.5	
1088	OAK	14.5	
1093	OAK	10.5	
1097	OAK	8	
1121	OAK	13.5	
1122	OAK	21	
1125	OAK	11	
1126	OAK	10	
1128	OAK	10.5	
1129	OAK	14	
1130	OAK	14	
1131	CEDAR ELM	12	
1132	OAK	9	
1133	OAK	8.5	
1137	OAK	8.5	
1138	OAK	7	
1139	OAK	7	
1140	OAK	6.5	
1141	OAK	7	
1142	OAK	6	
1143	OAK	7.5	
1145	OAK	7.5	
1148	OAK	9.5	
1149	OAK	8.5	
1150	OAK	11	
1151	OAK	7.5	
1152	OAK	10.5	
1153	PERS	6.5	
1179	OAK	9	
1180	OAK	16	
1181	OAK	17.5	
1182	OAK	11	
1183	OAK	17	
1184	OAK	6	
1185	OAK	6.5	
1186	OAK	6	
1187	OAK	8.5	
1188	OAK	6	
1201	OAK	8	
1202	OAK	7.5	
1203	OAK	6	
1206	OAK	13.5	
1207	OAK	13	
1210	OAK	10	
1211	OAK	6.5	
1221	CEDAR ELM	6	
1242	OAK	9	
1244	OAK	7	
1285	OAK	11.5	
1286	OAK	10.5	
1289	OAK	11	
1290	OAK	11.5	
1291	OAK	9	
1292	OAK	9.5	
1296	OAK	10.5	
1297	OAK	8	
1298	OAK	10	
1299	OAK	9	
1300	OAK	7	
1301	OAK	11	
1302	OAK	14	
1507	OAK	7	
1508	OAK	12	
1509	OAK	9	
1511	CEDAR ELM	7	
1512	PERS	5	
1513	PERS	5	
1514	CEDAR ELM	9	
1516	CEDAR ELM	9.5	
1517	CEDAR ELM	7	
1518	CEDAR ELM	6	
1519	CEDAR ELM	6.5	
1520	CEDAR ELM	7	
1521	OAK	10	
1522	CEDAR ELM	7	
1523	OAK	12.5	
1524	OAK	7.5	
1525	OAK	7.5	
1526	OAK	9	
1527	CEDAR ELM	6	
1528	PERS	5	
1532	OAK	9	
1533	TX MTN LAUREL	5	
1534	OAK	10.5	
1535	CEDAR ELM	8	
1538	OAK	7	
1539	OAK	15.5	
1540	PERS	6	
1541	CEDAR ELM	9	
1543	TX MTN LAUREL	5	
1544	OAK	7.5	
1545	PERS	5	
1546	PERS	6	
1547	TX MTN LAUREL	5	
1548	PERS	5	
1549	TX MTN LAUREL	7	
1550	CEDAR ELM	9.5	
1564	OAK	7	
1565	OAK	11	
1566	OAK	11	
1567	OAK	6.5	
1568	OAK	12.5	
1569	CEDAR ELM	9	
1570	TX MTN LAUREL	5.5	
1571	PERS	5	
1572	OAK	11.5	
1573	CONDALIA	6.5	
1574	PERS	6	
1575	TX MTN LAUREL	5	
1576	OAK	7.5	
1577	OAK	10	
1578	OAK	9	
1579	CEDAR ELM	12.5	
1580	OAK	15	
1581	ASHE JUNIPER	13.5	
1582	OAK	7	
1583	CEDAR ELM	10.5	
1584	OAK	9	
1585	CEDAR ELM	8	
1586	OAK	10	
1587	OAK	9	
1588	CEDAR ELM	8	
1589	OAK	9	
1590	PERS	6	
1591	TX MTN LAUREL	6	
1592	OAK	9.5	
1593	CEDAR ELM	9	
1594	OAK	12	
1595	CEDAR ELM	10.5	
1596	CEDAR ELM	11	
1597	CEDAR ELM	7	
1598	OAK	9	
1599	PERS	5.5	
3002	OAK	12.5	
3003	OAK	19	
3004	CEDAR ELM	9	
3005	CEDAR ELM	12	
3006	CEDAR ELM	7	
3007	OAK	12.5	
3017	PERS	5	
3018	OAK	7	
3019	OAK	9.5	
3020	OAK	9	
3021	OAK	9	
3022	OAK	8	
3023	OAK	9.5	
3047	CEDAR ELM	9.5	
3065	OAK	8	
3069	OAK	22.5	
3070	OAK	10	
3076	CEDAR ELM	7.5	
3088	CEDAR ELM	8.5	
3089	CEDAR ELM	10	
3090	OAK	8.5	
3091	CEDAR ELM	8.5	
3112	CEDAR ELM	7	
3113	OAK	9	
3114	OAK	8	
3115	OAK	8	
3116	OAK	8.5	
3117	CEDAR ELM	9	
3119	OAK	8.5	
3120	CEDAR ELM	6	
3121	OAK	6.5	
3122	OAK	8.5	
3123	OAK	6	
3124	OAK	8	
3125	OAK	9	
3129	CEDAR ELM	10	
3137	OAK	8.5	
3138	OAK	8	
3153	OAK	9.5	
3154	OAK	8	
3155	OAK	9	
3156	CEDAR ELM	6.5	
3157	OAK	8.5	
3158	OAK	9	
3159	OAK	8	
3160	OAK	8.5	
3161	OAK	9	
3162	OAK	6	
3163	OAK	9.5	
3164	OAK	8	
3165	OAK	8	
3166	OAK	7.5	
3167	OAK	8	
3168	OAK	10	
3169	OAK	12	
3170	CEDAR ELM	7	
3174	PERS	5.5	
3175	PERS	10.5	
3177	CEDAR ELM	6	
3178	OAK	6	
3179	OAK	10	
3189	OAK	14.5	
3203	TX MTN LAUREL	5	
3210	OAK	13	
3211	OAK	9	
3212	OAK	9.5	
3215	OAK	7.5	
3221	OAK	7.5	
3222	OAK	14.5	
3223	CEDAR ELM	6.5	
3224	OAK	10	
3225	CEDAR ELM	9.5	
3227	OAK	17.5	
3228	OAK	13	
3260	OAK	9.5	
3261	OAK	8.5	
3262	PERS	6	
3263	OAK	7	
3264	CEDAR ELM	8.5	
3265	OAK	9.5	
3266	OAK	17.5	
3268	OAK	9	
3328	OAK	10	
3329	OAK	9.5	
3330	CEDAR ELM	11	
3331	PERS	5.5	
3332	OAK	10.5	
3333	CEDAR ELM	6.5	
3334	OAK	7.5	
3335	OAK	8	
3336	OAK	20	
3337	OAK	10.5	
3338	CEDAR ELM	6	
3346	CEDAR ELM	8	
3347	CEDAR ELM	6	
3351	CEDAR ELM	6.5	
3352	CEDAR ELM	7	
3397	OAK	7.5	
3398	OAK	6.5	
3399	OAK	8	
3400	OAK	12	
3401	OAK	6	
3402	OAK	8	
3403	CEDAR ELM	12	
3404	CEDAR ELM	8.5	
3406	OAK	6.5	
3407	OAK	7	
3423	OAK	9	
3425	OAK	12	
3426	CEDAR ELM	8.5	
3427	OAK	10	
3428	OAK	9	
3429	CEDAR ELM	7.5	
3430	OAK	9.5	
3431	OAK	8.5	
3432	OAK	10	
3434	OAK	9.5	
3435	OAK	9	
3436	OAK	8	
3437	OAK	8.5	
3438	OAK	9	
3439	CEDAR ELM	6.5	
3440	CEDAR ELM	6.5	
3441	OAK	7	
3442	OAK	7.5	
4542	OAK	15.5	
4543	OAK	8.5	
4544	CEDAR ELM	7	
4545	CEDAR ELM	12	
4546	PERS	5	
4547	CEDAR ELM	7	
4548	CEDAR ELM	10	
4549	OAK	8.5	
4554	CEDAR ELM	8.5	
4557	CEDAR ELM	6	
4560	OAK	12	
4561	OAK	12.5	
4562	OAK	6.5	
4563	OAK	8.5	
4564	OAK	13	
4565	OAK	12	
4566	OAK	11	
4567	CEDAR ELM	12	
4568	CEDAR ELM	8.5	
4569	CEDAR ELM	10	
4572	OAK	9	
4573	OAK	8.5	
4574	OAK	8	
4576	CEDAR ELM	8.5	
4577	CEDAR ELM	6.5	
4578	OAK	8.5	
4579	CEDAR ELM	6	
4580	CEDAR ELM	9.5	
4581	OAK	9	
4582	OAK	8	
4583	OAK	6.5	
4584	OAK	9	
4585	OAK	6.5	
4586	OAK	8	
4587	CEDAR ELM	6	
4588	OAK	7.5	
4589	OAK	6.5	
4590	CEDAR ELM	10	
4591	CEDAR ELM	6.5	
4592	OAK	7.5	
4593	OAK	7	
4594	CEDAR ELM	8	
4595	OAK	9	
4597	OAK	7.5	
4598	OAK	10	
4600	OAK	7	
4601	CEDAR ELM	11	
4602	CEDAR ELM	12	
4603	CEDAR ELM	7.5	
4604	CEDAR ELM	7.5	
4605	OAK	6.5	
4607	CEDAR ELM	6.5	
4608	PERS	5.5	
4609	OAK	8	
4611	OAK	9	
4618	OAK	6.5	
4619	CEDAR ELM	6.5	
4620	OAK	8	
4621	ASHE JUNIPER	11	
4622	CEDAR ELM	11	
4623	OAK	10	
4624	CEDAR ELM	12	
4625	CEDAR ELM	6	
4626	CEDAR ELM	6.5	
4627	TX MTN LAUREL	5.5	
4661	OAK	14.5	
4662	CEDAR ELM	8.5	
4663	CEDAR ELM	11.5	
4666	PERS	5.5	
4677	OAK	10	
4678	OAK	9.5	
4683	CEDAR ELM	12.5	
4684	PERS	6	
4685	CEDAR ELM	7.5	
4686	CEDAR ELM	9.5	
4702	OAK	6.5	
4703	OAK	8	
4707	CEDAR ELM	15	
4713	OAK	11	
4714	OAK	11	
4715	OAK	9	
4717	OAK	8	
4718	OAK	12.5	
4719	CEDAR ELM	6	
4720	OAK	8	
4721	CEDAR ELM	6	
4722	OAK	9	
4723	OAK	12	
4724	OAK	8	
4725	OAK	11	
4726	OAK	8	
4727	OAK	11	
4728	OAK	11	
4745	OAK	6.5	
4746	OAK	10	
4767	OAK	8.5	
4768	OAK	13.5	
4769	OAK	6	
4770	OAK	6.5	
4771	OAK	6	
4772	CEDAR ELM	12	
4774	OAK	8.5	
4777	OAK	7	
4778	OAK	8.5	
4779	OAK	9	
4780	OAK	7.5	
4781	OAK	6.5	
4782	OAK	12	
4785	OAK	9	
4786	OAK	8	
4787	OAK	11	
4788	OAK	6	
4789	OAK	8	
4790	OAK	8	
4792	OAK	8.5	
4793	OAK	6	
4794	OAK	7.5	
4795	OAK	6	
4800	OAK	6	
5368	CEDAR ELM	10	
5376	OAK	11	
5377	OAK	6	
5378	OAK	6	
5379	OAK	11	
5382	PERS	5	
5404	OAK	6.5	
5409	CEDAR ELM	11.5	7X4.5X4.5
5410	CEDAR ELM	6	
5411	ASHE JUNIPER	10	
5414	TX MTN LAUREL	5	
5415	PERS	5.5	
5416	CEDAR ELM	6.5	
5417	OAK	7	
5418	OAK	6	
5419	OAK	6	
5420	OAK	6	
5421	TX MTN LAUREL	6	
5422	TX MTN LAUREL	7	
5424	OAK	12	
5427	PERS	6	
5430	OAK	14.5	
5431	PERS	5	
5436	OAK	8	
5437	TX MTN LAUREL	7	
5440	OAK	8	
5441	OAK	8	
5444	PERS	5	
5445	OAK	6	
5447	CEDAR ELM	6.5	
5448	OAK	11	
5449	OAK	12	
5450	OAK	9	
5451	OAK	16.5	
5452	OAK	23	
5454	PERS	5	
5455	PERS	5	
5459	OAK	12.5	
5460	PERS	5	
5461	OAK	10	
5462	TX MTN LAUREL	5	
5463	TX MTN LAUREL	6	
5467	OAK	6	
5468	OAK	8	
5469	OAK	8.5	
5470	OAK	8	
5471	OAK	9	
5475	OAK	6	
5476	OAK	13	
5477	OAK	10	
5478	CEDAR ELM	7	
5479	OAK	7	
5480	OAK	7	
5481	OAK	6	
5482	OAK	6	
5483	OAK	10.5	
5484	PERS	5	
5488	OAK	11	
5489	CEDAR ELM	7	
5490	OAK	6	
5491	OAK	6.5	
5492	OAK	7	
5493	OAK	6	
5496	OAK	11.5	
5497	OAK	6.5	
5498	OAK	9	
5503	OAK	9.5	
5504	OAK	12.5	
5505	CEDAR ELM	7	
5506	CEDAR ELM	6.5	
5507	OAK	12.5	
5510	OAK	8.5	
5511	OAK	8	
5512	PERS	5	
5515	OAK	8.5	
5516	OAK	7.5	
5526	CEDAR ELM	7	
5529	OAK	6	
5530	OAK	8	
5571	CEDAR ELM	8	
5572	CEDAR ELM	6	
5573	CEDAR ELM	6	
5574	CEDAR ELM	6.5	
5575	CEDAR ELM	7.5	
5576	CEDAR ELM	6.5	
5577	CEDAR ELM	6	
5578	CEDAR ELM	7.5	
5579	CEDAR ELM	7	
5587	OAK	17	
5589	OAK	9	
5590	OAK	17	
5593	CEDAR ELM	20.5	12X9.5X7.5
5594	OAK	12.5	
5598	OAK	13	
5691	CEDAR ELM	6	
5692	CEDAR ELM	6	
5693	CEDAR ELM	9	
5696	CEDAR ELM	10	
5697	OAK	9	
5780	OAK	7	
5781	PERS	5	
5782	CEDAR ELM	7	
5783	OAK	8	
5785	CONDALIA	6	
5786	PERS	5.5	
5787	OAK	8	
5793	PERS	5.5	
5794	PERS	5	
5797	PERS	5	
5798	TX MTN LAUREL	7	
5822	PERS	5	
5828	OAK	7.5	
5829	OAK	10	
5845	ASHE JUNIPER	12	
5850	CEDAR ELM	8	
5851	CEDAR ELM	12	
5852	CEDAR ELM	10	
5853	CEDAR ELM	6	
5854	CEDAR ELM	6.5	
5855	CEDAR ELM	6	
5856	CEDAR ELM	6	
5857	TX MTN LAUREL	5.5	
5871	TX MTN LAUREL	5	
5872	TX MTN LAUREL	7	
5873	TX MTN LAUREL	5.5	
5879	OAK	13	
5880	OAK	15	
5881	OAK	9	
5882	TX MTN LAUREL	5	
5884	OAK	6	
5886	CONDALIA	5.5	
5887	TX MTN LAUREL	6	
5888	TX MTN LAUREL	8	
5907	TX MTN LAUREL	8	
5908	OAK	6	
5909	PERS	5.5	
5910	CEDAR ELM	9.5	
5911	CEDAR ELM	11	
5912	CEDAR ELM	13.5	
5914	CEDAR ELM	7	
5915	OAK	6	
5916	CEDAR ELM	6	
5917	TX MTN LAUREL	5.5	
5918	OAK	9	
5924	CEDAR ELM	7.5	
5926	CEDAR ELM	6	
5927	CEDAR ELM	7.5	
5928	CEDAR ELM	6	
5929	CEDAR ELM	6.5	
5930	CEDAR ELM	6	
5933	TX MTN LAUREL	5.5	
5934	CEDAR ELM	11.5	
5938	TX MTN LAUREL	7	
5939	CEDAR ELM	6	
5941	OAK	13	
5942	PERS	8	
5944	CEDAR ELM	10	
5948	TX MTN LAUREL	5	
5949	OAK	9	
5950	CEDAR ELM	7	
5951	CEDAR ELM	9	
5954	OAK	20.5	
5956	TX MTN LAUREL	5	
5957	PERS	6	
5958	TX MTN LAUREL	6	
5962	ASHE JUNIPER	11	
5963	PERS	5	
6002	TX MTN LAUREL	6	
6023	OAK	6.5	
6025	OAK	6	
6026	OAK	7.5	
6027	OAK	6.5	
6028	OAK	6	
6029	OAK	15.5	
6031	OAK	6.5	
6032	OAK	11	
6033	CEDAR ELM	7	
6034	OAK	10.5	
6035	OAK	6	
6036	OAK	6.5	
6037	OAK	6	
6038	OAK	7	
6039	PERS	5	
6040	OAK	7	
6041	OAK	8.5	
6042	OAK	8.5	
6043	OAK	7	
6044	OAK	7.5	
6051	PERS	5	
6063	OAK	17	
6064	OAK	20	
6066	OAK	19	
6067	OAK	10	
6068	OAK	9	
6069	OAK	10	
6070	OAK	13.5	
6071	OAK	12	
6072	OAK	11	
6073	OAK	11	
6074	OAK	6.5	
6075	OAK	9.5	
6077	OAK	10	
6078	OAK	6.5	
6079	OAK	6	
6080	OAK	12.5	
6081	OAK	14.5	
6082	OAK	6	
6084	OAK	10.5	
6085	OAK	15	
6092	OAK	7	
6093	OAK	6	
6615	OAK	9	
6617	OAK	7	
6631	OAK	7	
6632	OAK	7	
6633	OAK	14	
6648	PERS	5	
6649	TX MTN LAUREL	6	
6651	CEDAR ELM	18	
6652	OAK	8.5	
6653	OAK	6	
6654	CONDALIA	6	
6655	OAK	6	
6656	OAK	6	
6657	OAK	6	
6658	OAK	6	
6659	OAK	6	
6661	OAK	12	
6662	CEDAR ELM	6	
6664	OAK	6	
6665	OAK	8.5	
6668	OAK	14	
6669	OAK	8	
6670	OAK	6	
6671	OAK	10	
6672	CEDAR ELM	6	
6686	TX MTN LAUREL	5	
6687	OAK	9	
6689	OAK	11.5	
6690	CONDALIA	6	
6691	OAK	9	
6692	TX MTN LAUREL	5	
6694	CONDALIA	5	
6695	OAK	6	
6696	OAK	6	
6697	PERS	5	
6698	CONDALIA	5	
6699	OAK	6	
6700	OAK	8	
6953	OAK	8	
6963	OAK	13.5	
6964	OAK	13	
6965	OAK	8	
6966	OAK	6	
6967	OAK	7	
6968	OAK	6	
7001	OAK	14	
7002	OAK	9	
7004	CEDAR ELM	11	
7005	OAK	7	
7006	OAK	9.5	
7009	OAK	7.5	
7011	OAK	7.5	
7012	OAK	8	
7013	CEDAR ELM	6.5	
7014	CEDAR ELM	6	
7015	OAK	6	
7016	OAK	6	
7017	OAK	11	
7018	OAK	9	
7019	OAK	7	
7020	OAK	7	
7021	OAK	6	
7022	CEDAR ELM	6.5	
7023	CEDAR ELM	8	
7024	CEDAR ELM	8	
7025	CEDAR ELM	6	
7026	OAK	9	
7027	OAK	17	
7032	OAK	21	
7033	CEDAR ELM	10	
7034	CEDAR ELM	8	
7035	OAK	11.5	
7036	OAK	12	
7038	OAK	9	
7040	OAK	7.5	
7041	OAK	7.5	
7042	OAK	10.5	
7043	OAK	11.5	
7045	OAK	10.5	
7046	CEDAR ELM	7	
7047	OAK	9	
7048	CEDAR ELM	8	
7049	PERS	5.5	
7050	CEDAR ELM	13.5	
7055	OAK	6	
7056	CEDAR ELM	7	
7057	CEDAR ELM	7	
7059	OAK	8	
7067	OAK	7.5	
7068	OAK	6	
7070	OAK	9	
7071	OAK	6	
7072	OAK	11	
7073	OAK	6	
7074	OAK	16	
7075	OAK	12	
7076	OAK	7.5	
7077	OAK	7	
7079	OAK	8	
7080	OAK	7	
7081	OAK	7.5	
7082	OAK	7.5	
7083	OAK	7	
7104	CEDAR ELM	8	
7120	CEDAR ELM	12	
7136	CEDAR ELM	8	
7137	CEDAR ELM	7	
7163	CEDAR ELM	11	
7164	OAK	12.5	
7165	CEDAR ELM	6	
7196	OAK	7	
7197	OAK	16	
7198	OAK	7.5	
7199	OAK	13.5	
7200	OAK	8.5	
7201	OAK	6	
7202	OAK	8	
7210	CEDAR ELM	10	
7211	CEDAR ELM	8	
7212	OAK	7.5	
7213	OAK	6	
7214	CEDAR ELM	9	
7215	OAK	7	
7216	OAK	10	
7217	OAK	9	
7218	OAK	7.5	
7219	OAK	6	
7220	PERS	6	
7222	CEDAR ELM	13	
7260	PERS	5.5	
7261	CEDAR ELM	10	
7266	CEDAR ELM	8	
7268	CEDAR ELM	7	
7282	OAK	9	
7283	OAK	10	
7284	OAK	6	
7318	OAK	7	
7319	OAK	6	
7320	OAK	8	
7321	OAK	20	
7476	CEDAR ELM	7	
7477	CEDAR ELM	11.5	
7478	OAK	6	
7479	OAK	6.5	
7480	CEDAR ELM	8.5	
7481	OAK	8	
7482	CEDAR ELM	7.5	
7483	CEDAR ELM	7	
7604	CEDAR ELM	7	
7605	CEDAR ELM	6	
7606	OAK	9	
7741	OAK	7.5	
7750	OAK	9	
7751	CEDAR ELM	12	
7753	OAK	13	
7754	OAK	16	
7755	CEDAR ELM	8.5	
7756	OAK	9	
7757	OAK	11	
7758	OAK	10	
7759	PERS	5	
7768	OAK	10	
7769	OAK	11.5	
7771	OAK	11	
7772	CEDAR ELM	8	
7773	OAK	10	
7774	OAK	10	
7775	OAK	12	
7776	OAK	6.5	
7777	OAK	6.5	
7778	OAK	6.5	
7779	OAK	8	
7780	OAK	6.5	
7781	CEDAR ELM	6	
7784	OAK	8	
7785	CEDAR ELM	9	
7786	PERS	5	
7787	OAK	10	
7788	CEDAR ELM	8	
7789	OAK	10	
7790	OAK	9	
7793	OAK	10	
7794	OAK	11	
7795	OAK	8	
7796	OAK	6.5	
7797	OAK	7.5	
7799	OAK	8	
7800	OAK	8.5	
7929	OAK	8.5	
7930	OAK	9	
7941	OAK	8	
7942	OAK	17	
7943	OAK	9	
7975	OAK	12.5	
7976	CEDAR ELM	14.5	
8001	OAK	7	
8002	OAK	8	
8003	OAK	8	
8006	OAK	9	
8008	CEDAR ELM	6	
8009	OAK	10.5	
8010	OAK	6	
8011	OAK	8	
8012	OAK	8	
8013	OAK	7	
8033	OAK	6	
8036	OAK	8	
8037	OAK	10	
8038	OAK	7	
8054	OAK	12.5	
8058	CEDAR ELM	8	
8059	OAK	6	
8068	CEDAR ELM	6	
8072	OAK	6.5	
8075	OAK	6	
8076	OAK	6	
8077	OAK	6	
8078	OAK	10.5	
8079	OAK	7	
8080	OAK	6	
8084	OAK	6	
8085	OAK	10	
8086	OAK	6	
8088	TX MTN LAUREL	5	
8089	TX MTN LAUREL	5	
8091	OAK	18.5	
8092	OAK	10	
8093	OAK	10.5	
8094	OAK	7	
8095	OAK	6	
8111	OAK	22	
8112	CEDAR ELM	9.5	
8114	CEDAR ELM	6	
8117	OAK	6.5	
8118	OAK	7	
8119	OAK	6	
8120	OAK	9	
8125	CEDAR ELM	8	
8135	OAK	6	
8137	CEDAR ELM	6	
8138	CEDAR ELM	7.5	
8145	CEDAR ELM	7.5	
8146	OAK	15.5	
8147	OAK	16.5	
8150	PERS	6	
8151	CEDAR ELM	7	
8152	CEDAR ELM	7	
8154	PERS	5	
8155	OAK	12	
8157	CEDAR ELM	6.5	
8158	OAK	20	
8162	PERS	5	
8168	PERS	5	
8169	CONDALIA	5	
8173	OAK	7.5	
8174	OAK	8	
8175	OAK	9	
8178	OAK	7	
8182	OAK	7.5	
8187	OAK	6	
8188	OAK	7	
8189	OAK	19	
8191	OAK	10	
8192	CEDAR ELM	7	
8204	EVERGREEN SUMAC	5	
8209	EVERGREEN SUMAC	5	
8228	CEDAR ELM	6	
8230	PERS	5	
8231	PERS	5	
8232	CEDAR ELM	7	
8233	PERS	5	
8235	TX MTN LAUREL	6	
8236	OAK	6	
8237	OAK	6.5	
8243	OAK	8	
8244	OAK	7	
8245	OAK	9	
8246	OAK	10	
8247	OAK	7	
8254	CEDAR ELM	7	
8329	CEDAR ELM	8.5	
8331	OAK	13	
8333	CEDAR ELM	7	
8336	OAK	7	
8337	OAK	8	
8338	OAK	7.5	
8339	OAK	6	
8340	OAK	7.5	
8343	OAK	7	
8346	CEDAR ELM	9	
8348	OAK	9.5	
8349	OAK	9	
8350	OAK	8	
8351	OAK	7	
8352	OAK	9.5	
8353	CEDAR ELM	6	
8354	OAK	8.5	
8355	OAK	6	
8356	OAK	6	
8357	OAK	6.5	
8358	OAK	6	
8360	OAK	8.5	
8363	OAK	10.5	
8365	OAK	9	
8366	OAK	6	
8367	OAK	6.5	
8368	OAK	6	
8369	OAK	6	
8370	OAK	6	
8372	OAK	6	
8373	OAK	6	
8375	OAK	7.5	
8376	OAK	9	
8378	OAK	6	
8379	OAK	6	
8386	OAK	6	
8391	OAK	6	
8392	OAK	6.5	
8393	OAK	6	
8397	OAK	12	
8398	CEDAR ELM	12	
8400	CEDAR ELM	6.5	
8401	OAK	6	
8402	PERS	5	
8403	OAK	8	
8404	OAK	6	
8405	TX MTN LAUREL	5	
8406	OAK	6.5	
8407	OAK	6	
8408	OAK	8	
8409	TX MTN LAUREL	6	
8410	PERS	5	
8411	PERS	5	
8414	OAK	10	
8415	OAK	6	
8416	OAK	8	
8417	OAK	7	
8419	CONDALIA	5	
8421	OAK	10.5	
8422	OAK	6.5	
8423	OAK	6	
8424	OAK	10	
8425	OAK	6	
8426	OAK	7	
8427	OAK	9.5	
8445	OAK	6	
8449	OAK	23.5	
8450	CEDAR ELM	6	
8452	OAK	6	
8453	OAK	10	
8454	OAK	7	
8455	CEDAR ELM	6	
8456	CEDAR ELM	6	
8457	OAK	6.5	
8459	OAK	9	
8482	OAK	6	
8483	OAK	6	
8484	TX MTN LAUREL	6.5	
8485	CONDALIA	6	
8487	OAK	7	
8488	OAK	6	
8489	OAK	8	
8490	OAK	6	
8491	CEDAR ELM	7	
8492	OAK	6	
14524	ASHE JUNIPER	10	
14525	CEDAR ELM	6	
14540	OAK	6.5	
14541	OAK	9.5	
14542	CEDAR ELM	6	
14543	CEDAR ELM	12.5	
14544	CEDAR ELM	6	
14545	CEDAR ELM	8	
14546	CEDAR ELM	6	
14549	OAK	8	
14550	CEDAR ELM	6	
14551	OAK	6.5	
14552	OAK	8	
14553	CEDAR ELM	6	
14554	OAK	6	
14555	OAK	6	
14557	OAK	7.5	
14583	OAK	9.5	
14585	OAK	7	
14586	OAK	9.5	
14587	OAK	9	
18005	OAK	9.5	
18025	OAK	6.5	
18027	OAK	7	
18028	OAK	12.5	
18029	OAK	6	
18032	OAK	7	
18034	OAK	10.5	
18052	OAK	7	
18053	CONDALIA	6	
18054	OAK	7	
18055	PERS	6	
18064	OAK	10.5	
18067	CEDAR ELM	8	
18068	OAK	6	
18069	OAK	7	
18070	OAK	9	
18074	CEDAR ELM	6.5	
	Total:	**8618**	

CITY OF SAN ANTONIO
DEVELOPMENT SERVICES DEPARTMENT
P.O.BOX 839966 I SAN ANTONIO TEXAS 78283-3966
DEVELOPMENT SERVICES
IAS ACCREDITED Building Department

TRE-APP-APP25-38800262
TREE PRESERVATION PERMIT
APPROVED FOR ONLY TREE REMOVAL
MUST PASS PRE-CONSTRUCTION AND FENCING INSPECTION PRIOR TO ANY SITE WORK
Charles G. Johnson
2/12/2026 10:01 AM
AMENDMENT #1

NO.	REVISION	DATE
1.	REVISED TREE SAVE	02/02/25

PAPE-DAWSON
2000 NW LOOP 410 I SAN ANTONIO, TX 78213 I 210.375.9000
TEXAS ENGINEERING FIRM #470 I TEXAS SURVEYING FIRM #10028800

MILLBROOK-WEST MASTER TREE PLAN
BEXAR COUNTY, TEXAS

TREE PRESERVATION PLAN

PLAT NO.
JOB NO. 6445-16
DATE FEBRUARY 2026
DESIGNER JB
CHECKED DRAWN AL
SHEET 9 OF 11

Date: February 2, 2026, 4:47 PM — User ID: cgillis
File: P:\64\45\16\Design\Exhibits\Trees\251204 Millbrook Tree Plan.dwg

TREES IN DECLINE TO BE REMOVED

TREE IN DECLINE TO BE REMOVED			
POINT#	SPECIES	DBH(IN)	MT DIMS
1001	OAK	7	
1004	OAK	7	
1007	OAK	8.5	
1009	OAK	9	
1015	OAK	6.5	
1018	OAK	6.5	
1020	OAK	6.5	
1022	CEDAR ELM	12	
1024	OAK	9.5	
1026	OAK	8	
1033	OAK	10.5	
1034	OAK	8.5	
1039	CEDAR ELM	7.5	
1040	OAK	9.5	
1041	OAK	8	
1042	OAK	7	
1043	OAK	9.5	
1044	OAK	9.5	
1045	OAK	10.5	
1049	PERS	9	
1050	OAK	7	
1051	OAK	6	
1052	CEDAR ELM	8	
1053	CEDAR ELM	6	
1054	OAK	17.5	
1057	OAK	8.5	
1058	OAK	9	
1059	OAK	21	
1060	OAK	9.5	
1061	CEDAR ELM	5.5	
1062	OAK	13.5	
1063	OAK	13	
1064	OAK	13.5	
1065	TX MTN LAUREL	9.5	6.5X6
1066	TX MTN LAUREL	8	
1067	CEDAR ELM	7.5	
1068	CEDAR ELM	6	
1079	OAK	9.5	
1089	OAK	23.5	
1099	OAK	6	
1100	OAK	6	
1106	OAK	7	
1107	OAK	6	
1110	OAK	7.5	
1111	OAK	8.5	
1112	OAK	6.5	
1113	OAK	6.5	
1114	PERS	8	
1118	TX MTN LAUREL	6.5	
1119	OAK	7.5	
1120	OAK	8	
1123	OAK	19	
1124	OAK	9	
1127	OAK	8	
1134	OAK	7.5	
1135	OAK	12.5	
1136	PERS	12.5	
1146	OAK	6	
1154	OAK	6.5	
1159	OAK	6	
1160	OAK	6	
1164	OAK	6.5	
1166	OAK	8	
1173	OAK	12	
1174	OAK	13.5	
1175	OAK	13	
1194	OAK	9.5	
1195	OAK	8.5	
1196	OAK	7.5	
1197	OAK	15	
1198	OAK	9.5	
1199	OAK	9	
1200	OAK	9	
1205	CEDAR ELM	14.5	
1208	OAK	7	
1209	OAK	9	
1212	CEDAR ELM	6	
1220	OAK	6	
1224	OAK	7.5	
1228	OAK	7.5	
1230	OAK	7.5	
1233	OAK	8.5	
1238	OAK	7	
1243	OAK	10	
1245	OAK	15	
1250	OAK	6	
1251	OAK	10	
1252	CEDAR ELM	6.5	
1254	OAK	6.5	
1255	CEDAR ELM	7	
1266	CEDAR ELM	6	
1267	MK	13.5	
1270	OAK	9	
1280	CEDAR ELM	6	
1281	MK	15	
1293	OAK	8	
1294	OAK	11	
1295	OAK	8	
1501	OAK	10.5	
1505	CEDAR ELM	14.5	
1515	OAK	6	
1529	CEDAR ELM	7	
1542	TX MTN LAUREL	10	
1605	CEDAR ELM	10	
3001	OAK	11.5	
3044	OAK	9	
3049	OAK	9	
3054	OAK	18.5	
3058	OAK	14.5	
3059	OAK	10.5	
3063	OAK	12	
3064	OAK	17	
3094	TX MTN LAUREL	5.5	
3126	OAK	9	
3134	OAK	9	
3196	OAK	21.5	
3197	OAK	11	
3207	OAK	6	
3208	OAK	6.5	
3209	OAK	9.5	
3291	CEDAR ELM	10	
3301	OAK	10	
3421	OAK	16.5	
3471	CEDAR ELM	11	
3489	OAK	16	
4513	OAK	18.5	
4537	OAK	6	
4570	OAK	6.5	
4575	OAK	9.5	
4599	OAK	6	
4606	OAK	8	
4613	OAK	9	
4639	OAK	10	
4641	CEDAR ELM	13	
4644	OAK	11.5	
4660	PERS	5.5	
4664	PERS	5	
4673	CEDAR ELM	8	
4676	OAK	12	
4705	OAK	6	
4741	OAK	8	
4776	OAK	17	
4791	OAK	6	
4796	OAK	10	
5337	OAK	14	
5338	OAK	17	
5347	OAK	12	
5348	TX MTN LAUREL	6	
5349	OAK	5	
5350	CEDAR ELM	6	
5355	CEDAR ELM	13	
5356	CEDAR ELM	6	
5357	TX MTN LAUREL	7	
5358	CEDAR ELM	9	
5359	CEDAR ELM	10	
5360	OAK	6.5	
5363	OAK	7	
5364	OAK	6	
5365	OAK	6	
5367	CEDAR ELM	8	
5372	OAK	6	
5380	CEDAR ELM	10	
5381	CEDAR ELM	9	6.5X5.5
5395	OAK	6	
5397	OAK	6	
5398	OAK	7	
5403	OAK	7	
5405	CEDAR ELM	6.5	
5406	CEDAR ELM	6.5	
5407	CEDAR ELM	8.5	
5408	CEDAR ELM	10	
5412	PERS	5	
5413	TX MTN LAUREL	6	
5423	OAK	6	
5425	OAK	7	
5426	OAK	8	
5428	OAK	6	
5429	OAK	8	
5432	OAK	6	
5433	OAK	7	
5434	OAK	6	
5435	OAK	10.5	
5438	TX MTN LAUREL	5	
5442	OAK	7	
5443	OAK	10	
5446	OAK	7	
5453	OAK	7	
5456	OAK	10	
5457	OAK	9	
5458	OAK	7	
5464	OAK	6	
5465	OAK	6	
5466	OAK	9	
5472	OAK	6	
5473	OAK	9	
5474	OAK	8.5	
5485	OAK	6.5	
5486	OAK	6	
5487	OAK	6	
5494	OAK	6	
5495	OAK	8	
5499	OAK	6	
5500	HK	10	
5508	OAK	6.5	
5509	ASHE JUNIPER	10.5	
5513	CEDAR ELM	9.5	
5514	OAK	13	
5518	OAK	9.5	
5524	OAK	6	
5525	OAK	6.5	
5536	OAK	6	
5543	OAK	9.5	
5545	OAK	7.5	
5546	OAK	6	
5548	OAK	9	
5550	OAK	7	
5551	OAK	7	
5558	OAK	8	
5563	CEDAR ELM	7	
5583	CEDAR ELM	8	
5588	OAK	15	
5592	OAK	10	
5595	OAK	12	
5596	OAK	14.5	
5597	OAK	10	
5607	OAK	14	
5608	OAK	9.5	
5616	OAK	10.5	
5620	OAK	8	
5621	OAK	6	
5626	CEDAR ELM	6	
5627	OAK	8.5	
5633	OAK	8	
5636	OAK	8	
5641	OAK	11	
5645	OAK	6.5	
5646	CEDAR ELM	7	
5647	OAK	6	
5653	OAK	8.5	
5655	OAK	9	
5667	OAK	7	
5670	OAK	6	
5671	OAK	6.5	
5673	OAK	6	
5688	OAK	12	
5711	CEDAR ELM	7	
5712	OAK	9	
5713	CEDAR ELM	6.5	
5720	OAK	8	
5730	OAK	7	
5734	OAK	6	
5736	CEDAR ELM	7.5	
5737	OAK	11	
5738	OAK	11	
5739	OAK	8.5	
5742	OAK	8.5	
5743	OAK	7.5	
5744	OAK	13	
5745	OAK	9.5	
5746	OAK	6.5	
5760	OAK	6	
5778	OAK	7.5	
5779	OAK	9.5	
5784	CEDAR ELM	7.5	
5788	TX MTN LAUREL	6	
5795	OAK	17	
5801	OAK	13.5	
5802	CEDAR ELM	10	
5810	CEDAR ELM	6.5	
5815	OAK	9.5	
5821	OAK	8	
5825	OAK	15.5	
5834	OAK	6	
5835	OAK	6.5	
5836	OAK	6.5	
5846	OAK	6.5	
5849	CEDAR ELM	8.5	
5860	CONDALIA	6	
5861	TX MTN LAUREL	9	
5865	EVERGREEN SUMAC	5.5	
5866	TX MTN LAUREL	7	
5867	CONDALIA	5	
5868	TX MTN LAUREL	5	
5869	TX MTN LAUREL	7	
5870	TX MTN LAUREL	6	
5874	TX MTN LAUREL	5.5	
5877	OAK	8	
5878	OAK	6	
5885	CEDAR ELM	6	
5893	TX MTN LAUREL	7.5	
5899	OAK	10.5	
5901	CEDAR ELM	8	
5904	TX MTN LAUREL	8	
5905	TX MTN LAUREL	5	
5906	TX MTN LAUREL	5.5	
5913	TX MTN LAUREL	6.5	
5925	OAK	6.5	
5931	CEDAR ELM	6.5	
5940	TX MTN LAUREL	8.5	
5943	TX MTN LAUREL	5	
5955	TX MTN LAUREL	5	
5961	CEDAR ELM	8	
5964	OAK	7	
5965	CEDAR ELM	6	
5966	OAK	6	
5976	OAK	6.5	
5987	OAK	15	
5989	OAK	10.5	
5990	OAK	8	
5991	OAK	6	
5994	OAK	10.5	
5995	OAK	16	
5997	OAK	9.5	
6001	OAK	12	
6011	OAK	8	
6045	OAK	7.5	
6046	CEDAR ELM	7	
6060	OAK	13.5	
6061	OAK	14.5	
6062	OAK	8.5	
6065	OAK	10.5	
6076	OAK	6	
6601	OAK	12	
6602	OAK	14	
6603	OAK	14.5	
6604	OAK	10	
6606	OAK	9	
6608	OAK	8	
6609	OAK	9	
6610	OAK	10	
6611	OAK	6.5	
6612	OAK	10	
6613	OAK	10	
6614	OAK	11	
6616	OAK	12	
6627	CONDALIA	5	
6638	OAK	8.5	
6639	OAK	6	
6641	OAK	9	
6642	OAK	6	
6643	OAK	8	
6647	OAK	12	
6650	OAK	6	
6660	EVERGREEN SUMAC	8	
6666	OAK	8	
6667	CEDAR ELM	7.5	
6673	OAK	6	
6679	OAK	7.5	
6681	OAK	9	
6682	OAK	7	
6684	CEDAR ELM	8	
6688	OAK	6	
6693	CONDALIA	5	
7003	CEDAR ELM	6.5	
7007	OAK	6	
7008	OAK	7.5	
7010	CEDAR ELM	9.5	
7037	OAK	9	
7039	OAK	6.5	
7044	OAK	6.5	
7058	CEDAR ELM	13	
7061	CEDAR ELM	7.5	
7089	OAK	9	
7090	OAK	8	
7094	OAK	7	
7108	OAK	11	
7109	OAK	14.5	
7128	OAK	7	
7133	OAK	6	
7139	CEDAR ELM	7	
7150	OAK	12.5	
7181	OAK	9.5	
7182	OAK	9.5	
7191	OAK	7.5	
7221	OAK	7	
7231	OAK	12	
7267	TX MTN LAUREL	8.5	
7274	CONDALIA	6.5	
7281	OAK	12	
7296	OAK	20.5	
7304	CEDAR ELM	11	
7305	PERS	6	
7306	TX MTN LAUREL	6	
7314	CONDALIA	5.5	
7322	TX MTN LAUREL	7.5	
7330	TX MTN LAUREL	9.5	
7333	TX MTN LAUREL	6.5	
7336	TX MTN LAUREL	7	
7338	TX MTN LAUREL	7	
7339	TX MTN LAUREL	5	
7341	TX MTN LAUREL	5	
7343	TX MTN LAUREL	6	
7346	TX MTN LAUREL	16	
7355	TX MTN LAUREL	5	
7369	TX MTN LAUREL	12	
7399	OAK	6	
7427	CONDALIA	8.5	
7431	CEDAR ELM	11	
7452	TX MTN LAUREL	7.5	
7610	CEDAR ELM	12	
7742	OAK	12	
7765	OAK	11	
7766	OAK	10	
7767	CEDAR ELM	10	
7770	OAK	12	
7782	CEDAR ELM	7	
7783	CEDAR ELM	7	
7791	OAK	12	
7792	CEDAR ELM	10	
7798	CEDAR ELM	8.5	
7913	OAK	11	
7923	OAK	8.5	
7998	OAK	9.5	
7999	OAK	9	
8000	OAK	10	
8004	OAK	6	
8005	OAK	6	
8014	OAK	7	
8015	OAK	8	
8016	OAK	12	
8017	OAK	9	
8018	OAK	6	
8019	OAK	7.5	
8020	OAK	8	
8021	OAK	7	
8022	OAK	7	
8023	OAK	8.5	
8024	OAK	7	
8025	OAK	9	
8029	OAK	6	
8030	OAK	6.5	
8032	OAK	6	
8034	OAK	6.5	
8035	OAK	7	
8039	OAK	7.5	
8040	OAK	6	
8055	OAK	9.5	
8056	OAK	11	
8057	OAK	8	
8064	OAK	12	
8065	OAK	13	
8066	OAK	14	
8067	EVERGREEN SUMAC	7	5X4
8069	CEDAR ELM	15.5	
8070	OAK	6.5	
8071	OAK	6	
8073	OAK	10	
8074	OAK	11	
8081	OAK	10	
8087	CEDAR ELM	9	
8098	CONDALIA	5	
8100	OAK	6	
8101	OAK	8	
8102	OAK	12.5	
8103	CONDALIA	6.5	
8105	OAK	6.5	
8106	CEDAR ELM	7.5	
8109	OAK	6	
8110	OAK	8.5	
8113	OAK	6	
8115	OAK	6.5	
8116	OAK	7.5	
8126	OAK	15.5	
8130	OAK	10.5	
8131	OAK	9.5	
8132	OAK	6	
8134	OAK	10	
8136	OAK	8.5	
8139	CEDAR ELM	7	
8140	CEDAR ELM	11	
8141	OAK	10	
8142	OAK	9.5	
8143	OAK	7	
8144	OAK	13	
8149	OAK	6	
8153	CEDAR ELM	8	
8156	OAK	7	
8161	OAK	7	
8163	CEDAR ELM	6	
8167	OAK	11	
8185	OAK	7	
8186	OAK	8	
8190	OAK	10	
8198	OAK	11	
8202	CEDAR ELM	10	
8210	TX MTN LAUREL	5.5	
8234	ASHE JUNIPER	13.5	
8248	OAK	6	
8249	OAK	12	
8250	CEDAR ELM	12	
8251	OAK	6	
8253	OAK	11	
8259	OAK	6	
8266	OAK	6.5	
8271	OAK	9	
8275	OAK	6	
8276	OAK	6	
8289	OAK	6	
8290	OAK	6	
8291	CEDAR ELM	6	
8292	CEDAR ELM	7	
8293	OAK	6.5	
8294	CEDAR ELM	6	
8295	CEDAR ELM	6	
8296	OAK	6	
8297	OAK	7	
8298	OAK	6	
8300	OAK	6	
8301	OAK	7	
8305	OAK	6	
8306	OAK	8	
8309	OAK	9	
8310	CEDAR ELM	11	
8311	OAK	6	
8316	OAK	6	
8318	OAK	10	
8321	OAK	7	
8325	OAK	10	
8327	OAK	10	
8328	OAK	6	
8330	OAK	9	
8332	OAK	6	
8334	OAK	6	
8335	OAK	8	
8341	OAK	11	
8342	OAK	14	
8344	OAK	6	
8345	OAK	7	
8359	OAK	7.5	
8361	OAK	8	
8362	OAK	7.5	
8371	OAK	6	
8374	OAK	6	
8377	OAK	6	
8383	CEDAR ELM	6	
8387	OAK	7.5	
8399	OAK	12	
8435	OAK	7	
8451	CEDAR ELM	6	
8458	CEDAR ELM	10	
8486	TX MTN LAUREL	6	
11003	OAK	26.5	
11015	OAK	35	
14504	OAK	12.5	
14512	CONDALIA	6	
14513	OAK	13.5	
14522	MK	13.5	
14528	OAK	7	
14529	OAK	10	
14530	OAK	10.5	
14548	OAK	13	
14565	OAK	12.5	
14574	ASHE JUNIPER	16.5	
14581	OAK	9	
14588	OAK	7	
14590	OAK	12.5	
14593	OAK	15.5	
18010	OAK	11	
18011	OAK	6	
18012	OAK	10	
18013	OAK	6	
18014	OAK	7	
18015	CEDAR ELM	8.5	
18017	OAK	6	
18019	OAK	10.5	
18020	OAK	8	
18021	OAK	7	
18024	OAK	6	
18026	OAK	6	
18030	OAK	8	
18038	OAK	14.5	
18044	OAK	7	
18048	OAK	7	
18049	CEDAR ELM	6.5	
18059	OAK	7	
18063	OAK	6	
18065	OAK	7.5	
18071	OAK	6	
18072	OAK	14.5	
18073	CEDAR ELM	7	
18078	CEDAR ELM	8	
18080	CEDAR ELM	7	
18081	OAK	8.5	
18082	OAK	8	
18083	OAK	9	
18086	OAK	6.5	
18087	CEDAR ELM	6	
18089	CEDAR ELM	6	
18090	OAK	7.5	
18092	OAK	8.5	
18093	OAK	8.5	
18094	OAK	8	
18095	CEDAR ELM	7.5	
18098	OAK	11	
	Total:	**5164.5**	

CITY OF SAN ANTONIO
DEVELOPMENT SERVICES DEPARTMENT P.O BOX 839966 I SAN ANTONIO TEXAS 78283-3966
DEVELOPMENT SERVICES
ACCREDITED

CITY OF SAN ANTONIO
DEVELOPMENT SERVICES DEPARTMENT P.O BOX 839966 I SAN ANTONIO TEXAS 78283-3966
DEVELOPMENT SERVICES
ACCREDITED

TRE-APP-APP25-38800262
TREE PRESERVATION PERMIT
APPROVED FOR ONLY TREE REMOVAL
MUST PASS PRE-CONSTRUCTION AND FENCING INSPECTION PRIOR TO ANY SITE WORK
Charles g Johnson
2/12/2026 10:01 AM
AMENDMENT #1

BSA Tree TRE-APP-APP25-38800262 // Plat-24-11800033 / MILLBROOK WEST UNIT 9C MTPP UNITS 6 – 9C // A4 // OCL // Tree Survey // UDC Year 2023 // // HCF Rqd Yes Streetscape Rqd No //Floodplain Present No// 2/12/2026 / CGJ

AMENDMENT #1 February 12, 2026 CGJohnson
STATUS: APPLICATION AND APPROVAL IS FOR ONLY TREE REMOVAL AND PLATTING WITHIN MILLBROOK WEST UNIT 9C. ANY SITE WORK OR TREE REMOVAL INCLUDING IN EASEMENTS OR RIGHT OF WAY, OUTSIDE OF MILLBROOK WEST UNIT 9C SHALL REQUIRE A SEPARATE TREE APPLICATION BE SUBMITTED AND APPROVED PRIOR TO START OF WORK.

PLANTING: 3-(2)" CALIPER NATIVE MEDIUM AND LARGE SHADE TREES ARE REQUIRED PER LOT AT BUILDING STAGE FOR MITIGATION AND CANOPY COVER REQUIREMENTS. NO SINGLE SPECIES SHALL BE MORE THAN 25% OF THE TOTAL PLANTED.

EACH NEWLY PLATTED ARA SHALL PROVIDE A GRADING PLAN WITH EXISTING AND PROPOSED LAEBELED 1' CONTOURS WITH THE TREE APPLICATION
APPROVAL VALID FOR 180 DAYS
TREE NOTE ON PLAT
NO STREETSCAPE BOND REQUIRED # Tree = $
NO FINAL CANOPY COVER BOND REQUIRED # Trees $
MUST SCHEDULE AND PASS FINAL TREE INSPECTION AFTER OTHER DISCIPLINE HOLDS ARE REMOVED AND WITHIN THREE (3) WEEKS PRIOR TO RECORDATION. SCHEDULE VIA ACCELA. A DO ONT RECORD IS PLACED ON THIS PLAT.

//TREE PERMIT REQUIREMENTS:
FUTURE PLATS MUST CONTAIN THE FOLLOWING TREE NOTE:
THIS SUBDIVISION IS SUBJECT TO A MASTER TREE PLAN (TRE-APP-APP25-38800262) WHICH REQUIRES COMPLIANCE BY THE OWNERS OF ALL PROPERTY WITHIN THE PLAT BOUNDARY, AND THEIR EMPLOYEES AND CONTRACTORS, AND SHALL BE BINDING ON ALL SUCCESSORS IN TITLE EXCEPT FOR OWNERS OF SINGLE-FAMILY RESIDENTIAL LOTS SUBDIVIDED HEREUNDER FOR WHICH CONSTRUCTION OF A RESIDENTIAL STRUCTURE HAS BEEN COMPLETED. NO TREES OR UNDERSTORY SHALL BE REMOVED WITHOUT PRIOR APPROVAL OF THE CITY ARBORIST OFFICE

CONSTRUCTION ON INDIVIDUAL LOT(S), INSIDE CITY LIMITS AND WITHIN EXTRATERRITORIAL JURISDICTION, ARE REQUIRED TO SUBMIT A BUILDING PERMIT OR TREE PERMIT APPLICATION RESPECTIVELY AND PAY FEES PRIOR TO ANY SITEWORK, REFERENCING THE APPROVED TREE PRESERVATION PLAN TO VERIFY COMPLIANCE AT BUILDING STAGE.

TREE SAVE AREA TO BE LEFT UNDISTURBED IN ITS NATURAL CONDITION. TREE SAVE AREAS MUST BE DESIGNATED AS SUCH WHEN AREA IS PLATTED.
PRIOR TO COMMENCEMENT OF ANY ACTIVITIES REQUIRING A TREE PERMIT, THE APPLICANT SHALL SCHEDULE A PRE-CONSTRUCTION MEETING WITH THE CITY ARBORIST TO REVIEW PROCEDURES FOR PROTECTION AND MANAGEMENT OF ALL SIGNIFICANT, HERITAGE OR MITIGATION TREES (CAN BE SCHEDULED WITH TREE FENCING INSPECTION). INSPECTIONS CAN BE SCHEDULED ONLINE THROUGH ACCELA.
THE PERMIT HOLDER SHALL MAINTAIN A COPY OF THE APPROVED TREE PLANS, APPROVED TREE PERMIT AND THE CONDITIONS OF APPROVAL IMPOSED BY THE CITY ARBORIST READILY AVAILABLE AT THE SITE AT ALL TIMES DURING WHICH AUTHORIZED WORK IS IN PROGRESS.
ALL OFFSITE STAGING, STORAGE, PROJECT TRAILERS, EMPLOYEE PARKING, ETC. IS REQUIRED APPLY FOR A TEMPORARY USES APPLICATION.
A ROOT PROTECTION ZONE MUST BE ESTABLISHED AROUND THE TRUNK OF EACH TREE PRESERVED. THE AREA IS DEFINED BY AN AVERAGE RADIUS EXTENDING OUTWARD FROM THE TRUNK OF THE TREE A DISTANCE OF ONE (1) LINEAR FOOT FOR EACH INCH (DBH). MATERIAL OR EQUIPMENT STORAGE OR NO CUTTING, FILLING, TRENCHING, ROOT OR SOIL DISTURBANCE, OR CONSTRUCTION IMPACTS SHALL OCCUR CLOSER TO THE TRUNK THAN ONE-HALF (½) THE ROOT PROTECTION ZONE RADIUS.

// APPLICABLE UDC CODES:
35-523 (K) (5), 35-477(a)(b)(f)(h)(i) and (j), 35-523 (K) (4), 21-170 (B), 35-511 (E), 35-523 (K) (2)) AND 35-523 (J) (1)

PLEASE FORWARD A COPY TO THE CONTRACTOR ON SITE WITH A COPY OF THE PLAT OR PLAN (IF APPLICABLE) FOR POSTING ON SITE.

// IF YOU HAVE ANY QUESTIONS, PLEASE FEEL FREE TO CONTACT ME AT CHARLES.JOHNSON2@SANANTONIO.GOV OR (210) 207-0170.

CITY OF SAN ANTONIO
DEVELOPMENT SERVICES DEPARTMENT P.O BOX 839966 I SAN ANTONIO TEXAS 78283-3966
DEVELOPMENT SERVICES
ACCREDITED
TRE-APP-APP25-38800262
TREE PRESERVATION PERMIT
APPROVED FOR ONLY TREE REMOVAL
MUST PASS PRE-CONSTRUCTION AND FENCING INSPECTION PRIOR TO ANY SITE WORK
Charles g Johnson
2/12/2026 10:01 AM
AMENDMENT #1

NO.	REVISION	DATE
1.	REVISED TREE SAVE	02/02/25

PAPE-DAWSON
2000 NW LOOP 410 I SAN ANTONIO, TX 78213 I 210.375.9000
TEXAS ENGINEERING FIRM #470 I TEXAS SURVEYING FIRM #10028800

MILLBROOK-WEST MASTER TREE PLAN
BEXAR COUNTY, TEXAS

TREE PRESERVATION PLAN

PLAT NO. ____
JOB NO. 6445-16
DATE FEBRUARY 2026
DESIGNER JB
CHECKED ____ DRAWN AL
SHEET 10 OF 11

Date: February 2, 2026, 5:19 PM — User ID: cgillis
File: P:\64\45\16\Design\Exhibits\Trees\251204 Millbrook Tree Plan.dwg

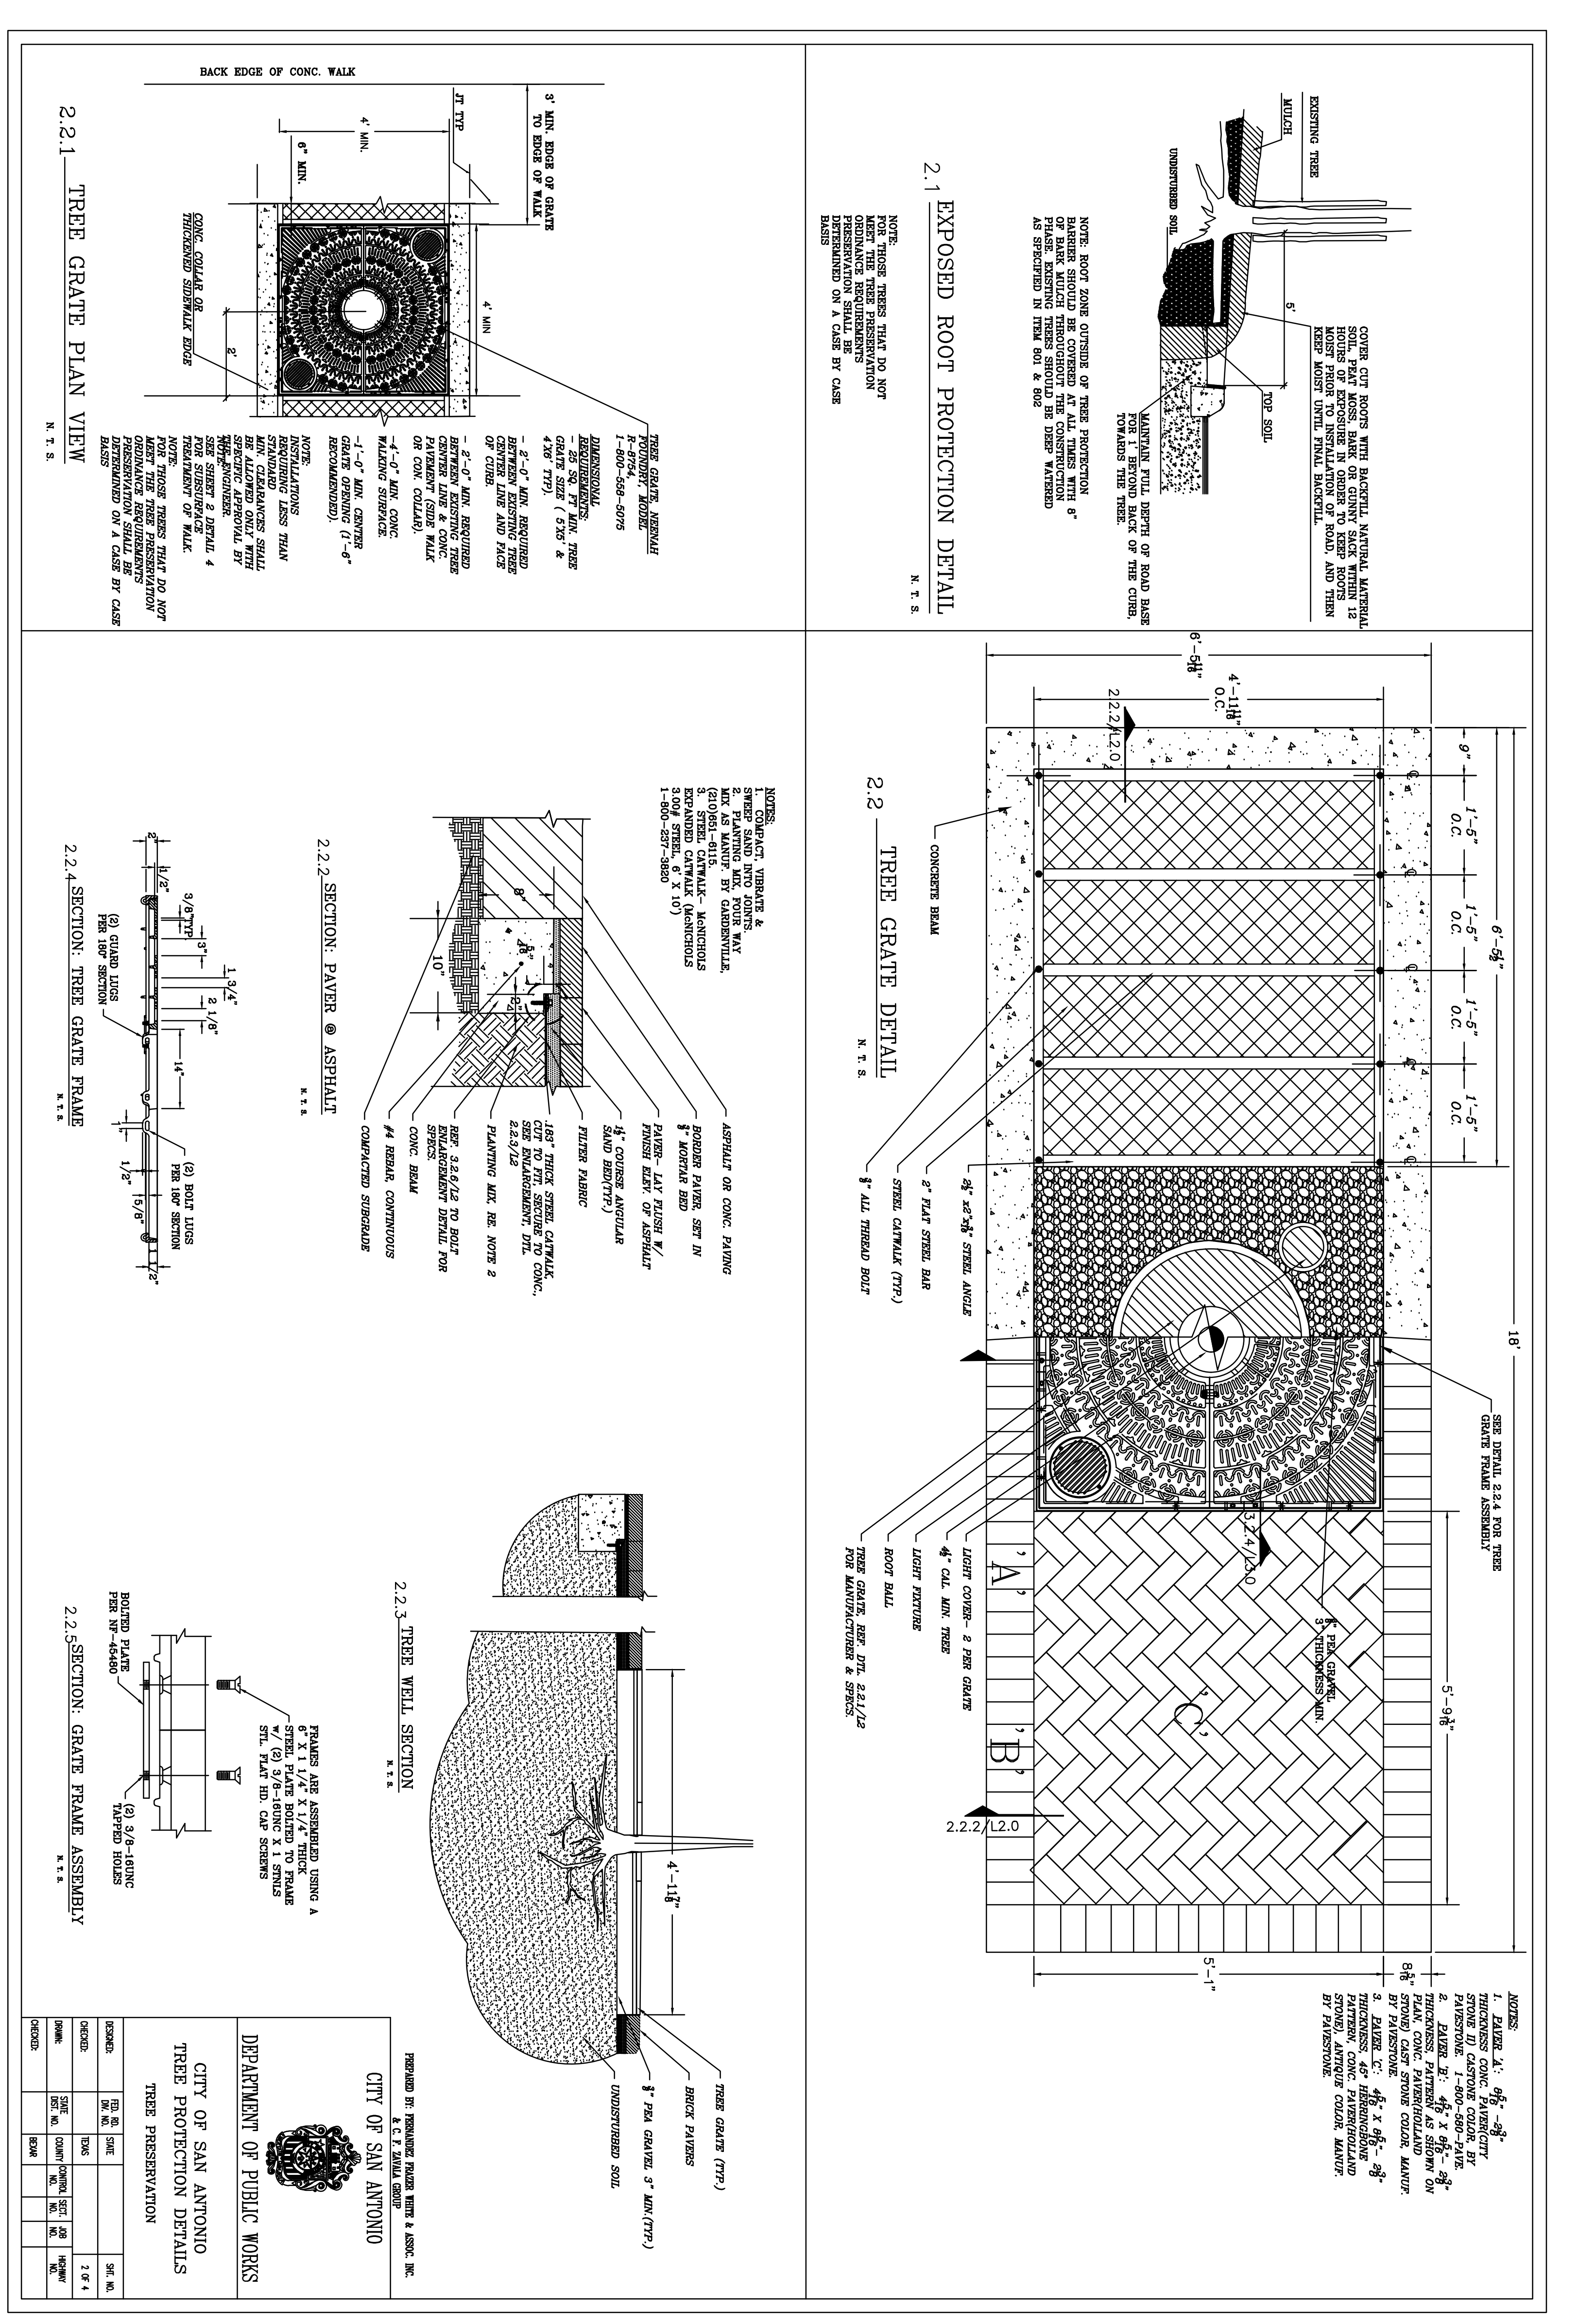
2.2.1 TREE GRATE PLAN VIEW
BACK EDGE OF CONC. WALK
3' MIN. EDGE OF GRATE TO EDGE OF WALK
4' MIN.
6" MIN.
JT TYP
2.1 EXPOSED ROOT PROTECTION DETAIL
2.2 TREE GRATE DETAIL
2.2.2 SECTION PAVER @ ASPHALT
2.2.4 SECTION TREE GRATE FRAME
2.2.3 TREE WELL SECTION
2.2.5 SECTION GRATE FRAME ASSEMBLY
PREPARED BY: FERNANDEZ FRAZER WHITE & ASSOC. INC. & C. F. ZAVALA GROUP
CITY OF SAN ANTONIO
DEPARTMENT OF PUBLIC WORKS
CITY OF SAN ANTONIO TREE PROTECTION DETAILS
TREE PRESERVATION

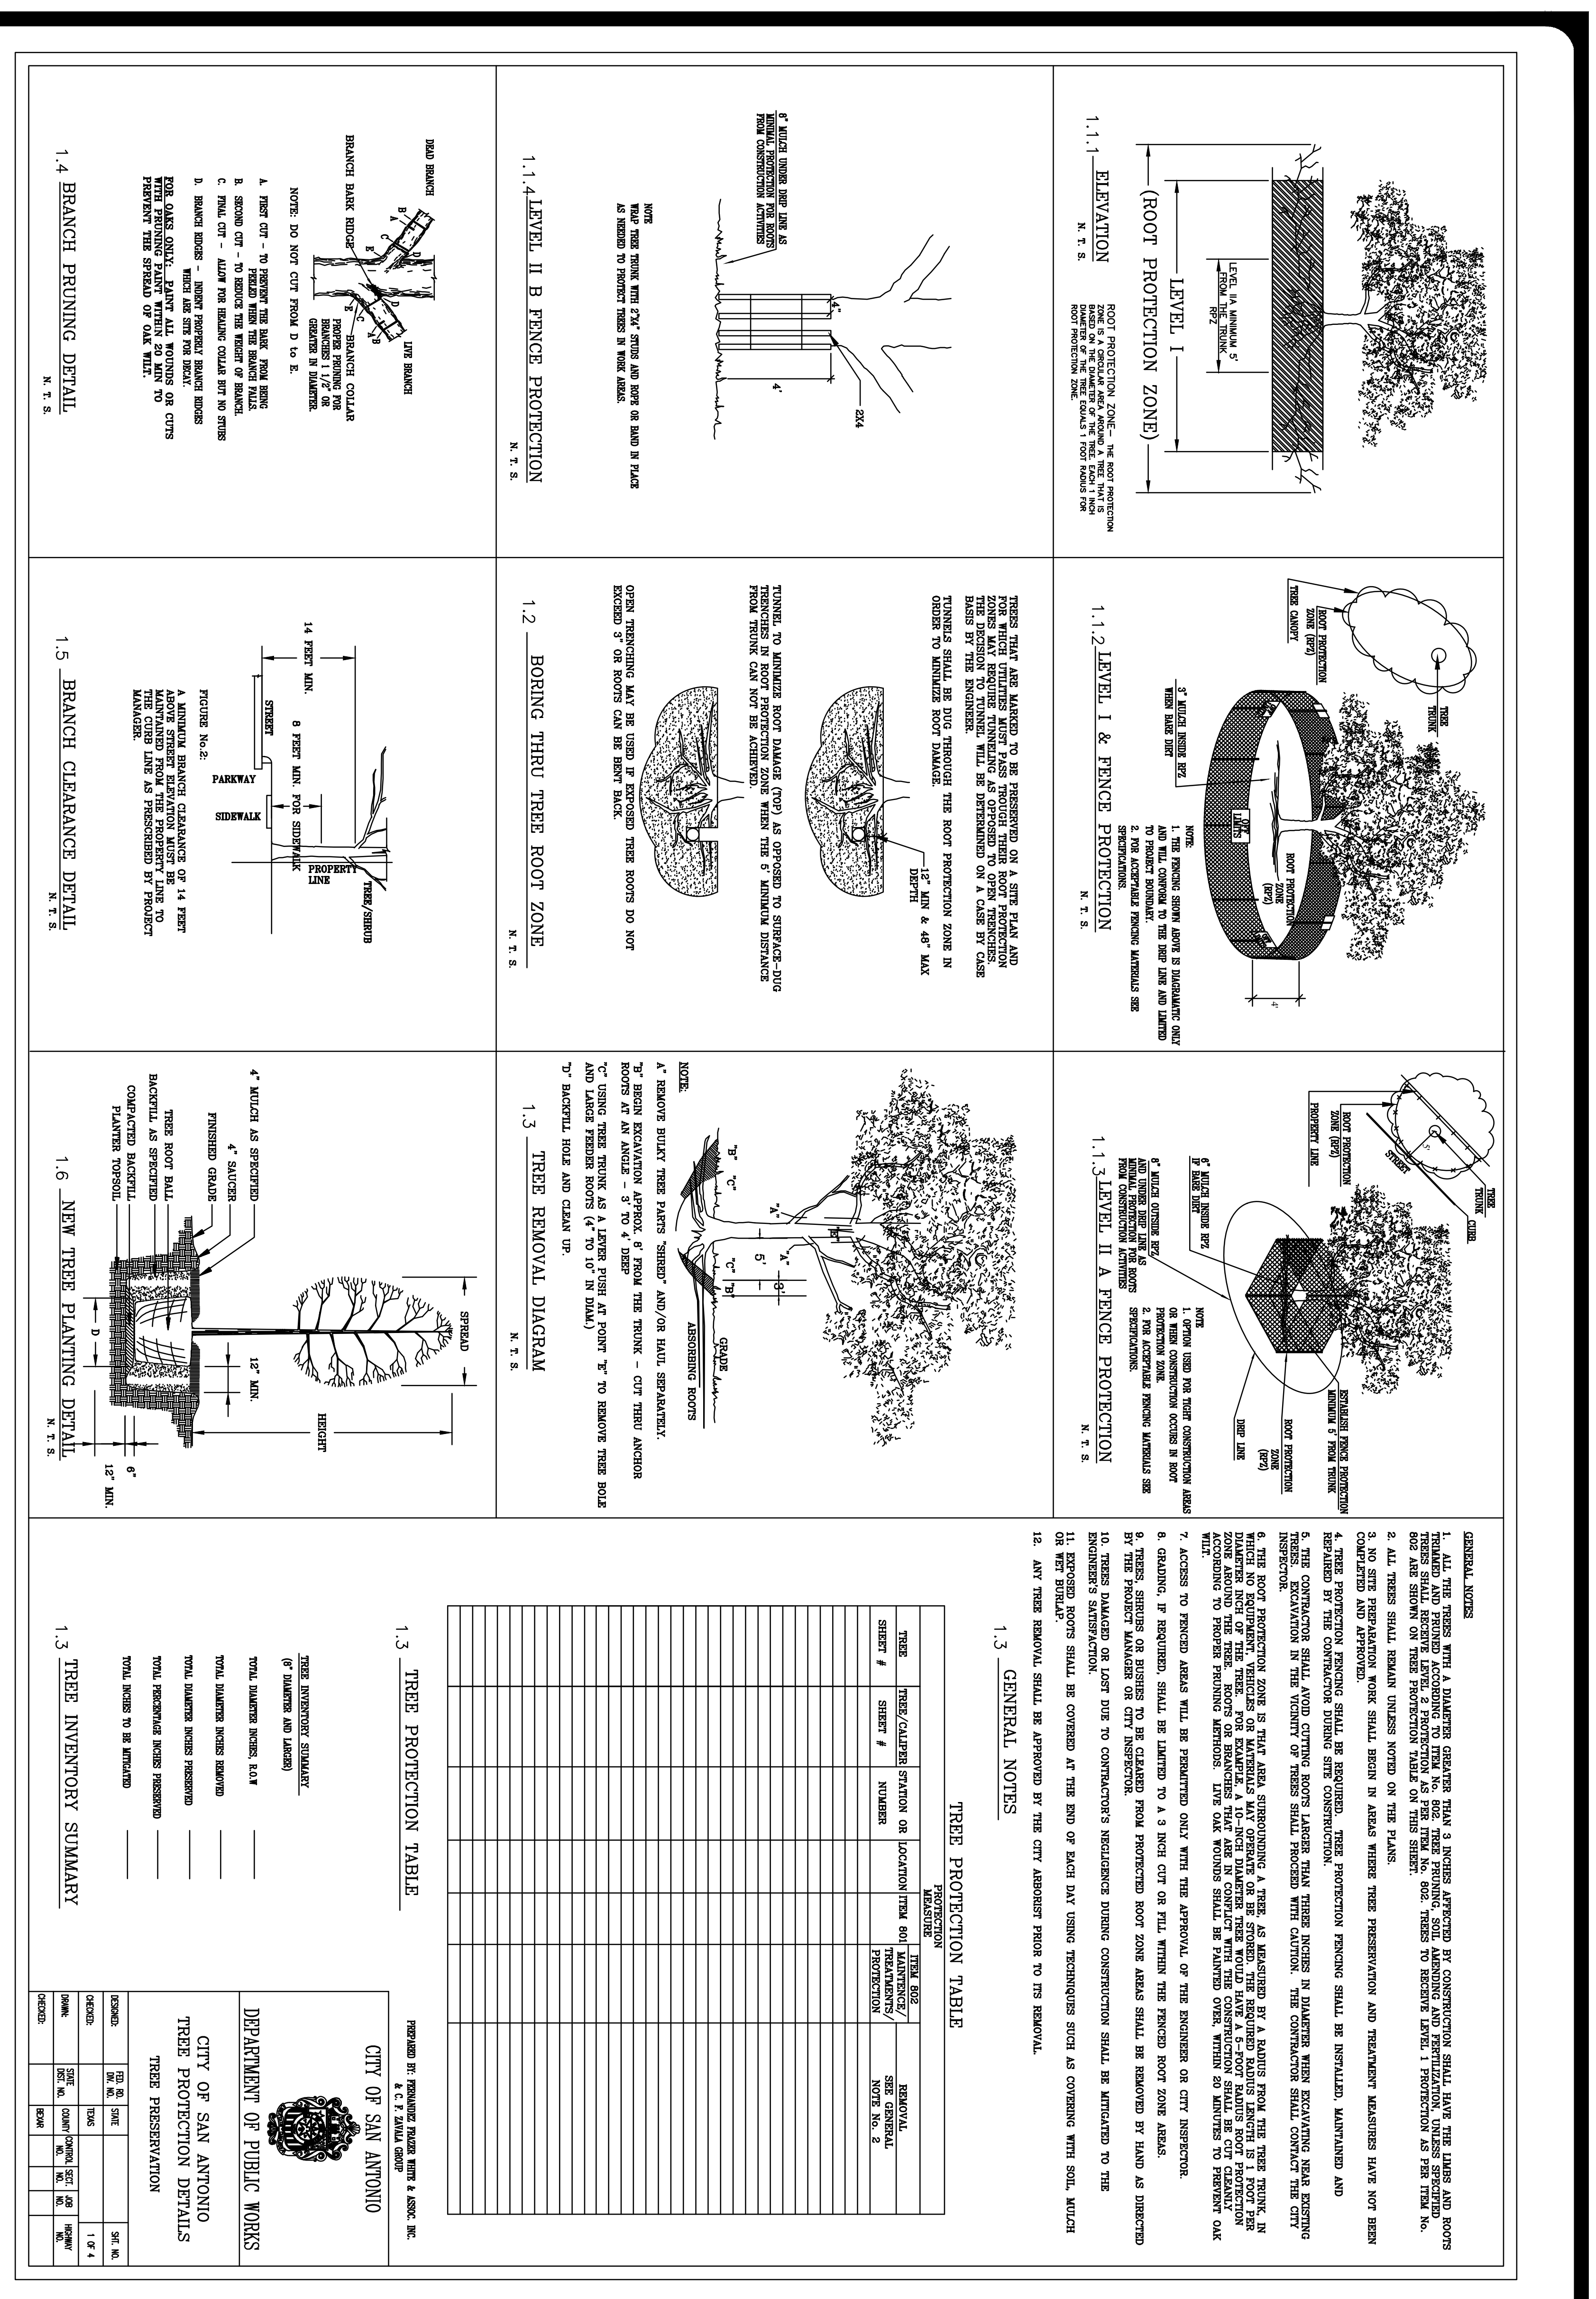
1.1.1 ELEVATION
LEVEL I
(ROOT PROTECTION ZONE)
1.1.2 LEVEL I & FENCE PROTECTION
1.1.3 LEVEL II A FENCE PROTECTION
1.1.4 LEVEL II B FENCE PROTECTION
1.2 BORING THRU TREE ROOT ZONE
1.3 TREE REMOVAL DIAGRAM
1.4 BRANCH PRUNING DETAIL
1.5 BRANCH CLEARANCE DETAIL
1.6 NEW TREE PLANTING DETAIL
1.3 GENERAL NOTES
TREE PROTECTION TABLE
1.3 TREE INVENTORY SUMMARY
CITY OF SAN ANTONIO
DEPARTMENT OF PUBLIC WORKS
CITY OF SAN ANTONIO TREE PROTECTION DETAILS
TREE PRESERVATION

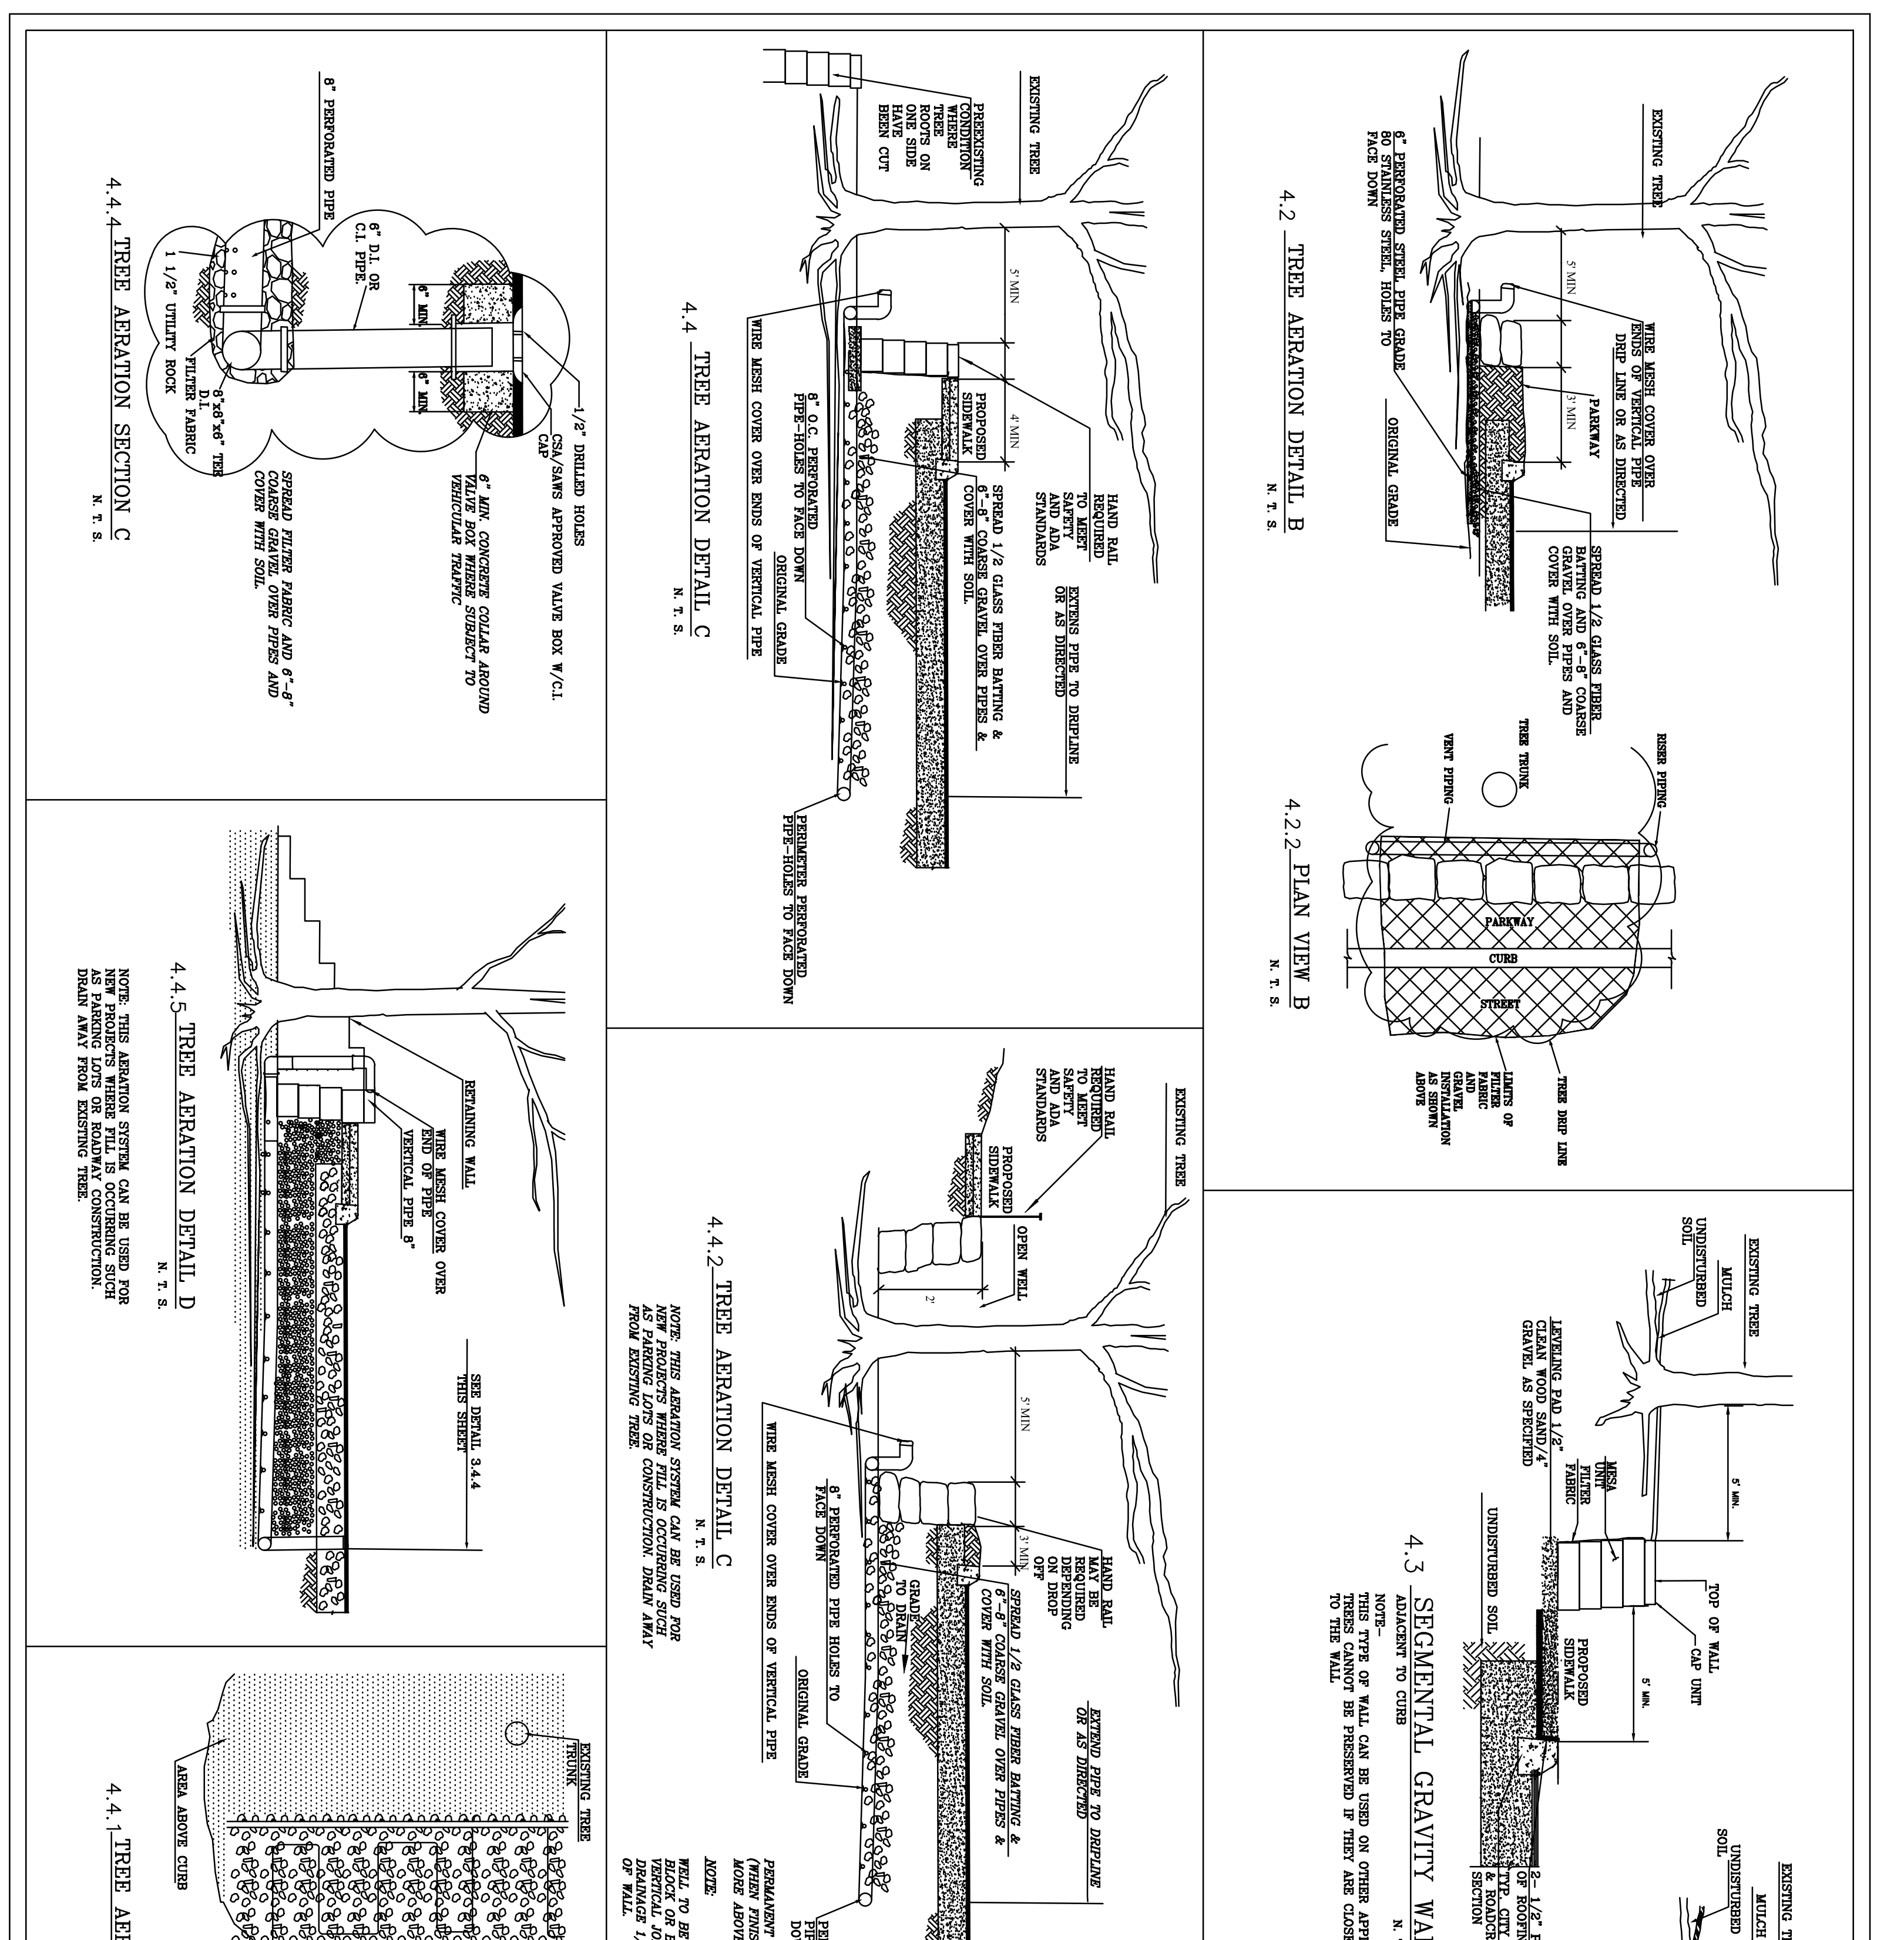
4.2 TREE AERATION DETAIL B
4.2.2 PLAN VIEW B
4.3 SEGMENTAL GRAVITY WALL
4.3.2 LIMESTONE BOULDER GRAVITY WALL
ADJACENT TO CURB
NOTE- THIS TYPE OF WALL CAN BE USED ON OTHER APPLICATIONS TREES CANNOT BE PRESERVED IF THEY ARE CLOSER THAN 5 FEET TO THE WALL
LIMESTONE CAP
MORTAR
FILTER FABRIC
PROPOSED SIDEWALK
LEVELING PAD
IF 4' WALK IS NOT PROPOSED THEN A 2' PARKWAY CAN BE SHOWN; SUCH AS IN DETAIL 3.4.2
1"x 1" SONOLASTIC SEAL
2- 1/2" PIECES OF ROOFING FELT
TYP. CITY CURB & ROAD CROSS SECTION
4.4 TREE AERATION DETAIL C
4.4.2 TREE AERATION DETAIL C
4.4.3 PLAN VIEW C
PERFORATED PIPES
OPTION B VERTICAL RISER
INSTALL PORTION OF VENT PIPES BENEATH FILL AS DIRECTED BY ENGINEER
4.4.4 TREE AERATION SECTION C
4.4.5 TREE AERATION DETAIL D
4.4.1 TREE AERATION PLAN VIEW D
EXISTING TREE TRUNK
AREA ABOVE CURB
STREET
ROAD MIX
GEOTEXTILE
GRAVEL
AERATION LAYER
PIPE
UNDISTURBED SOIL
PREPARED BY: FERNANDEZ FRAZER WHITE & ASSOC. INC. & C. F. ZAVALA GROUP
CITY OF SAN ANTONIO
DEPARTMENT OF PUBLIC WORKS
CITY OF SAN ANTONIO TREE PROTECTION DETAILS
TREE PRESERVATION
4 OF 4

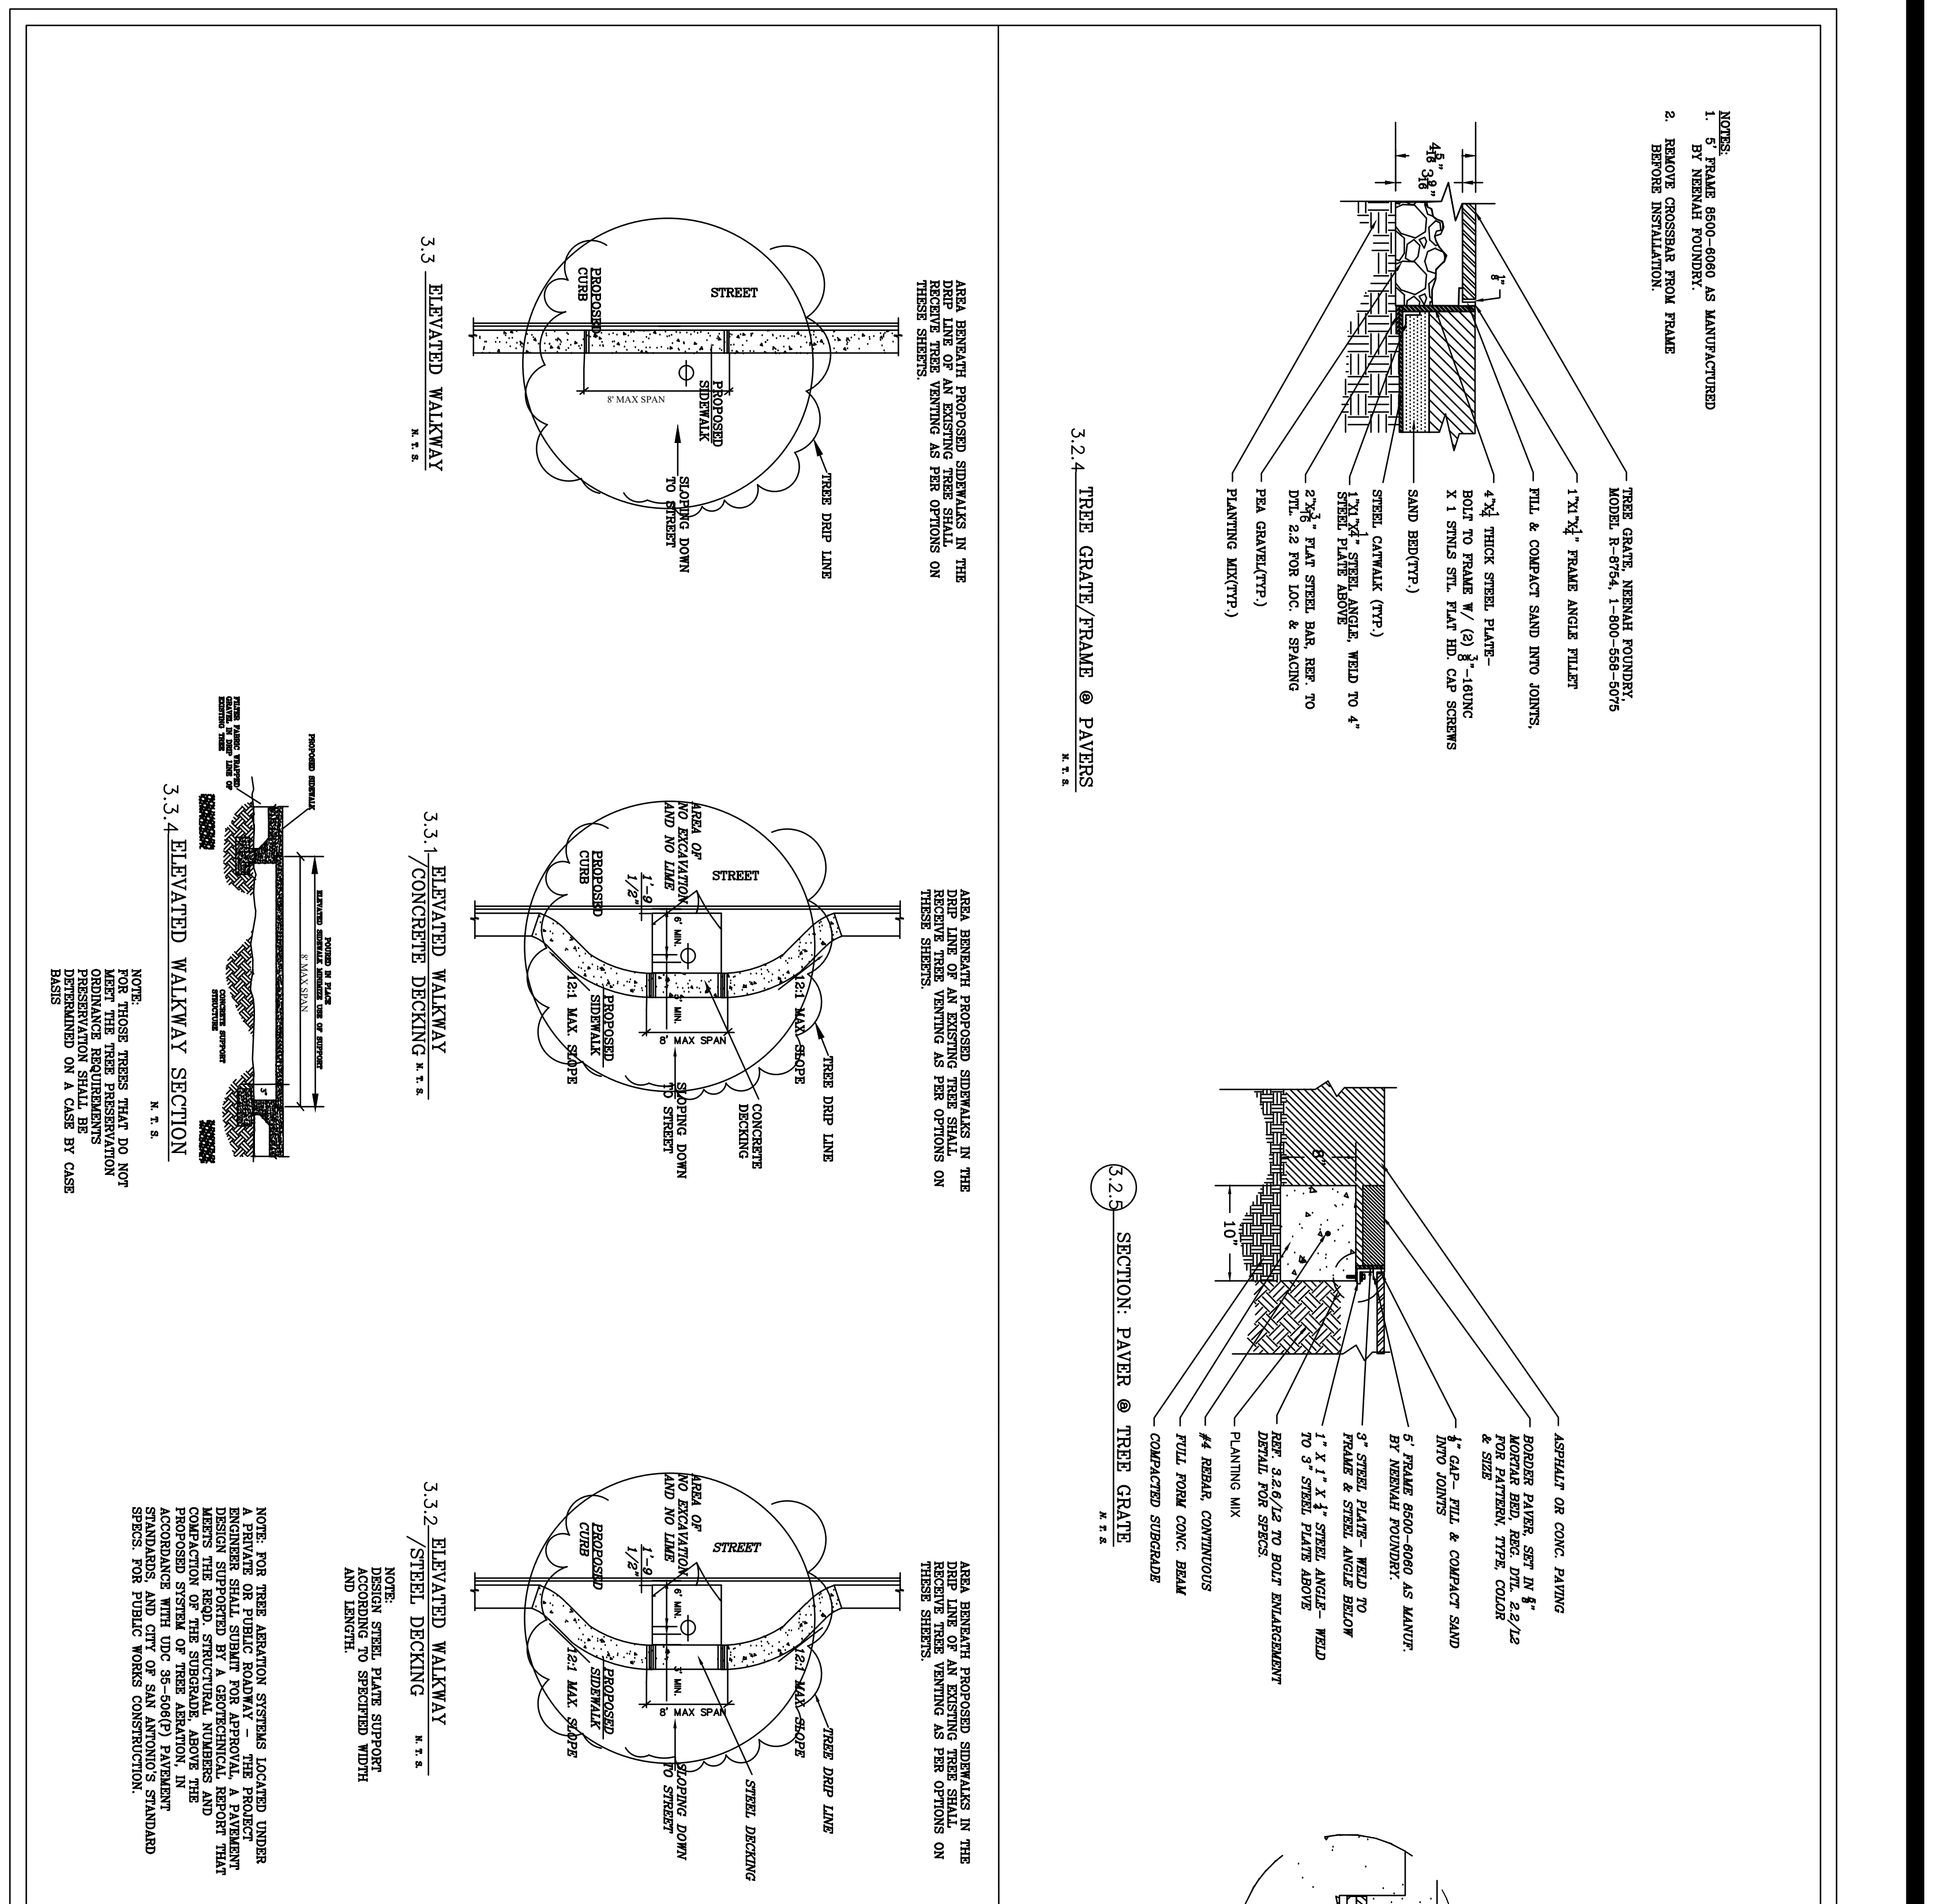
3.3 ELEVATED WALKWAY
3.3.1 ELEVATED WALKWAY /CONCRETE DECKING
3.3.2 ELEVATED WALKWAY /STEEL DECKING
3.3.4 ELEVATED WALKWAY SECTION
STREET
TREE DRIP LINE
STEEL DECKING
3.2.5 TREE GRATE/FRAME @ PAVERS
3.2.4 SECTION PAVER @ TREE GRATE
3.2.6 DETAIL BOLT/CONC. CONNECTION
PREPARED BY: FERNANDEZ FRAZER WHITE & ASSOC. INC. & C. F. ZAVALA GROUP
CITY OF SAN ANTONIO
DEPARTMENT OF PUBLIC WORKS
CITY OF SAN ANTONIO TREE PROTECTION
3 OF 4

PLAT NO. ____
JOB NO. 6445-16
DATE FEBRUARY 2026
DESIGNER JB
CHECKED ____ DRAWN AL
SHEET 11 OF 11

MILLBROOK-WEST MASTER TREE PLAN

BEXAR COUNTY, TEXAS

TREE PRESERVATION PLAN

PAPE-DAWSON
2000 NW LOOP 410 I SAN ANTONIO, TX 78213 I 210.375.9000
TEXAS ENGINEERING FIRM #470 I TEXAS SURVEYING FIRM #10028800

NO.	REVISION	DATE
1.	REVISED TREE SAVE	02/02/25