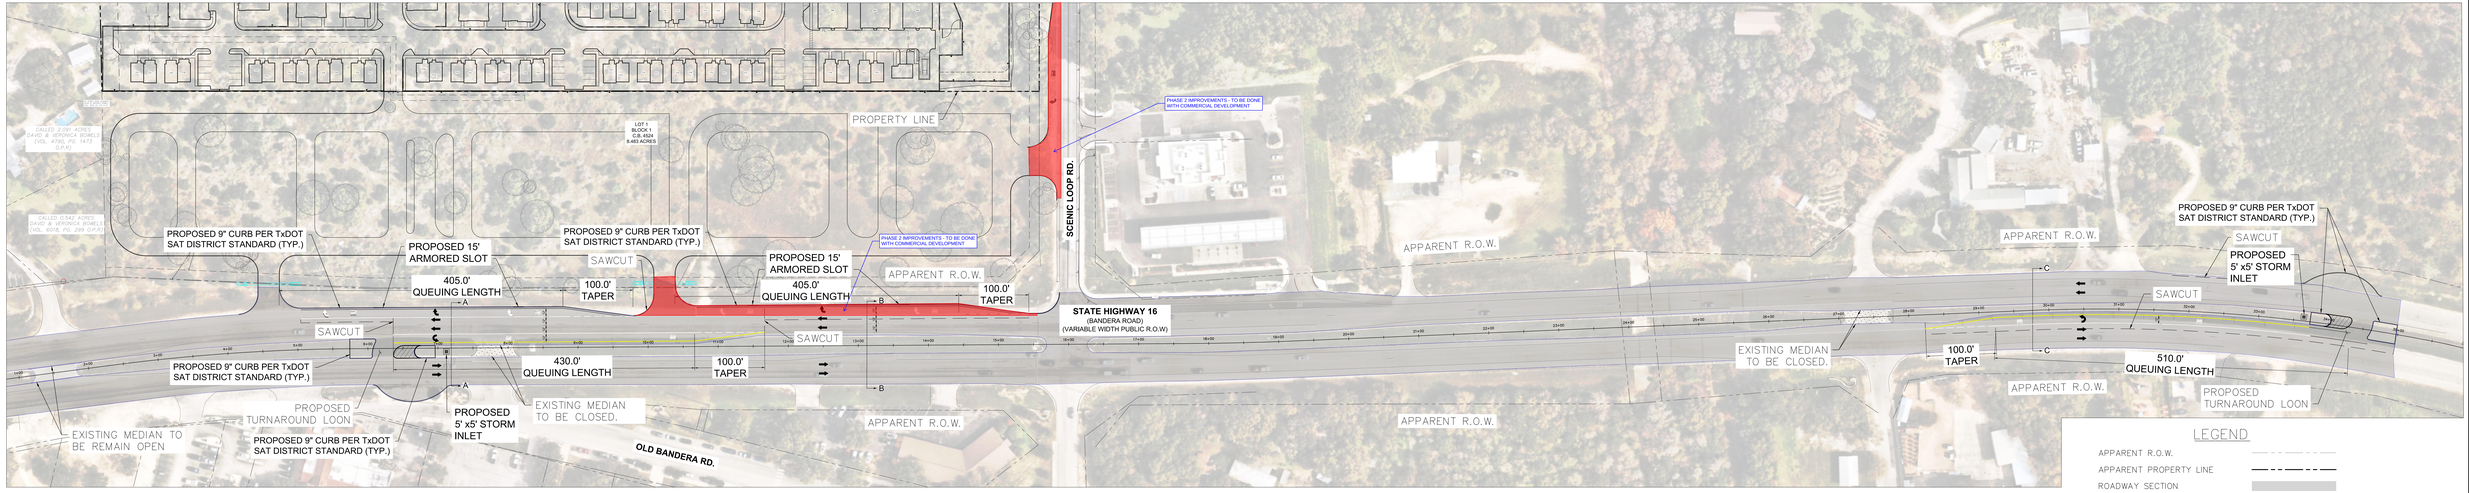

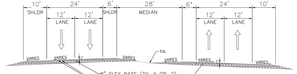

EXISTING TYPICAL SECTION

PROPOSED SECTION "A"

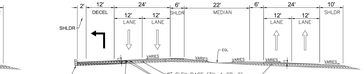

PROPOSED SECTION "B"

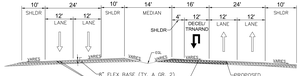

PROPOSED SECTION "C"

LEGEND

- APPARENT R.O.W.
- APPARENT PROPERTY LINE
- ROADWAY SECTION
- DIRECTION OF TRAFFIC
- PROPOSED EDGE OF PAVEMENT
- SAWCUT
- PROPOSED MEDIAN CLOSURE
- PROPOSED CULVERT

GRAPHIC SCALE IN FEET
0 20 40

Kimley»Horn
10101 RESEARCH ROAD, SUITE 100
AUSTIN, TEXAS 78726
PHONE: 512-418-1771
WWW.KIMLEYHORN.COM
TBPE FIRM REGISTRATION NO. F-928
TBPLS FIRM REGISTRATION NO. 10194693

Texas Department of Transportation

STATE HIGHWAY 16 IMPROVEMENTS - BANDERA RANCH

HELOTES BANDERA RANCH, L.P.

JOB NO.	069401104
SCALE	1" = 40'
DATE	6/13/2024