BANDERA RANCH

CITY OF HELOTES, TEXAS

WATER IMPROVEMENTS

GENERAL WATER NOTES

1. All materials and construction procedures within the scope of this contract shall be approved by the San Antonio Water System (SAWS) and comply with the Plans, Specifications, General Conditions and with the following as applicable:

   A. Current Texas Commission on Environmental Quality (TCEQ) "Design Criteria for Domestic Wastewater System", Texas Administrative Code (TAC) Title 30 Part 1 Chapter 217 and "Public Drinking Water", TAC Title 30 Part 1 Chapter 290.
   B. Current TXDOT "Standard Specifications for Construction of Highways, Streets and Drainage".
   C. Current "San Antonio Water System Standard Specifications for Water and Sanitary Sewer Construction".
   D. Current City of San Antonio "Standard Specifications for Public Works Construction".
   E. Current City of San Antonio "Utility Excavation Criteria Manual" (UECM).

2. The contractor shall not proceed with any pipe installation work until they obtain a copy of the approved Counter Permit or General Construction Permit (GCP) from the consultant and has been notified by SAWS Construction Inspection Division to proceed with the work and has arranged a meeting with the inspector and consultant for the work requirements. Work completed by the contractor without an approved Counter Permit and/or a GCP will be subject to removal and replacement at the expense of the contractors and/or the developer.

3. The Contractor shall obtain the SAWS Standard Details from the SAWS website, http://www.saws.org/business_center/specs. Unless otherwise noted within the design plans.

4. The Contractor is to make arrangements with the SAWS Construction Inspection Division at (210) 233-2973, on notification procedures that will be used to notify affected home residents and/or property owners 48 hours prior to beginning any work.

5. Location and depth of existing utilities and service laterals shown on the plans are understood to be approximate. Actual locations and depths must be field verified by the Contractor at least 1 week prior to construction. It shall be the Contractor's responsibility to locate utility service lines as required for construction and to protect them during construction at no cost to SAWS.

6. The Contractor shall verify the exact location of underground utilities and drainage structures at least 1-2 weeks prior to construction whether shown on plans or not. Please allow up to 7 business days for locates requesting pipe location markers on SAWS facilities. The following contact information are supplied for verification purposes:

   - SAWS Utility Locates: http://www.saws.org/Service/Locates
   - COSA Drainage (210) 207-0724 or (210) 207-6026
   - COSA Traffic Signal Operations (210) 206-8480
   - COSA Traffic Signal Damages (210) 207-3951
   - Texas State Wide One Call Locator 1-800-545-6005 or 811

7. The Contractor shall be responsible for restoring existing fences, curbs, streets, driveways, sidewalks, landscaping and structures to its original or better condition if damages are made as a result of the project's construction.

8. All work in Texas Department of Transportation (TxDOT) and/or Bexar County right-of-way shall be done in accordance with respective construction specifications and permit requirements.

9. The Contractor shall comply with City of San Antonio or other governing municipality's tree ordinances when excavating near trees.

10. The Contractor shall not place any waste materials in the 100-year Flood Plain without first obtaining an approved Flood Plain Permit.

11. Holiday Work: Contractors will not be allowed to perform SAWS work on SAWS recognized holidays. Request should be sent to constworkreq@saws.org.

Weekend Work: Contractors are required to notify the SAWS Inspection Construction Department 48 hours in advance to request weekend work. Request should be sent to constworkreq@saws.org.

Any and all SAWS utility work installed without holiday/weekend approval will be subject to be uncovered for proper inspection.

12. Compaction note (Item 804): The contractor shall be responsible for meeting the compaction requirements on all trench backfill and for paying for the tests performed by a third party. Compaction tests will be done at one location point randomly selected, or as indicated by the SAWS Inspector and/or the test administrator, per each 12-inch loose lift per 400 linear feet at a minimum. This project will not be accepted and finalized by SAWS without this requirement being met and verified by providing all necessary documented test results.

13. A copy of all testing reports shall be forwarded to SAWS Construction Inspection Division.

ADDITIONAL WATER NOTES

1. Prior to tie-ins, any shutdowns of existing mains of any size must be coordinated with the SAWS Construction Inspection Division at least one week in advance of the shutdown. The Contractor must also provide a sequence of work as related to the tie-ins; this is at no additional cost to SAWS or the project and it is the responsibility of the Contractor to sequence the work accordingly.

   - For water mains 12" or higher: SAWS Emergency Operations Center (210) 233-2014

2. Asbestos Cement (AC) pipe, also known as transite pipe which is known to contain asbestos-containing material (ACM), may be located within the project limits. Special waste management procedures and health and safety requirements will be applicable when removal and/or disturbance of this pipe occurs. Such work is to be made under Special Specification Item No. 3000, "Special Specification for Handling Asbestos Cement Pipe".

3. Valve removal: Where the contractor is to abandon a water main, the control valve located on the abandoning branch will be removed and replaced with a cap/plug. (NSPI)

4. Suitable anchorage/thrust blocking or joint restraint shall be provided at all of the following main locations: dead ends, plugs, caps, tees, crosses, valves, and bends, in accordance with the Standard Drawings DD-839 Series and Item No. 839, in the SAWS Standard Specifications for Construction.

5. All valves shall read "open right".

6. PRVs Required: Contractor to verify that no portion of the tract is below ground elevation of 605 feet where the static pressure will normally exceed 80 PSI. At all such locations where the ground level is below 605 feet, the Developer or Builder shall install at each lot, on the customer's side of the meter, an approved type pressure regulator in conformance with the Plumbing Code of the City of San Antonio. No dual services allowed for any lot(s) if
   *PRV is/are required for such lot(s), only single service connections shall be allowed.
   *Note: A pressure regulator is also known as a pressure reducing valve (PRV).

7. Pipe Disinfection with Dry HTH for Projects less than 800 linear feet. (Item No. 847.3):
   Mains shall be disinfected with dry HTH where shown in the contract documents or as directed by the Inspector, and shall not exceed a total length of 800 feet. This method of disinfection will also be followed for main repairs. The Contractor shall utilize all appropriate safety measure to protect his personnel during disinfection operations.

8. Backflow Prevention Devices:

   - All irrigation services within residential areas are required to have backflow prevention devices.
   - All commercial backflow prevention devices must be approved by SAWS prior to installation.

9. Final connection to the existing water main shall not be made until the water main has been pressure tested, chlorinated, and SAWS has released the main for tie-in and use.

10. Division Valves: Division Valves shown on plans or not shown on plans but found in the field shall only be operated by SAWS Distribution and Collection staff and only with prior written approval of the SAWS Director of Production and Operations and proper coordination with all SAWS departments. Contractor shall provide written notification to the inspector a minimum of two weeks in advance to start the coordination process and will be informed by the Inspector when the division valve will be operated by the SAWS Distribution and Collection staff. The Division Valve can only be operated by SAWS Distribution and Collection staff member not the inspector or the contractor. Operation of a Division Valve without the express prior written approval of the SAWS Distribution and Collection staff will constitute a material breach of any written SAWS contract or permit in addition to subjecting the Contractor to liability for any and all fines, fees, or other damages, direct or consequential, that may arise from or be caused by the operation of the valve without prior written permission. Please be informed that the approval of the operation or opening or closing of a division valve can take several weeks for approval. Division Valves will also have a valve lid labeled Division Valve and a locking mechanism installed with a key. The lock and key mechanism will be paid for by the contractor but will be installed by SAWS Distribution and Collection staff opening or closing of a division valve can take several weeks for approval. Division Valves will also have a valve lid labeled Division Valve and a locking mechanism installed with a key. The lock and key mechanism will be paid for by the contractor but will be installed by SAWS Distribution and Collection staff.

DEVELOPER'S NAME: HELOTES BANDERA RANCH, L.P.	
DEVELOPER'S ADDRESS: 1509 OLD W. 38TH ST., SUITE 3	
CITY: AUSTIN	STATE: TEXAS ZIP: 78731
PHONE#:	FAX#: TOTAL ACREAGE: 31.463 AC.
SAWS BLOCK MAP#: 096634, 096636, 098634, 098636	TOTAL EDU'S:
TOTAL LINEAR FOOTAGE OF PIPE: 1,255 L.F. ~ 12" C900 PVC	PLAT NO.:
NUMBER OF LOTS: 1	SAWS JOB#: 23-1177

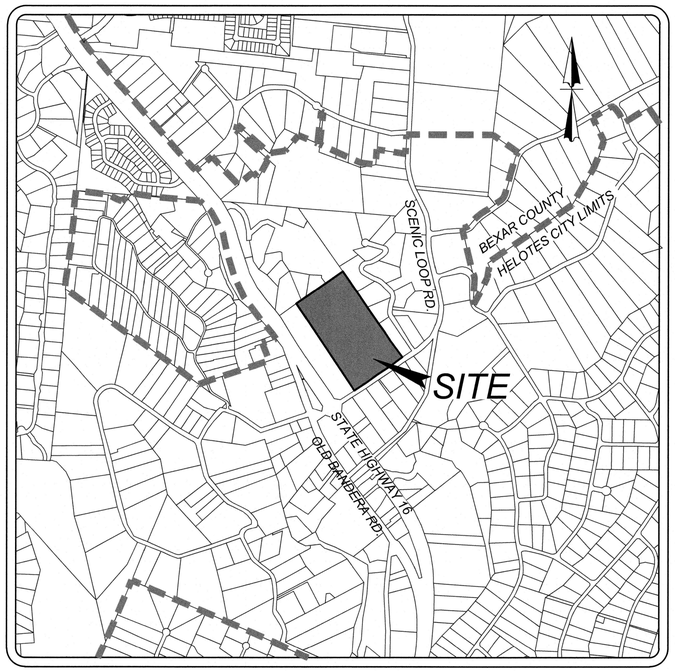

LOCATION MAP
NOT-TO-SCALE

OWNER INFORMATION
HELOTES BANDERA RANCH, L.P.
1509 OLD W. 38TH ST. , STE 3
AUSTIN, TEXAS 78731

INDEX

SHEET TITLE	SHEET NUMBER
WATER COVER SHEET	0.0
WATER DISTRIBUTION PLAN	1.0

Colliers Engineering & Design
www.colliersengineering.com

Copyright © 2023. Colliers Engineering & Design All Rights Reserved. This drawing and all the information contained herein is authorized for use only by the party for whom the services were contracted or to whom it is certified. This drawing may not be copied, reused, disclosed, distributed or relied upon for any other purpose without the express written consent of Colliers Engineering & Design.

Formerly Known as KFW ENGINEERS & SURVEYING

811 Know what's below. Call before you dig.

PROTECT YOURSELF
ALL STATES REQUIRE NOTIFICATION OF EXCAVATORS, DESIGNERS, OR ANY PERSON PREPARING TO DISTURB THE EARTH'S SURFACE ANYWHERE IN ANY STATE

FOR STATE SPECIFIC DIRECT PHONE NUMBERS VISIT: WWW.CALL811.COM

REV	DATE	DRAWN BY	DESCRIPTION

STATE OF TEXAS
MICHAEL B. RICHARDS
121665
LICENSED PROFESSIONAL ENGINEER

12/1/23

MICHAEL B. RICHARDS
TEXAS LICENSED PROFESSIONAL ENGINEER
LICENSE NUMBER: 121665
COLLIERS ENGINEERING & DESIGN, INC.
TBPE Firm#: F-14909 · TBPLS Firm#: 10194550

BANDERA RANCH
WATER IMPROVEMENTS

FOR

HELOTES BANDERA RANCH, L.P.

CITY OF HELOTES
BEXAR COUNTY
TEXAS

Colliers Engineering & Design
SAN ANTONIO (KFW)
3421 Paesanos Parkway
San Antonio, TX 78231
Phone: 210.979.8444
COLLIERS ENGINEERING & DESIGN, INC.
TBPE Firm#: F-14909
TBPLS Firm#: 10194550

SCALE:	DATE:	DRAWN BY:	CHECKED BY:
AS SHOWN	08/2023	JA	MR

PROJECT NUMBER:	DRAWING NAME:
1084-02-01	OWCV10840201-OFFSITE

SHEET TITLE:

SHEET NUMBER: 0.0

NOTE: DO NOT SCALE DRAWINGS FOR CONSTRUCTION.

C:\utility\STEP\OWCV\1084\0201-Offsite.dwg,T-1 WATER COVER By:MBRICHARDS

GENERAL WATER NOTES

1. *All materials and construction procedures within the scope of this project shall be approved by the San Antonio Water System (SAWS) and comply with the following as applicable:*

   A. Current "San Antonio Water System Standard Specifications for Construction"
   B. Current "San Antonio Water System Utility Service Regulations"
   C. Current City of San Antonio "Standard Specifications for Public Works Construction"
   D. Current TxDOT "Standard Specification for Construction of Highways, Streets and Drainage"
   E. Current City of San Antonio "Right - Of - Way Ordinance and Criteria Manual".

2. *The Contractor shall not proceed with any pipe installation work until they obtain a copy of the approved G.C.P. from the Consultant and has been notified by SAWS Construction Inspection Division to proceed with the work and has arranged a meeting with the inspector and consultant for the work requirements.*

3. *The locations and depths of existing utilities, including service laterals, and drainage structures shown on the plans are approximate only. The Contractor shall verify the exact location and depths of underground utilities at least 48 hours prior to construction whether shown on plans or not, and to protect the same during construction.*

San Antonio Water System (Water, Sewer & Recycle Water)	210-233-2010
COSA Drainage	210-207-8200
City Sidewalk and Trenching Division	210-821-3240
COSA Traffic Signal Operations	210-207-7765
"Texas State Wide One Call Locator	1-800-545-6005
City Public Service	"
AT & T	"
Time Warner	"
Valero Energy Co.	"

4. *No meter boxes to be set in driveways. Any meter boxes set in driveways will be relocated at contractor's and/or Developer's expense.*

5. *The Contractor shall be responsible for restoring to its original or better condition from damage done to existing fences, curbs, streets, driveways, landscaping and structures.*

6. *The Contractor shall avoid cutting roots larger than one inch in diameter when excavating near existing trees. Excavation in vicinity of trees shall proceed with caution. The Contractor shall contact the City Arborist at 207-8053 and the SAWS construction inspector for guidance.*

SUPPLEMENTARY NOTES

7. *No extra-payment shall be allowed for work called for on the plans but not included on the bid schedule. This incidental work will be required and shall be included under the pay item to which it relates.*

8. *The Developer dedicates the water mains upon completion by the Developer and acceptance by the San Antonio Water System. The San Antonio Water System will own and maintain said water mains which are located within this particular subdivision. (As applicable)*

9. *Contractor and/or Contractor's independently retained employee or structural design/geotechnical/safety/equipment consultant, if any, shall review these plans and available geotechnical information and the anticipated installation site(s) within the project work area in order to implement Contractor's trench excavation safety protection systems, programs and/or procedures. The Contractor's implementation of the systems, programs and/or procedures shall provide for adequate trench excavation safety protection that complies with as a minimum, OSHA Standards for trench excavations. Specifically, Contractor and/or Contractor's independently retained employee or safety consultant shall implement a trench safety program in accordance with OSHA Standards governing the presence and activities of individuals working in and around trench excavation.*

10. WORK COMPLETED BY THE CONTRACTOR WHICH HAS NOT RECEIVED A WORK ORDER OR THE NOTICE TO PROCEED WITH THE SAN ANTONIO WATER SYSTEM CONSTRUCTION INSPECTION DIVISION WILL BE SUBJECT TO REMOVAL AND REPLACEMENT BY AND AT THE EXPENSE OF THE CONTRACTOR.

11. The contractor will keep the area on top of and around the water meter box free of all objects and debris.

12. Water System to be completely restrained. Restrained length calculations are for P.V.C. Pipe bedded in compacted granular material extending to the top of the pipe. The native soil material is assumed to be inorganic clay of high plasticity. Depth of bury is assumed to be 4 feet.

Note: These calculations are provided for reference.The restrained lengths shall be designed base upon the conditions encountered during the installation. See SAWS Specification Book

ADDITIONAL WATER NOTES

1. *All valves shall read "open right"*

2. *Lead Free Fire Hydrants:*
   "SAWS require GCPs and counter permits to use lead free (< 0.25% lead) fire hydrants."

3. *PRVs Required:*
   Contractor to verify that no portion of the tract is below ground elevation of 1215 feet where the static pressure will normally exceed 80 PSI. At all such locations where the ground level is below 1215 feet, the Developer or Builder shall install at each lot, on the customer's side of the meter, an approved type pressure regulator in conformance with the Plumbing Code of the City of San Antonio. No dual services allowed for any lot(s) if "PRV is/are required for such lot(s), only single service connections shall be allowed. "Note: A pressure regulator is also known as a pressure reducing valve (PRV).

4. *98% COMPACTION NOTE:*
   THE CONTRACTOR SHALL BE RESPONSIBLE FOR MEETING 98% COMPACTION ON ALL TRENCH BACKFILL AND FOR PAYING FOR THE TESTS TO BE PERFORMED BY A THIRD PARTY. COMPACTION TESTS WILL BE DONE AT ONE LOCATION POINT RANDOMLY SELECTED, OR AS INDICATED BY THE SAWS INSPECTOR/TEST ADMINISTRATOR, PER EACH 12-INCH LOOSE LIFT PER 400 LINEAR FEET AT A MINIMUM. THIS PROJECT WILL NOT BE ACCEPTED AND FINALIZED BY SAWS WITHOUT THIS REQUIREMENT BEING MET AND VERIFIED BY PROVIDING ALL NECESSARY DOCUMENTED TEST RESULTS.

5. *Pipe Disinfection with Dry HTH for Projects less than 800 linear feet. (Item #847):*
   Mains shall be disinfected with dry HTH where shown in the contract documents or as directed by the Inspector, and shall not exceed a total length of 800 feet. This method of disinfection will also be followed for main repairs. The Contractor shall utilize all appropriate safety measure to protect his personnel during disinfection operations.

6. *Spills, Overflows, or Discharges of Wastewater:*
   Attention Contractors: All spills, overflows, or discharges of wastewater, recycled water, petroleum products, or chemicals must be reported immediately to the SAWS Inspector assigned to your counter permit or General Construction Permit (GCP). This requirement applies to every spill, overflow, or discharge - regardless of size. Your compliance will enable SAWS to fulfill regulatory reporting requirements.

   It is the Contractor's responsibility to control sewer flows so that a spill overflow, or discharge does not occur. In The event that a spill, overflows, or discharge occurs, the Contractor may liable for:

1. *All fines, penalties, or other costs assessed to or against SAWS by any State, Federal, or other governmental agency.*

2. *SAWS staff and material costs to respond to the spill, overflow, or discharge, or to mitigate the effects of the spill, overflow, or discharge, or to support the cleanup effort.*

3. *All damages caused to SAWS, or any other persons or entities that result from the spill, overflow or discharge.*

CAUTION!!! THE CONTRACTOR SHALL BE REQUIRED TO LOCATE ALL PUBLIC OR PRIVATE UTILITIES INCLUDING BUT NOT LIMITED TO: WATER, SEWER, TELEPHONE AND FIBER OPTIC LINES, SITE LIGHTING ELECTRIC, SECONDARY ELECTRIC, PRIMARY ELECTRICAL DUCTBANKS, LANDSCAPE IRRIGATION FACILITIES, AND GAS LINES. ANY UTILITY CONFLICTS THAT ARISE SHOULD BE COMMUNICATED TO THE ENGINEER IMMEDIATELY AND PRIOR TO CONSTRUCTION. THE CONTRACTOR SHALL CONTACT 1-800-DIG-TESS A MINIMUM OF 48 HOURS PRIOR TO THE START OF CONSTRUCTION. ANY DAMAGE TO EXISTING UTILITIES SHALL BE THE SOLE RESPONSIBILITY OF THE CONTRACTOR AND THE REPAIR SHALL BE AT CONTRACTOR'S SOLE EXPENSE WHETHER THE UTILITY IS SHOWN ON THESE PLANS OR NOT.

TRENCH EXCAVATION SAFETY PROTECTION

CONTRACTOR AND/ OR CONTRACTOR'S INDEPENDENTLY RETAINED EMPLOYEE OR STRUCTURAL DESIGN/GEOTECHNICAL/SAFETY/EQUIPMENT CONSULTANT, IF ANY, SHALL REVIEW THESE PLANS AND ANY AVAILABLE GEOTECHNICAL INFORMATION AND THE ANTICIPATED INSTALLATION SITES WITHIN THE PROJECT WORK AREA IN ORDER TO IMPLEMENT CONTRACTOR'S TRENCH EXCAVATION SAFETY PROTECTION SYSTEMS, PROGRAMS AND/OR PROCEDURES FOR THE PROJECT DESCRIBED IN THE CONTRACT DOCUMENTS. THE CONTRACTOR'S IMPLEMENTATION OF THESE SYSTEMS, PROGRAMS AND/OR PROCEDURES SHALL PROVIDE FOR ADEQUATE TRENCH EXCAVATION SAFETY PROTECTION THAT COMPLY WITH AS A MINIMUM, OSHA STANDARDS FOR TRENCH EXCAVATIONS. SPECIFICALLY, CONTRACTOR AND/OR CONTRACTOR'S INDEPENDENTLY RETAINED EMPLOYEE OR SAFETY CONSULTANT SHALL IMPLEMENT A TRENCH SAFETY PROGRAM IN ACCORDANCE WITH OSHA STANDARDS GOVERNING THE PRESENCE AND ACTIVITIES OF INDIVIDUALS WORKING IN AND AROUND TRENCH EXCAVATION.

JOINT RESTRAINT NOTE:

CONTRACTOR SHALL INSTALL RETAINER GLANDS AT ALL FITTINGS AND PROVIDE JOINT RESTRAINING HARNESS OR FIELD LOCK GASKETS AT ALL JOINTS WITHIN THE LENGTH SHOWN. CONTRACTOR SHALL INSURE THAT ALL TEES, BENDS, VALVES, ETC. HAVE A MINIMUM OF 5 FT OF PIPE WITH NO JOINTS ON EACH SIDE OF THE FITTING. JOINT RESTRAINTS AND RETAINER GLANDS SHALL BE CALCULATED BY SAWS APPROVED PROGRAMS. THERE WILL BE NO SEPARATE PAY ITEM FOR RETAINER GLANDS AND OTHER JOINT RESTRAINING HARNESS AND GASKETS, BUT SHALL BE SUBSIDIARY TO THE UNIT COST PER LINEAL FOOT OF PIPE INSTALLED.

PRESSURE REDUCING VALVE (PRV) NOTE:

*CONTRACTOR TO VERIFY THAT NO PORTION OF THE TRACT IS BELOW GROUND ELEVATION OF 1215 FEET WHERE THE STATIC PRESSURE WILL NORMALLY EXCEED 80 PSI. AT ALL SUCH LOCATIONS WHERE THE GROUND LEVEL IS BELOW 1215 FEET, THE DEVELOPER OR BUILDER SHALL INSTALL AT EACH LOT, ON THE CUSTOMER'S SIDE OF THE METER, AN APPROVED TYPE PRESSURE REGULATOR IN CONFORMANCE WITH THE PLUMBING CODE OF THE CITY OF HELOTES. NO DUAL SERVICES ALLOWED FOR ANY LOT(S) IF "PRV IS / ARE REQUIRED FOR SUCH LOT(S), ONLY SINGLE SERVICE CONNECTIONS SHALL BE ALLOWED. WATER SERVICES WHERE PRV'S REQUIRED ARE DESIGNATED BY AN ASTERISK (*).*

"NOTE: A PRESSURE REGULATOR IS ALSO KNOWN AS A PRESSURE REDUCING VALVE(PRV)

COMPACTION NOTE:

THE CONTRACTOR SHALL BE RESPONSIBLE FOR MEETING 98% COMPACTION ON ALL TRENCH BACKFILL AND PAYING FOR THE TESTS TO BE PERFORMED BY A THIRD PARTY. COMPACTION TESTS WILL BE DONE AT ONE LOCATION POINT RANDOMLY SELECTED OR AS INDICATED BY THE SAWS INSPECTOR/TEST ADMINISTRATOR. PER EACH 12 INCH LOOSE LIFT PER 400 LINEAR FEET AT A MINIMUM. PERMITS AND/OR WILL NOT BE ACCEPTED AND FINALIZED BY SAWS WITHOUT THIS REQUIREMENT BEING MET AND VERIFIED BY PROVIDING ALL NECESSARY DOCUMENTED TEST RESULTS.

NOTE:

1. *ALL MATERIALS AND CONSTRUCTION PROCEDURES WITHIN THE SCOPE OF THIS CONTRACT SHALL BE IN ACCORDANCE WITH THE SAN ANTONIO WATER SYSTEM (S.A.W.S.) STANDARD SPECIFICATION.*
2. *SEWER PIPE WHERE WATER LINE CROSSES SHALL BE MEET THE REQUIREMENTS OF ASTM D2241. CONTRACTOR SHALL CENTER A 20 FOOT JOINT OF 160 P.S.I. PRESSURE RATED P.V.C. AT THE PROPOSED WATER CROSSING (NO SEPARATE PAY ITEM). REFERENCE SHEET THIS SHEET. SANITARY SEWER GENERAL NOTES. S.A.W.S. CRITERIA FOR SEWER MAIN CONSTRUCTION IN THE VICINITY OF WATER MAINS.*
3. *SEE THIS SHEET FOR BENCHMARK INFORMATION.*
4. *PIPE TYPE DESIGNATIONS ARE SDR 26.*
5. *SEE THIS SHEET FOR TYPICAL SANITARY SEWER / WATER CROSSING DETAIL*
6. *ALL MANHOLES SHALL HAVE CONCRETE RING ENCASEMENT AND A WATER TIGHT RING AND COVER.*

SAWS NOTE:

1. *"SAWS REQUIRES GCPs AND COUNTER PERMIT TO USE LEAD FREE (<0.25% LEAD) FIRE HYDRANTS."*
2. *ALL MATERIALS AND CONSTRUCTION PROCEDURES WITHIN THE SCOPE OF THIS CONTRACT SHALL BE IN ACCORDANCE WITH THE SAN ANTONIO WATER SYSTEM (S.A.W.S.) STANDARD SPECIFICATIONS.*

WATER PLAN NOTES:

1. *ALL PVC PIPE 8" TO BE A MINIMUM OF C-900 DR 18 CLASS 235.*
2. *ALL VALVES SHALL READ "OPEN RIGHT"*
3. *FOR PRV DETAIL SEE S.A.W.S. STANDARD DETAIL DD-833-03.*

LEGEND

PROPOSED WATER MAIN	=	——— W ———
PROPOSED FIRE HYDRANT	=	
PROPOSED WATER VALVE	=	
EXISTING WATER MAIN	=	— — —E.12"W— — —
EXISTING FIRE HYDRANT	=	
EXISTING SANITARY SEWER MAIN	=	—E.7"SS—
EXISTING SANITARY SEWER MANHOLE	=	
EXISTING OVERHEAD ELECTRIC W/POWER POLE	=	—OHE— —OHE—

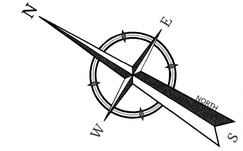

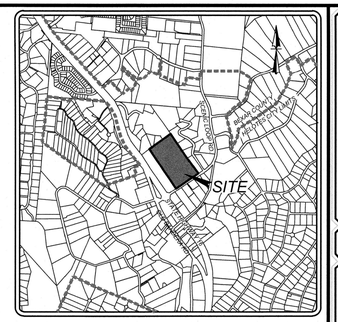

50 0 50 100

SCALE : 1" = 50'

Linear unit of measure: International Foot (1 ft = 0.3048 m)

LOCATION MAP
NOT-TO-SCALE

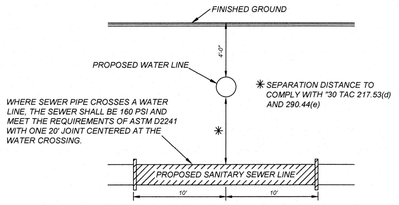

TYPICAL SANITARY SEWER/WATER CROSSING DETAIL
N.T.S.

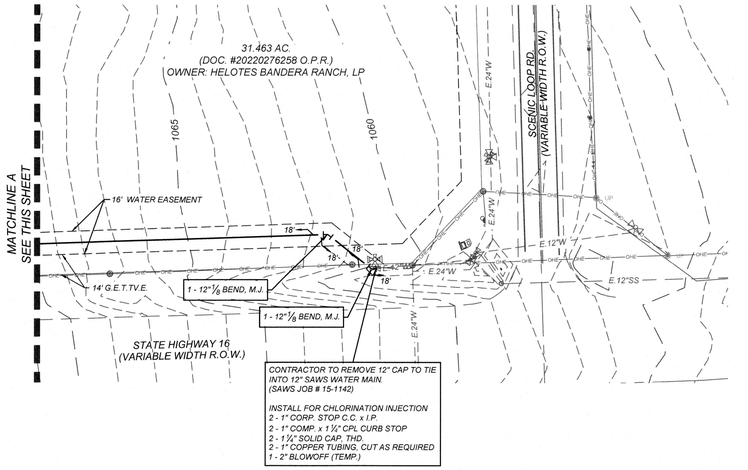

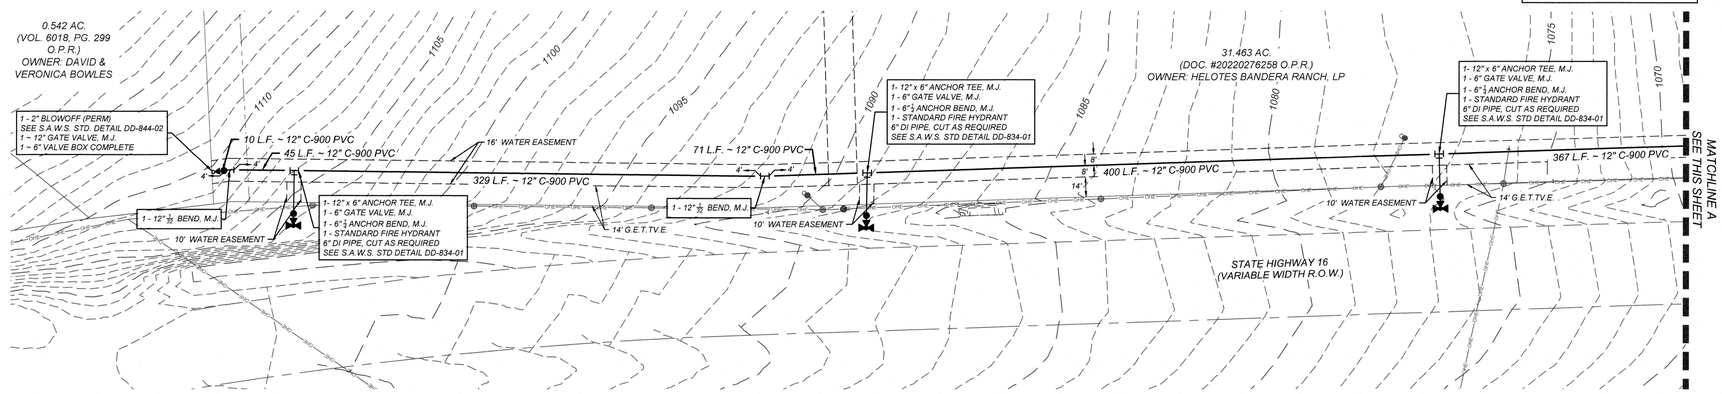

PRESSURE ZONE 1400

DEVELOPER'S NAME: HELOTES BANDERA RANCH, L.P.			
DEVELOPER'S ADDRESS: 1509 OLD W. 38TH ST., SUITE 3			
CITY: AUSTIN	STATE: TEXAS	ZIP: 78731	
PHONE#:	FAX#:	TOTAL ACREAGE: 31.463 AC.	
SAWS BLOCK MAP#: 096634, 096636, 098634, 098636		TOTAL EDU'S:	
TOTAL LINEAR FOOTAGE OF PIPE: 1,255 L.F. ~ 12" C900 PVC		PLAT NO.:	
NUMBER OF LOTS: 1	SAWS JOB#: 23-1177		

Colliers Engineering & Design

www.colliersengineering.com

Copyright © 2023. Colliers Engineering & Design All Rights Reserved. This drawing and all the information contained herein is authorized for use only by the party for whom the services were contracted or to whom it is certified. This drawing may not be copied, reused, disclosed, distributed or relied upon for any other purpose without the express written consent of Colliers Engineering & Design.

Formerly Known as KFW ENGINEERS + SURVEYING

811 Texas 811 Call before you dig.

PROTECT YOURSELF
ALL STATES REQUIRE NOTIFICATION OF EXCAVATION, DESIGNERS, OR ANY PERSON PREPARING TO DISTURB THE EARTH'S SURFACE ANYWHERE IN ANY STATE

FOR STATE SPECIFIC DIRECT PHONE NUMBERS
VISIT: WWW.CALL811.COM

REV	DATE	DRAWN BY	DESCRIPTION

STATE OF TEXAS
MICHAEL B. RICHARDS
121665
LICENSED PROFESSIONAL ENGINEER
12/11/23

WATER DISTRIBUTION PLAN

FOR

BANDERA RANCH

BEXAR COUNTY
TEXAS

Colliers Engineering & Design
SAN ANTONIO (KFW)
3421 Paesanos Parkway
San Antonio, TX 78231
Phone: 210.979.8444
COLLIERS ENGINEERING & DESIGN, INC.
TBPE Firm#: F-14909
TBPLS Firm#: 10194550

SCALE:	DATE:	DRAWN BY:	CHECKED BY:
AS SHOWN	06/06/23	ZB	MR

PROJECT NUMBER:	DRAWING NAME:
1084-02-01	OW10840201-OFFSITE

SHEET TITLE:

SHEET NUMBER: 1.0

NOTE: DO NOT SCALE DRAWINGS FOR CONSTRUCTION.

C:\dwg\WATER\OW\1084\0201-Off\Site-Aerial\WATER DISTRIBUTION PLAN By: MRICHARDS