

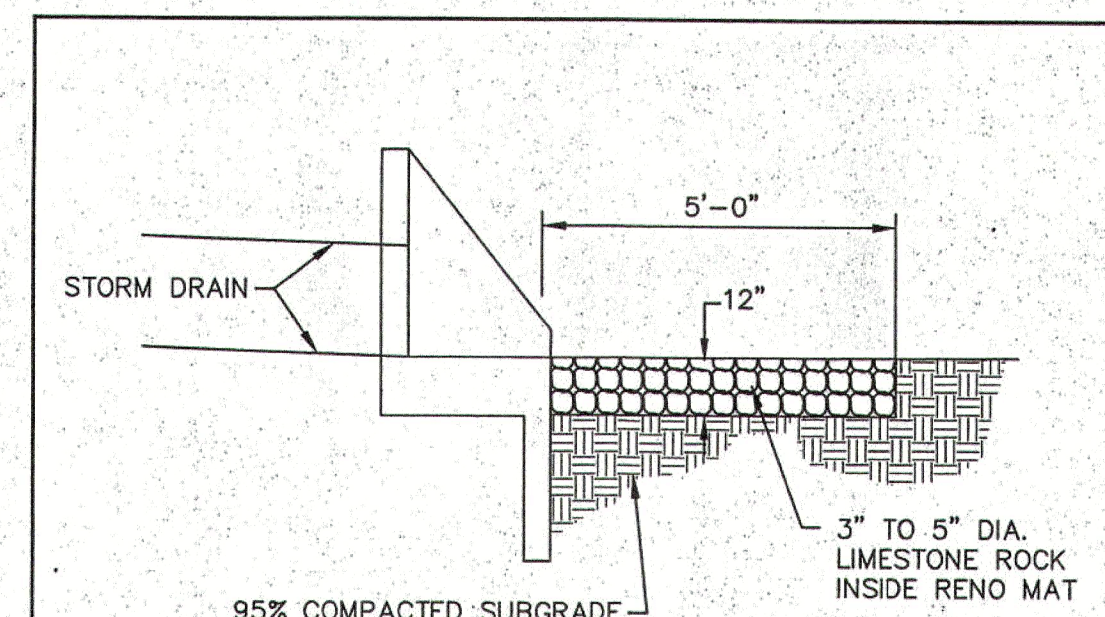
Technical drawing of a trapezoidal structure, likely a cross-section of a bridge or a similar architectural element. The drawing includes the following dimensions:

- Top width: 3'-6"
- Bottom width: 5'-9 3/4"
- Left height: 9'-1"
- Right height: 3'-0"
- Top flange width: 3'-6"
- Top flange height: 8"
- Bottom flange width: 3'-6"
- Bottom flange height: 3'-0"
- Bottom flange thickness: 1'-6"
- Bottom flange width (inner): 9'-12"
- Bottom flange width (outer): 9'-0"
- Angle: 6°

 **Oldcastle Precast**[®]
1900 Rilling Road San Antonio, TX 78214
Phone: (210) 923-4523 Fax: (210) 921-0473

WW21D WW24D	
FILE NAME:	HEADWAL2.dwg
ISSUE DATE:	March, 2005
www.oldcastlesanantonio.com	

Copyright 2005 Onicastle Press All Rights Reserved

[illegible]

SHEET 5.1b
OF 37

