



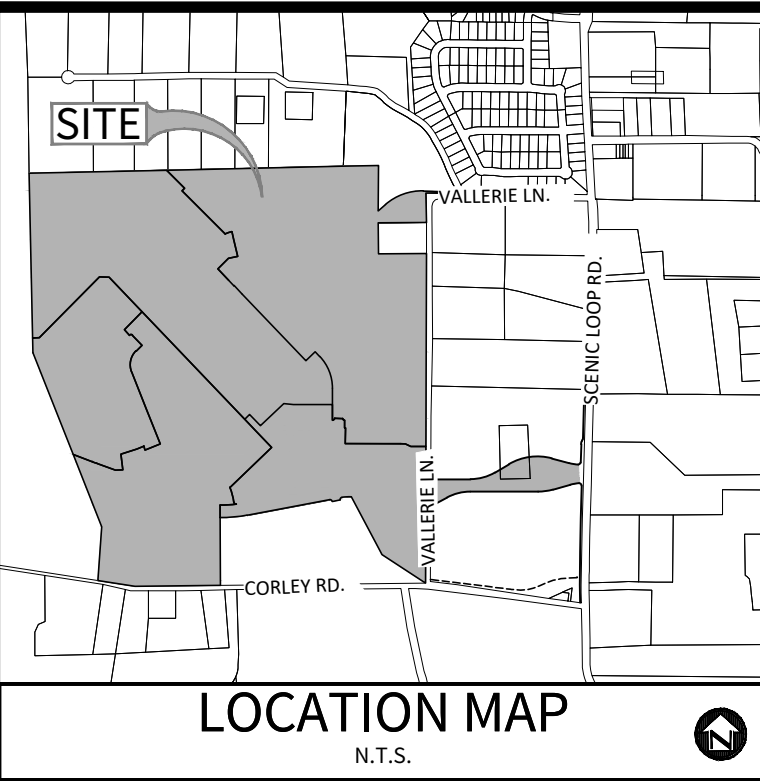

OWNER/DEVELOPER:
PULTE HOMES OF TEXAS, L.P.
CONTACT PERSON: FELIPE GONZALEZ
1718 DRY CREEK WAY, SUITE 120
SAN ANTONIO, TX 78259
TEL: (210) 818-7104
FAX: (210) 496-0449



CIVIL ENGINEER:
M.W. CUDE ENGINEERS, L.L.C.
CONTACT PERSON: DAVID D. CUPIT II, P.E.
4122 POND HILL ROAD, SUITE 101
SAN ANTONIO, TX 78231
TEL: (210) 681-2951
FAX: (210) 523-7112

- NOTES:
1. CORLEY FARMS IS SUBJECT TO THE CITY OF SAN ANTONIO 2010 TREE ORDINANCE.
 2. CONTRACTOR TO UPDATE TREE PRESERVATION PLAN FOR CHANGES DURING CONSTRUCTION AND NOTIFY ENGINEER ACCORDINGLY. THE REVISED TREE PRESERVATION PLAN WILL BE RESUBMITTED AND APPROVED BY THE DISTRICT UPON FINAL ACCEPTANCE OF ALL SUBDIVISION IMPROVEMENTS.
 3. THE RPZ SHALL BE DETERMINED BY TREE SIZE (12" RADIUS FROM TRUNK FOR EVERY 1" DIAMETER OF TRUNK AT 4.5' FROM GROUND) WITH A MINIMUM 5' DIAMETER FROM THE TRUNK.
 4. A [CHAINLINK OR ORANGE MESH FENCE] BARRIER AROUND THE RPZ SHALL BE ERECTED AND MAINTAINED UNTIL CONSTRUCTION IS COMPLETED.
 5. RPZ SHALL BE SUSTAINED IN A NATURAL STATE AND SHALL BE FREE FROM VEHICULAR OR MECHANICAL TRAFFIC; NO FILL, EQUIPMENT, LIQUIDS, OR CONSTRUCTION DEBRIS SHALL BE PLACED INSIDE THE PROTECTIVE BARRIER.
 6. THE RPZ SHALL BE COVERED WITH 6" OF COARSE MULCH TO REDUCE MOISTURE STRESS.
 7. ANY DAMAGE DONE TO EXISTING TREE CROWNS OR ROOT SYSTEMS SHALL BE REPAIRED IMMEDIATELY. ALL WOUNDS TO OAKS WILL BE PAINTED WITH PRUNING PAINT WITHIN 30 MINUTES AFTER DAMAGE. ROOTS EXPOSED DURING CONSTRUCTION OPERATIONS WILL BE CUT CLEANLY.
 8. THE PROPOSED FINISH GRADE AND ELEVATION OF LAND WITHIN THE ROOT PROTECTION ZONE OF ANY TREE TO BE PRESERVED SHALL NOT BE RAISED OR LOWERED MORE THAN 3". WELLING AND RETAINING METHODS ARE ALLOWED OUTSIDE THE RPZ.
 9. THE RPZ SHALL REMAIN PERVIOUS, I.E. GROUND COVER OR TURF AT COMPLETION OF LANDSCAPE DESIGN.
 10. THE DEVELOPER OR BUILDER SHALL BE RESPONSIBLE FOR PLANTING TWO (2) 2" CALIPER TREES PER RESIDENTIAL LOT. NOT MORE THAN 25% OF THESE PLANTED TREES SHALL BE OF THE SAME SPECIES.
 11. BUILDING SETBACK DIMENSIONS ARE AS FOLLOWS:
FRONT = 20' MIN.
REAR = 20'
SIDE = 5'
SIDE ADJACENT TO STREET = 10'
 12. THE HOMEOWNER'S ASSOCIATION WILL BE RESPONSIBLE FOR THE PLANTING, ESTABLISHMENT & MAINTENANCE OF THE TREES LOCATED IN COMMON AREAS.
 13. TREES PLANTED IN EASEMENTS CONTAINING OVERHEAD ELECTRIC LINES SHALL BE SMALL TO MEDIUM SPECIES.


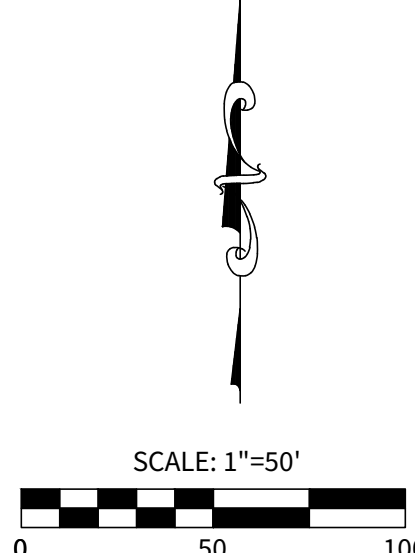


LEGEND

- SIGNIFICANT TREE TO BE PRESERVED
- SIGNIFICANT TREE TO BE REMOVED
- HERITAGE TREE TO BE PRESERVED
- HERITAGE TREE TO BE REMOVED
- EXEMPT TREE PRESERVED
- EXEMPT TREE REMOVED
- POOR CONDITION TREE TO BE REMOVED
- TREE PLAN LIMITS

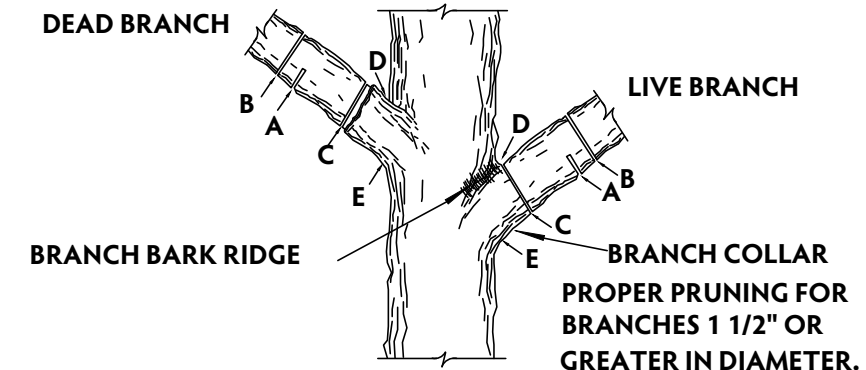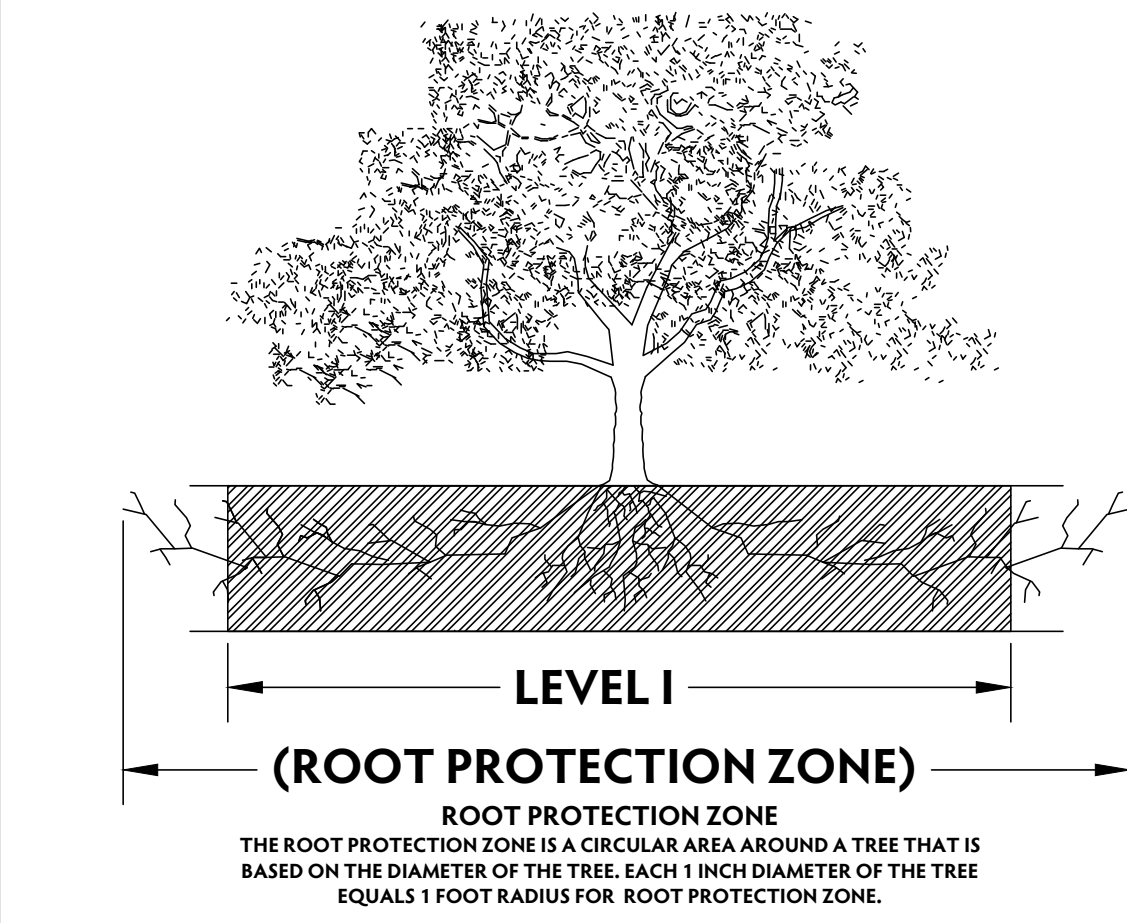

- NOTE: DO NOT CUT FROM D to E.
- A. FIRST CUT - TO PREVENT THE BARK FROM BEING PEELED WHEN THE BRANCH FALLS.
 - B. SECOND CUT - TO REDUCE THE WEIGHT OF BRANCH.
 - C. FINAL CUT - ALLOW FOR HEALING COLLAR BUT NO STUBS
 - D. BRANCH RIDGES - INDENT PROPERLY BRANCH RIDGES WHICH ARE SITE FOR DECAY.
- FOR OAKS ONLY: PAINT ALL WOUNDS OR CUTS WITH PRUNING PAINT WITHIN 20 MIN TO PREVENT THE SPREAD OF OAK WILT.

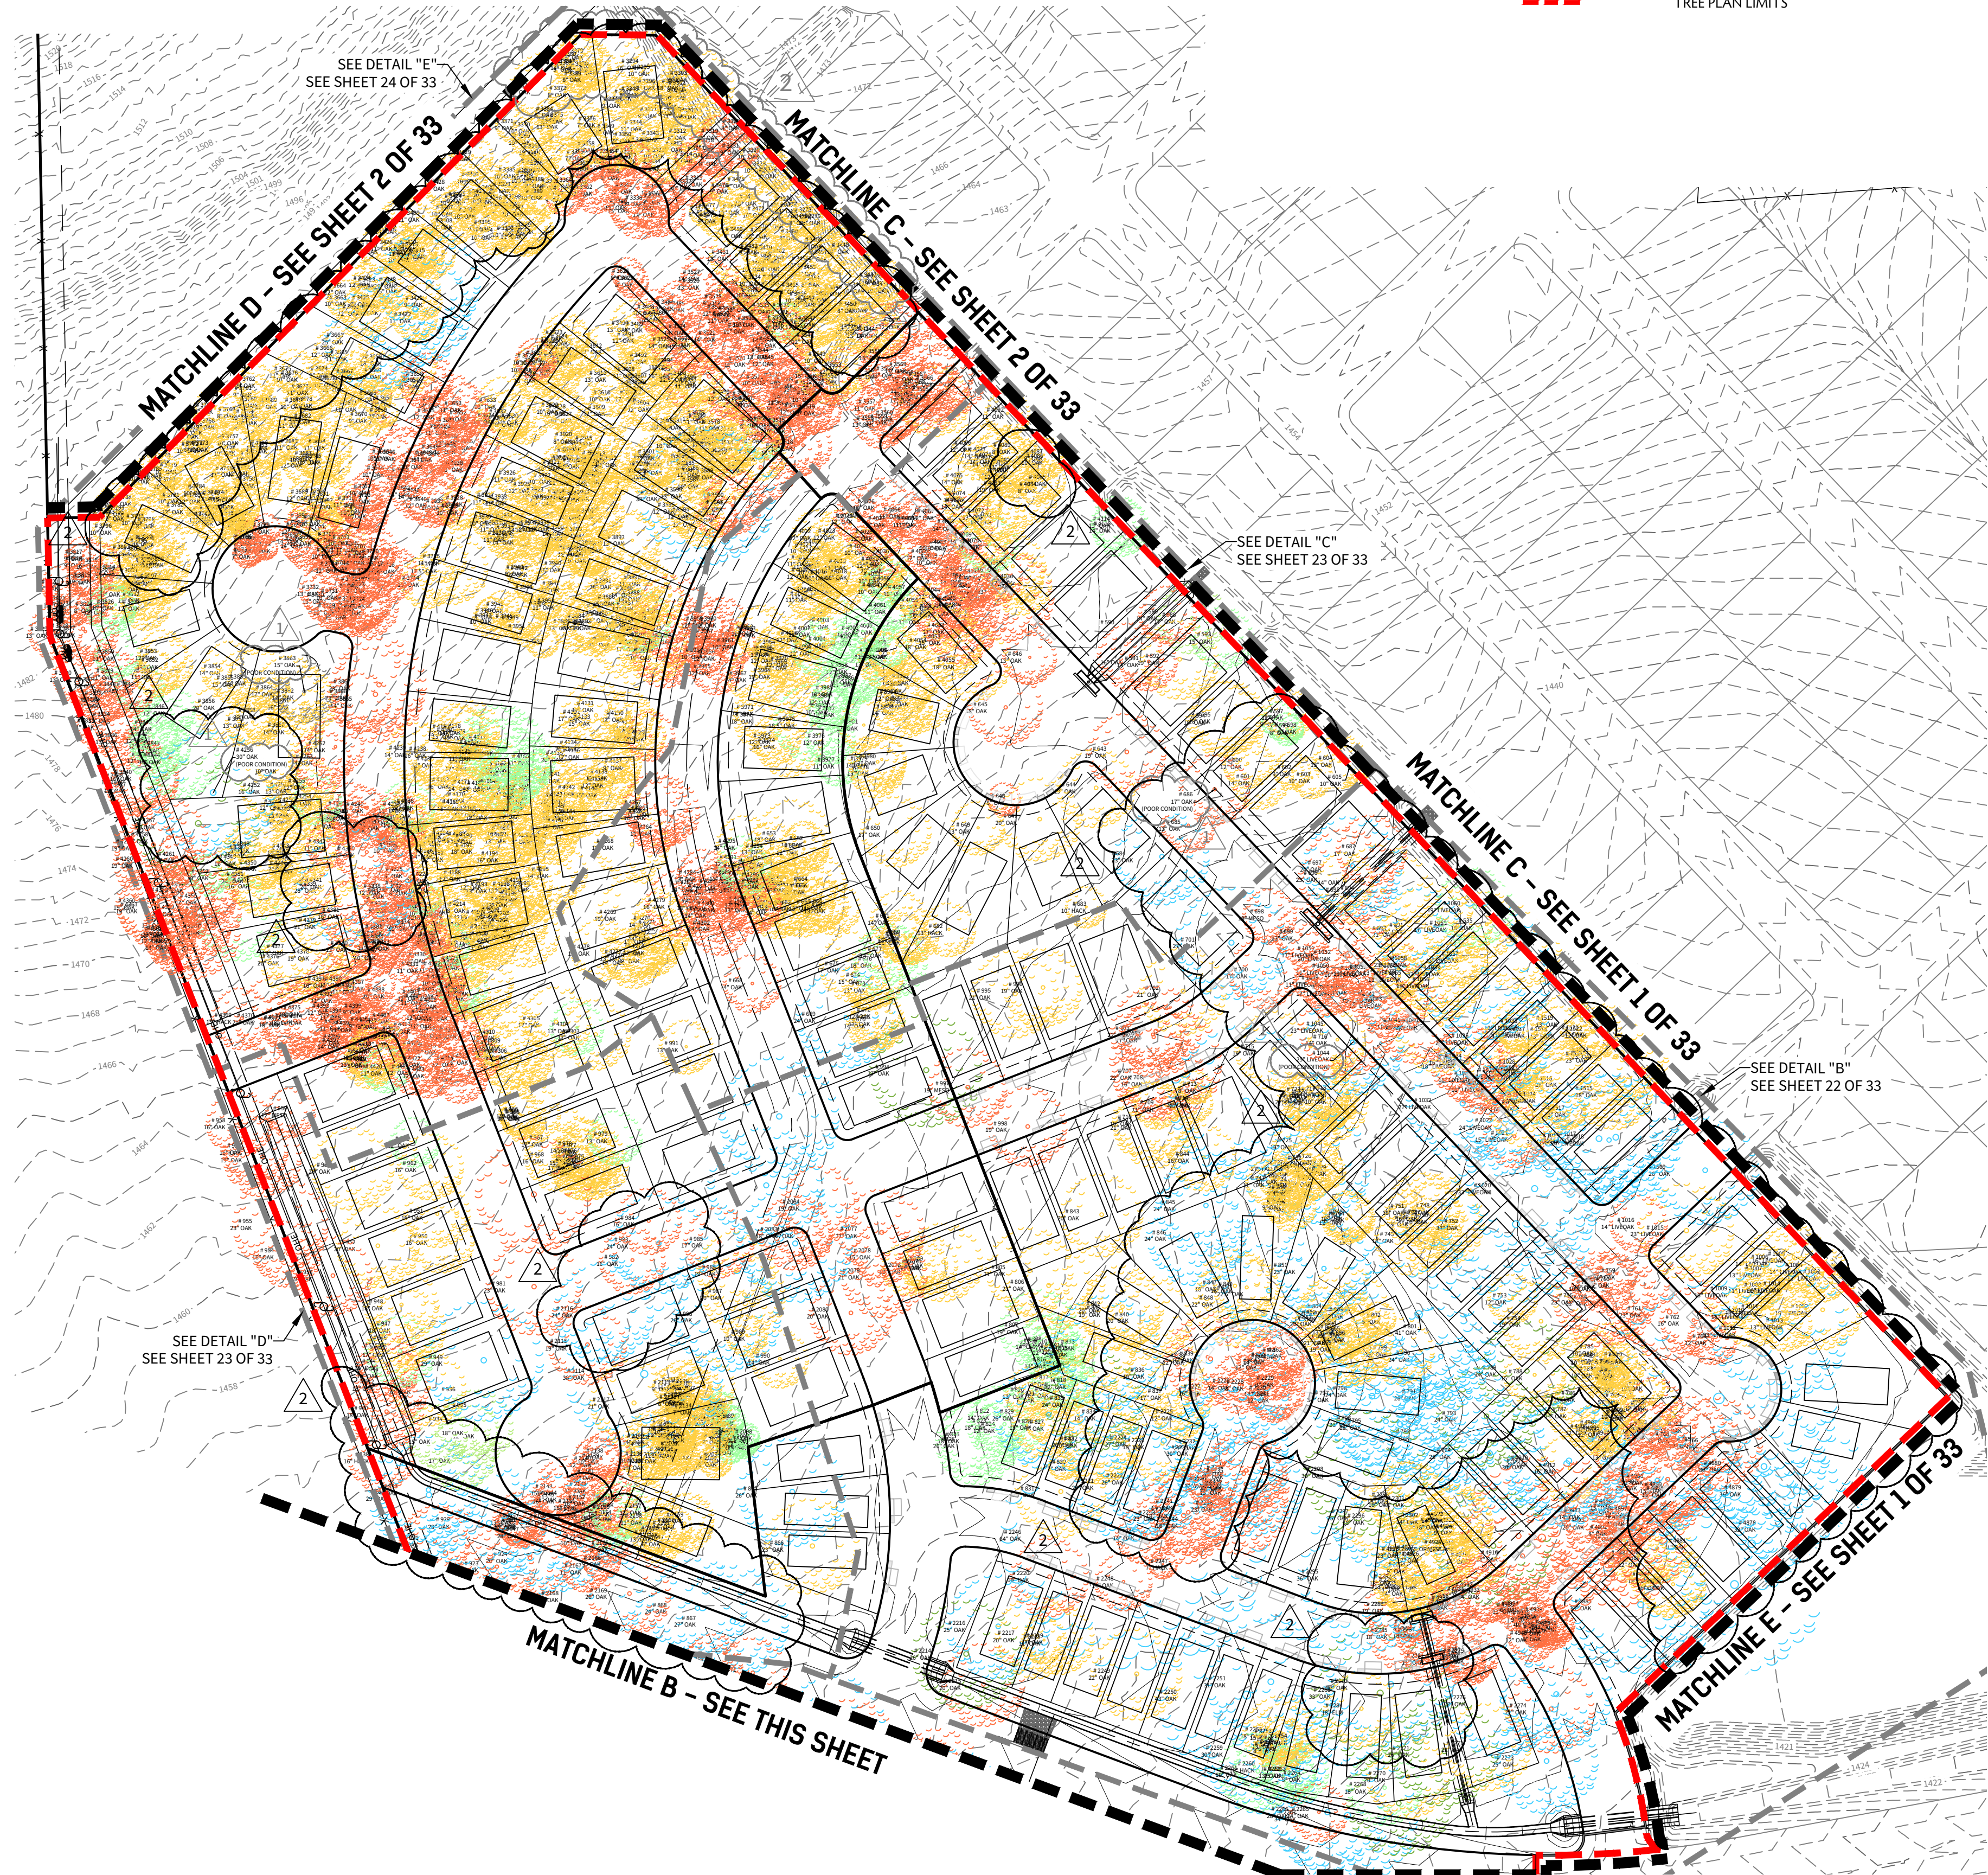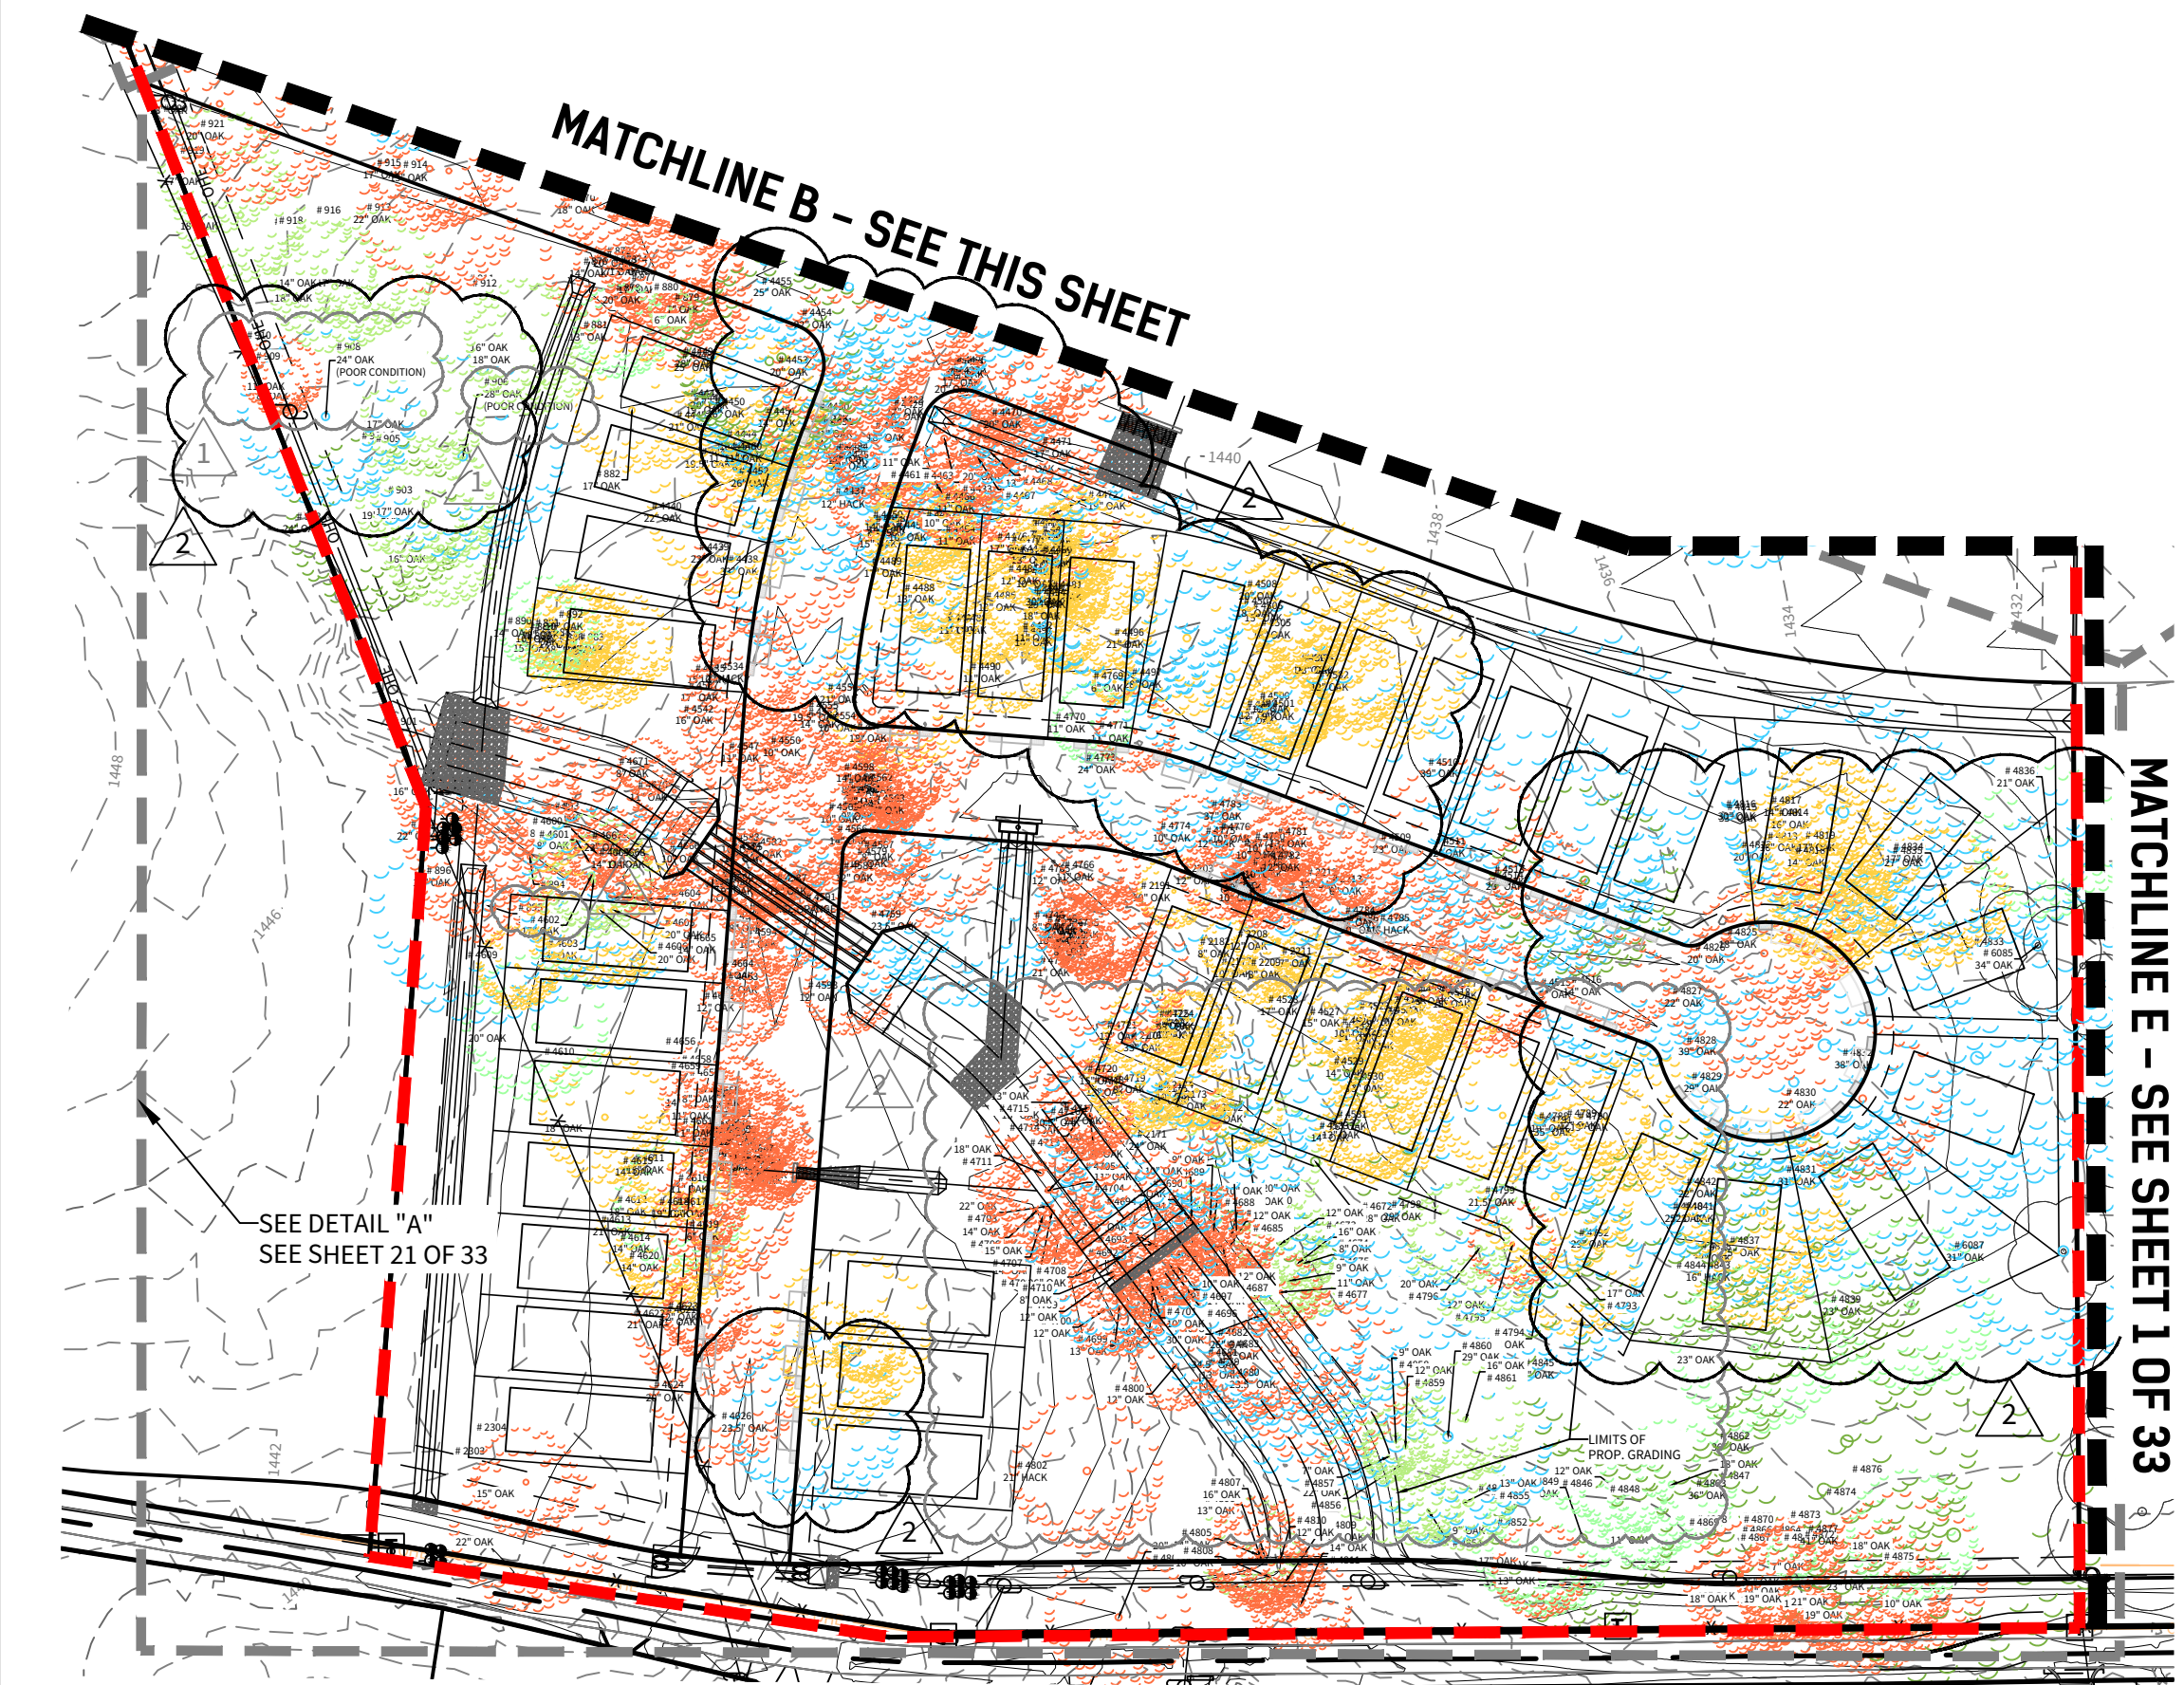

CUDEENGINEERS.COM

4122 Pond Hill Road, Suite 101
San Antonio, Texas 78231
P:(210) 681.2951 F:(210) 523.7112

CORLEY FARMS
TAKE 1 & 2
TREE PRESERVATION PLAN

DATE	11/27/2024
PROJECT NO.	03481.000
DRAWN BY	C3
CHECKED BY	AL/AD

REVISIONS
1. 2022-04-05 - DISTRICT COMMENTS
2. 2024-11-11 - TREE PRESERVATION UPDATE
3.
4.
5.
6.
7.
8.
9.


CUDE ENGINEERS
TBPE No. 455
TBPLS No. 10048500

TPP-20

© 2021 M.W. CUDE ENGINEERS, L.L.C. - THIS DOCUMENT, ANY PORTION THEREOF, AND ANY ASSOCIATED COPYRIGHTS SHALL REMAIN THE PROPERTY OF M.W. CUDE ENGINEERS, L.L.C. THIS DOCUMENT MAY NOT BE REPRODUCED, USED, OR DISTRIBUTED IN ANY FORM OR BY ANY MEANS TO ANYONE FOR ANY OTHER ENDORSEMENT, WITHOUT THE PRIOR WRITTEN CONSENT OF, AND ADAPTATION BY, M.W. CUDE ENGINEERS, L.L.C. THIS DOCUMENT IS NOT INTENDED OR REPRESENTED TO BE SUITABLE FOR USE OTHER THAN AS ORIGINALLY INTENDED BY M.W. CUDE ENGINEERS, L.L.C. AND ANY UNAUTHORIZED REPRODUCTION, USE, OR DISTRIBUTION OF THIS DOCUMENT WILL BE AT THE INFRINGING PARTY'S SOLE RISK, WITHOUT ANY LIABILITY TO M.W. CUDE ENGINEERS, L.L.C. AND WILL BE USED AGAINST ANY AND ALL PARTIES TO THE FULLEST EXTENT PERMITTED BY LAW.

REPRODUCTION OF THE ORIGINAL SIGNED AND SEALED PLAN AND/OR ELECTRONIC MEDIA MAY HAVE BEEN INADVERTENTLY ALTERED. CONTRACTOR IS RESPONSIBLE FOR VERIFYING THE SCALE OF THE DOCUMENT AND CONTACTING CUDE ENGINEERS TO VERIFY DISCREPANCIES PRIOR TO CONSTRUCTION.

© 2021 M.W. CUDE ENGINEERS, LLC - THIS DOCUMENT, ANY PORTION THEREOF, AND ANY ASSOCIATED COPYRIGHTS SHALL REMAIN THE PROPERTY OF M.W. CUDE ENGINEERS, LLC. THIS DOCUMENT MAY NOT BE REPRODUCED, USED, OR DISTRIBUTED IN ANY FORM OR BY ANY MEANS TO ANYONE FOR ANY OTHER ENDORSEMENT WITHOUT THE PRIOR WRITTEN CONSENT OF M.W. CUDE ENGINEERS, LLC. THIS DOCUMENT IS NOT INTENDED OR REPRESENTED TO BE SUITABLE FOR USE OTHER THAN AS ORIGINALLY INTENDED BY M.W. CUDE ENGINEERS, LLC AND ANY UNAUTHORIZED REPRODUCTION, USE, OR DISTRIBUTION OF THIS DOCUMENT WILL BE AT THE USER'S SOLE RISK, WITHOUT ANY LIABILITY TO M.W. CUDE ENGINEERS, LLC, AND WILL BE USED AGAINST ANY AND ALL PARTIES TO THE EXTENT PERMITTED BY LAW.

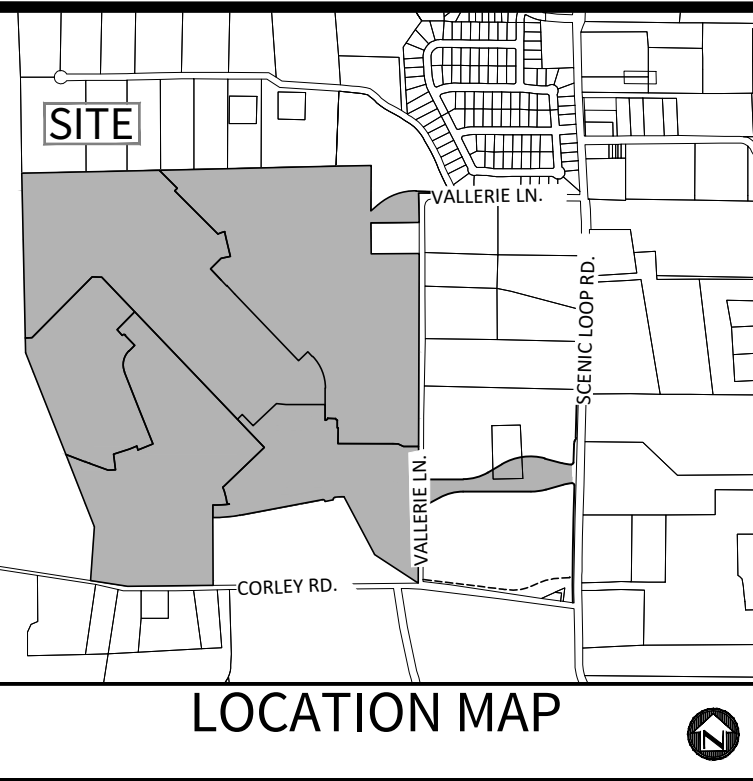

OWNER/DEVELOPER:


PULTE HOMES OF TEXAS, L.P.
CONTACT PERSON: FELIPE GONZALEZ
1718 DRY CREEK WAY, SUITE 120
SAN ANTONIO, TX 78259
TEL: (210) 818-7104
FAX: (210) 496-0449

CIVIL ENGINEER:


M.W. CUDE ENGINEERS, L.L.C.
CONTACT PERSON: DAVID D. CUPIT II, P.E.
4122 POND HILL ROAD, SUITE 101
SAN ANTONIO, TX 78231
TEL: (210) 681-2951
FAX: (210) 523-7112

NOTES:

- CORLEY FARMS IS SUBJECT TO THE CITY OF SAN ANTONIO 2010 TREE ORDINANCE.
- CONTRACTOR TO UPDATE TREE PRESERVATION PLAN FOR CHANGES DURING CONSTRUCTION AND NOTIFY ENGINEER ACCORDINGLY. THE REVISED TREE PRESERVATION PLAN WILL BE RESUBMITTED AND APPROVED BY THE DISTRICT UPON FINAL ACCEPTANCE OF ALL SUBDIVISION IMPROVEMENTS.
- THE RPZ SHALL BE DETERMINED BY TREE SIZE (12" RADIUS FROM TRUNK FOR EVERY 1" DIAMETER OF TRUNK AT 4.5' FROM GROUND) WITH A MINIMUM 5' DIAMETER FROM THE TRUNK.
- A [CHAINLINK OR ORANGE MESH FENCE] BARRIER AROUND THE RPZ SHALL BE ERECTED AND MAINTAINED UNTIL CONSTRUCTION IS COMPLETED.
- RPZ SHALL BE SUSTAINED IN A NATURAL STATE AND SHALL BE FREE FROM VEHICULAR OR MECHANICAL TRAFFIC; NO FILL, EQUIPMENT, LIQUIDS, OR CONSTRUCTION DEBRIS SHALL BE PLACED INSIDE THE PROTECTIVE BARRIER.
- THE RPZ SHALL BE COVERED WITH 6" OF COARSE MULCH TO REDUCE MOISTURE STRESS.
- ANY DAMAGE DONE TO EXISTING TREE CROWNS OR ROOT SYSTEMS SHALL BE REPAIRED IMMEDIATELY. ALL WOUNDS TO OAKS WILL BE PAINTED WITH PRUNING PAINT WITHIN 30 MINUTES AFTER DAMAGE. ROOTS EXPOSED DURING CONSTRUCTION OPERATIONS WILL BE CUT CLEANLY.
- THE PROPOSED FINISH GRADE AND ELEVATION OF LAND WITHIN THE ROOT PROTECTION ZONE OF ANY TREE TO BE PRESERVED SHALL NOT BE RAISED OR LOWERED MORE THAN 3". WELLING AND RETAINING METHODS ARE ALLOWED OUTSIDE THE RPZ.
- THE RPZ SHALL REMAIN PERVIOUS, I.E. GROUND COVER OR TURF AT COMPLETION OF LANDSCAPE DESIGN.
- THE DEVELOPER OR BUILDER SHALL BE RESPONSIBLE FOR PLANTING TWO (2) 2" CALIBER TREES PER RESIDENTIAL LOT. NOT MORE THAN 25% OF THESE PLANTED TREES SHALL BE OF THE SAME SPECIES.
- BUILDING SETBACK DIMENSIONS ARE AS FOLLOWS:
FRONT = 20' MIN.
REAR = 20' MIN.
SIDE = 5'
SIDE ADJACENT TO STREET = 10'
- THE HOMEOWNER'S ASSOCIATION WILL BE RESPONSIBLE FOR THE PLANTING, ESTABLISHMENT & MAINTENANCE OF THE TREES LOCATED IN COMMON AREAS.
- TREES PLANTED IN EASEMENTS CONTAINING OVERHEAD ELECTRIC LINES SHALL BE SMALL TO MEDIUM SPECIES.

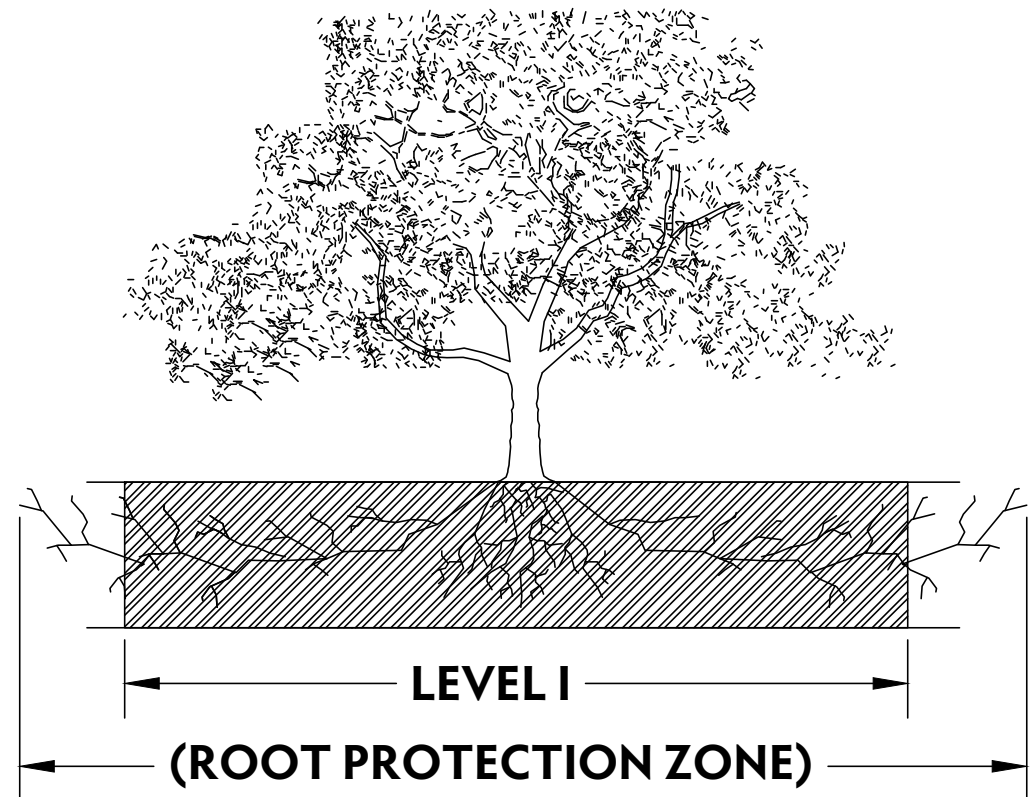


ROOT PROTECTION ZONE
THE ROOT PROTECTION ZONE IS A CIRCULAR AREA AROUND A TREE THAT IS BASED ON THE DIAMETER OF THE TREE. EACH 1 INCH DIAMETER OF THE TREE EQUALS 1 FOOT RADIUS FOR ROOT PROTECTION ZONE.

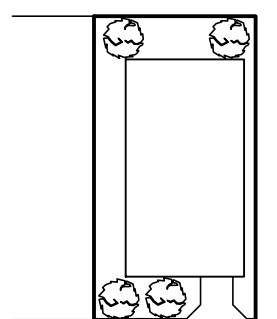

TYPICAL LOT PLANTING - DETAIL


NOT TO SCALE

NOTE: TREES PLANTED IN THE SOUTH OR WEST OF PROPOSED HOME SHALL RECEIVE ENERGY CREDIT PER UDC SECTION 35-523.

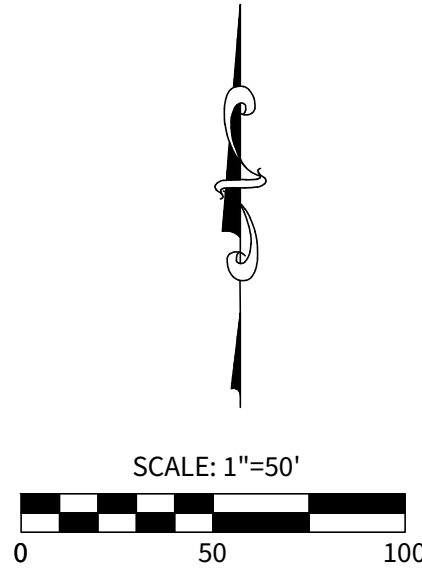

DETAIL "A"

1" = 50'

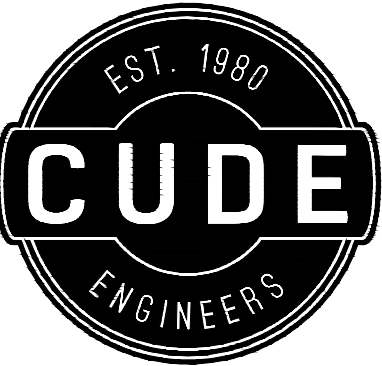

4122 Pond Hill Road, Suite 101
San Antonio, Texas 78231
P:(210) 681.2951 F:(210) 523.7112

CORLEY FARMS TAKE 1 & 2 TREE PRESERVATION PLAN

DATE
12/04/2024
PROJECT NO.
03481.000
DRAWN BY
C3
CHECKED BY
AL/AD


REVISIONS

- 2022-04-05 - DISTRICT COMMENTS
- 2024-11-11 - TREE PRESERVATION UPDATE
-
-
-
-
-
-
-

CUDE ENGINEERS
TBPE No. 455
TBPLS No. 10048500

TPP-21

© 2021 M.W. CUDE ENGINEERS, LLC. THIS DOCUMENT, ANY PORTION THEREOF, AND ANY ASSOCIATED COPYRIGHTS SHALL REMAIN THE PROPERTY OF M.W. CUDE ENGINEERS, LLC. THIS DOCUMENT MAY NOT BE REPRODUCED, USED, OR DISTRIBUTED IN ANY FORM OR BY ANY MEANS TO ANYONE FOR ANY OTHER ENDORSEMENT WITHOUT THE PRIOR WRITTEN CONSENT OF, AND ADAPTATION BY, M.W. CUDE ENGINEERS, LLC. THIS DOCUMENT IS NOT INTENDED OR REPRESENTED TO BE SUITABLE FOR USE OTHER THAN AS ORIGINALLY INTENDED BY M.W. CUDE ENGINEERS, LLC AND ANY UNAUTHORIZED REPRODUCTION, USE OR DISTRIBUTION OF THIS DOCUMENT WILL BE AT THE USER'S SOLE RISK, WITHOUT ANY LIABILITY TO M.W. CUDE ENGINEERS, LLC, AND WILL BE USED AGAINST ANY AND ALL PARTIES TO THE FULLEST EXTENT PERMITTED BY LAW.

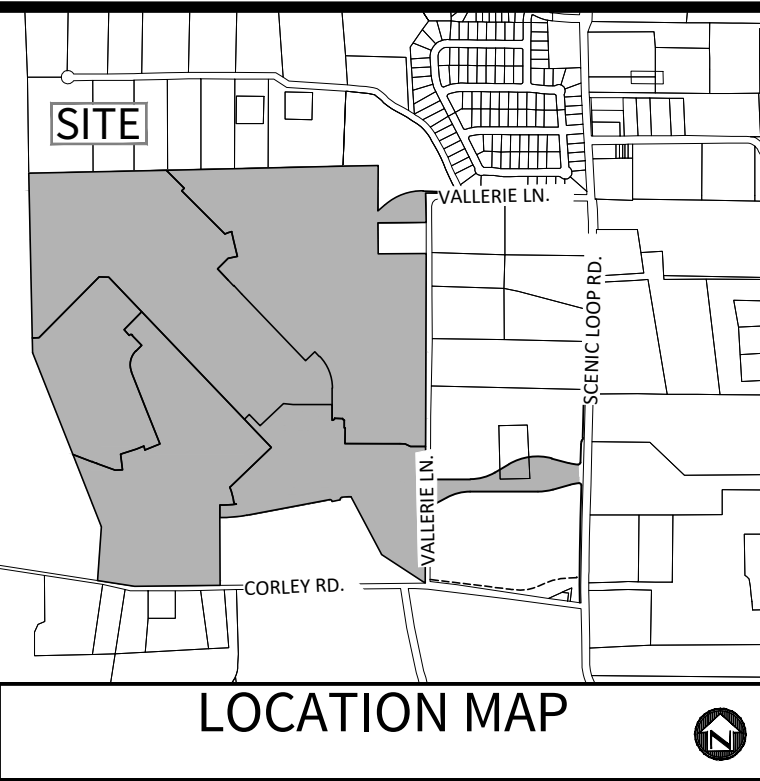


OWNER/DEVELOPER:

PULTE HOMES OF TEXAS, L.P.
CONTACT PERSON: FELIPE GONZALEZ
1718 DRY CREEK WAY, SUITE 120
SAN ANTONIO, TX 78259
TEL: (210) 818-7104
FAX: (210) 496-0449

CIVIL ENGINEER:


M.W. CUDE ENGINEERS, L.L.C.
CONTACT PERSON: DAVID D. CUPIT II, P.E.
4122 POND HILL ROAD, SUITE 101
SAN ANTONIO, TX 78231
TEL: (210) 681-2951
FAX: (210) 523-7112

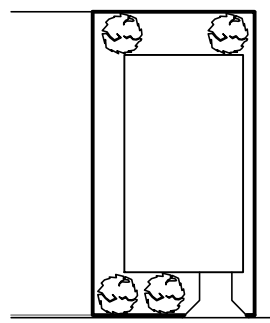

TYPICAL LOT PLANTING - DETAIL

NOT TO SCALE

NOTE: TREES PLANTED IN THE SOUTH OR WEST OF PROPOSED HOME SHALL RECEIVE ENERGY CREDIT PER UDC SECTION 35-523.

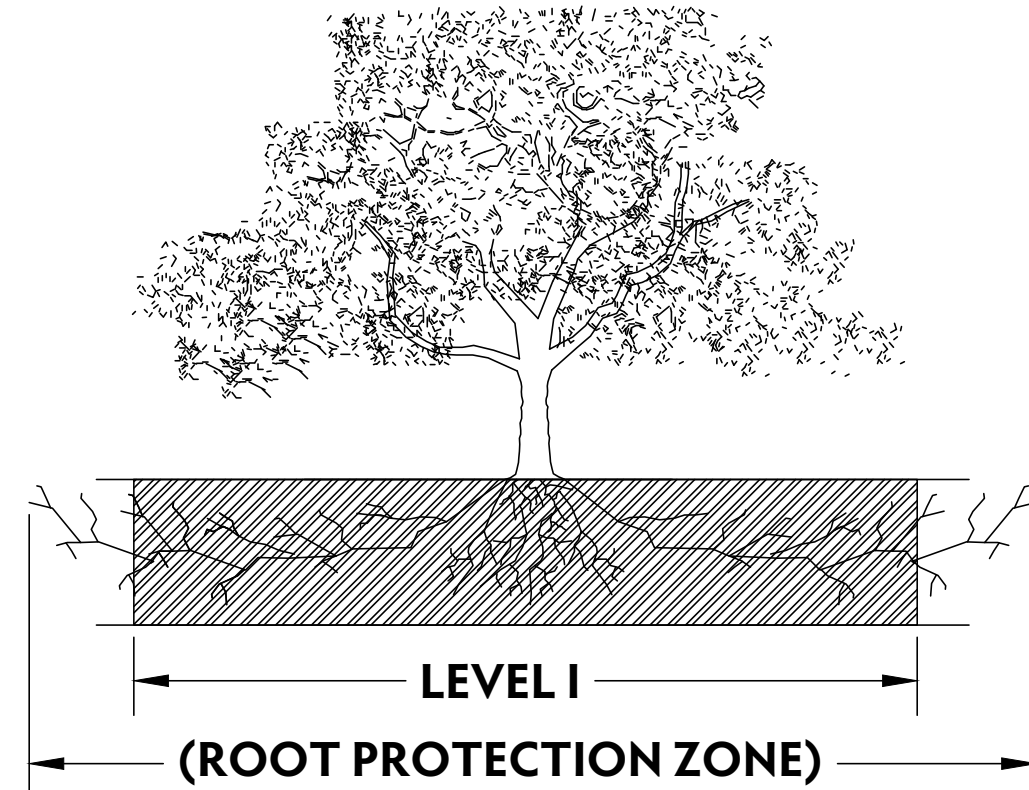

ROOT PROTECTION ZONE

THE ROOT PROTECTION ZONE IS A CIRCULAR AREA AROUND A TREE THAT IS BASED ON THE DIAMETER OF THE TREE. EACH 1 INCH DIAMETER OF THE TREE EQUALS 1 FOOT RADIUS FOR ROOT PROTECTION ZONE.

NOTES:


- CORLEY FARMS IS SUBJECT TO THE CITY OF SAN ANTONIO 2010 TREE ORDINANCE.
- CONTRACTOR TO UPDATE TREE PRESERVATION PLAN FOR CHANGES DURING CONSTRUCTION AND NOTIFY ENGINEER ACCORDINGLY. THE REVISED TREE PRESERVATION PLAN WILL BE RESUBMITTED AND APPROVED BY THE DISTRICT UPON FINAL ACCEPTANCE OF ALL SUBDIVISION IMPROVEMENTS.
- THE RPZ SHALL BE DETERMINED BY TREE SIZE (12" RADIUS FROM TRUNK FOR EVERY 1" DIAMETER OF TRUNK AT 4.5' FROM GROUND) WITH A MINIMUM 5' DIAMETER FROM THE TRUNK.
- A (CHAINLINK OR ORANGE MESH FENCE) BARRIER AROUND THE RPZ SHALL BE ERRECTED AND MAINTAINED UNTIL CONSTRUCTION IS COMPLETED.
- RPZ SHALL BE SUSTAINED IN A NATURAL STATE AND SHALL BE FREE FROM VEHICULAR OR MECHANICAL TRAFFIC; NO FILL, EQUIPMENT, LIQUIDS, OR CONSTRUCTION DEBRIS SHALL BE PLACED INSIDE THE PROTECTIVE BARRIER.
- THE RPZ SHALL BE COVERED WITH 6" OF COARSE MULCH TO REDUCE MOISTURE STRESS.
- ANY DAMAGE DONE TO EXISTING TREE CROWNS OR ROOT SYSTEMS SHALL BE REPAIRED IMMEDIATELY. ALL WOUNDS TO OAKS WILL BE PAINTED WITH PRUNING PAINT WITHIN 30 MINUTES AFTER DAMAGE. ROOTS EXPOSED DURING CONSTRUCTION OPERATIONS WILL BE CUT CLEANLY.
- THE PROPOSED FINISH GRADE AND ELEVATION OF LAND WITHIN THE ROOT PROTECTION ZONE OF ANY TREE TO BE PRESERVED SHALL NOT BE RAISED OR LOWERED MORE THEN 3". WELLING AND RETAINING METHODS ARE ALLOWED OUTSIDE THE RPZ.
- THE RPZ SHALL REMAIN PERVIOUS, I.E. GROUND COVER OR TURF AT COMPLETION OF LANDSCAPE DESIGN.
- THE DEVELOPER OR BUILDER SHALL BE RESPONSIBLE FOR PLANTING TWO (2) 2" CALIPER TREES PER RESIDENTIAL LOT. NOT MORE THAN 25% OF THESE PLANTED TREES SHALL BE OF THE SAME SPECIES.
- BUILDING SETBACK DIMENSIONS ARE AS FOLLOWS:
FRONT = 20' MIN.
REAR = 20'
SIDE = 5'
SIDE ADJACENT TO STREET = 10'
- THE HOMEOWNER'S ASSOCIATION WILL BE RESPONSIBLE FOR THE PLANTING, ESTABLISHMENT & MAINTENANCE OF THE TREES LOCATED IN COMMON AREAS.
- TREES PLANTED IN EASEMENTS CONTAINING OVERHEAD ELECTRIC LINES SHALL BE SMALL TO MEDIUM SPECIES.

DETAIL "B"

1" = 50'

LEGEND

- SIGNIFICANT TREE TO BE PRESERVED
- SIGNIFICANT TREE TO BE REMOVED
- HERITAGE TREE TO BE PRESERVED
- HERITAGE TREE TO BE REMOVED
- EXEMPT TREE PRESERVED
- EXEMPT TREE REMOVED
- POOR CONDITION TREE TO BE REMOVED

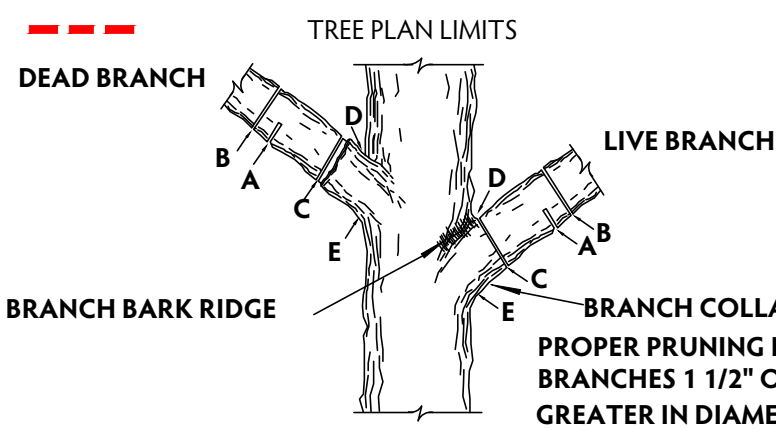


NOTE: DO NOT CUT FROM D to E.

- FIRST CUT - TO PREVENT THE BARK FROM BEING PEELLED WHEN THE BRANCH FALLS.
- SECOND CUT - TO REDUCE THE WEIGHT OF BRANCH.
- FINAL CUT - ALLOW FOR HEALING COLLAR BUT NO STUBS
- BRANCH RIDGES - INDENT PROPERLY BRANCH RIDGES WHICH ARE SITE FOR DECAY.

FOR OAKS ONLY: PAINT ALL WOUNDS OR CUTS WITH PRUNING PAINT WITHIN 20 MIN TO PREVENT THE SPREAD OF OAK WILT.

CUDEENGINEERS.COM

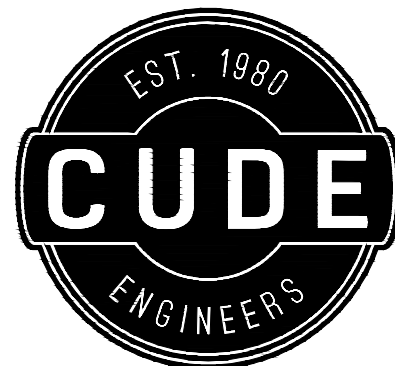

4122 Pond Hill Road, Suite 101
San Antonio, Texas 78231
P:(210) 681.2951 F:(210) 523.7112

CORLEY FARMS
TAKE 1 & 2

TREE PRESERVATION PLAN

DATE
12/04/2024

PROJECT NO.
03481.000

DRAWN BY
C3

CHECKED BY
AL/AD

REVISIONS

- 2022-04-05 - DISTRICT COMMENTS
- 2024-11-11 - TREE PRESERVATION UPDATE
-
-
-
-
-
-
-


CUDE ENGINEERS
TBPE No. 455
TBPLS No. 10048500

TPP-22

22 OF 33


REPRODUCTION OF THE ORIGINAL SIGNED AND SEALED PLAN AND/OR ELECTRONIC MEDIA MAY HAVE BEEN INADVERTENTLY ALTERED. CONTRACTOR IS RESPONSIBLE FOR VERIFYING THE SCALE OF THE DOCUMENT AND CONTACTING CUDE ENGINEERS TO VERIFY DISCREPANCIES PRIOR TO CONSTRUCTION.

© 2021 M.W. CUDE ENGINEERS, LLC - THIS DOCUMENT, ANY PORTION THEREOF, AND ANY ASSOCIATED COPYRIGHTS SHALL REMAIN THE PROPERTY OF M.W. CUDE ENGINEERS, LLC. THIS DOCUMENT MAY NOT BE REPRODUCED, USED, OR DISTRIBUTED IN ANY FORM OR BY ANY MEANS TO ANYONE FOR ANY OTHER ENDORSEMENT, WITHOUT THE PRIOR WRITTEN CONSENT OF, AND ADAPTATION BY, M.W. CUDE ENGINEERS, LLC. THIS DOCUMENT IS NOT INTENDED OR REPRESENTED TO BE SUITABLE FOR USE OTHER THAN AS ORIGINALLY INTENDED BY M.W. CUDE ENGINEERS, LLC AND ANY UNAUTHORIZED REPRODUCTION, USE OR DISTRIBUTION OF THIS DOCUMENT WILL BE AT THE USER'S SOLE RISK, WITHOUT ANY LIABILITY TO M.W. CUDE ENGINEERS, LLC, AND WILL BE USED AGAINST ANY AND ALL PARTIES TO THE FULLEST EXTENT PERMITTED BY LAW.

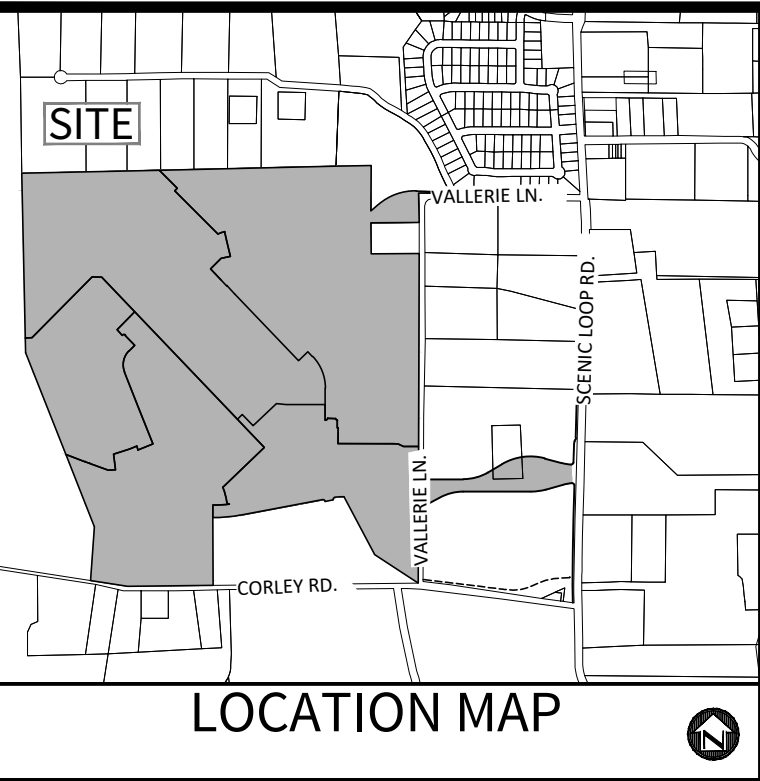

OWNER/DEVELOPER:
PULTE HOMES OF TEXAS, L.P.
CONTACT PERSON: FELIPE GONZALEZ
1718 DRY CREEK WAY, SUITE 120
SAN ANTONIO, TX 78259
TEL: (210) 818-7104
FAX: (210) 496-0449

CIVIL ENGINEER:
M.W. CUDE ENGINEERS, L.L.C.
CONTACT PERSON: DAVID D. CUPIT II, P.E.
4122 POND HILL ROAD, SUITE 101
SAN ANTONIO, TX 78231
TEL: (210) 681-2951
FAX: (210) 523-7112

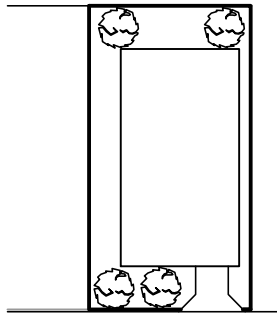

TYPICAL LOT PLANTING - DETAIL

NOT TO SCALE

NOTE: TREES PLANTED IN THE SOUTH OR WEST OF PROPOSED HOME SHALL RECEIVE ENERGY CREDIT PER UDC SECTION 35-523.


NOTES:

- CORLEY FARMS IS SUBJECT TO THE CITY OF SAN ANTONIO 2010 TREE ORDINANCE.
- CONTRACTOR TO UPDATE TREE PRESERVATION PLAN FOR CHANGES DURING CONSTRUCTION AND NOTIFY ENGINEER ACCORDINGLY. THE REVISED TREE PRESERVATION PLAN WILL BE RESUBMITTED AND APPROVED BY THE DISTRICT UPON FINAL ACCEPTANCE OF ALL SUBDIVISION IMPROVEMENTS.
- THE RPZ SHALL BE DETERMINED BY TREE SIZE (12" RADIUS FROM TRUNK FOR EVERY 1" DIAMETER OF TRUNK AT 4.5' FROM GROUND) WITH A MINIMUM 5' DIAMETER FROM THE TRUNK.
- A (CHAINLINK OR ORANGE MESH FENCE) BARRIER AROUND THE RPZ SHALL BE ERECTED AND MAINTAINED UNTIL CONSTRUCTION IS COMPLETED.
- RPZ SHALL BE SUSTAINED IN A NATURAL STATE AND SHALL BE FREE FROM VEHICULAR OR MECHANICAL TRAFFIC; NO FILL, EQUIPMENT, LIQUIDS, OR CONSTRUCTION DEBRIS SHALL BE PLACED INSIDE THE PROTECTIVE BARRIER.
- THE RPZ SHALL BE COVERED WITH 6" OF COARSE MULCH TO REDUCE MOISTURE STRESS.
- ANY DAMAGE DONE TO EXISTING TREE CROWNS OR ROOT SYSTEMS SHALL BE REPAIRED IMMEDIATELY. ALL WOUNDS TO OAKS WILL BE PAINTED WITH PRUNING PAINT WITHIN 30 MINUTES AFTER DAMAGE. ROOTS EXPOSED DURING CONSTRUCTION OPERATIONS WILL BE CUT CLEANLY.
- THE PROPOSED FINISH GRADE AND ELEVATION OF LAND WITHIN THE ROOT PROTECTION ZONE OF ANY TREE TO BE PRESERVED SHALL NOT BE RAISED OR LOWERED MORE THAN 3". WELLING AND RETAINING METHODS ARE ALLOWED OUTSIDE THE RPZ.
- THE RPZ SHALL REMAIN PERVIOUS, I.E. GROUND COVER OR TURF AT COMPLETION OF LANDSCAPE DESIGN.
- THE DEVELOPER OR BUILDER SHALL BE RESPONSIBLE FOR PLANTING TWO (2) 2" CALIPER TREES PER RESIDENTIAL LOT. NOT MORE THAN 25% OF THESE PLANTED TREES SHALL BE OF THE SAME SPECIES.
- BUILDING SETBACK DIMENSIONS ARE AS FOLLOWS:
FRONT = 20' MIN.
REAR = 20'
SIDE = 5'
SIDE ADJACENT TO STREET = 10'
- THE HOMEOWNER'S ASSOCIATION WILL BE RESPONSIBLE FOR THE PLANTING, ESTABLISHMENT & MAINTENANCE OF THE TREES LOCATED IN COMMON AREAS.
- TREES PLANTED IN EASEMENTS CONTAINING OVERHEAD ELECTRIC LINES SHALL BE SMALL TO MEDIUM SPECIES.



DETAIL "C"

1" = 50'

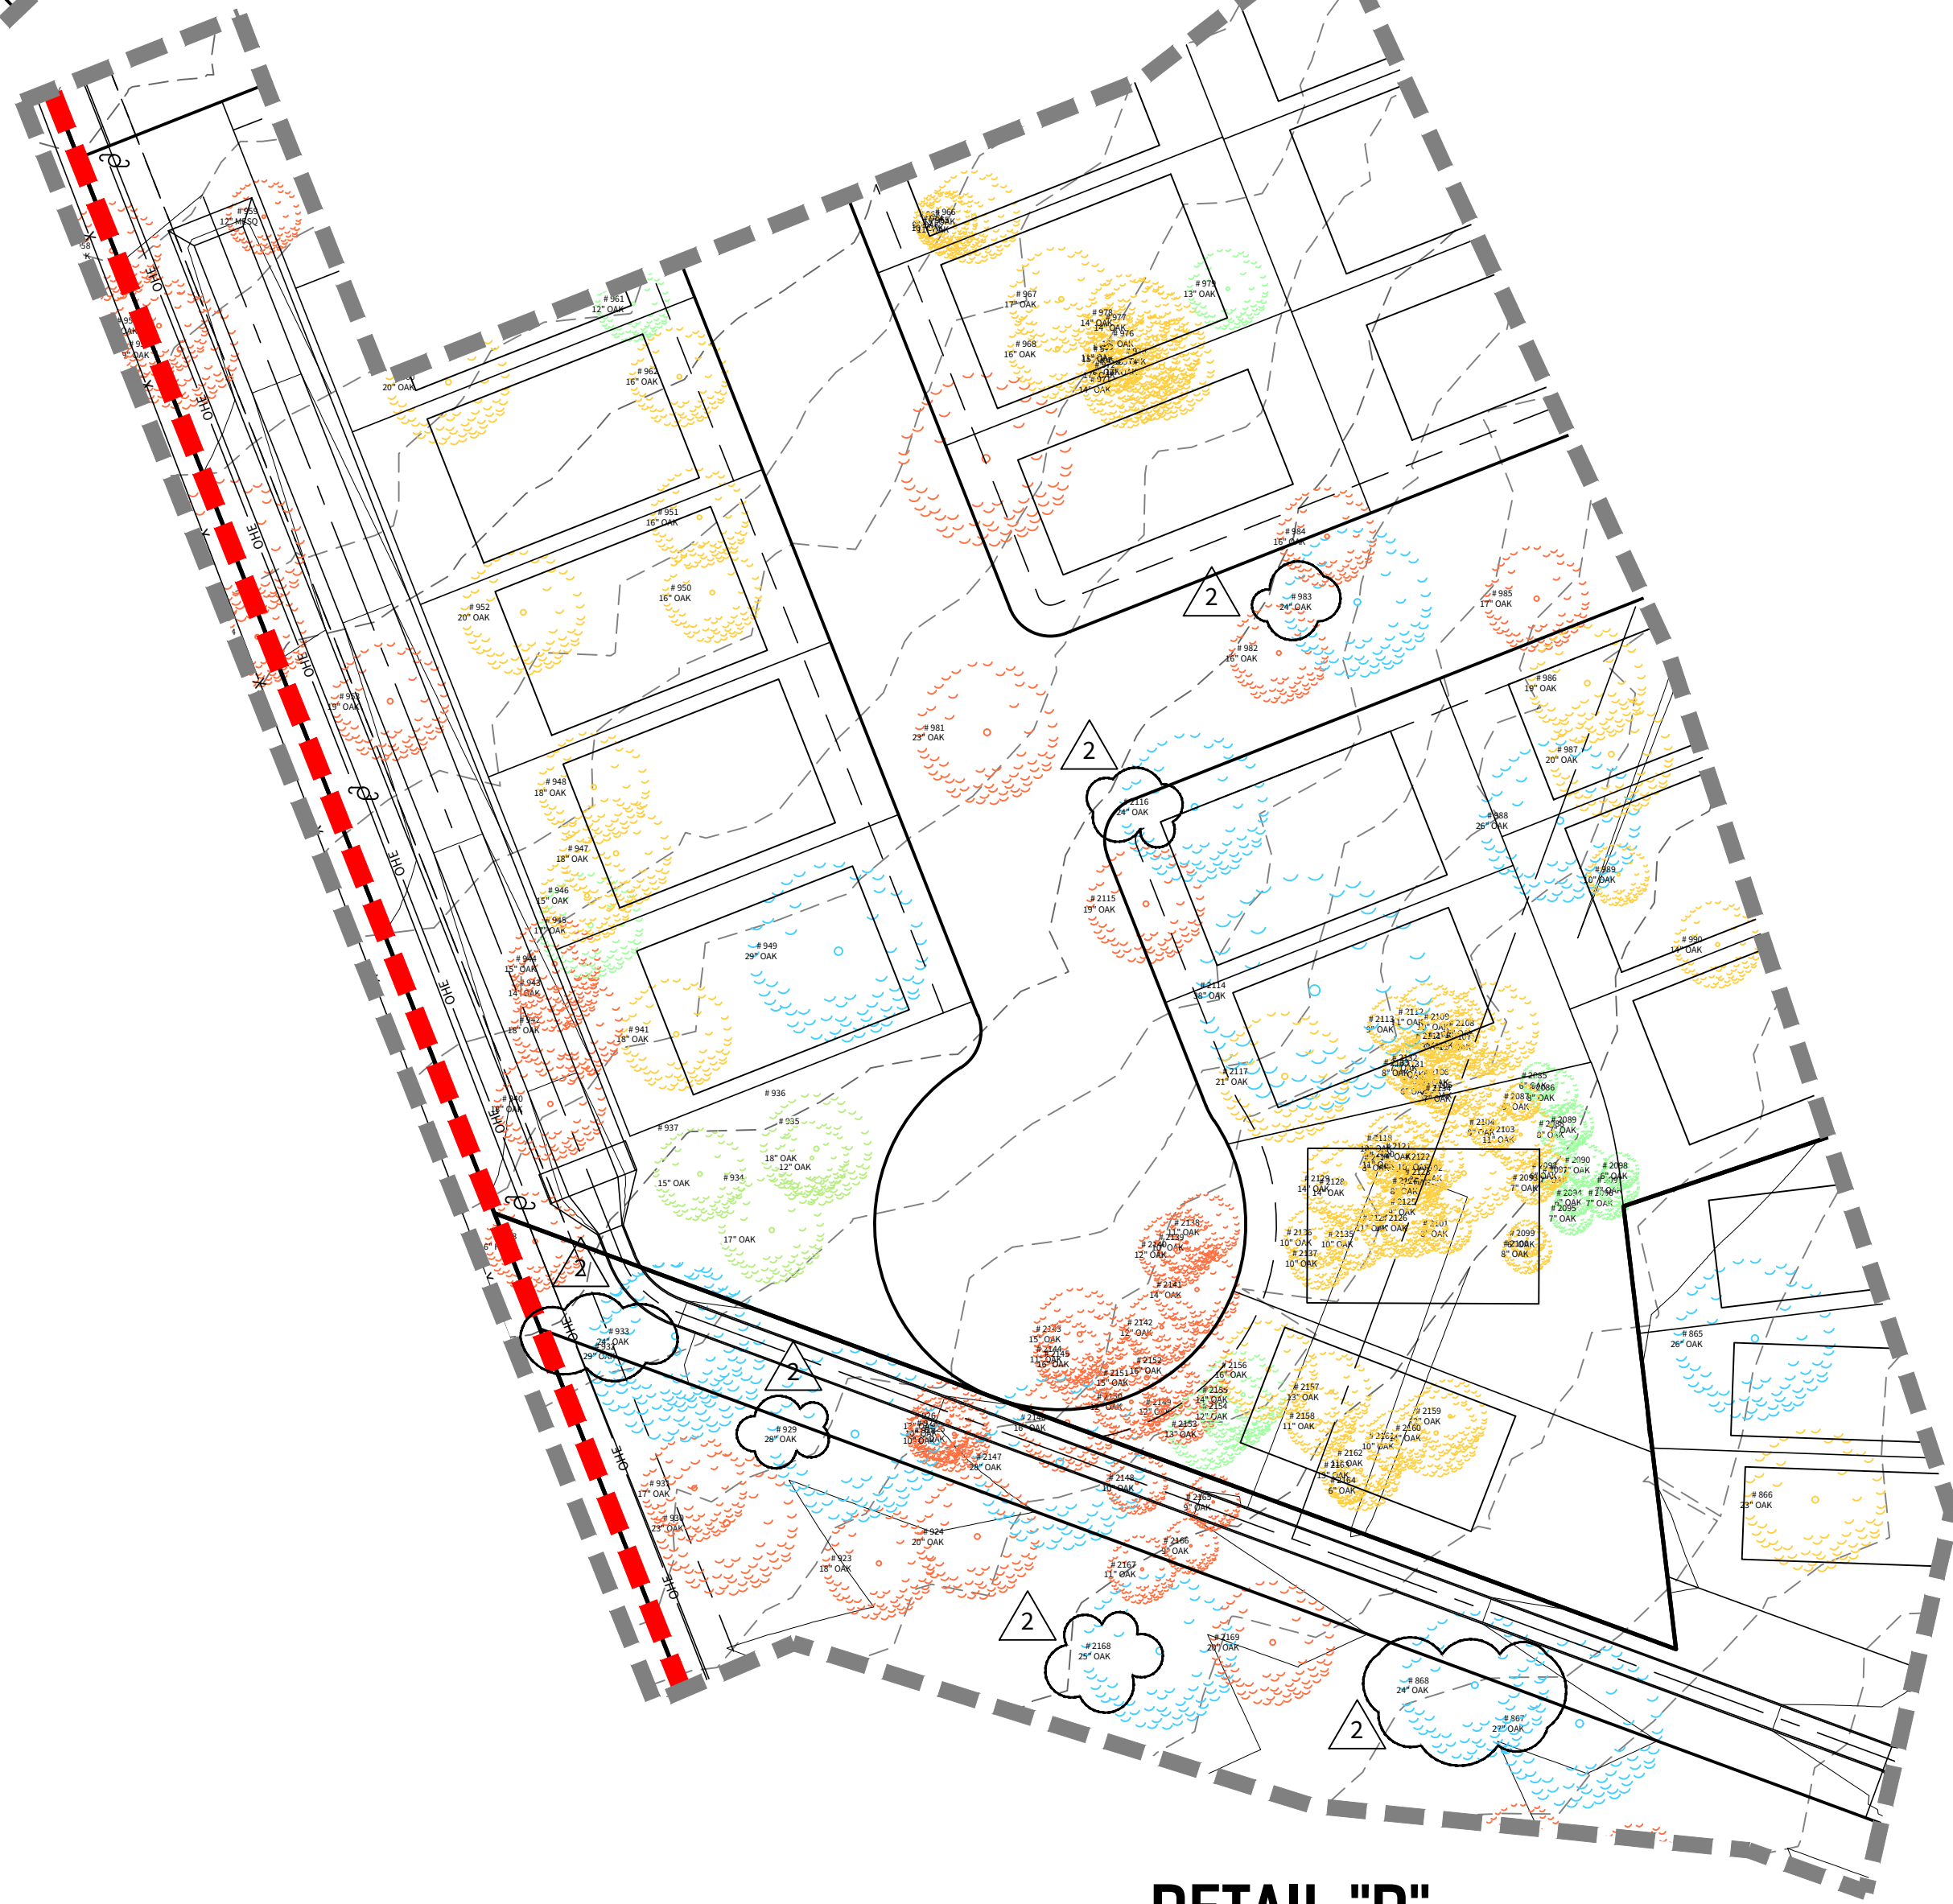


DETAIL "D"

1" = 50'

LEGEND

- SIGNIFICANT TREE TO BE PRESERVED
- SIGNIFICANT TREE TO BE REMOVED
- HERITAGE TREE TO BE PRESERVED
- HERITAGE TREE TO BE REMOVED
- EXEMPT TREE PRESERVED
- EXEMPT TREE REMOVED
- POOR CONDITION TREE TO BE REMOVED

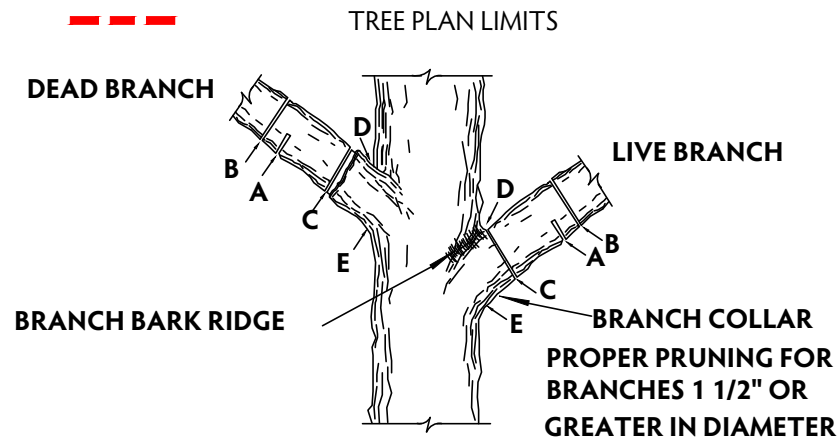


NOTE: DO NOT CUT FROM D to E.

- FIRST CUT - TO PREVENT THE BARK FROM BEING PEELED WHEN THE BRANCH FALLS.
- SECOND CUT - TO REDUCE THE WEIGHT OF BRANCH.
- FINAL CUT - ALLOW FOR HEALING COLLAR BUT NO STUBS
- BRANCH RIDGES - INDENT PROPERLY BRANCH RIDGES WHICH ARE SITE FOR DECAY.

FOR OAKS ONLY: PAINT ALL WOUNDS OR CUTS WITH PRUNING PAINT WITHIN 20 MIN TO PREVENT THE SPREAD OF OAK WILT.

CUDEENGINEERS.COM

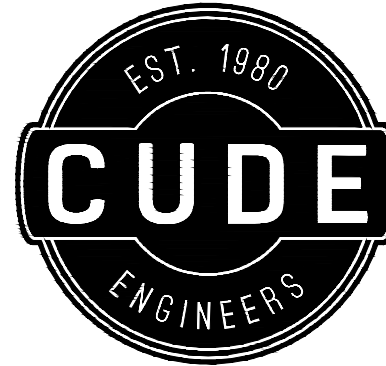

4122 Pond Hill Road, Suite 101
San Antonio, Texas 78231
P:(210) 681-2951 F:(210) 523-7112

CORLEY FARMS
TAKE 1 & 2

TREE PRESERVATION PLAN

DATE

12/04/2024

PROJECT NO.

03481.000

DRAWN BY

C3

CHECKED BY

AL/AD

REVISIONS

1. 2022-04-05 - DISTRICT COMMENTS

2. 2024-11-11 - TREE PRESERVATION UPDATE

3.

4.

5.

6.

7.

8.

9.

CUDE ENGINEERS


TBPE No. 455

TBPLS No. 10048500

TPP-23

23 OF 33



REPRODUCTION OF THE ORIGINAL SIGNED AND SEALED PLAN AND/OR ELECTRONIC MEDIA MAY HAVE BEEN INADVERTENTLY ALTERED. CONTRACTOR IS RESPONSIBLE FOR VERIFYING THE SCALE OF THE DOCUMENT AND CONTACTING CUDE ENGINEERS TO VERIFY DISCREPANCIES PRIOR TO CONSTRUCTION.

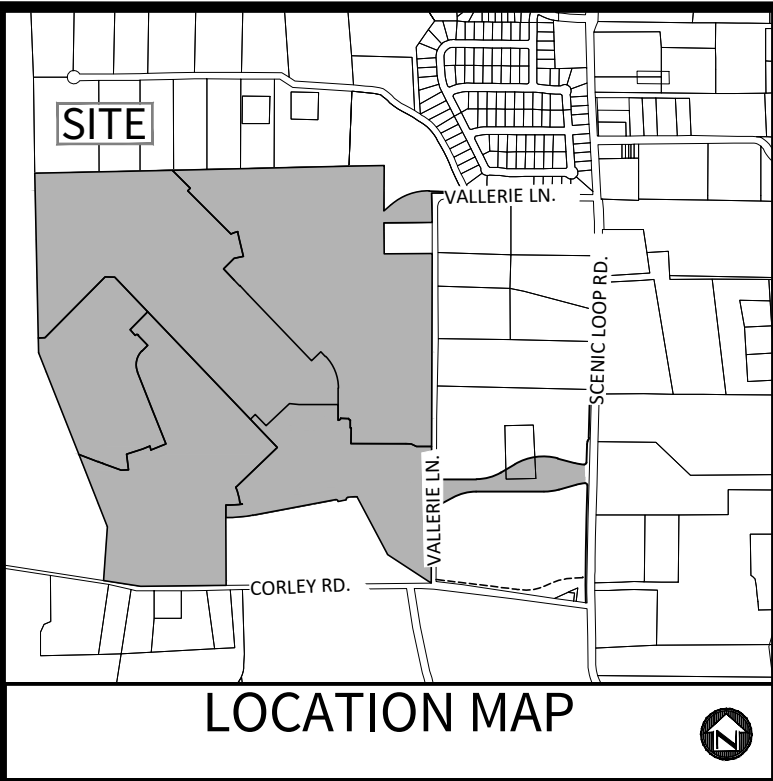

OWNER/DEVELOPER:
PULTE HOMES OF TEXAS, L.P.
CONTACT PERSON: FELIPE GONZALEZ
1718 DRY CREEK WAY, SUITE 120
SAN ANTONIO, TX 78259
TEL: (210) 818-7104
FAX: (210) 496-0449


CIVIL ENGINEER:
M.W. CUDE ENGINEERS, L.L.C.
CONTACT PERSON: DAVID D. CUPIT II, P.E.
4122 POND HILL ROAD, SUITE 101
SAN ANTONIO, TX 78231
TEL: (210) 681-2951
FAX: (210) 523-7112

SCALE: 1"=50'
0 50 100

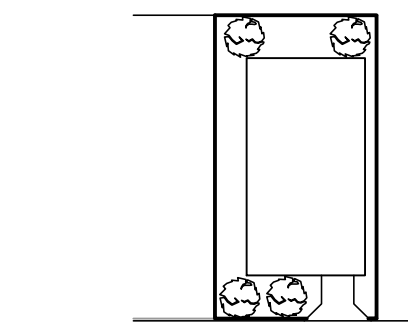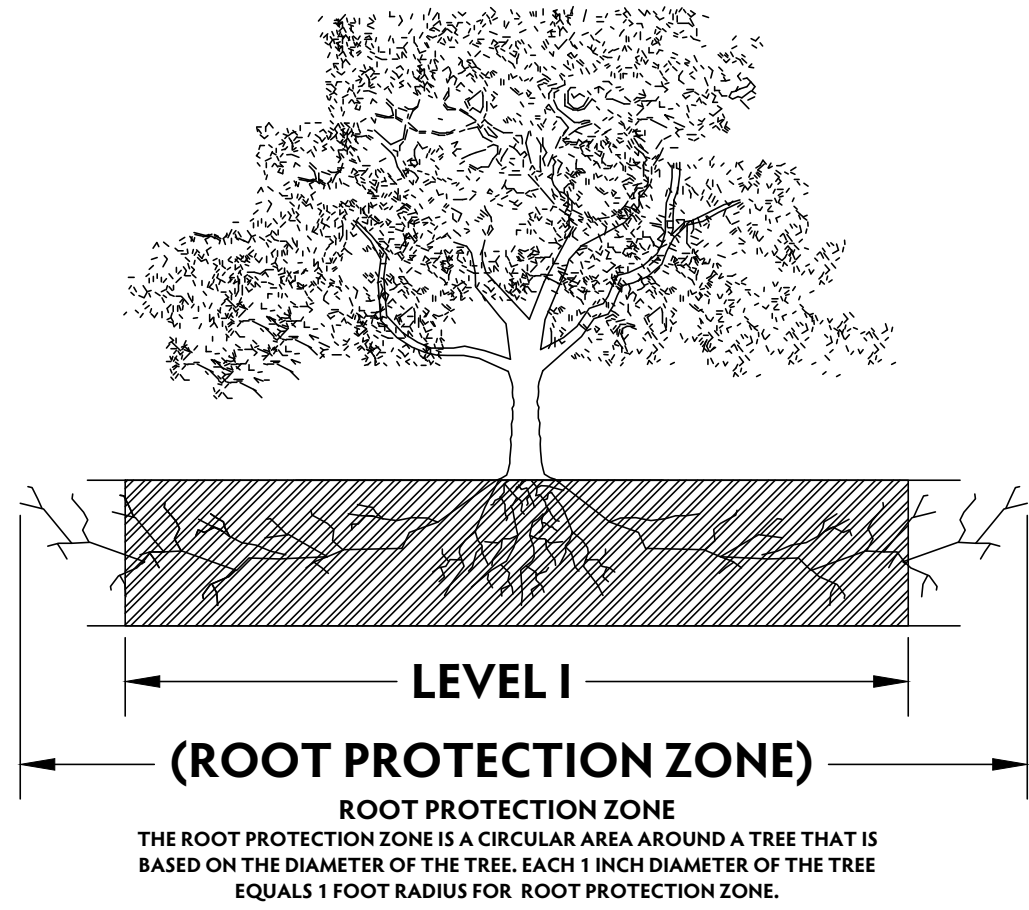

TYPICAL LOT PLANTING - DETAIL
NOT TO SCALE

NOTE: TREES PLANTED IN THE SOUTH OR WEST OF PROPOSED HOME SHALL RECEIVE ENERGY CREDIT PER UDC SECTION 35-523.

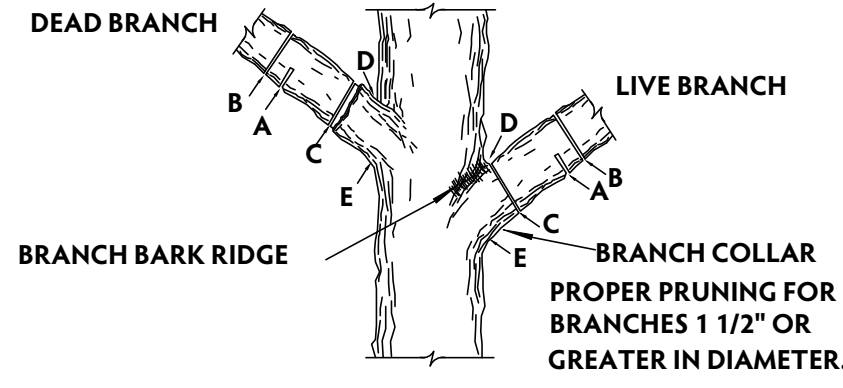


NOTE: DO NOT CUT FROM D to E.

- FIRST CUT - TO PREVENT THE BARK FROM BEING PEELED WHEN THE BRANCH FALLS.
- SECOND CUT - TO REDUCE THE WEIGHT OF BRANCH.
- FINAL CUT - ALLOW FOR HEALING COLLAR BUT NO STUBS
- BRANCH RIDGES - INDENT PROPERLY BRANCH RIDGES WHICH ARE SITE FOR DECAY.

FOR OAKS ONLY: PAINT ALL WOUNDS OR CUTS WITH PRUNING PAINT WITHIN 20 MIN TO PREVENT THE SPREAD OF OAK WILT.

LEGEND


- SIGNIFICANT TREE TO BE PRESERVED
- SIGNIFICANT TREE TO BE REMOVED
- HERITAGE TREE TO BE PRESERVED
- HERITAGE TREE TO BE REMOVED
- EXEMPT TREE PRESERVED
- EXEMPT TREE REMOVED
- POOR CONDITION TREE TO BE REMOVED
- TREE PLAN LIMITS

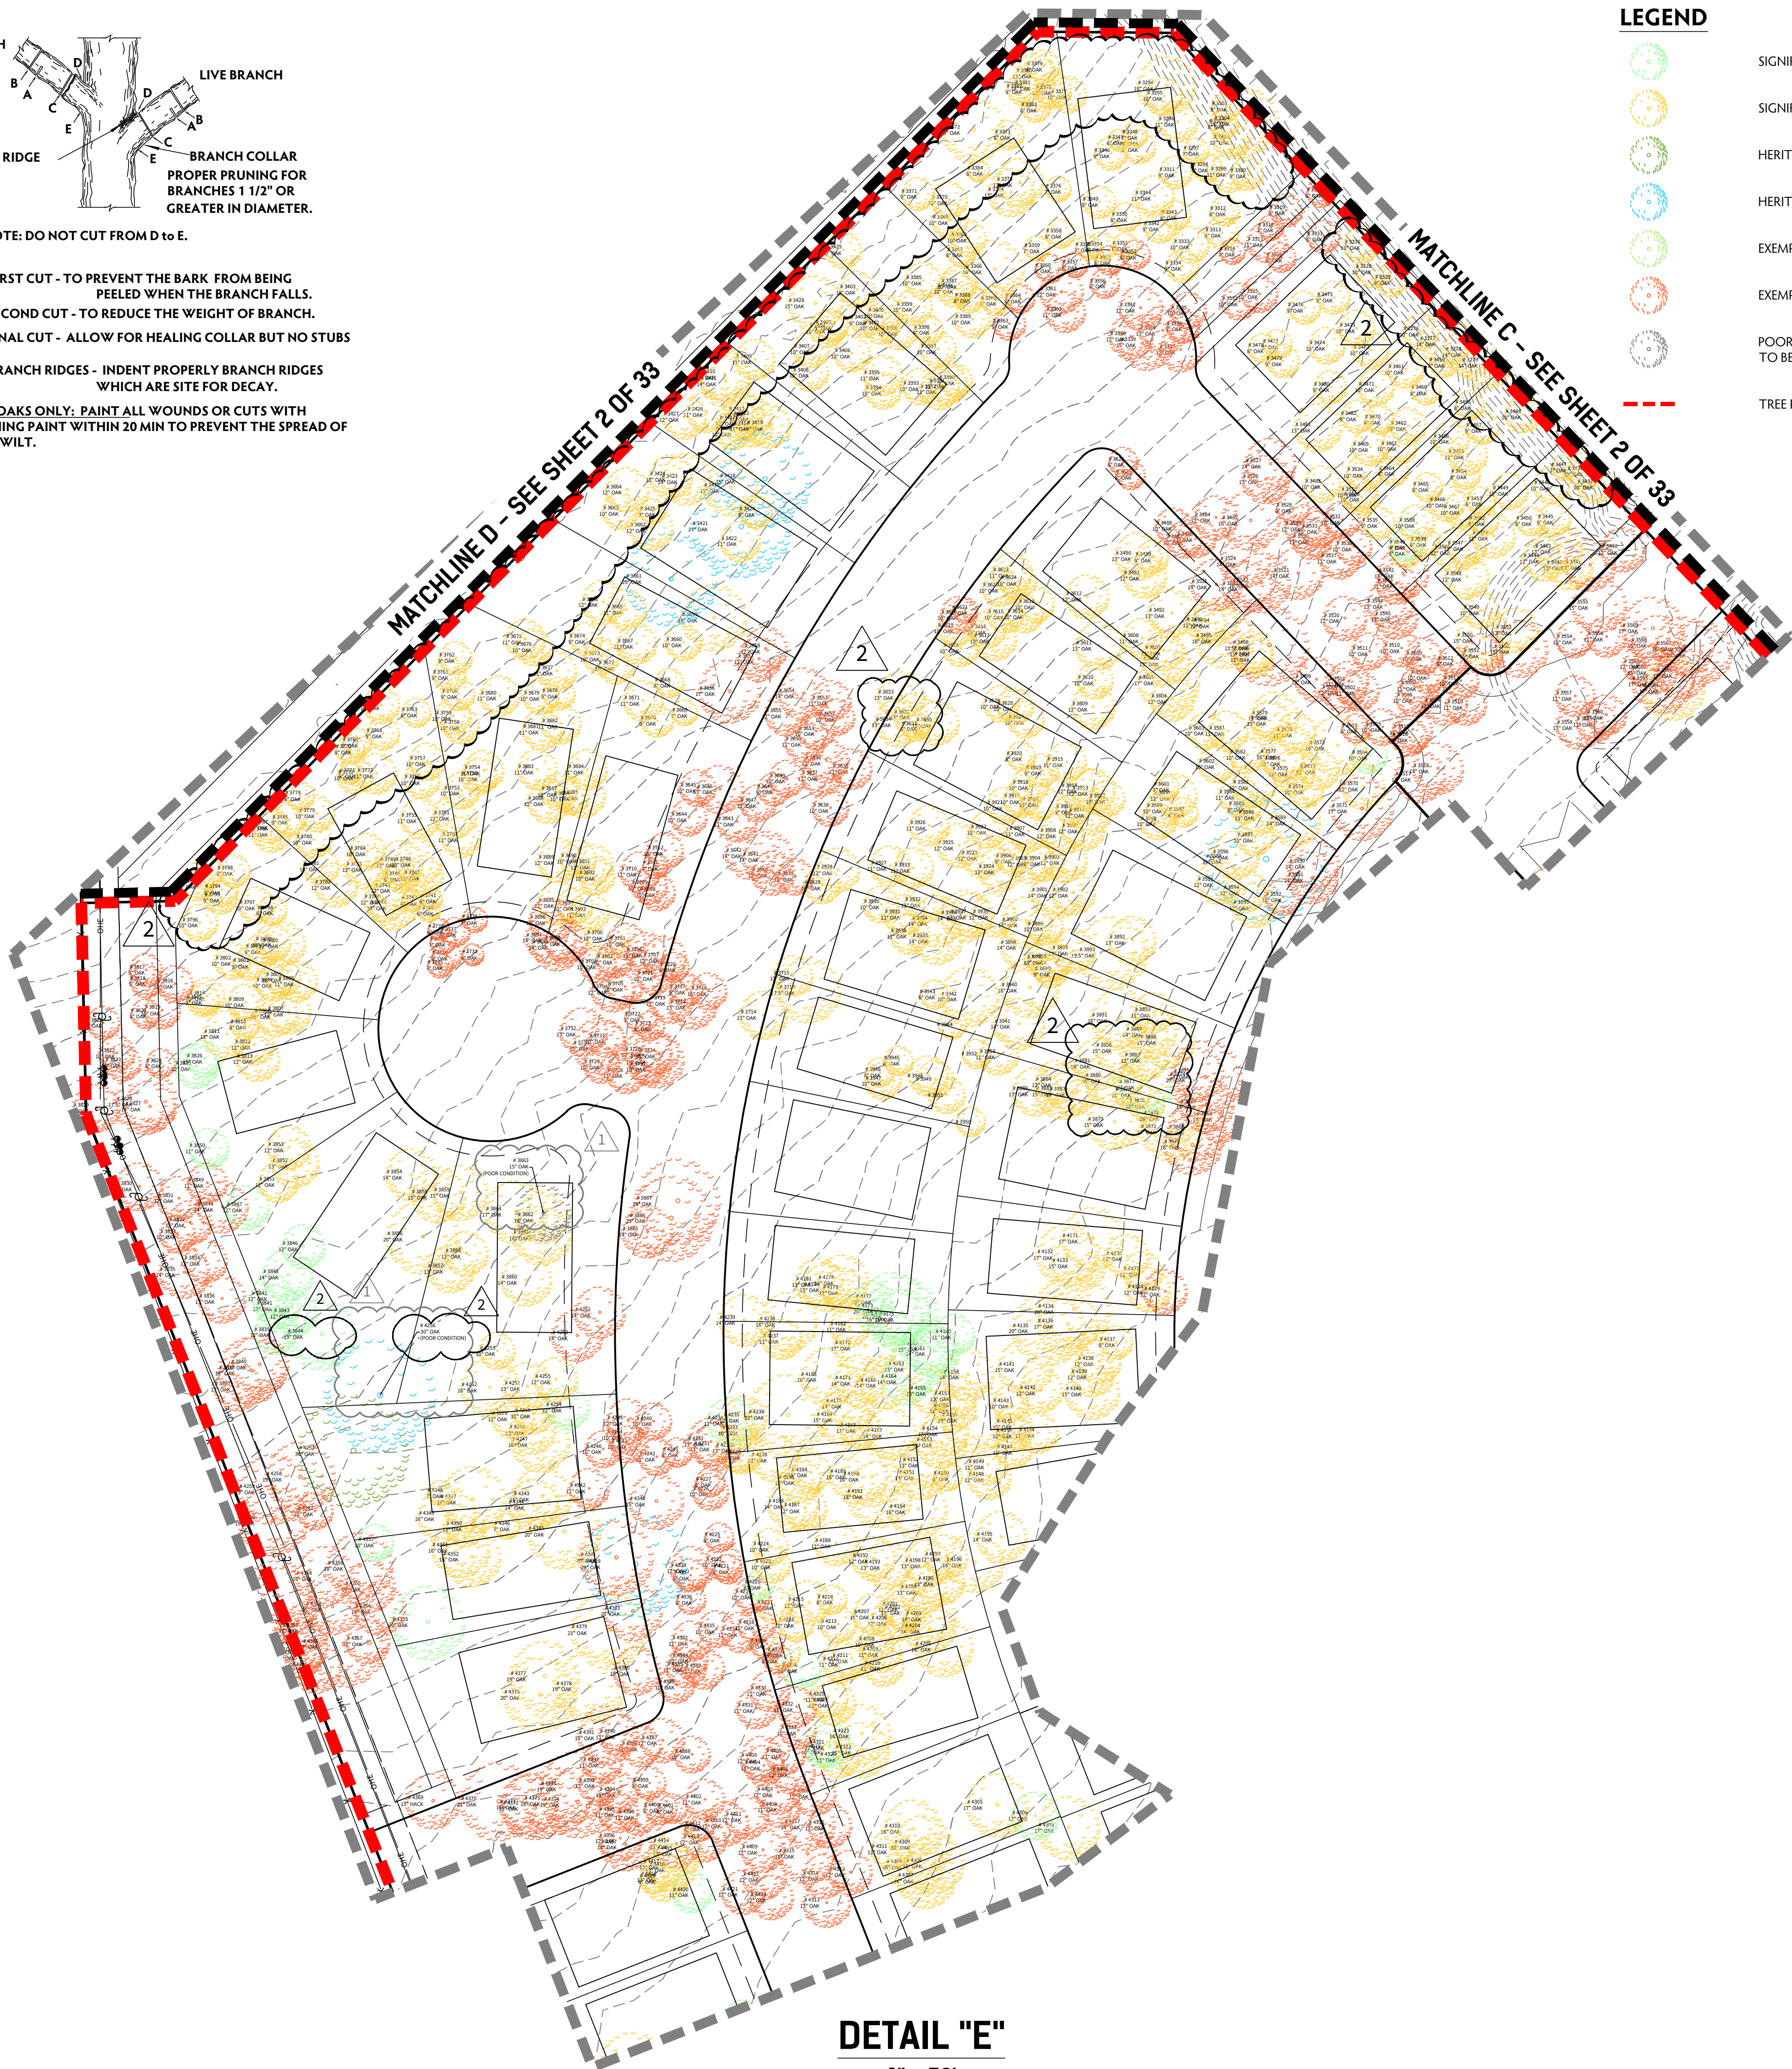

DETAIL "E"
1" = 50'

NOTES:

- CORLEY FARMS IS SUBJECT TO THE CITY OF SAN ANTONIO 2010 TREE ORDINANCE.
- CONTRACTOR TO UPDATE TREE PRESERVATION PLAN FOR CHANGES DURING CONSTRUCTION AND NOTIFY ENGINEER ACCORDINGLY.
- THE REVISED TREE PRESERVATION PLAN WILL BE RESUBMITTED AND APPROVED BY THE DISTRICT UPON FINAL ACCEPTANCE OF ALL SUBDIVISION IMPROVEMENTS.
- THE RPZ SHALL BE DETERMINED BY TREE SIZE (12" RADIUS FROM TRUNK FOR EVERY 1" DIAMETER OF TRUNK AT 4.5' FROM GROUND) WITH A MINIMUM 5' DIAMETER FROM THE TRUNK.
- A (CHAINLINK OR ORANGE MESH FENCE) BARRIER AROUND THE RPZ SHALL BE ERRECTED AND MAINTAINED UNTIL CONSTRUCTION IS COMPLETED.
- RPZ SHALL BE SUSTAINED IN A NATURAL STATE AND SHALL BE FREE FROM VEHICULAR OR MECHANICAL TRAFFIC; NO FILL, EQUIPMENT, LIQUIDS, OR CONSTRUCTION DEBRIS SHALL BE PLACED INSIDE THE PROTECTIVE BARRIER.
- THE RPZ SHALL BE COVERED WITH 6" OF COARSE MULCH TO REDUCE MOISTURE STRESS.
- ANY DAMAGE DONE TO EXISTING TREE CROWNS OR ROOT SYSTEMS SHALL BE REPAIRED IMMEDIATELY. ALL WOUNDS TO OAKS WILL BE PAINTED WITH PRUNING PAINT WITHIN 30 MINUTES AFTER DAMAGE. ROOTS EXPOSED DURING CONSTRUCTION OPERATIONS WILL BY CUT CLEANLY.
- THE PROPOSED FINISH GRADE AND ELEVATION OF LAND WITHIN THE ROOT PROTECTION ZONE OF ANY TREE TO BE PRESERVED SHALL NOT BE RAISED OR LOWERED MORE THEN 3". WELLING AND RETAINING METHODS ARE ALLOWED OUTSIDE THE RPZ.
- THE RPZ SHALL REMAIN PERVIOUS, I.E. GROUNDCOVER OR TURF AT COMPLETION OF LANDSCAPE DESIGN.
- THE DEVELOPER OR BUILDER SHALL BE RESPONSIBLE FOR PLANTING TWO (2) 2" CALIPER TREES PER RESIDENTIAL LOT. NOT MORE THAN 25% OF THESE PLANTED TREES SHALL BE OF THE SAME SPECIES.
- BUILDING SETBACK DIMENSIONS ARE AS FOLLOWS:
FRONT = 20' MIN.
REAR = 20'
SIDE = 5'
SIDE ADJACENT TO STREET = 10'
- THE HOMEOWNER'S ASSOCIATION WILL BE RESPONSIBLE FOR THE PLANTING, ESTABLISHMENT & MAINTENANCE OF THE TREES LOCATED IN COMMON AREAS.
- TREES PLANTED IN EASEMENTS CONTAINING OVERHEAD ELECTRIC LINES SHALL BE SMALL TO MEDIUM SPECIES.

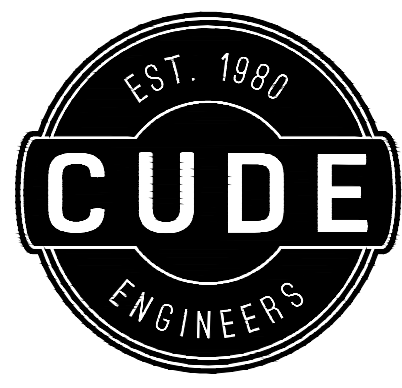

4122 Pond Hill Road, Suite 101
San Antonio, Texas 78231
P:(210) 681.2951 F: (210) 523.7112

**CORLEY FARMS
TAKE 1 & 2
TREE PRESERVATION PLAN**

DATE
11/27/2024

PROJECT NO.
03481.000

DRAWN BY
C3

CHECKED BY
AL/AD

REVISIONS	
1.	2022-04-05 - DISTRICT COMMENTS
2.	2024-11-11 - TREE PRESERVATION UPDATE
3.	
4.	
5.	
6.	
7.	
8.	
9.	

CUDE ENGINEERS
TBPE No. 455
TBPLS No. 10048500

TPP-24

© 2021 M.W. CUDE ENGINEERS, LLC - THIS DOCUMENT, ANY PORTION THEREOF, AND ANY ASSOCIATED COPYRIGHTS SHALL REMAIN THE PROPERTY OF M.W. CUDE ENGINEERS, LLC. THIS DOCUMENT MAY NOT BE REPRODUCED, USED, OR DISTRIBUTED IN ANY FORM OR BY ANY MEANS TO ANYONE FOR ANY OTHER ENDORSEMENT, WITHOUT THE PRIOR WRITTEN CONSENT OF M.W. CUDE ENGINEERS, LLC. THIS DOCUMENT IS NOT INTENDED OR REPRESENTED TO BE SUITABLE FOR USE OTHER THAN AS ORIGINALLY INTENDED BY M.W. CUDE ENGINEERS, LLC AND ANY UNAUTHORIZED REPRODUCTION, USE, OR DISTRIBUTION OF THIS DOCUMENT WILL BE AT THE USER'S SOLE RISK, WITHOUT ANY LIABILITY TO M.W. CUDE ENGINEERS, LLC, AND WILL BE USED AGAINST ANY AND ALL PARTIES TO THE FULLEST EXTENT PERMITTED BY LAW.

SIGNIFICANT TREE PRESERVATION LIST							
Point	Species	EXEMPT	EXEMPT REMOVED	NON-EXEMPT	NON-EXEMPT REMOVED	EXEMPT PRESERVED	NON EXEMPT PRESERVED
1513	OAK			23	23		
1514	OAK			23	23		
1515	OAK			18	18		
1516	OAK			21	21		
1517	OAK			9	9		
1518	HACKBERRY			13	13		
1519	OAK			13	13		
1521	OAK			14	14		
1522	OAK			12	12		
1533	OAK			20	20		
1535	OAK			16	16		
588	OAK			17			17
589	OAK	14	14				
590	OAK	16				16	
591	OAK			14	14		
592	OAK			19	19		
593	OAK			15			15
594	OAK			18	18		
595	OAK			18	18		
596	OAK			9			9
597	OAK			12	12		
598	OAK			6			6
599	OAK			8			8
600	OAK			12	12		
601	OAK			14	14		
602	OAK			9	9		
603	OAK			10	10		
604	OAK			13	13		
605	OAK			10	10		
643	OAK	19	19				
644	OAK			19	19		
645	OAK	18	18				
646	OAK	13	13				
647	OAK			20	20		
648	OAK	8	8				
649	OAK			13	13		
650	OAK			17	17		
651	OAK			12	12		
652	OAK			10	10		
653	OAK			18	18		
654	OAK			9	9		
655	OAK			13	13		
656	OAK			8	8		
657	OAK			16	16		
658	OAK			9	9		
659	OAK			14	14		
660	OAK			14	14		
661	OAK			14	14		
662	OAK			15	15		
663	OAK			12	12		
664	OAK			14	14		
665	OAK			13	13		
666	OAK			11	11		
667	OAK			13	13		
668	OAK	14	14				
670	OAK			14	14		
671	OAK			13	13		
672	OAK			12	12		
673	OAK			11	11		
674	OAK			15	15		
675	OAK			17	17		
676	OAK			18			18
677	OAK			14			14
678	OAK			12			12
679	OAK			12			12
680	OAK			14			14
681	OAK			14			14
685	OAK	13	13				
686	OAK	17	17				
687	OAK			17			
691	OAK			22	22		
694	OAK			23	23		
695	OAK			14	14		
696	OAK	23	23				
699	OAK	13	13				
700	OAK	17	17				
702	OAK			21	21		
703	OAK	22	22				
704	OAK	15	15				
705	OAK	17	17				
707	OAK	22	22				
708	OAK	16	16				
709	OAK			14	14		
710	OAK			19	19		
711	OAK			21	21		
712	OAK			10	10		
713	OAK			8			8
715	OAK			19	19		
716	OAK			14	14		
717	OAK			13	13		
718	OAK			10	10		
719	OAK			10	10		
720	OAK			22	22		
721	OAK			17	17		
722	OAK			17	17		
723	OAK			19	19		
724	OAK			17	17		
725	OAK			16	16		
726	OAK			11	11		
728	OAK			11	11		
729	OAK			9	9		
730	OAK			9	9		
731	OAK			11	11		
732	OAK			9	9		
733	OAK			12	12		
734	OAK			9	9		
735	OAK			9	9		
Total		277	261	1249	1102	16	147

SIGNIFICANT TREE PRESERVATION LIST							
Point	Species	EXEMPT	EXEMPT REMOVED	NON-EXEMPT	NON-EXEMPT REMOVED	EXEMPT PRESERVED	NON EXEMPT PRESERVED
736	OAK			12	12		
737	OAK			8	8		
738	OAK			9	9		
739	OAK			9	9		
740	OAK			10	10		
741	OAK			11	11		
742	OAK			12	12		
743	OAK			12	12		
744	OAK			12	12		
745	OAK			18	18		
746	OAK			23	23		
747	OAK			19	19		
748	OAK			12	12		
749	OAK			16	16		
750	OAK			10	10		
751	OAK			18	18		
753	OAK			12	12		
754	OAK			19	19		
755	OAK	23	23				
756	OAK	21	21				
757	OAK	10	10				
758	OAK	14	14				
759	OAK	10	10				
760	OAK	19	19				
761	OAK	23	23				
762	OAK	16	16				
763	OAK	12	12				
765	OAK	22	22				
766	OAK	15	15				
767	OAK	15	15				
768	OAK	16	16				
769	OAK	12	12				
770	OAK	12	12				
771	OAK	12	12				
772	OAK	14	14				
773	OAK			12	12		
774	OAK			10	10		
775	OAK			9	9		
776	OAK			11	11		
777	OAK			8	8		
778	OAK			7	7		
779	OAK			8	8		
780	OAK			7	7		
781	CEDAR			17	17		
782	OAK			8	8		
783	OAK			10	10		
784	OAK			10	10		
785	OAK			10	10		
786	OAK			17	17		
787	OAK			14	14		
788	OAK			15	15		
799	OAK			16	16		
802	OAK			8	8		
803	OAK			11	11		
804	OAK			21	21		
805	OAK			21			21
806	OAK			21			21
807	OAK			19			19
808	OAK			13			13
809	OAK			14			14
810	OAK			9			9
811	OAK			12			12
812	OAK			12			12
813	OAK			10	10		
814	OAK			22	22		
816	OAK			14			14
817	OAK			14			14
818	OAK			12			12
819	OAK			12			12
820	OAK			13			13
821	OAK			7			7
822	OAK			14			14
823	OAK			18			18
824	OAK			12			12
825	OAK			18			18
826	OAK			20			20
827	OAK			7	7		
828	OAK			15	15		
830	OAK			7	7		
831	OAK			22	22		
832	OAK			20	20		
833	OAK			20	20		
834	OAK			14	14		
836	OAK			19	19		
837	OAK			17	17		
838	OAK	22	22				
839	OAK	16	16				
840	OAK			20	20		
841	OAK			19	19		
842	OAK			20	20		
843	OAK			20	20		
844	OAK			16	16		
847	OAK			18	18		
848	OAK			22	22		
849	OAK			16	16		
852	OAK			14	14		
853	OAK			20	20		
854	OAK			15	15		
855	OAK			12	12		
856	OAK			14	14		
857	OAK			13	13		
858	OAK			21	21		
859	OAK			19	19		
860	OAK	18	18				
861	OAK	12	12				
862	OAK	10	10				
Total		344	344	1198	923	0	275

SIGNIFICANT TREE PRESERVATION LIST							
Point	Species	EXEMPT	EXEMPT REMOVED	NON-EXEMPT	NON-EXEMPT REMOVED	EXEMPT PRESERVED	NON EXEMPT PRESERVED
863	OAK	14	14				
864	OAK	12	12				
866	OAK			23	23		
869	OAK	14	14				
870	OAK	18	18				
871	OAK	17	17				
872	OAK	20	20				
873	OAK	17	17				
874	OAK	13	13				
876	OAK	14	14				
877	OAK	17	17				
878	OAK	20	20				
879	OAK	7	7				
880	OAK	6				6	
881	OAK			13			13
882	OAK			17	17		
883	OAK			14	14		
884	OAK			14	14		
885	OAK			13	13		
886	OAK			8	8		
887	OAK			14	14		
888	OAK			15	15		
889	OAK			10			10
890	OAK			14			14
891	OAK			12	12		
892	OAK			10	10		
893	OAK			13	13		
894	OAK			14	14		
896	OAK	18	18				
897	OAK	22	22				
898	OAK			23	23		
899	OAK	19	19				
900	OAK	17	17				
901	OAK	16	16				
903	OAK	16				16	
904	OAK	19				19	
905	OAK	17				17	
907	OAK	17				17	
909	OAK	8	8				
910	OAK	11	11				
911	OAK	16				16	
912	OAK	18				18	
913	OAK	22	22				
914	OAK	15	15				
915	OAK	17	17				
916	OAK	17				17	
917	OAK	18				18	
918	OAK	14				14	
919	OAK	18				18	
920	OAK	17				17	
921	OAK	20	20				
922	OAK	18	18				
923	OAK	18	18				
924	OAK	20	20				
925	OAK	12	12				
926	OAK	13	13				
927	OAK	10	10				
928	OAK	10	10				
930	OAK	23	23				
931	OAK	17	17				
934	OAK	17				17	
935	OAK	12				12	
936	OAK	18				18	
937	OAK	15				15	
938	HACKBERRY	16	16				
940	OAK	18	18				
941	OAK			18	18		
942	OAK	18	18				
943	OAK	14	14				
944	OAK	15	15				
945	OAK			17			17
946	OAK			15	15		
947	OAK			18	18		
948	OAK			18	18		
950	OAK			16	16		
951	OAK			16	16		
952	OAK			20	20		
953	OAK	19	19				
954	OAK	16	16				
955	OAK	23	23				
956	OAK	19	19				
957	OAK	16	16				
958	OAK	16	16				
958	MESQUITE	16	16				
959	MESQUITE	12	12				
960	OAK				20		
961	OAK			12			12
962	OAK			16	16		
963	OAK			9	9		
964	OAK			10	10		
965	OAK			11	11		
966	OAK			15	15		
967	OAK			17	17		
968	OAK			16	16		
969	OAK			11	11		
970	OAK			8	8		
971	OAK			14	14		
972	OAK			17			
973	OAK			15	15		
974	OAK			17	17		
975	OAK			13	13		
976	OAK			16	16		
977	OAK			14	14		
978	OAK			14	14		
979	OAK			13			13
981	OAK	23	23				
Total		1005	750	643	564	255	79

© 2021 M.W. CUDE ENGINEERS, LLC - THIS DOCUMENT, ANY PORTION THEREOF, AND ANY ASSOCIATED COPYRIGHTS SHALL REMAIN THE PROPERTY OF M.W. CUDE ENGINEERS, LLC. THIS DOCUMENT MAY NOT BE REPRODUCED, USED, OR DISTRIBUTED IN ANY FORM OR BY ANY MEANS TO ANYONE FOR ANY OTHER ENDORSEMENT WITHOUT THE PRIOR WRITTEN CONSENT OF, AND ADAPTATION BY, M.W. CUDE ENGINEERS, LLC. THIS DOCUMENT IS NOT INTENDED OR REPRESENTED TO BE SUITABLE FOR USE OTHER THAN AS ORIGINALLY INTENDED BY M.W. CUDE ENGINEERS, LLC AND ANY UNAUTHORIZED REPRODUCTION, USE OR DISTRIBUTION OF THIS DOCUMENT WILL BE AT THE INFRINGING PARTY'S SOLE RISK, WITHOUT ANY LIABILITY TO M.W. CUDE ENGINEERS, LLC, AND WILL BE USED AGAINST ANY AND ALL PARTIES TO THE FULLEST EXTENT PERMITTED BY LAW.

SIGNIFICANT TREE PRESERVATION LIST							
Point	Species	EXEMPT	EXEMPT REMOVED	NON-EXEMPT	NON-EXEMPT REMOVED	EXEMPT PRESERVED	NON EXEMPT PRESERVED
982	OAK	16	16				
984	OAK	16	16				
985	OAK	17	17				
986	OAK			19	19		
987	OAK			20	20		
989	OAK			10	10		
990	OAK			14	14		
991	OAK			13	13		
995	OAK			21	21		
996	OAK			19	19		
998	OAK	19	19				
999	OAK			19	19		
1002	LIVEOAK			19	19		
1003	LIVEOAK			13			13
1004	LIVEOAK			14	14		
1005	LIVEOAK			16	16		
1006	LIVEOAK			14	14		
1007	LIVEOAK			13	13		
1008	LIVEOAK			11	11		
1009	LIVEOAK			16	16		
1010	LIVEOAK			16	16		
1011	LIVEOAK			13	13		
1013	LIVEOAK			13	13		
1014	LIVEOAK			16	16		
1015	LIVEOAK			23	23		
1016	LIVEOAK						
1021	LIVEOAK	15	15				
1023	LIVEOAK			20	20		
1024	LIVEOAK			11	11		
1025	LIVEOAK			14	14		
1026	LIVEOAK			12	12		
1027	LIVEOAK			11	11		
1028	LIVEOAK			12	12		
1029	LIVEOAK			16	16		
1030	LIVEOAK	18	18				
1031	LIVEOAK	11	11				
1033	LIVEOAK	11	11				
1034	LIVEOAK	16	16				
1036	LIVEOAK			9	9		
1037	LIVEOAK			11	11		
1038	LIVEOAK			13	13		
1040	LIVEOAK			23	23		
1041	LIVEOAK	19	19				
1042	LIVEOAK	19	19				
1043	LIVEOAK	13	13				
1045	LIVEOAK	23	23				
1046	LIVEOAK	12	12				
1047	LIVEOAK	10	10				
1048	LIVEOAK	10	10				
1049	LIVEOAK	11	11				
1050	LIVEOAK	11	11				
1051	LIVEOAK	17	17				
1052	LIVEOAK	20	20				
1053	LIVEOAK	19	19				
1054	LIVEOAK			13			13
1055	LIVEOAK			11			11
1056	LIVEOAK			18	18		
1057	LIVEOAK			13	13		
1058	LIVEOAK			23	23		
1059	LIVEOAK			17	17		
1060	LIVEOAK			19			19
2074	OAK			14	14		
2075	OAK			11	11		
2076	OAK			13	13		
2077	OAK	21	21				
2078	OAK	15	15				
2079	OAK	21	21				
2080	OAK	20	20				
2082	OAK	14	14				
2083	OAK	18	18				
2084	OAK	19	19				
2085	OAK			6			6
2086	OAK			8			8
2087	OAK			6	6		
2088	OAK			8			8
2089	OAK			7			7
2090	OAK			7			7
2091	OAK			7			7
2092	OAK			6	6		
2093	OAK			7	7		
2094	OAK			6			6
2095	OAK			7			7
2096	OAK			7			7
2097	OAK			7			7
2098	OAK			6			6
2099	OAK			6	6		
2100	OAK			8	8		
2101	OAK			8	8		
2102	OAK			16	16		
2103	OAK			11	11		
2104	OAK			8	8		
2105	OAK			15	15		
2106	OAK			12	12		
2107	OAK			11	11		
2108	OAK			15	15		
2109	OAK			10	10		
2110	OAK			10	10		
2111	OAK			7	7		
2112	OAK			11	11		
2113	OAK			9	9		
2115	OAK	19	19				
2117	OAK			21	21		
2118	OAK			10	10		
2119	OAK			8	8		
2120	OAK			11	11		
2121	OAK			10	10		
Total		484	484	948	816	0	132

3

2

SIGNIFICANT TREE PRESERVATION LIST							
Point	Species	EXEMPT	EXEMPT REMOVED	NON-EXEMPT	NON-EXEMPT REMOVED	EXEMPT PRESERVED	NON EXEMPT PRESERVED
2122	OAK			10	10		
2123	OAK			7	7		
2124	OAK			8	8		
2125	OAK			9	9		
2126	OAK			11	11		
2127	OAK			11	11		
2128	OAK			14	14		
2129	OAK			14	14		
2130	OAK			6	6		
2131	OAK			7	7		
2132	OAK			7	7		
2133	OAK			8	8		
2134	OAK			7	7		
2135	OAK			10	10		
2136	OAK			10	10		
2137	OAK			10	10		
2138	OAK	11	11				
2139	OAK	10	10				
2140	OAK	12	12				
2141	OAK	14	14				
2142	OAK	12	12				
2143	OAK	15	15				
2144	OAK	11	11				
2145	OAK	16	16				
2146	OAK	16	16				
2148	OAK	10	10				
2149	OAK	12	12				
2150	OAK	12	12				
2151	OAK	15	15				
2152	OAK	16	16				
2153	OAK			13			13
2154	OAK			12			12
2155	OAK			14			14
2156	OAK			16	16		
2157	OAK			13	13		
2158	OAK			11	11		
2159	OAK			12	12		
2160	OAK			14	14		
2161	OAK			10	10		
2162	OAK			11	11		
2163	OAK			13	13		
2164	OAK			6	6		
2165	OAK	9	9				
2166	OAK	9	9				
2167	OAK	11	11				
2169	OAK	20	20				
2170	OAK	20				20	
2172	OAK			10			10
2173	OAK			8			8
2174	OAK			10			10
2175	OAK			10			10
2177	OAK			10	10		
2178	OAK	6	6				
2179	OAK	10	10				
2180	OAK	10	10				
2181	OAK	11	11				
2182	OAK			8	8		
2183	OAK	10	10				
2184	OAK	10	10				
2185	OAK	8	8				
2186	OAK	8	8				
2187	OAK	7	7				
2188	OAK	10	10				
2189	OAK	9	9				
2190	OAK	10	10				
2191	OAK			10	10		
2192	OAK	8	8				
2193	OAK	11	11				
2194	OAK	7	7				
2195	OAK	8	8				
2196	OAK	11	11				
2197	OAK	8	8				
2198	OAK	9	9				
2199	OAK	7	7				
2200	OAK	13	13				
2201	OAK	7	7				
2202	OAK	7	7				
2203	OAK	12	12				
2204	OAK	6	6				
2205	OAK	9	9				
2206	OAK	10	10				
2207	OAK	13	13				
2208	OAK						12
2209	OAK			8	8		
2210	OAK	13	13				
2211	OAK			7	7		
2212	OAK	13	13				
2213	OAK	6	6				
2215	OAK	20	20				
2217	OAK			20	20		
2218	OAK			11	11		
2219	OAK			17	17		
2220	OAK	19	19				
2223	OAK			18	18		
2225	OAK			12	12		
2226	OAK	14	14				
2228	OAK	8	8				
2229	OAK	9	9				
2230	OAK	14	14				
2231	OAK	12	12				
2234	OAK	20	20				
2235	OAK	19	19				
2236	OAK	21	21				
2238	OAK	23	23				
2239	OAK	13	13				
2240	OAK	12	12				
Total		742	722	465	376	20	89

2

1

2

2

SIGNIFICANT TREE PRESERVATION LIST							
Point	Species	EXEMPT	EXEMPT REMOVED	NON-EXEMPT	NON-EXEMPT REMOVED	EXEMPT PRESERVED	NON EXEMPT PRESERVED
2241	OAK	14	14				
2242	OAK	19	19				
2243	OAK	23	23				
2244	OAK	16	16				
2245	OAK	14	14				
2248	OAK	14	14				
2249	OAK			22	22		
2252	OAK			18	18		
2253	OAK			15	15		
2254	OAK			8	8		
2255	OAK			10	10		
2256	OAK			13	13		
2257	OAK			8	8		
2258	OAK			6	6		
2261	OAK			19			19
2262	OAK			13			13
2263	OAK			15			15
2264	OAK			8			8
2265	OAK	14	14				
2268	OAK			18			18
2270	OAK			20	20		
2272	OAK			21	21		
2274	OAK	21	21				
2277	OAK	13	13				
2278	OAK	10	10				
2279	OAK	9	9				
2280	OAK	14	14				
2281	OAK	11	11				
2284	ELM			18	18		
2285	OAK	18	18				
2286	OAK	8	8				
2287	OAK	14	14				
2288	OAK	19	19				
2289	OAK			14			14
2290	OAK			14			14
2291	OAK			7			7
2292	OAK			18			18
2293	OAK			13			13
2294	OAK			9			9
2296	OAK			18	18		
2299	OAK			18			18
2300	OAK			19			19
2301	OAK			13	13		
2302	OAK			14	14		
2303	OAK	22				22	
2304	OAK	15	15				
3276	OAK			10	10		
3277	OAK			14	14		
3278	OAK			14	14		
3279	OAK			14	14		
3294	OAK			16	16		
3295	OAK			10	10		
3296	OAK			11	11		
3297	OAK			7	7		
3298	OAK			8	8		
3299	OAK			11	11		
3300	OAK			9	9		
3301	OAK			10	10		
3302	OAK			8	8		
3303	OAK			8	8		
3304	OAK			18	18		
3311	OAK			9	9		
3312	OAK			8	8		
3313	OAK			9	9		
3314	OAK	7	7				
3315	OAK	10	10				
3316	OAK	8	8				
3317	OAK	11	11				
3318	OAK	7	7				
3319	OAK	9	9				
3320	OAK	8	8				
3328	OAK			10	10		
3329	OAK			9	9		
3330	OAK			10	10		
3331	OAK	9	9				
3332	OAK	10	10				
3333	OAK			10	10		
3334	OAK			9	9		
3335	OAK	10	10				
3336	OAK	9	9				
3337	OAK	12	12				
3338	OAK	13	13				
3339	OAK	15	15				
3340	OAK	12	12				
3341	OAK	12	12				
3342	OAK			9	9		
3343	OAK			8	8		
3344	OAK			11	11		
3345	OAK			9	9		
3346	OAK			9	9		
3347	OAK			6	6		
3348	OAK			7	7		
3349	OAK			9	9		
3350	OAK			8	8		
3351	OAK			7	7		
3352	OAK			8	8		
3353	OAK	8	8				
3354	OAK			8	8		
3355	OAK			7	7		
3356	OAK	8	8				
3357	OAK	7	7				
3358	OAK			8	8		
3359	OAK			7	7		
3360	OAK	8	8				
3361	OAK	12	12				
3362	OAK	11	11				
Total		504	482	752	567	22	185

© 2021 M.W. CUDE ENGINEERS, LLC. THIS DOCUMENT, ANY PORTION THEREOF, AND ANY ASSOCIATED COPYRIGHTS SHALL REMAIN THE PROPERTY OF M.W. CUDE ENGINEERS, LLC. THIS DOCUMENT MAY NOT BE REPRODUCED, USED, OR DISTRIBUTED IN ANY FORM OR BY ANY MEANS TO ANYONE FOR ANY OTHER ENDORSEMENT WITHOUT THE PRIOR WRITTEN CONSENT OF, AND ADAPTATION BY, M.W. CUDE ENGINEERS, LLC. THIS DOCUMENT IS NOT INTENDED OR REPRESENTED TO BE SUITABLE FOR USE OTHER THAN AS ORIGINALLY INTENDED BY M.W. CUDE ENGINEERS, LLC AND ANY UNAUTHORIZED REPRODUCTION, USE, OR DISTRIBUTION OF THIS DOCUMENT WILL BE AT THE INFRINGING PARTY'S SOLE RISK, WITHOUT ANY LIABILITY TO M.W. CUDE ENGINEERS, LLC, AND WILL BE USED AGAINST ANY AND ALL PARTIES TO THE FULLEST EXTENT PERMITTED BY LAW.

SIGNIFICANT TREE PRESERVATION LIST						
Point	Species	EXEMPT	EXEMPT REMOVED	NON-EXEMPT	NON-EXEMPT REMOVED	EXEMPT PRESERVED
						NON EXEMPT PRESERVED
3363	OAK	9	9			
3364	OAK	8	8			
3365	OAK			8	8	
3366	OAK			16	16	
3367	OAK			8	8	
3368	OAK			10	10	
3369	OAK			10	10	
3370	OAK			16	16	
3371	OAK			9	9	
3372	OAK			18	18	
3373	OAK			8	8	
3374	OAK			13	13	
3375	OAK			13	13	
3376	OAK			7	7	
3377	OAK			10	10	
3378	OAK			10	10	
3379	OAK			9	9	
3380	OAK			11	11	
3381	OAK			14	14	
3382	OAK			9	9	
3383	OAK			8	8	
3384	OAK			6	6	
3385	OAK			10	10	
3386	OAK			10	10	
3387	OAK			10	10	
3388	OAK			8	8	
3389	OAK			10	10	
3390	OAK			9	9	
3391	OAK			11	11	
3392	OAK			11	11	
3393	OAK			10	10	
3394	OAK			10	10	
3395	OAK			11	11	
3396	OAK			10	10	
3397	OAK			10	10	
3398	OAK			8	8	
3399	OAK			10	10	
3400	OAK			10	10	
3401	OAK			10	10	
3402	OAK			9	9	
3403	OAK			10	10	
3404	OAK			10	10	
3405	OAK			9	9	
3406	OAK			10	10	
3407	OAK			10	10	
3408	OAK			10	10	
3409	OAK			11	11	
3410	OAK			14	14	
3411	OAK			14	14	
3412	OAK			10	10	
3413	OAK			11	11	
3414	OAK			11	11	
3415	OAK			12	12	
3416	OAK			10	10	
3417	OAK			11	11	
3419	OAK			15	15	
3420	OAK			9	9	
3422	OAK			11	11	
3423	OAK			14	14	
3424	OAK			12	12	
3425	OAK			7	7	
3426	OAK			11	11	
3427	OAK			12	12	
3428	OAK			15	15	
3429	OAK			10	10	
3436	OAK			18		10
3437	OAK			10	10	
3440	OAK	12	12			
3441	OAK	14	14			
3442	OAK			13	13	
3443	OAK			13	13	
3444	OAK			12	12	
3445	OAK			9	9	
3446	OAK			10	10	
3447	OAK			7	7	
3448	OAK			10	10	
3449	OAK			10	10	
3450	OAK			8	8	
3451	OAK			12	12	
3452	OAK			8	8	
3453	OAK			8	8	
3454	OAK			8	8	
3455	OAK			11	11	
3456	OAK			10	10	
3457	OAK			9	9	
3458	OAK			8	8	
3459	OAK			8	8	
3460	OAK			8	8	
3461	OAK			10	10	
3462	OAK			10	10	
3463	OAK			10	10	
3464	OAK			8	8	
3465	OAK			8	8	
3466	OAK			10	10	
3467	OAK			10	10	
3468	OAK			10	10	
3469	OAK			10	10	
3470	OAK			8	8	
3471	OAK			10	10	
3472	OAK			10	10	
3473	OAK			10	10	
3474	OAK			10	10	
3475	OAK			9	9	
3476	OAK			9	9	
3477	OAK			8	8	
3478	OAK			8	8	
Total		43	43	1033	1023	0
						10

SIGNIFICANT TREE PRESERVATION LIST						
Point	Species	EXEMPT	EXEMPT REMOVED	NON-EXEMPT	NON-EXEMPT REMOVED	EXEMPT PRESERVED
						NON EXEMPT PRESERVED
3479	OAK			9	9	
3480	OAK			9	9	
3481	OAK			13	13	
3482	OAK			9	9	
3483	OAK			10	10	
3484	OAK	12	12			
3485	OAK	16	16			
3486	OAK	11	11			
3487	OAK	10	10			
3488	OAK	10	10			
3489	OAK			9	9	
3490	OAK			13	13	
3491	OAK			12	12	
3492	OAK			13	13	
3493	OAK			11	11	
3494	OAK			12	12	
3495	OAK			16	16	
3496	OAK			11	11	
3497	OAK			11	11	
3498	OAK	22	22			
3499	OAK	12	12			
3500	OAK	12	12			
3501	OAK	11	11			
3502	OAK	11	11			
3503	OAK	8	8			
3504	OAK			10		10
3505	OAK	10	10			
3506	OAK	10	10			
3507	OAK	11	11			
3508	OAK	10	10			
3509	OAK	10	10			
3510	OAK	10	10			
3511	OAK	10	10			
3512	OAK	8	8			
3513	OAK	10	10			
3514	OAK	12	12			
3515	OAK	11	11			
3516	OAK	10	10			
3517	OAK	14	14			
3518	OAK	14	14			
3519	OAK	11	11			
3520	OAK	12	12			
3521	OAK	14	14			
3522	OAK	16	16			
3523	OAK	14	14			
3524	OAK	14	14			
3525	OAK	14	14			
3526	OAK	13	13			
3527	OAK	14	14			
3528	OAK	9	9			
3529	OAK	12	12			
3530	OAK	11	11			
3531	OAK	10	10			
3532	OAK	10	10			
3533	OAK			10	10	
3534	OAK			10	10	
3535	OAK			9	9	
3536	OAK	10	10			
3537	OAK	11	11			
3538	OAK			10	10	
3539	OAK			8	8	
3540	OAK			9		9
3541	OAK			9	9	
3542	OAK	14	14			
3543	OAK	11	11			
3544	OAK	13	13			
3545	OAK	12	12			
3546	OAK			12	12	
3547	OAK			11	11	
3548	OAK			12	12	
3549	OAK			10	10	
3550	OAK			15	15	
3551	OAK	11	11			
3552	OAK	15	15			
3553	OAK			12	12	
3554	OAK	10	10			
3555	OAK	15	15			
3556	OAK	11	11			
3557	OAK	11	11			
3558	OAK	13	13			
3559	OAK	11	11			
3560	OAK	11	11			
3561	OAK	12	12			
3562	OAK	13	13			
3563	OAK	17	17			
3564	OAK			17	17	
3565	OAK	14	14			
3566	OAK	17	17			
3567	OAK	16	16			
3568	OAK	15	15			
3569	OAK	17	17			
3570	OAK	12	12			
3571	OAK	17	17			
3572	OAK			16	16	
3573	OAK			11	11	
3574	OAK			10	10	
3575	OAK			12	12	
3576	OAK			11	11	
3577	OAK			16	16	
3578	OAK			11	11	
3579	OAK			13	13	
3580	OAK			11	11	
3581	OAK			11	11	
3582	OAK			10	10	
3583	OAK			12	12	
3584	OAK			11	11	
Total		788	788	477	458	19

SIGNIFICANT TREE PRESERVATION LIST							
Point	Species	EXEMPT	EXEMPT REMOVED	NON-EXEMPT	NON-EXEMPT REMOVED	EXEMPT PRESERVED	NON EXEMPT PRESERVED
3585	OAK			9	9		
3586	OAK			11	11		
3587	OAK			10	10		
3589	OAK			14	14		
3590	OAK	14	14				
3591	OAK	14	14				
3592	OAK	10	10				
3593	OAK	12	12				
3594	OAK			12	12		
3595	OAK			12	12		
3596	OAK			13	13		
3597	OAK			8	8		
3598	OAK			10	10		
3599	OAK			10	10		
3600	OAK			12	12		
3601	OAK			7	7		
3602	OAK			10	10		
3603	OAK			10	10		
3604	OAK			12	12		
3605	OAK			17	17		
3606	OAK			13	13		
3607	OAK			11	11		
3608	OAK			11	11		
3609	OAK			12	12		
3610	OAK			10	10		
3611	OAK			13	13		
3612	OAK			12	12		
3613	OAK			10	10		
3614	OAK			10	10		
3615	OAK			10	10		
3616	OAK			10	10		
3617	OAK			12	12		
3618	OAK			10	10		
3619	OAK			10	10		
3620	OAK	10	10				
3621	OAK	7	7				
3622	OAK			10	10		
3623	OAK			11	11		
3624	OAK			10	10		
3625	OAK	8	8				
3626	OAK	8	8				
3627	OAK			10	10		
3628	OAK			10	10		
3629	OAK			10	10		
3630	OAK			12	12		
3631	OAK			8	8		
3632	OAK			12	12		
3633	OAK			13	13		
3634	OAK			13	13		
3635	OAK	11	11				
3636	OAK	12	12				
3637	OAK	11	11				
3638	OAK	10	10				
3639	OAK	10	10				
3640	OAK	12	12				
3641	OAK	14	14				
3642	OAK	14	14				
3643	OAK	11	11				
3644	OAK	10	10				
3645	OAK	10	10				
3646	OAK	13	13				
3647	OAK	10	10				
3648	OAK	9	9				
3649	OAK	10	10				
3650	OAK	11	11				
3651	OAK	10	10				
3652	OAK	10	10				
3653	OAK	11	11				
3654	OAK	14	14				
3655	OAK	12	12				
3656	OAK	17	17				
3657	OAK	12	12				
3658	OAK	12	12				
3659	OAK			18	18		
3660	OAK			10	10		
3662	OAK			17	17		
3663	OAK			10	10		
3664	OAK			12	12		
3665	OAK			11	11		
3666	OAK			12	12		
3667	OAK			11	11		
3668	OAK			8	8		
3669	OAK			7	7		
3670	OAK			9	9		
3671	OAK			11	11		
3672	OAK			10	10		
3673	OAK			10	10		
3674	OAK			9	9		
3675	OAK			11	11		
3676	OAK			10	10		
3677	OAK			11	11		
3678	OAK			9	9		
3679	OAK			10	10		
3680	OAK			11	11		
3681	OAK			11	11		
3682	OAK			11	11		
3683	OAK			11	11		
3684	OAK			11	11		
3685	OAK			12	12		
3686	OAK			10	10		
3687	OAK			10	10		
3688	OAK			12	12		
3689	OAK			12	12		
3690	OAK			10	10		
3691	OAK			11	11		
3692	OAK			10	10		
Total		359	359	803	803	0	0

© 2021 M.W. CUDE ENGINEERS, LLC - THIS DOCUMENT, ANY PORTION THEREOF, AND ANY ASSOCIATED COPYRIGHTS SHALL REMAIN THE PROPERTY OF M.W. CUDE ENGINEERS, LLC. THIS DOCUMENT MAY NOT BE REPRODUCED, USED, OR DISTRIBUTED IN ANY FORM OR BY ANY MEANS TO ANYONE FOR ANY OTHER ENDORSEMENT WITHOUT THE PRIOR WRITTEN CONSENT OF, AND ADAPTATION BY, M.W. CUDE ENGINEERS, LLC. THIS DOCUMENT IS NOT INTENDED OR REPRESENTED TO BE SUITABLE FOR USE OTHER THAN AS ORIGINALLY INTENDED BY M.W. CUDE ENGINEERS, LLC AND ANY UNAUTHORIZED REPRODUCTION, USE, OR DISTRIBUTION OF SAID DOCUMENTS WILL BE AT THE INFRINGING PARTY'S SOLE RISK, WITHOUT ANY LIABILITY TO M.W. CUDE ENGINEERS, LLC, AND WILL BE USED AGAINST ANY AND ALL PARTIES TO THE FULLEST EXTENT PERMITTED BY LAW.

SIGNIFICANT TREE PRESERVATION LIST							
Point	Species	EXEMPT	EXEMPT REMOVED	NON-EXEMPT	NON-EXEMPT REMOVED	EXEMPT PRESERVED	NON EXEMPT PRESERVED
3693	OAK			11	11		
3694	OAK			10	10		
3695	OAK			12	12		
3696	OAK	12	12				
3697	OAK	14	14				
3698	OAK	14	14				
3699	OAK	12	12				
3700	OAK			12	12		
3701	OAK	10	10				
3702	OAK	10	10				
3703	OAK	10	10				
3704	OAK	12	12				
3705	OAK	10	10				
3706	OAK	11	11				
3707	OAK	12	12				
3708	OAK	10	10				
3709	OAK	10	10				
3710	OAK	11	11				
3711	OAK	7	7				
3712	OAK	10	10				
3713	OAK			18	18		
3714	OAK			13	13		
3715	OAK			11	11		
3716	OAK	10	10				
3717	OAK	9	9				
3718	OAK	13	13				
3719	OAK	12	12				
3720	OAK	8	8				
3721	OAK	10	10				
3722	OAK	9	9				
3723	OAK	8	8				
3724	OAK	11	11				
3725	OAK	15	15				
3726	OAK	13	13				
3727	OAK	10	10				
3728	OAK	11	11				
3729	OAK	10	10				
3730	OAK	15	15				
3731	OAK	10	10				
3732	OAK	13	13				
3733	OAK	6	6				
3734	OAK	8	8				
3735	OAK	7	7				
3736	OAK	7	7				
3737	OAK	8	8				
3738	OAK	6	6				
3739	OAK	7	7				
3740	OAK			6	6		
3741	OAK			6	6		
3742	OAK			6	6		
3743	OAK			13	13		
3744	OAK			12	12		
3745	OAK			12	12		
3746	OAK			9	9		
3747	OAK			11	11		
3748	OAK			13	13		
3749	OAK			12	12		
3750	OAK			11	11		
3751	OAK			12	12		
3752	OAK			10	10		
3753	OAK			10	10		
3754	OAK			11	11		
3755	OAK			11	11		
3756	OAK			10	10		
3757	OAK			10	10		
3758	OAK	10	10				
3759	OAK	10	10				
3760	OAK	9	9				
3761	OAK	9	9				
3762	OAK	9	9				
3763	OAK	8	8				
3764	OAK	10	10				
3768	OAK	9	9				
3769	OAK	8	8				
3770	OAK	8	8				
3771	OAK	6	6				
3772	OAK	10	10				
3773	OAK	11	11				
3778	OAK	8	8				
3779	OAK	10	10				
3780	OAK	10	10				
3781	OAK	10	10				
3782	OAK	12	12				
3783	OAK	12	12				
3784	OAK	10	10				
3785	OAK	9	9				
3786	OAK	11	11				
3787	OAK	10	10				
3788	OAK	9	9				
3790	OAK	9	9				
3791	OAK	9	9				
3794	OAK	9	9				
3795	OAK	9	9				
3796	OAK	10	10				
3797	OAK			10	10		
3798	OAK			8	8		
3799	OAK			9	9		
3800	OAK			10	10		
3801	OAK			12	12		
3802	OAK			10	10		
3803	OAK			9	9		
3804	OAK			10	10		
3805	OAK			10	10		
3806	OAK			11	11		
3807	OAK			12	12		
3808	OAK			12	12		
Total		411	411	669	669	0	0

SIGNIFICANT TREE PRESERVATION LIST							
Point	Species	EXEMPT	EXEMPT REMOVED	NON-EXEMPT	NON-EXEMPT REMOVED	EXEMPT PRESERVED	NON EXEMPT PRESERVED
3809	OAK			10	10		
3810	OAK			8	8		
3811	OAK			13	13		
3812	OAK			11	11		
3813	OAK			12	12		
3814	OAK			10	10		
3815	OAK			9	9		
3816	OAK	10	10				
3817	OAK	9	9				
3818	OAK	9	9				
3819	OAK	10	10				
3820	OAK	8	8				
3821	OAK	9	9				
3822	OAK	10	10				
3823	OAK	10	10				
3824	OAK	8	8				
3825	OAK			12			12
3826	OAK			10			10
3827	OAK	14	14				
3828	OAK	18	18				
3829	OAK	13	13				
3830	OAK	13	13				
3831	OAK	12	12				
3832	OAK	12	12				
3833	OAK	10	10				
3834	OAK	12	12				
3835	OAK	14	14				
3836	OAK	13	13				
3837	OAK	13	13				
3838	OAK	18	18				
3839	OAK			12			12
3840	OAK	16	16				
3841	OAK			12			12
3842	OAK			12			12
3843	OAK			12			12
3844	OAK			19			19
3845	OAK			14			14
3846	OAK			12			12
3847	OAK			12			12
3848	OAK	14	14				
3849	OAK	11	11				
3850	OAK			11			11
3851	OAK			11	11		
3852	OAK			13	13		
3853	OAK			12	12		
3854	OAK			14	14		
3855	OAK			15	15		
3856	OAK			20	20		
3857	OAK			13	13		
3858	OAK			12	12		
3859	OAK			15	15		
3860	OAK			14	14		
3861	OAK			16	16		
3862	OAK			14	14		
3863	OAK			15	15		
3864	OAK			17	17		
3865	OAK	14	14				
3866	OAK	23	23				
3867	OAK	23	23				
3868	OAK	14	14				
3869	OAK	16	16				
3870	OAK	16	16				
3871	OAK	17	17				
3872	OAK	16	16				
3873	OAK	15	15				
3874	OAK	20	20				
3875	OAK	14	14				
3876	OAK			10	10		
3877	OAK			15			15
3878	OAK			10	10		
3879	OAK			15	15		
3880	OAK			16	16		
3881	OAK			14	14		
3882	OAK			13	13		
3883	OAK			15	15		
3884	OAK			12	12		
3885	OAK			13	13		
3886	OAK			15	15		
3887	OAK			12	12		
3888	OAK			15	15		
3889	OAK			14	14		
3890	OAK			11	11		
3891	OAK			16	16		
3892	OAK			13	13		
3893	OAK			20	20		
3894	OAK			12	12		
3896	OAK			12	12		
3897	OAK			9	9		
3898	OAK			14	14		
3899	OAK			10	10		
3900	OAK			14	14		
3901	OAK			14	14		
3902	OAK			12	12		
3903	OAK			12	12		
3904	OAK			11	11		
3905	OAK			12	12		
3906	OAK			9	9		
3907	OAK			11	11		
3908	OAK			12	12		
3909	OAK			12	12		
3910	OAK			9	9		
3911	OAK			12	12		
3912	OAK			10	10		
3913	OAK			12	12		
3914	OAK			12	12		
3915	OAK			11	11		
Total		474	474	888	735	0	153

SIGNIFICANT TREE PRESERVATION LIST									
	Point	Species	EXEMPT	EXEMPT REMOVED	NON-EXEMPT	NON-EXEMPT REMOVED	EXEMPT PRESERVED	NON EXEMPT PRESERVED	
3	3916	OAK			10	10			
	3917	OAK			10	10			
	3918	OAK			10	10			
	3919	OAK			9	9			
	3920	OAK			8	8			
	3921	OAK			10	10			
	3922	OAK			10	10			
3	3923	OAK			12	12			
	3924	OAK			12	12			
	3925	OAK			12	12			
	3926	OAK			11	11			
	3927	OAK			11	11			
	3928	OAK			12	12			
	3929	OAK			10	10			
	3930	OAK			10	10			
	3931	OAK			11	11			
	3932	OAK			11	11			
	3933	OAK			11	11			
	3934	OAK			14	14			
	3935	OAK			14	14			
	3	3936	OAK			14	14		
		3937	OAK			12	12		
3	3938	OAK			11	11			
	3939	OAK			12	12			
3	3940	OAK			16	16			
	3941	OAK			14	14			
	3942	OAK			16	16			
	3943	OAK			8	8			
	3944	OAK			8	8			
	3945	OAK			8	8			
	3946	OAK			8	8			
	3947	OAK			10	10			
	3948	OAK			11	11			
	3949	OAK			10	10			
3	3950	OAK			8	8			
	3951	OAK			10	10			
	3952	OAK			8	8			
	3953	OAK			11	11			
	3954	OAK	10	10					
	3955	OAK	12	12					
	3956	OAK	12	12					
	3957	OAK	10	10					
	3958	OAK	10	10					
	3959	OAK	12	12					
	3960	OAK	12	12					
	3961	OAK			10	10			
3962	OAK			11	11				
3963	OAK			13	13				
3964	OAK			10	10				
3965	OAK			12	12				
3966	OAK			12	12				
3967	OAK			14	14				
3968	OAK			19	19				
3969	OAK			13	13				
3970	OAK			12	12				
3971	OAK			14	14				
3972	OAK			18	18				
3973	OAK			12	12				
3974	OAK			16	16				
3975	OAK			18			18		
3976	OAK			12			12		
3977	OAK			11			11		
3978	OAK			13	13				
3979	OAK			14	14				
3980	OAK			12	12				
3981	OAK			12	12				
3982	OAK			10			10		
3983	OAK			10			10		
3984	OAK			12			12		
3985	OAK			10			10		
3986	OAK			11			11		
3987	OAK			11			11		
3988	OAK			12			12		
3989	OAK			14	14				
3990	OAK			12	12				
3991	OAK			15	15				
3992	OAK			12	12				
3993	OAK			12	12				
3994	OAK			12	12				
3995	OAK			13	13				
3996	OAK			12	12				
3997	OAK			10	10				
3998	OAK			11	11				
3999	OAK			10	10				
4000	OAK			10			10		
4001	OAK			11			11		
4002	OAK			11			11		
4003	OAK			12			12		
4004	OAK			12			12		
4005	OAK			12			12		
4006	OAK			12	12				
4007	OAK			11	11				
4008	OAK			11	11				
4009	OAK			11	11				
4010	OAK			10	10				
4011	OAK			12	12				
4012	OAK			10	10				
4013	OAK			11	11				
4014	OAK			11	11				
4015	OAK			10	10				
4016	OAK			10	10				
4017	OAK			12	12				
4018	OAK			10	10				
4019	OAK			13	13				
4020	OAK			12	12				
4021	OAK			10	10				
	Total		78	78	1144	959	0	185	

© 2021 M.W. CUDE ENGINEERS, LLC - THIS DOCUMENT, ANY PORTION THEREOF, AND ANY ASSOCIATED COPYRIGHTS SHALL REMAIN THE PROPERTY OF M.W. CUDE ENGINEERS, LLC. THIS DOCUMENT MAY NOT BE REPRODUCED, USED, OR DISTRIBUTED IN ANY FORM OR BY ANY MEANS TO ANYONE FOR ANY OTHER ENDORSEMENT WITHOUT THE PRIOR WRITTEN CONSENT OF, AND ADAPTATION BY, M.W. CUDE ENGINEERS, LLC. THIS DOCUMENT IS NOT INTENDED OR REPRESENTED TO BE SUITABLE FOR USE OTHER THAN AS ORIGINALLY INTENDED BY M.W. CUDE ENGINEERS, LLC AND ANY UNAUTHORIZED REPRODUCTION, USE, OR DISTRIBUTION OF SAID DOCUMENTS WILL BE AT THE INFRINGING PARTY'S SOLE RISK, WITHOUT ANY LIABILITY TO M.W. CUDE ENGINEERS, LLC, AND WILL BE USED AGAINST ANY AND ALL PARTIES TO THE FULLEST EXTENT PERMITTED BY LAW.

SIGNIFICANT TREE PRESERVATION LIST							
Point	Species	EXEMPT	EXEMPT REMOVED	NON-EXEMPT	NON-EXEMPT REMOVED	EXEMPT PRESERVED	NON EXEMPT PRESERVED
4022	OAK			12	12		
4023	OAK			12	12		
4024	OAK	12	12				
4025	OAK	12	12				
4026	OAK	13	13				
4027	OAK	9	9				
4028	OAK	12	12				
4029	OAK			10	10		
4030	OAK	10	10				
4031	OAK			12	12		
4032	OAK			10	10		
4033	OAK			10	10		
4034	OAK			10			10
4035	OAK			15	15		
4036	OAK			12	12		
4037	OAK	22	22				
4038	OAK			16	16		
4039	OAK	15	15				
4040	OAK	11	11				
4041	OAK	14	14				
4042	OAK	10	10				
4043	OAK	11	11				
4044	OAK	12	12				
4045	OAK	14	14				
4046	OAK	14	14				
4047	OAK	19	19				
4048	OAK	12	12				
4049	OAK	14	14				
4050	OAK	14	14				
4051	OAK			17			17
4052	OAK	17	17				
4053	OAK			15	15		
4054	OAK			18	18		
4055	OAK			18	18		
4056	OAK			8			8
4057	OAK			10			10
4058	OAK			10			10
4059	OAK	10	10				
4060	OAK	12	12				
4061	OAK			11			11
4062	OAK	10	10				
4063	OAK	10	10				
4064	OAK	11	11				
4065	OAK	11	11				
4066	OAK	11	11				
4067	OAK	12	12				
4068	OAK	14	14				
4069	OAK			14	14		
4070	OAK			14			14
4071	OAK			13	13		
4072	OAK			13	13		
4073	OAK			14	14		
4074	OAK			14	14		
4075	OAK			14	14		
4076	OAK			12	12		
4077	OAK			14	14		
4078	OAK			14	14		
4079	OAK			14	14		
4080	OAK			12	12		
4081	OAK			12	12		
4082	OAK			13	13		
4083	OAK			19	19		
4084	OAK			8	8		
4085	OAK			9	9		
4086	OAK			10	10		
4087	OAK			9	9		
4089	OAK			8	8		
4092	OAK			11			11
4114	OAK			13			13
4115	OAK			14			14
4127	OAK	11	11				
4128	OAK	12	12				
4129	OAK	12	12				
4130	OAK	12	12				
4131	OAK			17	17		
4132	OAK			17	17		
4133	OAK			15	15		
4134	OAK			20	20		
4135	OAK			20	20		
4136	OAK			17	17		
4137	OAK			9	9		
4138	OAK			12	12		
4139	OAK			12	12		
4140	OAK			15	15		
4141	OAK			15	15		
4142	OAK			12	12		
4143	OAK			10	10		
4144	OAK			11	11		
4145	OAK			10	10		
4146	OAK			10	10		
4147	OAK			10	10		
4148	OAK			12	12		
4149	OAK			11	11		
4150	OAK			8	8		
4151	OAK			13	13		
4152	OAK			13	13		
4153	OAK			14	14		
4154	OAK			13	13		
4155	OAK			19	19		
4156	OAK			12	12		
4157	OAK			12	12		
4158	OAK			14	14		
4159	OAK	15	15				(POOR CONDITION TREE TO BE REMOVED)
4160	OAK			11			11
4161	OAK			14			14
4162	OAK			15			15
Total		430	430	927	769	0	158

SIGNIFICANT TREE PRESERVATION LIST							
Point	Species	EXEMPT	EXEMPT REMOVED	NON-EXEMPT	NON-EXEMPT REMOVED	EXEMPT PRESERVED	NON EXEMPT PRESERVED
4163	OAK			15			15
4164	OAK			14			14
4165	OAK			12	12		
4166	OAK			14	14		
4167	OAK			14	14		
4168	OAK			11	11		
4169	OAK			15	15		
4170	OAK			14	14		
4171	OAK			14	14		
4172	OAK			17	17		
4173	OAK			20			20
4174	OAK			20			20
4175	OAK			15			15
4176	OAK			15			15
4177	OAK			10			10
4178	OAK			14	14		
4179	OAK			12	12		
4180	OAK			13	13		
4181	OAK			13	13		
4182	OAK			11	11		
4183	OAK			16	16		
4184	OAK			11	11		
4185	OAK			12	12		
4186	OAK			14	14		
4187	OAK			12	12		
4188	OAK			12	12		
4189	OAK			16	16		
4190	OAK			16	16		
4191	OAK			18	18		
4192	OAK			12	12		
4193	OAK			13	13		
4194	OAK			16	16		
4195	OAK			14	14		
4196	OAK			16	16		
4197	OAK			12	12		
4198	OAK			13	13		
4199	OAK			13	13		
4200	OAK			13	13		
4201	OAK			12	12		
4202	OAK			12	12		
4203	OAK			14	14		
4204	OAK			14	14		
4205	OAK			16	16		
4206	OAK			12	12		
4207	OAK			11	11		
4208	OAK			10	10		
4209	OAK			11	11		
4210	OAK			11	11		
4211	OAK			11	11		
4212	OAK			11	11		
4213	OAK			10	10		
4214	OAK			8	8		
4215	OAK			12	12		
4216	OAK			10	10		
4217	OAK			10	10		
4218	OAK	10	10				
4219	OAK	10	10				
4220	OAK			8			8
4221	OAK	8	8				
4222	OAK	10	10				
4223	OAK			10	10		
4224	OAK			10	10		
4225	OAK	8	8				
4226	OAK	10	10				
4227	OAK	8	8				
4228	OAK			13	13		
4229	OAK			10	10		
4230	OAK			13	13		
4231	OAK	13	13				
4232	OAK	13	13				
4233	OAK			10	10		
4234	OAK			13			13
4235	OAK			12	12		
4236	OAK			22	22		
4237	OAK			11	11		
4238	OAK			16	16		
4239	OAK			14	14		
4240	OAK	10	10				
4241	OAK	8	8				
4242	OAK	10	10				
4243	OAK	10	10				
4244	OAK	10	10				
4245	OAK	12	12				
4246	OAK	10	10				
4247	OAK			16	16		
4248	OAK			13	13		
4249	OAK			12	12		
4250	OAK			11	11		
4251	OAK			13	13		
4252	OAK			16	16		
4253	OAK			10	10		
4254	OAK			12			12
4255	OAK			12	12		
4258	OAK	19	19				
4259	OAK	19	19				
4260	OAK	19	19				
4261	OAK	10	10				
4262	OAK	14	14				
4263	OAK	14	14				
4264	OAK	11	11				
4265	OAK	17	17				
4266	OAK	16	16				
4267	OAK	16	16				
4268	OAK			18	18		
4269	OAK			19	19		
4270	OAK			14	14		
Total		315	315	1055	913	0	142

SIGNIFICANT TREE PRESERVATION LIST							
Point	Species	EXEMPT	EXEMPT REMOVED	NON-EXEMPT	NON-EXEMPT REMOVED	EXEMPT PRESERVED	NON EXEMPT PRESERVED
4271	OAK			14	14		
4272	OAK			14	14		
4273	OAK			13	13		
4274	OAK			13	13		
4275	OAK			9	9		
4276	OAK			14	14		
4277	OAK			13	13		
4278	OAK			15	15		
4279	OAK	16	16				
4280	OAK	13	13				
4281	OAK	13	13				
4282	OAK	12	12				
4283	OAK	14	14				
4284	OAK	13	13				
4285	OAK	10	10				
4286	OAK	10	10				
4287	OAK	11	11				
4288	OAK	11	11				
4289	OAK	11	11				
4290	OAK			12			12
4291	OAK			12			12
4292	OAK			12	12		
4293	OAK			11	11		
4294	OAK			13	13		
4295	OAK			14	14		
4296	OAK			13	13		
4297	OAK			12	12		
4298	OAK	13	13				
4299	OAK	13	13				
4300	OAK	13	13				
4301	OAK	14	14				
4302	OAK	14	14				
4303	OAK			17	17		
4304	OAK			13			13
4305	OAK			17	17		
4306	OAK			16	16		
4307	OAK			16	16		
4308	OAK			16	16		
4309	OAK			16	16		
4310	OAK			16	16		
4311	OAK			11	11		
4312	OAK	12	12				
4313	OAK	13	13				
4314	OAK	12	12				
4315	OAK	16	16				
4316	OAK	12	12				
4317	OAK	14	14				
4318	OAK	12	12				
4319	OAK			10			10
4320	OAK			11	11		
4321	OAK			12			12
4322	OAK			15	15		
4323	OAK			16	16		
4324	OAK			12	12		
4325	OAK			11	11		
4326	OAK			11			11
4327	OAK			9	9		
4328	OAK	8	8				
4329	OAK	9	9				
4330	OAK	11	11				
4331	OAK	11	11				
4332	OAK	11	11				
4333	OAK	10	10				
4334	OAK	11	11				
4335	OAK	10	10				
4336	OAK	8	8				
4337	OAK	9	9				
4338	OAK	12	12				
4340	OAK	15	15				
4341	OAK	20	20				
4342	OAK	11	11				
4343	OAK			16	16		
4344	OAK			14	14		
4345	OAK			20	20		
4346	OAK			7	7		
4347	OAK			18	18		
4348	OAK			7	7		
4349	OAK			16	16		
4350	OAK			11	11		
4351	OAK			16	16		
4352	OAK			16	16		
4353	OAK			20			20
4354	OAK	14	14				
4355	OAK	14	14				
4356	OAK	18	18				
4357	OAK			10			10
4358	OAK	16	16				
4359	OAK	15	15				
4360	OAK	19	19				
4361	OAK	19	19				
4362	OAK	13	13				
4363	OAK	13	13				
4364	OAK	12	12				
4365	OAK	14	14				
4366	OAK	23	23				
4367	OAK	12	12				
4369	HACKBERRY	15	15				
4370	OAK	21	21				
4371	OAK	16	16				
4372	OAK	18	18				
4373	OAK	18	18				
4374	OAK	19	19				
4375	OAK	19	19				
4376	OAK			20	20		
4377	OAK			19	19		
4378	OAK			19	19		
Total		776	776	678	578	0	100

© 2021 M.W. CUDE ENGINEERS, LLC - THIS DOCUMENT, ANY PORTION THEREOF, AND ANY ASSOCIATED COPYRIGHTS SHALL REMAIN THE PROPERTY OF M.W. CUDE ENGINEERS, LLC. THIS DOCUMENT MAY NOT BE REPRODUCED, USED, OR DISTRIBUTED IN ANY FORM OR BY ANY MEANS TO ANYONE FOR ANY OTHER ENDORSEMENT WITHOUT THE PRIOR WRITTEN CONSENT OF, AND ADAPTATION BY, M.W. CUDE ENGINEERS, LLC. THIS DOCUMENT IS NOT INTENDED OR REPRESENTED TO BE SUITABLE FOR USE OTHER THAN AS ORIGINALLY INTENDED BY M.W. CUDE ENGINEERS, LLC AND ANY UNAUTHORIZED REPRODUCTION, USE, OR DISTRIBUTION OF THIS DOCUMENT WILL BE AT THE INFRINGING PARTY'S SOLE RISK, WITHOUT ANY LIABILITY TO M.W. CUDE ENGINEERS, LLC, AND WILL BE USED AGAINST ANY AND ALL PARTIES TO THE FULLEST EXTENT PERMITTED BY LAW.

SIGNIFICANT TREE PRESERVATION LIST							
Point	Species	EXEMPT	EXEMPT REMOVED	NON-EXEMPT	NON-EXEMPT REMOVED	EXEMPT PRESERVED	NON EXEMPT PRESERVED
4379	OAK			21	21		
4380	OAK	13	13				
4381	OAK	16	16				
4382	OAK	11	11				
4383	OAK	11	11				
4384	OAK	10	10				
4385	OAK	11	11				
4386	OAK	10	10				
4387	OAK	12	12				
4388	OAK	10	10				
4389	OAK	11	11				
4390	OAK	11	11				
4391	OAK	16	16				
4392	OAK	11	11				
4393	OAK	12	12				
4394	OAK	11	11				
4395	OAK	11	11				
4396	OAK	12	12				
4397	OAK	14	14				
4398	OAK	11	11				
4399	OAK	9	9				
4400	OAK	9	9				
4401	OAK	8	8				
4402	OAK	11	11				
4403	OAK	12	12				
4404	OAK	11	11				
4405	OAK	11	11				
4406	OAK	12	12				
4407	OAK	12	12				
4408	OAK	11	11				
4409	OAK	12	12				
4410	OAK	12	12				
4411	OAK	12	12				
4412	OAK	8	8				
4413	OAK	12	12				
4414	OAK	13	13				
4415	OAK			13	13		
4416	OAK			13	13		
4417	OAK			12	12		
4418	OAK			13	13		
4419	OAK			8	8		
4420	OAK			11			11
4421	OAK	12	12				
4422	OAK	12	12				
4423	OAK	12	12				
4424	OAK	17	17				
4425	OAK	21	21				
4426	OAK	20	20				
4427	OAK	17	17				
4428	OAK	17	17				
4429	OAK	16	16				
4432	OAK	18	18				
4433	OAK	20	20				
4435	OAK	12	12				
4436	OAK	11	11				
4439	OAK	23	23				
4440	OAK			22	22		
4441	OAK			20			20
4442	OAK			6	6		
4443	OAK			11	11		
4444	OAK			10	10		
4445	OAK			21	21		
4446	OAK			19	19		
4451	OAK	14	14				
4453	OAK	20	20				
4454	OAK	22	22				
4456	OAK			15	15		
4457	OAK			10			10
4458	OAK			14	14		
4459	OAK			14	14		
4460	OAK			11			11
4461	OAK	11	11				
4462	OAK			7	7		
4463	OAK	10	10				
4464	OAK			11			11
4465	OAK	7	7				
4466	OAK			11	11		
4467	OAK	13	13				
4468	OAK	7	7				
4470	OAK	20	20				
4471	OAK	17	17				
4472	OAK			19	19		
4473	OAK			7	7		
4474	OAK			7	7		
4475	OAK			11	11		
4476	OAK			17			17
4477	OAK			9	9		
4478	OAK			13			13
4479	OAK			11			11
4480	OAK			17			17
4481	OAK			8	8		
4482	OAK			10	10		
4483	OAK			10	10		
4484	OAK			12	12		
4485	OAK			13	13		
4486	OAK			11			11
4487	OAK			13			11
4488	OAK			13	13		
4489	OAK			17	17		
4490	OAK			11	11		
4491	OAK			10	10		
4492	OAK			11	11		
4493	OAK			18	18		
4496	OAK			21	21		
4498	OAK			12	12		
4499	OAK			12	12		
Total		768	768	604	461	0	143


SIGNIFICANT TREE PRESERVATION LIST							
Point	Species	EXEMPT	EXEMPT REMOVED	NON-EXEMPT	NON-EXEMPT REMOVED	EXEMPT PRESERVED	NON EXEMPT PRESERVED
4500	OAK			12	12		
4501	OAK			9	9		
4502	OAK			12	12		
4503	OAK			18	18		
4504	OAK			23	23		
4505	OAK			18	18		
4506	OAK			15	15		
4507	OAK			18			18
4508	OAK			20			20
4509	OAK	23	23				
4513	OAK	13	13				
4516	OAK	14	14				
4517	OAK	14	14				
4518	OAK	15	15				
4519	OAK			15			15
4520	OAK			8			8
4521	OAK			12			12
4522	OAK			10	10		
4523	OAK			15	15		
4524	OAK			11	11		
4525	OAK			14	14		
4526	OAK			10	10		
4527	OAK			15	15		
4528	OAK			17	17		
4529	OAK			14	14		
4530	OAK			13	13		
4531	OAK			16	16		
4532	OAK			13	13		
4533	OAK			14	14		
4535	OAK	15	15				
4536	OAK	17	17				
4537	OAK	17	17				
4538	OAK	18	18				
4539	OAK	15	15				
4540	OAK	19	19				
4541	OAK	17	17				
4542	OAK	16	16				
4543	OAK	15	15				
4544	OAK	17	17				
4545	OAK	7	7				
4546	OAK	10	10				
4547	OAK	11	11				
4548	OAK	14	14				
4549	OAK	11	11				
4550	OAK	10	10				
4551	OAK	12	12				
4552	OAK	11	11				
4553	OAK	14	14				
4554	OAK	10	10				
4555	OAK	20	20				
4556	OAK			21	21		
4557	OAK	18	18				
4558	OAK	8	8				
4559	OAK	9	9				
4560	OAK	7	7				
4561	OAK	9	9				
4562	OAK	11	11				
4563	OAK	7	7				
4564	OAK	9	9				
4565	OAK	10	10				
4566	OAK	14	14				
4567	OAK	8	8				
4568	OAK	11	11				
4569	OAK	11	11				
4570	OAK	12	12				
4571	OAK	12	12				
4572	OAK	13	13				
4573	OAK	10	10				
4574	OAK	11	11				
4575	OAK	11	11				
4576	OAK	15	15				
4577	OAK	17	17				
4578	OAK	12	12				
4579	OAK			19			19
4581	OAK			12	12		
4582	OAK	13	13				
4583	OAK	16	16				
4584	OAK	12	12				
4585	OAK	16	16				
4586	OAK	17	17				
4587	OAK	12	12				
4588	OAK	17	17				
4589	OAK	19	19				
4590	OAK	7	7				
4592	OAK	11	11				
4593	OAK	12	12				
4594	OAK	10	10				
4595	OAK	8	8				
4596	OAK	11	11				
4597	OAK	11	11				
4598	OAK	14	14				
4599	OAK	9	9				
4600	OAK			8	8		
4601	OAK			8	8		
4602	OAK			17	17		
4603	OAK			13	13		
4605	OAK			20	20		
4606	OAK			20	20		
4607	OAK	11	11				
4608	OAK	11	11				
4609	OAK	20				20	
4610	OAK	18				18	
4611	OAK			15	15		
4612	OAK			18			18
4613	OAK			21	21		
4614	OAK			14	14		
Total		895	857	548	438	38	110

SIGNIFICANT TREE PRESERVATION LIST							
Point	Species	EXEMPT	EXEMPT REMOVED	NON-EXEMPT	NON-EXEMPT REMOVED	EXEMPT PRESERVED	NON EXEMPT PRESERVED
4615	OAK			14	14		
4616	OAK	11	11				
4617	OAK	10	10				
4618	OAK	19	19				
4619	OAK	6	6				
4620	OAK			14	14		
4621	OAK	11	11				
4622	OAK	21	21				
4623	OAK	12	12				
4624	OAK	20	20				
4627	OAK	11	11				
4628	REDMULBERRY	15	15				
4629	OAK	8	8				
4630	OAK	8	8				
4631	OAK	10	10				
4632	OAK	10	10				
4633	OAK	13	13				
4634	OAK	22	22				
4635	OAK	12	12				
4636	OAK	9	9				
4637	OAK	14	14				
4639	OAK	23	23				
4640	OAK	17	17				
4642	OAK	7	7				
4643	OAK	7	7				
4644	OAK	12	12				
4645	OAK	7	7				
4646	OAK	8	8				
4647	OAK	6	6				
4648	OAK	16	16				
4649	OAK	13	13				
4650	OAK	10	10				
4651	OAK	12	12				
4652	OAK	12	12				
4653	OAK	12	12				
4654	OAK	12	12				
4655	OAK	6	6				
4656	OAK	14				14	
4657	OAK	6				6	
4658	OAK	8				8	
4659	OAK	11				11	
4660	OAK	14	14				
4661	OAK	11	11				
4662	OAK	12	12				
4663	OAK	8	8				
4664	OAK	9	9				
4665	OAK	14	14				
4666	OAK			10	10		
4667	OAK			23	23		
4668	OAK			11	11		
4669	OAK			14	14		
4670	OAK			11	11		
4671	OAK			8	8		
4673	OAK	12				12	
4674	OAK	16				16	
4675	OAK	8				8	
4676	OAK	9				9	
4677	OAK	11	11				
4679	OAK	13	13				
4683	OAK	19	19				
4684	OAK	11	11				
4685	OAK	12	12				
4686	OAK	8	8				
4687	OAK	12	12				
4688	OAK	10	10				
4689	OAK	9	9				
4690	OAK	10	10				
4691	OAK	10	10				
4692	OAK	10	10				
4693	OAK	12	12				
4694	OAK	7	7				
4695	OAK	9				9	
4696	OAK	14	14				
4697	OAK	10	10				
4698	OAK	9	9				
4699	OAK	13	13				
4700	OAK	12	12				
4701	OAK	10	10				
4702	OAK	14	14				
4703	OAK	22	22				
4704	OAK	11	11				
4705	OAK	18	18				
4706	OAK	14				14	
4707	OAK	15				15	
4709	OAK	12	12				
4710	OAK	8	8				
4711	OAK	18				18	
4712	OAK	12	12				
4713	OAK	13	13				
4714	OAK	13	13				
4715	OAK	13				13	
4718	OAK			13			13
4719	OAK			8			8
4720	OAK			15			15
4721	OAK			12	12		
4722	OAK			10	10		
4723	OAK			10	10		
4724	OAK			8	8		
4725	OAK			8	8		
4726	OAK	11	11				
4727	OAK	14	14				
4728	OAK	10	10				
4729	OAK			21	21		
4730	OAK	12	12				
4731	OAK	13	13				
4732	OAK	6	6				
Total		1054	901	210	174	153	36

© 2021 M.W. CUDE ENGINEERS, LLC - THIS DOCUMENT, ANY PORTION THEREOF, AND ANY ASSOCIATED COPYRIGHTS SHALL REMAIN THE PROPERTY OF M.W. CUDE ENGINEERS, LLC. THIS DOCUMENT MAY NOT BE REPRODUCED, USED, OR DISTRIBUTED IN ANY FORM OR BY ANY MEANS TO ANYONE FOR ANY OTHER ENDORSEMENT, WITHOUT THE PRIOR WRITTEN CONSENT OF, AND ADAPTATION BY, M.W. CUDE ENGINEERS, LLC. THIS DOCUMENT IS NOT INTENDED OR REPRESENTED TO BE SUITABLE FOR USE OTHER THAN AS ORIGINALLY INTENDED BY M.W. CUDE ENGINEERS, LLC AND ANY UNAUTHORIZED REPRODUCTION, USE OR DISTRIBUTION OF SAID DOCUMENTS WILL BE AT THE INFRINGING PARTY'S SOLE RISK, WITHOUT ANY LIABILITY TO M.W. CUDE ENGINEERS, LLC, AND WILL BE USED AGAINST ANY AND ALL PARTIES TO THE FULLEST EXTENT PERMITTED BY LAW.

SIGNIFICANT TREE PRESERVATION LIST						
Point	Species	EXEMPT	EXEMPT REMOVED	NON-EXEMPT	NON-EXEMPT REMOVED	EXEMPT PRESERVED
4733	OAK	10	10			(POOR CONDITION TREE TO BE REMOVED)
4734	OAK			14	14	
4735	OAK			12	12	
4736	OAK			14	14	
4737	OAK			12	12	
4738	OAK	12	12			(POOR CONDITION TREE TO BE REMOVED)
4739	OAK	15	15			(POOR CONDITION TREE TO BE REMOVED)
4740	OAK	10	10			(POOR CONDITION TREE TO BE REMOVED)
4741	OAK	6	6			(POOR CONDITION TREE TO BE REMOVED)
4742	OAK	10	10			(POOR CONDITION TREE TO BE REMOVED)
4743	OAK			8	8	
4744	OAK			10	10	
4745	OAK			8	8	
4746	OAK			8	8	
4747	OAK	11	11			(POOR CONDITION TREE TO BE REMOVED)
4748	OAK	12	12			(POOR CONDITION TREE TO BE REMOVED)
4749	OAK	12	12			(POOR CONDITION TREE TO BE REMOVED)
4750	OAK	9	9			(POOR CONDITION TREE TO BE REMOVED)
4751	OAK	15	15			(POOR CONDITION TREE TO BE REMOVED)
4752	OAK	9	9			(POOR CONDITION TREE TO BE REMOVED)
4753	OAK	11	11			(POOR CONDITION TREE TO BE REMOVED)
4754	OAK	14	14			(POOR CONDITION TREE TO BE REMOVED)
4755	OAK	11	11			(POOR CONDITION TREE TO BE REMOVED)
4756	OAK	7	7			(POOR CONDITION TREE TO BE REMOVED)
4757	OAK	14	14			(POOR CONDITION TREE TO BE REMOVED)
4758	OAK	19	19			(POOR CONDITION TREE TO BE REMOVED)
4760	OAK	10	10			(POOR CONDITION TREE TO BE REMOVED)
4761	OAK	12	12			(POOR CONDITION TREE TO BE REMOVED)
4762	OAK	8	8			(POOR CONDITION TREE TO BE REMOVED)
4763	OAK	7	7			(POOR CONDITION TREE TO BE REMOVED)
4764	OAK	14	14			(POOR CONDITION TREE TO BE REMOVED)
4765	OAK			12		12
4766	OAK	11	11			
4767	OAK	14	14			(POOR CONDITION TREE TO BE REMOVED)
4769	OAK			6	6	
4770	OAK			11		11
4771	OAK	11	11			
4774	OAK	10	10			
4775	OAK	12	12			
4776	OAK	10	10			
4777	OAK	10	10			
4778	OAK	10	10			
4779	OAK	6	6			
4780	OAK	10	10			
4781	OAK	13	13			
4782	OAK	12	12			
4784	OAK	15	15			
4786	OAK	20	20			
4787	OAK	17	17			
4788	OAK			19	19	
4789	OAK			12	12	
4790	OAK			19	19	
4793	OAK			17		17
4795	OAK			12		12
4796	OAK			20		20
4797	OAK	14				14
4799	OAK	22				22
4800	OAK	12	12			
4801	OAK	18	18			(POOR CONDITION TREE TO BE REMOVED)
4802	HACKBERRY	21	21			
4803	OAK	20				20
4804	OAK	14				14
4805	OAK	14	14			
4806	OAK	13	13			
4807	OAK	16	16			
4808	OAK	10	10			
4809	OAK	11	11			
4810	OAK	12	12			
4811	OAK	14				14
4812	OAK			20	20	
4813	OAK			16	16	
4814	OAK			16	16	
4817	OAK			14	14	
4818	OAK			14	14	
4819	OAK			17	17	
4820	OAK	18	18			
4821	OAK	10	10			
4822	OAK	16	16			
4823	OAK	15	15			
4824	OAK	17	17			
4825	OAK	18	18			
4826	OAK	20	20			
4827	OAK	22	22			
4830	OAK	22	22			
4833	OAK			19	19	
4834	OAK			17	17	
4836	OAK			21		21
4839	OAK			23		23
4841	OAK			23	23	
4842	OAK			22	22	
4844	OAK			23		23
4846	OAK			12		12
4847	OAK			18		18
4848	OAK			11		11
4850	OAK			17		17
4851	OAK			17		17
4852	OAK	13	13			(POOR CONDITION TREE TO BE REMOVED)
4853	OAK	10	10			
4854	OAK	9				9
4855	OAK	13				13
4856	OAK	22				22
4857	OAK	7				7
4858	OAK	9				9
4859	OAK	12				12
4861	OAK	16				16
4884	OAK			7		7
Total		919	747	541	320	172
						221

SIGNIFICANT TREE PRESERVATION LIST						
Point	Species	EXEMPT	EXEMPT REMOVED	NON-EXEMPT	NON-EXEMPT REMOVED	EXEMPT PRESERVED
4865	OAK	15	15			
4866	OAK	14	14			
4867	OAK			14		14
4868	OAK			18		18
4869	OAK			18		18
4870	OAK			19		19
4871	OAK			15		15
4872	OAK			19		19
4873	OAK			21		21
4874	OAK	23	23			
4875	OAK			10		10
4876	OAK			18		18
4883	OAK			16	16	
4884	OAK			18	18	
4886	OAK			12	12	
4887	OAK			14	14	
4888	OAK			17	17	
4890	OAK	12	12			
4892	OAK	8	8			
4893	OAK	20	20			
4894	OAK	7	7			
4895	OAK	18	18			
4896	OAK	15	15			
4897	OAK	14	14			
4898	OAK	13	13			
4899	OAK	15	15			
4900	OAK	21	21			
4901	OAK	23	23			
4903	OAK	13	13			
4904	OAK			7	7	
4905	OAK			12	12	
4906	OAK			12	12	
4907	OAK			10	10	
4908	OAK			6	6	
4909	OAK			10	10	
4912	OAK			16	16	
4913	OAK	14	14			
4916	OAK	21	21			
4919	OAK			14	14	
4920	OAK			14	14	
4921	OAK			16	16	
4922	OAK			14	14	
4923	OAK			18	18	
4924	OAK			9	9	
4926	OAK			17	17	
4927	OAK			19	19	
4928	OAK			23	23	
4929	OAK	10	10			
4930	OAK	12	12			
4931	OAK	16	16			
4932	OAK	16	16			
4933	OAK	14	14			
4934	OAK	6	6			
4935	OAK	11	11			
4936	OAK	9	9			
4937	OAK	10	10			
4938	OAK	12	12			
4939	OAK	11	11			
4940	OAK	10	10			
4941	OAK	8	8			
4942	OAK	11	11			
4943	OAK	8	8			
4944	OAK	6	6			
4945	OAK	12	12			
Total		448	448	446	294	0
						152

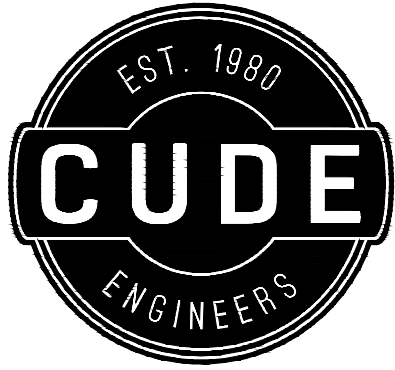

4122 Pond Hill Road, Suite 101
San Antonio, Texas 78231
P:(210) 681.2951 F:(210) 523.7112

CORLEY FARMS
TAKE 1 & 2
TREE PRESERVATION PLAN

DATE
12/04/2024
PROJECT NO.
03481.000
DRAWN BY
C3
CHECKED BY
AL/AD

- REVISIONS
- 2023-10-10 - TREE STATUS UPDATE
 - 2024-11-11 - TREE PRESERVATION UPDATE
 - 2024-11-20 - TREE PRESERVATION UPDATE
 -
 -
 -
 -
 -
 -

CUDE ENGINEERS
TBPE No. 455
TBPLS No. 10048500

TPP-31

© 2021 M.W. CUDE ENGINEERS, LLC - THIS DOCUMENT, ANY PORTION THEREOF, AND ANY ASSOCIATED COPYRIGHTS SHALL REMAIN THE PROPERTY OF M.W. CUDE ENGINEERS, LLC. THIS DOCUMENT MAY NOT BE REPRODUCED, USED, OR DISTRIBUTED IN ANY FORM OR BY ANY MEANS TO ANYONE FOR ANY OTHER ENDORSEMENT, WITHOUT THE PRIOR WRITTEN CONSENT OF, AND ADAPTATION BY, M.W. CUDE ENGINEERS, LLC. THIS DOCUMENT IS NOT INTENDED OR REPRESENTED TO BE SUITABLE FOR USE OTHER THAN AS ORIGINALLY INTENDED BY M.W. CUDE ENGINEERS, LLC AND ANY UNAUTHORIZED REPRODUCTION, USE, OR DISTRIBUTION OF SAID DOCUMENTS WILL BE AT THE INFRINGING PARTY'S SOLE RISK, WITHOUT ANY LIABILITY TO M.W. CUDE ENGINEERS, LLC, AND WILL BE USED AGAINST ANY AND ALL PARTIES TO THE FULLEST EXTENT PERMITTED BY LAW.

HERITAGE TREE PRESERVATION LIST							
Point	Species	EXEMPT	EXEMPT REMOVED	NON-EXEMPT	NON-EXEMPT REMOVED	EXEMPT PRESERVED	NON EXEMPT PRESERVED
669	OAK			24	24		
684	OAK			24	24		
692	OAK			24	24		
693	OAK			24	24		
697	OAK			24	24		
701	OAK			27			27
706	OAK	27	27				
714	OAK			37	37		
727	TALLOW	27	27				
752	OAK			37	37		
764	OAK			57	57		
789	OAK			24			24
790	OAK			24	24		
791	OAK			26			26
792	OAK			26	26		
793	OAK			24			24
794	OAK			28			28
795	OAK			28	28		
796	OAK			26	26		
797	OAK			30	30		
798	OAK			24	24		
800	OAK			36	36		
801	OAK			41			41
815	OAK			27	27		
829	OAK			26	26		
835	OAK			24			24
845	OAK			24	24		
846	OAK			24	24		
850	OAK			24	24		
851	OAK			24	24		
865	OAK			26	26		
867	OAK			27	27		
868	OAK			24	24		
875	OAK	24	24				
895	OAK			32	32		
902	OAK			24			24
906	OAK			28	28		
908	OAK			24	24		
929	OAK			28	28		
932	OAK			29	29		
933	OAK			24	24		
939	OAK			24	24		
949	OAK			29	29		
980	OAK	28	28				
983	OAK	24	24				
988	OAK			26	26		
992	OAK	29	29				
993	OAK	28	28				
994	OAK			27			27
1012	LIVEOAK			33	33		
1017	LIVEOAK			31	31		
1018	LIVEOAK			24	24		
1019	LIVEOAK			31	31		
1020	LIVEOAK			33	33		
1022	LIVEOAK			24	24		
1032	LIVEOAK			27	27		
1035	LIVEOAK			26	26		
1039	LIVEOAK			33	33		
1044	LIVEOAK			25	25		
1509	OAK	26	26				
2081	OAK	28	28				
2114	OAK			38	38		
2116	OAK			24	24		
2147	OAK			28	28		
2164	OAK			25	25		
2171	OAK			24			24
2176	OAK			33	33		
2214	OAK			26			26
2216	OAK			25	25		
2221	OAK			27	27		
2222	OAK			26	26		
2224	OAK			27	27		
2227	OAK			26	26		
2232	OAK			27	27		
2233	OAK			30	30		
2237	OAK			24	24		
2246	OAK			64	64		
2250	OAK			43	43		
2251	OAK			31	31		
2259	OAK			30			30
2266	OAK			28	28		
2267	OAK			34	34		
2269	OAK			25			25
2271	OAK			26	26		
2273	OAK			25			25
2275	OAK	27	27				
2276	OAK			27			27
2282	OAK			30	30		
2283	OAK			33			33
2295	OAK			36	36		
2297	OAK			25			25
2298	OAK			30			30
3418	OAK			25	25		
3421	OAK			27	27		
3588	OAK			33			33
3661	OAK			25	25		
4256	OAK			30	30		
4257	OAK			30			30
4339	OAK	28	28				
4368	OAK			24	24		
4430	OAK			32	32		
4431	OAK			31	31		
4434	OAK			26	26		
4438	OAK			33	33		
4447	OAK			25	25		
4448	OAK			25			25

HERITAGE TREE PRESERVATION LIST							
Point	Species	EXEMPT	EXEMPT REMOVED	NON-EXEMPT	NON-EXEMPT REMOVED	EXEMPT PRESERVED	NON EXEMPT PRESERVED
4449	OAK			28			28
4450	OAK		26	26			
4452	OAK		26	26			
4455	OAK		25	25			
4469	OAK		26	26			
4494	OAK			29	29		
4495	OAK			30	30		
4497	OAK			28	28		
4510	OAK			39	39		
4511	OAK			32	32		
4512	OAK	31	31				
4514	OAK			26			26
4515	OAK	24	24				
4580	OAK		29				29
4604	OAK		25	25			
4625	OAK	44	44				
4626	OAK			24			24
4636	OAK			36			36
4641	OAK	33	33				
4672	OAK			28			28
4678	OAK		30	30			
4680	OAK		24	24			
4681	OAK			34	34		
4682	OAK			26	26		
4708	OAK			26	26		
4716	OAK			30			30
4717	OAK			24			24
4759	OAK			24	24		
4768	OAK			38			38
4772	OAK		24	24			
4773	OAK		24	24			
4783	OAK		37	37			
4791	OAK			35	35		
4792	OAK			29			29
4794	OAK			28			28
4798	OAK			29			29
4815	OAK			33	33		
4816	OAK			30	30		
4828	OAK	39					
4829	OAK	29	29				
4831	OAK			31	31		
4832	OAK			38	38		
4835	OAK			27	27		
4837	OAK			25	25		
4838	OAK			32	32		
4840	OAK			25	25		
4845	OAK			36			36
4849	OAK			25			25
4860	OAK			29	29		
4862	OAK			36			36
4863	OAK			36			36
4877	OAK			41			41
4878	OAK			32			32
4879	OAK			36			36
4880	OAK			30	30		
4881	OAK			41			41
4882	OAK			43			43
4885	OAK			33	33		
4889	OAK	32	32				
4891	OAK	28	28				
4902	OAK	26	26				
4910	OAK			29	29		
4911	OAK			30	30		
4914	OAK	28	28				
4915	OAK	39	39				
4917	OAK	27	27				
4918	OAK			28			28
6085	OAK	34	34				
6087	OAK	31	31				
Total		1611	1611	3398	1881	0	1517

1

(POOR CONDITION TREE TO BE REMOVED)

(POOR CONDITION TREE TO BE REMOVED)

(POOR CONDITION TREE TO BE REMOVED)

(POOR CONDITION TREE TO BE REMOVED)

(POOR CONDITION TREE TO BE REMOVED)

(POOR CONDITION TREE TO BE REMOVED)

2

2

2

2

2

2

2

2

2

2


2

2

2

2

2

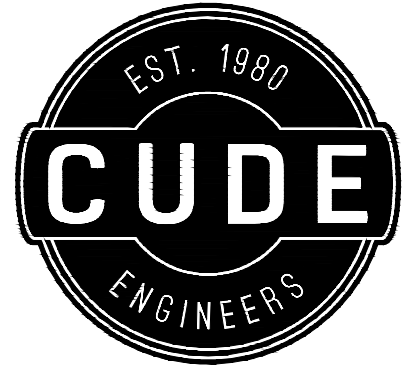

4122 Pond Hill Road, Suite 101
San Antonio, Texas 78231
P:(210) 681.2951 F:(210) 523.7112

CORLEY FARMS
TAKE 1 & 2

TREE PRESERVATION PLAN

DATE

11/27/2024

PROJECT NO.
03481.000

DRAWN BY
C3

CHECKED BY
AL/AD

REVISIONS

- 2022-04-05 - DISTRICT COMMENTS
- 2024-11-20 - TREE PRESERVATION UPDATE
-
-
-
-
-
-
-

CUDE ENGINEERS
TBPE No. 455
TBPLS No. 10048500

TPP-32

© 2021 M.W. CUDE ENGINEERS, LLC - THIS DOCUMENT, ANY PORTION THEREOF, AND ANY ASSOCIATED COPYRIGHTS SHALL REMAIN THE PROPERTY OF M.W. CUDE ENGINEERS, LLC. THIS DOCUMENT MAY NOT BE REPRODUCED, USED, OR DISTRIBUTED IN ANY FORM OR BY ANY MEANS TO ANYONE FOR ANY OTHER ENDORSEMENT, WITHOUT THE PRIOR WRITTEN CONSENT OF, AND ADAPTATION BY, M.W. CUDE ENGINEERS, LLC. THIS DOCUMENT IS NOT INTENDED OR REPRESENTED TO BE SUITABLE FOR USE OTHER THAN AS ORIGINALLY INTENDED BY M.W. CUDE ENGINEERS, LLC AND ANY UNAUTHORIZED REPRODUCTION, USE, OR DISTRIBUTION OF SAID DOCUMENTS WILL BE AT THE INFRINGING PARTY'S SOLE RISK, WITHOUT ANY LIABILITY TO M.W. CUDE ENGINEERS, LLC, AND WILL BE USED AGAINST ANY AND ALL PARTIES TO THE FULLEST EXTENT PERMITTED BY LAW.


TREE SURVEY METHOD PRESERVATION REQUIREMENTS AND CALCULATIONS			
	VALUE	UNIT	COMMENTS
Overall Preservation			
Total	56,714.50	in.	
Removed	30,327.00	in.	
Preserved	26,387.50	in.	46.53%
100 yr Floodplain			
Significant Small Species			
Total	-	in.	
Removed	-	in.	
Preserved	-	in.	80.00%
Required 80%			0.00% Mitigation
Significant Large Species			
Total	-	in.	
Removed	-	in.	
Preserved	-	in.	80.00%
Required 80%			0.00% Mitigation
Heritage			
Total	-	in.	
Removed	-	in.	
Preserved	-	in.	100.00%
Required 100%			0.00% Mitigation
Environmentally Sensitive Areas			
Significant Small Species			
Total	-	in.	
Removed	-	in.	
Preserved	-	in.	80.00%
Required 80%			0.00% Mitigation
Significant Large Species			
Total	-	in.	
Removed	-	in.	
Preserved	-	in.	80.00%
Required 80%			0.00% Mitigation
Heritage			
Total	-	in.	
Removed	-	in.	
Preserved	-	in.	100.00%
Required 100%			0.00% Mitigation
Outside of Floodplain & ESA			
Significant Small Species			
Total (Non-Exempt)	-	in.	
Removed (Non-Exempt)	-	in.	
Preserved (Non-Exempt)	-	in.	35.00%
Required 35%			0.00% Mitigation 0.00% Provided Mitigation
Total (Exempt)	6.00	in.	
Removed (Exempt)	6.00	in.	
Preserved (Exempt)	6.00	in.	
Required (n/a)			0.00% Mitigation
Significant Large Species			
Total (Non-Exempt)	48,101.50	in.	
Removed (Non-Exempt)	25,708.00	in.	
Preserved (Non-Exempt)	22,393.50	in.	46.55%
Required 35%			0.00% Mitigation 11.55% Provided Mitigation
Total (Exempt)	30,361.00	in.	
Removed (Exempt)	25,447.00	in.	
Preserved (Exempt)	4,914.00	in.	
Required (n/a)			0.00% Mitigation
Heritage			
Total	8,613.00	in.	
Removed	4,619.00	in.	
Preserved	3,994.00	in.	46.37%
Required 100%			53.63% Mitigation
Total (Exempt)	2,710.00	in.	
Removed (Exempt)	2,710.00	in.	
Preserved (Exempt)	-	in.	
Required (n/a)			0.00% Mitigation
PRESERVATION MITIGATION REQUIRED			
100 yr Floodplain - Protected Required Mitigation	-	in.	(removed)
100 yr Floodplain - Heritage Required Mitigation	-	in.	(removed)
(All tree species of Ash, Hackberry, Mutsaers, Ashe Juniper and Mesquite will be mitigated at 1:1.)	-	in.	(removed x 1)
(All other heritage trees to be mitigated at 3:1)	-	in.	(removed x 3)
Environmentally Sensitive Areas - Protected Required Mitigation	-	in.	(removed)
Environmentally Sensitive Areas - Heritage Required Mitigation	-	in.	(removed)
(All tree species of Ash, Hackberry, Mutsaers, Ashe Juniper and Mesquite will be mitigated at 1:1.)	-	in.	(removed x 1)
(All other heritage trees to be mitigated at 3:1)	-	in.	(removed x 3)
Outside of Floodplain - Protected Required Mitigation	-	in.	
Outside of Floodplain - Heritage Required Mitigation	4,619	in.	(removed)
(All tree species of Ash, Hackberry, Mutsaers, Ashe Juniper and Mesquite will be mitigated at 1:1.)	51	in.	(removed x 1)
(All other heritage trees to be mitigated at 3:1)	13,755	in.	(removed x 3)
Outside of Floodplain - Protected Provided Mitigation	5,558	in.	(preserved)
Total - Protected Mitigation Required	-	in.	
Total - Heritage Mitigation Required	13,806	in.	
Total - Mitigation Provided	5,558	in.	
TOTAL MITIGATION REQUIRED	8,248	in.	
PRESERVATION MITIGATION PROVIDED			
Total Inches Planted	7,112	in.	
Total Mitigation Provided	7,112	in.	TOTAL MITIGATION (in.) FROM THE "TOTAL PLANTED TREES" TABLE
POST CONSTRUCTION TREE CANOPY REQUIRED			
Total Area Outside of Floodplain	192.76	Ac.	
Number of Residential Lots	593	Lots	
Required Canopy (38%)	3,190,717.73	Sq. Ft.	
Preserved Canopy (ESA & Outside of Floodplain)	27,313.50	in.	
**Assumed M-L trees from Appendix E	1,431,680.82	Sq. Ft.	=(Dia. In / Radius) * Shade Value=(Dia.In/16.7)*875
Heritage Canopy (ESA & Outside of Floodplain)	3,994.00	in.	
**Assumed M-L trees from Appendix E	209,351.90	Sq. Ft.	=(Dia. In / Radius) * Shade Value=(Dia.In/16.7)*875
Required Canopy to be Planted	1,549,685.01	Sq. Ft.	
POST CONSTRUCTION TREE CANOPY MITIGATION PROVIDED			
Total Canopy Planted	2,123,100.00	Sq. Ft.	
Total Mitigation (Sq. Ft.) FROM THE "TOTAL PLANTED TREES" TABLE			
Total Canopy Mitigation	-	in.	
TOTAL MITIGATION			
Total Mitigation Required	8,248.00	in	
Total Mitigation Provided (Planted)	7,112.00		
Total Mitigation Provided (Understory)	1,141.50		
Total inches to be paid	-	in	
Total Tree Credits	\$	-	(\$200 per inch)
		5.50	in

1 2 3 4 5 6 7

TOTAL PLANTED TREES								
Description	Total Number of Trees	Diameter (in.)	Required Diameter (in.)	Extra Diameter (in.)	Shade Value (Sq. Ft.)	Energy Credit	Total Planted Diameter (in.)	TOTAL MITIGATION (in.)
Required 2 trees per lot (NON-E.C.)	1,186	3.0	1.5	1.5	875.0	-	3,558	1,779
Number of extra trees on lots (E.C.) Unit1-2	480	3.0	-	3.0	875.0	-	1,440	1,440
Number of extra trees on lots (E.C.) Unit1-2 (60' LOTS)	26	3.0	-	3.0	875.0	-	78	78
Streetscape Trees (4 in.)	131	4.0	-	4.0	875.0	-	524	524
Streetscape Trees (3 in.)	81	3.0	-	3.0	875.0	-	243	243
Streetscape Trees (2 in.)	34	2.0	-	2.0	875.0	-	68	68
Number of extra trees on lots (E.C.) Unit 3, 4 & 5	706	4.0	-	4.0	875.0	-	2,824	2,824
Number of extra trees on lots (E.C.) Unit 4 & 5 (60' LOTS)	52	3.0	-	3.0	875.0	-	156	156
Additional Planting (SEE PLANTING PLAN)	-	3.0	-	3.0	875.0	-	-	-
TOTAL	2,696						8,891	7,112
								2,123,100.00

TREE PLANTING									
	40' lots	45' lots	50' lots	60' lots	Streetscape	Extra Trees	Planted Trees	Planted Inches	Mitigation Inches
NUMBER OF LOTS	82	209	190	112	246	0	2,730.00	8,287 in	6,508 in
TOTAL	82	209	190	112	246	0	2,730.00	8,287 in	6,508 in
								\$	\$
									1,301,634.00
									1,301,634.00

PARAMETERS	
Planted trees on 40' lots =	4 trees
Dia. Of trees on 40' lots =	3.0 in
Planted trees on 45' lots =	4 trees
Dia. Of trees on 45' lots =	3.0 in
Planted trees on 50' lots =	4 trees
Dia. Of trees on 50' lots =	3.0 in
Planted trees on 60' lots =	5 trees
Dia. Of trees on 60' lots =	3.0 in
Streetscape Trees =	246 trees
Dia. Of streetscape trees =	2.0 & 3.0 & 4.0 in
Extra Trees =	0 trees
Dia. Of extre trees =	0 in

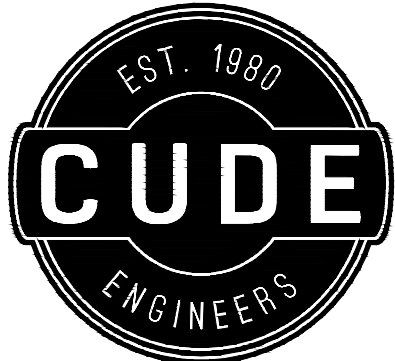

4122 Pond Hill Road, Suite 101
San Antonio, Texas 78231
P:(210) 681.2951 F: (210) 523.7112

CORLEY FARMS
TAKE 1 & 2
TREE PRESERVATION PLAN
CALCULATIONS

DATE
11/27/2024
PROJECT NO.
03481.000
DRAWN BY
C3
CHECKED BY
AL/AD

- REVISIONS
- 2023-04-05 - DISTRICT COMMENTS
 - 2023-11-06 - CALCULATION UPDATES
 - 2024-04-11 - AMENITY CENTER TREE UPDATE
 - 2024-05-14 - TREE PRESERVATION UPDATE
 - 2024-08-14 - TREE PRESERVATION UPDATE
 - 2024-11-20 - TREE PRESERVATION UPDATE
 - 2024-11-26 - TREE PRESERVATION UPDATE
 -
 -

CUDE ENGINEERS
TBPE No. 455
TBPLS No. 10048500