
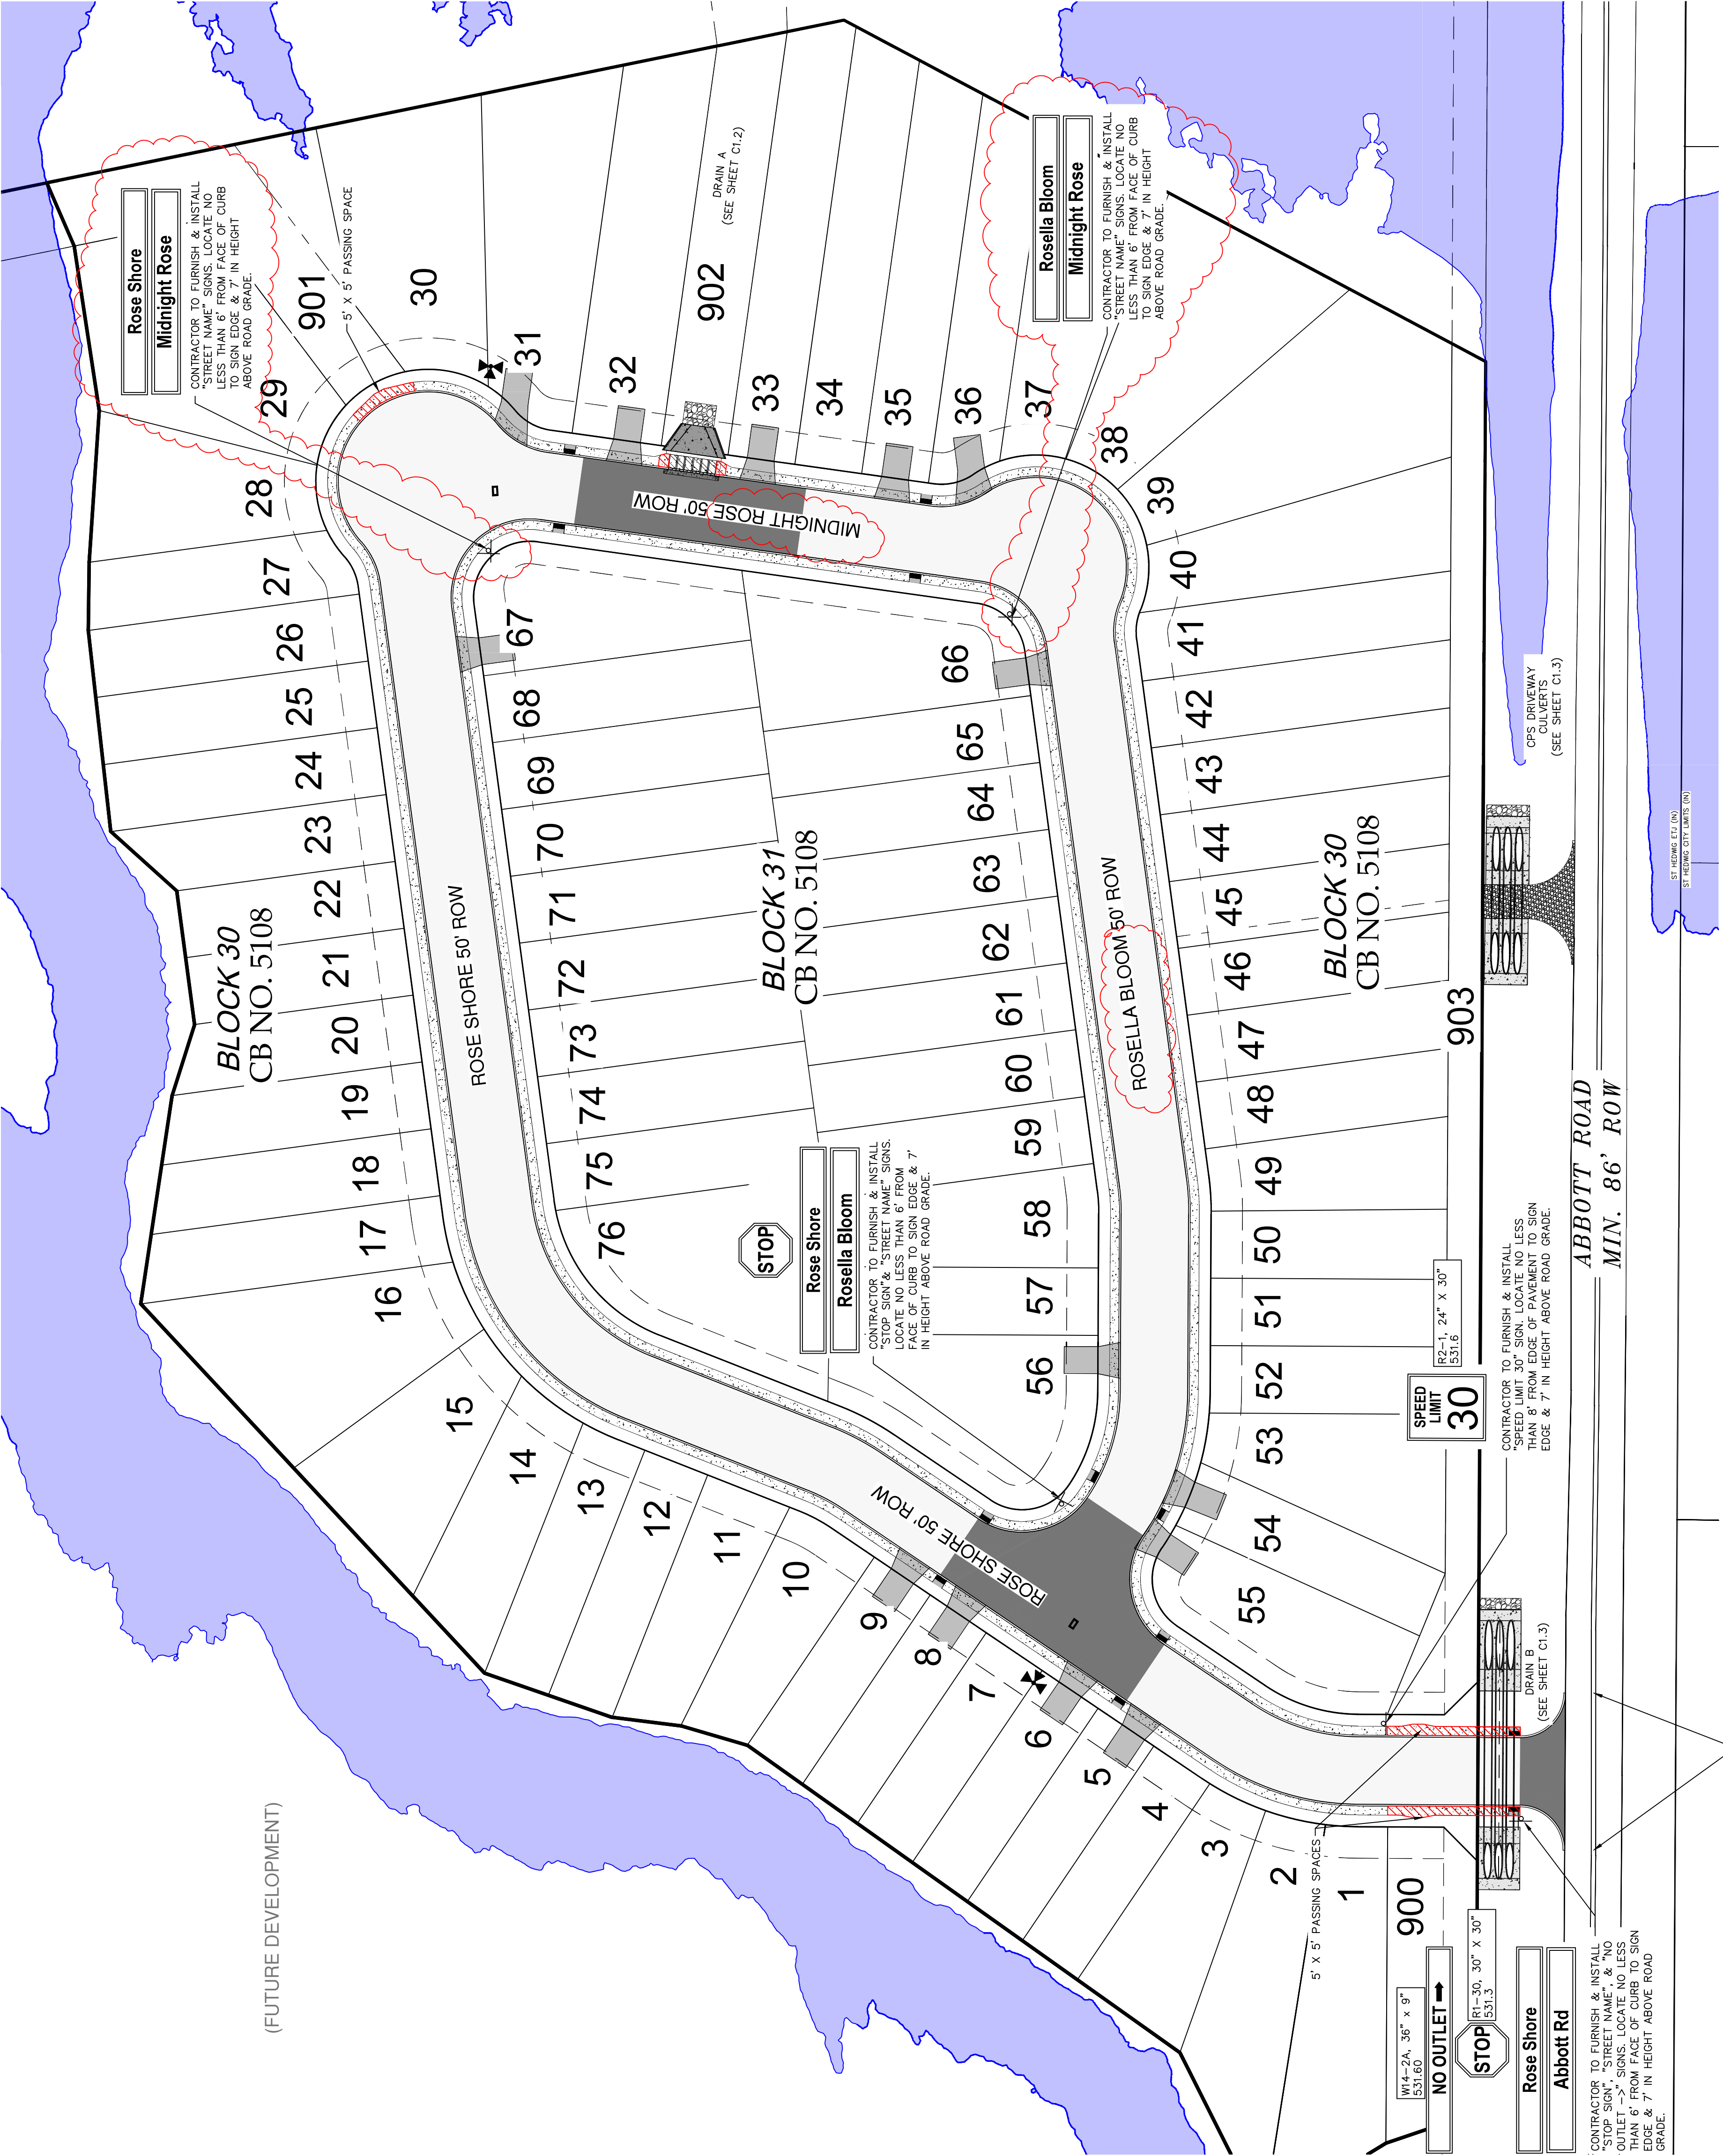


[illegible]

JOB NO.	23-3159H
DATE	FEB. 2025
DESIGNER	CT
CHECKED	BK
DRAWN	CT

C6.0
PLAT NO: CP202412

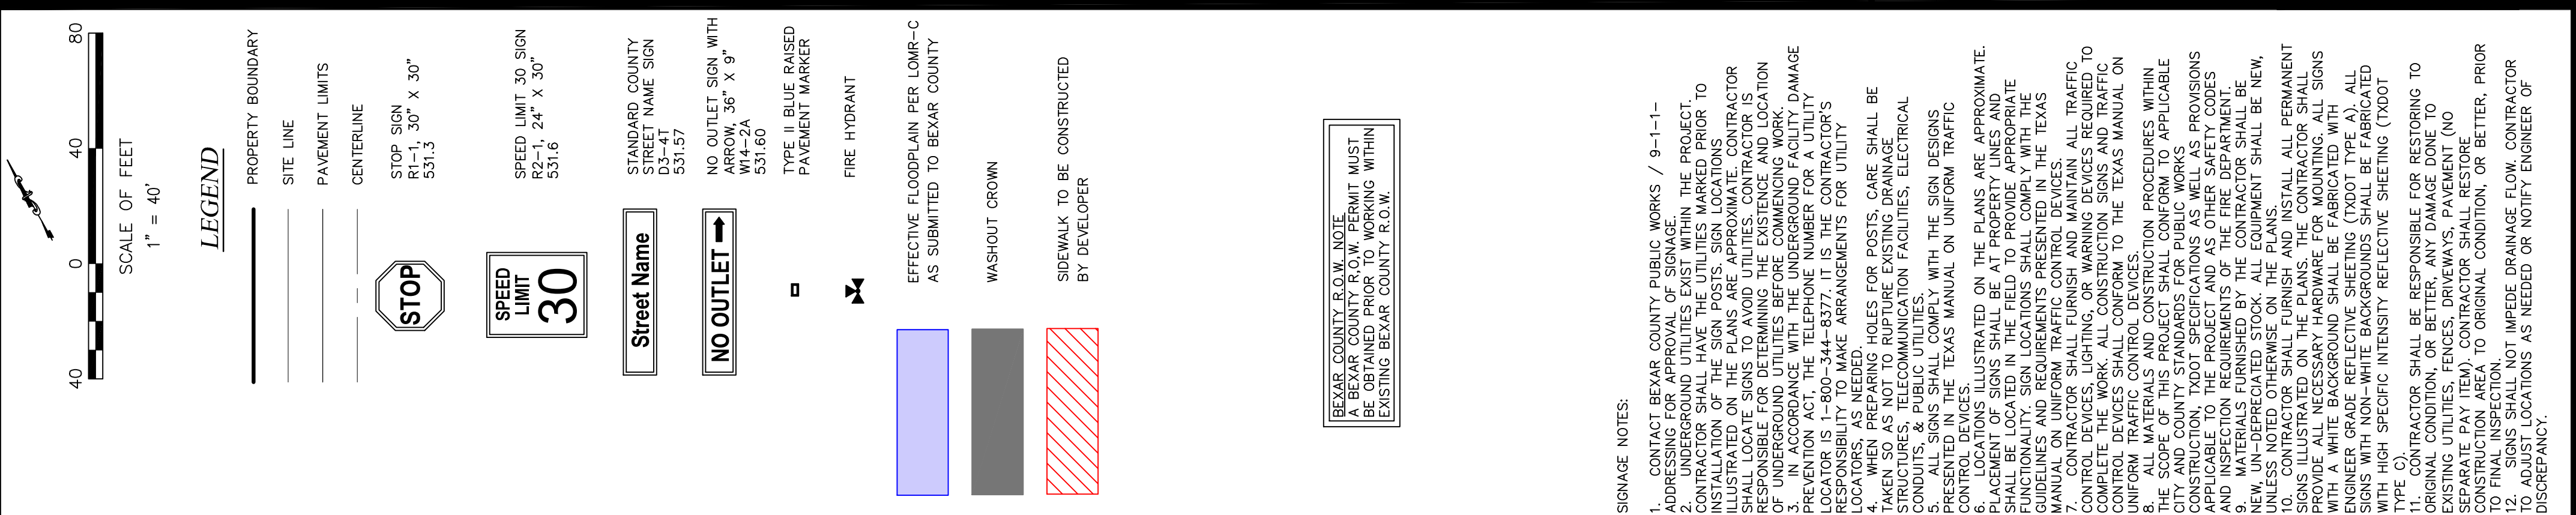

CONTRACTOR TO REMOVE ~70' OF DOUBLE YELLOW LINE STRIPING IN FRONT OF THE PROPOSED ROSE SHORE DRIVEWAY.

THIS DOCUMENT HAS BEEN PRODUCED FROM ELECTRONICALLY TRANSMITTED OR STORED MATERIAL WHICH MAY HAVE BEEN ALTERED. RELY ONLY ON FINAL HARDCOPY MATERIALS BEARING THE ENGINEER'S ORIGINAL SIGNATURE AND SEAL.