DEVELOPMENT SERVICES

TRE-APP-APP22-38800008 - MDP STOLTE RANCH

SCOPE OF WORK: MDP, SITE WORK AND TREE REMOVAL FOR 650 RESIDENTIAL LOTS, ASSOCIATED ROW AND UTILITY/DRAINAGE EASEMENTS
APPROVED OVERALL TREE PLAN FOR UNITS 1A, 1B, 2, 3, 4, 5, 6, 7 & 8
TPV 20-058 APPROVED BY PLANNING COMMISSION ON 10.14.2020
REQ-CMRORAEVR-23-44400188 APPROVED BY PLANNING COMMISSION ON 7.12.23

// TECHNICAL REVIEW COMMENTS // HG 11.6.2020 //
AMENDMENT #1 APPROVED 2.4.22 HG
AMENDMENT #2 APPROVED 7.18.23 HG

// STATUS: APPROVED (2010 TREE SURVEY METHOD)

// PLEASE SEE COMMENTS/CONDITIONS BELOW:

-(1)-2” CALIPER NATIVE LARGE SPEICES SHADE TREE AND (1)-2” CALIPER NATIVE MEDIUM SPECIES SHADE TREE REQUIRED PER LOT FOR UNITS 1A, 1B, 2, & 3 AT BUILDING STAGE FOR MITIGATION AND CANOPY COVER REQUIRMENTS. THE LARGE SPECIES TREE SHALL BE PLATED ON THE SOUTH OR WEST SIDE OF BUILDING FOR ENERGY CONSERVATION CREDIT.
-(1)-1.5” CALIPER NATIVE LARGE SPEICES SHADE TREE AND (1)-1.5” CALIPER NATIVE MEDIUM SPECIES SHADE TREE REQUIRED PER LOT FOR UNIT 4 AT BUILDING STAGE FOR MITIGATION AND CANOPY COVER REQUIRMENTS. THE LARGE SPECIES TREE SHALL BE PLATED ON THE SOUTH OR WEST SIDE OF BUILDING FOR ENERGY CONSERVATION CREDIT.
-(1)-3” CALIPER NATIVE LARGE SPEICES SHADE TREE AND (1)-3” CALIPER NATIVE MEDIUM SPECIES SHADE TREE REQUIRED PER LOT FOR UNITS 5, 6, 7, & 8 AT BUILDING STAGE FOR MITIGATION AND CANOPY COVER REQUIRMENTS. THE LARGE SPECIES TREE SHALL BE PLATED ON THE SOUTH OR WEST SIDE OF BUILDING FOR ENERGY CONSERVATION CREDIT.
-TREE SAVE AREA TO BE LEFT UNDISTRUBED IN ITS NATURAL CONDITION. TREE SAVE AREAS MUST BE DESIGNATED AS SUCH WHEN AREA IS PLATTED.
-STREETSCAPE REQUIREMENTS SHALL BE MET AT PLATTING STAGE.
-THE TREE NOTE BELOW SHALL BE ADDED TO THE PLAT FOR EACH UNIT COVERED UNDER THIS TREE PLAN AT PLATTING STAGE:
THIS SUBDIVISION IS SUBJECT TO A MASTER TREE PLAN (AP#2625657) WHICH REQUIRES COMPLIANCE BY THE OWNERS OF ALL PROPERTY WITHIN THE PLAT BOUNDARY, AND THEIR EMPLOYEES AND CONTRACTORS, AND SHALL BE BINDING ON ALL SUCCESSORS IN TITLE EXCEPT FOR OWNERS OF SINGLE-FAMILY RESIDENTIAL LOTS SUBDIVIDED HEREUNDER FOR WHICH CONSTRUCTION OF A RESIDENTIAL STRUCTURE HAS BEEN COMPLETED. THE MASTER TREE PLAN IS ON FILE AT THE CITY OF SAN ANTONIO ARBORISTS OFFICE. NO TREES OR UNDERSTORY SHALL BE REMOVED WITHOUT PRIOR APPROVAL OF THE CITY ARBORIST OFFICE PER 35-477(H).
-CONSTRUCTION ON INDIVIDUAL RESIDENTIAL LOTS OUTSIDE OF CITY LIMITS ARE REQUIRED TO SUBMIT

DEVELOPMENT SERVICES

A TREE PERMIT APPLICATION REFERENCING APPROVED TREE PRESERVATION PLAN TO VERIFY COMPLIANCE AT BUILDING STAGE. FAILURE TO DO SO COULD INCUR CESSATION OF ON-SITE CONSTRUCTION, ADDITIONAL MITIGATION, AND/OR WORK WITHOUT PERMIT PENALTIES.
-PRIOR TO COMMENCEMENT OF ANY ACTIVITIES REQUIRING A TREE PERMIT, THE APPLICANT SHALL SCHEDULE A PRE-CONSTRUCTION MEETING WITH THE CITY ARBORIST TO REVIEW PROCEDURES FOR PROTECTION AND MANAGEMENT OF ALL SIGNIFICANT, HERITAGE OR MITIGATION TREES (CAN BE SCHEDULED WITH TREE FENCING INSPECTION).
-CALL 207.1111, OR GO ONLINE, TO SCHEDULE A PRE-CONSTRUCTION & FENCING INSPECTION (PER SECTION 35-477 OF THE UDC, SUBSECTION TREE PERMITS (5) (C)
-IT SHALL BE THE RESPONSIBILITY OF THE PERMIT HOLDER TO MAINTAIN A COPY OF THE APPROVED TREE PLANS, APPROVED TREE PERMIT AND THE CONDITIONS OF APPROVAL IMPOSED BY THE CITY ARBORIST READILY AVAILABLE AT THE SITE AT ALL TIMES DURING WHICH AUTHORIZED WORK IS IN PROGRESS. ALL OFFSITE STAGING, STORAGE, PROJECT TRAILERS, EMPLOYEE PARKING, ETC. IS REQUIRED APPLY FOR A TEMPORARY USES APPLICATION AND TO COMPLY WITH THE TERMS AND CONDITIONS OF THE APPROVED TREE PERMIT.
-**FAILURE TO SCHEDULE A FENCING INSPECTION PRIOR TO START OF WORK MAY RESULT IN A STOP WORK ORDER OR A PENALTY OF $1000.00 OR BOTH.

// NOTE: APPLICATION IS FOR MDP, SITE WORK AND TREE REMOVAL PURPOSES. TREE REVIEW APPROVAL IS FOR TREE REMOVAL ONLY. ANY SITE WORK OR TREE REMOVAL OUTSIDE OF THESE UNITS SHALL REQUIRE A SEPARATE TREE APPLICATION BE SUBMITTED AND APPROVED PRIOR TO START OF WORK.

// APPLICABLE UDC CODES:

35-523 (k) (5), 35-477 (j), 35-523 (k) (4), 21-170 (b), 35-511 (e), 35-523 (k) (2), 35-477 (5) (c), 35-477 (h) and 35-523 (j) (1)

Please forward a copy to the contractor on site with a copy of the plat or plan (if applicable) for posting on site. A copy of the approved permit and plan must be on site during site work.

// IF YOU HAVE ANY QUESTIONS, PLEASE FEEL FREE TO CONTACT ME AT HERMINIO.GRIEGO@SANANTONIO.GOV OR (210) 207-6042.

TREE CANOPY COMPLIANCE

GROSS PROJECT SITE AREA:	**11,385,896 SF**
<LESS FLOODPLAIN >	4,695,944 SF
= NET PROJECT SITE AREA:	**6,689,952 SF**
X 38% = **TREE CANOPY REQUIRED**	**2,542,182 SF**

TREE CANOPY PROVIDED

1. 100% CREDIT EXISTING PROTECTED TREES

(548) LIVE OAKS @ 875 SF X 100% — 479,500 SF

(#'s 38, 89 thru 91, 167, 183, 184, 187, 254, 255, 322, 479, 674 thru 676, 679, 680, 825, 828, 833, 834, 840 thru 843, 848 thru 850, 854, 855, 860, 862, 863, 875, 909, 1153, 1155, 1156, 1164, 1165, 1170, 1178, 1181, 1182, 1190, 1196, 1198 thru 1201, 1266, 1274, 1294 thru 1296, 1327, 1330, 1355, 1356, 1361, 1368, 1369, 1373, 1383, 1393 thru 1995, 1410, 1416, 1432, 1440, 1443, 1465, 1468, 1473, 1496, 1503 thru 1506, 1526 thru 1529, 1531, 1537, 1538, 1540, 1553, 1557, 1566, 1567, 1570, 1586 thru 1591, 1593, 1594, 1603, 1605 thru 1607, 1613 thru 1615, 1618 thru 1620, 1626, 1628, 1629, 1633, 1635, 1637 thru 1641, 1645, 1659, 1663, 1951 thru 1953, 1765, 1766, 1768, 1772, 1778, 1783, 1790, 1793, 1795 thru 1797, 1799, 1800, 1802, 1804, 1806 thru 1808, 1810, 1815, 1817, 1818, 1828, 1831 thru 1836, 1844, 1863, 1866, 1872 thru 1874, 1882, 1892, 1893, 1903, 1921 thru 1923, 1925 thru 1927, 1942 thru 1950, 1955, 1956, 1958 thru 1963, 1967 thru 1972, 1975, 1990 thru 1994, 2005 thru 2007, 2009, 2011, 2037, 2039 thru 2049, 2051 thru 2053, 2057, 2060, 2092, 2097, 2105, 2110, 2131, 2147, 2152, 2186, 2187, 2189, 2205, 2211, 2212, 2216 thru 2219, 2226, 2229, 2230, 2235, 2238, 2242, 2245, 2246, 248 thru 2250, 2253, 2255, 2257, 2260 thru 2262, 2318, 2319, 2328, 2334, 2336, 2340, 2352 thru 2354, 2359 thru 2363, 2365 thru 2369, 2371 thru 2375, 2378 thru 2380, 2382 thru 2389, 2391, 2392, 2393, 2395, 2395, 2403 thru 2405, 2407 thru 2421, 2423 thru 2427, 2336, 2451, 2460, 2462 thru 62465, 2467, 2468, 2476, 2489, 2490, 2499 thru 2502, 2507, 2508, 2510, 2511, 2513 thru 2517, 2519, 2522, 2526, 2530 thru 2533, 2535 thru 2541, 2544, 2547, 2549 thru 2551, 2254 thru 2558, 2560 thru 2564, 2571, 2577, 2579, 2582, 2584, 2587, 2588, 2616, 2621, 2631, 2953, 2945, 2947 thru 2952, 2956 thru 2959, 2958, 2959, 2961, 2981, 2982 thru 2984, 2989 thru 2992, 3004 thru 3007, 3017 thru 3020, 3028, 3029, 3042 thru 3051, 3198 thru 3200, 3203 thru 3211, 3270, 3346, 3395, 3437, 3478 thru 3479, 3499, 3507, 3508, 3509, 3541, 3542, 3547, 3548, 3550, 3552, 3554, 3556 thru 3578, 3580 thru 3582, 3587 thru 3589, 3591, 3593, 3594, 3596 thru 3598, 3600, 3601, 3604, 3606, 3726, 3813 thru 3815, 3836 thru 3838, 3888, 3896, 3906 thru 3908, 3924, 3929, 4004, 4005, 4007 thru 4010, 4013 thru 4015, 4017, 4019, 4023, 4035 thru 4036, 4172, 4183, 4329, 4330, 4391, 4509, 4542, 4545, 4547, 6030, 6039, 6051, 6077, 6405, 6407, 6558, 6651, 6657, 6726, 6727, 6737

(284) ELMS @ 875 SF X 100% — 248,500 SF

(#'s 502, 512, 744, 829, 856 , 859, 861, 903, 1175 thru 1177, 1195, 1202 thru 1204, 1265, 1267 thru 1272, 1276, 1283, 1293, 1297 thru 1299, 1301, 1310, 1331, 1332, 1349, 1352 thru 1354, 1357 thru 1360, 1365, 1374, 1376, 1379, 1382, 1384 thru1388, 1391, 1392, 1396, 1409, 1411 thru 1415, 1417, 1426, 1428, 14441, 1446 thru 1448, 1464, 1467, 1483, 1497, 1499, 1511, 1524, 1550, 1562, 1579, 1581 thru 1584, 1599, 1624, 1634, 1648, 1653, 1657, 1701, 1704, 1706, 1707, 1711, 1712, 1716 thru 1719, 1743, 1746, 1767, 1769, 1770, 1773 thru 1777, 1786 thru 1789, 1791, 1792, 1794, 1798, 1801, 1811 thru 1813, 1823, 1839, 1840, 1842, 1848 thru 1851, 1853, 1862, 1864, 1867, 1869, 1876, 1901, 1905, 1907, 1908, 2038, 2065, 2067, 2074, 2078, 2080, 2087 thru 2091, 2093 thru 2096, 2100 thru 2103, 2113, 2128 thru 2130, 2165, 2172, 2184, 2185, 2188, 2202, 2207, 2231, 2243, 2254, 2256, 2273, 2309, 2311, 2315 thru 2317, 2324, 2325, 2330, 2335, 2339, 2342, 2345, 2348, 2357, 2392, 2394, 2406, 2433, 2469, 2485, 2520, 2523 thru 2525, 2542, 2570, 2580, 2583, 2622, 2623, 2629, 2632, 2941, 2942, 2946, 3187, 3190 thru 3192, 3346, 3273, 3501, 3540, 3543 thru 3546, 3549, 3551, 3553, 3555, 3579, 3583, 3585, 3595, 3599, 3602, 3609, 3891, 3897, 3900 thru 3902, 3905, 3909, 3934, 4001 thru 4003, 4012, 4016, 4018, 4020 thru 4022, 4024, 4028, 4031, 4037 thru 4044, 4510 thru 4516, 4536 thru 4541, 4825, 6001 thru 6007, 6029, 6059, 6082, 6247, 6249, 6251, 6393, 6401, 6467, 6468, 6478, 6540 ,6737, 6841

2. 100% CREDIT EXISTING UNDERSIZE TREES

(326) MOUNTAIN LAURELS @ 275 SF X 100% — 89,650 SF

4784, 4786, 4787, 4790, 4791, 4799, 4801, 4803 THRU 4806, 4816, 4846, 4848, 4854, 4856, 4858, 4859, 4864, 4865, 4869, 4875, 4878, 4882 THRU 4885, 4887, 4889, 4894, 4896 THRU 4900, 4909 THRU 4912, 4930, 4931, 4935, 4944, 4950, 4954, 4961, 4965, 4968 thru 4970, 4976, 4986, 4990,4992, 4996, 4997, 5000, 6008, 6010 thru 6012, 6021, 6026, 6007, 6043, 6061 thru 6063, 6069, 6071, 6075, 6076, 6080, 6081, 6083, 6084, 6086, 6087, 6096, 6098, 6103, 6110, 6115 thru 6117, 6121, 6123 thru 6125, 6127, 6129 thru 6131, 6135, 6136, 6138, 6142, 6143, 6146, 6150, 6152, 6155, 6160 thru 6162, 6166, 6170, 6172, 6178, 6182, 6183, 6185, 6187, 6189, 6193, 6194, 6197, 6198, 6201, 6203 thru 6205, 6209 thru 6211, 6213, 6216, 6217, 6220 thru 6223, 6225 thru 6234, 6238, 6239, 6241, 6243, 6244, 6252, 6254 thru 6258, 6263 thru 6272, 6278, 6286, 6295, 6296, 6303, 6306, 6307, 6311 thru 6314, 6318, 6320, 6325, 6326, 6333, 6334, 6338, 6341, 6343, 6345, 6347, 6350, 6354, 6357, 6360 thru 6362, 6372, 6380, 6382, 6383, 6388, 6397, 6412, 6414 thru 6418, 6421, 6427, 6430, 6434, 6435, 6437, 6438, 6440, 6441, 6443, 6445, 6448, 6451, 6453, 6457 thru 6459, 6462, 6464, 6475, 6483, 6484, 6488, 6492, 6493, 6495, 6499, 6500, 6502, 6504, 6506 thru 6510, 6513, 6414, 6418, 6529, 6532, 6538, 6546, 6561, 6569, 6571, 6581, 6582, 6585, 6587 thru 6592, 6600, 6603, 6605, 6607, 6609 thru 6613, 6615 thru 6617, 6621, 6632, 6634, 6636, 6641, 6644, 6648, 6650, 6654 thru 6656, 6661, 6663, 6666 thru 6668, 6672, 6683, 6687, 6698 thru 6700, 6705, 6707, 6712, 6714, 6716, 6722, 6723, 6728, 6730, 6732, 6733, 6735, 6738, 6744 thru 6750, 6752 thru 6757, 5759, 6764, 6767, 6768, 6780, 6788 thru 6790, 6792, 6795, 6797, 6803, 6804, 6811, 6812, 6814, 6816, 6818, 6820, 6822, 6826, 6829, 6831

3. NEW TREES - (2) PER LOT, 729 LOTS TOTAL — 1,180,980SF

A. (1) SHUMARD OAKS, BUR OAKS OR MEXICAN SYCAMORES — 574,087.5 SF

PER LOT @ 1200 SF X 90% X 150% (ENERGY CONSERVATION CREDIT USED)

B. (1) LIVE OAK OR CEDAR ELM PER LOT @ 875 SF X 90%

TOTAL TREE CANOPY PROVIDED: **2,572,717.5 SF (38.5%)**

TREE MITIGATION SUMMARY

MITIGATION REQUIRED PER TREE INVENTORIES: 10

1. PROTECTED TREE INVENTORY: **8342.4 CAL. IN.**
2. FLOODPLAIN TREE INVENTORY: **2210 CAL. IN.**

TOTAL MITIGATION REQUIRED: **10,552.4 CAL. IN.**

TOTAL MITIGATION PROVIDED:

1. UNDERSIZED TREES TO BE PRESERVED — 7488 CAL. IN.
   REF. UNDERSIZED TREE INVENTORY
2. 15% TREE CLUSTER INCENTIVE — 1714 CAL. IN.
   REF. CLUSTER TREE INVENTORY
3. PARTIAL-CREDIT PROPOSED TREES **(UNITS 1A, AB, 2, 3,)** — 332 CAL. IN
   (2) 2" TREES PER LOT X 332 LOTS (LESS 1.5" EA.)
4. PARTIAL-CREDIT PROPOSED TREES **(UNITS 4)** — 0 CAL. IN
   (2) 1.5" TREES PER LOT X 42 LOTS (LESS 1.5" EA.)
1. 5. PARTIAL-CREDIT PROPOSED TREES **(UNITS 5, 6, 7, 8)** — 1065 CAL. IN
   (2) 3" TREES PER LOT X 355 LOTS (LESS 1.5" EA.)

TOTAL MITIGATION PROVIDED: **10,599 CAL. IN.**

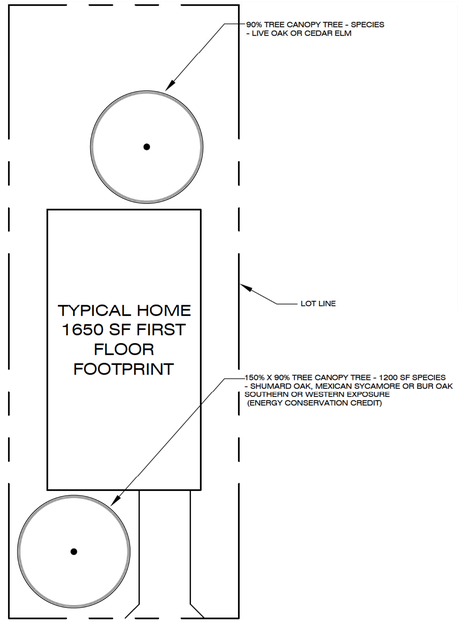

TREE PLANTING DETAIL FOR TYPICAL LOT - 2 Trees

Scale: 1/16" = 1'-0"

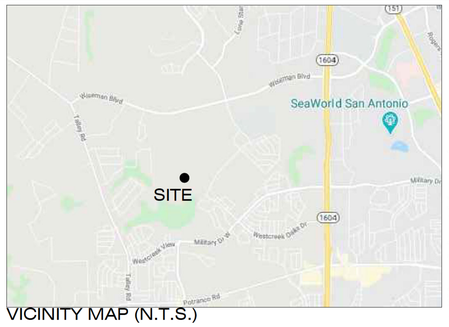

VICINITY MAP (N.T.S.)

TRE-APP-APP22-38800008
AP#2625657
TREE PRESERVATION
APPROVED
DATE 7/18/2023
BY
AMENDMENT#2

EXISTING TREE PRESERVATION AND REMOVAL NOTES:

1. UNLESS OTHERWISE SPECIFICALLY INDICATED, THIS DOCUMENT SHOWS ONLY EXISTING PROTECTED-SIZE TREES AS DEFINED BY THE CITY OF SAN ANTONIO UNIFIED DEVELOPMENT CODE (THE "UDC") IN EFFECT ON THE DATE HEREOF.
2. CONTRACTOR IS SOLELY RESPONSIBLE FOR INSPECTING THE PROJECT SITE AND DETERMINING FOR HIMSELF IF OTHER EXISTING TREES, SHRUBS, OR VEGETATION ARE PRESENT WHICH MUST BE REMOVED IN ORDER TO CONSTRUCT THE IMPROVEMENTS PROPOSED HEREBY.
3. BY ACT OF SUBMITTING A BID TO REMOVE THE EXISTING TREES SHOWN ON THIS PLAN, CONTRACTOR WARRANTS THAT HE (A) HAS PERSONALLY VISITED THE PROJECT SITE, (B) HAS INVESTIGATED THE EXISTING CONDITIONS SUFFICIENTLY TO DETERMINE WHAT, IF ANY, ADDITIONAL EXISTING TREES, SHRUBS, AND VEGETATION MUST BE REMOVED IN ORDER TO CONSTRUCT THE IMPROVEMENTS PROPOSED HEREBY, AND (C) HAS A CLEAR UNDERSTANDING OF THE TERMS "PROTECTED TREE, SIGNIFICANT TREE, HERITAGE TREE, AND FLOOD PLAIN, AND OF ANY OTHER CITY GUIDELINES, STANDARDS, AND REQUIREMENTS WHICH MAY IMPACT REMOVAL OF THE EXISTING TREES DEPICTED ON THIS PLAN.
4. IN THE EVENT CONTRACTOR ENCOUNTERS ADDITIONAL EXISTING TREES, SHRUBS, AND VEGETATION NOT SHOWN ON THIS PLAN, BUT WHICH MUST REASONABLY BE REMOVED IN ORDER TO CONSTRUCT THE IMPROVEMENTS PROPOSED HEREBY, CONTRACTOR SHALL REMOVE THE ADDITIONAL EXISTING TREES, SHRUBS, AND VEGETATION AT NO ADDITIONAL COST TO THE OWNER, SUBJECT TO ANY APPLICABLE REQUIREMENTS, GUIDELINES, STIPULATIONS, OR APPROVALS ENFORCED BY THE CITY OF SAN ANTONIO.

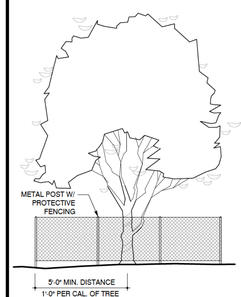

NOTES:

1. LANDSCAPE SUBCONTRACTOR TO PROVIDE PRUNING AND FERTILIZATION FOR ALL EXISTING TREES TO BE PRESERVED BY A CITY OF SAN ANTONIO TREE MAINTENANCE LICENSED AND I.S.A CERTIFIED ARBORIST.
2. APPLY APPROVED SLOW RELEASE FERTILIZER INJECTED INTO SOIL BEFORE CONSTRUCTION COMMENCES AND AGAIN AFTER CONSTRUCTION IS COMPLETE.
3. ALL PRUNING OF EXISTING TREES MUST COMPLY WITH THE CITY OF SAN ANTONIO'S APPROVED PRUNING DETAIL AND IS TO BE DONE UNDER THE FIELD DIRECTION OF THE OWNER AND/OR LANDSCAPE ARCHITECT.
4. PROTECTIVE FENCING MUST BE IN PLACE BEFORE ANY CONSTRUCTION ACTIVITIES MAY COMMENCE.
5. PROTECTIVE FENCING TO BE A MIN. 4'-0" HT. EXTENDING FROM TRUNK 12" PER CALIPER INCH OF TREE (MINIMUM 5'-0" ON ONE SIDE ONLY). THE OPTIMUM DISTANCE IS TO INSTALL FENCE DIRECTLY BENEATH DRIPLINE OF TREE AS SHOWN.
6. PROTECTIVE FENCING TO BE STAKED IN FIELD BY CONTRACTOR AND APPROVED BY OWNER AND/OR LANDSCAPE ARCHITECT.
7. DURING CONSTRUCTION, NO EXCESS SOIL, FILL MATERIAL, EQUIPMENT, LIQUIDS, OR CONSTRUCTION DEBRIS SHALL BE PLACED WITHIN THE PROTECTIVE FENCING, NOR SHALL ANY SOIL BE REMOVED FROM WITHIN THE FENCING.
8. APPLY COARSE GROUND OR SHREDDED ORGANIC BARK MULCH TO 6" DEPTH @ ALL EXISTING TREES TO BE PRESERVED.
9. THE PROPOSED FINISH GRADE WITHIN THE ROOT PROTECTION ZONE ("RPZ") OF ANY TREE TO BE PRESERVED SHALL NOT BE RAISED OR LOWERED MORE THEN THREE (3) INCHES.

TREE PROTECTION DETAIL

NOT TO SCALE

PRUNING NOTES:

1. ALL PRUNING IS TO BE DONE BY A LICENSED ARBORIST UNDER THE FIELD DIRECTION OF THE OWNER AND/OR LANDSCAPE ARCHITECT.
2. WHERE FEASIBLE, PRUNE TREES BEFORE COMMENCEMENT OF CONSTRUCTION.
3. PAINT ALL WOUNDS ON OAK TREES WITHIN 30 MINUTES OF PRUNING.

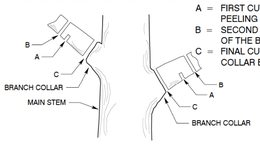

A = FIRST CUT. TO PREVENT BARK FROM PEELING WHEN THE BRANCH FALLS.
B = SECOND CUT. TO REDUCE THE WEIGHT OF THE BRANCH.
C = FINAL CUT. ALLOW FOR A HEALING COLLAR BUT DO NOT LEAVE A STUB.

TREE PRUNING DETAIL

NOT TO SCALE

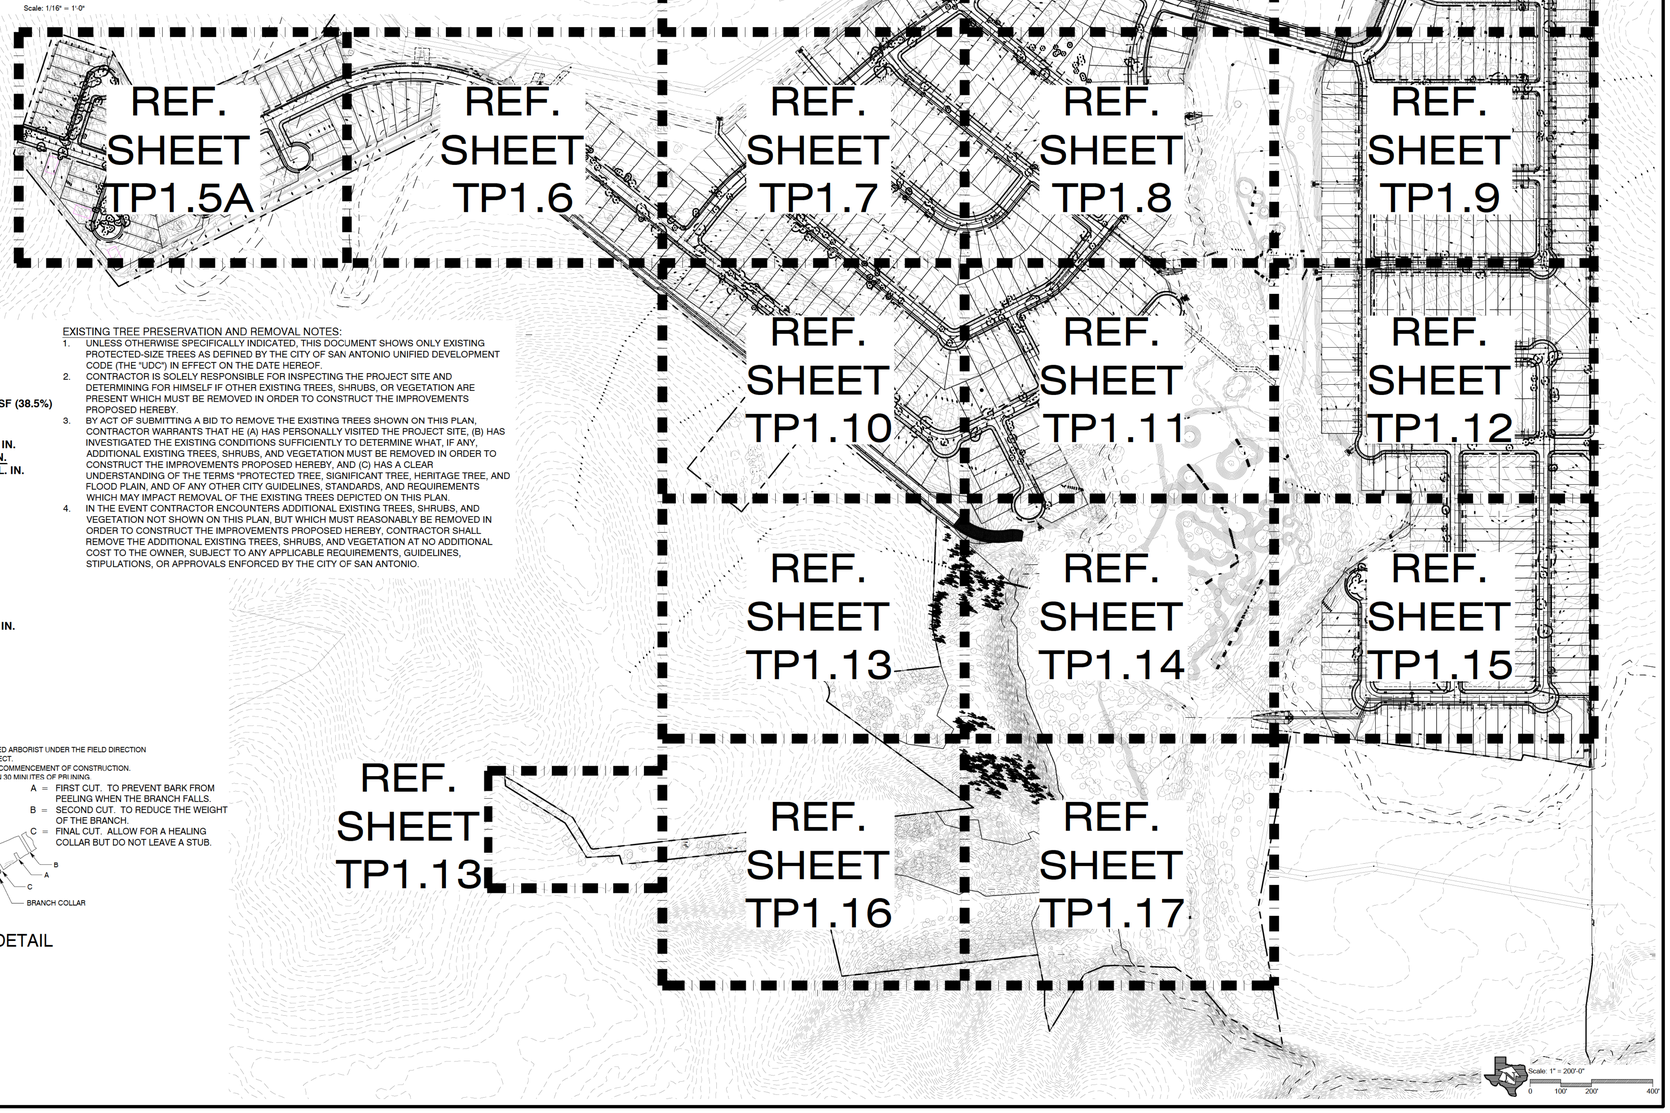

HORIZON
DESIGN AND DEVELOPMENT
PLANNING LANDSCAPE ARCHITECTURE
DEVELOPMENT CONSULTING
14607 San Pedro Ave., Suite 200
San Antonio, Texas 78232
210.831.8564 jrobinson@horizondesign-sa.com

REGISTERED LANDSCAPE ARCHITECT JON ROBINSON 2375 STATE OF TEXAS

5.26.23

The user of this file agrees to assume all responsibility for any modifications to or use of this drawing file that is inconsistent with the requirements of the Rules and Regulations of the Texas Board of Architectural Examiners. No person may make any modifications to this electronic drawing file without the Landscape Architect's express written permission.

TREE FENCING INSPECTION REQUIRED BEFORE SITE WORK CALL 207-1111 TO SCHEDULE

OWNER
Forestar
10700 Pecan park Blvd., Suite 150
Austin, TX 78750

PROJECT TITLE
Stolte Ranch
Talley Rd & Wisemann Blvd.
San Antonio, TX 78253

PROJECT NUMBER
2018-200

DRAWN BY jv — CHECKED BY jr

REVISIONS

NUMBER	DATE	DESCRIPTION
1.	8/14/20	Added Undersize Trees,Survey Edits
2.	9/15/20	City Comments
3.	10/9/20	Site Update
4.	1/3/22	Site Update
5.	1/24/22	City Comments
6.	2/1/22	City Comment
7.	9/2/22	Site Update
8.	11/3/22	Owner Comments
9.	12/21/22	City Comments
10.	5/26/23	Site Update

SHEET TITLE
OVERALL TREE PRESERVATION PLAN

DATE
July 28, 2020

SHEET NUMBER
TP1.0

EXISTING TREE LEGEND

- 007 = EXISTING PROTECTED TREE TO BE PRESERVED
- 007 = EXISTING PROTECTED TREE TO BE REMOVED
- 007 = EXISTING EXEMPT TREE TO BE PRESERVED
- 007 = EXISTING EXEMPT TREE TO BE REMOVED
- 007 = EXISTING OFF-SITE TREE

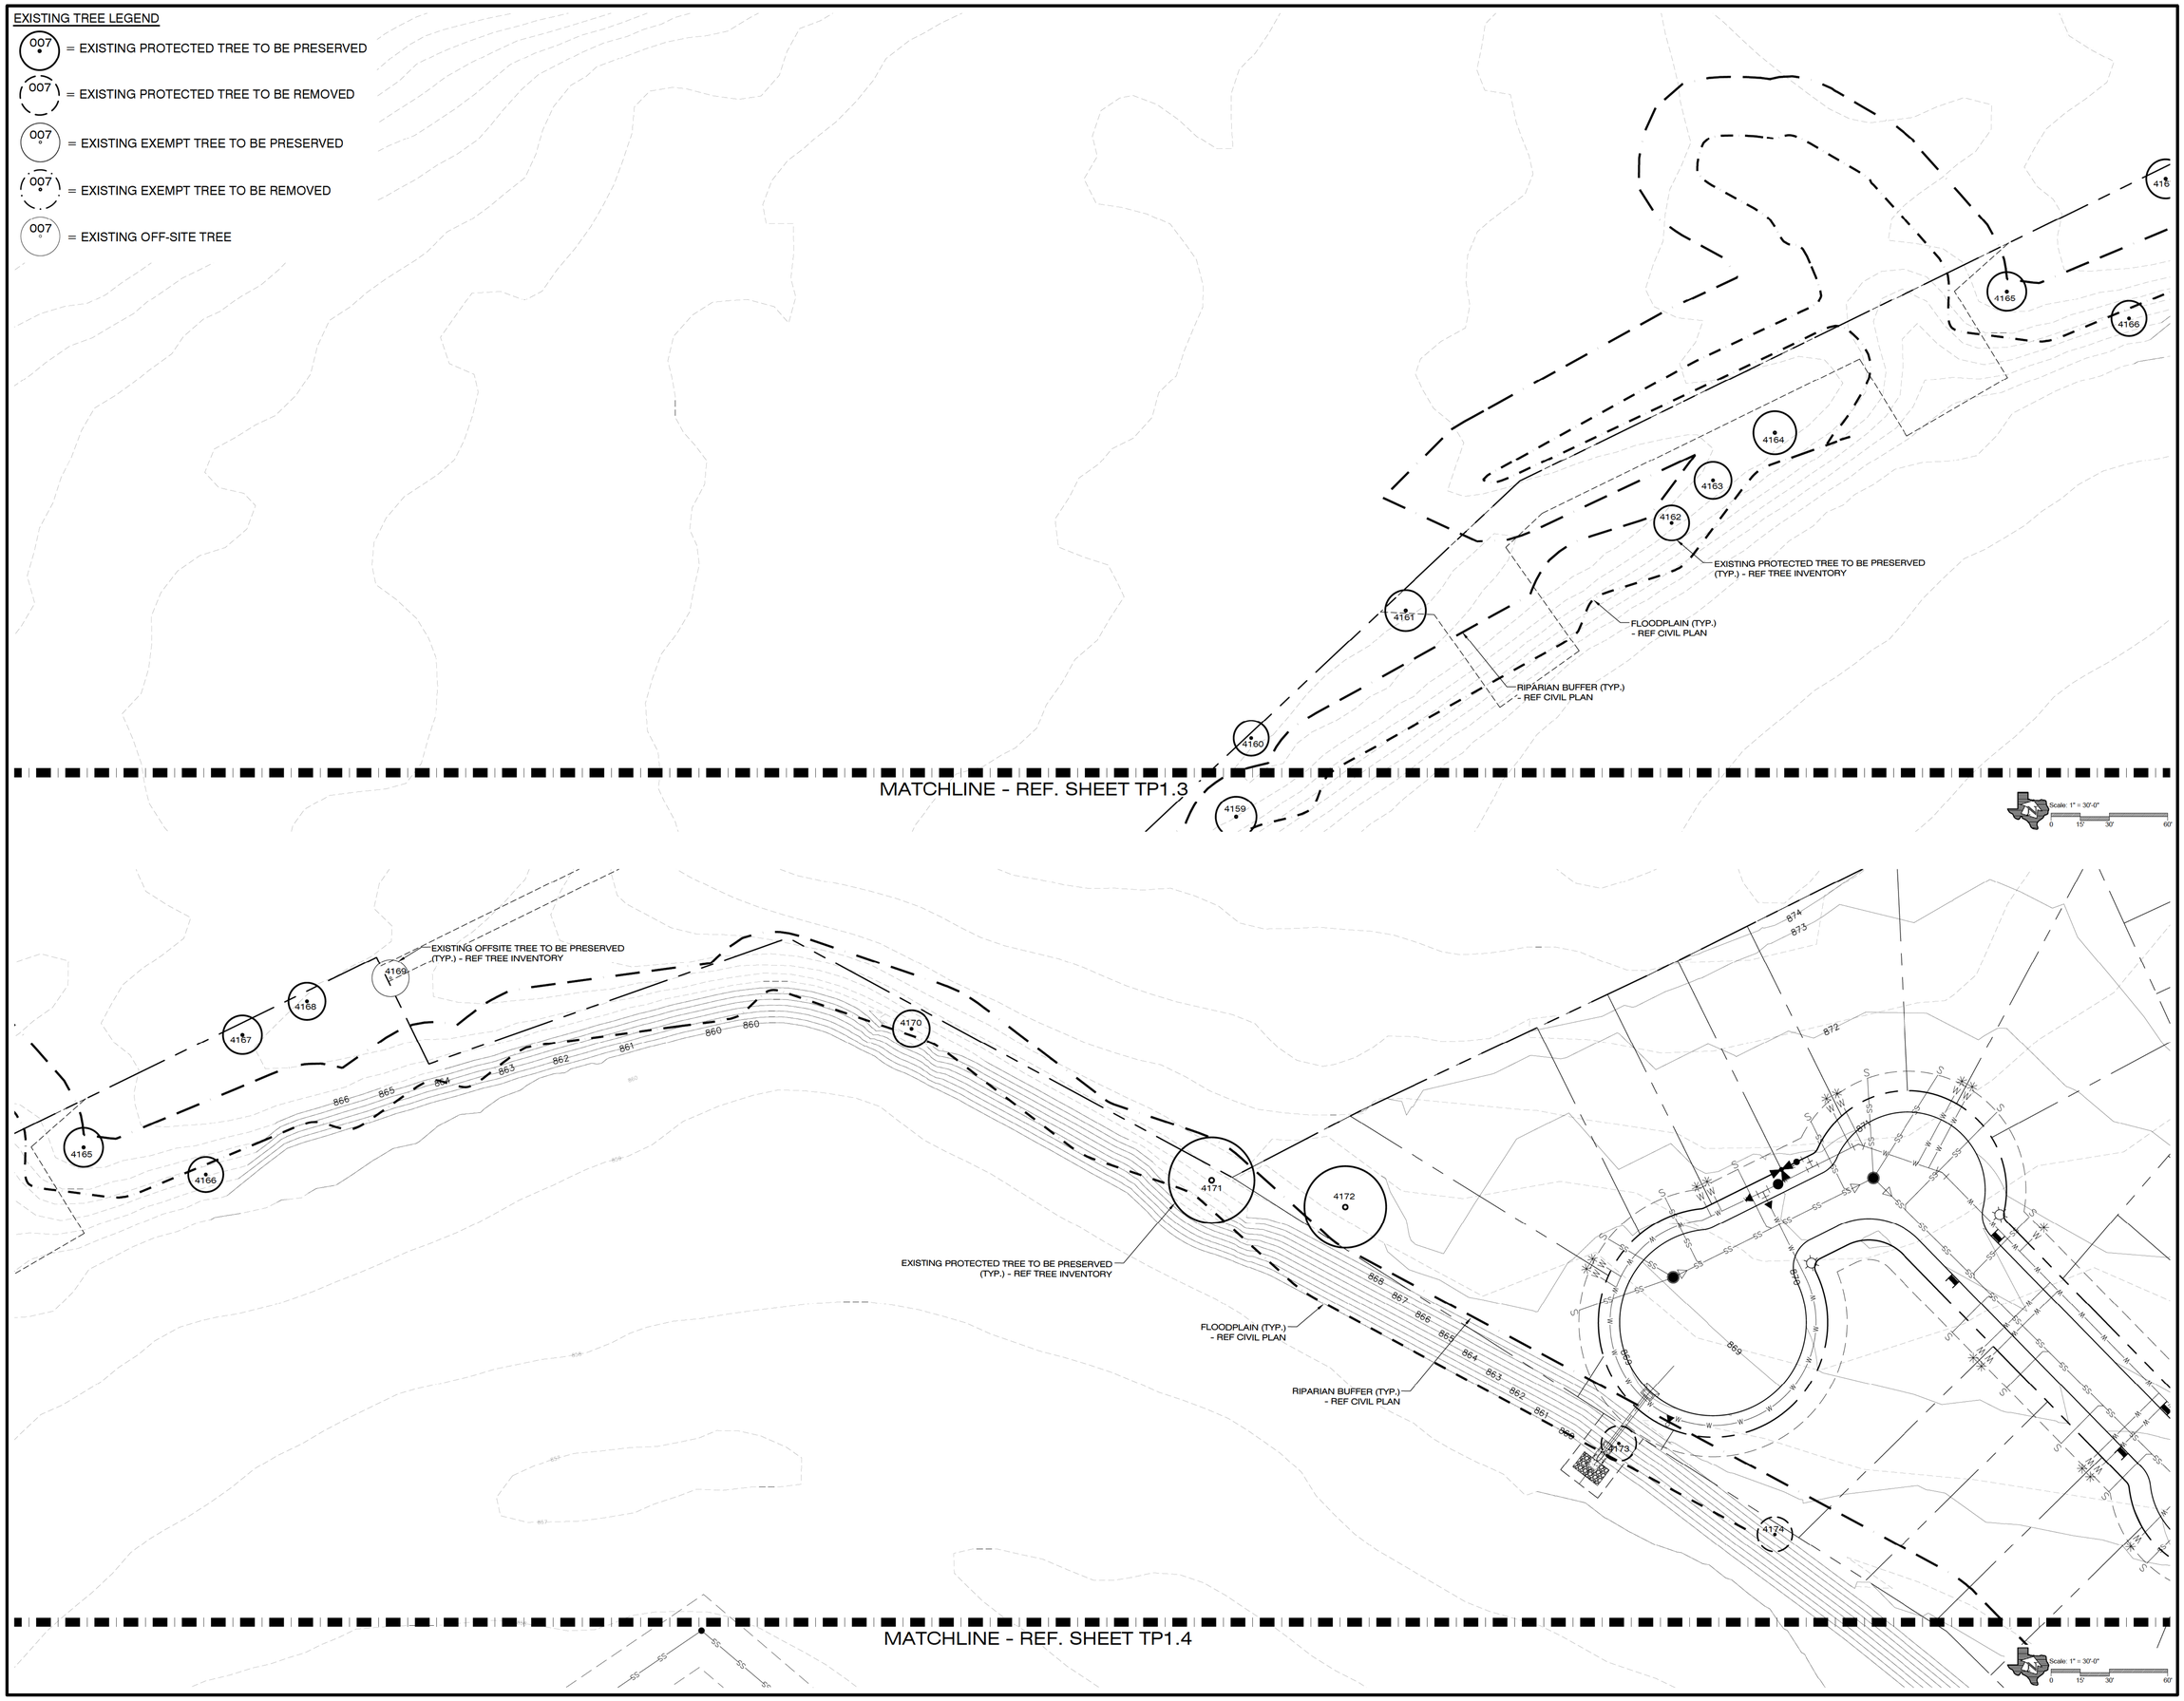

HORIZON
DESIGN AND DEVELOPMENT
PLANNING LANDSCAPE ARCHITECTURE
DEVELOPMENT CONSULTING
14607 San Pedro Ave., Suite 200
San Antonio, Texas 78232
210.831.8564 jrobinson@horizondesign-sa.com

REGISTERED LANDSCAPE ARCHITECT
JON ROBINSON
2375
STATE OF TEXAS

5.26.23

The user of this file agrees to assume all responsibility for any modifications to or use of this drawing file that is inconsistent with the requirements of the Rules and Regulations of the Texas Board of Architectural Examiners. No person may make any modifications to this electronic drawing file without the Landscape Architect's express written permission.

TREE FENCING INSPECTION
REQUIRED BEFORE SITE WORK
CALL 207-1111 TO SCHEDULE

OWNER

Forestar

10700 Pecan park Blvd., Suite 150
Austin, TX 78750

PROJECT TITLE

Stolte Ranch

Talley Rd & Wisemann Blvd.
San Antonio, TX 78253

PROJECT NUMBER

2018-200

DRAWN BY: jv

CHECKED BY: jr

REVISIONS

NUMBER	DATE	DESCRIPTION
1.	8/14/20	Added Undersize Trees_Survey Edits
2.	9/11/20	City Comments
3.	10/9/20	Site Update
4.	1/3/22	Site Update
5.	1/24/22	City Comments

SHEET TITLE

ENLARGED TREE PRESERVATION PLAN

DATE

July 28, 2020

SHEET NUMBER

TP1.1

EXISTING TREE LEGEND

- 007 = EXISTING PROTECTED TREE TO BE PRESERVED
- 007 = EXISTING PROTECTED TREE TO BE REMOVED
- 007 = EXISTING EXEMPT TREE TO BE PRESERVED
- 007 = EXISTING EXEMPT TREE TO BE REMOVED
- 007 = EXISTING OFF-SITE TREE

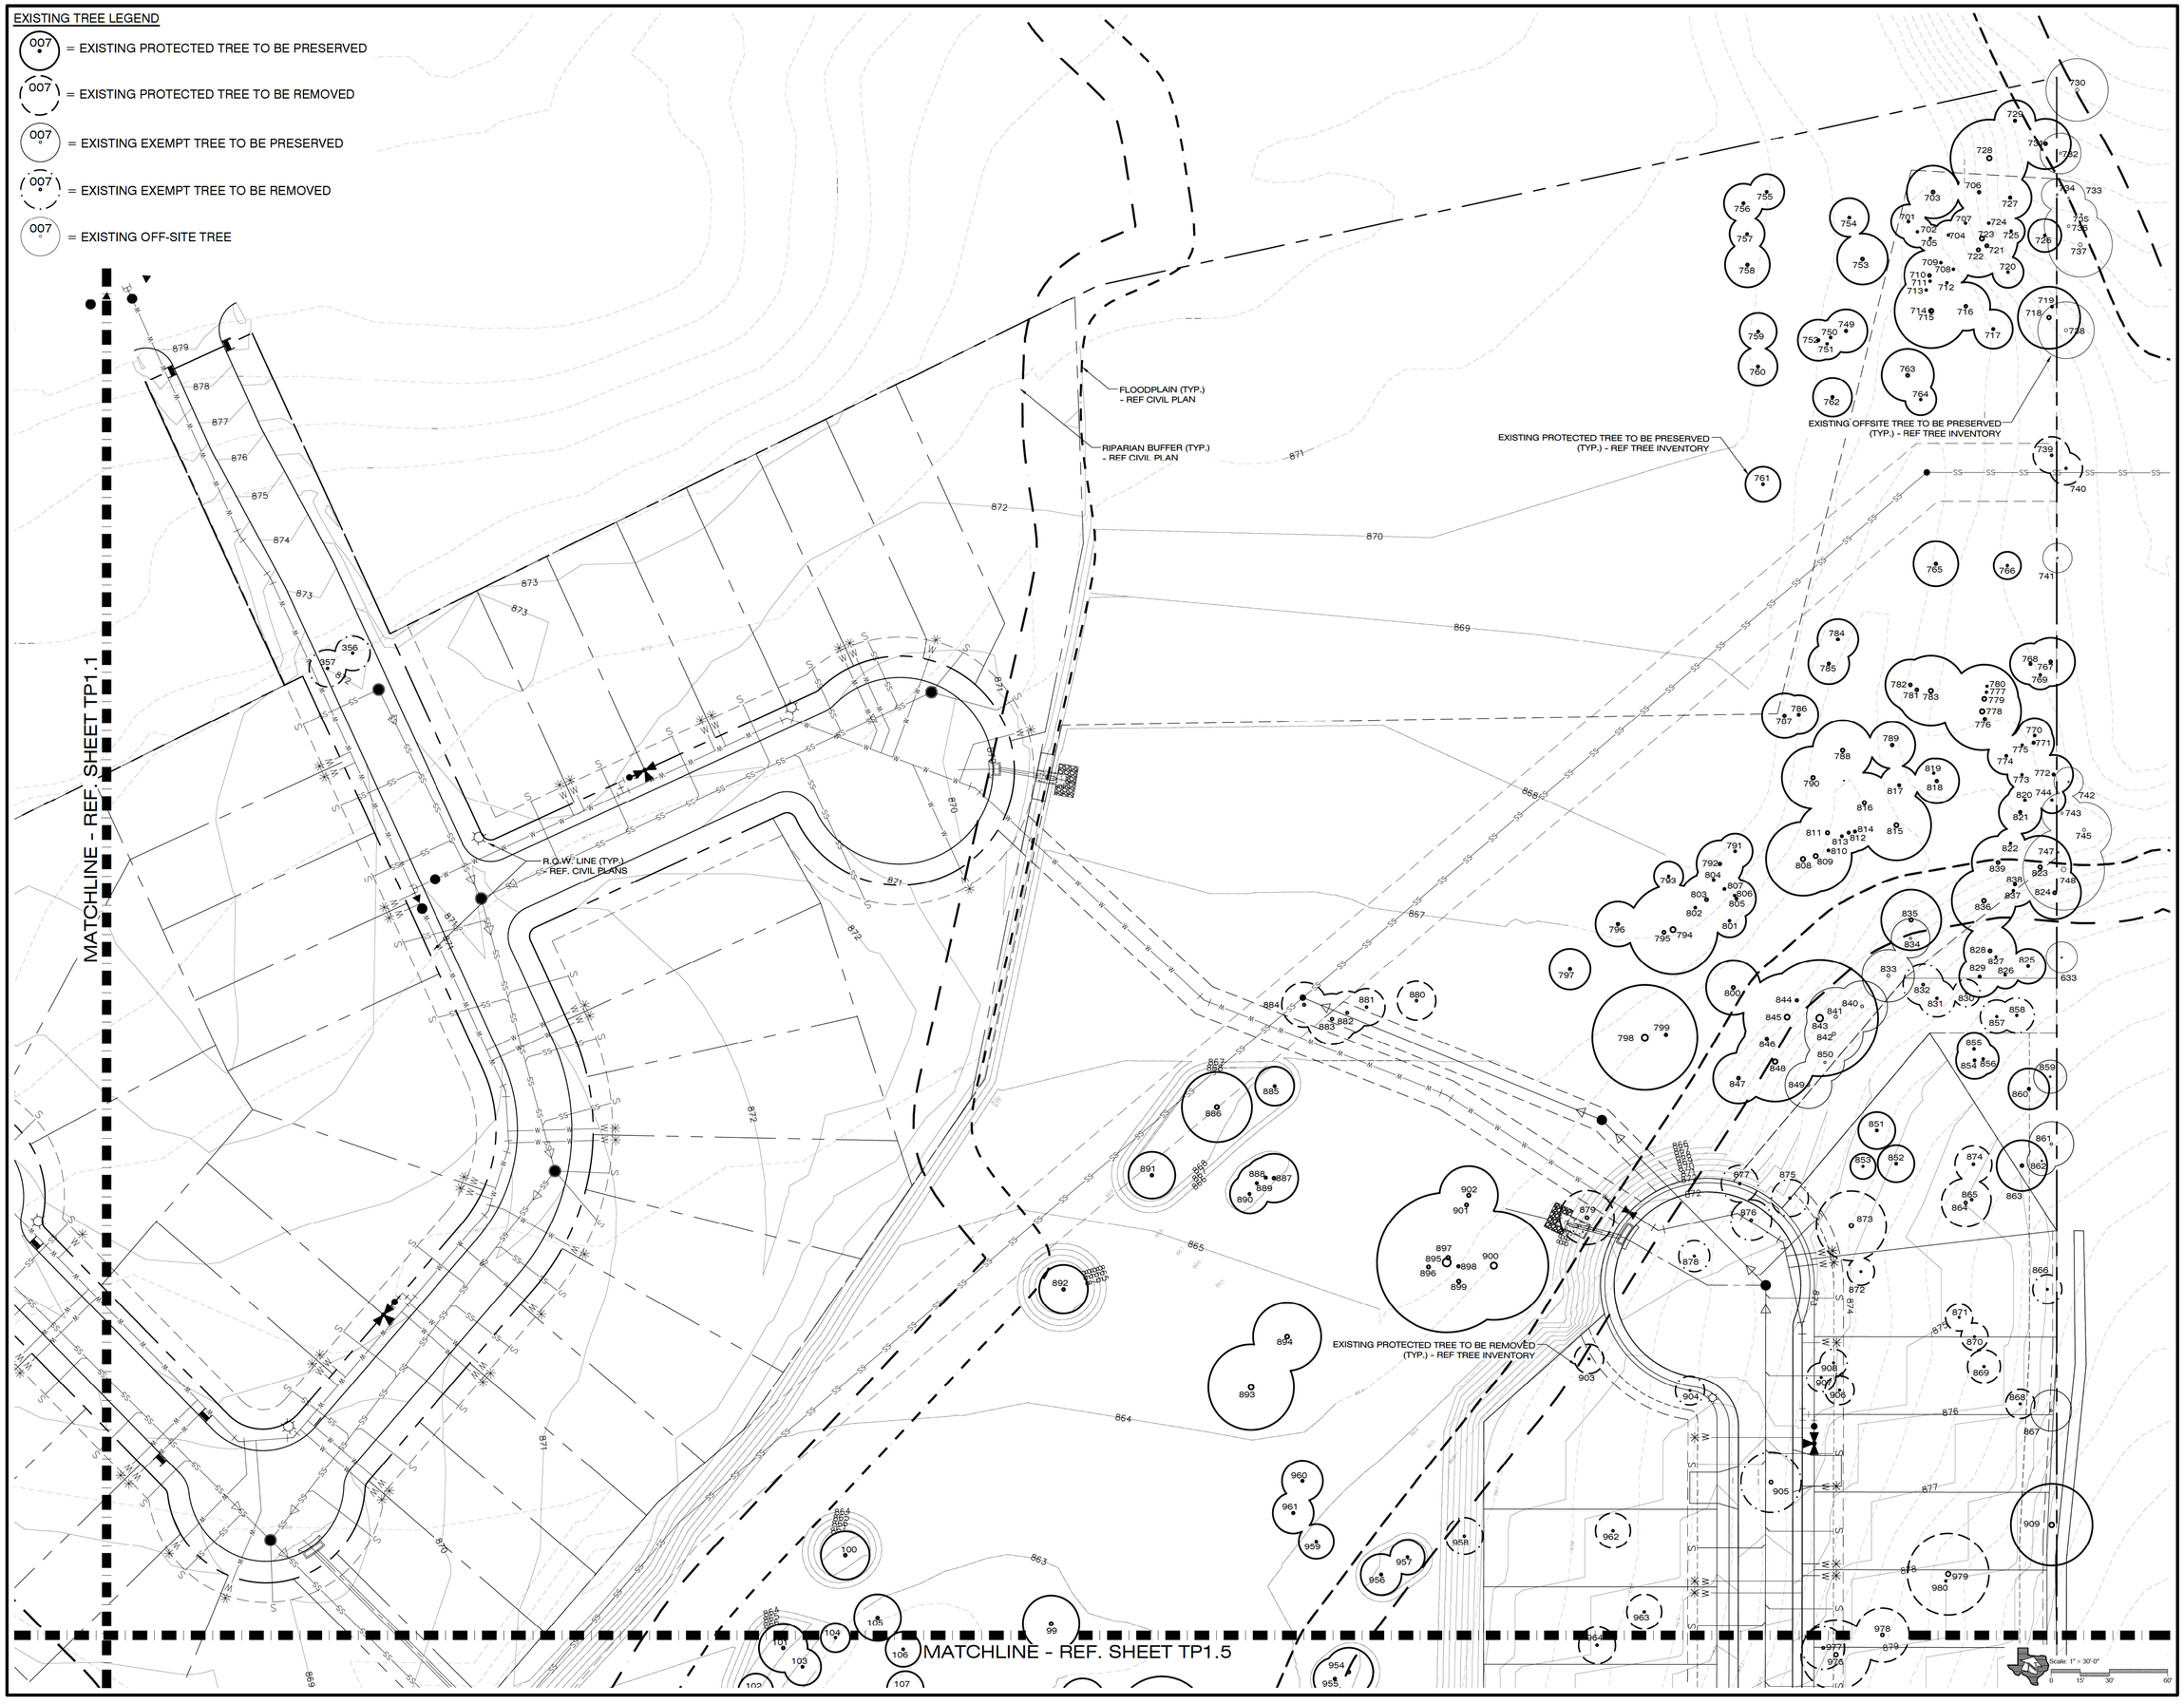

HORIZON
DESIGN AND DEVELOPMENT
PLANNING LANDSCAPE ARCHITECTURE
DEVELOPMENT CONSULTING
14607 San Pedro Ave., Suite 200
San Antonio, Texas 78232
210.831.8564 jrobinson@horizondesign-sa.com

REGISTERED LANDSCAPE ARCHITECT
JON ROBINSON
2375
STATE OF TEXAS

5.26.23

The user of this file agrees to assume all responsibility for any modifications to or use of this drawing file that is inconsistent with the requirements of the Rules and Regulations of the Texas Board of Architectural Examiners. No person may make any modifications to this electronic drawing file without the Landscape Architect's express written permission.

TREE FENCING INSPECTION
REQUIRED BEFORE SITE WORK
CALL 207-1111 TO SCHEDULE

OWNER

Forestar

10700 Pecan park Blvd., Suite 150
Austin, TX 78750

PROJECT TITLE

Stolte Ranch

Talley Rd & Wisemam Blvd.
San Antonio, TX 78253

PROJECT NUMBER

2018-200

DRAWN BY: jv

CHECKED BY: jr

REVISIONS

NUMBER	DATE	DESCRIPTION
1.	8/14/20	Added Undersize Trees,Survey Edits
2.	9/15/20	City Comments
3.	10/9/20	Site Update
4.	1/3/22	Site Update
5.	1/24/22	City Comments

SHEET TITLE

ENLARGED TREE PRESERVATION PLAN

DATE

July 28, 2020

SHEET NUMBER

TP1.2

EXISTING TREE LEGEND

- 007 = EXISTING PROTECTED TREE TO BE PRESERVED
- 007 = EXISTING PROTECTED TREE TO BE REMOVED
- 007 = EXISTING EXEMPT TREE TO BE PRESERVED
- 007 = EXISTING EXEMPT TREE TO BE REMOVED
- 007 = EXISTING OFF-SITE TREE

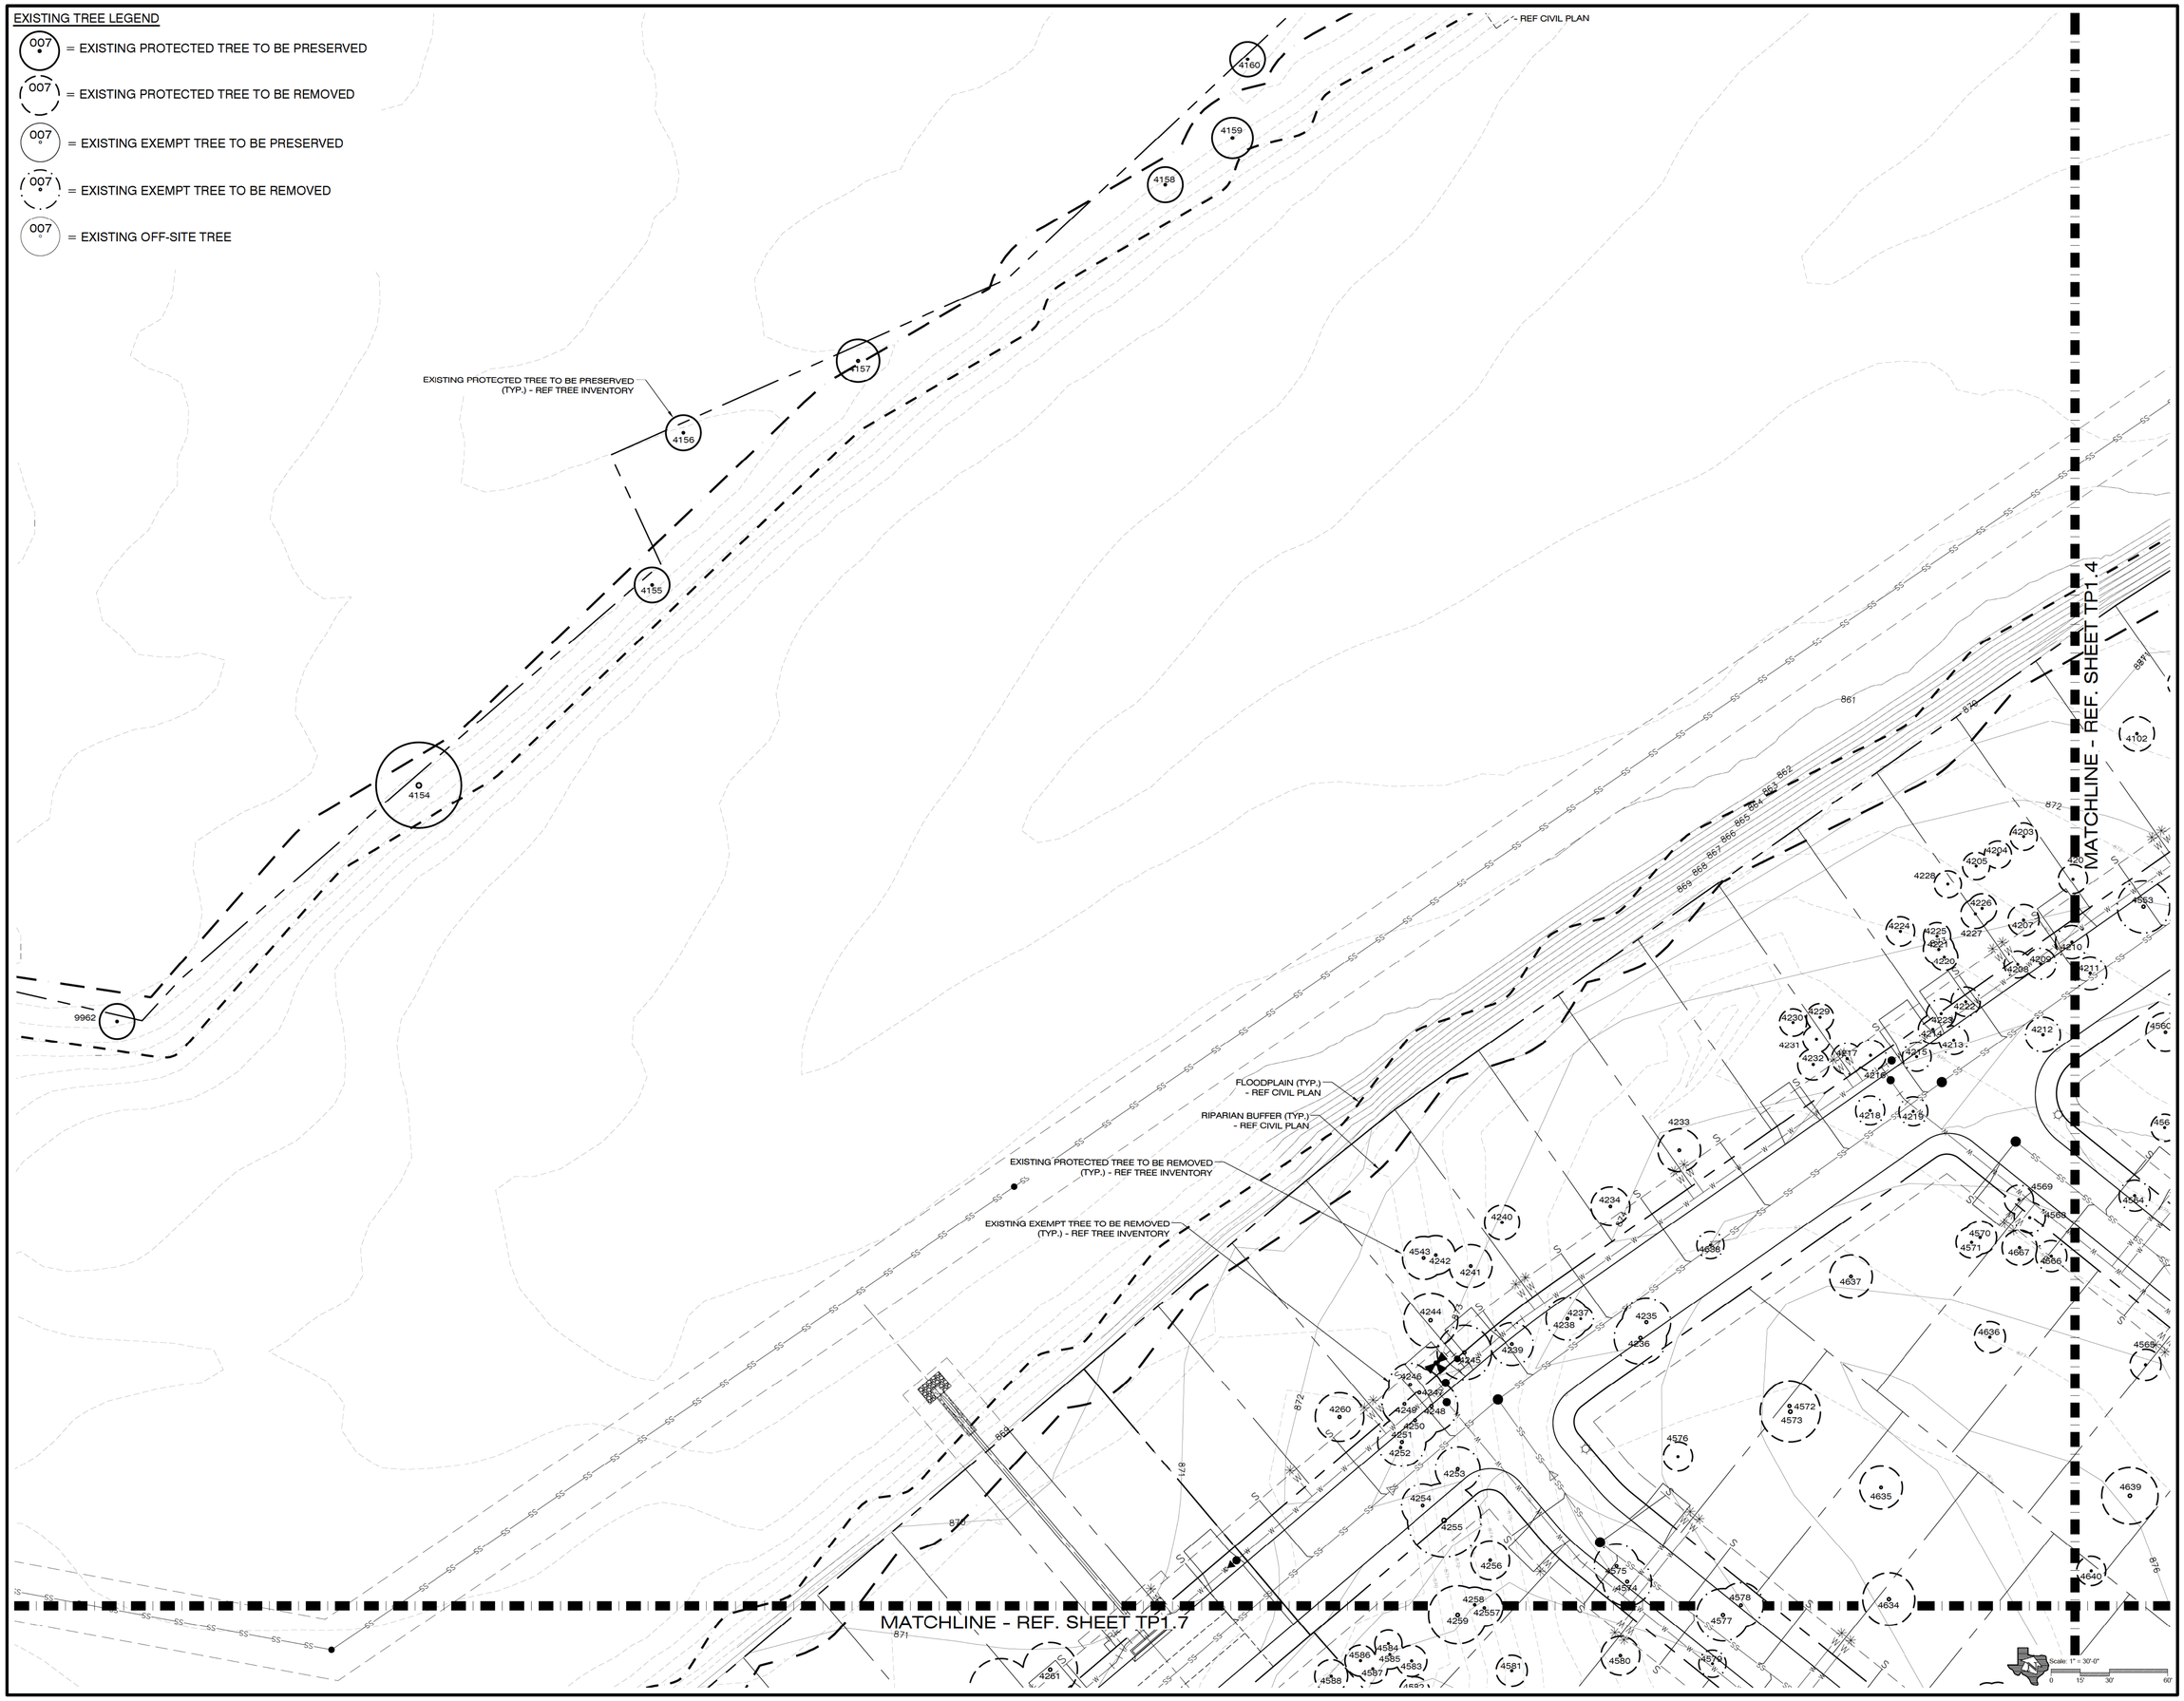

HORIZON
DESIGN AND DEVELOPMENT
PLANNING LANDSCAPE ARCHITECTURE
DEVELOPMENT CONSULTING
14607 San Pedro Ave., Suite 200
San Antonio, Texas 78232
210.831.8564 jrobinson@horizondesign-sa.com

REGISTERED LANDSCAPE ARCHITECT
JON ROBINSON
2375
STATE OF TEXAS

5.26.23

The user of this file agrees to assume all responsibility for any modifications to or use of this drawing file that is inconsistent with the requirements of the Rules and Regulations of the Texas Board of Architectural Examiners. No person may make any modifications to this electronic drawing file without the Landscape Architect's express written permission.

TREE FENCING INSPECTION
REQUIRED BEFORE SITE WORK
CALL 207-1111 TO SCHEDULE

OWNER

Forestar

10700 Pecan park Blvd., Suite 150
Austin, TX 78750

PROJECT TITLE

Stolte Ranch

Talley Rd & Wisemam Blvd.
San Antonio, TX 78253

PROJECT NUMBER

2018-200

DRAWN BY: jv

CHECKED BY: jr

REVISIONS

NUMBER	DATE	DESCRIPTION
1.	8/14/20	Added Undersize Trees,Survey Edits
2.	9/15/20	City Comments
3.	10/9/20	Site Update
4.	1/3/22	Site Update
5.	1/24/22	City Comments

SHEET TITLE

ENLARGED TREE PRESERVATION PLAN

DATE

July 28, 2020

SHEET NUMBER

TP1.3

EXISTING TREE LEGEND

- 007 = EXISTING PROTECTED TREE TO BE PRESERVED
- 007 = EXISTING PROTECTED TREE TO BE REMOVED
- 007 = EXISTING EXEMPT TREE TO BE PRESERVED
- 007 = EXISTING EXEMPT TREE TO BE REMOVED
- 007 = EXISTING OFF-SITE TREE

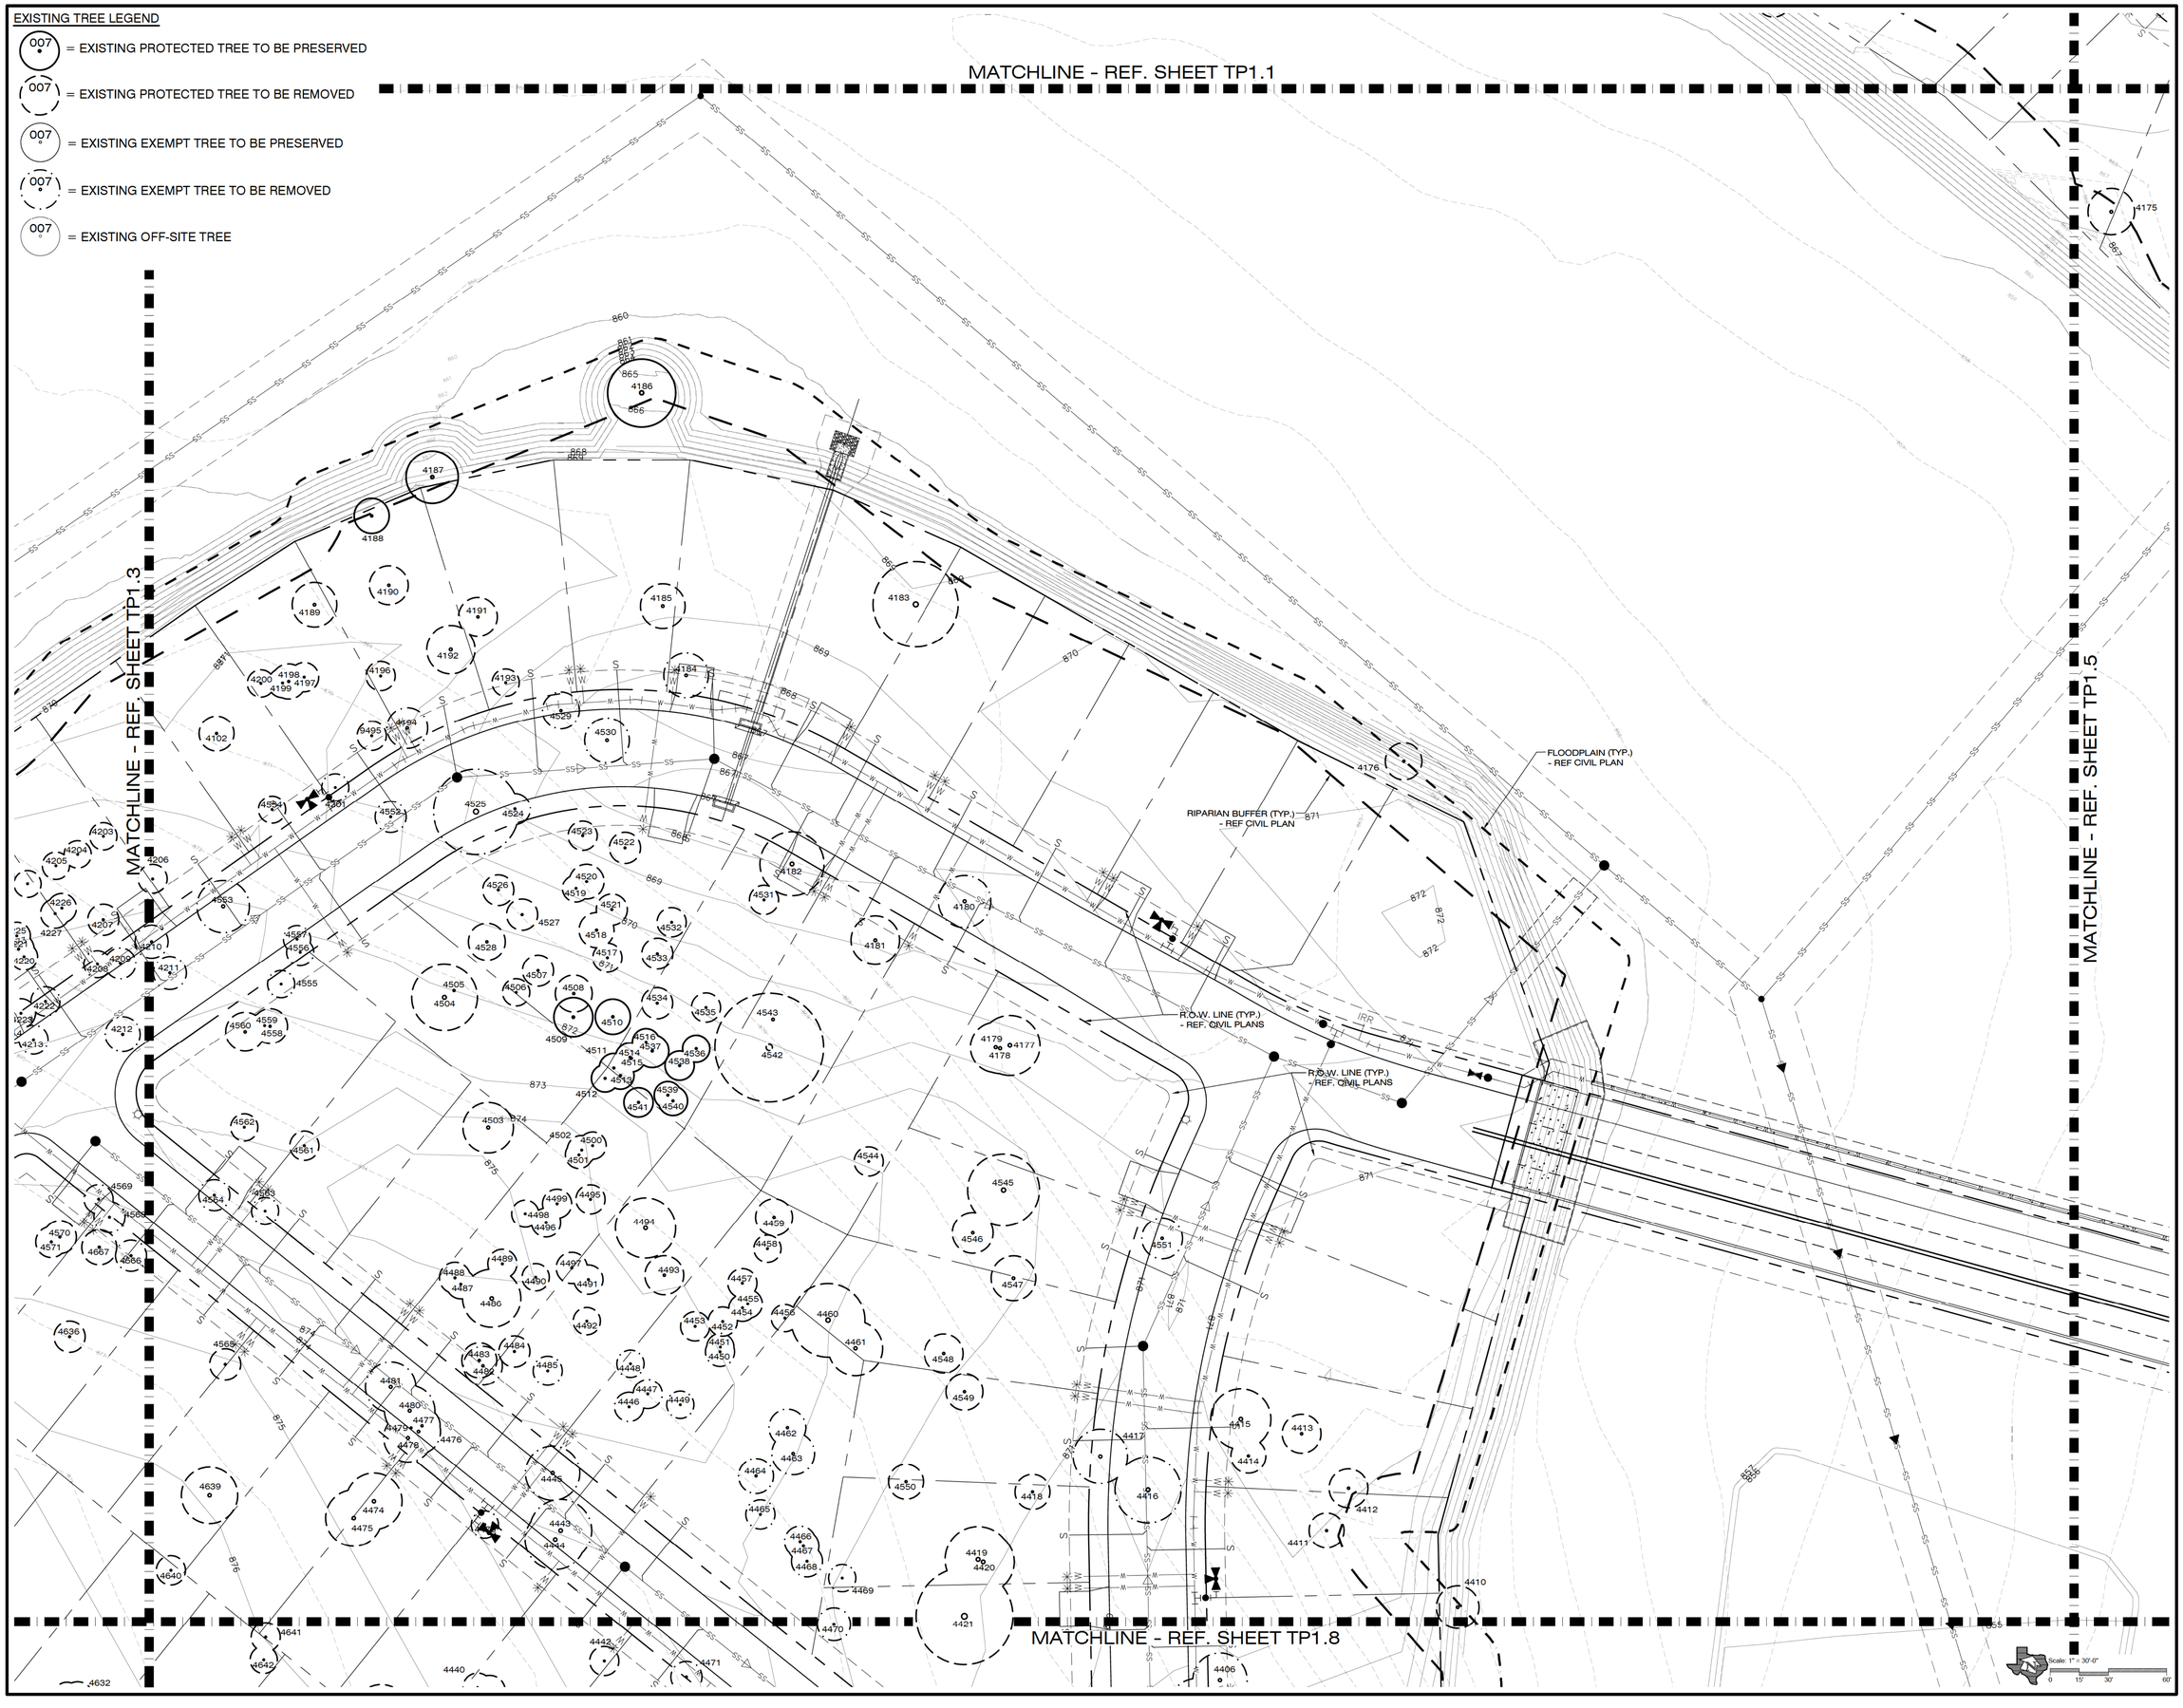

HORIZON
DESIGN AND DEVELOPMENT
PLANNING LANDSCAPE ARCHITECTURE
DEVELOPMENT CONSULTING
14607 San Pedro Ave., Suite 200
San Antonio, Texas 78232
210.831.8564 jrobinson@horizondesign-sa.com

REGISTERED LANDSCAPE ARCHITECT
JON ROBINSON
2375
STATE OF TEXAS

5.26.23

The user of this file agrees to assume all responsibility for any modifications to or use of this drawing file that is inconsistent with the requirements of the Rules and Regulations of the Texas Board of Architectural Examiners. No person may make any modifications to this electronic drawing file without the Landscape Architect's express written permission.

TREE FENCING INSPECTION REQUIRED BEFORE SITE WORK CALL 207-1111 TO SCHEDULE

OWNER

Forestar

10700 Pecan park Blvd., Suite 150
Austin, TX 78750

PROJECT TITLE

Stolte Ranch

Talley Rd & Wisemam Blvd.
San Antonio, TX 78253

PROJECT NUMBER

2018-200

DRAWN BY: jv

CHECKED BY: jr

REVISIONS

NUMBER	DATE	DESCRIPTION
1.	8/14/20	Added Undersize Trees,Survey Edits
2.	8/15/20	City Comments
3.	10/9/20	Site Update
4.	1/3/22	Site Update
5.	1/24/22	City Comments

SHEET TITLE

ENLARGED TREE PRESERVATION PLAN

DATE

July 28, 2020

SHEET NUMBER

TP1.4

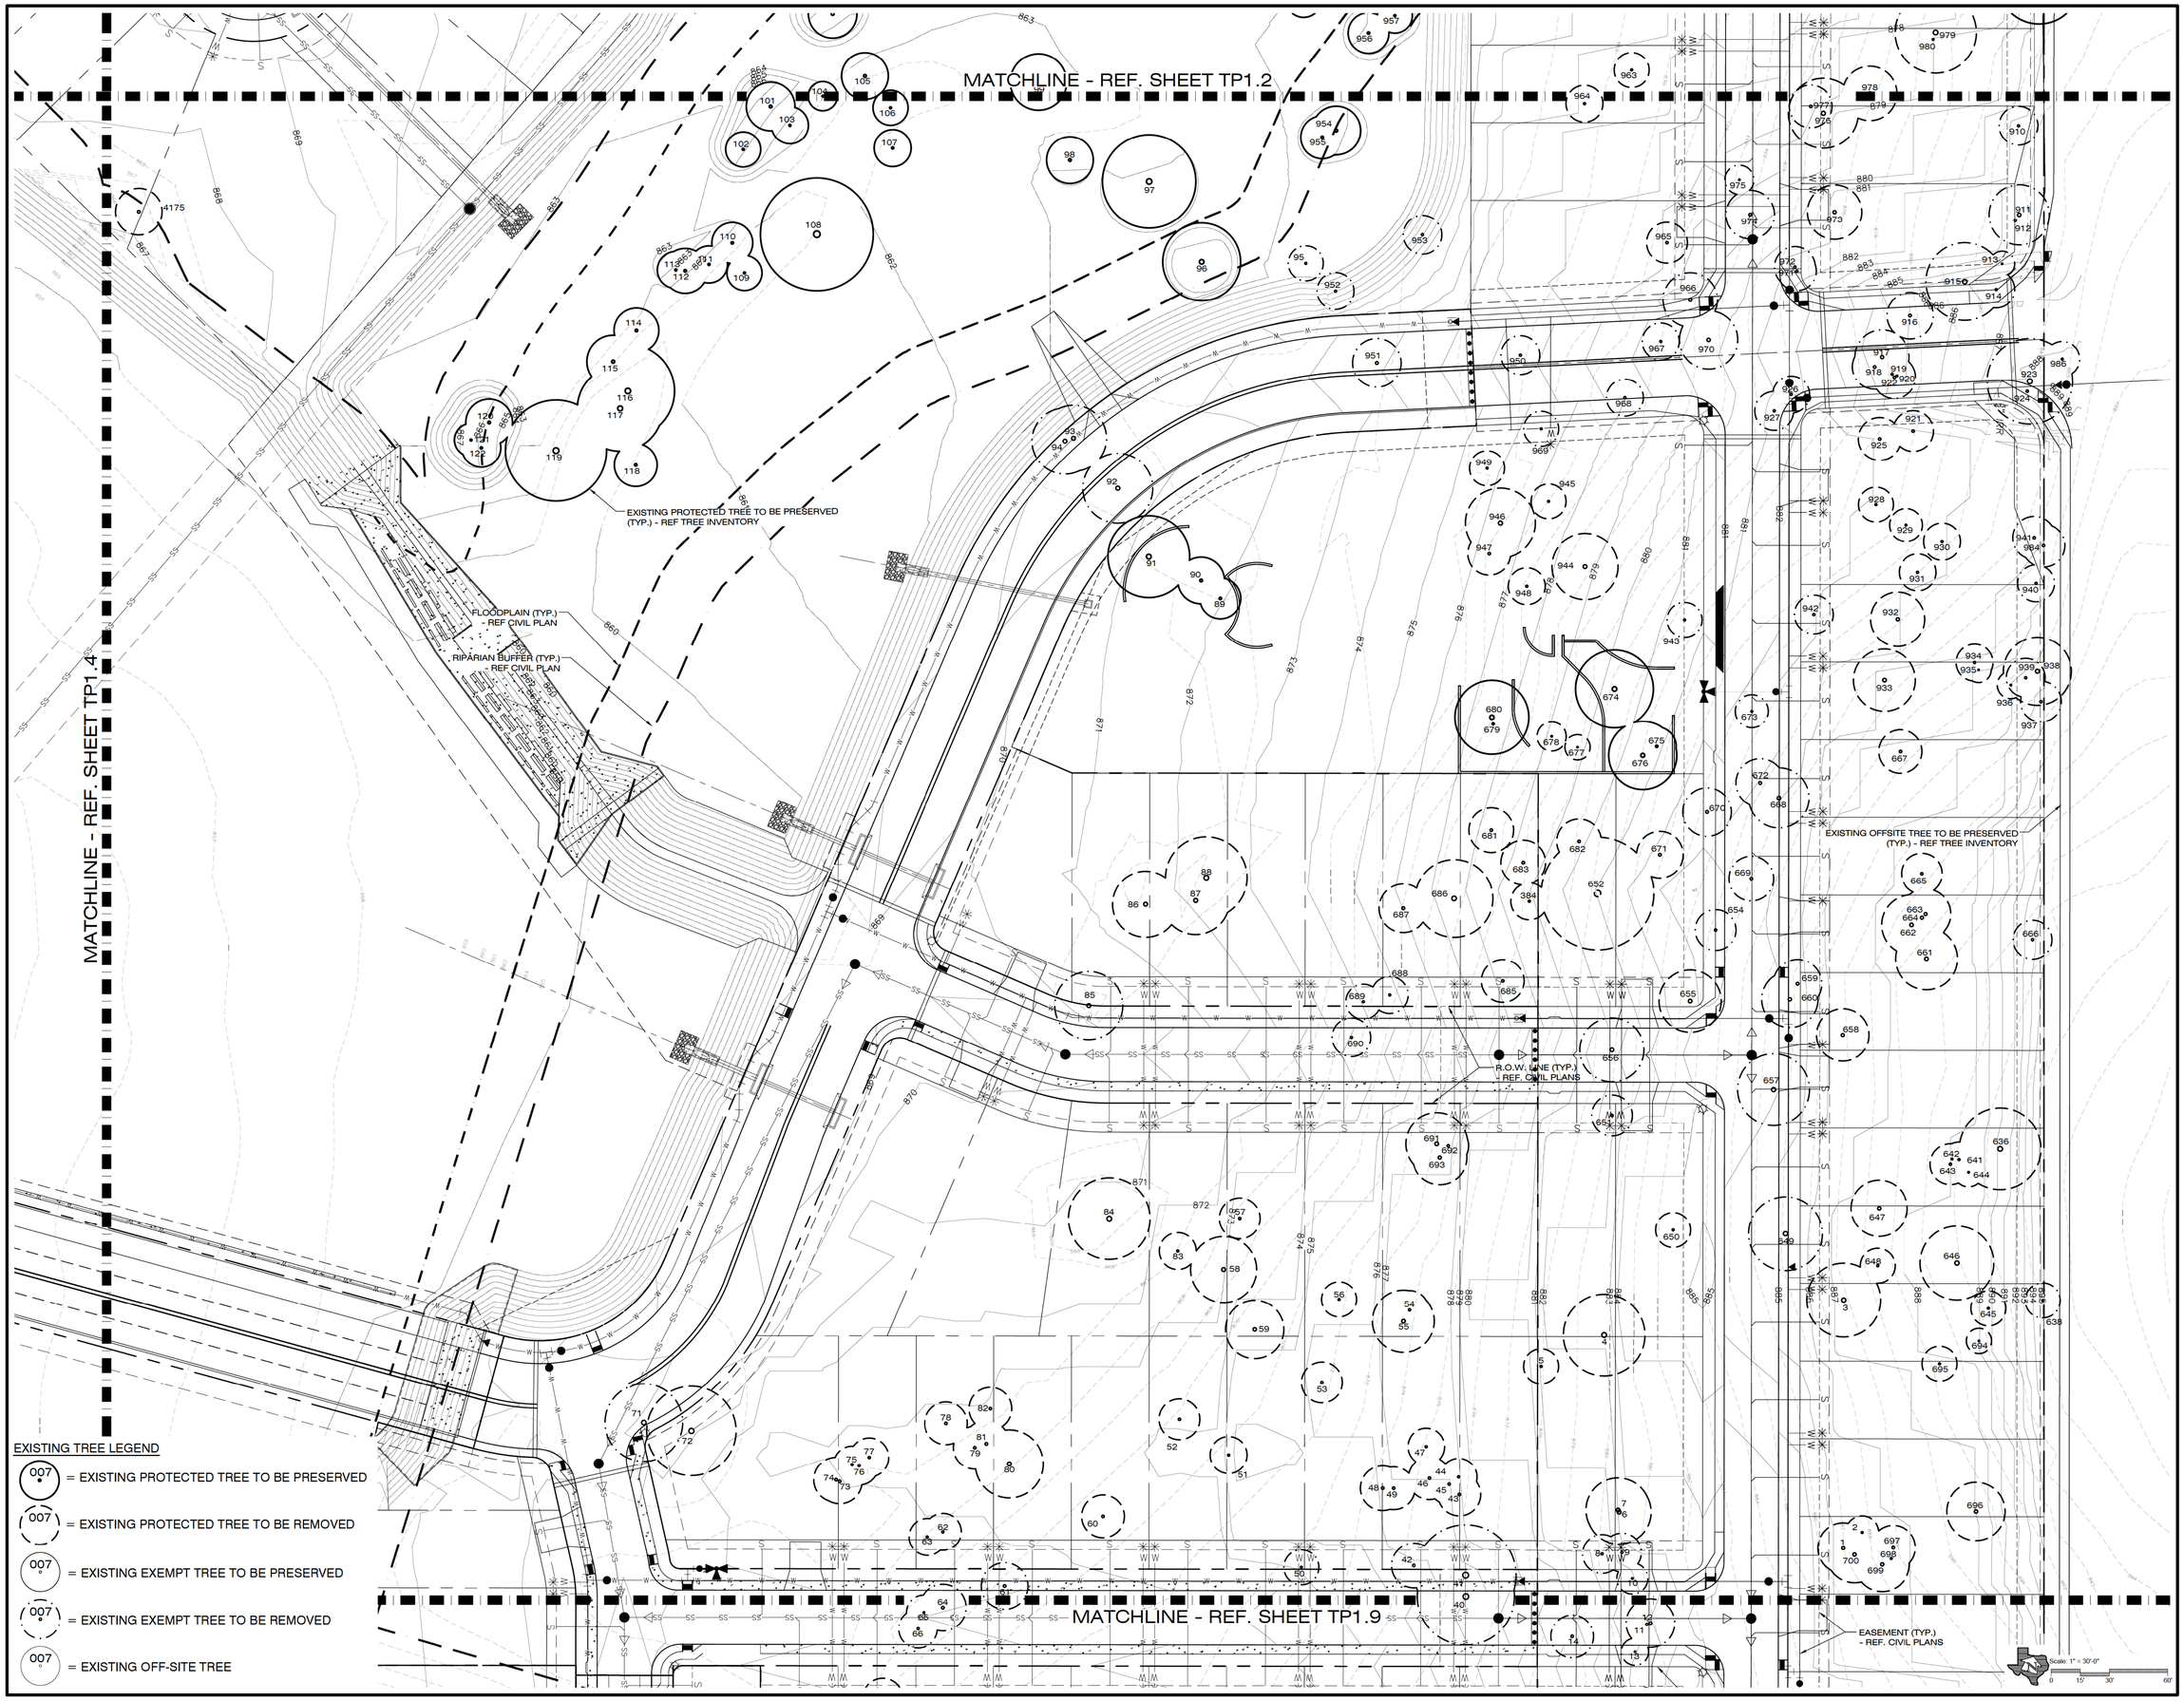

EXISTING TREE LEGEND

- 007 = EXISTING PROTECTED TREE TO BE PRESERVED
- 007 = EXISTING PROTECTED TREE TO BE REMOVED
- 007 = EXISTING EXEMPT TREE TO BE PRESERVED
- 007 = EXISTING EXEMPT TREE TO BE REMOVED
- 007 = EXISTING OFF-SITE TREE

HORIZON
DESIGN AND DEVELOPMENT
PLANNING LANDSCAPE ARCHITECTURE
DEVELOPMENT CONSULTING
14607 San Pedro Ave., Suite 200
San Antonio, Texas 78232
210.831.8564 jrobinson@horizondesign-sa.com

REGISTERED LANDSCAPE ARCHITECT
JON ROBINSON
2375
STATE OF TEXAS

5.26.23

The user of this file agrees to assume all responsibility for any modifications to or use of this drawing file that is inconsistent with the requirements of the Rules and Regulations of the Texas Board of Architectural Examiners. No person may make any modifications to this electronic drawing file without the Landscape Architect's express written permission.

TREE FENCING INSPECTION REQUIRED BEFORE SITE WORK CALL 207-1111 TO SCHEDULE

OWNER

Forestar

10700 Pecan park Blvd., Suite 150
Austin, TX 78750

PROJECT TITLE

Stolte Ranch

Talley Rd & Wisemam Blvd.
San Antonio, TX 78253

PROJECT NUMBER

2018-200

DRAWN BY	CHECKED BY
jv	jr

REVISIONS

NUMBER	DATE	DESCRIPTION
1.	8/14/20	Added Undersize Trees,Survey Edits
2.	9/15/20	City Comments
3.	10/9/20	Site Update
4.	1/3/22	Site Update
5.	1/24/22	City Comments

SHEET TITLE

ENLARGED TREE PRESERVATION PLAN

DATE

July 28, 2020

SHEET NUMBER

TP1.5

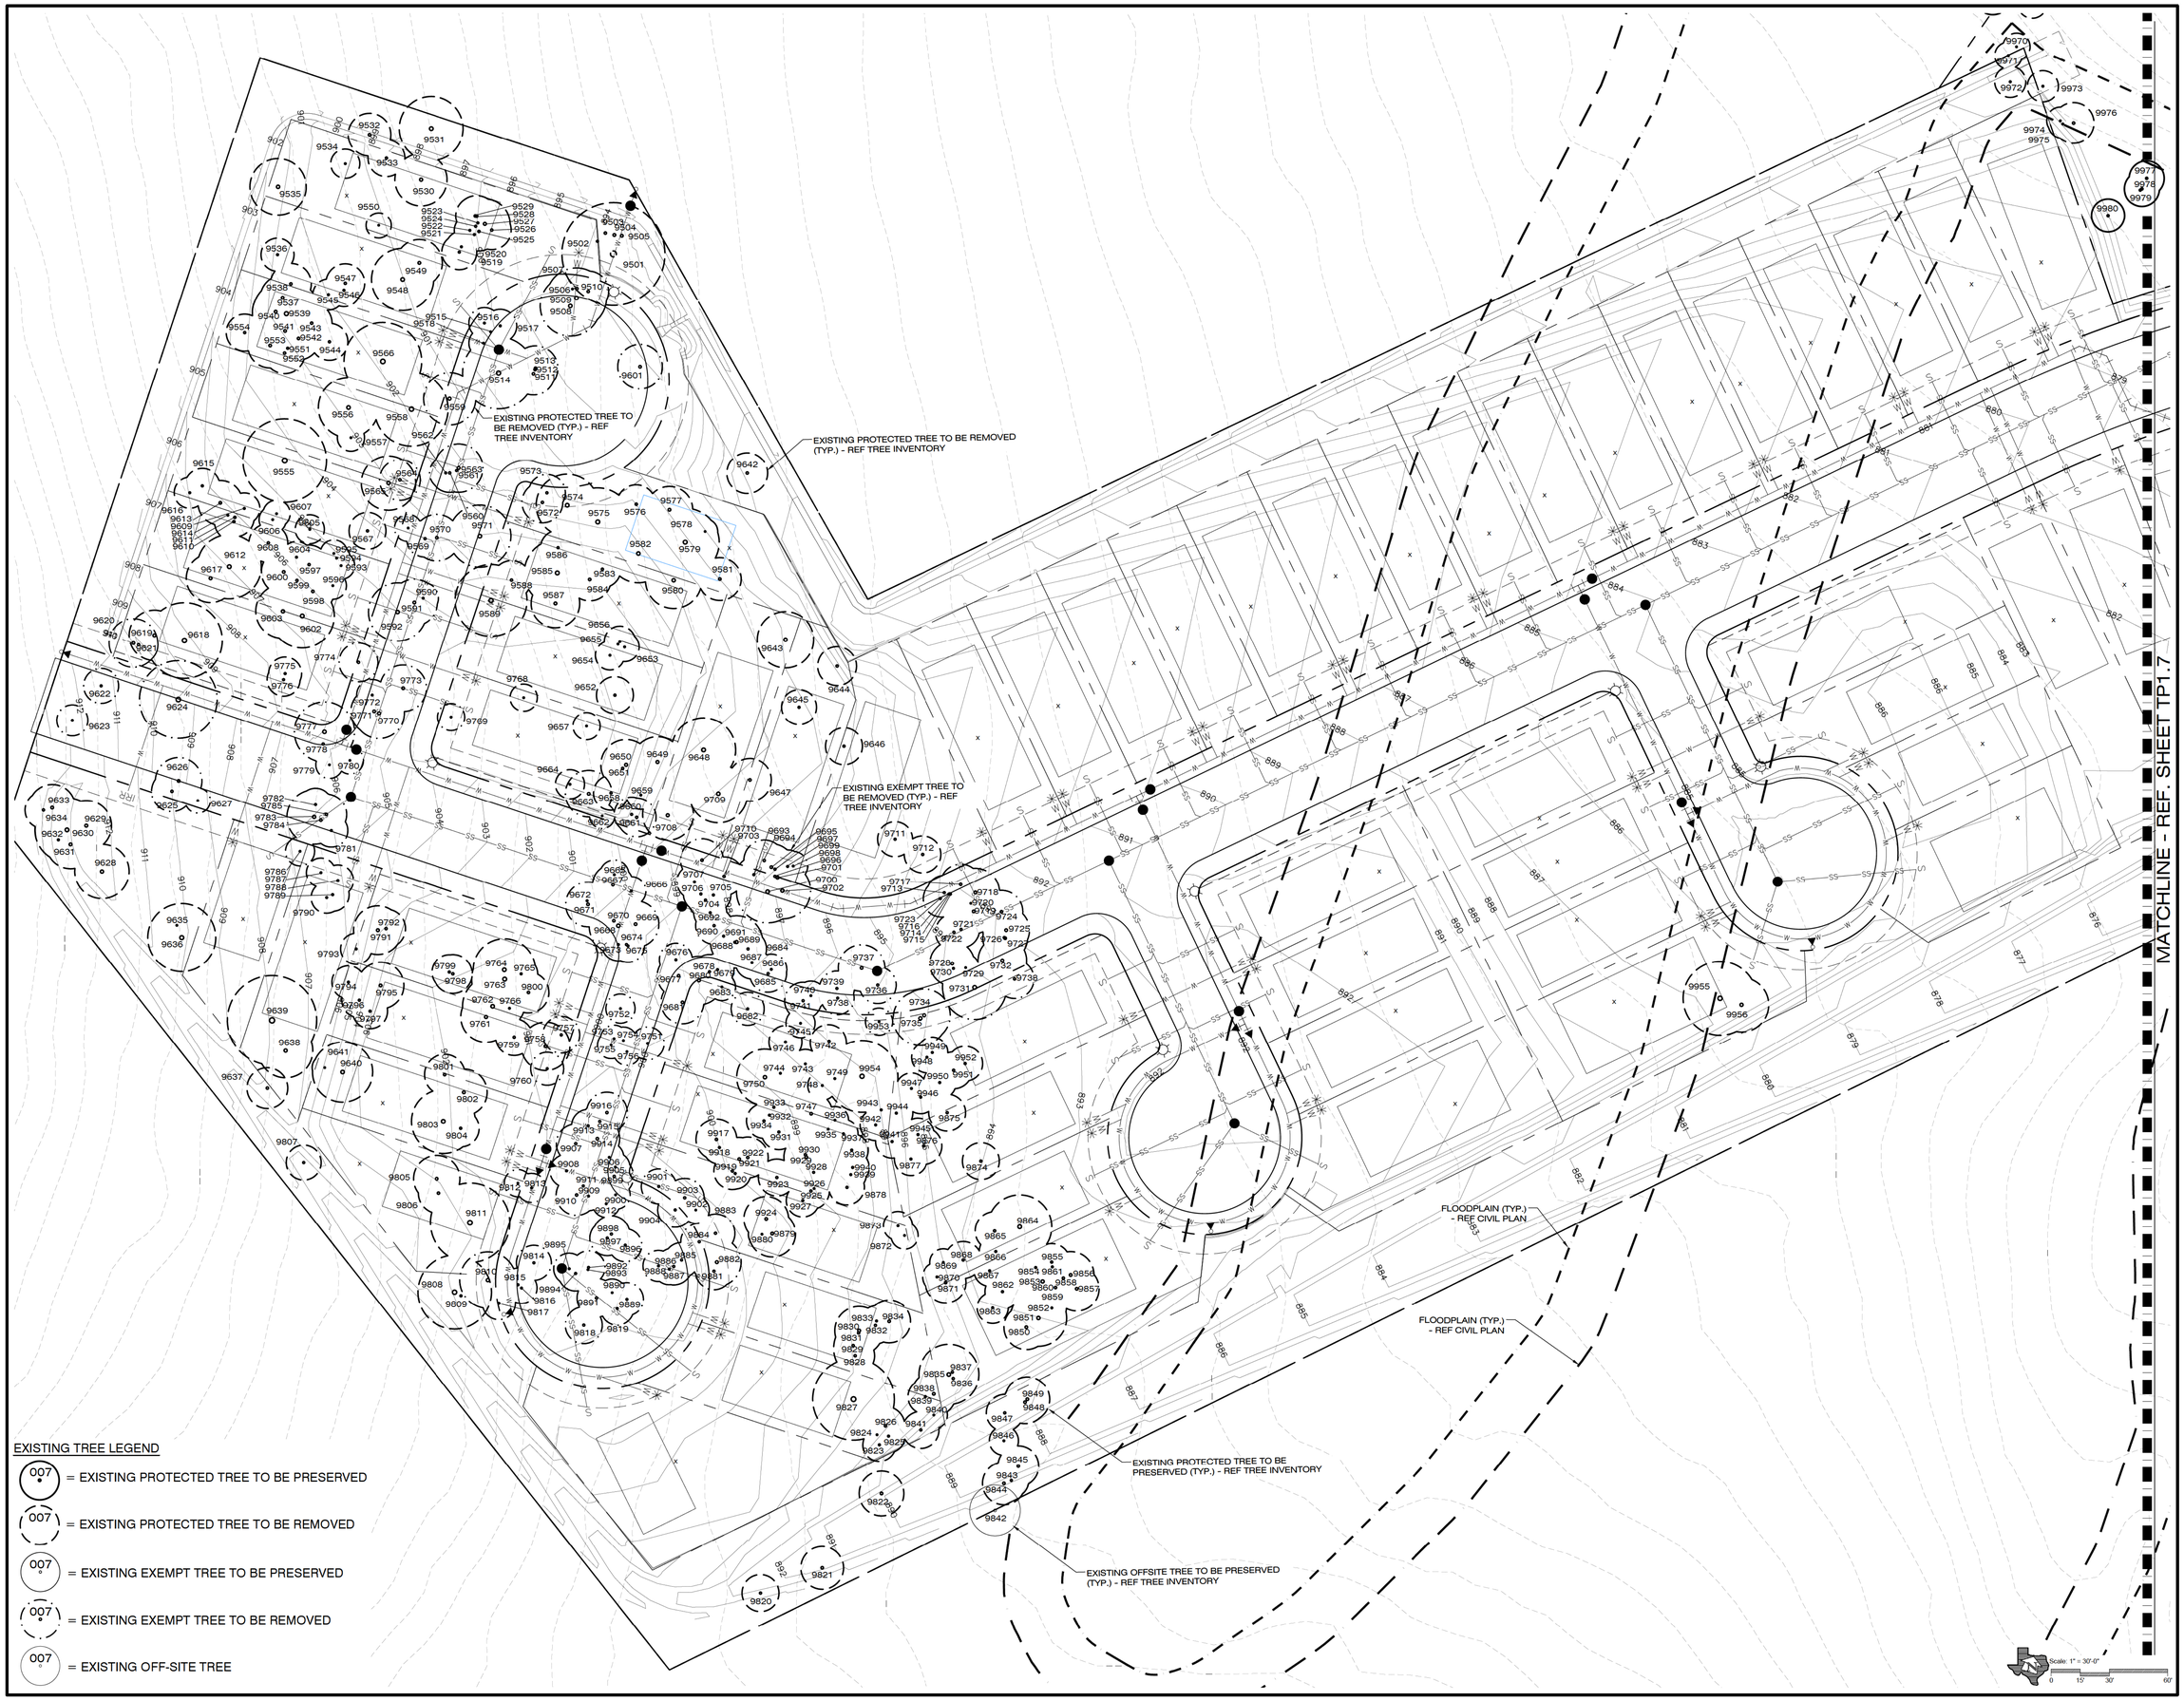

EXISTING TREE LEGEND

- 007 = EXISTING PROTECTED TREE TO BE PRESERVED
- 007 = EXISTING PROTECTED TREE TO BE REMOVED
- 007 = EXISTING EXEMPT TREE TO BE PRESERVED
- 007 = EXISTING EXEMPT TREE TO BE REMOVED
- 007 = EXISTING OFF-SITE TREE

HORIZON
DESIGN AND DEVELOPMENT
PLANNING LANDSCAPE ARCHITECTURE
DEVELOPMENT CONSULTING
14607 San Pedro Ave., Suite 200
San Antonio, Texas 78232
210.831.8564 jrobinson@horizondesign-sa.com

REGISTERED LANDSCAPE ARCHITECT
JON ROBINSON
2375
STATE OF TEXAS

5.26.23

The user of this file agrees to assume all responsibility for any modifications to or use of this drawing file that is inconsistent with the requirements of the Rules and Regulations of the Texas Board of Architectural Examiners. No person may make any modifications to this electronic drawing file without the Landscape Architect's express written permission.

TREE FENCING INSPECTION
REQUIRED BEFORE SITE WORK
CALL 207-1111 TO SCHEDULE

OWNER
Forestar
10700 Pecan park Blvd., Suite 150
Austin, TX 78750

PROJECT TITLE
Stolte Ranch
Talley Rd & Wisemann Blvd.
San Antonio, TX 78253

PROJECT NUMBER
2018-200

DRAWN BY jv
CHECKED BY jr

REVISIONS

NUMBER	DATE	DESCRIPTION
7.	9/2/22	Site Update

SHEET TITLE
ENLARGED TREE PRESERVATION PLAN

DATE
July 28, 2020

SHEET NUMBER
TP1.5A

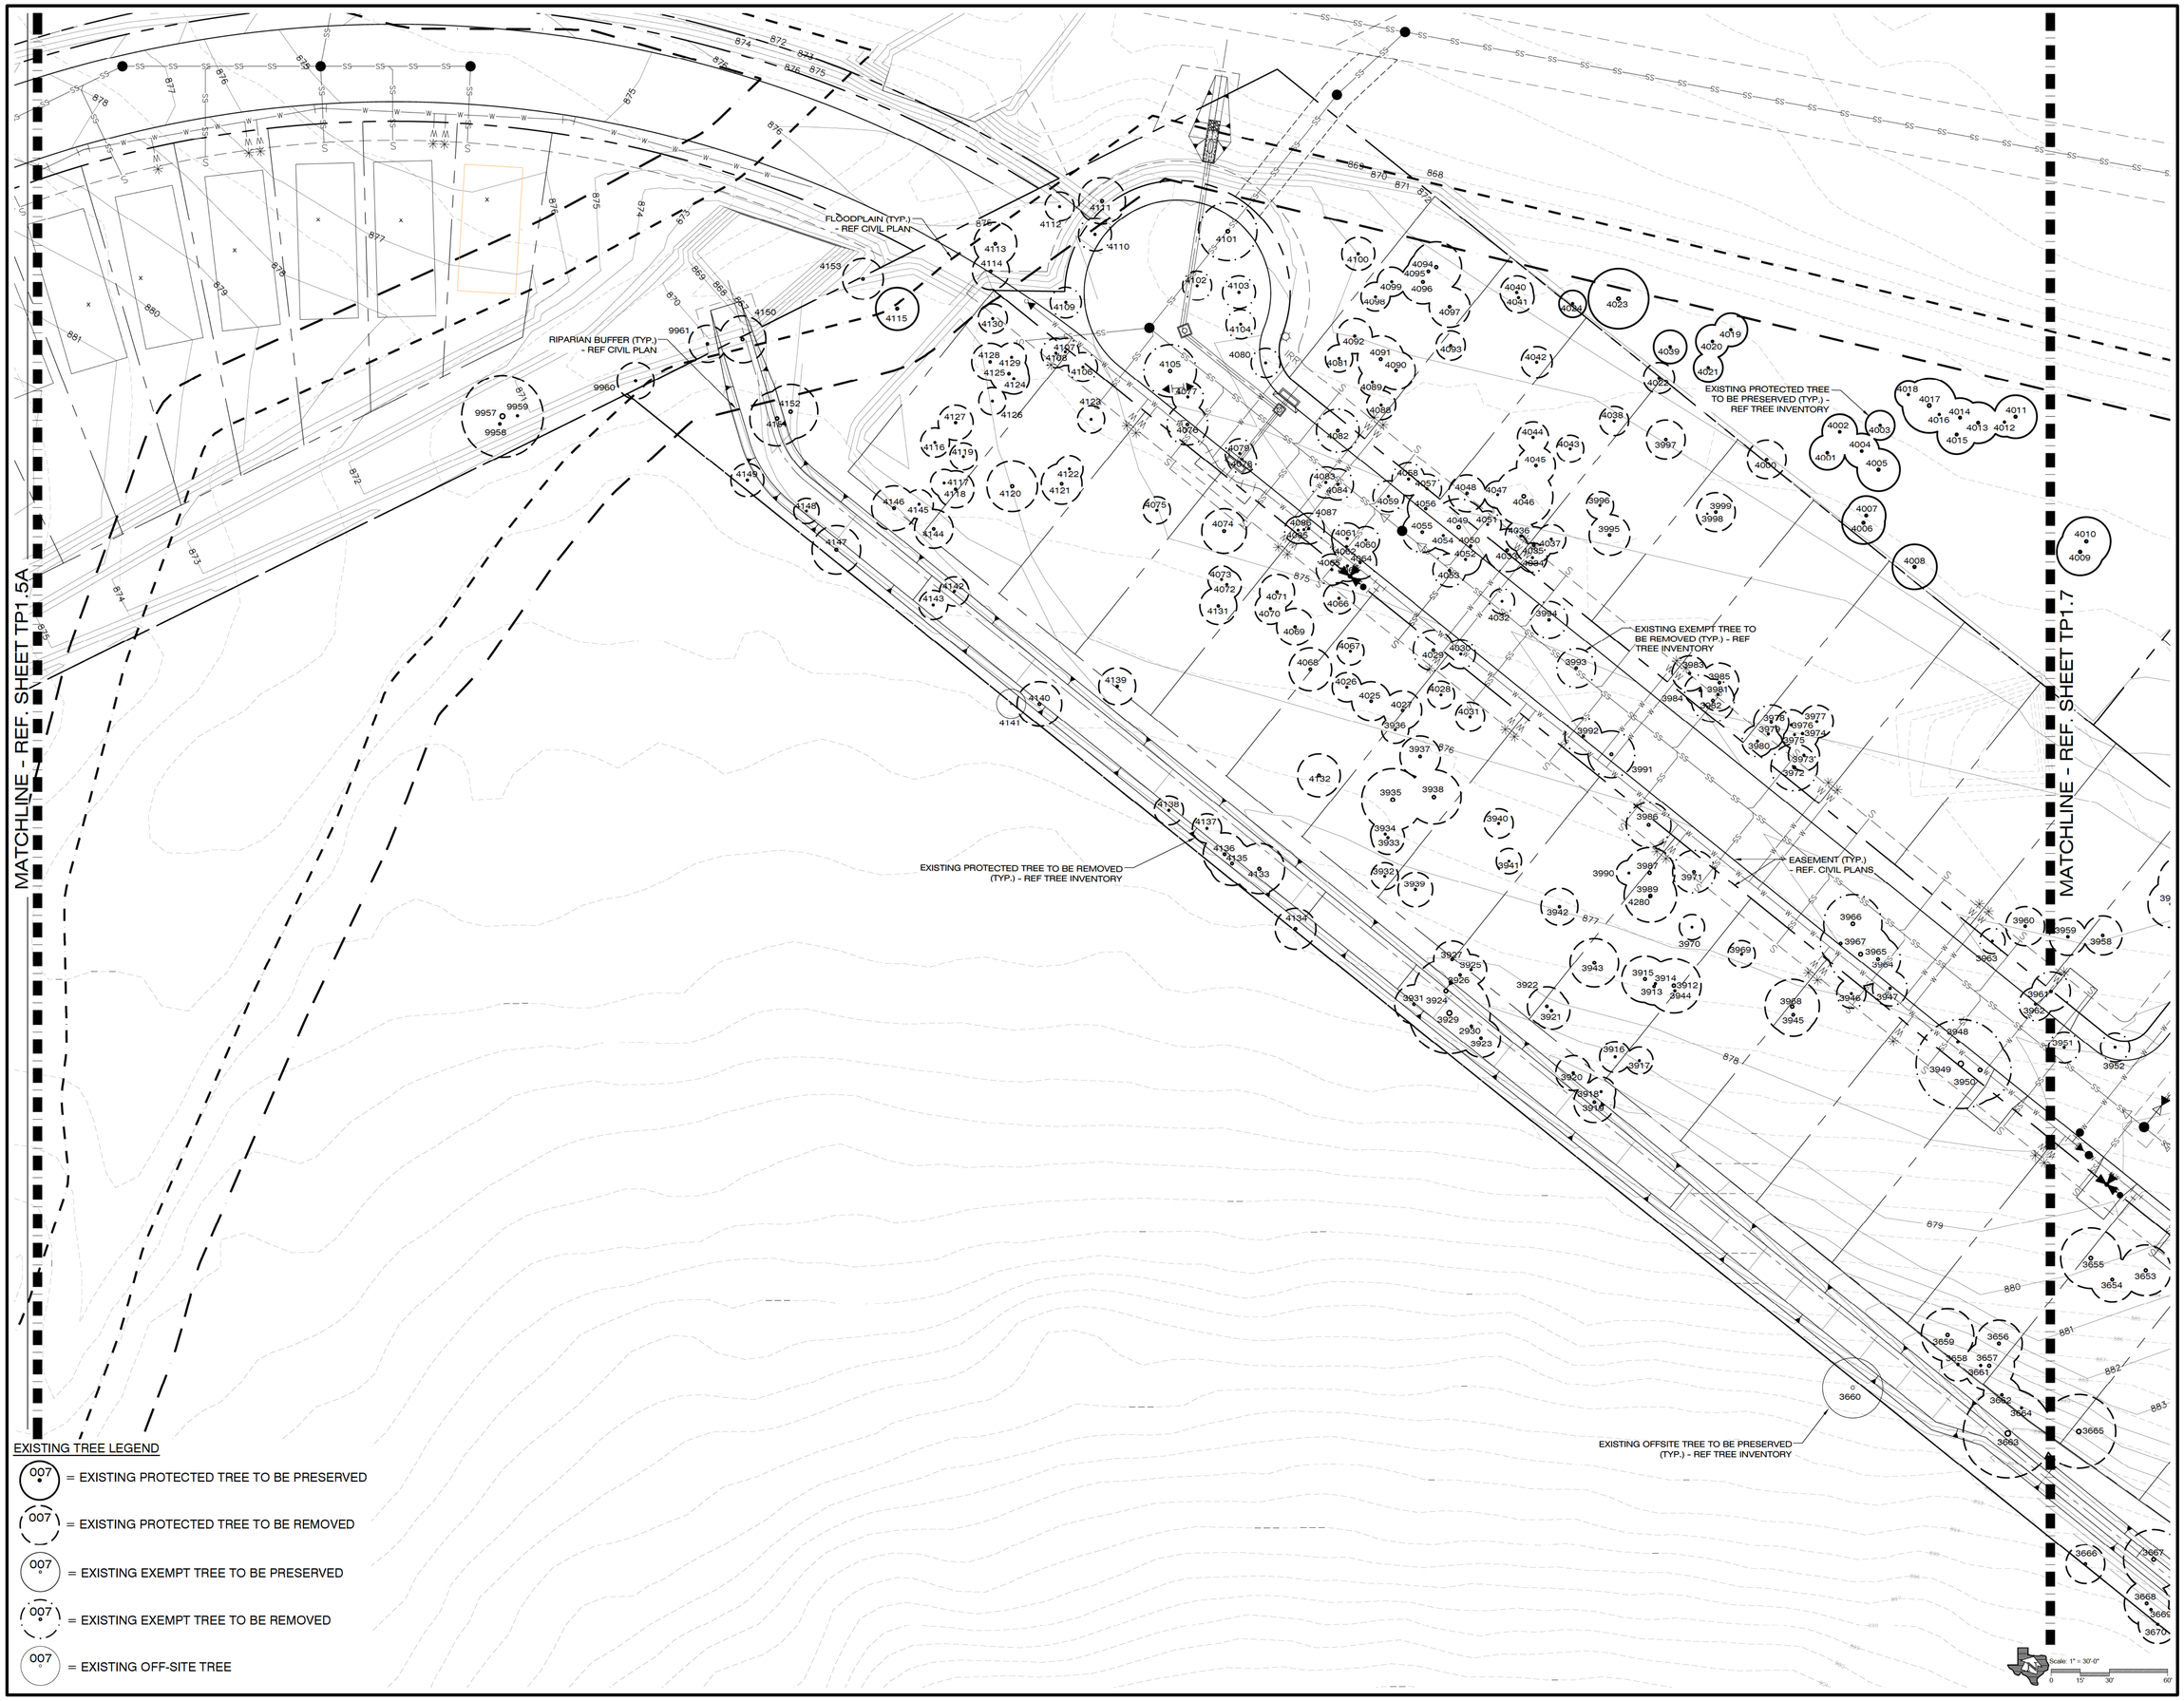

EXISTING TREE LEGEND

- 007 = EXISTING PROTECTED TREE TO BE PRESERVED
- 007 = EXISTING PROTECTED TREE TO BE REMOVED
- 007 = EXISTING EXEMPT TREE TO BE PRESERVED
- 007 = EXISTING EXEMPT TREE TO BE REMOVED
- 007 = EXISTING OFF-SITE TREE

HORIZON
DESIGN AND DEVELOPMENT
PLANNING LANDSCAPE ARCHITECTURE
DEVELOPMENT CONSULTING
14607 San Pedro Ave., Suite 200
San Antonio, Texas 78232
210.831.8564 jrobinson@horizondesign-sa.com

REGISTERED LANDSCAPE ARCHITECT
JON ROBINSON
2375
STATE OF TEXAS

5.26.23

The user of this file agrees to assume all responsibility for any modifications to or use of this drawing file that is inconsistent with the requirements of the Rules and Regulations of the Texas Board of Architectural Examiners. No person may make any modifications to this electronic drawing file without the Landscape Architect's express written permission.

TREE FENCING INSPECTION REQUIRED BEFORE SITE WORK CALL 207-4111 TO SCHEDULE

OWNER

Forestar

10700 Pecan park Blvd., Suite 150
Austin, TX 78750

PROJECT TITLE

Stolte Ranch

Talley Rd & Wisemam Blvd.
San Antonio, TX 78253

PROJECT NUMBER

2018-200

DRAWN BY: jv

CHECKED BY: jr

REVISIONS

NUMBER	DATE	DESCRIPTION
1.	8/14/20	Added Undersize Trees,Survey Edits
2.	9/11/20	City Comments
3.	10/9/20	Site Update
4.	1/3/22	Site Update
5.	1/24/22	City Comments

SHEET TITLE

ENLARGED TREE PRESERVATION PLAN

DATE

July 28, 2020

SHEET NUMBER

TP1.6

EXISTING TREE LEGEND

- 007 = EXISTING PROTECTED TREE TO BE PRESERVED
- 007 = EXISTING PROTECTED TREE TO BE REMOVED
- 007 = EXISTING EXEMPT TREE TO BE PRESERVED
- 007 = EXISTING EXEMPT TREE TO BE REMOVED
- 007 = EXISTING OFF-SITE TREE

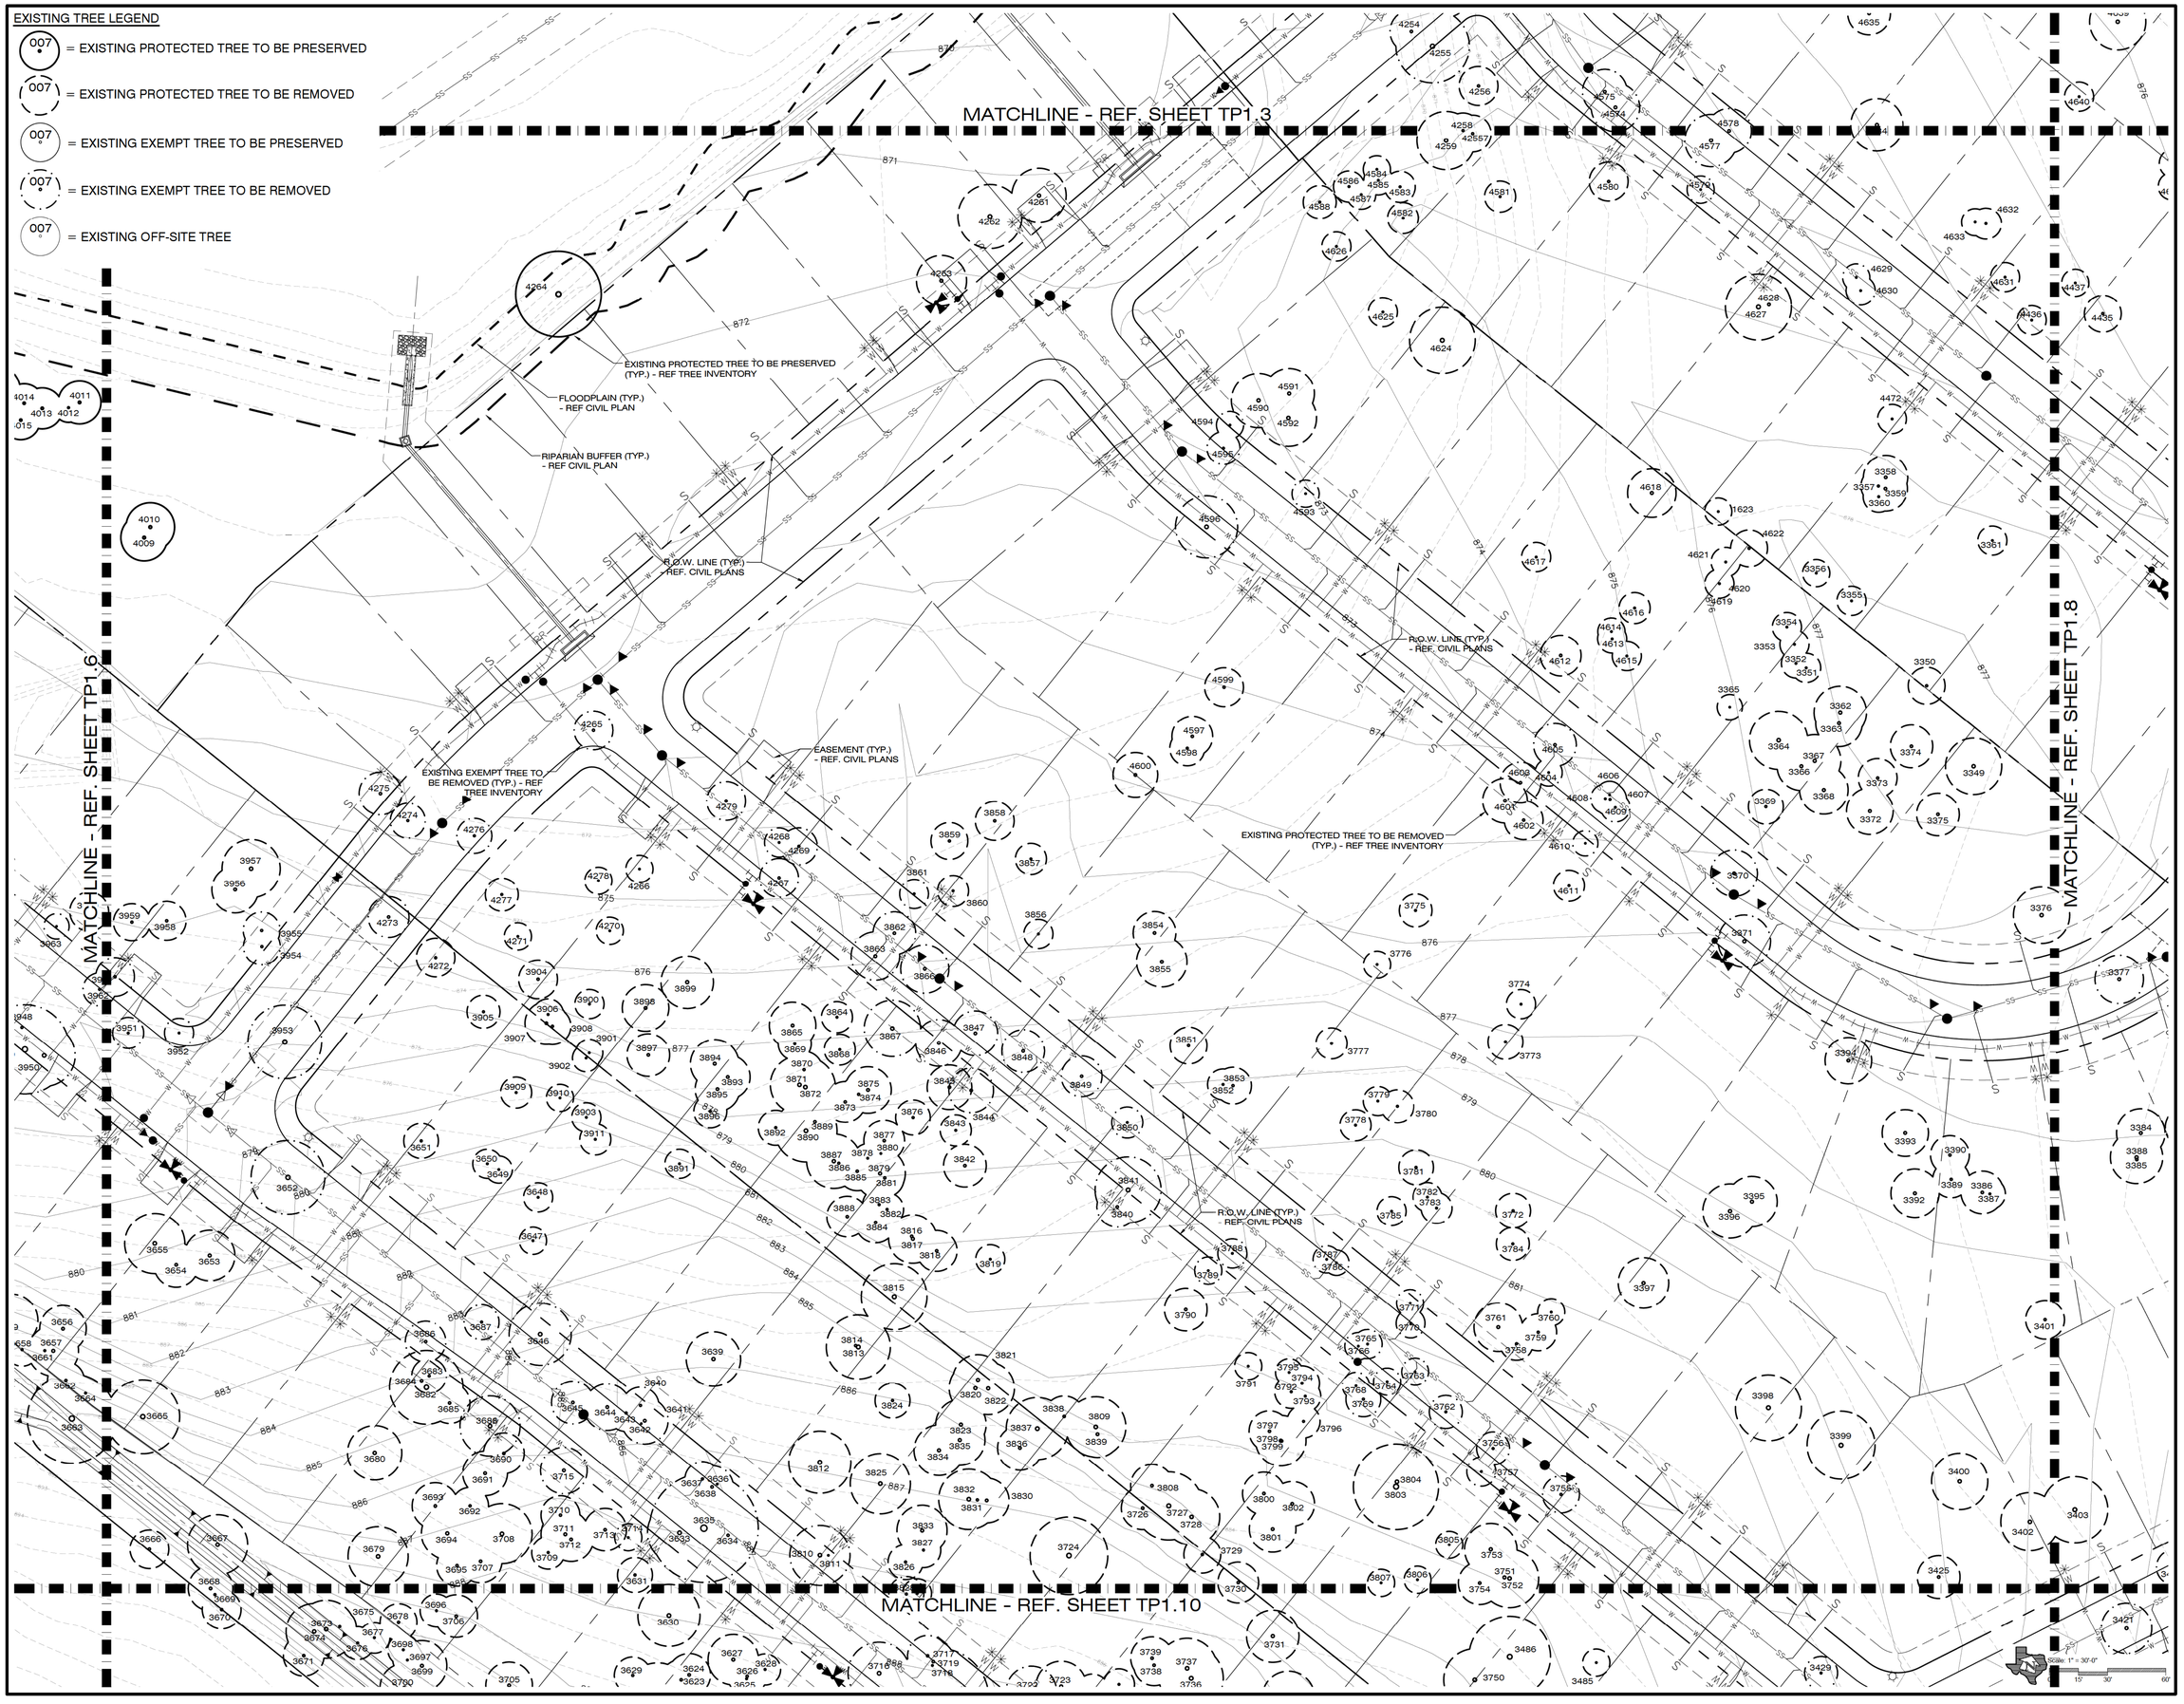

HORIZON
DESIGN AND DEVELOPMENT
PLANNING LANDSCAPE ARCHITECTURE
DEVELOPMENT CONSULTING
14607 San Pedro Ave., Suite 200
San Antonio, Texas 78232
210.831.8564 jrobinson@horizondesign-sa.com

REGISTERED LANDSCAPE ARCHITECT
JON ROBINSON
2375
STATE OF TEXAS

5.26.23

The user of this file agrees to assume all responsibility for any modifications to or use of this drawing file that is inconsistent with the requirements of the Rules and Regulations of the Texas Board of Architectural Examiners. No person may make any modifications to this electronic drawing file without the Landscape Architect's express written permission.

TREE FENCING INSPECTION REQUIRED BEFORE SITE WORK CALL 207-1111 TO SCHEDULE

OWNER

Forestar

10700 Pecan park Blvd., Suite 150
Austin, TX 78750

PROJECT TITLE

Stolte Ranch

Talley Rd & Wisemann Blvd.
San Antonio, TX 78253

PROJECT NUMBER

2018-200

DRAWN BY: jv

CHECKED BY: jr

REVISIONS

NUMBER	DATE	DESCRIPTION
1.	8/14/20	Added Undersize Trees,Survey Edits
2.	9/15/20	City Comments
3.	10/9/20	Site Update
4.	1/3/22	Site Update
5.	1/24/22	City Comments

SHEET TITLE

ENLARGED TREE PRESERVATION PLAN

DATE

July 28, 2020

SHEET NUMBER

TP1.7

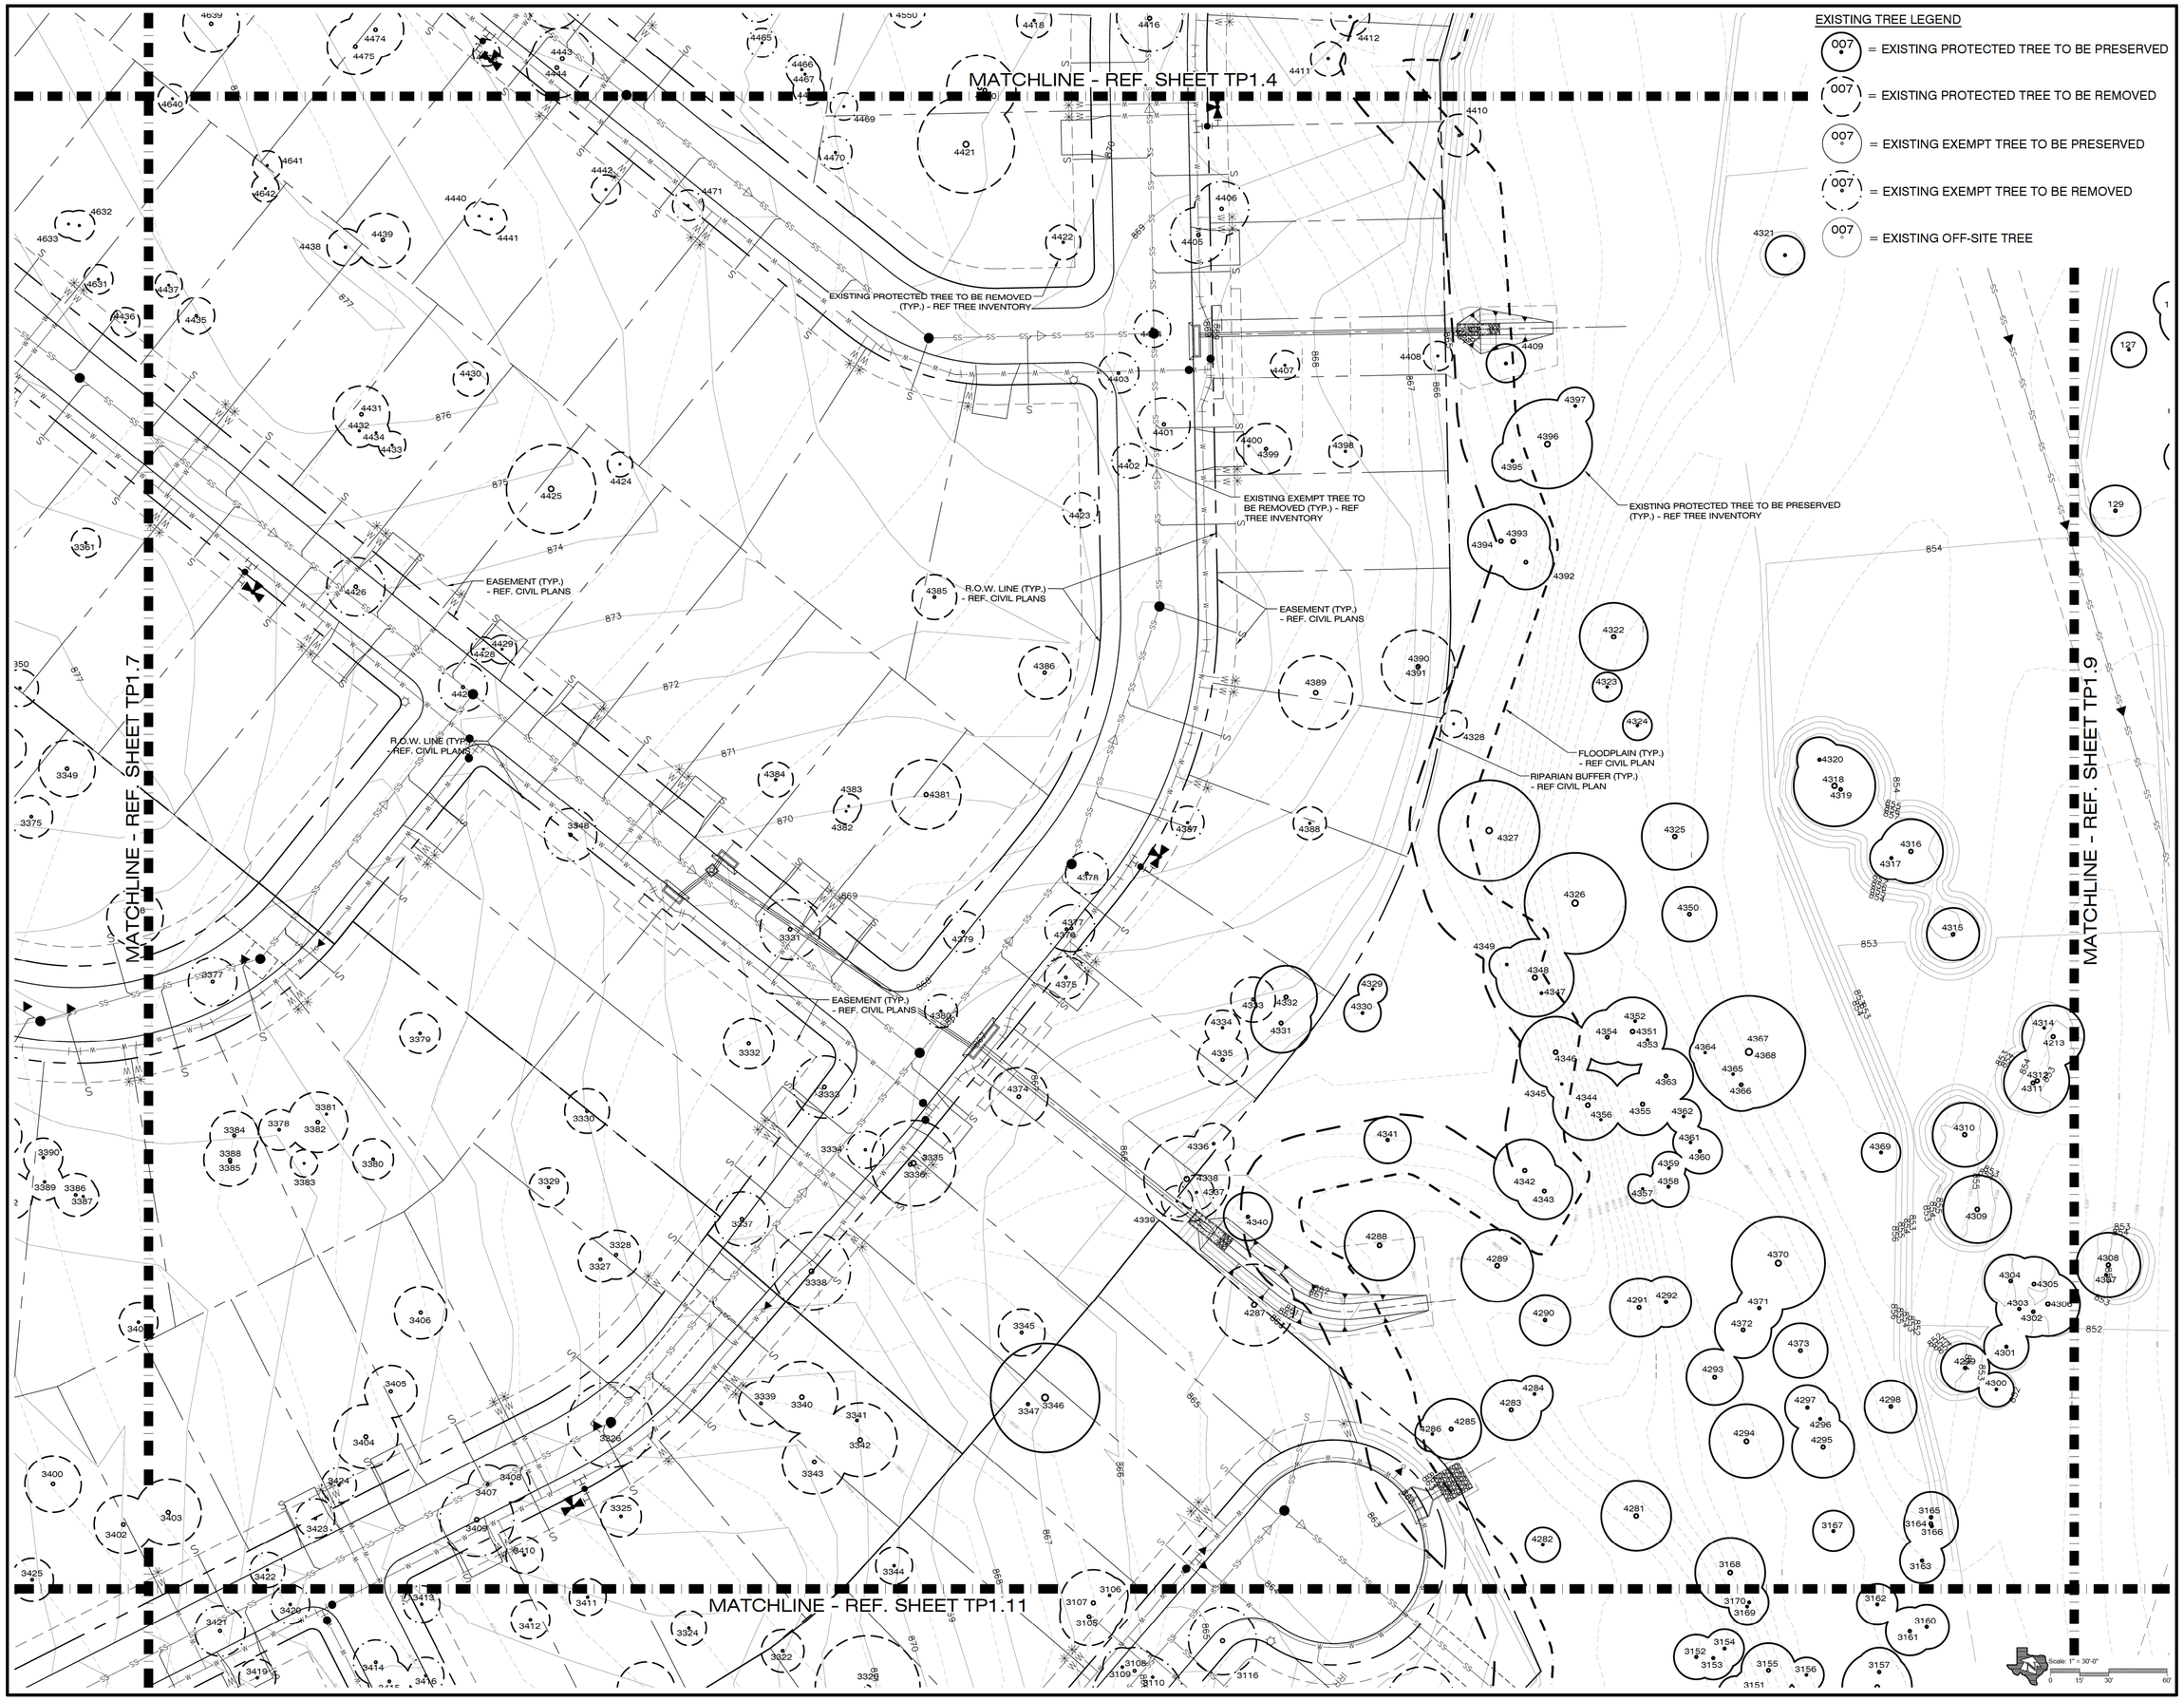

EXISTING TREE LEGEND

- 007 = EXISTING PROTECTED TREE TO BE PRESERVED
- 007 = EXISTING PROTECTED TREE TO BE REMOVED
- 007 = EXISTING EXEMPT TREE TO BE PRESERVED
- 007 = EXISTING EXEMPT TREE TO BE REMOVED
- 007 = EXISTING OFF-SITE TREE

HORIZON
DESIGN AND DEVELOPMENT
PLANNING LANDSCAPE ARCHITECTURE
DEVELOPMENT CONSULTING
14607 San Pedro Ave., Suite 200
San Antonio, Texas 78232
210.831.8564 jrobinson@horizondesign-sa.com

REGISTERED LANDSCAPE ARCHITECT
JOHN ROBINSON
2375
STATE OF TEXAS

5.26.23

The user of this file agrees to assume all responsibility for any modifications to or use of this drawing file that is inconsistent with the requirements of the Rules and Regulations of the Texas Board of Architectural Examiners. No person may make any modifications to this electronic drawing file without the Landscape Architect's express written permission.

TREE FENCING INSPECTION REQUIRED BEFORE SITE WORK
CALL 207-1111 TO SCHEDULE

OWNER
Forestar
10700 Pecan park Blvd., Suite 150
Austin, TX 78750

PROJECT TITLE
Stolte Ranch
Talley Rd & Wisemam Blvd.
San Antonio, TX 78253

PROJECT NUMBER
2018-200

DRAWN BY jv
CHECKED BY jr

REVISIONS

NUMBER	DATE	DESCRIPTION
1.	8/14/20	Added Undersize Trees,Survey Edits
2.	9/11/20	City Comments
3.	10/9/20	Site Update
4.	1/3/22	Site Update
5.	1/24/22	City Comments

SHEET TITLE
ENLARGED TREE PRESERVATION PLAN

DATE
July 28, 2020

SHEET NUMBER
TP1.8

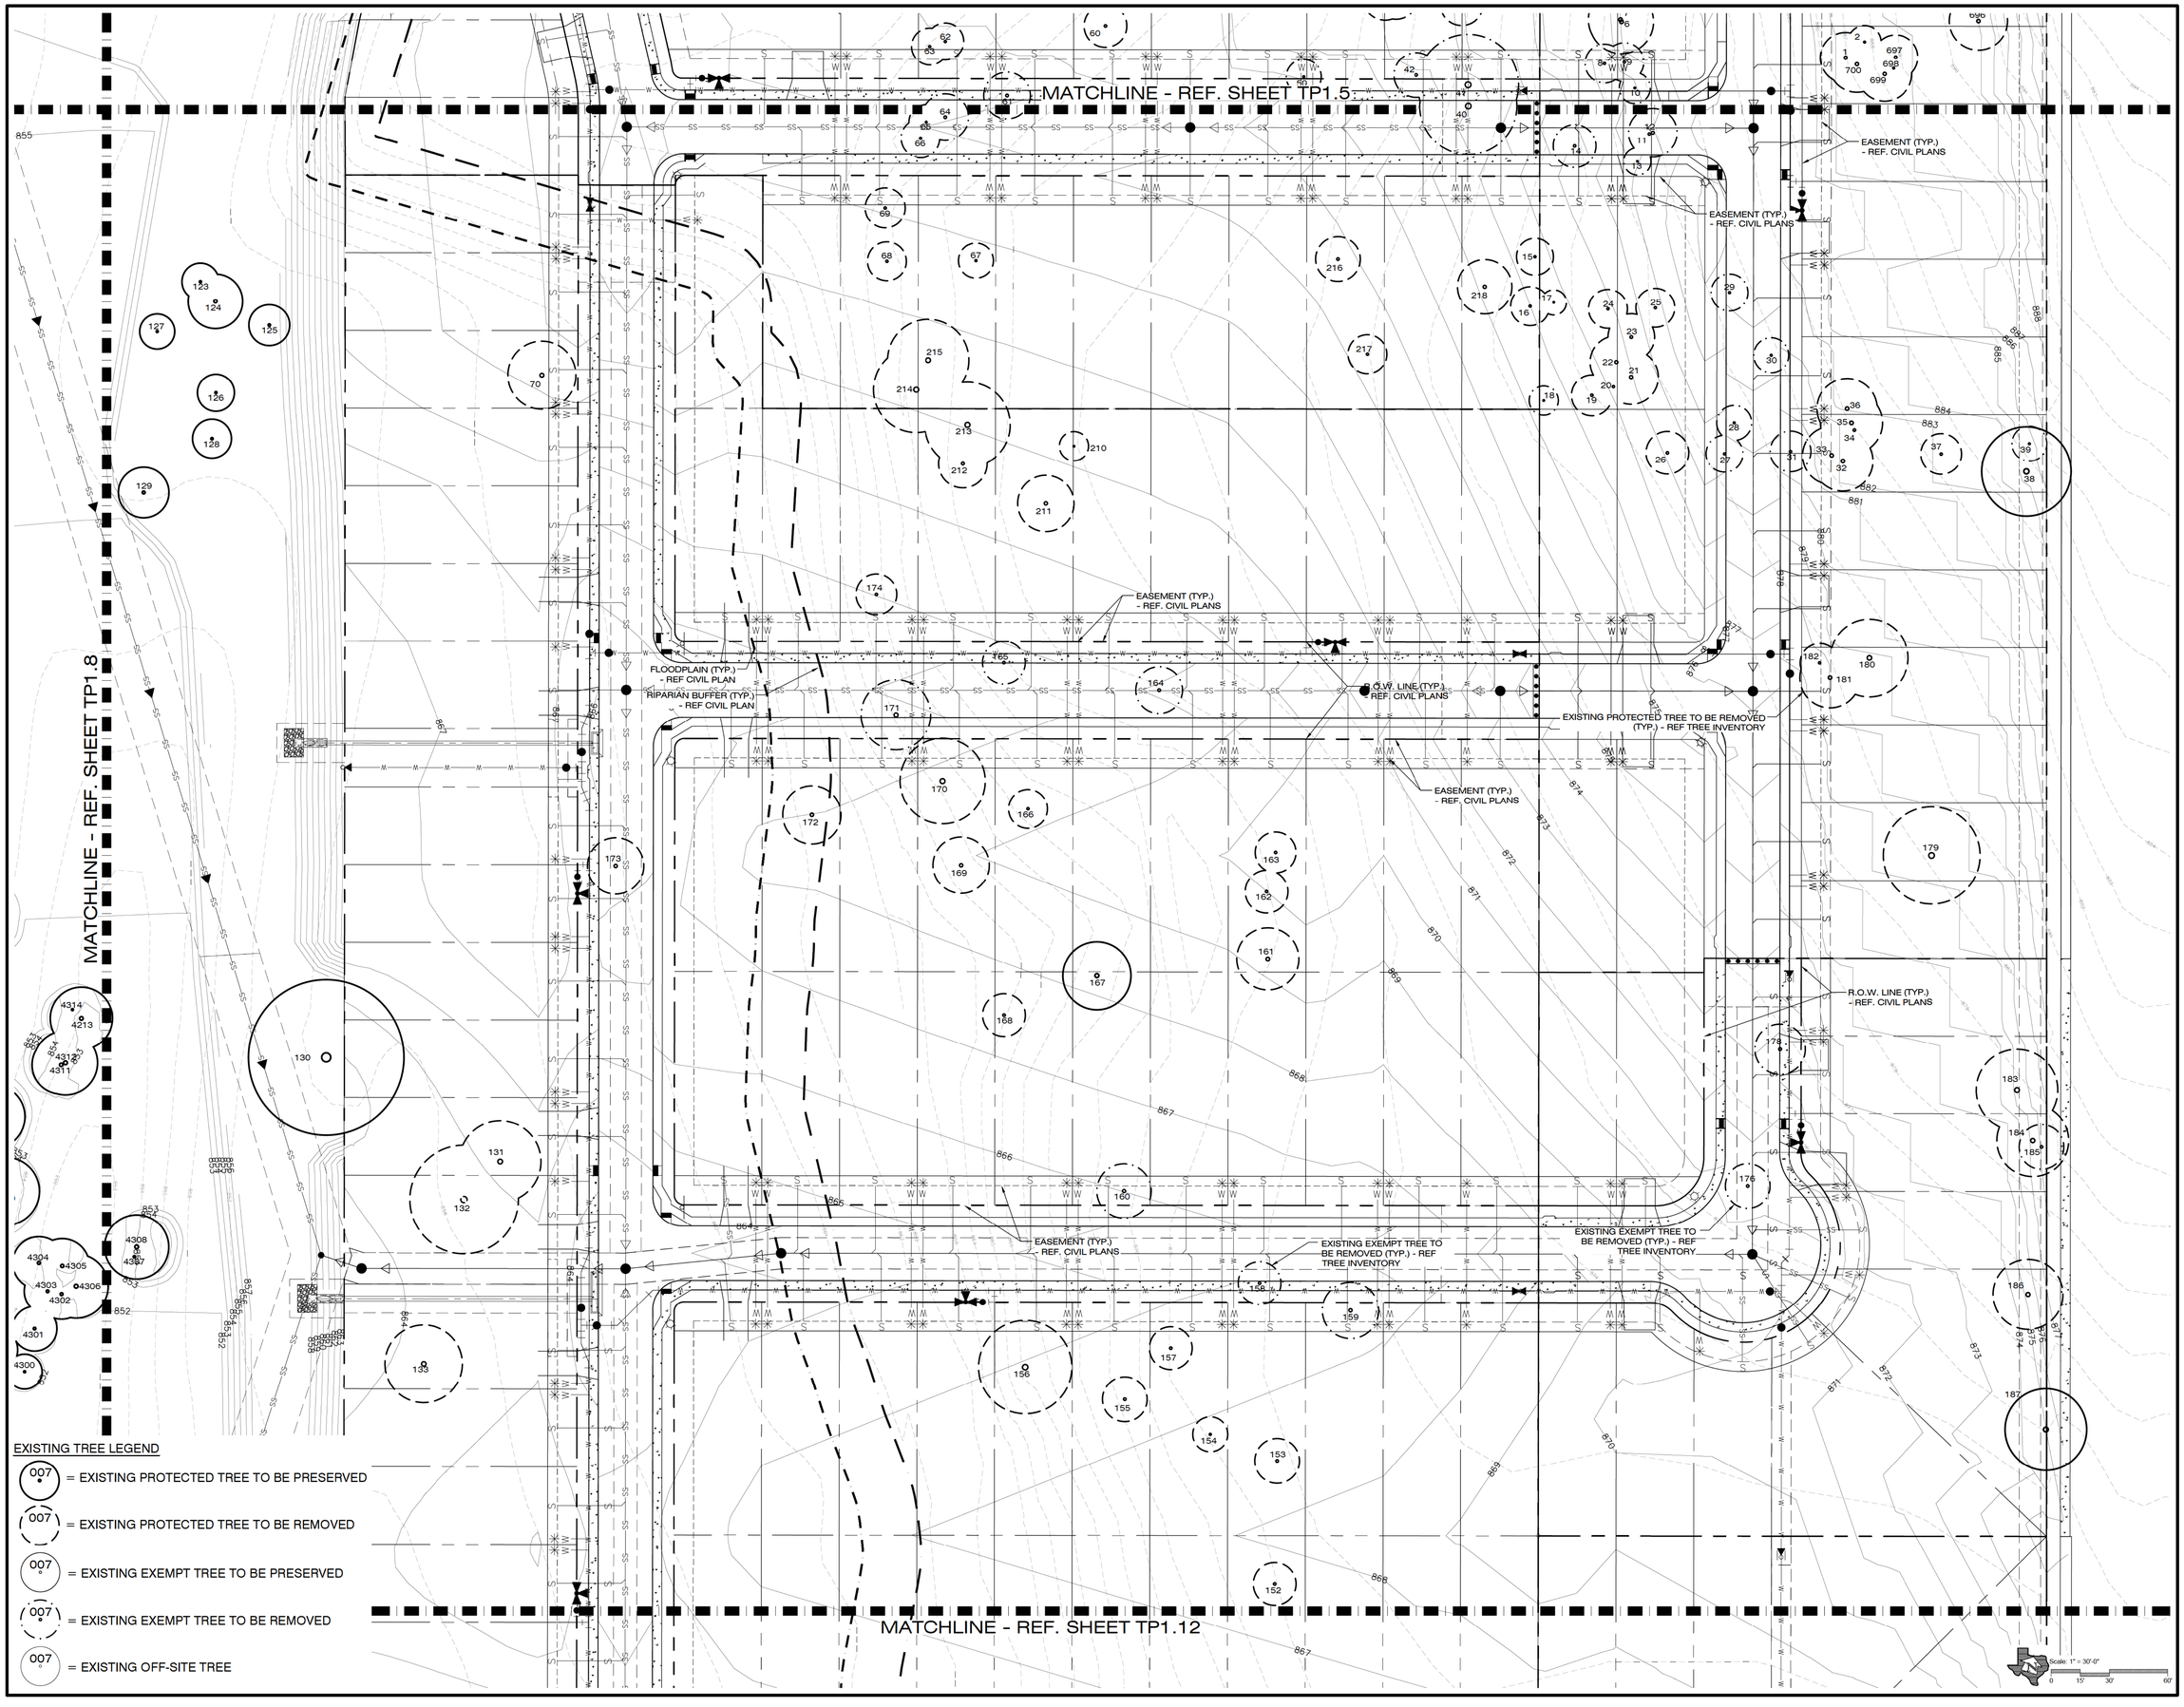

EXISTING TREE LEGEND

- 007 = EXISTING PROTECTED TREE TO BE PRESERVED
- 007 = EXISTING PROTECTED TREE TO BE REMOVED
- 007 = EXISTING EXEMPT TREE TO BE PRESERVED
- 007 = EXISTING EXEMPT TREE TO BE REMOVED
- 007 = EXISTING OFF-SITE TREE

HORIZON
DESIGN AND DEVELOPMENT
PLANNING LANDSCAPE ARCHITECTURE
DEVELOPMENT CONSULTING
14607 San Pedro Ave., Suite 200
San Antonio, Texas 78232
210.831.8564 jrobinson@horizondesign-sa.com

REGISTERED LANDSCAPE ARCHITECT
JON ROBINSON
2375
STATE OF TEXAS

5.26.23

The user of this file agrees to assume all responsibility for any modifications to or use of this drawing file that is inconsistent with the requirements of the Rules and Regulations of the Texas Board of Architectural Examiners. No person may make any modifications to this electronic drawing file without the Landscape Architect's express written permission.

TREE FENCING INSPECTION REQUIRED BEFORE SITE WORK CALL 207-1111 TO SCHEDULE

OWNER

Forestar

10700 Pecan park Blvd., Suite 150
Austin, TX 78750

PROJECT TITLE

Stolte Ranch

Talley Rd & Wisemam Blvd.
San Antonio, TX 78253

PROJECT NUMBER

2018-200

DRAWN BY: jv

CHECKED BY: jr

REVISIONS

NUMBER	DATE	DESCRIPTION
1.	8/14/20	Added Undersize Trees,Survey Edits
2.	9/9/20	City Comments
3.	10/5/20	Site Update
4.	1/3/22	Site Update
5.	1/24/22	City Comments

SHEET TITLE

ENLARGED TREE PRESERVATION PLAN

DATE

July 28, 2020

SHEET NUMBER

TP1.9

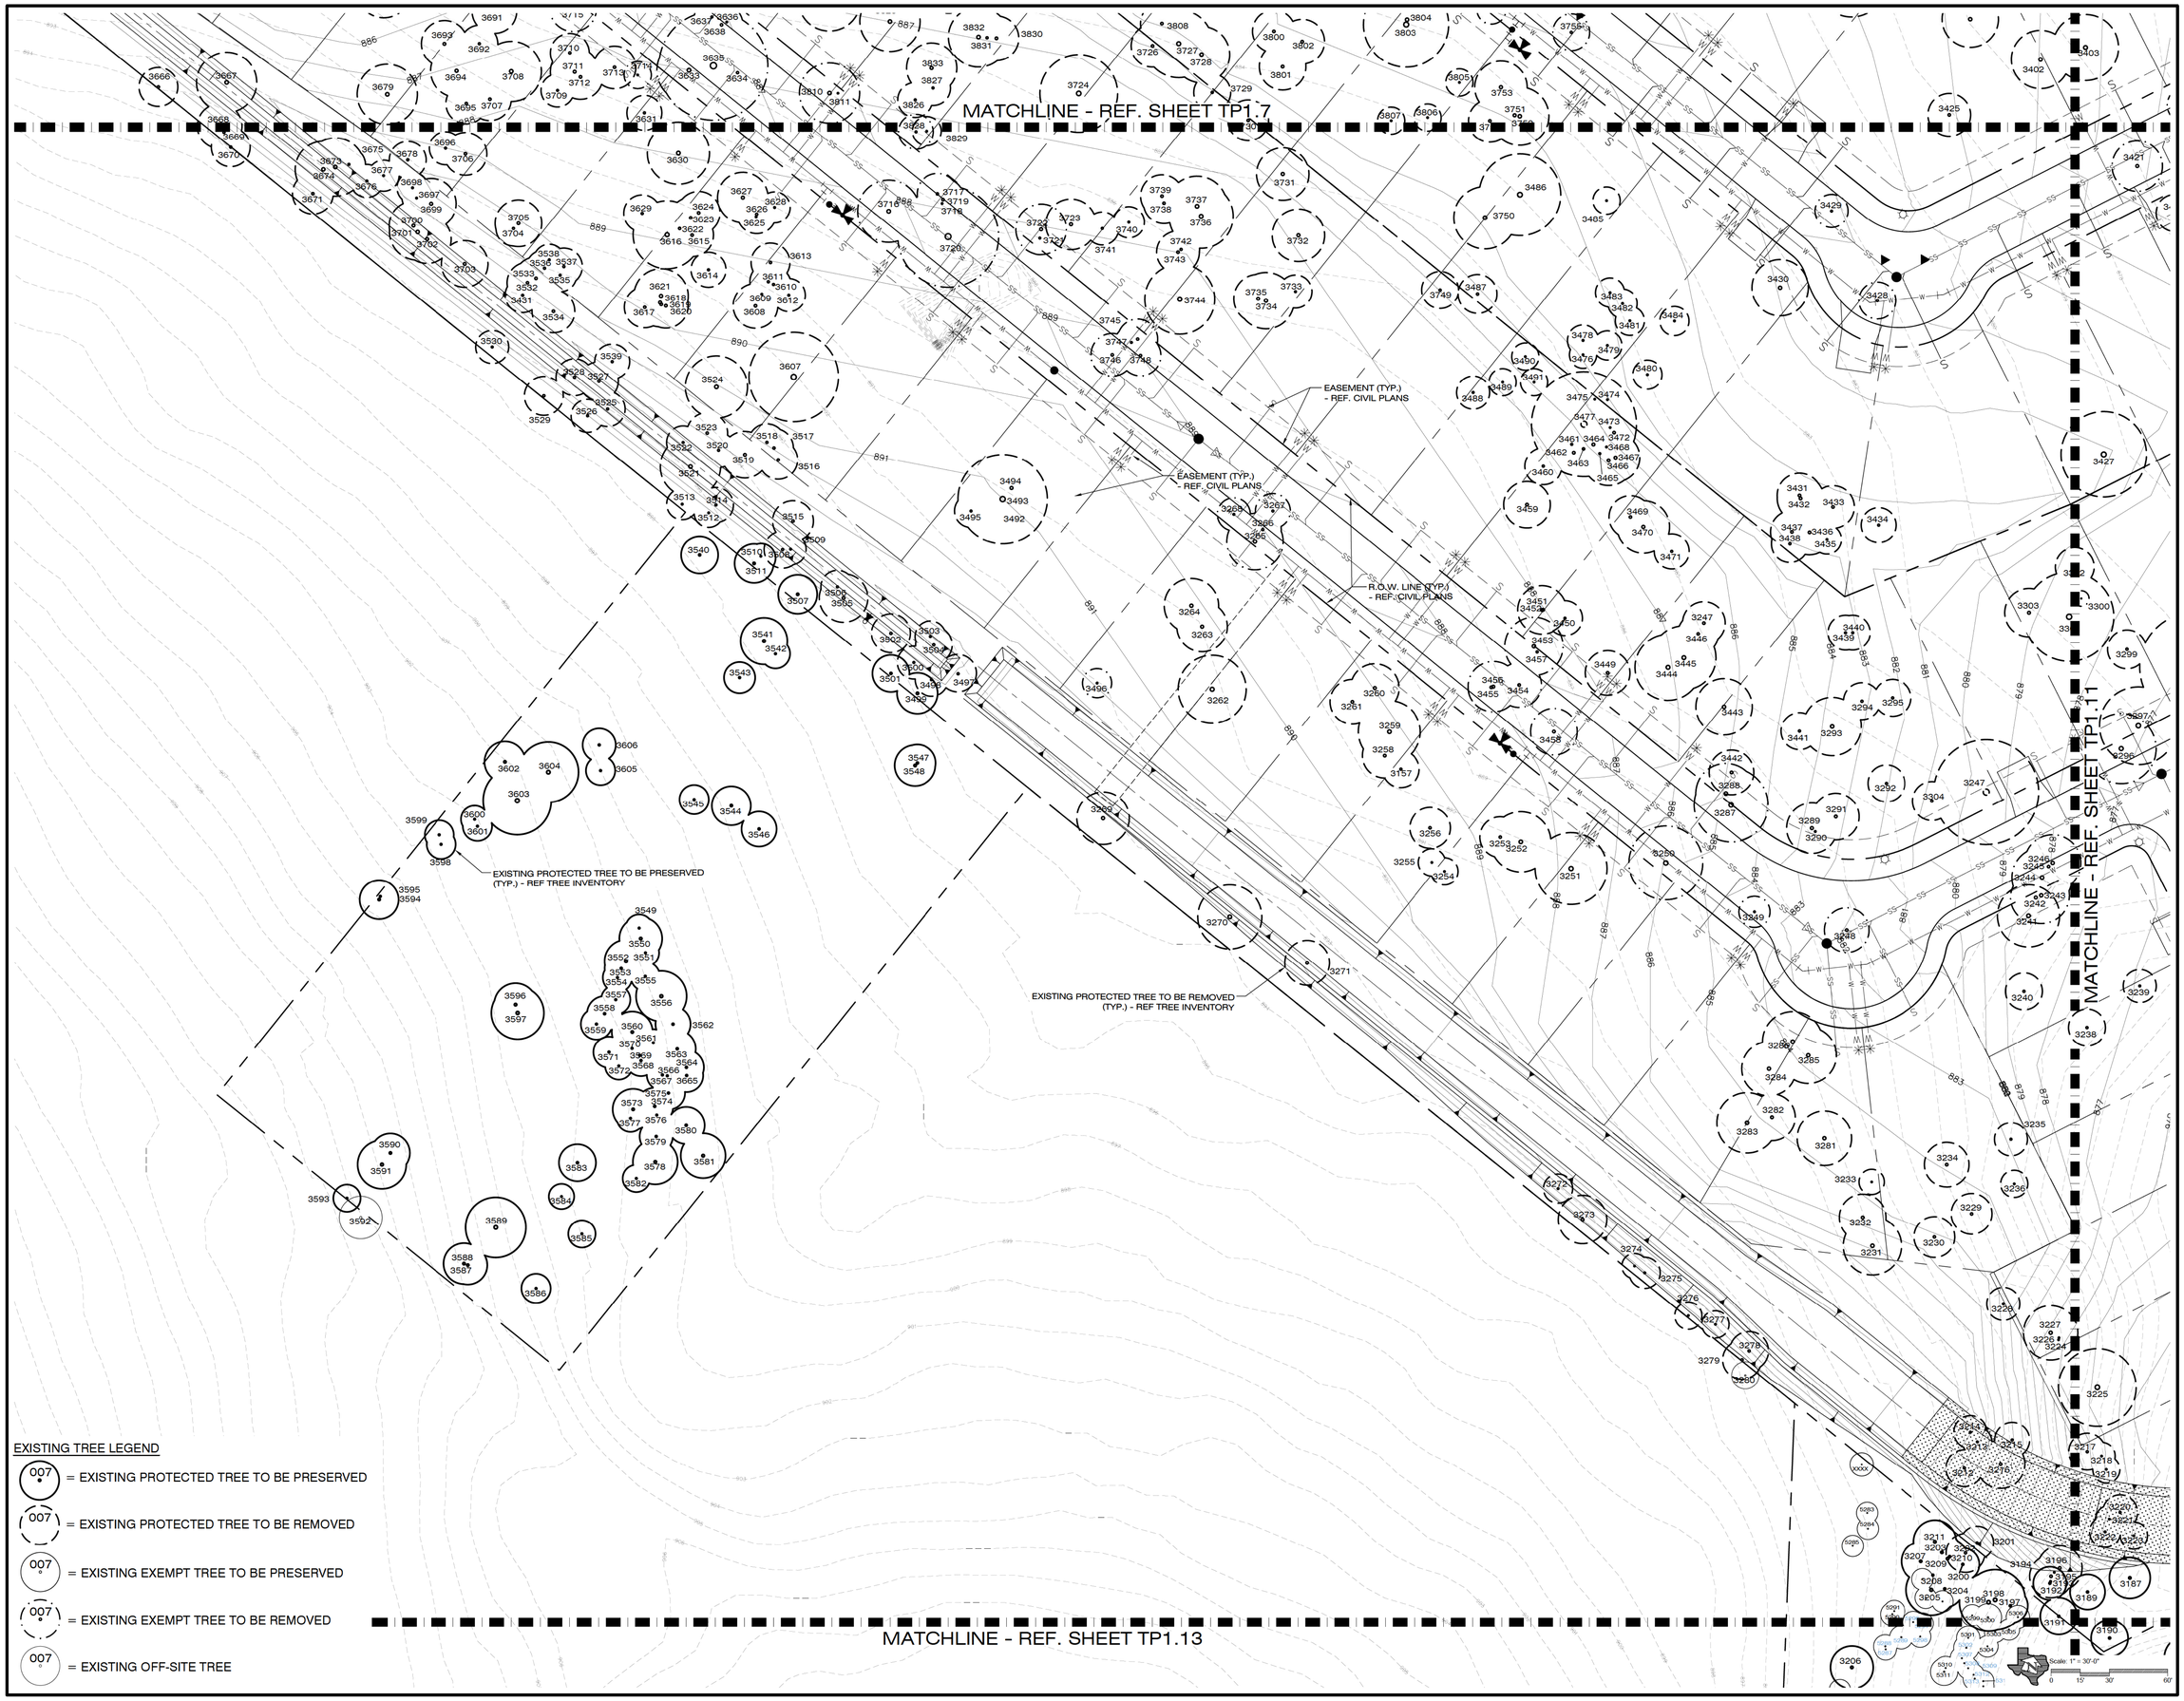

EXISTING TREE LEGEND

- 007 = EXISTING PROTECTED TREE TO BE PRESERVED
- 007 = EXISTING PROTECTED TREE TO BE REMOVED
- 007 = EXISTING EXEMPT TREE TO BE PRESERVED
- 007 = EXISTING EXEMPT TREE TO BE REMOVED
- 007 = EXISTING OFF-SITE TREE

HORIZON
DESIGN AND DEVELOPMENT
PLANNING LANDSCAPE ARCHITECTURE
DEVELOPMENT CONSULTING
14607 San Pedro Ave., Suite 200
San Antonio, Texas 78232
210.831.8564 jrobinson@horizondesign-sa.com

REGISTERED LANDSCAPE ARCHITECT
JON ROBINSON
2375
STATE OF TEXAS

5.26.23

The user of this file agrees to assume all responsibility for any modifications to or use of this drawing file that is inconsistent with the requirements of the Rules and Regulations of the Texas Board of Architectural Examiners. No person may make any modifications to this electronic drawing file without the Landscape Architect's express written permission.

TREE FENCING INSPECTION REQUIRED BEFORE SITE WORK CALL 207-1111 TO SCHEDULE

OWNER

Forestar

10700 Pecan park Blvd., Suite 150
Austin, TX 78750

PROJECT TITLE

Stolte Ranch

Talley Rd & Wisemam Blvd.
San Antonio, TX 78253

PROJECT NUMBER

2018-200

DRAWN BY: jv

CHECKED BY: jr

REVISIONS

NUMBER	DATE	DESCRIPTION
1.	8/14/20	Added Undersize Trees,Survey Edits
2.	9/15/20	City Comments
3.	10/30/20	Site Update
4.	1/13/22	Site Update
5.	1/24/22	City Comments

SHEET TITLE

ENLARGED TREE PRESERVATION PLAN

DATE

July 28, 2020

SHEET NUMBER

TP1.10

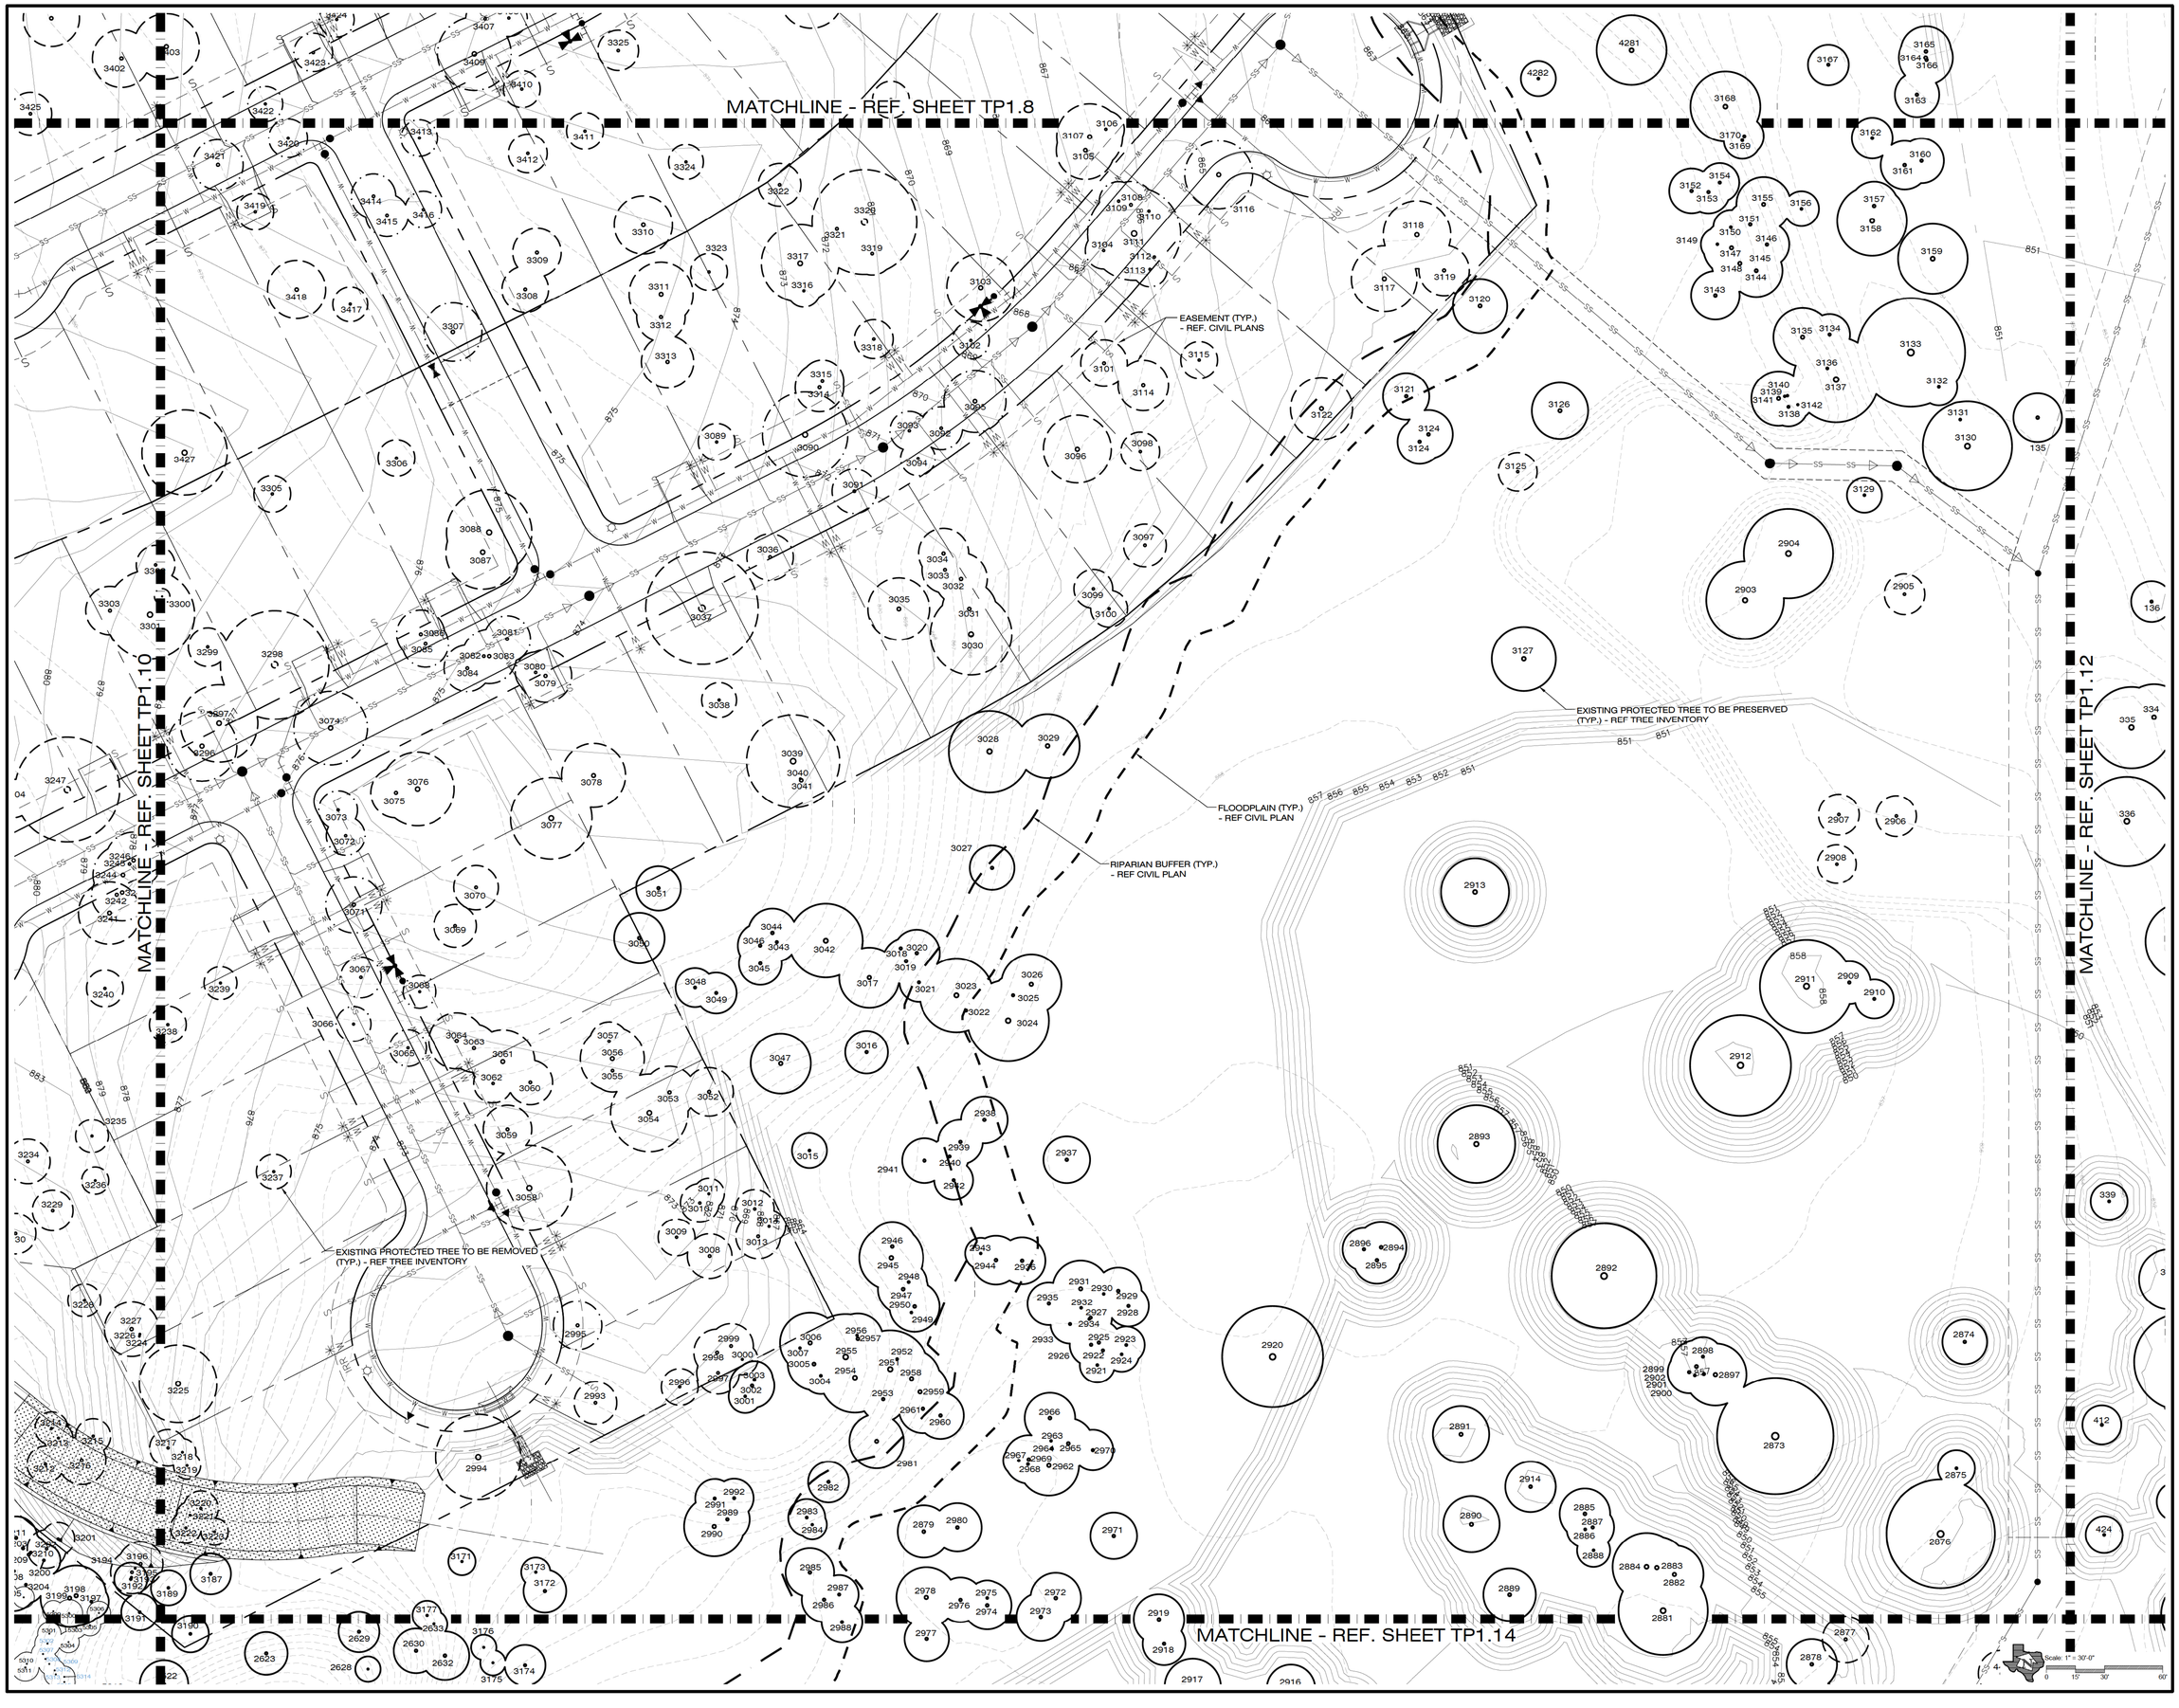

HORIZON
DESIGN AND DEVELOPMENT
PLANNING LANDSCAPE ARCHITECTURE
DEVELOPMENT CONSULTING
14607 San Pedro Ave., Suite 200
San Antonio, Texas 78232
210.831.8564 jrobinson@horizondesign-sa.com

REGISTERED LANDSCAPE ARCHITECT
JON ROBINSON
2375
STATE OF TEXAS

5.26.23

The user of this file agrees to assume all responsibility for any modifications to or use of this drawing file that is inconsistent with the requirements of the Rules and Regulations of the Texas Board of Architectural Examiners. No person may make any modifications to this electronic drawing file without the Landscape Architect's express written permission.

TREE FENCING INSPECTION
REQUIRED BEFORE SITE WORK
CALL 207-1111 TO SCHEDULE

OWNER

Forestar

10700 Pecan park Blvd., Suite 150
Austin, TX 78750

PROJECT TITLE

Stolte Ranch

Talley Rd & Wisemann Blvd.
San Antonio, TX 78253

PROJECT NUMBER

2018-200

DRAWN BY: jv

CHECKED BY: jr

REVISIONS

NUMBER	DATE	DESCRIPTION
1.	8/14/20	Added Undersize Trees,Survey Edits
2.	9/11/20	City Comments
3.	10/9/20	Site Update
4.	1/3/22	Site Update
5.	1/24/22	City Comments

SHEET TITLE

ENLARGED TREE PRESERVATION PLAN

DATE

July 28, 2020

SHEET NUMBER

TP1.11

EXISTING TREE LEGEND

- 007 = EXISTING PROTECTED TREE TO BE PRESERVED
- 007 = EXISTING PROTECTED TREE TO BE REMOVED
- 007 = EXISTING EXEMPT TREE TO BE PRESERVED
- 007 = EXISTING EXEMPT TREE TO BE REMOVED
- 007 = EXISTING OFF-SITE TREE

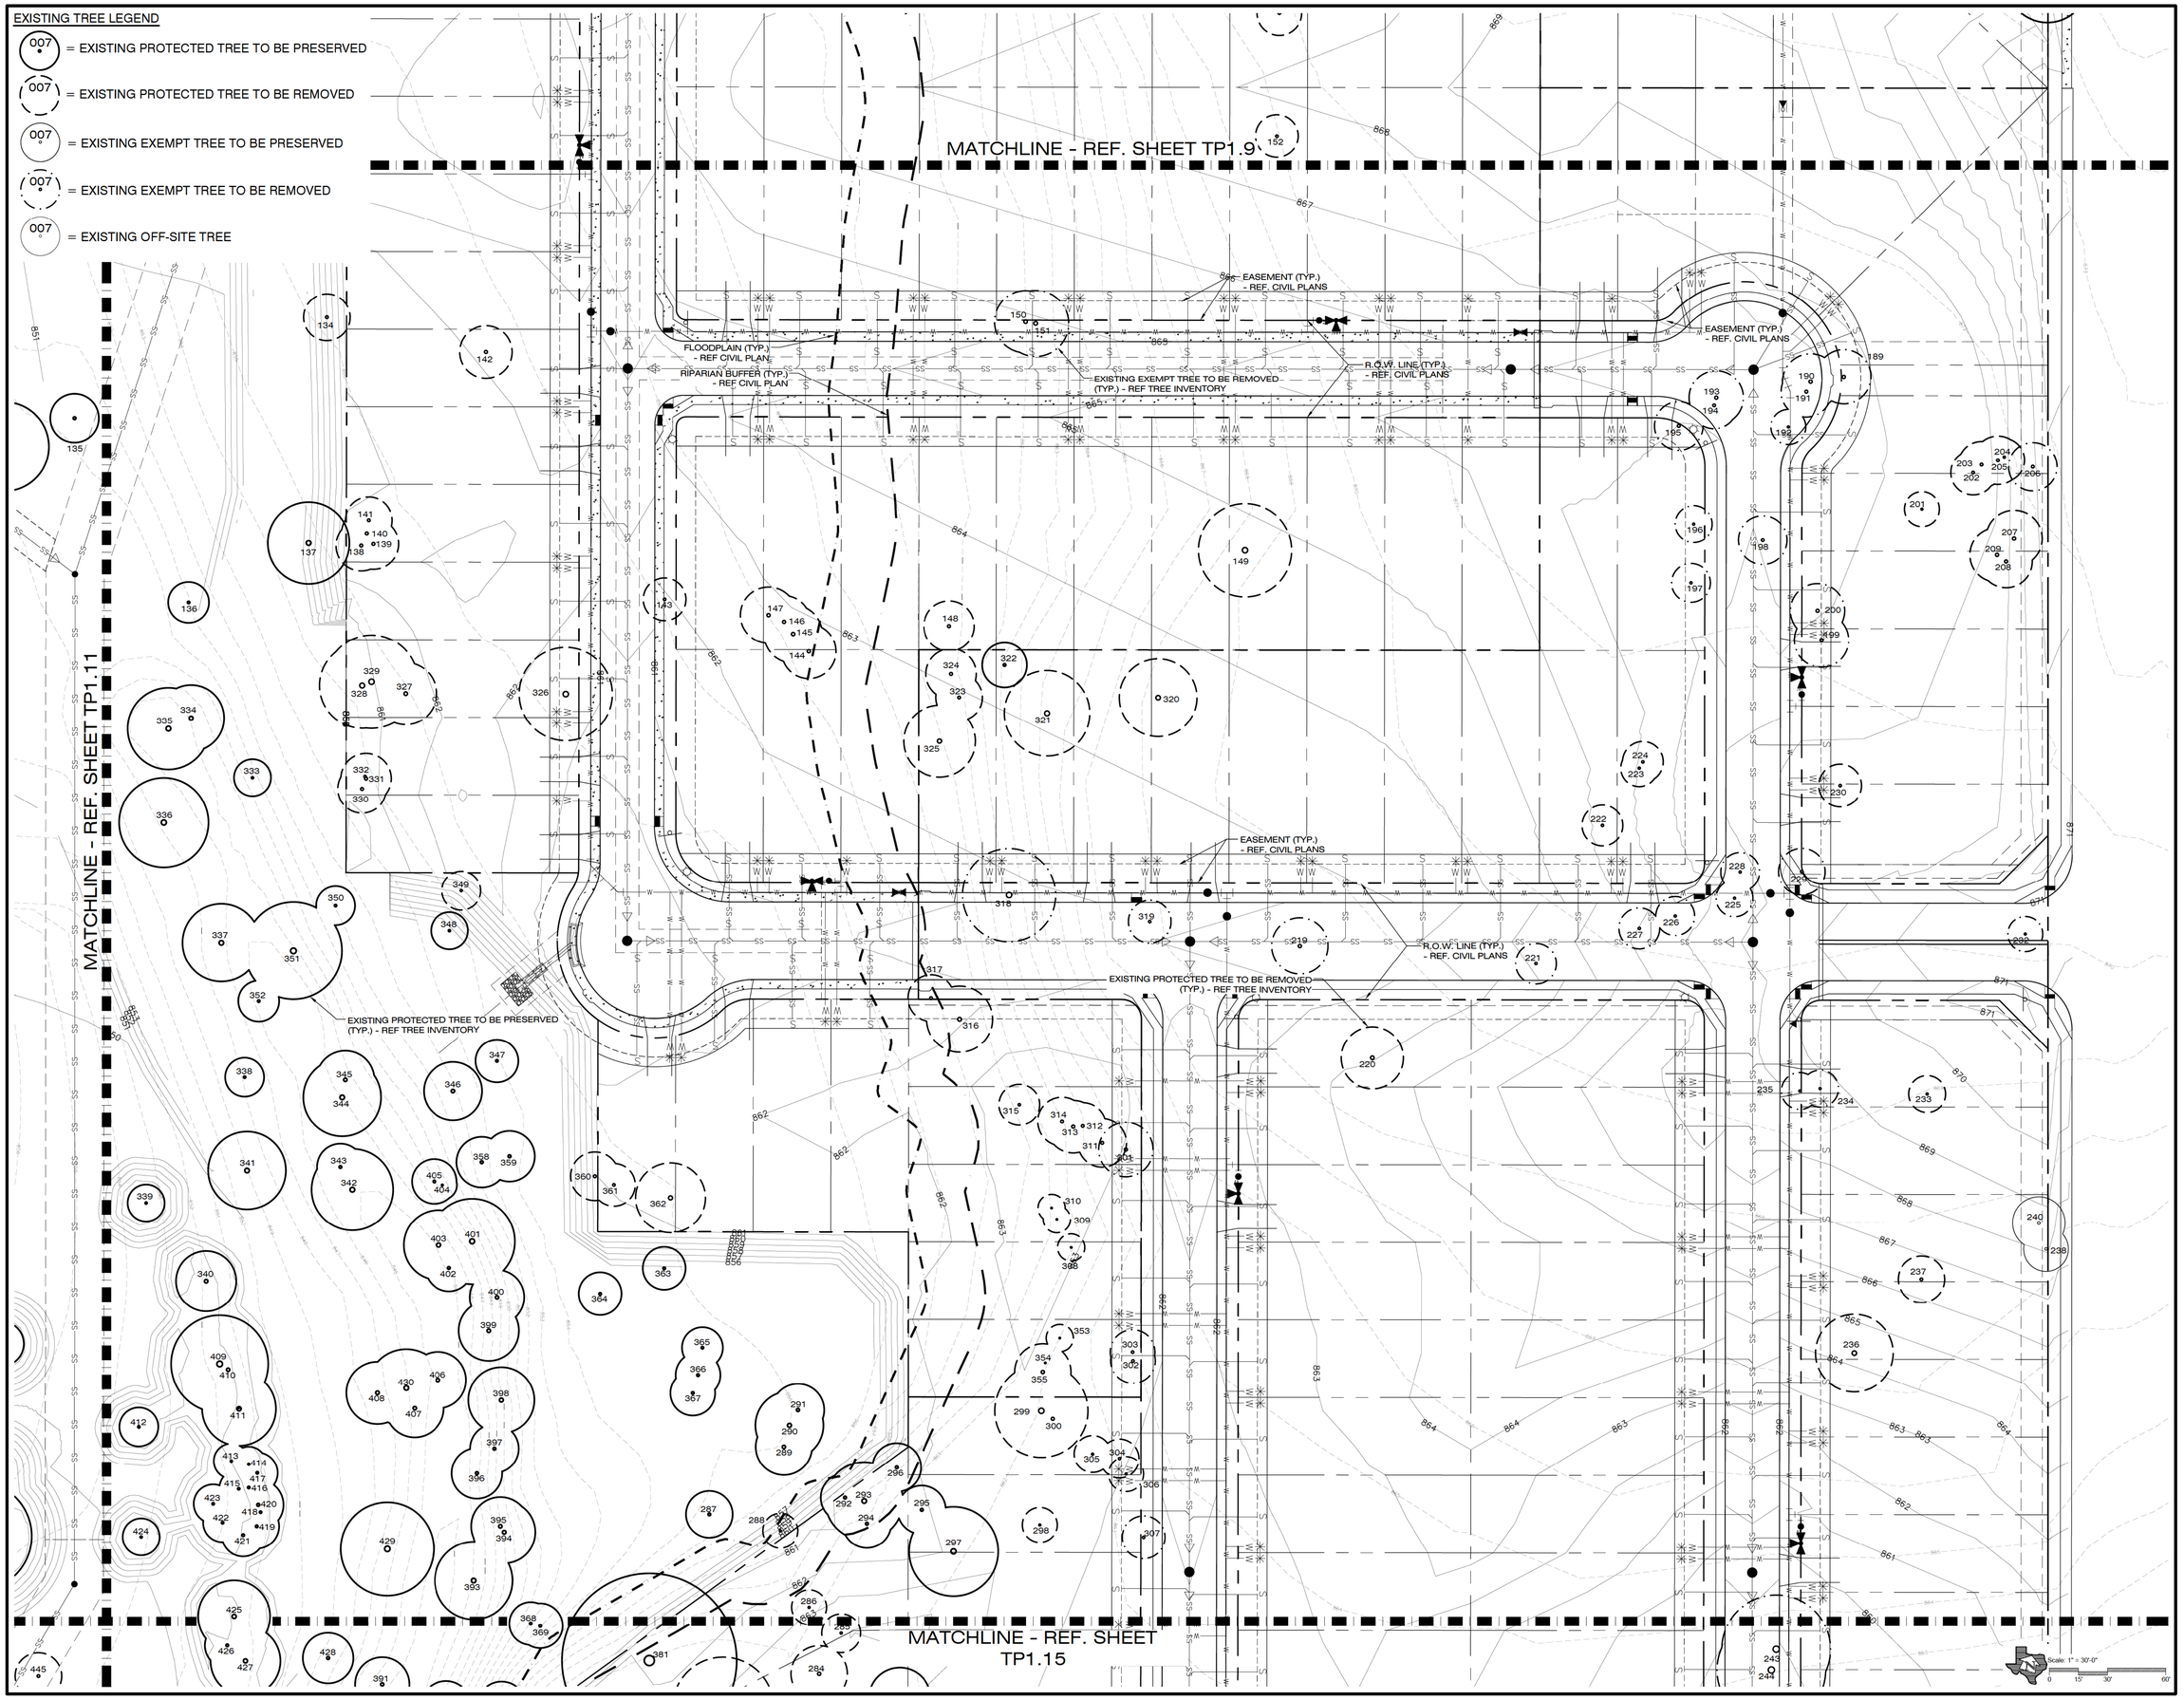

HORIZON
DESIGN AND DEVELOPMENT
PLANNING LANDSCAPE ARCHITECTURE
DEVELOPMENT CONSULTING
14607 San Pedro Ave., Suite 200
San Antonio, Texas 78232
210.831.8564 jrobinson@horizondesign-sa.com

REGISTERED LANDSCAPE ARCHITECT
JON ROBINSON
2375
STATE OF TEXAS

5.26.23

The user of this file agrees to assume all responsibility for any modifications to or use of this drawing file that is inconsistent with the requirements of the Rules and Regulations of the Texas Board of Architectural Examiners. No person may make any modifications to this electronic drawing file without the Landscape Architect's express written permission.

TREE FENCING INSPECTION REQUIRED BEFORE SITE WORK CALL 207-1111 TO SCHEDULE

OWNER

Forestar

10700 Pecan park Blvd., Suite 150
Austin, TX 78750

PROJECT TITLE

Stolte Ranch

Talley Rd & Wisemann Blvd.
San Antonio, TX 78253

PROJECT NUMBER

2018-200

DRAWN BY: jv

CHECKED BY: jr

REVISIONS

NUMBER	DATE	DESCRIPTION
1.	8/14/20	Added Undersize Trees,Survey Edits
2.	9/11/20	City Comments
3.	10/9/20	Site Update
4.	1/3/22	Site Update
5.	1/24/22	City Comments

SHEET TITLE

ENLARGED TREE PRESERVATION PLAN

DATE

July 28, 2020

SHEET NUMBER

TP1.12

EXISTING TREE LEGEND

- 007 = EXISTING PROTECTED TREE TO BE PRESERVED
- 007 = EXISTING PROTECTED TREE TO BE REMOVED
- 007 = EXISTING EXEMPT TREE TO BE PRESERVED
- 007 = EXISTING EXEMPT TREE TO BE REMOVED
- 007 = EXISTING OFF-SITE TREE

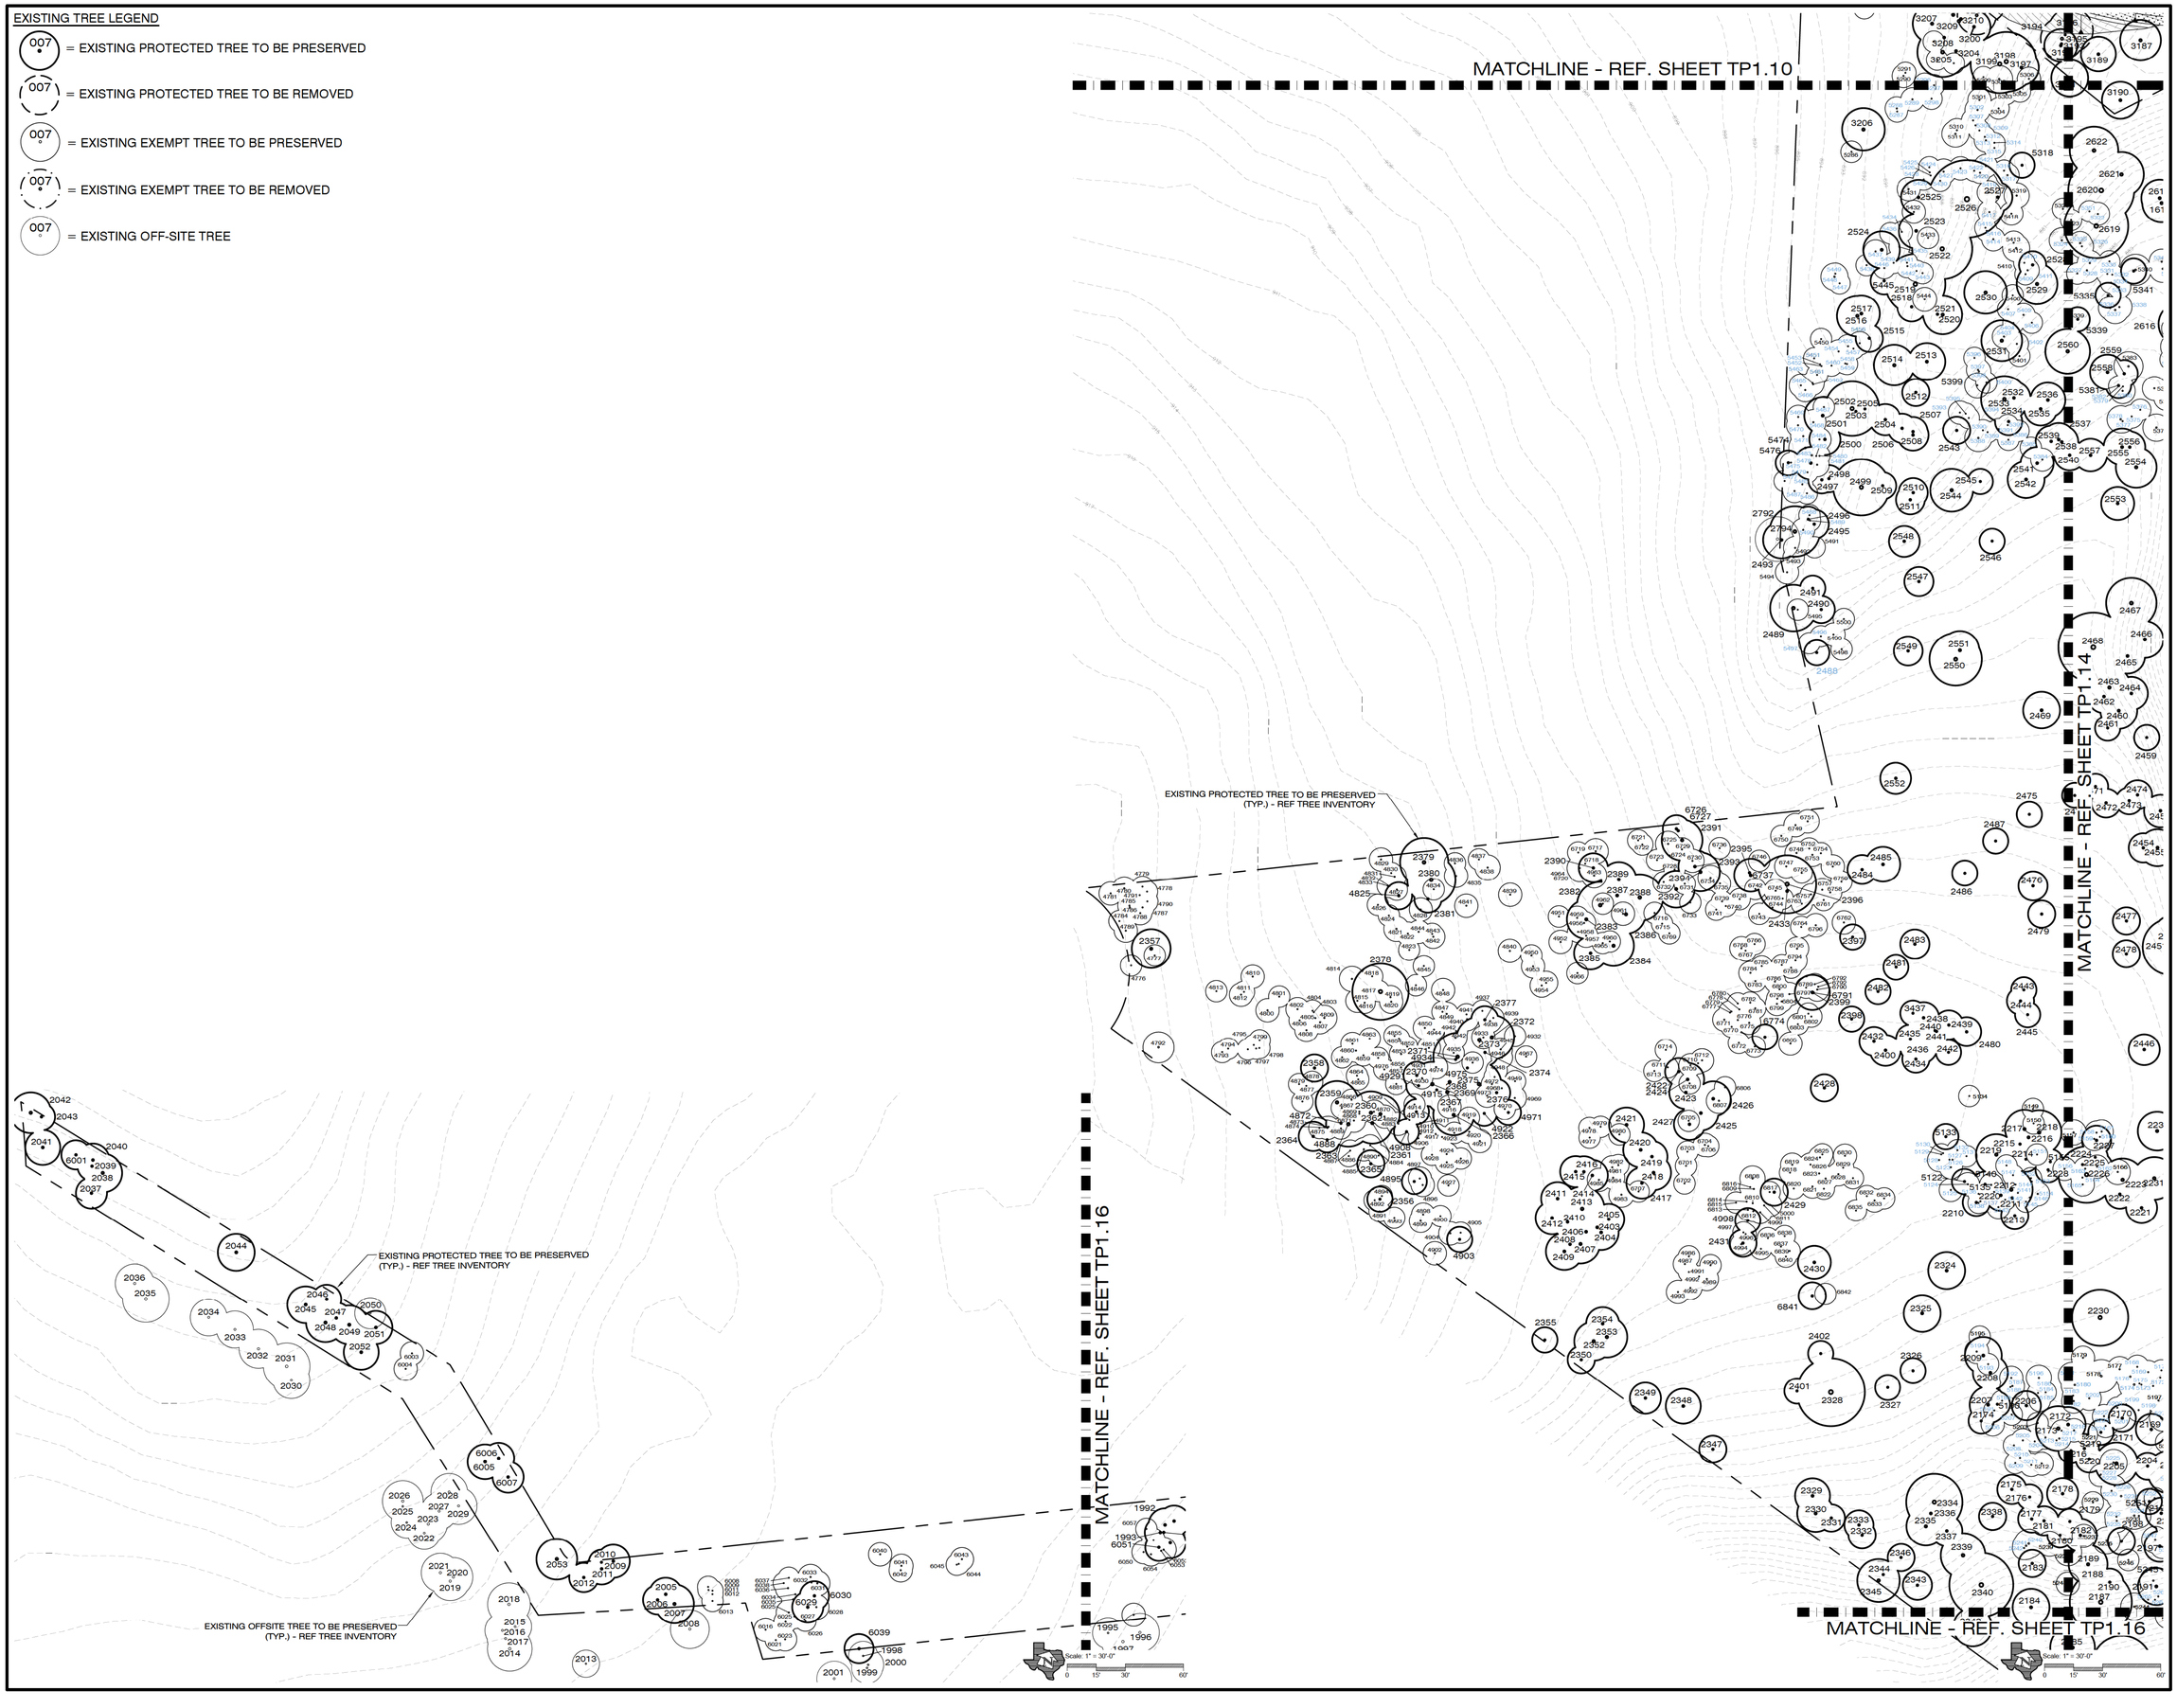

HORIZON
DESIGN AND DEVELOPMENT
PLANNING LANDSCAPE ARCHITECTURE
DEVELOPMENT CONSULTING
14607 San Pedro Ave., Suite 200
San Antonio, Texas 78232
210.831.8564 jrobinson@horizondesign-sa.com

REGISTERED LANDSCAPE ARCHITECT
JON ROBINSON
2375
STATE OF TEXAS

5.26.23

The user of this file agrees to assume all responsibility for any modifications to or use of this drawing file that is inconsistent with the requirements of the Rules and Regulations of the Texas Board of Architectural Examiners. No person may make any modifications to this electronic drawing file without the Landscape Architect's express written permission.

TREE FENCING INSPECTION REQUIRED BEFORE SITE WORK CALL 207-1111 TO SCHEDULE

OWNER

Forestar

10700 Pecan park Blvd., Suite 150
Austin, TX 78750

PROJECT TITLE

Stolte Ranch

Talley Rd & Wisemann Blvd.
San Antonio, TX 78253

PROJECT NUMBER

2018-200

DRAWN BY: jv

CHECKED BY: jr

REVISIONS

NUMBER	DATE	DESCRIPTION
1.	8/14/20	Added Undersize Trees,Survey Edits
2.	9/11/20	City Comments
3.	10/9/20	Site Update
4.	1/3/22	Site Update
5.	1/24/22	City Comments
10.	5/26/23	Site Update

SHEET TITLE

ENLARGED TREE PRESERVATION PLAN

DATE

July 28, 2020

SHEET NUMBER

TP1.13

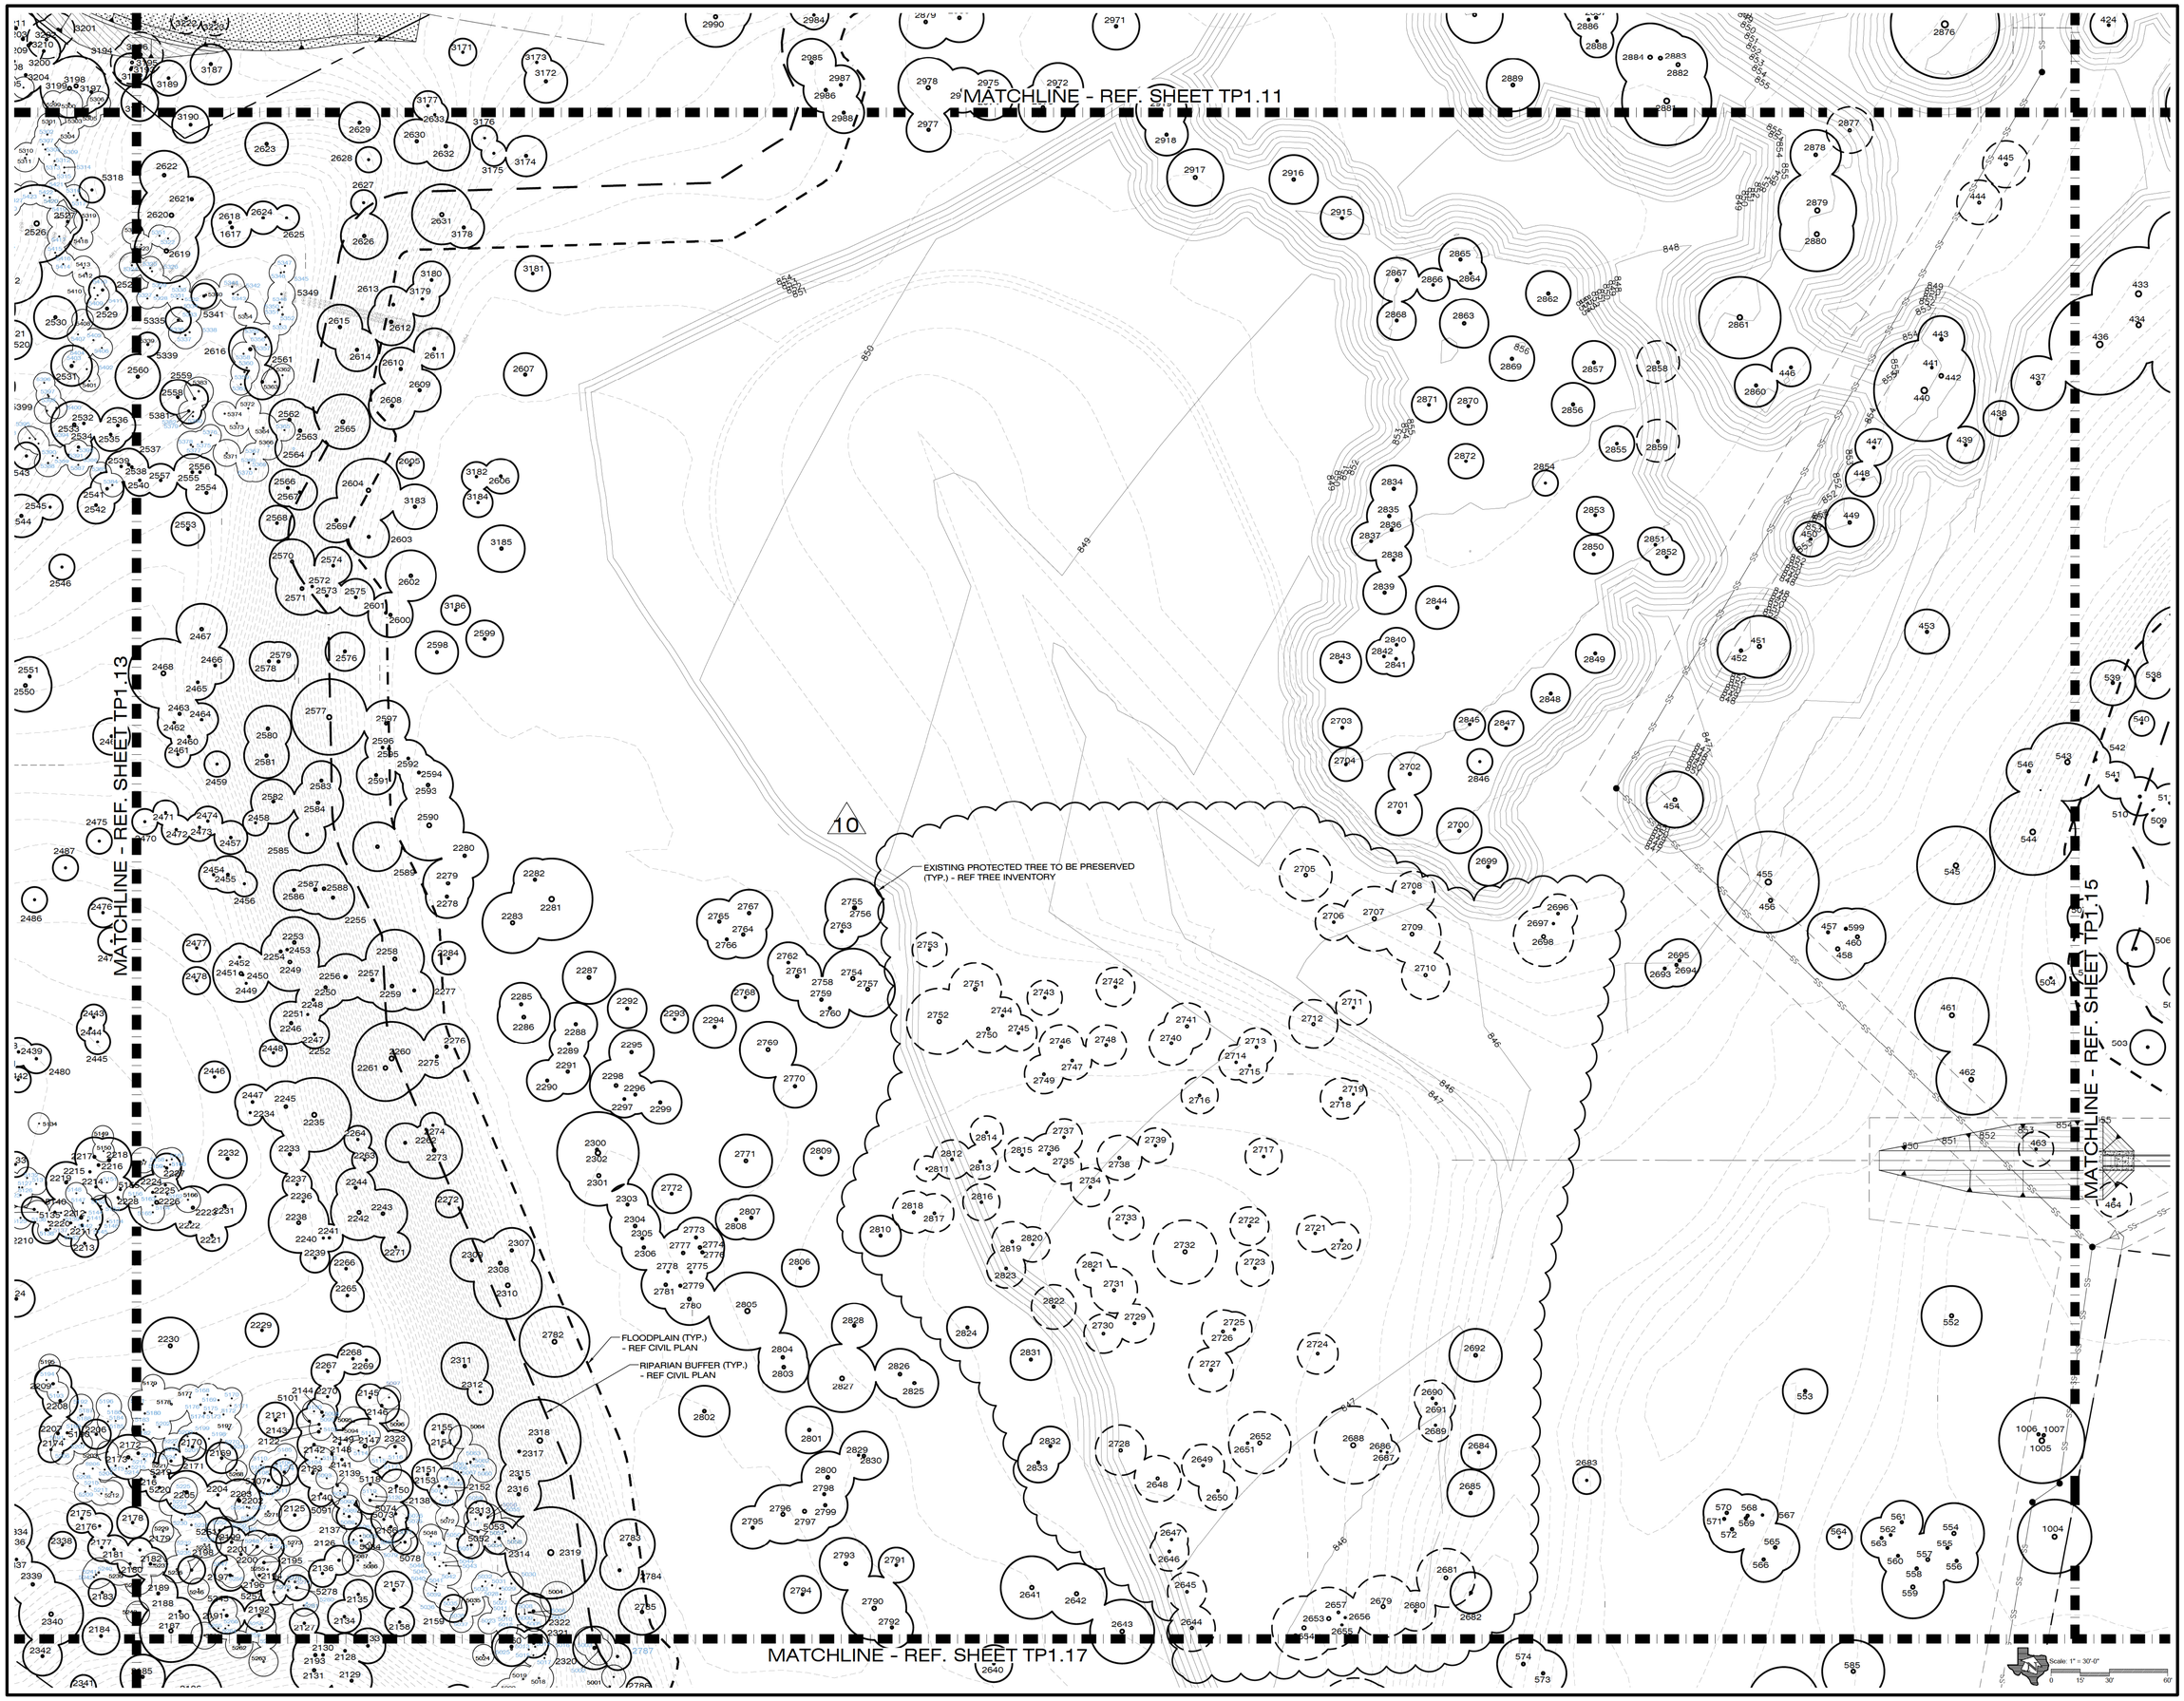

HORIZON
DESIGN AND DEVELOPMENT
PLANNING LANDSCAPE ARCHITECTURE
DEVELOPMENT CONSULTING
14607 San Pedro Ave., Suite 200
San Antonio, Texas 78232
210.831.8564 jrobinson@horizondesign-sa.com

REGISTERED LANDSCAPE ARCHITECT
JON ROBINSON
2375
STATE OF TEXAS

5.26.23

The user of this file agrees to assume all responsibility for any modifications to or use of this drawing file that is inconsistent with the requirements of the Rules and Regulations of the Texas Board of Architectural Examiners. No person may make any modifications to this electronic drawing file without the Landscape Architect's express written permission.

TREE FENCING INSPECTION REQUIRED BEFORE SITE WORK CALL 207-1111 TO SCHEDULE

OWNER
Forestar
10700 Pecan park Blvd., Suite 150
Austin, TX 78750

PROJECT TITLE
Stolte Ranch
Talley Rd & Wisemam Blvd.
San Antonio, TX 78253

PROJECT NUMBER
2018-200

DRAWN BY jv
CHECKED BY jr

REVISIONS

NUMBER	DATE	DESCRIPTION
1.	8/14/20	Added Understory Trees,Survey Edits
2.	9/15/20	City Comments
3.	10/9/20	Site Update
4.	1/3/22	Site Update
5.	1/24/22	City Comments
10.	5/26/23	Site Update

SHEET TITLE
ENLARGED TREE PRESERVATION PLAN

DATE
July 28, 2020

SHEET NUMBER
TP1.14

MATCHLINE - REF. SHEET TP1.12

MATCHLINE - REF. SHEET TP1.14

R.O.W. LINE (TYP.) - REF. CIVIL PLANS

EASEMENT (TYP.) - REF. CIVIL PLANS

EXISTING PROTECTED TREE TO BE REMOVED (TYP.) - REF TREE INVENTORY

EXISTING EXEMPT TREE TO BE REMOVED (TYP.) - REF TREE INVENTORY

EXISTING OFFSITE TREE TO BE PRESERVED (TYP.) - REF TREE INVENTORY

FLOODPLAIN (TYP.) - REF CIVIL PLAN

RIPARIAN BUFFER (TYP.) - REF CIVIL PLAN

EXISTING TREE LEGEND

- 007 = EXISTING PROTECTED TREE TO BE PRESERVED
- 007 = EXISTING PROTECTED TREE TO BE REMOVED
- 007 = EXISTING EXEMPT TREE TO BE PRESERVED
- 007 = EXISTING EXEMPT TREE TO BE REMOVED
- 007 = EXISTING OFF-SITE TREE

Scale: 1" = 30'-0"

0 15' 30' 60'

HORIZON
DESIGN AND DEVELOPMENT
PLANNING LANDSCAPE ARCHITECTURE
DEVELOPMENT CONSULTING
14607 San Pedro Ave., Suite 200
San Antonio, Texas 78232
210.831.8564 jrobinson@horizondesign-sa.com

REGISTERED LANDSCAPE ARCHITECT
JON ROBINSON
2375
STATE OF TEXAS

5.26.23

The user of this file agrees to assume all responsibility for any modifications to or use of this drawing file that is inconsistent with the requirements of the Rules and Regulations of the Texas Board of Architectural Examiners. No person may make any modifications to this electronic drawing file without the Landscape Architect's express written permission.

TREE FENCING INSPECTION REQUIRED BEFORE SITE WORK CALL 207-1111 TO SCHEDULE

OWNER

Forestar

10700 Pecan park Blvd., Suite 150
Austin, TX 78750

PROJECT TITLE

Stolte Ranch

Talley Rd & Wisemann Blvd.
San Antonio, TX 78253

PROJECT NUMBER

2018-200

DRAWN BY: jv

CHECKED BY: jr

REVISIONS

NUMBER	DATE	DESCRIPTION
1.	8/14/20	Added Undersize Trees,Survey Edits
2.	9/15/20	City Comments
3.	10/9/20	Site Update
4.	1/3/22	Site Update
5.	1/24/22	City Comments
6.	11/3/22	Owner Comments

SHEET TITLE

ENLARGED TREE PRESERVATION PLAN

DATE

July 28, 2020

SHEET NUMBER

TP1.15

EXISTING TREE LEGEND

- 007 = EXISTING PROTECTED TREE TO BE PRESERVED
- 007 = EXISTING PROTECTED TREE TO BE REMOVED
- 007 = EXISTING EXEMPT TREE TO BE PRESERVED
- 007 = EXISTING EXEMPT TREE TO BE REMOVED
- 007 = EXISTING OFF-SITE TREE

HORIZON
DESIGN AND DEVELOPMENT
PLANNING LANDSCAPE ARCHITECTURE
DEVELOPMENT CONSULTING
14607 San Pedro Ave., Suite 200
San Antonio, Texas 78232
210.831.8564 jrobinson@horizondesign-sa.com

REGISTERED LANDSCAPE ARCHITECT
JOHN ROBINSON
2375
STATE OF TEXAS
5.26.23

The user of this file agrees to assume all responsibility for any modifications to or use of this drawing file that is inconsistent with the requirements of the Rules and Regulations of the Texas Board of Architectural Examiners. No person may make any modifications to this electronic drawing file without the Landscape Architect's express written permission.

TREE FENCING INSPECTION
REQUIRED BEFORE SITE WORK
CALL 207-1111 TO SCHEDULE

OWNER
Forestar
10700 Pecan park Blvd., Suite 150
Austin, TX 78750

PROJECT TITLE
Stolte Ranch
Talley Rd & Wisemam Blvd.
San Antonio, TX 78253

PROJECT NUMBER
2018-200

DRAWN BY: jv
CHECKED BY: jr

REVISIONS

NUMBER	DATE	DESCRIPTION
1.	8/14/20	Added Undersize Trees,Survey Edits
2.	9/15/20	City Comments
3.	10/9/20	Site Update
4.	1/3/22	Site Update
5.	1/24/22	City Comments

SHEET TITLE
ENLARGED TREE PRESERVATION PLAN

DATE
July 28, 2020

SHEET NUMBER
TP1.16

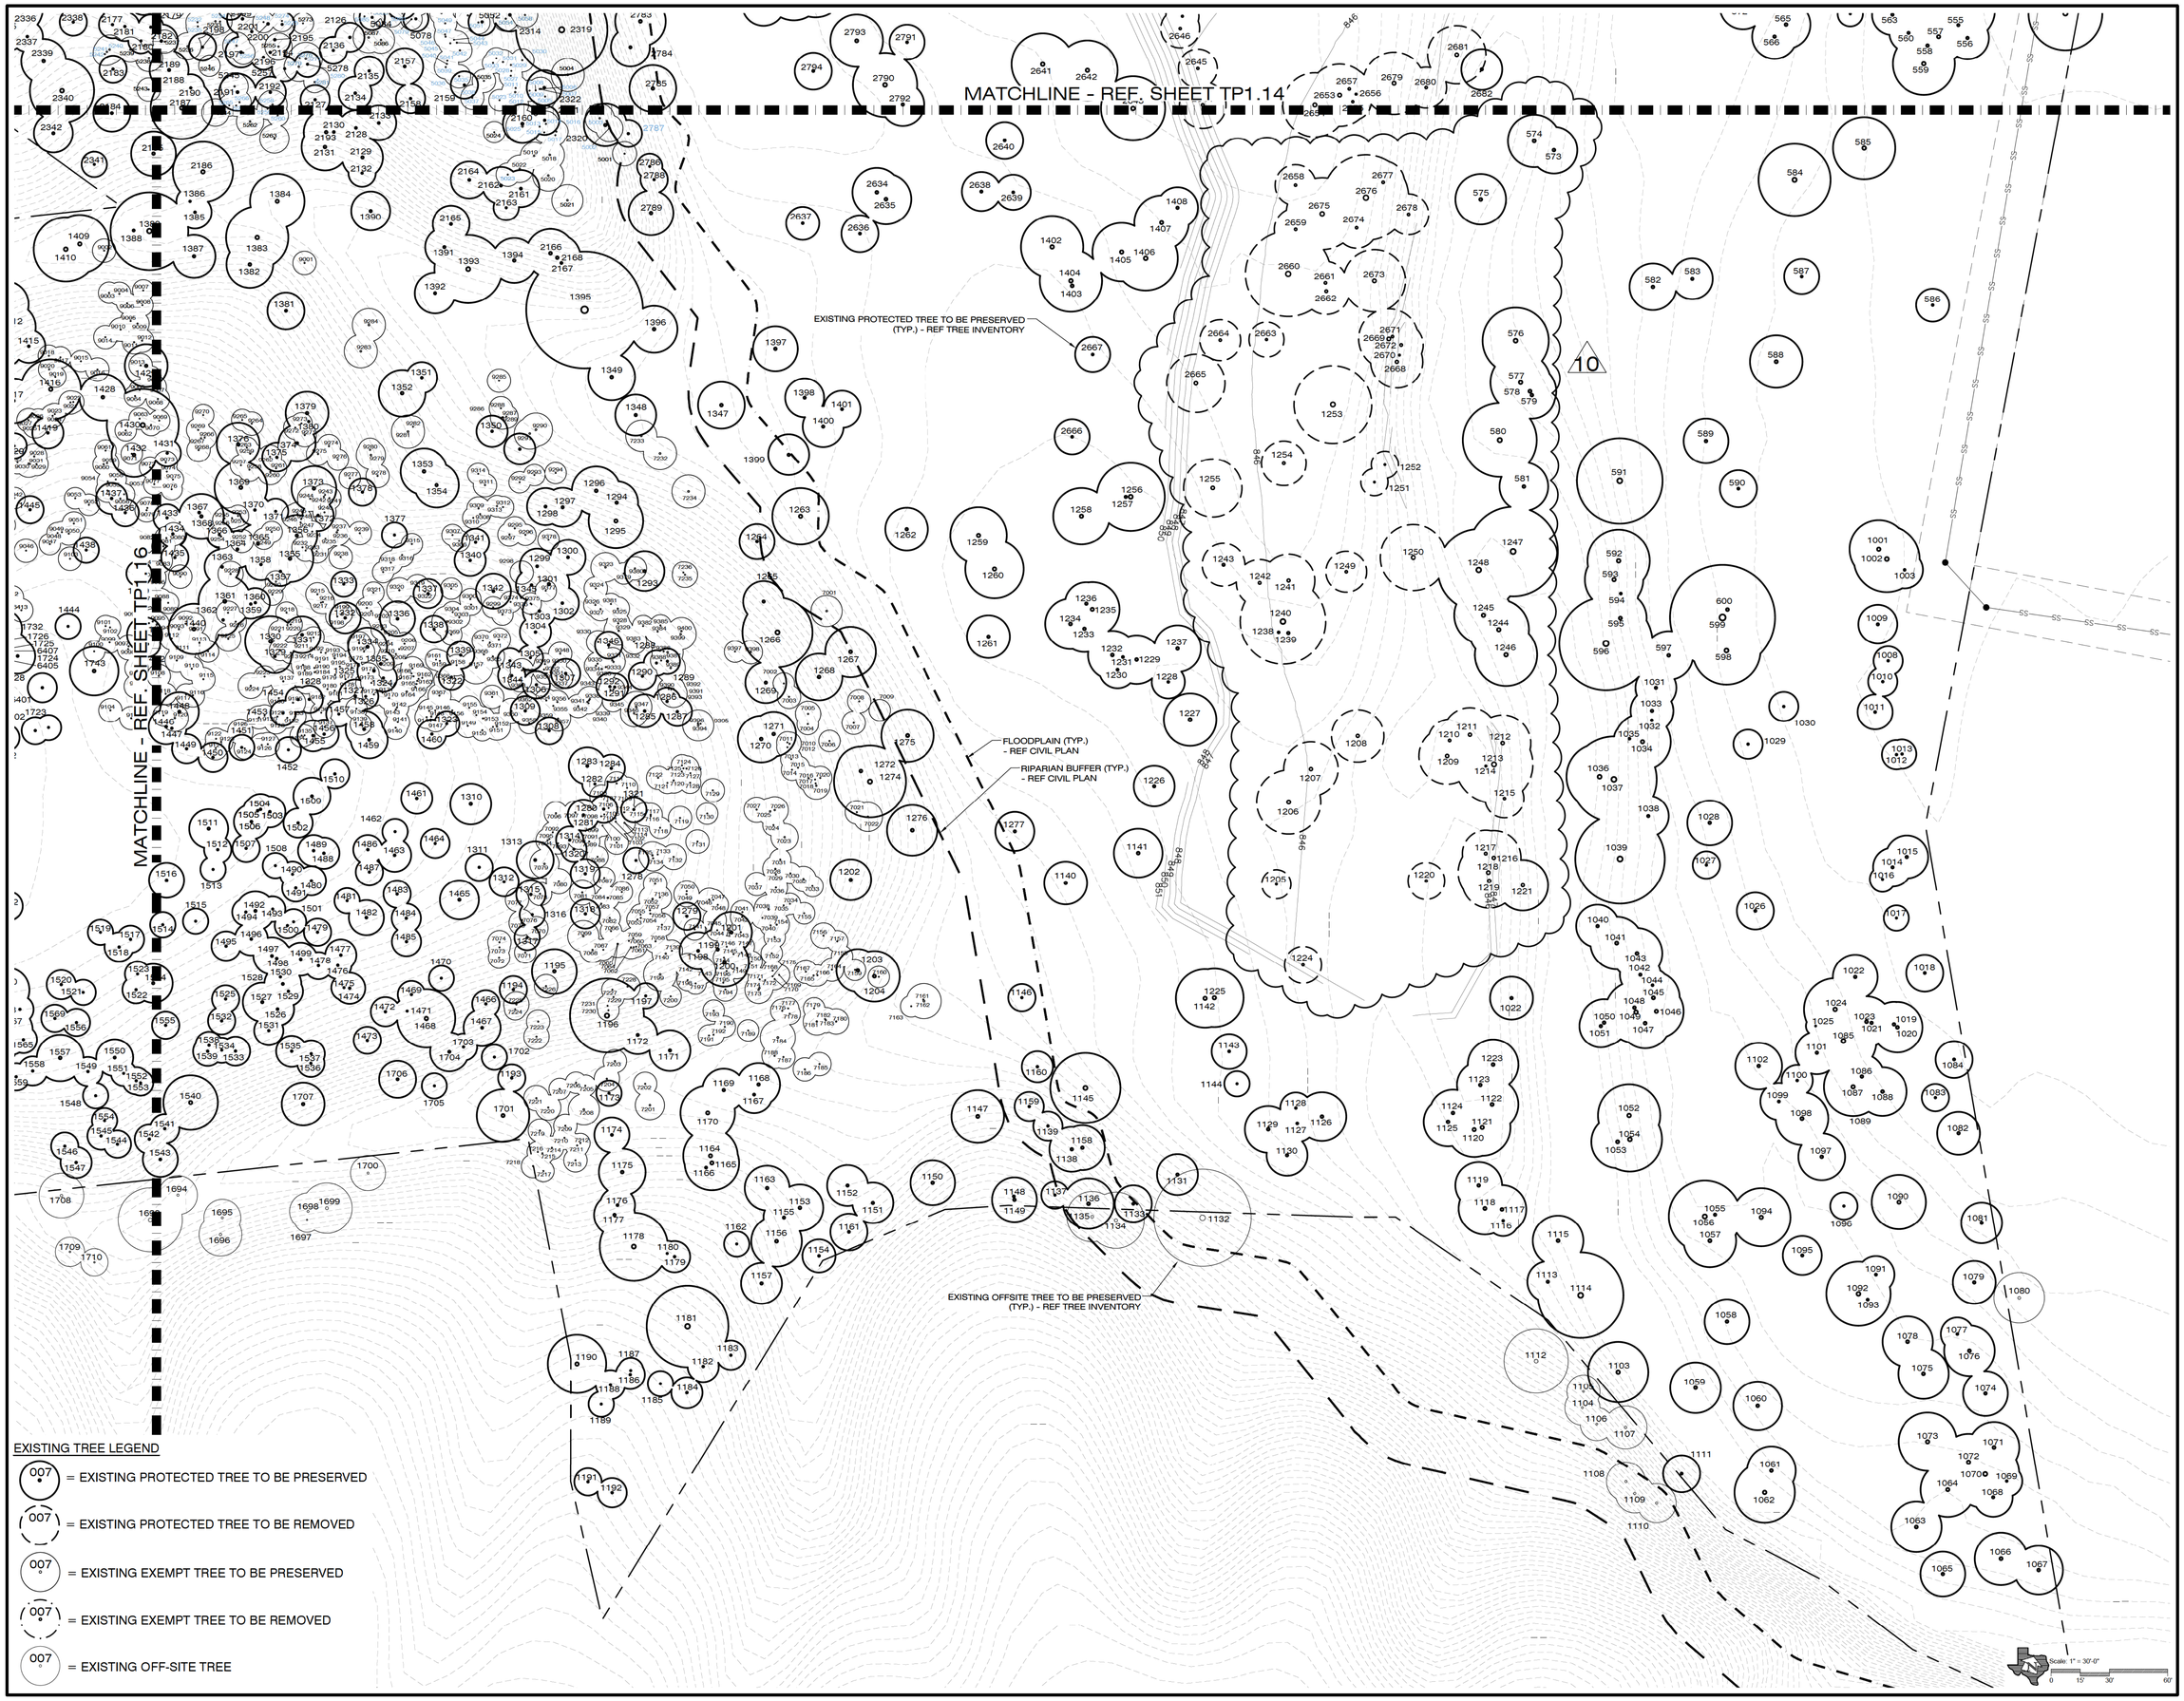

EXISTING TREE LEGEND

- 007 = EXISTING PROTECTED TREE TO BE PRESERVED
- 007 = EXISTING PROTECTED TREE TO BE REMOVED
- 007 = EXISTING EXEMPT TREE TO BE PRESERVED
- 007 = EXISTING EXEMPT TREE TO BE REMOVED
- 007 = EXISTING OFF-SITE TREE

HORIZON
DESIGN AND DEVELOPMENT
PLANNING LANDSCAPE ARCHITECTURE
DEVELOPMENT CONSULTING
14607 San Pedro Ave., Suite 200
San Antonio, Texas 78232
210.831.8564 jrobinson@horizondesign-sa.com

REGISTERED LANDSCAPE ARCHITECT
JON ROBINSON
2375
STATE OF TEXAS

5.26.23

The user of this file agrees to assume all responsibility for any modifications to or use of this drawing file that is inconsistent with the requirements of the Rules and Regulations of the Texas Board of Architectural Examiners. No person may make any modifications to this electronic drawing file without the Landscape Architect's express written permission.

TREE FENCING INSPECTION REQUIRED BEFORE SITE WORK CALL 207-1111 TO SCHEDULE

OWNER
Forestar
10700 Pecan park Blvd., Suite 150
Austin, TX 78750

PROJECT TITLE
Stolte Ranch
Talley Rd & Wisemann Blvd.
San Antonio, TX 78253

PROJECT NUMBER
2018-200

DRAWN BY: jv
CHECKED BY: jr

REVISIONS

NUMBER	DATE	DESCRIPTION
1.	8/14/20	Added Undersize Trees,Survey Edits
2.	9/11/20	City Comments
3.	10/9/20	Site Update
4.	1/3/22	Site Update
5.	1/24/22	City Comments
6.	2/1/22	City Comment
7.	9/2/22	Site Update
10.	5/26/23	Site Update

SHEET TITLE
ENLARGED TREE PRESERVATION PLAN

DATE
July 28, 2020

SHEET NUMBER
TP1.17

10

EXISTING RIPARIAN BUFFER TREE INVENTORY

December 9, 2020

			LARGE SPECIES					SMALL SPECIES				PROTECTED	
TAG #	SPECIES	SIZE	SIGNIFICANT PRESERVED	SIGNIFICANT REMOVED	HERITAGE PRESERVED	HERITAGE REMOVED (3:1)	HERITAGE REMOVED (1:1)	SIGNIFICANT PRESERVED	SIGNIFICANT REMOVED	HERITAGE PRESERVED	HERITAGE REMOVED	CAL. INCHES EXEMPT	COMMENTS
172	LIVE OAK	22		22									
288	MESQUITE	10		10									
292	LIVE OAK	17	17										
293	LIVE OAK	33			33								
294	LIVE OAK	18	18										
296	LIVE OAK	17	17										
317	LIVE OAK	16		16									
372	HACKBERRY	14		14									
389	LIVE OAK	24			24								
480	LIVE OAK	14	14										
481	LIVE OAK	30			30								
495	MESQUITE	13	13										
503	ELM	10	10										
505	MESQUITE	10	10										
507	MESQUITE	10	10										
535	MESQUITE	12	12										
536	MESQUITE	13	13										
537	LIVE OAK	32			32								
538	HUISACHE	11	11									5	Easement:
540	MOUNTAIN LAUREL	5						5					
541	MESQUITE	11	11										
542	MOUNTAIN LAUREL	7						7					
548	ELM	12	12										
549	ELM	10	10										
731	LIVE OAK	18	18										
735	ELM	8										8	Offsite; Preserved
736	LIVE OAK	17										17	Offsite; Preserved
737	LIVE OAK	25										25	Offsite; Preserved
748	LIVE OAK	34										34	Offsite; Preserved
823	LIVE OAK	24			24								
824	ELM	19	19										
835	LIVE OAK	23	23										
836	LIVE OAK	25			25								
837	ELM	7	7										
838	ELM	15	15										
839	ELM	19	19										
844	ELM	15	15										
845	LIVE OAK	37			37								
846	ELM	15	15										
847	ELM	18	18										
954	MESQUITE	17	17										
955	MESQUITE	14	14										
956	MESQUITE	13	13										
957	MESQUITE	11	11										
1100	ELM	12										12	Offsite; Preserved
1109	ELM	12										12	Offsite; Preserved
1110	ELM	12										12	Offsite; Preserved
1133	ELM	11	11										
1134	LIVE OAK	21										21	Offsite; Preserved
1135	LIVE OAK	20										20	Offsite; Preserved
1136	ELM	18	18										
1138	ELM	15	15										
1139	PERSIMMON	7						7					
1146	MOUNTAIN LAUREL	6						6					
1158	LIVE OAK	15	15										
1159	PERSIMMON	7						7					
1160	PERSIMMON	8						8					
1263	ELM	21	21										
1275	ELM	19	19										
1347	ELM	16	16										
1399	MESQUITE	13	13										
2258	LIVE OAK	22	22										
2259	LIVE OAK	18	18										
2274	PERSIMMON	5						5					
2275	ELM	14	14										
2276	LIVE OAK	16	16										
2277	LIVE OAK	12	12										
2307	ELM	15	15										
2308	LIVE OAK	19	19										
2310	LIVE OAK	27			27								
2572	LIVE OAK	8	8										
2573	LIVE OAK	10	10										
2574	LIVE OAK	11	11										
2575	ELM	11	11										
2576	HACKBERRY	12	12										
2589	ELM	17	17										
2591	ELM	12	12										
2595	ELM	12	12										
2596	ELM	10	10										
2597	ELM	16	16										
2601	ELM	10	10										
2614	ELM	14	14										
2615	LIVE OAK	15	15										
2620	LIVE OAK	16	16										
2631	LIVE OAK	23	23										
2783	ELM	18	18										
2784	ELM	12	12										
2785	ELM	16	16										
2786	PERSIMMON	5						5					
2787	PERSIMMON	6						6					
2788	PERSIMMON	6						6					
2789	ELM	15	15										
2936	ELM	16	16										
2938	ELM	16	16										
2939	ELM	15	15										
2940	ELM	12	12										
2943	ELM	8	8										
2944	ELM	17	17										
2960	LIVE OAK	16	16										
2982	LIVE OAK	13	13										
2983	LIVE OAK	11	11										
2984	LIVE OAK	7	7										
2985	ELM	17	17										
2986	ELM	15	15										
2987	ELM	12	12										
2988	ELM	13	13										
3021	LIVE OAK	12	12										
3023	LIVE OAK	30			30								
3027	ELM	15	15										
3120	LIVE OAK	20	20										
3121	LIVE OAK	16	16										
3178	ELM	13	13										
4111	LIVE OAK	16		16									
4112	ELM	7		7									
4113	ELM	14		14									
4114	ELM	11		11									
4115	MESQUITE	14		14									
4154	LIVE OAK	36			36								
4155	MESQUITE	10	10										
4157	MESQUITE	14	14										
4158	MESQUITE	10	10										
4159	MESQUITE	13	13										
4162	MESQUITE	10	10										
4163	MESQUITE	11	11										
4164	MESQUITE	14	14										
4165	MESQUITE	12	12										
4170	MESQUITE	11	11										
4171	LIVE OAK	37			37								
4173	MESQUITE	10		10									
4174	MESQUITE	10		10									
4175	MESQUITE	16		16									
4176	MESQUITE	11		11									
4186	LIVE OAK	27			27								
4187	LIVE OAK	19		19									
4254	LIVE OAK	36			36								
4328	PERSIMMON	6							6				
4340	LIVE OAK	17	17										
4341	LIVE OAK	16	16										
4342	LIVE OAK	24			24								
4343	LIVE OAK	21	21										
4345	ELM	8	8										
4346	LIVE OAK	29			29								
4347	ELM	11	11										
4348	LIVE OAK	33			33								
4349	LIVE OAK	10	10										
4392	LIVE OAK	20	20										
4393	LIVE OAK	30			30								
4394	LIVE OAK	26			26								
4395	LIVE OAK	13	13										
4409	LIVE OAK	12	12										
4410	MESQUITE	14		14									
9952	ELM	10	10										
9964	MESQUITE	15	15										
9965	HACKBERRY	11	11										
9970	ELM	6		6									
9971	ELM	6		6									
9972	ELM	8		8									
9973	ELM	8		8									
9974	LIVE OAK	6		6									
9975	LIVE OAK	7		7									
9976	LIVE OAK	13		13									
96	LIVE OAK	33	33		33								
510	MESQUITE	12	12										
2565	LIVE OAK	20	20										
2569	LIVE OAK	15	15										
2782	LIVE OAK	28			28								
TOTALS		**2552**	**1497**	**258**	**601**	**0**	**0**	**62**	**6**	**0**	**0**	**166**	

RIPARIAN BUFFER TREE PRESERVATION SUMMARY

TOTAL CAL. INCHES ON-SITE:	2552
SIGNIFICANT CAL. INCHES ON-SITE:	1823
Required Significant Preservation Ratio:	80%
Total Large Species Significant Cal. Inches:	1755.0
Large Species Significant Cal. Inches Preserved:	1497.0
Large Species Significant Class Preservation Ratio	85.30%
TOTAL LARGE SPECIES EXCEES / (MITIGATION)	**93.0**
Total Large Species Heritage Cal. Inches:	601
Large Species Heritage Cal. Inches Preserved:	601
Large Species Heritage Class Preservation Ratio:	100.00%
Heritage Class Excess / (Mitigation), 3:1	0.0
Heritage Class Excess / (Mitigation), 1:1	0.0
TOTAL LARGE HERITAGE SPECIES EXCESS / (MITIGATION)	**0.0**
Total Small Species Significant Cal. Inches:	68
Small Species Significant Cal. Inches Preserved:	62
Small Species Significant Class Preservation Ratio:	91.18%
TOTAL SMALL SPECIES EXCESS / (MITIGATION)	**7.6**
Total Small Species Heritage Cal. Inches:	0
Small Species Heritage Cal. Inches Preserved:	0
Small Species Heritage Class Preservation Ratio:	#DIV/0!
TOTAL SMALL HERITAGE SPECIES EXCESS / (MITIGATION), 1:1	**0.0**
TOTAL EXCESS / (MITIGATION)	**101**

10

EXISTING FIOODPLAIN TREE INVENTORY

July 27, 2020

			LARGE SPECIES					SMALL SPECIES				PROTECTED	
TAG #	SPECIES	SIZE	SIGNIFICANT PRESERVED	SIGNIFICANT REMOVED	HERITAGE PRESERVED	HERITAGE REMOVED (3:1)	HERITAGE REMOVED (1:1)	SIGNIFICANT PRESERVED	SIGNIFICANT REMOVED	HERITAGE PRESERVED	HERITAGE REMOVED	CAL. INCHES EXEMPT	COMMENTS
70	LIVE OAK	27				27							
96	LIVE OAK	33			33								
97	LIVE OAK	41			41								
98	ELM	16	16										
99	ELM	21	21										
100	MESQUITE	17	17										
101	MESQUITE	17	17										
102	MESQUITE	10	10										
103	MESQUITE	11	11										
104	ELM	7	7										
105	MESQUITE	16	16										
106	MESQUITE	11	11										
107	MESQUITE	12	12										
108	LIVE OAK	49			49								
109	MESQUITE	10	10										
110	ELM	13	13										
111	ELM	11	11										
112	ELM	15	15										
113	ELM	11	11										
114	ELM	15	15										
115	ELM	19	19										
116	LIVE OAK	40			40								
117	LIVE OAK	36			36								
118	LIVE OAK	14	14										
119	LIVE OAK	47			47								
120	MESQUITE	16	16										
121	MESQUITE	10	10										
122	MESQUITE	12	12										
123	MESQUITE	11	11										
124	ELM	20	20										
125	MESQUITE	13	13										
126	MESQUITE	11	11										
127	MESQUITE	10	10										
128	MESQUITE	12	12										
129	MESQUITE	18	18										
130	LIVE OAK	65				65							*Saved Tree
131	LIVE OAK	35				35							
132	LIVE OAK	49				49							
133	LIVE OAK	22		22									
134	LIVE OAK	16		16									
135	ELM	17	17										
136	MESQUITE	13	13										
137	LIVE OAK	33			33								
138	LIVE OAK	18		18									
139	LIVE OAK	18		18									
140	LIVE OAK	18		18									
141	ELM	16		16									
142	LIVE OAK	19		19									
143	LIVE OAK	14		14									
144	LIVE OAK	20		20									
145	LIVE OAK	22		22									
146	LIVE OAK	19		19									
147	LIVE OAK	21		21									
173	LIVE OAK	21		21									
287	MESQUITE	16	16										
289	LIVE OAK	21	21										
290	LIVE OAK	27			27								
291	MESQUITE	19	19										
326	LIVE OAK	40				40							
327	LIVE OAK	24				24							
328	LIVE OAK	35				35							
329	LIVE OAK	40				40							
330	LIVE OAK	17		17									
331	LIVE OAK	18		18									
332	ELM	13		13									
333	MESQUITE	11	11										
334	LIVE OAK	26			26								
335	LIVE OAK	33			33								
336	LIVE OAK	38			38								
337	LIVE OAK	32			32								
338	ELM	12	12										
339	HACKBERRY	11	11										
340	ELM	23	23										
341	LIVE OAK	33			33								
342	LIVE OAK	35			35								
343	ELM	16	16										
344	LIVE OAK	33			33								
345	LIVE OAK	22	22										
346	ELM	22	22										
347	MESQUITE	14	14										
348	HACKBERRY	11	11										
349	MESQUITE	12		12									
350	MESQUITE	12	12										
351	LIVE OAK	42			42								
352	ELM	13	13										
358	LIVE OAK	18	18										
359	LIVE OAK	18	18										
360	LIVE OAK	17		17									
361	MESQUITE	14		14									
362	LIVE OAK	28				28							
363	MESQUITE	14	14										
364	MESQUITE	14	14										
365	MESQUITE	13	13										
366	MESQUITE	15	15										
367	HACKBERRY	15	15										
368	MESQUITE	14	14										
369	HACKBERRY	15	15										
370	ELM	17	17										
371	ELM	19	19										
373	HACKBERRY	14	14										
374	LIVE OAK	40			40								
390	ELM	16	16										
391	ELM	20	20										
392	ELM	18	18										
393	LIVE OAK	33			33								
394	LIVE OAK	24			24								
395	ELM	22	22										
396	LIVE OAK	18	18										
397	ELM	17	17										
398	ELM	26			26								
399	ELM	23			23								
400	LIVE OAK	20			20								
401	LIVE OAK	37			37								
402	ELM	16	16										
403	ELM	28			28								
404	LIVE OAK	7	7										
405	LIVE OAK	15	15										
406	ELM	21	21										
407	LIVE OAK	22	22										
408	LIVE OAK	24			24								
409	LIVE OAK	43			43								
410	LIVE OAK	21	21										
411	LIVE OAK	30			30								
412	MESQUITE	12	12										
413	LIVE OAK	10	10										
414	LIVE OAK	10	10										
415	LIVE OAK	12	12										
416	LIVE OAK	13	13										
417	LIVE OAK	13	13										
418	LIVE OAK	12	12										
419	LIVE OAK	15	15										
420	LIVE OAK	18	18										
421	LIVE OAK	14	14										
422	LIVE OAK	12	12										
423	LIVE OAK	12	12										
424	MESQUITE	11	11										
425	LIVE OAK	29			29								
426	ELM	15	15										
427	LIVE OAK	28			28								
428	LIVE OAK	18	18										
429	LIVE OAK	41			41								
430	LIVE OAK	31			31								
431	LIVE OAK	29			29								
432	ELM	27			27								
433	LIVE OAK	40			40								
434	LIVE OAK	34			34								
435	ELM	21	21										
436	LIVE OAK	44			44								
437	ELM	20	20										
438	MESQUITE	10	10										
439	MESQUITE	11	11										
440	LIVE OAK	47			47								
441	ELM	9	9										
442	LIVE OAK	26			26								
443	ELM	25			25								
444	HACKBERRY	15		15									
445	MESQUITE	16		16									
446	MESQUITE	12	12										
447	MESQUITE	11	11										
448	MESQUITE	10	10										
449	MESQUITE	17	17										
450	MESQUITE	10	10										
451	LIVE OAK	24			24								
452	ELM	16	16										
453	ELM	16	16										
454	LIVE OAK	21	21										
455	LIVE OAK	44			44								
456	LIVE OAK	23	23										
457	ELM	13	13										
458	LIVE OAK	24			24								
459	LIVE OAK	13	13										
460	LIVE OAK	21	21										
461	LIVE OAK	30			30								
462	LIVE OAK	28			28								
463	MESQUITE	10		10									
464	MESQUITE	10		10									
465	MESQUITE	12	12										
466	MESQUITE	12	12										
467	MESQUITE	12	12										
468	MESQUITE	17	17										
469	MESQUITE	15	15										
470	MESQUITE	12	12										
504	PERSIMMON	7						7					
539	LIVE OAK	15	15										

HORIZON
DESIGN and DEVELOPMENT
PLANNING LANDSCAPE ARCHITECTURE
DEVELOPMENT CONSULTING
14607 San Pedro Ave., Suite 200
San Antonio, Texas 78232
210.831.8564 jrobinson@horizondesign-sa.com

REGISTERED LANDSCAPE ARCHITECT JON ROBINSON 2375 STATE OF TEXAS

5.26.23

The user of this file agrees to assume all responsibility for any modifications to or use of this drawing file that is inconsistent with the requirements of the Rules and Regulations of the Texas Board of Architectural Examiners. No person may make any modifications to this electronic drawing file without the Landscape Architect's express written permission.

TREE FENCING INSPECTION REQUIRED BEFORE SITE WORK CALL 207-1111 TO SCHEDULE

OWNER

Forestar

10700 Pecan park Blvd., Suite 150
Austin, TX 78750

PROJECT TITLE

Stolte Ranch

Talley Rd & Wisemam Blvd.
San Antonio, TX 78253

PROJECT NUMBER

2018-200

DRAWN BY: jv

CHECKED BY: jr

REVISIONS

NUMBER	DATE	DESCRIPTION
1.	8/14/20	Added Undersize Trees,Survey Edits
2.	9/11/20	City Comments
3.	10/9/20	Site Update
4.	1/3/22	Site Update
5.	1/24/22	City Comments
6.	2/1/22	City Comment
7.	9/2/22	Site Update
10.	5/26/23	Site Update

SHEET TITLE

ENLARGED INVENTORY

DATE

July 28, 2020

SHEET NUMBER

TP1.18

TAG #	SPECIES	SIZE	LARGE SPECIES SIGNIFICANT PRESERVED	LARGE SPECIES SIGNIFICANT REMOVED	LARGE SPECIES HERITAGE PRESERVED	LARGE SPECIES HERITAGE REMOVED (3:1)	LARGE SPECIES HERITAGE REMOVED (1:1)	SMALL SPECIES SIGNIFICANT PRESERVED	SMALL SPECIES SIGNIFICANT REMOVED	SMALL SPECIES HERITAGE PRESERVED	SMALL SPECIES HERITAGE REMOVED	PROTECTED CAL. INCHES EXEMPT	COMMENTS
463	MESQUITE	10	10										
464	MESQUITE	10	10										
465	MESQUITE	12	12										
466	MESQUITE	12	12										
467	MESQUITE	12	12										
468	MESQUITE	17	17										
469	MESQUITE	15	15										
470	MESQUITE	12	12										
504	PERSIMMON	7						7					
539	LIVE OAK	15	15										
543	LIVE OAK	32			32								
544	LIVE OAK	36			36								
545	LIVE OAK	32			32								
546	ELM	15	15										
547	LIVE OAK	22	22										
550	MOUNTAIN LAUREL	8						8					
551	MOUNTAIN LAUREL	5						5					
552	LIVE OAK	23	23										
553	LIVE OAK	15	15										
554	LIVE OAK	23	23										
555	LIVE OAK	12	12										
556	LIVE OAK	14	14										
557	LIVE OAK	20	20										
558	LIVE OAK	16	16										
559	LIVE OAK	24	24										
560	LIVE OAK	12	12										
561	LIVE OAK	14	14										
562	LIVE OAK	11	11										
563	LIVE OAK	13	13										
564	PERSIMMON	5						5					
565	LIVE OAK	17	17										
566	LIVE OAK	15	15										
567	ELM	8	8										
568	LIVE OAK	14	14										
569	LIVE OAK	14	14										
570	LIVE OAK	16	16										
571	LIVE OAK	13	13										
572	LIVE OAK	16	16										
573	LIVE OAK	16	16										
574	LIVE OAK	19	19										
575	ELM	18	18										
576	LIVE OAK	26			26								
577	LIVE OAK	23	23										
578	LIVE OAK	19	19										
579	LIVE OAK	16	16										
580	LIVE OAK	30			30								
581	ELM	17	17										
582	ELM	16	16										
583	ELM	13	13										
584	LIVE OAK	31			31								
585	LIVE OAK	24			24								
586	ELM	9	9										
587	CEDAR	10	10										
588	ELM	19	19										
589	ELM	15	15										
590	LIVE OAK	11	11										
591	LIVE OAK	36			36								
592	LIVE OAK	24			24								
593	LIVE OAK	22	22										
594	LIVE OAK	10	10										
595	ELM	19	19										
596	LIVE OAK	40			40								
597	ELM	17	17										
598	LIVE OAK	27			27								
599	LIVE OAK	46			46								
600	LIVE OAK	18	18										
701	ELM	10	10										
702	ELM	8	8										
703	LIVE OAK	19	19										
704	ELM	7	7										
705	ELM	6	6										
706	ELM	15	15										
707	ELM	7	7										
708	ELM	8	8										
709	ELM	9	9										
710	LIVE OAK	18	18										
711	ELM	8	8										
712	ELM	7	7										
713	ELM	8	8										
714	LIVE OAK	30			30								
715	ELM	8	8										
716	LIVE OAK	17	17										
717	ELM	13	13										
718	LIVE OAK	24			24								
719	HACKBERRY	10	10										
720	ELM	8	8										
721	LIVE OAK	19	19										
722	LIVE OAK	20	20										
723	LIVE OAK	29			29								
728	LIVE OAK	33			33								
738	LIVE OAK	21										21	Offsite; Preserved
739	ELM	11		11									
740	ELM	9		9									
741	ELM	7										7	Offsite; Preserved
742	ELM	7										7	Offsite; Preserved
743	ELM	13										13	Offsite; Preserved
745	LIVE OAK	20										20	Offsite; Preserved
747	ELM	6										6	Offsite; Preserved
749	ELM	14	14										
750	ELM	10	10										
751	ELM	8	8										
752	ELM	13	13										
753	ELM	18	18										
754	ELM	12	12										
755	ELM	10	10										
756	MESQUITE	12	12										
757	MESQUITE	10	10										
758	MESQUITE	15	15										
759	MESQUITE	11	11										
760	MESQUITE	12	12										
761	MESQUITE	10	10										
762	ELM	12	12										
763	ELM	19	19										
764	ELM	8	8										
765	ELM	15	15										
766	ELM	6	6										
767	ELM	17	17										
768	ELM	13	13										
769	ELM	7	7										
770	LIVE OAK	10	10										
771	LIVE OAK	13	13										
772	ELM	13	13										
773	ELM	7	7										
774	ELM	11	11										
775	ELM	6	6										
776	LIVE OAK	15	15										
777	ELM	7	7										
778	LIVE OAK	32			32								
779	LIVE OAK	27			27								
780	ELM	6	6										
781	LIVE OAK	18	18										
782	LIVE OAK	18	18										
783	LIVE OAK	28			28								
784	ELM	13	13										
785	ELM	13	13										
786	ELM	12	12										
787	HACKBERRY	15	15										
788	LIVE OAK	23	23										
789	LIVE OAK	16	16										
790	LIVE OAK	24			24								
791	MESQUITE	10	10										
792	LIVE OAK	16	16										
793	ELM	7	7										
794	LIVE OAK	39			39								
795	ELM	20	20										
796	MESQUITE	15	15										
797	HACKBERRY	13	13										
798	LIVE OAK	46			46								
799	LIVE OAK	15	15										
800	ELM	20	20										
801	ELM	9	9										
802	ELM	10	10										
803	LIVE OAK	19	19										
804	LIVE OAK	10	10										
805	ELM	12	12										
806	LIVE OAK	8	8										
807	LIVE OAK	11	11										
808	LIVE OAK	30			30								
809	LIVE OAK	29			29								
810	ELM	10	10										
811	LIVE OAK	22	22										
812	ELM	13	13										
813	ELM	11	11										
814	ELM	12	12										
815	LIVE OAK	28			28								
816	LIVE OAK	23	23										
817	ELM	12	12										
818	LIVE OAK	15	15										
819	ELM	7	7										
820	ELM	10	10										
821	ELM	14	14										
822	ELM	7	7										
879	ELM	20		20									
880	MESQUITE	12		12									
881	MESQUITE	11		11									
882	MESQUITE	14		14									
883	HACKBERRY	18		18									
884	MESQUITE	15		15									
885	MESQUITE	12	12										
886	MESQUITE	28			28								
887	LIVE OAK	17	17										
888	LIVE OAK	13	13										
889	LIVE OAK	12	12										
890	LIVE OAK	12	12										
891	MESQUITE	16	16										

TAG #	SPECIES	SIZE	LARGE SPECIES SIGNIFICANT PRESERVED	LARGE SPECIES SIGNIFICANT REMOVED	LARGE SPECIES HERITAGE PRESERVED	LARGE SPECIES HERITAGE REMOVED (3:1)	LARGE SPECIES HERITAGE REMOVED (1:1)	SMALL SPECIES SIGNIFICANT PRESERVED	SMALL SPECIES SIGNIFICANT REMOVED	SMALL SPECIES HERITAGE PRESERVED	SMALL SPECIES HERITAGE REMOVED	PROTECTED CAL. INCHES EXEMPT	COMMENTS
892	MESQUITE	17	17										
893	LIVE OAK	37			37								
894	LIVE OAK	27			27								
895	LIVE OAK	63			63								
896	LIVE OAK	20	20										
897	LIVE OAK	24			24								
898	LIVE OAK	14	14										
899	LIVE OAK	23	23										
900	LIVE OAK	48			48								
901	LIVE OAK	20	20										
902	LIVE OAK	22	22										
959	MESQUITE	10	10										
960	HACKBERRY	13	13										
961	ELM	13	13										
1001	LIVE OAK	22	22										
1002	LIVE OAK	26			26								
1003	ELM	11	11										
1004	LIVE OAK	31	31										
1005	LIVE OAK	36			36								
1006	HACKBERRY	15	15										
1007	LIVE OAK	17	17										
1008	ELM	7	7										
1009	MESQUITE	12	12										
1010	PERSIMMON	7						7					
1011	MESQUITE	10	10										
1012	PERSIMMON	7						7					
1013	ELM	7	7										
1014	MESQUITE	12	12										
1015	MESQUITE	14	14										
1016	PERSIMMON	5						5					
1017	PERSIMMON	5						5					
1018	MESQUITE	11	11										
1019	ELM	15	15										
1020	ELM	18	18										
1021	LIVE OAK	14	14										
1022	LIVE OAK	15	15										
1023	ELM	18	18										
1024	LIVE OAK	24			24								
1025	ELM	11	11										
1026	PERSIMMON	11						11					
1027	ELM	6	6										
1028	ELM	15	15										
1029	ELM	7	7										
1030	LIVE OAK	7	7										
1031	ELM	13	13										
1032	ELM	7	7										
1033	ELM	14	14										
1034	LIVE OAK	21	21										
1035	ELM	8	8										
1036	ELM	26			26								
1037	LIVE OAK	36			36								
1038	ELM	13	13										
1039	LIVE OAK	38			38								
1040	ELM	14	14										
1041	ELM	19	19										
1042	ELM	13	13										
1043	ELM	18	18										
1044	LIVE OAK	9	9										
1045	LIVE OAK	19	19										
1046	ELM	20	20										
1047	LIVE OAK	18	18										
1048	ELM	16	16										
1049	LIVE OAK	24			24								
1050	ELM	16	16										
1051	ELM	14	14										
1052	LIVE OAK	24			24								
1053	LIVE OAK	19	19										
1054	LIVE OAK	25			25								
1055	LIVE OAK	13	13										
1056	LIVE OAK	29			29								
1057	LIVE OAK	19	19										
1058	ELM	15	15										
1059	ELM	18	18										
1060	ELM	17	17										
1061	ELM	17	17										
1062	ELM	23	23										
1063	ELM	18	18										
1064	ELM	20	20										
1065	ELM	15	15										
1066	ELM	19	19										
1067	ELM	17	17										
1068	LIVE OAK	12	12										
1069	LIVE OAK	8	8										
1070	LIVE OAK	27			27								
1071	ELM	18	18										
1072	LIVE OAK	21	21										
1073	LIVE OAK	22	22										
1074	ELM	15	15										
1075	ELM	18	18										
1076	ELM	18	18										
1077	ELM	9	9										
1078	ELM	18	18										
1079	PERSIMMON	14	14										
1080	ELM	18	18										
1081	MESQUITE	13										13	Offsite; Preserved
1082	ELM	14	14										
1083	PERSIMMON	6						6					
1084	MESQUITE	11	11										
1085	LIVE OAK	26			26								
1086	LIVE OAK	15	15										
1087	ELM	22	22										
1088	ELM	17	17										
1089	ELM	19	19										
1090	ELM	20	20										
1091	ELM	12	12										
1092	ELM	25			25								
1093	ELM	11	11										
1094	ELM	22	22										
1095	HACKBERRY	12	12										
1096	PERSIMMON	6						6					
1097	ELM	16	16										
1098	ELM	19	19										
1099	ELM	11	11										
1100	ELM	8	8										
1101	LIVE OAK	14	14										
1102	ELM	16	16										
1103	LIVE OAK	23			23								
1104	LIVE OAK	10										10	Offsite; Preserved
1105	ELM	9										9	Offsite; Preserved
1106	LIVE OAK	9										9	Offsite; Preserved
1107	ELM	14										14	Offsite; Preserved
1111	ELM	11	11										
1112	LIVE OAK	25										25	Offsite; Preserved
1113	LIVE OAK	13	13										
1114	LIVE OAK	36			36								
1115	ELM	18	18										
1116	LIVE OAK	8	8										
1117	LIVE OAK	17	17										
1118	ELM	19	19										
1119	ELM	16	16										
1120	ELM	20	20										
1121	LIVE OAK	21	21										
1122	LIVE OAK	19	19										
1123	LIVE OAK	16	16										
1124	LIVE OAK	16	16										
1125	LIVE OAK	17	17										
1126	ELM	17	17										
1127	ELM	11	11										
1128	ELM	8	8										
1129	ELM	16	16										
1130	ELM	13	13										
1131	ELM	13	13										
1132	LIVE OAK	43										43	Offsite; Preserved
1140	MESQUITE	14	14										
1141	HACKBERRY	17	17										
1142	LIVE OAK	22	22										
1143	MESQUITE	10	10										
1144	PERSIMMON	5						5					
1145	LIVE OAK	28			28								
1205	MOUNTAIN LAUREL	7							7				
1206	ELM	25				25							
1207	ELM	20		20									
1208	ELM	19		19									
1209	ELM	21		21									
1210	LIVE OAK	14		14									
1211	LIVE OAK	20		20									
1212	LIVE OAK	21		21									
1213	LIVE OAK	32				32							
1214	ELM	8		8									
1215	ELM	12		12									
1216	ELM	20		20									
1217	LIVE OAK	16		16									
1218	LIVE OAK	23		23									
1219	LIVE OAK	20		20									
1220	ELM	11		11									
1221	ELM	18	18										
1222	ELM	14	14										
1223	LIVE OAK	18	18										
1224	MESQUITE	11		11									
1225	LIVE OAK	22	22										
1226	MESQUITE	13	13										
1227	ELM	19	19										
1228	ELM	9	9										
1229	ELM	17	17										
1230	ELM	11	11										
1231	ELM	11	11										
1232	ELM	17	17										
1233	ELM	16	16										
1234	ELM	18	18										
1235	ELM	20	20										
1236	ELM	14	14										
1237	ELM	16	16										
1238	ELM	10		10									
1239	ELM	15		15									
1240	LIVE OAK	35				35							

TAG #	SPECIES	SIZE	LARGE SPECIES SIGNIFICANT PRESERVED	LARGE SPECIES SIGNIFICANT REMOVED	LARGE SPECIES HERITAGE PRESERVED	LARGE SPECIES HERITAGE REMOVED (3:1)	LARGE SPECIES HERITAGE REMOVED (1:1)	SMALL SPECIES SIGNIFICANT PRESERVED	SMALL SPECIES SIGNIFICANT REMOVED	SMALL SPECIES HERITAGE PRESERVED	SMALL SPECIES HERITAGE REMOVED	PROTECTED CAL. INCHES EXEMPT	COMMENTS
1241	ELM	19		19									
1242	LIVE OAK	16		16									
1243	LIVE OAK	14		14									
1244	LIVE OAK	23	23										
1245	ELM	22	22										
1246	LIVE OAK	24			24								
1247	LIVE OAK	38			38								
1248	LIVE OAK	34			34								
1249	MESQUITE	13		13									
1250	LIVE OAK	26				26							
1251	ELM	6		6									
1252	ELM	6		6									
1253	LIVE OAK	33				33							
1254	MESQUITE	15		15									
1255	LIVE OAK	22		22									
1256	ELM	27			27								
1257	ELM	13	13										
1258	ELM	21	21										
1259	ELM	21	21										
1260	ELM	22	22										
1261	ELM	14	14										
1262	ELM	14	14										
1277	MESQUITE	12	12										
1396	ELM	16	16										
1397	MESQUITE	15	15										
1398	MESQUITE	12	12										
1400	MESQUITE	13	13										
1401	MESQUITE	11	11										
1402	LIVE OAK	24			24								
1403	LIVE OAK	18	18										
1404	LIVE OAK	24			24								
1405	LIVE OAK	23	23										
1406	LIVE OAK	25			25								
1407	ELM	20	20										
1408	ELM	13	13										
2278	LIVE OAK	14	14										
2279	LIVE OAK	18	18										
2280	LIVE OAK	16	16										
2281	LIVE OAK	34			34								
2282	LIVE OAK	14	14										
2283	LIVE OAK	23	23										
2284	ELM	19	19										
2285	ELM	14	14										
2286	ELM	19	19										
2287	ELM	19	19										
2288	ELM	14	14										
2289	ELM	12	12										
2290	ELM	13	13										
2291	ELM	15	15										
2292	ELM	12	12										
2293	PERSIMMON	6						6					
2294	ELM	14	14										
2295	ELM	15	15										
2296	ELM	12	12										
2297	ELM	11	11										
2298	ELM	19	19										
2299	ELM	14	14										
2300	LIVE OAK	13	13										
2301	LIVE OAK	23	23										
2302	LIVE OAK	34			34								
2303	ELM	13	13										
2304	ELM	18	18										
2305	ELM	11	11										
2306	ELM	15	15										
2590	ELM	28			28								
2592	ELM	11	11										
2593	LIVE OAK	18	18										
2594	ELM	12	12										
2598	MESQUITE	14	14										
2599	MESQUITE	11	11										
2600	ELM	15	15										
2602	ELM	18	18										
2603	ELM	13	13										
2604	LIVE OAK	25			25								
2605	MOUNTAIN LAUREL	6						6					
2606	MESQUITE	10	10										
2607	MESQUITE	14	14										
2608	ELM	16	16										
2609	ELM	14	14										
2610	ELM	14	14										
2611	ELM	13	13										
2612	ELM	16	16										
2613	ELM	13	13										
2634	ELM	17	17										
2635	ELM	18	18										
2636	MESQUITE	11	11										
2637	PECAN	9	9										
2638	MESQUITE	12	12										
2639	MESQUITE	10	10										
2640	MESQUITE	11	11										
2641	LIVE OAK	24			24								
2642	LIVE OAK	23	23										
2643	LIVE OAK	25			25								
2644	ELM	16		16									
2645	MESQUITE	12		12									
2646	HACKBERRY	12		12									
2647	PERSIMMON	9							9				
2648	MESQUITE	16		16									
2649	MESQUITE	14		14									
2650	MESQUITE	12		12									
2651	MESQUITE	11		11									
2652	LIVE OAK	24				24							
2653	LIVE OAK	24				24							
2654	LIVE OAK	25				25							
2655	LIVE OAK	12		12									
2656	LIVE OAK	8		8									
2657	LIVE OAK	13		13									
2658	MESQUITE	13		13									
2659	ELM	15		15									
2660	LIVE OAK	36				36							
2661	ELM	14		14									
2662	LIVE OAK	16		16									
2663	HACKBERRY	10		10									
2664	MESQUITE	13		13									
2665	LIVE OAK	22		22									
2666	ELM	10	10										
2667	MESQUITE	10	10										
2668	LIVE OAK	19		19									
2669	LIVE OAK	23		23									
2670	LIVE OAK	7		7									
2671	LIVE OAK	13		13									
2672	LIVE OAK	15		15									
2673	ELM	24				24							
2674	ELM	13		13									
2675	LIVE OAK	29				29							
2676	LIVE OAK	36				36							
2677	ELM	14		14									
2678	ELM	13		13									
2679	ELM	24				24							
2680	ELM	13		13									
2681	LIVE OAK	22		22									
2682	ELM	13	13										
2683	ELM	6	6										
2684	ELM	10	10										
2685	LIVE OAK	16	16										
2686	MOUNTAIN LAUREL	6							6				
2687	MOUNTAIN LAUREL	5							5				
2688	LIVE OAK	31				31							
2689	LIVE OAK	9		9									
2690	ELM	11		11									
2691	ELM	12		12									
2692	LIVE OAK	19	19										
2693	ELM	12	12										
2694	ELM	14	14										
2695	ELM	14	14										
2696	HACKBERRY	12	12										
2697	CONDALIA	9						9					
2698	LIVE OAK	23	23										
2699	MESQUITE	12	12										
2700	ELM	15	15										
2701	ELM	16	16										
2702	ELM	14	14										
2703	MESQUITE	12	12										
2704	MESQUITE	9	9										
2705	ELM	19	19										
2706	ELM	11		11									
2707	LIVE OAK	25				25							
2708	LIVE OAK	14		14									
2709	ELM	22		22									
2710	ELM	17		17									
2711	MESQUITE	10		10									
2712	ELM	17		17									
2713	MESQUITE	12		12									
2714	MESQUITE	10		10									
2715	MESQUITE	10		10									
2716	MESQUITE	11		11									
2717	MESQUITE	11		11									
2718	MESQUITE	13		13									
2719	PERSIMMON	6							6				
2720	MESQUITE	11		11									
2721	MESQUITE	11		11									
2722	MESQUITE	12		12									
2723	MESQUITE	11		11									
2724	MESQUITE	13		13									
2725	MESQUITE	10		10									
2726	HACKBERRY	14		14									
2727	HACKBERRY	15		15									
2728	MESQUITE	18		18									
2729	MESQUITE	12		12									
2730	MESQUITE	12		12									
2731	MESQUITE	16		16									
2732	LIVE OAK	25				25							
2733	MESQUITE	10		10									
2734	MESQUITE	12		12									

HORIZON
DESIGN AND DEVELOPMENT
PLANNING LANDSCAPE ARCHITECTURE
DEVELOPMENT CONSULTING
14607 San Pedro Ave., Suite 200
San Antonio, Texas 78232
210.831.8564 jrobinson@horizondesign-sa.com

REGISTERED LANDSCAPE ARCHITECT
JON ROBINSON
2375
STATE OF TEXAS
5.26.23

The user of this file agrees to assume all responsibility for any modifications to or use of this drawing file that is inconsistent with the requirements of the Rules and Regulations of the Texas Board of Architectural Examiners. No person may make any modifications to this electronic drawing file without the Landscape Architect's express written permission.

TREE FENCING INSPECTION
REQUIRED BEFORE SITE WORK
CALL 207-1111 TO SCHEDULE

OWNER
Forestar
10700 Pecan park Blvd., Suite 150
Austin, TX 78750

PROJECT TITLE
Stolte Ranch
Talley Rd & Wisemam Blvd.
San Antonio, TX 78253

PROJECT NUMBER
2018-200

DRAWN BY: jv
CHECKED BY: jr

REVISIONS

NUMBER	DATE	DESCRIPTION
1.	8/14/20	Added Undersize Trees,Survey Edits
2.	9/11/20	City Comments
3.	10/9/20	Site Update
4.	1/3/22	Site Update
5.	1/24/22	City Comments
6.	2/1/22	City Comment
7.	9/2/22	Site Update
10.	5/26/23	Site Update

SHEET TITLE
ENLARGED INVENTORY

DATE
July 28, 2020

SHEET NUMBER
TP1.19

			LARGE SPECIES					SMALL SPECIES				PROTECTED	
TAG #	SPECIES	SIZE	SIGNIFICANT PRESERVED	SIGNIFICANT REMOVED	HERITAGE PRESERVED	HERITAGE REMOVED (3:1)	HERITAGE REMOVED (1:1)	SIGNIFICANT PRESERVED	SIGNIFICANT REMOVED	HERITAGE PRESERVED	HERITAGE REMOVED	CAL. INCHES EXEMPT	COMMENTS
2735	MESQUITE	10		10									
2736	MESQUITE	13		13									
2737	MESQUITE	11		11									
2738	MESQUITE	15		15									
2739	MESQUITE	10		10									
2740	MESQUITE	15		15									
2741	MESQUITE	16		16									
2742	MESQUITE	12		12									
2743	MESQUITE	10		10									
2744	MESQUITE	11		11									
2745	MESQUITE	11		11									
2746	MESQUITE	15		15									
2747	MESQUITE	12		12									
2748	MESQUITE	13		13									
2749	MESQUITE	12		12									
2750	LIVE OAK	17		17									
2751	ELM	19		19									
2752	LIVE OAK	26				26							
2753	MESQUITE	10		10									
2754	LIVE OAK	23	23										
2755	LIVE OAK	22	22										
2756	ELM	6	6										
2757	LIVE OAK	20	20										
2758	LIVE OAK	1	1										
2759	LIVE OAK	16	16										
2760	LIVE OAK	12	12										
2761	ELM	17	17										
2762	ELM	13	13										
2763	ELM	10	10										
2764	ELM	16	16										
2765	ELM	15	15										
2766	ELM	12	12										
2767	ELM	16	16										
2768	PERSIMMON	6	6										
2769	LIVE OAK	21	21										
2770	MESQUITE	14	14										
2771	ELM	19	19										
2772	LIVE OAK	12	12										
2773	LIVE OAK	13	13										
2774	LIVE OAK	17	17										
2775	ELM	9	9										
2776	LIVE OAK	14	14										
2777	LIVE OAK	17	17										
2778	LIVE OAK	8	8										
2779	ELM	13	13										
2780	LIVE OAK	19	19										
2781	ELM	17	17										
2782	LIVE OAK	28			28								
2790	ELM	25			25								
2791	ELM	10	10										
2792	ELM	14	14										
2793	LIVE OAK	19	19										
2794	ELM	11	11										
2795	ELM	14	14										
2796	LIVE OAK	22	22										
2797	LIVE OAK	22	22										
2798	ELM	13	13										
2799	ELM	15	15										
2800	ELM	19	19										
2801	LIVE OAK	16	16										
2802	ELM	18	18										
2803	LIVE OAK	18	18										
2804	LIVE OAK	17	17										
2805	LIVE OAK	31			31								
2806	MESQUITE	11	11										
2807	ELM	15	15										
2808	LIVE OAK	13	13										
2809	MESQUITE	10	10										
2810	MESQUITE	13	13										
2811	PERSIMMON	5						5					
2812	MESQUITE	12		12									
2813	MESQUITE	10		10									
2814	CONDALIA	9							9				
2815	MESQUITE	10		10									
2816	MESQUITE	11		11									
2817	MESQUITE	12	12										
2818	MESQUITE	14	14										
2819	MESQUITE	13		13									
2820	MESQUITE	10		10									
2821	MESQUITE	10		10									
2822	MESQUITE	15		15									
2823	MESQUITE	12		12									
2824	MESQUITE	13	13										
2825	ELM	17	17										
2826	ELM	18	18										
2827	ELM	27			27								
2828	MESQUITE	15	15										
2829	ELM	6	6										
2830	ELM	18	18										
2831	MESQUITE	13	13										
2832	MESQUITE	12	12										
2833	MESQUITE	13	13										
2834	ELM	16	16										
2835	ELM	15	15										
2836	ELM	14	14										
2837	MESQUITE	12	12										
2838	MESQUITE	10	10										
2839	MESQUITE	14	14										
2840	MESQUITE	11	11										
2841	MESQUITE	10	10										
2842	MESQUITE	10	10										
2843	MESQUITE	13	13										
2844	MESQUITE	14	14										
2845	ELM	8	8										
2846	PERSIMMON	5						5					
2847	MESQUITE	10	10										
2848	MESQUITE	12	12										
2849	MESQUITE	12	12										
2850	MESQUITE	12	12										
2851	MESQUITE	10	10										
2852	MESQUITE	10	10										
2853	ELM	11	11										
2854	PERSIMMON	5						5					
2855	MESQUITE	10	10										
2856	MESQUITE	14	14										
2857	MESQUITE	14	14										
2858	MESQUITE	14		14									
2859	MESQUITE	14		14									
2860	MESQUITE	14	14										
2861	LIVE OAK	35			35								
2862	MESQUITE	15	15										
2863	MESQUITE	17	17										
2864	ELM	8	8										
2865	MESQUITE	14	14										
2866	ELM	9	9										
2867	MESQUITE	15	15										
2868	MESQUITE	12	12										
2869	MESQUITE	15	15										
2870	MESQUITE	11	11										
2871	MESQUITE	10	10										
2872	MESQUITE	10	10										
2873	LIVE OAK	51			51								
2874	MESQUITE	15	15										
2875	MESQUITE	11	11										
2876	LIVE OAK	48			48								
2877	MESQUITE	16		16									
2878	ELM	18	18										
2879	LIVE OAK	31			31								
2880	LIVE OAK	30			30								
2881	LIVE OAK	37			37								
2882	ELM	22	22										
2883	LIVE OAK	24			24								
2884	LIVE OAK	27			27								
2885	LIVE OAK	18	18										
2886	LIVE OAK	11	11										
2887	LIVE OAK	14	14										
2888	LIVE OAK	9	9										
2889	LIVE OAK	19	19										
2890	LIVE OAK	21	21										
2891	LIVE OAK	21	21										
2892	LIVE OAK	46			46								
2893	LIVE OAK	32			32								
2894	LIVE OAK	18	18										
2895	LIVE OAK	16	16										
2896	ELM	14	14										
2897	LIVE OAK	24			24								
2898	LIVE OAK	12	12										
2899	LIVE OAK	19	19										
2900	LIVE OAK	14	14										
2901	LIVE OAK	10	10										
2902	LIVE OAK	14	14										
2903	LIVE OAK	33			33								
2904	LIVE OAK	37			37								
2905	MESQUITE	13		13									
2906	MESQUITE	13		13									
2907	MESQUITE	13		13									
2908	MESQUITE	12		12									
2909	MESQUITE	14	14										
2910	MESQUITE	12	12										
2911	LIVE OAK	39			39								
2912	LIVE OAK	44			44								
2913	LIVE OAK	27			27								
2914	LIVE OAK	18	18										
2915	MESQUITE	14	14										
2916	ELM	17	17										
2917	ELM	21	21										
2918	MESQUITE	14	14										
2919	MESQUITE	18	18										
2920	LIVE OAK	44			44								
2921	ELM	10	10										
2922	ELM	13	13										
2923	ELM	11	11										
2924	ELM	10	10										
2925	ELM	15	15										

			LARGE SPECIES					SMALL SPECIES				PROTECTED	
TAG #	SPECIES	SIZE	SIGNIFICANT PRESERVED	SIGNIFICANT REMOVED	HERITAGE PRESERVED	HERITAGE REMOVED (3:1)	HERITAGE REMOVED (1:1)	SIGNIFICANT PRESERVED	SIGNIFICANT REMOVED	HERITAGE PRESERVED	HERITAGE REMOVED	CAL. INCHES EXEMPT	COMMENTS
2926	ELM	14	14										
2927	ELM	15	15										
2928	ELM	13	13										
2929	LIVE OAK	17	17										
2930	LIVE OAK	9	9										
2931	LIVE OAK	21	21										
2932	ELM	11	11										
2933	ELM	12	12										
2934	ELM	8	8										
2935	ELM	14	14										
2937	ELM	16	16										
2962	ELM	23	23										
2963	ELM	8	8										
2964	ELM	12	12										
2965	ELM	18	18										
2966	HACKBERRY	18	18										
2967	ELM	8	8										
2968	ELM	11	11										
2969	FIG	17	17										
2970	LIVE OAK	13	13										
2971	ELM	16	16										
2972	ELM	18	18										
2973	ELM	17	17										
2974	ELM	17	17										
2975	ELM	10	10										
2976	ELM	15	15										
2977	ELM	15	15										
2978	ELM	23	23										
2979	ELM	19	19										
2980	ELM	17	17										
3022	MESQUITE	12	12										
3024	LIVE OAK	33			33								
3025	LIVE OAK	13	13										
3026	LIVE OAK	23	23										
3122	LIVE OAK	24			24								
3123	LIVE OAK	17	17										
3124	LIVE OAK	15	15										
3125	LIVE OAK	12		12									
3126	LIVE OAK	21	21										
3127	LIVE OAK	25			25								
3128	LIVE OAK	3										3	Undersize; Preserved
3129	MESQUITE	10		10									
3130	LIVE OAK	38			38								
3131	ELM	10	10										
3132	ELM	11	11										
3133	LIVE OAK	48			48								
3134	ELM	13	13										
3135	LIVE OAK	22	22										
3136	ELM	11	11										
3137	LIVE OAK	35			35								
3138	LIVE OAK	12	12										
3139	LIVE OAK	8	8										
3140	LIVE OAK	8	8										
3141	LIVE OAK	20	20										
3142	LIVE OAK	6	6										
3143	LIVE OAK	17	17										
3144	LIVE OAK	19	19										
3145	LIVE OAK	14	14										
3146	LIVE OAK	15	15										
3147	LIVE OAK	21	21										
3148	LIVE OAK	21	21										
3149	ELM	9	9										
3150	LIVE OAK	10	10										
3151	LIVE OAK	16	16										
3152	LIVE OAK	15	15										
3153	LIVE OAK	14	14										
3154	LIVE OAK	12	12										
3155	LIVE OAK	20	20										
3156	LIVE OAK	10	10										
3157	LIVE OAK	17	17										
3158	LIVE OAK	28			28								
3159	LIVE OAK	28			28								
3160	LIVE OAK	15	15										
3161	ELM	17	17										
3162	LIVE OAK	13	13										
3163	LIVE OAK	15	15										
3164	LIVE OAK	20	20										
3165	LIVE OAK	18	18										
3166	LIVE OAK	15	15										
3167	LIVE OAK	13	13										
3168	LIVE OAK	28			28								
3169	ELM	11	11										
3170	LIVE OAK	12	12										
3181	MESQUITE	10	10										
3182	ELM	7	7										
3183	LIVE OAK	15	15										
3184	ELM	7	7										
3185	MESQUITE	16	16										
3186	ELM	7	7										
4150	MESQUITE	16		16									
4153	MESQUITE	13		13									
4166	MESQUITE	10	10										
4281	LIVE OAK	28			28								
4282	MESQUITE	10	10										
4283	LIVE OAK	23	23										
4284	MESQUITE	11	11										
4285	LIVE OAK	23	23										
4286	ELM	10	10										
4288	LIVE OAK	28			28								
4289	LIVE OAK	29			29								
4290	LIVE OAK	18	18										
4291	LIVE OAK	22	22										
4292	LIVE OAK	18	18										
4293	LIVE OAK	21	21										
4294	LIVE OAK	30			30								
4295	LIVE OAK	24			24								
4296	ELM	12	12										
4297	LIVE OAK	15	15										
4298	LIVE OAK	19	19										
4299	LIVE OAK	17	17										
4300	MESQUITE	10	10										
4301	LIVE OAK	15	15										
4302	LIVE OAK	18	18										
4303	LIVE OAK	16	16										
4304	LIVE OAK	19	19										
4305	LIVE OAK	20	20										
4306	LIVE OAK	25			25								
4307	LIVE OAK	13	13										
4308	LIVE OAK	25			25								
4309	LIVE OAK	26			26								
4310	LIVE OAK	25			25								
4311	LIVE OAK	22	22										
4312	LIVE OAK	25			25								
4313	LIVE OAK	24			24								
4314	HACKBERRY	10	10										
4315	LIVE OAK	19	19										
4316	LIVE OAK	25			25								
4317	LIVE OAK	14	14										
4318	LIVE OAK	34			34								
4319	LIVE OAK	19	19										
4320	ELM	15	15										
4321	ELM	13	13										
4322	LIVE OAK	27			27								
4323	ELM	7	7										
4324	ELM	7	7										
4325	LIVE OAK	26			26								
4326	LIVE OAK	40			40								
4327	LIVE OAK	43			43								
4344	LIVE OAK	28			28								
4350	LIVE OAK	20	20										
4351	LIVE OAK	27			27								
4352	ELM	11	11										
4353	ELM	10	10										
4354	LIVE OAK	20	20										
4355	LIVE OAK	24			24								
4356	ELM	8	8										
4357	ELM	7	7										
4358	ELM	13	13										
4359	ELM	9	9										
4360	ELM	15	15										
4361	ELM	10	10										
4362	ELM	10	10										
4363	LIVE OAK	20	20										
4364	ELM	8	8										
4365	ELM	9	9										
4366	LIVE OAK	19	19										
4367	LIVE OAK	21	21										
4368	LIVE OAK	50			50								
4369	LIVE OAK	12	12										
4370	LIVE OAK	40			40								
4371	ELM	16	16										
4372	LIVE OAK	21	21										
4373	ELM	20	20										
4396	LIVE OAK	38			38								
4397	MESQUITE	11	11										
9957	LIVE OAK	34				34							
9958	HACKBERRY	12		12									
9959	PERSIMMON	8							8				
9960	ELM	11		11									
9961	ELM	11		11									
9963	HACKBERRY	11	11										
9966	LIVE OAK	13										13	Offsite; Preserved
9967	LIVE OAK	9	9										
9968	LIVE OAK	7		7									
9969	MESQUITE	11										11	Offsite; Preserved
724	ELM	9	9										
725	ELM	6	6										
726	ELM	9	9										
727	LIVE OAK	14	14										
729	LIVE OAK	13	13										
3179	ELM	10	10										
3180	ELM	11	11										
TOTALS		**18811**	**10438**	**2138**	**4984**	**857**	**0**	**120**	**50**	**0**	**0**	**224**	

FLOODPLAIN TREE PRESERVATION SUMMARY

TOTAL CAL. INCHES ON-SITE:	18811
SIGNIFICANT CAL. INCHES ON-SITE:	12746
Required Significant Preservation Ratio:	80%
Total Large Species Significant Cal. Inches:	12576.0
Large Species Significant Cal. Inches Preserved:	10438.0
Large Species Significant Class Preservation Ratio	83.00%
TOTAL LARGE SPECIES EXCESS / (MITIGATION)	**377.2**
Total Large Species Heritage Cal. Inches:	5841
Large Species Heritage Cal. Inches Preserved:	4984
Large Species Heritage Class Preservation Ratio:	85.33%
Heritage Class Excess / (Mitigation), 3:1	(2571.0)
Heritage Class Excess / (Mitigation), 1:1	0.0
TOTAL LARGE HERITAGE SPECIES EXCESS / (MITIGATION)	**(2571.0)**
Total Small Species Significant Cal. Inches:	170
Small Species Significant Cal. Inches Preserved:	120
Small Species Significant Class Preservation Ratio:	70.59%
TOTAL SMALL SPECIES EXCESS / (MITIGATION)	**(16.0)**
Total Small Species Heritage Cal. Inches:	0
Small Species Heritage Cal. Inches Preserved:	0
Small Species Heritage Class Preservation Ratio:	#DIV/0!
TOTAL SMALL HERITAGE SPECIES EXCESS / (MITIGATION), 1:1	**0.0**
TOTAL EXCESS / (MITIGATION)	**(2210)**

* "SAVED TREE" REFERS TO AN EXISTING PROTECTED TREE TO BE PRESERVED AT THE OWNER'S DISCRETION, BUT FOR THE PURPOSES OF TREE PRESERVATION CALCULATIONS WILL BE CONSIDERED REMOVED.

HORIZON
DESIGN AND DEVELOPMENT
PLANNING LANDSCAPE ARCHITECTURE
DEVELOPMENT CONSULTING
14607 San Pedro Ave., Suite 200
San Antonio, Texas 78232
210.831.8564 jrobinson@horizondesign-sa.com

REGISTERED LANDSCAPE ARCHITECT
JON ROBINSON
2375
STATE OF TEXAS
5.26.23

The user of this file screen to assume all responsibility for any modifications to or use of this drawing file that is inconsistent with the requirements of the Rules and Regulations of the Texas Board of Architectural Examiners. No person may make any modifications to this electronic drawing file without the Landscape Architect's express written permission.

TREE FENCING INSPECTION REQUIRED BEFORE SITE WORK CALL 207-1111 TO SCHEDULE

OWNER
Forestar
10700 Pecan park Blvd., Suite 150
Austin, TX 78750

PROJECT TITLE
Stolte Ranch
Talley Rd & Wisemam Blvd.
San Antonio, TX 78253

PROJECT NUMBER
2018-200

DRAWN BY: jv
CHECKED BY: jr

REVISIONS

NUMBER	DATE	DESCRIPTION
7.	9/2/22	Site Update
10.	5/26/23	Site Update

SHEET TITLE
ENLARGED INVENTORY

DATE
July 28, 2020

SHEET NUMBER
TP1.19A

EXISTING PROTECTED TREE INVENTORY

December 9, 2021

			LARGE SPECIES					SMALL SPECIES						
TAG #	SPECIES	SIZE	SIGNIFICANT PRESERVED	SIGNIFICANT REMOVED	HERITAGE PRESERVED	HERITAGE REMOVED (1:1)	HERITAGE REMOVED (.1:1)	SIGNIFICANT PRESERVED	SIGNIFICANT REMOVED	HERITAGE PRESERVED	HERITAGE REMOVED	PROTECTED CAL. INCHES EXEMPT	COMMENTS
1	Live Oak	18		18									
2	Hackberry	10		10									
3	Live Oak	30				30							
4	Live Oak	33				33							
5	Mesquite	10		10									
6	Live Oak	25				25							
7	Live Oak	25				25							
8	Live Oak	12										12	Easement; Removed
9	Live Oak	12										12	Easement; Removed
10	Live Oak	8										8	R.O.W.; Removed
11	Live Oak	14										14	R.O.W.; Removed
12	Live Oak	17										17	R.O.W.; Removed
13	Live Oak	6										6	R.O.W.; Removed
14	Live Oak	14										14	R.O.W.; Removed
15	Mesquite	11		11									
16	Mesquite	12		12									
17	Condalia	5							5				
18	Mesquite	7										7	Undersize; Removed
19	Mesquite	13		13									
20	Mesquite	12		12									
21	Live Oak	20		20									
22	Live Oak	19		19									
23	Hackberry	16		16									
24	MESQUITE	12		12									
25	MESQUITE	12		12									
26	MESQUITE	14		14									
27	MESQUITE	11										11	R.O.W.; Removed
28	MESQUITE	10										10	R.O.W.; Removed
29	MESQUITE	11										11	R.O.W.; Removed
30	MESQUITE	10										10	R.O.W.; Removed
31	MESQUITE	13										13	R.O.W.; Removed
32	LIVE OAK	23		23									
33	LIVE OAK	22		22									
34	LIVE OAK	14		14									
35	LIVE OAK	24				24							
36	LIVE OAK	23		23									
37	MESQUITE	13		13									
38	LIVE OAK	38			38								
39	HACKBERRY	10										10	Easement; Removed
40	LIVE OAK	41										41	R.O.W.; Removed
41	LIVE OAK	44										44	R.O.W.; Removed
42	MESQUITE	15										15	Easement; Removed
43	LIVE OAK	14		14									
44	LIVE OAK	11		11									
45	LIVE OAK	13		13									
46	LIVE OAK	14		14									
47	MESQUITE	11		11									
48	LIVE OAK	15		15									
49	LIVE OAK	14		14									
50	MESQUITE	10										10	Easement; Removed
51	MESQUITE	11		11									
52	MESQUITE	13		13									
53	MESQUITE	13		13									
54	MESQUITE	12		12									
55	LIVE OAK	24				24							
56	MESQUITE	10		10									
57	MESQUITE	13		13									
58	LIVE OAK	26				26							
59	LIVE OAK	22		22									
60	HACKBERRY	14		14									
61	MESQUITE	16										16	R.O.W.; Removed
62	HACKBERRY	11		11									
63	HACKBERRY	11		11									
64	ELM	16										16	R.O.W.; Removed
65	ELM	10										10	R.O.W.; Removed
66	ELM	12										12	R.O.W.; Removed
66	MESQUITE	12		12									
67	HACKBERRY	10		10									
69	MESQUITE	17		17									
71	LIVE OAK	32										32	R.O.W.; Removed
72	LIVE OAK	38				38							
73	MESQUITE	15		15									
74	MESQUITE	15		15									
75	HACKBERRY	11		11									
76	MESQUITE	12		12									
77	MESQUITE	12		12									
78	ELM	14		14									
79	HACKBERRY	14		14									
80	LIVE OAK	27				27							
81	ELM	16		16									
82	ELM	15		15									
83	MESQUITE	11		11									
84	LIVE OAK	34				34							
85	LIVE OAK	27										27	R.O.W.; Removed
86	LIVE OAK	26				26							
87	LIVE OAK	27				27							
88	LIVE OAK	34				34							
89	LIVE OAK	13	13										
90	LIVE OAK	16	16										
91	LIVE OAK	34			34								
92	LIVE OAK	28										28	R.O.W.; Removed
93	LIVE OAK	26										26	R.O.W.; Removed
94	LIVE OAK	26										26	R.O.W.; Removed
95	MESQUITE	10										10	Easement; Removed
148	LIVE OAK	18		18									
149	LIVE OAK	41				41							
150	LIVE OAK	24										24	R.O.W.; Removed
151	LIVE OAK	26										26	R.O.W.; Removed
152	MESQUITE	14		14									
153	MESQUITE	15		15									
154	MESQUITE	10		10									
155	MESQUITE	15		15									
156	LIVE OAK	40				40							
157	MESQUITE	14		14									
158	MESQUITE	14										14	R.O.W.; Removed
159	MESQUITE	21										21	Easement; Removed
160	LIVE OAK	20										20	Easement; Removed
161	LIVE OAK	24				24							
162	MESQUITE	14		14									
163	MESQUITE	13		13									
164	MESQUITE	16										16	R.O.W.; Removed
165	MESQUITE	14										14	R.O.W.; Removed
166	MESQUITE	12		12									
167	LIVE OAK	27			27								
168	MESQUITE	14		14									
169	MESQUITE	21		21									
170	LIVE OAK	36				36							
171	LIVE OAK	28										28	R.O.W.; Removed
174	MESQUITE	13		13									
176	LIVE OAK	15										15	R.O.W.; Removed
178	LIVE OAK	18										18	R.O.W.; Removed
179	LIVE OAK	43				43							
180	LIVE OAK	32				32							
181	LIVE OAK	23		23									
182	LIVE OAK	12										12	Easement; Removed
183	LIVE OAK	34				34							
184	LIVE OAK	29				29							
185	LIVE OAK	15										15	Easement; Removed
186	LIVE OAK	28				28							
187	LIVE OAK	35			35								
189	LIVE OAK	20										20	Easement; Removed
190	LIVE OAK	21										21	R.O.W.; Removed
191	LIVE OAK	18										18	R.O.W.; Removed
192	MESQUITE	10										10	R.O.W.; Removed
193	LIVE OAK	20										20	R.O.W.; Removed
194	LIVE OAK	16										16	R.O.W.; Removed
195	LIVE OAK	17										17	Easement; Removed
196	MESQUITE	11										11	Easement; Removed
197	MESQUITE	12										12	Easement; Removed
198	MESQUITE	17										17	R.O.W.; Removed
199	LIVE OAK	20										20	Easement; Removed
200	LIVE OAK	20										20	Easement; Removed
201	MESQUITE	10		10									
202	LIVE OAK	15		15									
203	LIVE OAK	16		16									
204	LIVE OAK	11		11									
205	LIVE OAK	17		17									
206	MESQUITE	17										17	Easement; Removed
207	LIVE OAK	21		21									
208	LIVE OAK	19		19									
209	LIVE OAK	20		20									
210	PECAN	7		7									
211	PECAN	21		21									
212	MESQUITE	17		17									
213	LIVE OAK	35				35							
214	LIVE OAK	37				37							
215	LIVE OAK	34				34							
216	MESQUITE	15		15									
217	MESQUITE	12		12									
218	MESQUITE	20		20									
219	LIVE OAK	21										21	R.O.W.; Removed
220	LIVE OAK	24				24							
221	LIVE OAK	13										13	R.O.W.; Removed
222	MESQUITE	13		13									
223	MESQUITE	11		11									
224	MESQUITE	13		13									
225	MESQUITE	11										11	R.O.W.; Removed
226	MESQUITE	10										10	R.O.W.; Removed
227	MESQUITE	13										13	R.O.W.; Removed
228	MESQUITE	12										12	R.O.W.; Removed
229	MESQUITE	16										16	R.O.W.; Removed
230	MESQUITE	14		14									
232	MESQUITE	10										10	R.O.W.; Removed
233	MESQUITE	11		11									
234	MESQUITE	11										11	Easement; Removed
235	MESQUITE	11										11	R.O.W.; Removed
236	LIVE OAK	33				33							
237	MESQUITE	16		16									
238	LIVE OAK	15										15	Easement; Preserved
240	LIVE OAK	19										19	Easement; Preserved
243	LIVE OAK	48										48	R.O.W.; Removed
244	LIVE OAK	50										50	R.O.W.; Removed
245	MESQUITE	15										15	R.O.W.; Removed
246	MESQUITE	17		17									
247	MESQUITE	17		17									

			LARGE SPECIES					SMALL SPECIES					
TAG #	SPECIES	SIZE	SIGNIFICANT PRESERVED	SIGNIFICANT REMOVED	HERITAGE PRESERVED	HERITAGE REMOVED (3:1)	HERITAGE REMOVED (1:1)	SIGNIFICANT PRESERVED	SIGNIFICANT REMOVED	HERITAGE PRESERVED	HERITAGE REMOVED	PROTECTED CAL. INCHES EXEMPT	COMMENTS
248	LIVE OAK	31				31							
249	LIVE OAK	27										27	R.O.W.; Removed
250	LIVE OAK	24										24	R.O.W.; Removed
251	LIVE OAK	33										33	R.O.W.; Removed
252	LIVE OAK	20										20	R.O.W.; Removed
253	LIVE OAK	30										30	R.O.W.; Removed
254	LIVE OAK	35			35								
255	LIVE OAK	35			35								
256	MESQUITE	15										15	Easement; Removed
257	MESQUITE	14		14									
258	MESQUITE	14		14									
259	MESQUITE	11		11									
260	MESQUITE	10		10									
261	MESQUITE	11		11									
262	MESQUITE	14		14									
263	MESQUITE	16		16									
264	MESQUITE	11		11									
265	LIVE OAK	29				29							
266	MESQUITE	14		14									
267	MESQUITE	14										14	R.O.W.; Removed
269	MESQUITE	16										16	Easement; Removed
270	MESQUITE	20										20	R.O.W.; Removed
271	MESQUITE	19		19									
272	MESQUITE	11		11									
273	MESQUITE	10		10									
274	MESQUITE	18		18									
275	MESQUITE	18		18									
276	MESQUITE	10		10									
277	LIVE OAK	19		19									
278	LIVE OAK	21		21									
279	MESQUITE	21										21	R.O.W.; Removed
280	MESQUITE	19	19										
281	LIVE OAK	18	18										
282	LIVE OAK	32			32								
283	LIVE OAK	24			24								
284	MESQUITE	21		21									
285	MESQUITE	12		12									
286	MESQUITE	11		11									
295	LIVE OAK	17	17										
297	LIVE OAK	39			39								
298	MESQUITE	11		11									
299	LIVE OAK	41				41							
300	LIVE OAK	19		19									
301	LIVE OAK	20										20	R.O.W.; Removed
302	MESQUITE	15										15	R.O.W.; Removed
303	MESQUITE	15										15	R.O.W.; Removed
304	MESQUITE	12		12									
305	MESQUITE	11		11									
306	MESQUITE	11										11	R.O.W.; Removed
307	MESQUITE	14										14	R.O.W.; Removed
308	PERSIMMON	5							5				
309	PERSIMMON	5							5				
311	PERSIMMON	3							3				
312	LIVE OAK	16		16									
313	LIVE OAK	19		19									
314	LIVE OAK	17		17									
315	LIVE OAK	13		13									
316	LIVE OAK	26				26							
318	LIVE OAK	40										40	R.O.W.; Removed
319	MESQUITE	14										14	R.O.W.; Removed
320	LIVE OAK	32				32							
321	LIVE OAK	33				33							
322	LIVE OAK	15	15										
323	LIVE OAK	16		16									
324	LIVE OAK	18		18									
325	LIVE OAK	29				29							
353	PERSIMMON	6											
354	PERSIMMON	6							6				
355	LIVE OAK	21		21					6				
356	HACKBERRY	10										10	R.O.W.; Removed
357	HACKBERRY	11										11	R.O.W.; Removed
375	PECAN	16										16	R.O.W.; Removed
377	ANACUA	7										7	R.O.W.; Removed
378	ELM	8										8	R.O.W.; Removed
379	ELM	11										11	Easement; Removed
380	ELM	15										15	Easement; Removed
381	LIVE OAK	58			58								
382	LIVE OAK	44				44							
383	COTTONWOOD	13		13									
384	COTTONWOOD	13		13									
385	COTTONWOOD	19										19	Easement; Removed
386	LIVE OAK	52										52	R.O.W.; Removed
387	LIVE OAK	44				44							
388	RETAMA	15										15	R.O.W.; Removed
471	MESQUITE	14	14										
472	MESQUITE	18										18	Offsite; Preserved
473	MESQUITE	17	17										
474	MESQUITE	12	12										
475	MESQUITE	15	15										
476	MESQUITE	10	10										
477	MESQUITE	22	22										
478	MESQUITE	14	14										
479	LIVE OAK	33				33							
482	LIVE OAK	59										59	R.O.W.; Removed
483	MESQUITE	12		12									
484	MESQUITE	26					26						
485	MESQUITE	16		16									
486	MESQUITE	11		11									
487	MESQUITE	17		17									
488	MESQUITE	10		10									
489	LIVE OAK	18										18	Easement; Removed
490	LIVE OAK	34				34							
491	MESQUITE	21										21	Easement; Removed
492	MESQUITE	12										12	Easement; Removed
493	MESQUITE	13		13									
494	MESQUITE	12		12									
496	MESQUITE	13	13										
497	MESQUITE	13		13									
498	MESQUITE	15		15									
499	MESQUITE	14		14									
500	HUISACHE	14		14									
501	HACKBERRY	14	14										
502	ELM	10	10										
506	MESQUITE	11	11										
508	ELM	11	11										
509	MESQUITE	11	11										
510	MESQUITE	12	12										
511	MESQUITE	12	12										
512	ELM	14	14										
513	MESQUITE	15	15										
514	MESQUITE	10	10										
515	MESQUITE	16	16										
516	MESQUITE	12	12										
517	MESQUITE	15		15									
518	MESQUITE	10	10										
519	MESQUITE	15	15										
520	MESQUITE	11		11									
521	MESQUITE	19		19									
522	MOUNTAIN LAUREL	5						5					
523	MOUNTAIN LAUREL	5						5					
524	MESQUITE	11		11									
525	MESQUITE	12		12									
526	MESQUITE	12		12									
527	MESQUITE	16		16									
528	MESQUITE	12		12									
529	MESQUITE	20		20									
530	MESQUITE	11		11									
531	MESQUITE	10		10									
532	MESQUITE	21		21									
533	MESQUITE	12	12										
534	MESQUITE	13	13										
633	ELM	8										8	Offsite; Preserved
636	LIVE OAK	34				34							
637	LIVE OAK	22										22	Offsite; Preserved
638	MESQUITE	10										10	Easement; Removed
641	LIVE OAK	10		10									
642	LIVE OAK	7		7									
643	LIVE OAK	13		13									
644	LIVE OAK	7		7									
645	MESQUITE	10		10									
646	LIVE OAK	30				30							
647	LIVE OAK	21		21									
648	MESQUITE	10		10									
649	LIVE OAK	30										30	R.O.W.; Removed
650	PERSIMMON	10							10				
651	MESQUITE	13										13	Easement; Removed
652	LIVE OAK	50				50							
654	LIVE OAK	13										13	R.O.W.; Removed
655	LIVE OAK	24				24							
656	LIVE OAK	25										25	R.O.W.; Removed
657	LIVE OAK	29										29	R.O.W.; Removed
658	LIVE OAK	19		19									
659	MESQUITE	17										17	R.O.W.; Removed
660	LIVE OAK	21										21	R.O.W.; Removed
661	LIVE OAK	24				24							
662	LIVE OAK	23		23									
663	LIVE OAK	18		18									
664	LIVE OAK	19		19									
665	MESQUITE	13		13									
666	MESQUITE	12										12	Easement; Removed
667	LIVE OAK	23		23									
668	LIVE OAK	23										23	R.O.W.; Removed
669	MESQUITE	15										15	R.O.W.; Removed
670	LIVE OAK	17										17	R.O.W.; Removed
671	MESQUITE	16		16									
672	LIVE OAK	17										17	R.O.W.; Removed
673	HACKBERRY	10										10	R.O.W.; Removed
674	LIVE OAK	31			31								
675	LIVE OAK	12	12										
676	LIVE OAK	27			27								
677	PERSIMMON	5							5				
678	PERSIMMON	7							7				
679	LIVE OAK	10	10										
680	LIVE OAK	30			30								
681	MESQUITE	15		15									
682	MESQUITE	15		15									

HORIZON
DESIGN AND DEVELOPMENT
PLANNING LANDSCAPE ARCHITECTURE
DEVELOPMENT CONSULTING
14607 San Pedro Ave., Suite 200
San Antonio, Texas 78232
210.831.8564 jrobinson@horizondesign-sa.com

REGISTERED LANDSCAPE ARCHITECT JON ROBINSON 2375 STATE OF TEXAS

5.26.23

The user of this file screen to assume all responsibility for any modifications to or use of this drawing file that is inconsistent with the requirements of the Rules and Regulations of the Texas Board of Architectural Examiners. No person may make any modifications to this electronic drawing file without the Landscape Architect's express written permission.

TREE FENCING INSPECTION REQUIRED BEFORE SITE WORK CALL 207-1111 TO SCHEDULE

OWNER

Forestar

10700 Pecan park Blvd., Suite 150
Austin, TX 78750

PROJECT TITLE

Stolte Ranch

Talley Rd & Wisemann Blvd.
San Antonio, TX 78253

PROJECT NUMBER

2018-200

DRAWN BY: jv

CHECKED BY: jr

REVISIONS

NUMBER	DATE	DESCRIPTION
1.	8/14/20	Added Undersize Trees,Survey Edits
2.	9/15/20	City Comments
3.	10/9/20	Site Update
4.	1/3/22	Site Update
5.	1/24/22	City Comments
8.	11/3/22	Owner Comments

SHEET TITLE

ENLARGED INVENTORY

DATE

July 28, 2020

SHEET NUMBER

TP1.20

TAG#	SPECIES	SIZE	LARGE SPECIES SIGNIFICANT PRESERVED	LARGE SPECIES SIGNIFICANT REMOVED	LARGE SPECIES HERITAGE PRESERVED	LARGE SPECIES HERITAGE REMOVED (3:1)	LARGE SPECIES HERITAGE REMOVED (1:1)	SMALL SPECIES SIGNIFICANT PRESERVED	SMALL SPECIES SIGNIFICANT REMOVED	SMALL SPECIES HERITAGE PRESERVED	SMALL SPECIES HERITAGE REMOVED	PROTECTED CAL. INCHES EXEMPT	COMMENTS
683	MESQUITE	15		15									
684	LIVE OAK	11		11									
685	MESQUITE	14		14									
686	LIVE OAK	31				31							
687	MESQUITE	17		17									
688	MESQUITE	11										11	Easement; Removed
689	MESQUITE	10										10	Easement; Removed
690	MESQUITE	11										11	R.O.W.; Removed
691	LIVE OAK	24				24							
692	LIVE OAK	13		13									
693	LIVE OAK	20		20									
694	PERSIMMON	5							5				
695	MESQUITE	10		10									
696	LIVE OAK	22		22									
697	LIVE OAK	15		15									
698	LIVE OAK	9		9									
699	LIVE OAK	20		20									
700	LIVE OAK	21		21									
730	LIVE OAK	24										24	Offsite; Preserved
732	HACKBERRY	13										13	Offsite; Preserved
733	ELM	9										9	Offsite; Preserved
734	LIVE OAK	8										8	Offsite; Preserved
744	ELM	6	6										
825	LIVE OAK	10	10										
826	PERSIMMON	6						6					
827	PERSIMMON	5						5					
828	LIVE OAK	19	19										
829	ELM	13	13										
830	ELM	6										6	Easement; Removed
831	LIVE OAK	11										11	Easement; Removed
832	LIVE OAK	13										13	Easement; Removed
833	LIVE OAK	19										19	Easement; Preserved
834	LIVE OAK	12										12	Easement; Preserved
840	LIVE OAK	18										18	Easement; Preserved
841	LIVE OAK	22										22	Easement; Preserved
842	LIVE OAK	22										22	Easement; Preserved
843	LIVE OAK	52			52								
848	LIVE OAK	33			33								
849	LIVE OAK	16										16	Easement; Preserved
850	LIVE OAK	12										12	Easement; Preserved
851	MESQUITE	11	11										
852	MESQUITE	11	11										
853	CONDALIA	5						5					
854	LIVE OAK	12	12										
855	LIVE OAK	9	9										
856	ELM	8	8										
857	ELM	9										9	Easement; Removed
858	ELM	10										10	Easement; Removed
859	ELM	9										9	Easement; Preserved
860	LIVE OAK	13	13										
861	ELM	15										15	Easement; Preserved
862	LIVE OAK	7										7	Easement; Preserved
863	LIVE OAK	18	18										
864	LIVE OAK	17		17									
865	LIVE OAK	12		12									
866	ELM	7		7									
867	LIVE OAK	13										13	Easement; Preserved
868	ELM	7		7									
869	ELM	9		9									
870	ELM	6		6									
871	ELM	6		6									
872	ELM	6		6									
873	LIVE OAK	28				28							
874	LIVE OAK	11		11									
875	MESQUITE	11										11	Easement; Removed
876	LIVE OAK	13										13	R.O.W.; Removed
877	MESQUITE	11										11	R.O.W.; Removed
878	ELM	8										8	R.O.W.; Removed
903	ELM	7	7										
904	ELM	7										7	Easement; Removed
905	LIVE OAK	23										23	R.O.W.; Removed
906	LIVE OAK	7		7									
907	LIVE OAK	7										7	Easement; Removed
908	LIVE OAK	6										6	Easement; Removed
909	LIVE OAK	34			34								
910	HACKBERRY	12										12	Easement; Removed
911	LIVE OAK	23										23	Easement; Removed
912	LIVE OAK	12										12	Easement; Removed
913	PERSIMMON	5										5	Easement; Removed
914	LIVE OAK	11										11	R.O.W.; Removed
915	LIVE OAK	33										33	R.O.W.; Removed
916	LIVE OAK	16										16	R.O.W.; Removed
917	LIVE OAK	20										20	R.O.W.; Removed
918	LIVE OAK	15										15	R.O.W.; Removed
919	LIVE OAK	11										11	R.O.W.; Removed
920	LIVE OAK	9										9	R.O.W.; Removed
921	MESQUITE	13		13									
922	LIVE OAK	14										14	Easement; Removed
923	LIVE OAK	35										35	R.O.W.; Removed
924	LIVE OAK	13										13	R.O.W.; Removed
925	LIVE OAK	14		14									
926	MESQUITE	11										11	R.O.W.; Removed
927	HACKBERRY	12										12	R.O.W.; Removed
928	MESQUITE	10		10									
929	PERSIMMON	9							9				
930	HACKBERRY	11		11									
931	HACKBERRY	11		11									
932	LIVE OAK	20		20									
933	LIVE OAK	24				24							
934	MESQUITE	11		11									
935	CONDALIA	5							5				
936	PERSIMMON	6							6				
937	LIVE OAK	13										13	Easement; Removed
938	LIVE OAK	27				27							
939	HACKBERRY	12										12	Easement; Removed
940	LIVE OAK	11										11	Easement; Removed
941	HACKBERRY	14										14	Easement; Removed
942	ELM	12										12	Easement; Removed
943	HACKBERRY	10										10	Easement; Removed
944	LIVE OAK	26				26							
945	HACKBERRY	10		10									
946	LIVE OAK	28				28							
947	MESQUITE	14		14									
948	HACKBERRY	11		11									
949	MESQUITE	10		10									
950	MESQUITE	12										12	R.O.W.; Removed
951	MESQUITE	17										17	R.O.W.; Removed
952	MESQUITE	11										11	Easement; Removed
953	MESQUITE	12										12	Easement; Removed
958	MESQUITE	11										11	Easement; Removed
962	MESQUITE	10		10									
963	MESQUITE	10		10									
964	MESQUITE	11		11									
965	HACKBERRY	13		13									
966	LIVE OAK	20										20	R.O.W.; Removed
967	MESQUITE	11										11	R.O.W.; Removed
968	MESQUITE	11										11	R.O.W.; Removed
969	MESQUITE	10										10	Easement; Removed
970	LIVE OAK	22										22	R.O.W.; Removed
971	LIVE OAK	12										12	R.O.W.; Removed
972	LIVE OAK	13										13	R.O.W.; Removed
973	LIVE OAK	20		20									
974	LIVE OAK	17										17	R.O.W.; Removed
975	ELM	7										7	R.O.W.; Removed
976	LIVE OAK	28				28							
977	ELM	14										14	Easement; Removed
978	LIVE OAK	20		20									
979	LIVE OAK	35				35							
980	LIVE OAK	8		8									
984	LIVE OAK	14										14	Easement; Removed
986	ELM	10										10	R.O.W.; Removed
1137	PERSIMMON	6						6					
1147	HACKBERRY	19	19										
1148	HACKBERRY	11	11										
1149	HACKBERRY	15	15										
1150	ELM	15	15										
1151	ELM	13	13										
1152	ELM	13	13										
1153	LIVE OAK	16	16										
1154	ELM	9	9										
1155	LIVE OAK	13	13										
1156	LIVE OAK	18	18										
1157	ELM	13	13										
1161	ELM	11	11										
1162	ELM	5	5										
1163	ELM	15	15										
1164	LIVE OAK	20	20										
1165	LIVE OAK	20	20										
1166	ELM	11	11										
1167	ELM	11	11										
1168	ELM	14	14										
1169	ELM	14	14										
1170	LIVE OAK	20	20										
1171	ELM	13	13										
1172	ELM	12	12										
1173	MOUNTAIN LAUREL	5						5					
1174	PERSIMMON	10						10					
1175	ELM	16	16										
1176	ELM	10	10										
1177	ELM	13	13										
1178	LIVE OAK	27			27								
1179	PERSIMMON	8						8					
1180	PERSIMMON	5						5					
1181	LIVE OAK	34			34								
1182	LIVE OAK	8	8										
1183	MOUNTAIN LAUREL	7						7					
1184	MOUNTAIN LAUREL	8						8					
1185	PERSIMMON	5						5					
1186	CONDALIA	7						7					
1187	PERSIMMON	5						5					
1188	MOUNTAIN LAUREL	7						7					
1189	PERSIMMON	5						5					
1190	LIVE OAK	22	22										
1191	PERSIMMON	6						6					
1192	MOUNTAIN LAUREL	7						7					
1193	PERSIMMON	6						6					
1194	MOUNTAIN LAUREL	6						6					
1195	ELM	15	15										
1196	LIVE OAK	30			30								
1197	MOUNTAIN LAUREL	5						5					
1198	LIVE OAK	11	11										
1199	LIVE OAK	13	13										
1200	LIVE OAK	17	17										
1201	LIVE OAK	13	13										
1202	ELM	13	13										
1203	ELM	14	14										
1204	ELM	18	18										
1264	HACKBERRY	10	10										
1265	ELM	13	13										
1266	LIVE OAK	28			28								
1267	ELM	18	18										
1268	ELM	16	16										
1269	ELM	13	13										
1270	ELM	16	16										
1271	ELM	15	15										
1272	ELM	17	17										
1274	LIVE OAK	29			29								
1276	ELM	18	18										
1278	MOUNTAIN LAUREL	5						5					
1279	MOUNTAIN LAUREL	6						6					
1280	PERSIMMON	6						6					
1281	CONDALIA	8						8					
1282	MOUNTAIN LAUREL	5						5					
1283	ELM	11	11										
1284	CONDALIA	6						6					
1285	CONDALIA	9						9					
1286	MOUNTAIN LAUREL	6						6					
1287	MOUNTAIN LAUREL	7						7					
1288	MOUNTAIN LAUREL	5						5					
1289	CONDALIA	5						5					
1290	CONDALIA	6						6					
1291	CONDALIA	6						6					
1292	MOUNTAIN LAUREL	6						6					
1293	ELM	16	16										
1294	LIVE OAK	14	14										
1295	LIVE OAK	20	20										
1296	LIVE OAK	17	17										
1297	ELM	12	12										
1298	ELM	11	11										
1299	ELM	10	10										
1300	HACKBERRY	10	10										
1301	ELM	13	13										
1302	CONDALIA	9						9					
1303	MOUNTAIN LAUREL	9						9					
1304	CONDALIA	8						8					
1305	CONDALIA	5						5					
1306	PERSIMMON	6						6					
1307	MOUNTAIN LAUREL	7						7					
1308	PERSIMMON	6						6					
1309	MOUNTAIN LAUREL	7						7					
1310	ELM	13	13										
1311	CONDALIA	6						6					
1312	MOUNTAIN LAUREL	7						7					
1313	MESQUITE	11	11										
1314	MOUNTAIN LAUREL	6						6					
1315	CONDALIA	7						7					
1316	PERSIMMON	5						5					
1317	MOUNTAIN LAUREL	5						5					
1318	MOUNTAIN LAUREL	7						7					
1319	MOUNTAIN LAUREL	7						7					
1320	MOUNTAIN LAUREL	5						5					
1321	MOUNTAIN LAUREL	5						5					
1322	PERSIMMON	5						5					
1323	PERSIMMON	5						5					
1324	MOUNTAIN LAUREL	6						6					
1325	MOUNTAIN LAUREL	9						9					
1326	MOUNTAIN LAUREL	5						5					
1327	LIVE OAK	10	10										
1328	MOUNTAIN LAUREL	6						6					
1329	MOUNTAIN LAUREL	9						9					
1330	LIVE OAK	18	18										
1331	ELM	11	11										
1332	ELM	8	8										
1333	PERSIMMON	5						5					
1334	OTHER-DECIDUOUS	12	12										
1335	MOUNTAIN LAUREL	6						6					
1336	CONDALIA	10						10					
1337	MOUNTAIN LAUREL	7						7					
1338	CONDALIA	6						6					
1339	CONDALIA	6						6					
1340	MOUNTAIN LAUREL	8						8					
1341	MOUNTAIN LAUREL	6						6					
1342	ELM	10	10										
1343	MOUNTAIN LAUREL	5						5					
1344	MOUNTAIN LAUREL	6						6					
1345	MOUNTAIN LAUREL	8						8					
1346	MOUNTAIN LAUREL	6						6					
1348	MESQUITE	13	13										
1349	ELM	16	16										
1350	MOUNTAIN LAUREL	8						8					
1351	MOUNTAIN LAUREL	8						8					
1352	ELM	16	16										
1353	ELM	16	16										
1354	ELM	15	15										
1355	LIVE OAK	16	16										
1356	LIVE OAK	13	13										
1357	ELM	7	7										
1358	ELM	8	8										
1359	ELM	7	7										
1360	ELM	7	7										
1361	LIVE OAK	19	19										
1362	MOUNTAIN LAUREL	8						8					
1363	HACKBERRY	10	10										
1364	CONDALIA	11						11					
1365	ELM	13	13										
1366	PERSIMMON	5						5					
1367	CONDALIA	10						10					
1368	LIVE OAK	15	15										
1369	LIVE OAK	19	19										
1370	MOUNTAIN LAUREL	8						8					
1371	MOUNTAIN LAUREL	5						5					
1372	MOUNTAIN LAUREL	8						8					
1373	LIVE OAK	15	15										
1374	ELM	11	11										
1375	CONDALIA	7						7					
1376	ELM	14	14										
1377	PERSIMMON	5						5					
1378	MOUNTAIN LAUREL	6						6					
1379	ELM	14	14										
1380	CONDALIA	6						6					
1381	MESQUITE	11	11										
1382	ELM	16	16										
1383	LIVE OAK	24			24								
1384	ELM	20	20										
1385	ELM	9	9										
1386	ELM	6	6										
1387	ELM	14	14										
1388	ELM	11	11										
1389	LIVE OAK	33			33								
1390	RED OAK	12	12										
1391	ELM	12	12										
1392	ELM	13	13										
1393	LIVE OAK	27			27								
1394	LIVE OAK	15	15										
1395	LIVE OAK	52			52								
1396	ELM	16	16										
1409	ELM	22	22										
1410	LIVE OAK	25			25								
1411	ELM	16	16										
1412	ELM	16	16										
1413	ELM	9	9										
1414	ELM	10	10										
1415	ELM	9	9										
1416	LIVE OAK	23	23										
1417	ELM	15	15										
1418	OTHER-DECIDUOUS	6	6										
1419	LIVE OAK	8	8										
1420	MOUNTAIN LAUREL	5						5					
1421	MOUNTAIN LAUREL	6						6					
1422	CONDALIA	7						7					
1423	LIVE OAK	13	13										
1424	MOUNTAIN LAUREL	5	5										
1425	LIVE OAK	7	7										
1426	ELM	16	16										
1427	PERSIMMON	9	9										
1428	ELM	16	16										
1429	LIVE OAK	14	14										
1430	LIVE OAK	29			29								
1431	MOUNTAIN LAUREL	6						6					
1432	LIVE OAK	15	15										
1433	PERSIMMON	6						6					
1434	MOUNTAIN LAUREL	6						6					
1435	MOUNTAIN LAUREL	6						6					
1436	MOUNTAIN LAUREL	6						6					
1437	MOUNTAIN LAUREL	8						8					
1438	MOUNTAIN LAUREL	5						5					
1439	PERSIMMON	5						5					
1440	LIVE OAK	18	18										
1441	ELM	10	10										
1442	MOUNTAIN LAUREL	5						5					
1443	LIVE OAK	17	17										
1444	MOUNTAIN LAUREL	5						5					
1445	MOUNTAIN LAUREL	6						6					
1446	ELM	10	10										
1447	ELM	7	7										
1448	ELM	12	12										
1449	MOUNTAIN LAUREL	7						7					
1450	CONDALIA	7						7					
1451	PERSIMMON	5						5					
1452	MOUNTAIN LAUREL	5						5					
1453	MOUNTAIN LAUREL	5						5					
1454	MOUNTAIN LAUREL	5						5					
1455	CONDALIA	8						8					
1456	PERSIMMON	7						7					
1457	MOUNTAIN LAUREL	5						5					
1458	CONDALIA	11						11					
1459	CONDALIA	11						11					
1460	MOUNTAIN LAUREL	7						7					
1461	MOUNTAIN LAUREL	8						8					
1462	MOUNTAIN LAUREL	5						5					
1463	MOUNTAIN LAUREL	9						9					
1464	ELM	7	7										
1465	LIVE OAK	12	12										
1466	MOUNTAIN LAUREL	6						6					
1467	ELM	11	11										
1468	LIVE OAK	22	22										
1469	PERSIMMON	6						6					
1470	PERSIMMON	5						5					
1471	PERSIMMON	5						5					
1472	OTHER-DECIDUOUS	7	7										
1473	LIVE OAK	6	6										
1474	MOUNTAIN LAUREL	8						8					
1475	MOUNTAIN LAUREL	5						5					
1476	MOUNTAIN LAUREL	6						6					
1477	MOUNTAIN LAUREL	8						8					
1478	MOUNTAIN LAUREL	6						6					
1479	MOUNTAIN LAUREL	6						6					
1480	MOUNTAIN LAUREL	7						7					
1481	MOUNTAIN LAUREL	5						5					
1482	MOUNTAIN LAUREL	10						10					
1483	ELM	6	6										
1484	MOUNTAIN LAUREL	7						7					
1485	MOUNTAIN LAUREL	7						7					
1486	MOUNTAIN LAUREL	7						7					
1487	PERSIMMON	6						6					
1488	MOUNTAIN LAUREL	8						8					
1489	CONDALIA	8						8					
1490	MOUNTAIN LAUREL	5						5					
1491	OTHER-DECIDUOUS	6	6										
1492	CONDALIA	12						12					
1493	MOUNTAIN LAUREL	5						5					
1494	PERSIMMON	6						6					
1495	PERSIMMON	7						7					
1496	LIVE OAK	9	9										
1497	ELM	11	11										
1498	MOUNTAIN LAUREL	9						9					
1499	ELM	9	9										
1500	MOUNTAIN LAUREL	5						5					
1501	PERSIMMON	5						5					
1502	MOUNTAIN LAUREL	7						7					
1503	LIVE OAK	8	8										
1504	LIVE OAK	9	9										
1505	LIVE OAK	7	7										
1506	LIVE OAK	10	10										
1507	PERSIMMON	6						6					
1508	MOUNTAIN LAUREL	5						5					
1509	OTHER-DECIDUOUS	11	11										
1510	MOUNTAIN LAUREL	7						7					
1511	ELM	12	12										
1512	MOUNTAIN LAUREL	6						6					
1513	MOUNTAIN LAUREL	5						5					
1514	PERSIMMON	5						5					
1515	MOUNTAIN LAUREL	5						5					
1516	MOUNTAIN LAUREL	10						10					
1517	MOUNTAIN LAUREL	6						6					
1518	CONDALIA	7						7					
1519	MOUNTAIN LAUREL	5						5					
1520	MOUNTAIN LAUREL	7						7					
1521	MOUNTAIN LAUREL	5						5					
1522	PERSIMMON	6						6					
1523	MOUNTAIN LAUREL	5						5					
1524	ELM	12	12										
1525	MOUNTAIN LAUREL	6						6					
1526	LIVE OAK	9	9										
1527	LIVE OAK	12	12										
1528	LIVE OAK	11	11										
1529	LIVE OAK	7	7										
1530	MOUNTAIN LAUREL	6						6					
1531	LIVE OAK	7	7										
1532	MOUNTAIN LAUREL	6						6					
1533	MOUNTAIN LAUREL	7						7					
1534	MOUNTAIN LAUREL	5						5					
1535	CONDALIA	8						8					
1536	CONDALIA	6						6					
1537	LIVE OAK	6	6										
1538	LIVE OAK	6	6										
1539	OTHER-DECIDUOUS	7	7										
1540	LIVE OAK	20	20										
1541	OTHER-DECIDUOUS	7	7										
1542	CONDALIA	7						7					
1543	CONDALIA	10						10					
1544	OTHER-DECIDUOUS	6	6										
1545	MOUNTAIN LAUREL	6						6					
1546	MOUNTAIN LAUREL	6						6					
1547	OTHER-DECIDUOUS	8	8										
1548	PERSIMMON	5						5					
1549	MOUNTAIN LAUREL	7						7					
1550	ELM	11	11										
1551	MOUNTAIN LAUREL	5						5					
1552	MOUNTAIN LAUREL	6						6					
1553	LIVE OAK	5	5										
1554	MOUNTAIN LAUREL	5						5					
1555	MOUNTAIN LAUREL	6						6					
1556	MOUNTAIN LAUREL	6						6					
1557	LIVE OAK	16	16										
1558	MOUNTAIN LAUREL	7						7					
1559	OTHER-DECIDUOUS	6	6										
1560	MOUNTAIN LAUREL	5						5					
1561	MOUNTAIN LAUREL	5						5					
1562	ELM	7	7										
1563	MOUNTAIN LAUREL	6						6					
1564	MOUNTAIN LAUREL	8						8					
1565	OTHER-DECIDUOUS	6	6										
1566	LIVE OAK	18	18										
1567	LIVE OAK	16	16										
1568	MOUNTAIN LAUREL	6						6					
1569	MOUNTAIN LAUREL	6						6					
1570	LIVE OAK	15	15										
1571	PERSIMMON	5						5					
1572	OTHER-DECIDUOUS	7	7										
1573	MOUNTAIN LAUREL	6						6					
1574	OTHER-DECIDUOUS	8	8										
1575	CONDALIA	6						6					
1576	CONDALIA	6						6					
1577	MOUNTAIN LAUREL	5						5					
1578	MOUNTAIN LAUREL	7						7					
1579	ELM	15	15										
1580	MOUNTAIN LAUREL	7						7					
1581	ELM	12	12										
1582	ELM	12	12										
1583	ELM	11	11										
1584	ELM	11	11										
1585	MOUNTAIN LAUREL	5						5					
1586	LIVE OAK	6	6										
1587	LIVE OAK	8	8										
1588	LIVE OAK	7	7										
1589	LIVE OAK	13	13										
1590	LIVE OAK	10	10										
1591	LIVE OAK	15	15										
1592	MOUNTAIN LAUREL	11						11					
1593	LIVE OAK	6	6										
1594	LIVE OAK	6	6										
1595	MOUNTAIN LAUREL	11						11					
1596	MOUNTAIN LAUREL	6						6					
1597	MOUNTAIN LAUREL	10						10					
1598	MOUNTAIN LAUREL	6						6					
1599	ELM	9	9										
1600	CONDALIA	5						5					
1601	MOUNTAIN LAUREL	5						5					
1603	LIVE OAK	8	8										
1604	MOUNTAIN LAUREL	5						5					
1605	LIVE OAK	8	8										
1606	LIVE OAK	13	13										
1607	LIVE OAK	9	9										
1608	MOUNTAIN LAUREL	6						6					
1609	MOUNTAIN LAUREL	5						5					
1610	MOUNTAIN LAUREL	7						7					
1611	MOUNTAIN LAUREL	5						5					
1612	MOUNTAIN LAUREL	6						6					
1613	LIVE OAK	10	10										
1614	LIVE OAK	8	8										
1615	LIVE OAK	15	15										
1616	MOUNTAIN LAUREL	5						5					
1617	CONDALIA	8						8					
1618	LIVE OAK	12	12										
1619	LIVE OAK	13	13										
1620	LIVE OAK	15	15										
1621	MOUNTAIN LAUREL	19								19			
1622	PERSIMMON	6						6					
1623	PERSIMMON	7						7					
1624	ELM	9	9										
1625	PERSIMMON	5						5					
1626	LIVE OAK	14	14										
1627	MOUNTAIN LAUREL	5						5					
1628	LIVE OAK	7	7										
1629	LIVE OAK	10	10										
1630	CONDALIA	11	11										
1631	MOUNTAIN LAUREL	7						7					
1632	CONDALIA	11						11					
1633	LIVE OAK	11	11										
1634	ELM	15	15										
1635	LIVE OAK	15	15										
1636	CONDALIA	6						6					
1637	LIVE OAK	7	7										
1638	LIVE OAK	6	6										

H O R I Z O N
DESIGN AND DEVELOPMENT
PLANNING LANDSCAPE ARCHITECTURE
DEVELOPMENT CONSULTING
14607 San Pedro Ave., Suite 200
San Antonio, Texas 78232
210.831.8564 jrobinson@horizondesign-sa.com

REGISTERED LANDSCAPE ARCHITECT
JON ROBINSON
2375
STATE OF TEXAS
5.26.23

The user of this file agrees to assume all responsibility for any modifications to or use of this drawing file that is inconsistent with the requirements of the Rules and Regulations of the Texas Board of Architectural Examiners. No person may make any modifications to this electronic drawing file without the Landscape Architect's express written permission.

TREE FENCING INSPECTION
REQUIRED BEFORE SITE WORK
CALL 207-1111 TO SCHEDULE

OWNER
Forestar
10700 Pecan park Blvd., Suite 150
Austin, TX 78750

PROJECT TITLE
Stolte Ranch
Talley Rd & Wisemam Blvd.
San Antonio, TX 78253

PROJECT NUMBER
2018-200

DRAWN BY jv
CHECKED BY jr

REVISIONS

NUMBER	DATE	DESCRIPTION
1.	8/14/20	Added Undersize Trees,Survey Edits
2.	9/11/20	City Comments
3.	10/9/20	Site Update
4.	1/3/22	Site Update
5.	1/24/22	City Comments

SHEET TITLE
ENLARGED INVENTORY

DATE
July 28, 2020

SHEET NUMBER
TP1.21

			LARGE SPECIES					SMALL SPECIES				PROTECTED	
TAG #	SPECIES	SIZE	SIGNIFICANT PRESERVED	SIGNIFICANT REMOVED	HERITAGE PRESERVED	HERITAGE REMOVED (3:1)	HERITAGE REMOVED (1:1)	SIGNIFICANT PRESERVED	SIGNIFICANT REMOVED	HERITAGE PRESERVED	HERITAGE REMOVED	CAL. INCHES EXEMPT	COMMENTS
1639	LIVE OAK	11	11										
1640	LIVE OAK	7	7										
1641	LIVE OAK	13	13										
1642	ELM	15										15	Offsite; Preserved
1643	ELM	16	16										
1644	LIVE OAK	9										9	Offsite; Preserved
1645	LIVE OAK	10	10										
1646	CONDALIA	11						11					
1647	PERSIMMON	7						7					
1648	ELM	12	12										
1649	PERSIMMON	6						6					
1650	MOUNTAIN LAUREL	5						5					
1651	MOUNTAIN LAUREL	5						5					
1652	MOUNTAIN LAUREL	6						6					
1653	ELM	12	12										
1654	MOUNTAIN LAUREL	5						5					
1655	MOUNTAIN LAUREL	7						7					
1656	MOUNTAIN LAUREL	6						6					
1657	ELM	13	13										
1658	MOUNTAIN LAUREL	7						7					
1659	LIVE OAK	11	11										
1660	ELM	13										13	Offsite; Preserved
1661	PERSIMMON	5										5	Offsite; Preserved
1662	PERSIMMON	5						5					
1663	LIVE OAK	21	21										
1664	LIVE OAK	15										15	Offsite; Preserved
1665	ELM	15										15	Offsite; Preserved
1666	ELM	14										14	Offsite; Preserved
1667	PERSIMMON	6										6	Offsite; Preserved
1668	LIVE OAK	18										18	Offsite; Preserved
1669	ELM	14										14	Offsite; Preserved
1670	CONDALIA	7										7	Offsite; Preserved
1671	MOUNTAIN LAUREL	5										5	Offsite; Preserved
1672	LIVE OAK	16										16	Offsite; Preserved
1673	LIVE OAK	13										13	Offsite; Preserved
1674	LIVE OAK	13										13	Offsite; Preserved
1675	PERSIMMON	5										5	Offsite; Preserved
1676	LIVE OAK	13										13	Offsite; Preserved
1677	ELM	12										12	Offsite; Preserved
1678	LIVE OAK	21										21	Offsite; Preserved
1679	LIVE OAK	28										28	Offsite; Preserved
1680	ELM	11										11	Offsite; Preserved
1681	MOUNTAIN LAUREL	7										7	Offsite; Preserved
1682	MOUNTAIN LAUREL	6										6	Offsite; Preserved
1683	MOUNTAIN LAUREL	9										9	Offsite; Preserved
1684	LIVE OAK	16										16	Offsite; Preserved
1685	LIVE OAK	13										13	Offsite; Preserved
1686	MOUNTAIN LAUREL	5										5	Offsite; Preserved
1687	MOUNTAIN LAUREL	7										7	Offsite; Preserved
1688	ELM	17										17	Offsite; Preserved
1689	LIVE OAK	8										8	Offsite; Preserved
1690	LIVE OAK	23										23	Offsite; Preserved
1691	LIVE OAK	10										10	Offsite; Preserved
1692	ELM	14										14	Offsite; Preserved
1693	ELM	25										25	Offsite; Preserved
1694	ELM	12										12	Offsite; Preserved
1695	ELM	11										11	Offsite; Preserved
1696	ELM	14										14	Offsite; Preserved
1697	PERSIMMON	5										5	Offsite; Preserved
1698	HACKBERRY	11										11	Offsite; Preserved
1699	LIVE OAK	18										18	Offsite; Preserved
1700	ELM	10										10	Offsite; Preserved
1701	ELM	19	19										
1702	PERSIMMON	5						5					
1703	MOUNTAIN LAUREL	6						6					
1704	ELM	12	12										
1705	MOUNTAIN LAUREL	5						5					
1706	ELM	11	11										
1707	ELM	14	14										
1708	ELM	15										15	Offsite; Preserved
1709	PERSIMMON	7										7	Offsite; Preserved
1710	PERSIMMON	6										6	Offsite; Preserved
1711	ELM	13	13										
1712	ELM	11	11										
1713	ELM	12										12	Offsite; Preserved
1714	ELM	14										14	Offsite; Preserved
1715	ELM	12										12	Offsite; Preserved
1716	ELM	12	12										
1717	ELM	14	14										
1718	ELM	11	11										
1719	ELM	16	16										
1720	ELM	10										10	Offsite; Preserved
1721	ELM	13										13	Offsite; Preserved
1722	MOUNTAIN LAUREL	6						6					
1723	PERSIMMON	5						5					
1724	LIVE OAK	10	10										
1725	LIVE OAK	8	8										
1726	LIVE OAK	9	9										
1727	LIVE OAK	12	12										
1728	LIVE OAK	12	12										
1729	LIVE OAK	12	12										
1730	PERSIMMON	5						5					
1731	LIVE OAK	10	10										
1732	LIVE OAK	12	12										
1733	MOUNTAIN LAUREL	8						8					
1734	MOUNTAIN LAUREL	5						5					
1735	CONDALIA	5						5					
1736	MOUNTAIN LAUREL	8						8					
1737	MOUNTAIN LAUREL	5						5					
1738	MOUNTAIN LAUREL	6						6					
1739	LIVE OAK	11	11										
1740	MOUNTAIN LAUREL	7						7					
1741	CONDALIA	5						5					
1742	CONDALIA	6						6					
1743	ELM	11	11										
1744	MOUNTAIN LAUREL	6						6					
1745	MOUNTAIN LAUREL	5						5					
1746	MOUNTAIN LAUREL	6						6					
1747	MOUNTAIN LAUREL	6						6					
1748	MOUNTAIN LAUREL	6						6					
1749	MOUNTAIN LAUREL	6						6					
1750	MOUNTAIN LAUREL	7						7					
1751	LIVE OAK	6	6										
1752	LIVE OAK	9	9										
1753	LIVE OAK	18	18										
1754	MOUNTAIN LAUREL	6						6					
1755	MOUNTAIN LAUREL	9						9					
1756	MOUNTAIN LAUREL	9						9					
1757	CONDALIA	7						7					
1758	MOUNTAIN LAUREL	8						8					
1759	PERSIMMON	7						7					
1760	MOUNTAIN LAUREL	9						9					
1761	PERSIMMON	5						5					
1762	MOUNTAIN LAUREL	7						7					
1763	ELM	15	15										
1764	MOUNTAIN LAUREL	7						7					
1765	LIVE OAK	7	7										
1766	LIVE OAK	7	7										
1767	ELM	13	13										
1768	LIVE OAK	11	11										
1769	ELM	13	13										
1770	ELM	11	11										
1771	MOUNTAIN LAUREL	9						9					
1772	LIVE OAK	15	15										
1773	ELM	13	13										
1774	ELM	11	11										
1775	ELM	14	14										
1776	ELM	14	14										
1777	ELM	15	15										
1778	LIVE OAK	10	10										
1779	MOUNTAIN LAUREL	7						7					
1780	MOUNTAIN LAUREL	7						7					
1781	MOUNTAIN LAUREL	6						6					
1782	MOUNTAIN LAUREL	5						5					
1783	LIVE OAK	7	7										
1784	MOUNTAIN LAUREL	6						6					
1785	MOUNTAIN LAUREL	11						11					
1786	ELM	10	10										
1787	ELM	10	10										
1788	ELM	11	11										
1789	ELM	17	17										
1790	LIVE OAK	13	13										
1791	ELM	14	14										
1792	ELM	12	12										
1793	LIVE OAK	12	12										
1794	ELM	14	14										
1795	LIVE OAK	19	19										
1796	LIVE OAK	18	18										
1797	LIVE OAK	14	14										
1798	ELM	16	16										
1799	LIVE OAK	7	7										
1800	LIVE OAK	8	8										
1801	ELM	16	16										
1802	LIVE OAK	22	22										
1803	MOUNTAIN LAUREL	5						5					
1804	LIVE OAK	19	19										
1805	MOUNTAIN LAUREL	7						7					
1806	LIVE OAK	10	10										
1807	LIVE OAK	9	9										
1808	LIVE OAK	9	9										
1809	MOUNTAIN LAUREL	7						7					
1810	LIVE OAK	19	19										
1811	ELM	14	14										
1812	ELM	14	14										
1813	ELM	15	15										
1814	ELM	12	12										
1815	LIVE OAK	11	11										
1816	MOUNTAIN LAUREL	6						6					
1817	LIVE OAK	15	15										
1818	LIVE OAK	8	8										
1819	MOUNTAIN LAUREL	7						7					
1820	MOUNTAIN LAUREL	5						5					
1821	LIVE OAK	9	9										
1822	MOUNTAIN LAUREL	5						5					

			LARGE SPECIES					SMALL SPECIES				PROTECTED	
TAG #	SPECIES	SIZE	SIGNIFICANT PRESERVED	SIGNIFICANT REMOVED	HERITAGE PRESERVED	HERITAGE REMOVED (3:1)	HERITAGE REMOVED (1:1)	SIGNIFICANT PRESERVED	SIGNIFICANT REMOVED	HERITAGE PRESERVED	HERITAGE REMOVED	CAL. INCHES EXEMPT	COMMENTS
1823	ELM	13	13										
1824	MOUNTAIN LAUREL	8						8					
1825	CONDALIA	10						10					
1826	MOUNTAIN LAUREL	11						11					
1827	PERSIMMON	6						6					
1828	LIVE OAK	28			28								
1829	MOUNTAIN LAUREL	5						5					
1830	MOUNTAIN LAUREL	5						5					
1831	LIVE OAK	14	14										
1832	LIVE OAK	17	17										
1833	LIVE OAK	10	10										
1834	LIVE OAK	8	8										
1835	LIVE OAK	9	9										
1836	LIVE OAK	8	8										
1837	CONDALIA	6						6					
1838	MOUNTAIN LAUREL	9						9					
1839	ELM	12	12										
1840	ELM	11	11										
1841	CONDALIA	5						5					
1842	ELM	11	11										
1843	MOUNTAIN LAUREL	6						6					
1844	LIVE OAK	7	7										
1845	MOUNTAIN LAUREL	5						5					
1846	ELM	17	17										
1847	LIVE OAK	9	9										
1848	ELM	11	11										
1849	ELM	13	13										
1850	ELM	13	13										
1851	ELM	12	12										
1852	PERSIMMON	9						9					
1853	ELM	12	12										
1854	MOUNTAIN LAUREL	5						5					
1855	MOUNTAIN LAUREL	5						5					
1856	MOUNTAIN LAUREL	7						7					
1857	MOUNTAIN LAUREL	5						5					
1858	MOUNTAIN LAUREL	6						6					
1859	MOUNTAIN LAUREL	5						5					
1860	PERSIMMON	6						6					
1861	CONDALIA	5						5					
1862	ELM	13	13										
1863	LIVE OAK	12	12										
1864	ELM	13	13										
1865	PERSIMMON	5						5					
1866	LIVE OAK	17	17										
1867	ELM	10	10										
1868	CONDALIA	7						7					
1869	ELM	11	11										
1870	MOUNTAIN LAUREL	5						5					
1871	MOUNTAIN LAUREL	5						5					
1872	LIVE OAK	17	17										
1873	LIVE OAK	7	7										
1874	LIVE OAK	20	20										
1875	MOUNTAIN LAUREL	5						5					
1876	ELM	11	11										
1877	MOUNTAIN LAUREL	6						6					
1878	MOUNTAIN LAUREL	6						6					
1879	MOUNTAIN LAUREL	7						7					
1880	MOUNTAIN LAUREL	5						5					
1881	MOUNTAIN LAUREL	7						7					
1882	LIVE OAK	23	23										
1883	MOUNTAIN LAUREL	5						5					
1884	CONDALIA	6						6					
1885	MOUNTAIN LAUREL	6						6					
1886	MOUNTAIN LAUREL	5						5					
1887	MOUNTAIN LAUREL	5						5					
1888	MOUNTAIN LAUREL	6						6					
1889	MOUNTAIN LAUREL	8						8					
1890	MOUNTAIN LAUREL	8						8					
1891	CONDALIA	7						7					
1892	LIVE OAK	11	11										
1893	LIVE OAK	15	15										
1894	CONDALIA	5						5					
1895	CONDALIA	8						8					
1896	MOUNTAIN LAUREL	5						5					
1897	MOUNTAIN LAUREL	6						6					
1898	MOUNTAIN LAUREL	11						11					
1899	MOUNTAIN LAUREL	9						9					
1900	MOUNTAIN LAUREL	8						8					
1901	ELM	18	18										
1902	MOUNTAIN LAUREL	11						11					
1903	LIVE OAK	17	17										
1904	MOUNTAIN LAUREL	6						6					
1905	ELM	16	16										
1906	MOUNTAIN LAUREL	7						7					
1907	ELM	14	14										
1908	ELM	12	12										
1909	MOUNTAIN LAUREL	9						9					
1910	MOUNTAIN LAUREL	6						6					
1911	MOUNTAIN LAUREL	6						6					
1912	MOUNTAIN LAUREL	6						6					
1913	MOUNTAIN LAUREL	5						5					
1914	PERSIMMON	6						6					
1915	MOUNTAIN LAUREL	7						7					
1916	CONDALIA	8						8					
1917	MOUNTAIN LAUREL	8						8					
1918	MOUNTAIN LAUREL	5						5					
1919	MOUNTAIN LAUREL	6						6					
1920	MOUNTAIN LAUREL	8						8					
1921	LIVE OAK	19	19										
1922	LIVE OAK	35			35								
1923	LIVE OAK	14	14										
1924	MOUNTAIN LAUREL	8						8					
1925	LIVE OAK	15	15										
1926	LIVE OAK	24			24								
1927	LIVE OAK	16	16										
1928	MOUNTAIN LAUREL	5										5	Offsite; Preserved
1929	MOUNTAIN LAUREL	9						9					
1930	MOUNTAIN LAUREL	5										5	Offsite; Preserved
1931	CONDALIA	7										7	Offsite; Preserved
1932	CONDALIA	8										8	Offsite; Preserved
1933	ELM	10										10	Offsite; Preserved
1934	ELM	10										10	Offsite; Preserved
1935	ELM	13										13	Offsite; Preserved
1936	MOUNTAIN LAUREL	6										6	Offsite; Preserved
1937	CONDALIA	8						8					
1938	MOUNTAIN LAUREL	7						7					
1939	MOUNTAIN LAUREL	6										6	Offsite; Preserved
1940	LIVE OAK	6										6	Offsite; Preserved
1941	LIVE OAK	6										6	Offsite; Preserved
1942	LIVE OAK	9	9										
1943	LIVE OAK	8	8										
1944	LIVE OAK	8	8										
1945	LIVE OAK	10	10										
1946	LIVE OAK	9	9										
1947	LIVE OAK	15	15										
1948	LIVE OAK	11	11										
1949	LIVE OAK	6	6										
1950	LIVE OAK	7	7										
1951	MOUNTAIN LAUREL	8										8	Offsite; Preserved
1952	CONDALIA	6										6	Offsite; Preserved
1953	LIVE OAK	13										13	Offsite; Preserved
1954	LIVE OAK	7										7	Offsite; Preserved
1955	LIVE OAK	6	6										
1956	LIVE OAK	6	6										
1957	CONDALIA	7						7					
1958	LIVE OAK	10	10										
1959	LIVE OAK	6	6										
1960	LIVE OAK	11	11										
1961	LIVE OAK	6	6										
1962	LIVE OAK	12	12										
1963	LIVE OAK	13	13										
1964	LIVE OAK	12										12	Offsite; Preserved
1965	LIVE OAK	8										8	Offsite; Preserved
1966	LIVE OAK	12										12	Offsite; Preserved
1967	LIVE OAK	15	15										
1968	LIVE OAK	13	13										
1969	LIVE OAK	9	9										
1970	LIVE OAK	10	10										
1971	LIVE OAK	18	18										
1972	LIVE OAK	13	13										
1973	PERSIMMON	8						8					
1974	LIVE OAK	8	8										
1975	LIVE OAK	11	11										
1976	LIVE OAK	11										11	Offsite; Preserved
1977	LIVE OAK	9										9	Offsite; Preserved
1978	LIVE OAK	9										9	Offsite; Preserved
1979	LIVE OAK	20										20	Offsite; Preserved
1980	CONDALIA	7										7	Offsite; Preserved
1981	LIVE OAK	10										10	Offsite; Preserved
1982	LIVE OAK	9										9	Offsite; Preserved
1983	LIVE OAK	9										9	Offsite; Preserved
1984	LIVE OAK	8										8	Offsite; Preserved
1985	LIVE OAK	9										9	Offsite; Preserved
1986	CONDALIA	6										6	Offsite; Preserved
1987	LIVE OAK	10										10	Offsite; Preserved
1988	MOUNTAIN LAUREL	5										5	Offsite; Preserved
1989	MOUNTAIN LAUREL	9						9					
1990	LIVE OAK	9	9										
1991	LIVE OAK	9	9										
1992	LIVE OAK	9	9										
1993	LIVE OAK	8	8										
1994	LIVE OAK	8	8										
1995	LIVE OAK	8										8	Offsite; Preserved
1996	LIVE OAK	12										12	Offsite; Preserved
1997	LIVE OAK	14										14	Offsite; Preserved
1998	LIVE OAK	7										7	Offsite; Preserved
1999	LIVE OAK	8										8	Offsite; Preserved
2000	LIVE OAK	8										8	Offsite; Preserved
2001	LIVE OAK	10										10	Offsite; Preserved
2005	LIVE OAK	9	9										
2006	LIVE OAK	7	7										
2007	LIVE OAK	12	12										
2008	LIVE OAK	12										12	Offsite; Preserved
2009	LIVE OAK	9	9										
2010	MOUNTAIN LAUREL	5						5					

			LARGE SPECIES					SMALL SPECIES				PROTECTED	
TAG #	SPECIES	SIZE	SIGNIFICANT PRESERVED	SIGNIFICANT REMOVED	HERITAGE PRESERVED	HERITAGE REMOVED (3:1)	HERITAGE REMOVED (1:1)	SIGNIFICANT PRESERVED	SIGNIFICANT REMOVED	HERITAGE PRESERVED	HERITAGE REMOVED	CAL. INCHES EXEMPT	COMMENTS
2011	LIVE OAK	8	8										
2012	LIVE OAK	7	7										
2013	LIVE OAK	6										6	Offsite; Preserved
2014	LIVE OAK	15										15	Offsite; Preserved
2015	LIVE OAK	9										9	Offsite; Preserved
2016	LIVE OAK	10										10	Offsite; Preserved
2017	LIVE OAK	11										11	Offsite; Preserved
2018	LIVE OAK	14										14	Offsite; Preserved
2019	LIVE OAK	12										12	Offsite; Preserved
2020	LIVE OAK	12										12	Offsite; Preserved
2021	LIVE OAK	12										12	Offsite; Preserved
2022	LIVE OAK	9										9	Offsite; Preserved
2023	ELM	12										12	Offsite; Preserved
2024	LIVE OAK	8										8	Offsite; Preserved
2025	LIVE OAK	7										7	Offsite; Preserved
2026	LIVE OAK	13										13	Offsite; Preserved
2027	LIVE OAK	11										11	Offsite; Preserved
2028	LIVE OAK	11										11	Offsite; Preserved
2029	LIVE OAK	11										11	Offsite; Preserved
2030	ELM	11										11	Offsite; Preserved
2031	ELM	14										14	Offsite; Preserved
2032	ELM	12										12	Offsite; Preserved
2033	ELM	11										11	Offsite; Preserved
2034	ELM	11										11	Offsite; Preserved
2035	LIVE OAK	20										20	Offsite; Preserved
2036	ELM	12										12	Offsite; Preserved
2037	LIVE OAK	8	8										
2038	ELM	12	12										
2039	LIVE OAK	7	7										
2040	LIVE OAK	9	9										
2041	LIVE OAK	10	10										
2042	LIVE OAK	13	13										
2043	LIVE OAK	6	6										
2044	LIVE OAK	11	11										
2045	LIVE OAK	11	11										
2046	LIVE OAK	7	7										
2047	LIVE OAK	8	8										
2048	LIVE OAK	12	12										
2049	LIVE OAK	12	12										
2050	LIVE OAK	8										8	Offsite; Preserved
2051	LIVE OAK	9	9										
2052	LIVE OAK	10	10										
2053	LIVE OAK	13	13										
2054	PERSIMMON	6						6					
2055	LIVE OAK	10										10	Offsite; Preserved
2056	MOUNTAIN LAUREL	9						9					
2057	LIVE OAK	13	13										
2058	MOUNTAIN LAUREL	6						6					
2059	MOUNTAIN LAUREL	10						10					
2060	LIVE OAK	31			31								
2061	MOUNTAIN LAUREL	6						6					
2062	CONDALIA	7						7					
2063	MOUNTAIN LAUREL	8						8					
2064	MOUNTAIN LAUREL	10						10					
2065	ELM	12	12										
2066	CONDALIA	5						5					
2067	ELM	11	11										
2068	MOUNTAIN LAUREL	7						7					
2069	MOUNTAIN LAUREL	6						6					
2070	LIVE OAK	17	17										
2071	MOUNTAIN LAUREL	7						7					
2072	MOUNTAIN LAUREL	5						5					
2073	MOUNTAIN LAUREL	6						6					
2074	ELM	18	18										
2075	LIVE OAK	36			36								
2076	MOUNTAIN LAUREL	6						6					
2077	MOUNTAIN LAUREL	6						6					
2078	ELM	11	11										
2079	CONDALIA	8						8					
2080	ELM	11	11										
2081	MOUNTAIN LAUREL	8						8					
2082	MOUNTAIN LAUREL	12								12			
2083	LIVE OAK	13	13										
2084	PERSIMMON	7						7					
2085	MOUNTAIN LAUREL	5						5					
2086	PERSIMMON	8						8					
2087	ELM	14	14										
2088	ELM	13	13										
2089	ELM	13	13										
2090	ELM	12	12										
2091	ELM	12	12										
2092	LIVE OAK	17										17	Offsite; Preserved
2093	ELM	13	13										
2094	ELM	16	16										
2095	ELM	13	13										
2096	ELM	10	10										
2097	LIVE OAK	7	7										
2098	MOUNTAIN LAUREL	7						7					
2099	MOUNTAIN LAUREL	7						7					
2100	ELM	10	10										
2101	ELM	13	13										
2102	ELM	10	10										
2103	ELM	15	15										
2104	MOUNTAIN LAUREL	6						6					
2105	LIVE OAK	12	12										
2106	PERSIMMON	5						5					
2107	PERSIMMON	5						5					
2108	PERSIMMON	8						8					
2109	PERSIMMON	5						5					
2110	LIVE OAK	13	13										
2111	MOUNTAIN LAUREL	8						8					
2112	MOUNTAIN LAUREL	7						7					
2113	ELM	16	16										
2114	PERSIMMON	6						6					
2115	PERSIMMON	5						5					
2116	MOUNTAIN LAUREL	5						5					
2117	MOUNTAIN LAUREL	7						7					
2118	MOUNTAIN LAUREL	6						6					
2119	MOUNTAIN LAUREL	7						7					
2120	CONDALIA	5						5					
2121	MOUNTAIN LAUREL	10						10					
2122	MOUNTAIN LAUREL	10						10					
2123	MOUNTAIN LAUREL	7						7					
2124	MOUNTAIN LAUREL	6						6					
2125	CONDALIA	8						8					
2126	PERSIMMON	7						7					
2127	MOUNTAIN LAUREL	7						7					
2128	ELM	10	10										
2129	ELM	13	13										
2130	ELM	10	10										
2131	LIVE OAK	16	16										
2132	MOUNTAIN LAUREL	6						6					
2133	MOUNTAIN LAUREL	10						10					
2134	CONDALIA	9						9					
2135	MOUNTAIN LAUREL	7						7					
2136	MOUNTAIN LAUREL	6						6					
2137	PERSIMMON	5						5					
2138	MOUNTAIN LAUREL	6						6					
2139	MOUNTAIN LAUREL	5						5					
2140	MOUNTAIN LAUREL	5						5					
2141	MOUNTAIN LAUREL	7						7					
2142	MOUNTAIN LAUREL	9						9					
2143	MOUNTAIN LAUREL	5						5					
2144	MOUNTAIN LAUREL	8						8					
2145	MOUNTAIN LAUREL	6						6					
2146	MOUNTAIN LAUREL	10						10					
2147	LIVE OAK	20	20										
2148	MOUNTAIN LAUREL	7						7					
2149	MOUNTAIN LAUREL	6						6					
2150	CONDALIA	9						9					
2151	CONDALIA	8						8					
2152	LIVE OAK	11	11										
2153	MOUNTAIN LAUREL	6						6					
2154	MOUNTAIN LAUREL	7						7					
2155	CONDALIA	11						11					
2156	MOUNTAIN LAUREL	8						8					
2157	MOUNTAIN LAUREL	11						11					
2158	MOUNTAIN LAUREL	7						7					
2159	MOUNTAIN LAUREL	6						6					
2160	MESQUITE	12	12										
2161	HACKBERRY	11	11										
2162	MESQUITE	11	11										
2163	MOUNTAIN LAUREL	5						5					
2164	HACKBERRY	11	11										
2165	ELM	11	11										
2166	HACKBERRY	17	17										
2167	HACKBERRY	11	11										
2168	HACKBERRY	16	16										
2169	MOUNTAIN LAUREL	8						8					
2170	MOUNTAIN LAUREL	6						6					
2171	MOUNTAIN LAUREL	5						5					
2172	ELM	10	10										
2173	MOUNTAIN LAUREL	15						15					
2174	MOUNTAIN LAUREL	5						5					
2175	PERSIMMON	7						7					
2176	MOUNTAIN LAUREL	5						5					
2177	MOUNTAIN LAUREL	6						6					
2178	CONDALIA	8						8					
2179	MOUNTAIN LAUREL	5						5					
2180	MOUNTAIN LAUREL	5						5					
2181	MOUNTAIN LAUREL	7						7					
2182	CONDALIA	9						9					
2183	MOUNTAIN LAUREL	6						6					
2184	ELM	11	11										
2185	ELM	15	15										
2186	LIVE OAK	23	23										
2187	LIVE OAK	24			24								
2188	ELM	13	13										
2189	LIVE OAK	12	12										
2190	MOUNTAIN LAUREL	6						6					
2191	MOUNTAIN LAUREL	11						11					
2192	MOUNTAIN LAUREL	8						8					
2193	HACKBERRY	15	15										
2194	MOUNTAIN LAUREL	7						7					
2195	MOUNTAIN LAUREL	8						8					

H O R I Z O N
DESIGN AND DEVELOPMENT
PLANNING LANDSCAPE ARCHITECTURE
DEVELOPMENT CONSULTING
14607 San Pedro Ave., Suite 200
San Antonio, Texas 78232
210.831.8564 jrobinson@horizondesign-sa.com

REGISTERED LANDSCAPE ARCHITECT
JON ROBINSON
2375
STATE OF TEXAS
5.26.23

The user of this file agrees to assume all responsibility for any modifications to or use of this drawing file that is inconsistent with the requirements of the Rules and Regulations of the Texas Board of Architectural Examiners. No person may make any modifications to this electronic drawing file without the Landscape Architect's express written permission.

TREE FENCING INSPECTION
REQUIRED BEFORE SITE WORK
CALL 207-1111 TO SCHEDULE

OWNER
Forestar
10700 Pecan park Blvd., Suite 150
Austin, TX 78750

PROJECT TITLE
Stolte Ranch
Talley Rd & Wisemam Blvd.
San Antonio, TX 78253

PROJECT NUMBER
2018-200

DRAWN BY: jv
CHECKED BY: jr

REVISIONS

NUMBER	DATE	DESCRIPTION
1.	8/14/20	Added Undersize Trees,Survey Edits
2.	9/11/20	City Comments
3.	10/9/20	Site Update
4.	1/3/22	Site Update
5.	1/24/22	City Comments

SHEET TITLE
ENLARGED INVENTORY

DATE
July 28, 2020

SHEET NUMBER
TP1.22

TAG#	SPECIES	SIZE	LARGE SPECIES SIGNIFICANT PRESERVED	LARGE SPECIES SIGNIFICANT REMOVED	LARGE SPECIES HERITAGE PRESERVED	LARGE SPECIES HERITAGE REMOVED (3:1)	LARGE SPECIES HERITAGE REMOVED (1:1)	SMALL SPECIES SIGNIFICANT PRESERVED	SMALL SPECIES SIGNIFICANT REMOVED	SMALL SPECIES HERITAGE PRESERVED	SMALL SPECIES HERITAGE REMOVED	PROTECTED CAL. INCHES EXEMPT	COMMENTS
2196	PERSIMMON	5						5					
2197	MOUNTAIN LAUREL	8						8					
2198	MOUNTAIN LAUREL	6						6					
2199	MOUNTAIN LAUREL	8						8					
2200	MOUNTAIN LAUREL	9						9					
2201	MOUNTAIN LAUREL	7						7					
2202	ELM	14	14										
2203	MOUNTAIN LAUREL	6						6					
2204	MOUNTAIN LAUREL	6						6					
2205	LIVE OAK	14	14										
2206	MOUNTAIN LAUREL	7						7					
2207	ELM	11	11										
2208	HACKBERRY	10	10										
2209	HACKBERRY	11	11										
2210	MOUNTAIN LAUREL	6						6					
2211	LIVE OAK	9	9										
2212	LIVE OAK	14	14										
2213	MOUNTAIN LAUREL	6						6					
2214	PERSIMMON	5						5					
2215	MOUNTAIN LAUREL	6						6					
2216	LIVE OAK	11	11										
2217	LIVE OAK	12	12										
2218	LIVE OAK	15	15										
2219	LIVE OAK	13	13										
2220	MOUNTAIN LAUREL	8						8					
2221	MOUNTAIN LAUREL	8						8					
2222	MOUNTAIN LAUREL	7						7					
2223	MOUNTAIN LAUREL	14								14			
2224	PERSIMMON	5						5					
2225	PERSIMMON	5						5					
2226	LIVE OAK	21	21										
2227	MOUNTAIN LAUREL	7						7					
2228	MOUNTAIN LAUREL	5						5					
2229	LIVE OAK	9	9										
2230	LIVE OAK	21	21										
2231	ELM	14	14										
2232	MOUNTAIN LAUREL	12								12			
2233	MOUNTAIN LAUREL	12								12			
2234	MOUNTAIN LAUREL	5						5					
2235	LIVE OAK	31			31								
2236	MOUNTAIN LAUREL	8						8					
2237	MOUNTAIN LAUREL	7						7					
2238	LIVE OAK	23	23										
2239	MOUNTAIN LAUREL	7						7					
2240	MOUNTAIN LAUREL	5						5					
2241	MOUNTAIN LAUREL	6						6					
2242	LIVE OAK	21	21										
2243	ELM	17	17										
2244	MOUNTAIN LAUREL	12								12			
2245	LIVE OAK	18	18										
2246	LIVE OAK	14	14										
2247	MOUNTAIN LAUREL	7						7					
2248	LIVE OAK	10	10										
2249	LIVE OAK	22	22										
2250	LIVE OAK	14	14										
2251	MOUNTAIN LAUREL	5						5					
2253	LIVE OAK	18	18										
2254	ELM	12	12										
2255	LIVE OAK	14	14										
2256	ELM	16	16										
2257	LIVE OAK	15	15										
2260	LIVE OAK	30			30								
2261	LIVE OAK	26			26								
2262	LIVE OAK	12	12										
2263	PERSIMMON	5						5					
2264	PERSIMMON	6						6					
2265	MOUNTAIN LAUREL	9						9					
2266	MOUNTAIN LAUREL	9						9					
2267	MOUNTAIN LAUREL	9						9					
2268	MOUNTAIN LAUREL	8						8					
2269	MOUNTAIN LAUREL	6						6					
2270	MOUNTAIN LAUREL	5						5					
2271	MOUNTAIN LAUREL	7						7					
2272	MOUNTAIN LAUREL	6						6					
2273	ELM	21	21										
2309	ELM	14	14										
2311	ELM	16	16										
2312	PERSIMMON	5						5					
2313	CONDALIA	6						6					
2314	CONDALIA	9						9					
2315	ELM	12	12										
2316	ELM	15	15										
2317	ELM	11	11										
2318	LIVE OAK	34			34								
2319	LIVE OAK	39			39								
2320	HACKBERRY	14	14										
2321	CONDALIA	7						7					
2322	CONDALIA	10						10					
2323	MOUNTAIN LAUREL	9						9					
2324	ELM	11	11										
2325	ELM	11	11										
2326	MOUNTAIN LAUREL	5						5					
2327	MOUNTAIN LAUREL	5						5					
2328	LIVE OAK	27			27								
2329	HACKBERRY	10	10										
2330	ELM	11	11										
2331	MOUNTAIN LAUREL	6						6					
2332	PERSIMMON	6						6					
2333	MOUNTAIN LAUREL	7						7					
2334	LIVE OAK	21	21										
2335	ELM	12	12										
2336	LIVE OAK	10	10										
2337	MOUNTAIN LAUREL	8						8					
2338	MOUNTAIN LAUREL	6						6					
2339	ELM	15	15										
2340	LIVE OAK	25			25								
2341	PERSIMMON	5						5					
2342	ELM	12	12										
2343	MOUNTAIN LAUREL	7						7					
2344	MOUNTAIN LAUREL	6						6					
2345	ELM	14	14										
2346	MOUNTAIN LAUREL	6						6					
2347	MOUNTAIN LAUREL	6						6					
2348	ELM	10	10										
2349	MOUNTAIN LAUREL	8						8					
2350	MOUNTAIN LAUREL	6						6					
2352	LIVE OAK	12	12										
2353	LIVE OAK	13	13										
2354	LIVE OAK	9	9										
2355	MOUNTAIN LAUREL	5						5					
2356	MOUNTAIN LAUREL	5						5					
2357	ELM	12	12										
2358	PERSIMMON	6						6					
2359	LIVE OAK	14	14										
2360	LIVE OAK	14	14										
2361	LIVE OAK	13	13										
2362	LIVE OAK	12	12										
2363	LIVE OAK	15	15										
2364	PERSIMMON	7						7					
2365	LIVE OAK	6	6										
2366	LIVE OAK	13	13										
2367	LIVE OAK	15	15										
2368	LIVE OAK	12	12										
2369	LIVE OAK	15	15										
2370	MOUNTAIN LAUREL	6						6					
2371	LIVE OAK	17	17										
2372	LIVE OAK	15	15										
2373	LIVE OAK	16	16										
2374	LIVE OAK	6	6										
2375	LIVE OAK	15	15										
2376	PERSIMMON	6						6					
2377	MOUNTAIN LAUREL	6						6					
2378	LIVE OAK	21	21										
2379	LIVE OAK	17	17										
2380	LIVE OAK	17	17					6					
2381	PERSIMMON	6											
2382	LIVE OAK	16	16										
2383	LIVE OAK	12	12										
2384	LIVE OAK	13	13										
2385	LIVE OAK	9	9										
2386	LIVE OAK	12	12										
2387	LIVE OAK	11	11										
2388	LIVE OAK	16	16										
2389	LIVE OAK	10	10										
2390	CONDALIA	7						7					
2391	LIVE OAK	13	13										
2392	ELM	11	11										
2393	LIVE OAK	9	9										
2394	ELM	12	12										
2395	LIVE OAK	6	6										
2396	LIVE OAK	22	22										
2397	PERSIMMON	5						5					
2398	PERSIMMON	5						5					
2399	MOUNTAIN LAUREL	10						10					
2400	PERSIMMON	8						8					
2401	MOUNTAIN LAUREL	5						5					
2402	MOUNTAIN LAUREL	5						5					
2403	LIVE OAK	10	10										
2404	LIVE OAK	10	10										
2405	LIVE OAK	8	8										
2406	ELM	10	10										
2407	LIVE OAK	12	12										
2408	LIVE OAK	8	8										
2409	LIVE OAK	11	11										
2410	LIVE OAK	8	8										
2411	LIVE OAK	9	9										
2412	LIVE OAK	9	9										
2413	LIVE OAK	15	15										
2414	LIVE OAK	8	8										
2415	LIVE OAK	8	8										
2416	LIVE OAK	8	8										
2417	LIVE OAK	8	8										
2418	LIVE OAK	10	10										
2419	LIVE OAK	8	8										
2420	LIVE OAK	10	10										

TAG#	SPECIES	SIZE	LARGE SPECIES SIGNIFICANT PRESERVED	LARGE SPECIES SIGNIFICANT REMOVED	LARGE SPECIES HERITAGE PRESERVED	LARGE SPECIES HERITAGE REMOVED (3:1)	LARGE SPECIES HERITAGE REMOVED (1:1)	SMALL SPECIES SIGNIFICANT PRESERVED	SMALL SPECIES SIGNIFICANT REMOVED	SMALL SPECIES HERITAGE PRESERVED	SMALL SPECIES HERITAGE REMOVED	PROTECTED CAL. INCHES EXEMPT	COMMENTS
2421	LIVE OAK	10	10										
2422	MOUNTAIN LAUREL	6						6					
2423	LIVE OAK	9	9										
2424	LIVE OAK	9	9										
2425	LIVE OAK	10	10										
2426	LIVE OAK	10	10										
2427	LIVE OAK	8	8										
2428	CONDALIA	6						6					
2429	PERSIMMON	6						6					
2430	CONDALIA	9						9					
2431	PERSIMMON	6						6					
2432	MOUNTAIN LAUREL	7						7					
2433	ELM	10	10										
2434	PERSIMMON	6						6					
2435	PERSIMMON	7						7					
2436	LIVE OAK	12	12										
2437	PERSIMMON	5						5					
2438	CONDALIA	8						8					
2439	MOUNTAIN LAUREL	7						7					
2440	PERSIMMON	5						5					
2441	CONDALIA	6						6					
2442	MOUNTAIN LAUREL	5						5					
2443	MOUNTAIN LAUREL	5						5					
2444	MOUNTAIN LAUREL	6						6					
2445	PERSIMMON	5						5					
2446	MOUNTAIN LAUREL	8						8					
2447	HACKBERRY	10	10										
2448	MOUNTAIN LAUREL	6						6					
2449	MOUNTAIN LAUREL	5						5					
2450	MOUNTAIN LAUREL	5						5					
2451	LIVE OAK	21	21										
2452	MOUNTAIN LAUREL	6						6					
2453	CONDALIA	8						8					
2454	MOUNTAIN LAUREL	7						7					
2455	CONDALIA	11						11					
2456	CONDALIA	5						5					
2457	MOUNTAIN LAUREL	9						9					
2458	MOUNTAIN LAUREL	5						5					
2459	MOUNTAIN LAUREL	5						5					
2460	LIVE OAK	11	11										
2461	MOUNTAIN LAUREL	7						7					
2462	LIVE OAK	9	9										
2463	LIVE OAK	14	14										
2464	LIVE OAK	9	9										
2465	LIVE OAK	10	10										
2466	ELM	11	11										
2467	LIVE OAK	18	18										
2468	LIVE OAK	28			28								
2469	ELM	11	11										
2470	MOUNTAIN LAUREL	5						5					
2471	MOUNTAIN LAUREL	5						5					
2472	MOUNTAIN LAUREL	7						7					
2473	MOUNTAIN LAUREL	6						6					
2474	MOUNTAIN LAUREL	7						7					
2475	MOUNTAIN LAUREL	5						5					
2476	LIVE OAK	7	7										
2477	MOUNTAIN LAUREL	6						6					
2478	MOUNTAIN LAUREL	6						6					
2479	MOUNTAIN LAUREL	6						6					
2480	MOUNTAIN LAUREL	7						7					
2481	CONDALIA	5						5					
2482	MOUNTAIN LAUREL	5						5					
2483	MOUNTAIN LAUREL	7						7					
2484	MOUNTAIN LAUREL	7						7					
2485	ELM	10	10										
2486	CONDALIA	5						5					
2487	MOUNTAIN LAUREL	5						5					
2488	MOUNTAIN LAUREL	5						5					
2489	LIVE OAK	16	16										
2490	LIVE OAK	6	6										
2491	MOUNTAIN LAUREL	5						5					
2492	LIVE OAK	15										15	Offsite; Preserved
2493	LIVE OAK	11	11										
2494	LIVE OAK	18	18										
2495	MOUNTAIN LAUREL	7						7					
2496	MOUNTAIN LAUREL	5						5					
2497	MOUNTAIN LAUREL	6						6					
2498	MOUNTAIN LAUREL	6						6					
2499	LIVE OAK	21	21										
2500	LIVE OAK	8	8										
2501	LIVE OAK	11	11										
2502	LIVE OAK	20	20										
2503	MOUNTAIN LAUREL	5						5					
2504	MOUNTAIN LAUREL	8						8					
2505	MOUNTAIN LAUREL	5						5					
2506	MOUNTAIN LAUREL	7						7					
2507	LIVE OAK	7	7										
2508	LIVE OAK	8	8										
2509	MOUNTAIN LAUREL	6						6					
2510	LIVE OAK	7	7										
2511	LIVE OAK	7	7										
2512	MOUNTAIN LAUREL	6						6					
2513	LIVE OAK	11	11										
2514	LIVE OAK	13	13										
2515	LIVE OAK	6	6										
2516	LIVE OAK	13	13										
2517	LIVE OAK	11	11										
2518	MOUNTAIN LAUREL	7						7					
2519	LIVE OAK	23	23										
2520	ELM	12	12										
2521	PERSIMMON	7						7					
2522	LIVE OAK	23	23										
2523	ELM	10	10										
2524	ELM	11	11										
2525	ELM	10	10										
2526	LIVE OAK	32			32								
2527	MOUNTAIN LAUREL	7						7					
2528	MOUNTAIN LAUREL	6						6					
2529	HACKBERRY	13	13										
2530	LIVE OAK	14	14										
2531	LIVE OAK	13	13										
2532	LIVE OAK	9	9										
2533	LIVE OAK	16	16										
2534	MOUNTAIN LAUREL	6						6					
2535	LIVE OAK	9	9										
2536	LIVE OAK	10	10										
2537	LIVE OAK	9	9										
2538	LIVE OAK	9	9										
2539	LIVE OAK	8	8										
2540	LIVE OAK	8	8										
2541	LIVE OAK	9	9										
2542	ELM	11	11										
2543	MOUNTAIN LAUREL	6						6					
2544	LIVE OAK	14	14										
2545	MOUNTAIN LAUREL	5						5					
2546	MOUNTAIN LAUREL	5						5					
2547	LIVE OAK	7	7										
2548	MOUNTAIN LAUREL	8						8					
2549	LIVE OAK	7	7										
2550	LIVE OAK	19	19										
2551	LIVE OAK	12	12										
2552	CONDALIA	8						8					
2553	MOUNTAIN LAUREL	9						9					
2554	LIVE OAK	13	13										
2555	LIVE OAK	11	11										
2556	LIVE OAK	8	8										
2557	LIVE OAK	9	9										
2558	LIVE OAK	10	10					6					
2559	MOUNTAIN LAUREL	6											
2560	LIVE OAK	15	15										
2561	LIVE OAK	10	10										
2562	LIVE OAK	13	13										
2563	LIVE OAK	17	17										
2564	LIVE OAK	11	11										
2566	HACKBERRY	11	11										
2567	MOUNTAIN LAUREL	10	10										
2568	HACKBERRY	10	10										
2570	ELM	15	15										
2571	LIVE OAK	19	19										
2577	LIVE OAK	31			31								
2578	HACKBERRY	12	12										
2579	LIVE OAK	12	12										
2580	ELM	16	16										
2581	HACKBERRY	15	15										
2582	LIVE OAK	15	15										
2583	ELM	12	12										
2584	LIVE OAK	18	18										
2585	HACKBERRY	11	11										
2586	LIVE OAK	13	13										
2587	LIVE OAK	17	17										
2588	LIVE OAK	14	14										
2616	LIVE OAK	14	14										
2617	ELM	12	12										
2618	ELM	11	11										
2619	LIVE OAK	25			25								
2620	LIVE OAK	26			26								
2621	LIVE OAK	15	15										
2622	ELM	17	17										
2623	ELM	14	14										
2624	MOUNTAIN LAUREL	9						9					
2625	MOUNTAIN LAUREL	5						5					
2627	MOUNTAIN LAUREL	5						5					
2628	CONDALIA	5						5					
2629	ELM	13	13										
2630	MOUNTAIN LAUREL	15							15				
2632	ELM	17	17										
2633	MOUNTAIN LAUREL	6						6					
2941	ELM	15	15										
2942	ELM	12	12										
2945	LIVE OAK	25			25								
2946	ELM	17	17										
2947	LIVE OAK	18	18										
2948	LIVE OAK	11	11										
2949	LIVE OAK	9	9										
2950	LIVE OAK	18	18										

TAG#	SPECIES	SIZE	LARGE SPECIES SIGNIFICANT PRESERVED	LARGE SPECIES SIGNIFICANT REMOVED	LARGE SPECIES HERITAGE PRESERVED	LARGE SPECIES HERITAGE REMOVED (3:1)	LARGE SPECIES HERITAGE REMOVED (1:1)	SMALL SPECIES SIGNIFICANT PRESERVED	SMALL SPECIES SIGNIFICANT REMOVED	SMALL SPECIES HERITAGE PRESERVED	SMALL SPECIES HERITAGE REMOVED	PROTECTED CAL. INCHES EXEMPT	COMMENTS
2951	LIVE OAK	32			32								
2952	LIVE OAK	10	10										
2953	LIVE OAK	15	15										
2954	LIVE OAK	28		28									
2955	LIVE OAK	36		36									
2956	LIVE OAK	8	8										
2957	LIVE OAK	18	18										
2958	LIVE OAK	22	22										
2959	LIVE OAK	22	22										
2961	LIVE OAK	17	17										
2981	LIVE OAK	20	20										
2989	LIVE OAK	15	15										
2990	LIVE OAK	23	23										
2991	LIVE OAK	13	13										
2992	LIVE OAK	12	12										
2993	ELM	14		14									
2994	LIVE OAK	38				38							
2995	LIVE OAK	17										17	Easement; Removed
2996	LIVE OAK	11		11									
2997	LIVE OAK	14		14									
2998	LIVE OAK	16		16									
2999	LIVE OAK	15		15									
3000	LIVE OAK	8		8									
3001	LIVE OAK	9	9										
3002	LIVE OAK	15	15										
3003	LIVE OAK	11	11										
3004	LIVE OAK	11	11										
3005	LIVE OAK	19	19										
3006	LIVE OAK	23	23										
3007	LIVE OAK	8	8										
3008	ELM	15		15									
3009	MESQUITE	11		11									
3010	ELM	12		12									
3011	ELM	8		8									
3012	ELM	12		12									
3013	ELM	15		15									
3014	ELM	9		9									
3015	ELM	10	10										
3016	RED OAK	14	14										
3017	LIVE OAK	23	23										
3018	LIVE OAK	14	14										
3019	LIVE OAK	16	16										
3020	LIVE OAK	16	16										
3028	LIVE OAK	33			33								
3029	LIVE OAK	25			25								
3030	LIVE OAK	34				34							
3031	LIVE OAK	20		20									
3032	LIVE OAK	19		19									
3033	LIVE OAK	16		16									
3034	ELM	18		18									
3035	LIVE OAK	24				24							
3036	LIVE OAK	16										16	Easement; Removed
3037	LIVE OAK	50				50							
3038	RED OAK	10		10									
3039	LIVE OAK	39				39							
3040	MOUNTAIN LAUREL	5							5				
3041	LIVE OAK	21		21									
3042	LIVE OAK	30			30								
3043	LIVE OAK	12	12										
3044	LIVE OAK	17	17										
3045	LIVE OAK	14	14										
3046	LIVE OAK	15	15										
3047	LIVE OAK	23	23										
3048	LIVE OAK	12	12										
3049	LIVE OAK	14	14										
3050	LIVE OAK	18	18										
3051	LIVE OAK	15	15										
3052	LIVE OAK	17		17									
3053	LIVE OAK	19		19									
3054	LIVE OAK	31				31							
3055	LIVE OAK	14		14									
3056	LIVE OAK	25				25							
3057	LIVE OAK	13		13									
3058	LIVE OAK	36				36							
3059	MESQUITE	17		17									
3060	LIVE OAK	15		15									
3061	LIVE OAK	25				25							
3062	MESQUITE	12		12									
3063	LIVE OAK	17		17									
3064	LIVE OAK	21		21									
3065	MESQUITE	11										11	R.O.W.; Removed
3066	MESQUITE	10										10	R.O.W.; Removed
3067	MESQUITE	13										13	R.O.W.; Removed
3068	PERSIMMON	9										9	Easement; Removed
3069	MESQUITE	14		14									
3070	LIVE OAK	15		15									
3071	LIVE OAK	21		21									
3072	MESQUITE	12										12	Easement; Removed
3073	MESQUITE	12										12	Easement; Removed
3074	LIVE OAK	30										30	R.O.W.; Removed
3075	LIVE OAK	18		18									
3076	LIVE OAK	31				31							
3077	LIVE OAK	34				34							
3078	LIVE OAK	25				25							
3079	LIVE OAK	19										19	Easement; Removed
3080	LIVE OAK	13										13	R.O.W.; Removed
3081	LIVE OAK	16										16	R.O.W.; Removed
3082	LIVE OAK	15										15	R.O.W.; Removed
3083	LIVE OAK	20										20	R.O.W.; Removed
3084	LIVE OAK	16										16	R.O.W.; Removed
3085	LIVE OAK	16										16	R.O.W.; Removed
3086	LIVE OAK	17										17	R.O.W.; Removed
3087	LIVE OAK	30				30							
3088	LIVE OAK	36				36							
3089	MESQUITE	11		11									
3090	LIVE OAK	35										35	R.O.W.; Removed
3091	ELM	15										15	R.O.W.; Removed
3092	LIVE OAK	14										14	R.O.W.; Removed
3093	LIVE OAK	12										12	R.O.W.; Removed
3094	MESQUITE	10										10	R.O.W.; Removed
3095	LIVE OAK	24										24	R.O.W.; Removed
3096	LIVE OAK	27				27							
3097	MESQUITE	14		14									
3098	MESQUITE	12		12									
3099	MESQUITE	12		12									
3100	MESQUITE	11		11									
3101	HACKBERRY	16		16									
3102	HACKBERRY	11										11	R.O.W.; Removed
3103	LIVE OAK	27				27							
3104	MESQUITE	11										11	R.O.W.; Removed
3105	LIVE OAK	22		22									
3106	ELM	11		11									
3107	LIVE OAK	26				26							
3108	HACKBERRY	12										12	R.O.W.; Removed
3109	ELM	16										16	R.O.W.; Removed
3110	HACKBERRY	11										11	R.O.W.; Removed
3111	LIVE OAK	40										40	R.O.W.; Removed
3112	HACKBERRY	12										12	R.O.W.; Removed
3113	MESQUITE	10										10	R.O.W.; Removed
3114	MESQUITE	18		18									
3115	MESQUITE	11		11									
3116	LIVE OAK	27										27	R.O.W.; Removed
3117	LIVE OAK	26				26							
3118	LIVE OAK	27				27							
3119	LIVE OAK	18		18									
3171	ELM	6	6										
3172	MESQUITE	14	14										
3173	PECAN	7	7										
3174	MESQUITE	13		13									
3175	MOUNTAIN LAUREL	5						5					
3176	MOUNTAIN LAUREL	5						5					
3177	MOUNTAIN LAUREL	7						7					
3187	ELM	13	13										
3189	ELM	10		10									
3190	ELM	11	11										
3191	ELM	11	11										
3192	ELM	9	9										
3193	ELM	8		8									
3194	PERSIMMON	5							5				
3195	ELM	14		14									
3196	ELM	15		15									
3197	PERSIMMON	10						10					
3198	LIVE OAK	23	23										
3199	LIVE OAK	22	22										
3200	LIVE OAK	9	9										
3201	LIVE OAK	9		9									
3202	LIVE OAK	12		12									
3203	LIVE OAK	12	12										
3204	LIVE OAK	11	11										
3205	LIVE OAK	18	18										
3206	LIVE OAK	14	14										
3207	LIVE OAK	12	12										
3208	LIVE OAK	10	10										
3209	LIVE OAK	14	14										
3210	LIVE OAK	10	10										
3211	LIVE OAK	14	14										
3212	ELM	11		11									
3213	LIVE OAK	7		7									
3214	ELM	9		9									
3215	LIVE OAK	10		10									
3216	LIVE OAK	17		17									
3217	ELM	11		11									
3218	LIVE OAK	6		6									
3219	PERSIMMON	6							6				
3220	LIVE OAK	10		10									
3221	PERSIMMON	6							6				
3222	MOUNTAIN LAUREL	8							8				
3223	MOUNTAIN LAUREL	6							6				
3224	PERSIMMON	5							5				
3225	LIVE OAK	31				31							
3226	PERSIMMON	6							6				
3227	LIVE OAK	20		20									
3228	SYCAMORE	9		9									
3229	LIVE OAK	13		13									
3230	ELM	13		13									
3231	LIVE OAK	22		22									

HORIZON
DESIGN AND DEVELOPMENT
PLANNING LANDSCAPE ARCHITECTURE
DEVELOPMENT CONSULTING
14607 San Pedro Ave., Suite 200
San Antonio, Texas 78232
210.831.8564 jrobinson@horizondesign-sa.com

REGISTERED LANDSCAPE ARCHITECT
JON ROBINSON
2375
STATE OF TEXAS
5.26.23

The user of this file agrees to assume all responsibility for any modifications to or use of this drawing file that is inconsistent with the requirements of the Rules and Regulations of the Texas Board of Architectural Examiners. No person may make any modifications to this electronic drawing file without the Landscape Architect's express written permission.

TREE FENCING INSPECTION
REQUIRED BEFORE SITE WORK
CALL 207-1111 TO SCHEDULE

OWNER
Forestar
10700 Pecan park Blvd., Suite 150
Austin, TX 78750

PROJECT TITLE
Stolte Ranch
Talley Rd & Wisemam Blvd.
San Antonio, TX 78253

PROJECT NUMBER
2018-200

DRAWN BY jv
CHECKED BY jr

REVISIONS

NUMBER	DATE	DESCRIPTION
1.	8/14/20	Added Undersize Trees,Survey Edits
2.	9/11/20	City Comments
3.	10/9/20	Site Update
4.	1/3/22	Site Update
5.	1/24/22	City Comments

SHEET TITLE
ENLARGED
INVENTORY

DATE
July 28, 2020

SHEET NUMBER
TP1.23

			LARGE SPECIES					SMALL SPECIES				PROTECTED	
TAG#	SPECIES	SIZE	SIGNIFICANT PRESERVED	SIGNIFICANT REMOVED	HERITAGE PRESERVED	HERITAGE REMOVED (3:1)	HERITAGE REMOVED (1:1)	SIGNIFICANT PRESERVED	SIGNIFICANT REMOVED	HERITAGE PRESERVED	HERITAGE REMOVED	CAL. INCHES EXEMPT	COMMENTS
3232	ELM	16		16									
3233	PERSIMMON	5							5				
3234	ELM	15		15									
3235	PERSIMMON	9							9				
3236	PERSIMMON	6							6				
3237	MESQUITE	10		10									
3238	MESQUITE	11		11									
3239	LIVE OAK	9		9									
3240	MESQUITE	11		11									
3241	LIVE OAK	24				24							
3242	LIVE OAK	18										18	Easement; Removed
3243	LIVE OAK	21										21	Easement; Removed
3244	LIVE OAK	23										23	R.O.W.; Removed
3245	LIVE OAK	21										21	R.O.W.; Removed
3246	LIVE OAK	21										21	R.O.W.; Removed
3247	LIVE OAK	45				45							
3248	ELM	15										15	R.O.W.; Removed
3249	ELM	8										8	R.O.W.; Removed
3250	LIVE OAK	30										30	R.O.W.; Removed
3251	LIVE OAK	29				29							
3252	LIVE OAK	23		23									
3253	ELM	13		13									
3254	CONDALIA	6							6				
3255	PERSIMMON	6							6				
3256	ELM	13		13									
3257	LIVE OAK	11		11									
3258	LIVE OAK	15		15									
3259	LIVE OAK	24				24							
3260	LIVE OAK	17		17									
3261	LIVE OAK	15		15									
3262	LIVE OAK	27				27							
3263	LIVE OAK	18		18									
3264	LIVE OAK	20		20									
3265	LIVE OAK	21										21	R.O.W.; Removed
3266	LIVE OAK	11										11	R.O.W.; Removed
3267	LIVE OAK	10										10	R.O.W.; Removed
3268	LIVE OAK	9										9	R.O.W.; Removed
3269	LIVE OAK	19		19									
3270	LIVE OAK	25				25							
3271	LIVE OAK	15		15									
3272	LIVE OAK	7		7									
3273	LIVE OAK	17		17									
3274	PERSIMMON	5							5				
3275	ELM	8		8									
3276	ELM	6		6									
3277	PERSIMMON	6							6				
3278	LIVE OAK	12		12									
3279	LIVE OAK	12		12									
3280	MOUNTAIN LAUREL	6										6	Offsite; Preserved
3281	LIVE OAK	20		20									
3282	LIVE OAK	16		16									
3283	LIVE OAK	23		23									
3284	LIVE OAK	20		20									
3285	LIVE OAK	21		21									
3286	LIVE OAK	23		23									
3287	LIVE OAK	30										30	R.O.W.; Removed
3288	LIVE OAK	23										23	Easement; Removed
3289	LIVE OAK	18		18									
3290	LIVE OAK	7		7									
3291	ELM	16		16									
3292	MESQUITE	11		11									
3293	LIVE OAK	22		22									
3294	MESQUITE	11		11									
3295	MESQUITE	11		11									
3296	LIVE OAK	28										28	R.O.W.; Removed
3297	LIVE OAK	31				31							
3298	LIVE OAK	48				48							
3299	MESQUITE	12		12									
3300	LIVE OAK	3										3	Undersize; Removed
3301	LIVE OAK	38				38							
3302	ELM	12		12									
3303	ELM	17		17									
3304	MESQUITE	12		12									
3305	MESQUITE	11		11									
3306	MESQUITE	11		11									
3307	MESQUITE	22										22	R.O.W.; Removed
3308	LIVE OAK	16		16									
3309	MESQUITE	17		17									
3310	MESQUITE	22		22									
3311	LIVE OAK	25				25							
3312	ELM	17		17									
3313	LIVE OAK	19		19									
3314	ELM	17		17									
3315	LIVE OAK	14		14									
3316	ELM	9		9									
3317	LIVE OAK	31				31							
3318	MESQUITE	12		12									
3319	MESQUITE	14		14									
3320	LIVE OAK	47				47							
3321	HACKBERRY	16		16									
3322	MESQUITE	14		14									
3323	MESQUITE	11		11									
3324	MESQUITE	10		10									
3325	MESQUITE	13		13									
3326	LIVE OAK	36										36	R.O.W.; Removed
3327	ELM	15		15									
3328	ELM	17		17									
3329	MESQUITE	12		12									
3330	ELM	15		15									
3331	LIVE OAK	23										23	R.O.W.; Removed
3332	ELM	18		18									
3333	LIVE OAK	24										24	R.O.W.; Removed
3334	MESQUITE	11										11	R.O.W.; Removed
3335	LIVE OAK	36				36							
3336	LIVE OAK	24				24							
3337	LIVE OAK	20										20	R.O.W.; Removed
3338	LIVE OAK	32										32	R.O.W.; Removed
3339	ELM	15		15									
3340	LIVE OAK	29				29							
3341	ELM	12		12									
3342	LIVE OAK	30				30							
3343	LIVE OAK	25				25							
3344	MESQUITE	11		11									
3345	MESQUITE	16		16									
3346	LIVE OAK	48			48								
3347	ELM	16	16										
3348	ELM	19										19	R.O.W.; Removed
3349	ELM	21		21									
3350	MESQUITE	11		11									
3351	ELM	7		7									
3352	ELM	7		7									
3353	ELM	7		7									
3354	ELM	7		7									
3355	ELM	7		7									
3356	ELM	6		6									
3357	LIVE OAK	10		10									
3358	LIVE OAK	15		15									
3359	LIVE OAK	15		15									
3360	LIVE OAK	8		8									
3361	ELM	7		7									
3362	LIVE OAK	19		19									
3363	LIVE OAK	16		16									
3364	LIVE OAK	22		22									
3365	PERSIMMON	5							5				
3366	LIVE OAK	17		17									
3367	LIVE OAK	19		19									
3368	LIVE OAK	17		17									
3369	MESQUITE	10		10									
3370	LIVE OAK	16										16	R.O.W.; Removed
3371	LIVE OAK	19										19	R.O.W.; Removed
3372	LIVE OAK	16		16									
3373	LIVE OAK	12		12									
3374	ELM	14		14									
3375	ELM	14		14									
3376	LIVE OAK	21		21									
3377	LIVE OAK	17										17	R.O.W.; Removed
3378	MESQUITE	13		13									
3379	MESQUITE	13		13									
3380	MESQUITE	13		13									
3381	LIVE OAK	8		8									
3382	LIVE OAK	23		23									
3383	LIVE OAK	6		6									
3384	LIVE OAK	17		17									
3385	LIVE OAK	13		13									
3386	LIVE OAK	14		14									
3387	LIVE OAK	8		8									
3388	LIVE OAK	19		19									
3389	LIVE OAK	11		11									
3390	LIVE OAK	12		12									
3392	LIVE OAK	17		17									
3393	LIVE OAK	16		16									
3394	LIVE OAK	16		16									
3395	LIVE OAK	18		18									
3396	LIVE OAK	20		20									
3397	LIVE OAK	18		18									
3398	LIVE OAK	26				26							
3399	LIVE OAK	27				27							
3400	LIVE OAK	21		21									
3401	LIVE OAK	12		12									
3402	ELM	22		22									
3403	LIVE OAK	26				26							
3404	LIVE OAK	25				25							
3405	LIVE OAK	19		19									
3406	LIVE OAK	19		19									
3407	MESQUITE	12										12	R.O.W.; Removed
3408	MESQUITE	11										11	R.O.W.; Removed
3409	LIVE OAK	30										30	R.O.W.; Removed
3410	MESQUITE	11		11									
3411	LIVE OAK	11		11									
3412	MESQUITE	12		12									
3413	MESQUITE	11										11	Easement; Removed
3414	LIVE OAK	15										15	R.O.W.; Removed
3415	MESQUITE	14										14	R.O.W.; Removed
3416	MESQUITE	11										11	R.O.W.; Removed

			LARGE SPECIES					SMALL SPECIES				PROTECTED	
TAG#	SPECIES	SIZE	SIGNIFICANT PRESERVED	SIGNIFICANT REMOVED	HERITAGE PRESERVED	HERITAGE REMOVED (3:1)	HERITAGE REMOVED (1:1)	SIGNIFICANT PRESERVED	SIGNIFICANT REMOVED	HERITAGE PRESERVED	HERITAGE REMOVED	CAL. INCHES EXEMPT	COMMENTS
3417	MESQUITE	10		10									
3418	LIVE OAK	22		22									
3419	MESQUITE	11		11									
3420	MESQUITE	12										12	R.O.W.; Removed
3421	MESQUITE	18										18	R.O.W.; Removed
3422	MESQUITE	10										10	R.O.W.; Removed
3423	MESQUITE	12										12	R.O.W.; Removed
3424	MESQUITE	10										10	Easement; Removed
3425	MESQUITE	14		14									
3427	LIVE OAK	37				37							
3428	HACKBERRY	11										11	R.O.W.; Removed
3429	PERSIMMON	9										9	R.O.W.; Removed
3430	LIVE OAK	21		21									
3431	ELM	15		15									
3432	ELM	16		16									
3433	ELM	14		14									
3434	MESQUITE	10		10									
3435	ELM	7		7									
3436	ELM	15		15									
3437	ELM	14		14									
3438	ELM	11		11									
3439	PERSIMMON	10							10				
3440	HACKBERRY	10		10									
3441	MESQUITE	11		11									
3442	LIVE OAK	15		15									
3443	LIVE OAK	21		21									
3444	LIVE OAK	26				26							
3445	LIVE OAK	25				25							
3446	ELM	13		13									
3447	ELM	14		14									
3449	LIVE OAK	15		15									
3450	ELM	10		10									
3451	ELM	16		16									
3452	LIVE OAK	17		17									
3453	LIVE OAK	22										22	R.O.W.; Removed
3454	LIVE OAK	15										15	R.O.W.; Removed
3455	ELM	16										16	R.O.W.; Removed
3456	LIVE OAK	18										18	R.O.W.; Removed
3457	LIVE OAK	11										11	R.O.W.; Removed
3458	LIVE OAK	16										16	R.O.W.; Removed
3459	ELM	16		16									
3460	MESQUITE	11		11									
3461	LIVE OAK	10		10									
3462	LIVE OAK	15		15									
3463	LIVE OAK	13		13									
3464	LIVE OAK	17		17									
3465	LIVE OAK	9		9									
3466	LIVE OAK	18		18									
3467	LIVE OAK	17		17									
3468	LIVE OAK	7		7									
3469	ELM	14		14									
3470	ELM	19		19									
3471	MESQUITE	10		10									
3472	ELM	14		14									
3473	ELM	6		6									
3474	PERSIMMON	6							6				
3475	PERSIMMON	5							5				
3476	ELM	6		6									
3477	LIVE OAK	46				46							
3478	ELM	8		8									
3479	ELM	7		7									
3480	ELM	7		7									
3481	ELM	7		7									
3482	ELM	7		7									
3483	ELM	7		7									
3484	ELM	7		7									
3485	ELM	6		6									
3486	LIVE OAK	35				35							
3487	HACKBERRY	12		12									
3488	LIVE OAK	9		9									
3489	ELM	6		6									
3490	ELM	6		6									
3491	ELM	6		6									
3492	LIVE OAK	17		17									
3493	LIVE OAK	39				39							
3494	LIVE OAK	18		18									
3495	LIVE OAK	9		9									
3496	ELM	7										7	Easement; Removed
3497	LIVE OAK	11		11									
3498	LIVE OAK	9		9									
3499	LIVE OAK	13	13										
3500	LIVE OAK	9		9									
3501	ELM	11	11										
3502	LIVE OAK	12		12									
3503	LIVE OAK	9		9									
3504	LIVE OAK	11		11									
3505	LIVE OAK	17		17									
3506	LIVE OAK	9		9									
3507	LIVE OAK	12	12										
3508	LIVE OAK	11		11									
3509	LIVE OAK	8		8									
3510	PERSIMMON	5						5					
3511	LIVE OAK	12	12										
3512	LIVE OAK	7		7									
3513	LIVE OAK	8		8									
3514	LIVE OAK	10		10									
3515	LIVE OAK	13		13									
3516	ELM	12		12									
3517	ELM	12		12									
3518	LIVE OAK	12		12									
3519	LIVE OAK	16		16									
3520	LIVE OAK	10		10									
3521	LIVE OAK	23		23									
3522	LIVE OAK	9		9									
3523	LIVE OAK	13		13									
3524	LIVE OAK	24				24							
3525	LIVE OAK	10		10									
3526	LIVE OAK	9		9									
3527	LIVE OAK	13		13									
3528	LIVE OAK	11		11									
3529	LIVE OAK	12		12									
3530	ELM	10		10									
3531	ELM	10		10									
3532	ELM	13		13									
3533	LIVE OAK	14		14									
3534	LIVE OAK	14		14									
3535	LIVE OAK	9		9									
3536	LIVE OAK	11		11									
3537	LIVE OAK	11		11									
3538	LIVE OAK	9		9									
3539	LIVE OAK	10		10									
3540	ELM	11	11										
3541	LIVE OAK	16	16										
3542	LIVE OAK	7	7										
3543	ELM	8	8										
3544	ELM	12	12										
3545	ELM	7	7										
3546	ELM	10	10										
3547	LIVE OAK	11	11										
3548	LIVE OAK	13	13										
3549	ELM	6	6										
3550	LIVE OAK	14	14										
3551	ELM	6	6										
3552	LIVE OAK	14	14										
3553	ELM	9	9										
3554	LIVE OAK	7	7										
3555	ELM	7	7										
3556	LIVE OAK	18	18										
3557	LIVE OAK	7	7										
3558	LIVE OAK	10	10										
3559	LIVE OAK	8	8										
3560	LIVE OAK	13	13										
3561	LIVE OAK	6	6										
3562	LIVE OAK	10	10										
3563	LIVE OAK	11	11										
3564	LIVE OAK	10	10										
3565	LIVE OAK	9	9										
3566	LIVE OAK	7	7										
3567	LIVE OAK	8	8										
3568	LIVE OAK	9	9										
3569	LIVE OAK	10	10										
3570	LIVE OAK	7	7										
3571	LIVE OAK	8	8										
3572	LIVE OAK	6	6										
3573	LIVE OAK	13	13										
3574	LIVE OAK	11	11										
3575	LIVE OAK	9	9										
3576	LIVE OAK	6	6										
3577	LIVE OAK	6	6										
3578	LIVE OAK	15	15										
3579	ELM	9	9										
3580	LIVE OAK	11	11										
3581	LIVE OAK	15	15										
3582	LIVE OAK	6	6										
3583	ELM	11	11										
3584	CONDALIA	5	5										
3585	ELM	6	6										
3586	OTHER-DECIDUOUS	7	7										
3587	LIVE OAK	12	12										
3588	LIVE OAK	13	13										
3589	LIVE OAK	23	23										
3590	HACKBERRY	12	12										
3591	LIVE OAK	17	17										
3592	LIVE OAK	14										14	Offsite; Preserved
3593	LIVE OAK	6	6										
3594	LIVE OAK	13	13										
3595	ELM	8	8										
3596	LIVE OAK	14	14										
3597	LIVE OAK	19	19										
3598	LIVE OAK	7	7										
3599	ELM	7	7										
3600	LIVE OAK	6	6										
3601	LIVE OAK	7	7										
3602	ELM	13	13										
3603	ELM	27			27								

			LARGE SPECIES					SMALL SPECIES				PROTECTED	
TAG#	SPECIES	SIZE	SIGNIFICANT PRESERVED	SIGNIFICANT REMOVED	HERITAGE PRESERVED	HERITAGE REMOVED (3:1)	HERITAGE REMOVED (1:1)	SIGNIFICANT PRESERVED	SIGNIFICANT REMOVED	HERITAGE PRESERVED	HERITAGE REMOVED	CAL. INCHES EXEMPT	COMMENTS
3604	LIVE OAK	23			23								
3605	LIVE OAK	7	7										
3606	ELM	9	9										
3607	LIVE OAK	37				37							
3608	LIVE OAK	15		15									
3609	LIVE OAK	7		7									
3610	LIVE OAK	10		10									
3611	LIVE OAK	11		11									
3612	LIVE OAK	9		9									
3613	LIVE OAK	12		12									
3614	MESQUITE	10		10									
3615	LIVE OAK	14		14									
3616	LIVE OAK	27				27							
3617	LIVE OAK	13		13									
3618	LIVE OAK	17		17									
3619	LIVE OAK	15		15									
3620	LIVE OAK	21		21									
3621	LIVE OAK	20		20									
3622	LIVE OAK	12		12									
3623	ELM	13		13									
3624	LIVE OAK	14		14									
3625	LIVE OAK	7		7									
3626	LIVE OAK	12		12									
3627	LIVE OAK	18		18									
3628	LIVE OAK	8		8									
3629	ELM	11		11									
3630	LIVE OAK	24				24							
3631	LIVE OAK	10		10									
3633	LIVE OAK	25										25	R.O.W.; Removed
3634	HACKBERRY	12										12	R.O.W.; Removed
3635	LIVE OAK	48										48	R.O.W.; Removed
3636	LIVE OAK	7										7	R.O.W.; Removed
3637	ELM	10										10	R.O.W.; Removed
3638	LIVE OAK	14										14	R.O.W.; Removed
3639	LIVE OAK	20		20									
3640	LIVE OAK	11										11	R.O.W.; Removed
3641	LIVE OAK	16										16	R.O.W.; Removed
3642	PERSIMMON	5										5	R.O.W.; Removed
3643	LIVE OAK	11										11	R.O.W.; Removed
3644	LIVE OAK	16										16	R.O.W.; Removed
3645	LIVE OAK	15										15	R.O.W.; Removed
3646	LIVE OAK	24										24	R.O.W.; Removed
3647	ELM	6		6									
3648	ELM	7		7									
3649	ELM	6		6									
3650	ELM	7		7									
3651	ELM	10		10									
3652	LIVE OAK	30										30	R.O.W.; Removed
3653	LIVE OAK	18		18									
3654	LIVE OAK	15		15									
3655	LIVE OAK	23		23									
3656	LIVE OAK	16		16									
3657	LIVE OAK	18		18									
3658	LIVE OAK	9		9									
3659	LIVE OAK	19		19									
3660	LIVE OAK	23										23	Offsite; Preserved
3661	LIVE OAK	9		9									
3662	LIVE OAK	11		11									
3663	LIVE OAK	37				37							
3664	LIVE OAK	8		8									
3665	LIVE OAK	30				30							
3666	LIVE OAK	12		12									
3667	LIVE OAK	23		23									
3668	LIVE OAK	15		15									
3669	LIVE OAK	10		10									
3670	LIVE OAK	12		12									
3671	LIVE OAK	13		13									
3673	LIVE OAK	22		22									
3674	LIVE OAK	21		21									
3675	LIVE OAK	9		9									
3676	LIVE OAK	9		9									
3677	LIVE OAK	8		8									
3678	LIVE OAK	11		11									
3679	LIVE OAK	23		23									
3680	LIVE OAK	20		20									
3682	LIVE OAK	30				30							
3683	HACKBERRY	10										10	Easement; Removed
3684	LIVE OAK	14		14									
3685	LIVE OAK	13		13									
3686	LIVE OAK	13										13	R.O.W.; Removed
3687	ELM	10										10	R.O.W.; Removed
3688	LIVE OAK	23										23	R.O.W.; Removed
3690	LIVE OAK	13		13									
3691	LIVE OAK	15		15									
3692	LIVE OAK	11		11									
3693	LIVE OAK	16		16									
3694	LIVE OAK	19		19									
3695	LIVE OAK	13		13									
3696	LIVE OAK	9		9									
3697	LIVE OAK	7		7									
3698	LIVE OAK	8		8									
3699	LIVE OAK	18		18									
3700	LIVE OAK	17		17									
3701	LIVE OAK	21		21									
3702	ELM	17		17									
3703	LIVE OAK	16		16									
3704	LIVE OAK	10		10									
3705	ELM	16		16									
3706	LIVE OAK	14		14									
3707	LIVE OAK	14		14									
3708	LIVE OAK	23		23									
3709	LIVE OAK	9		9									
3710	LIVE OAK	12		12									
3711	LIVE OAK	17		17									
3712	LIVE OAK	15		15									
3713	LIVE OAK	14		14									
3714	LIVE OAK	6										6	Easement; Removed
3715	LIVE OAK	16										16	Easement; Removed
3716	LIVE OAK	24										24	R.O.W.; Removed
3717	ELM	13										13	R.O.W.; Removed
3718	ELM	7										7	R.O.W.; Removed
3719	ELM	14										14	R.O.W.; Removed
3720	LIVE OAK	44										44	R.O.W.; Removed
3721	LIVE OAK	9										9	Easement; Removed
3722	LIVE OAK	18										18	Easement; Removed
3723	LIVE OAK	18		18									
3724	LIVE OAK	32				32							
3726	LIVE OAK	14		14									
3727	LIVE OAK	27				27							
3728	LIVE OAK	21		21									
3729	LIVE OAK	11		11									
3730	LIVE OAK	13		13									
3731	ELM	19		19									
3732	ELM	19		19									
3733	LIVE OAK	9		9									
3734	LIVE OAK	21		21									
3735	LIVE OAK	17		17									
3736	LIVE OAK	25				25							
3737	LIVE OAK	23		23									
3738	LIVE OAK	13		13									
3739	LIVE OAK	14		14									
3740	LIVE OAK	8		8									
3741	LIVE OAK	9		9									
3742	LIVE OAK	11		11									
3743	LIVE OAK	14		14									
3744	LIVE OAK	28				28							
3745	LIVE OAK	17										17	R.O.W.; Removed
3746	LIVE OAK	14										14	R.O.W.; Removed
3747	LIVE OAK	9										9	R.O.W.; Removed
3748	LIVE OAK	13										13	R.O.W.; Removed
3749	LIVE OAK	11		11									
3750	LIVE OAK	24				24							
3751	LIVE OAK	18		18									
3752	LIVE OAK	22		22									
3753	LIVE OAK	19		19									
3754	LIVE OAK	15		15									
3755	HACKBERRY	11										11	R.O.W.; Removed
3756	ELM	9										9	R.O.W.; Removed
3757	ELM	7										7	R.O.W.; Removed
3758	LIVE OAK	9		9									
3759	LIVE OAK	11		11									
3760	ELM	6		6									
3761	ELM	17		17									
3762	ELM	9										9	R.O.W.; Removed
3763	ELM	6										6	R.O.W.; Removed
3764	ELM	6										6	R.O.W.; Removed
3765	ELM	7										7	R.O.W.; Removed
3766	ELM	6										6	R.O.W.; Removed
3768	ELM	6										6	Easement; Removed
3769	ELM	10										10	Easement; Removed
3770	ELM	7										7	R.O.W.; Removed
3771	ELM	6										6	R.O.W.; Removed
3772	MESQUITE	10		10									
3773	MESQUITE	10		10									
3774	ELM	7		7									
3775	ELM	9		9									
3776	PERSIMMON	6							6				
3777	ELM	9		9									
3778	ELM	8		8									
3779	ELM	7		7									
3780	ELM	9		9									
3781	ELM	10		10									
3782	ELM	7		7									
3783	ELM	8		8									
3784	ELM	9		9									
3785	ELM	7		7									
3786	PERSIMMON	5										5	R.O.W.; Removed
3787	ELM	6										6	R.O.W.; Removed
3788	ELM	7										7	R.O.W.; Removed
3789	ELM	6										6	Easement; Removed
3790	LIVE OAK	14		14									
3791	ELM	6		6									
3792	ELM	9		9									
3793	ELM	8		8									
3794	MESQUITE	10		10									

HORIZON
DESIGN AND DEVELOPMENT
PLANNING LANDSCAPE ARCHITECTURE
DEVELOPMENT CONSULTING
14607 San Pedro Ave., Suite 200
San Antonio, Texas 78232
210.831.8564 jrobinson@horizondesign-sa.com

REGISTERED LANDSCAPE ARCHITECT
JON ROBINSON
2375
STATE OF TEXAS
5.26.23

The user of this file agrees to assume all responsibility for any modifications to or use of this drawing file that is inconsistent with the requirements of the Rules and Regulations of the Texas Board of Architectural Examiners. No person may make any modifications to this electronic drawing file without the Landscape Architect's express written permission.

TREE FENCING INSPECTION
REQUIRED BEFORE SITE WORK
CALL 207-1111 TO SCHEDULE

OWNER
Forestar
10700 Pecan park Blvd., Suite 150
Austin, TX 78750

PROJECT TITLE
Stolte Ranch
Talley Rd & Wisemam Blvd.
San Antonio, TX 78253

PROJECT NUMBER
2018-200

DRAWN BY: jv
CHECKED BY: jr

REVISIONS

NUMBER	DATE	DESCRIPTION
1.	8/14/20	Added Undersize Trees,Survey Edits
2.	9/11/20	City Comments
3.	10/9/20	Site Update
4.	1/3/22	Site Update
5.	1/24/22	City Comments

SHEET TITLE
ENLARGED INVENTORY

DATE
July 28, 2020

SHEET NUMBER
TP1.24

			LARGE SPECIES					SMALL SPECIES				PROTECTED	
TAG #	SPECIES	SIZE	SIGNIFICANT PRESERVED	SIGNIFICANT REMOVED	HERITAGE PRESERVED	HERITAGE REMOVED (3:1)	HERITAGE REMOVED (1:1)	SIGNIFICANT PRESERVED	SIGNIFICANT REMOVED	HERITAGE PRESERVED	HERITAGE REMOVED	CAL. INCHES EXEMPT	COMMENTS
3795	ELM	6		6									
3796	ELM	9		9									
3797	LIVE OAK	13		13									
3798	LIVE OAK	18		18									
3799	LIVE OAK	12		12									
3800	LIVE OAK	14		14									
3801	LIVE OAK	16		16									
3802	LIVE OAK	15		15									
3803	LIVE OAK	36				36							
3804	LIVE OAK	22		22									
3805	ELM	6		6									
3806	ELM	6		6									
3807	PERSIMMON	6							6				
3808	LIVE OAK	14		14									
3809	LIVE OAK	23		23									
3810	LIVE OAK	23										23	R.O.W.; Removed
3811	LIVE OAK	6										6	R.O.W.; Removed
3812	LIVE OAK	24				24							
3813	LIVE OAK	25				25							
3814	LIVE OAK	12		12									
3815	LIVE OAK	26				26							
3816	LIVE OAK	13		13									
3817	LIVE OAK	17		17									
3818	LIVE OAK	13		13									
3819	ELM	7		7									
3820	LIVE OAK	19		19									
3821	LIVE OAK	18		18									
3822	LIVE OAK	19		19									
3823	LIVE OAK	18		18									
3824	MESQUITE	10		10									
3825	LIVE OAK	23		23									
3826	LIVE OAK	10		10									
3827	LIVE OAK	10		10									
3828	LIVE OAK	10										10	Easement; Removed
3829	LIVE OAK	7		7									
3830	LIVE OAK	15		15									
3831	LIVE OAK	11		11									
3832	LIVE OAK	23		23									
3833	LIVE OAK	18		18									
3834	LIVE OAK	18		18									
3835	LIVE OAK	18		18									
3836	LIVE OAK	15		15									
3837	LIVE OAK	24				24							
3838	LIVE OAK	13		13									
3839	LIVE OAK	16		16									
3840	LIVE OAK	13										13	Easement; Removed
3841	LIVE OAK	26										26	R.O.W.; Removed
3842	LIVE OAK	14		14									
3843	LIVE OAK	8		8									
3844	LIVE OAK	15										15	Easement; Removed
3845	LIVE OAK	15		15									
3846	LIVE OAK	16										16	Easement; Removed
3847	LIVE OAK	15										15	R.O.W.; Removed
3848	LIVE OAK	14										14	R.O.W.; Removed
3849	LIVE OAK	13										13	R.O.W.; Removed
3850	ELM	8										8	R.O.W.; Removed
3851	HACKBERRY	11		11									
3852	ELM	8		8									
3853	ELM	11		11									
3854	LIVE OAK	14		14									
3855	LIVE OAK	18		18									
3856	ELM	7		7									
3857	ELM	8		8									
3858	MESQUITE	12		12									
3859	MESQUITE	11		11									
3860	ELM	8		8									
3861	ELM	7										7	Easement; Removed
3862	LIVE OAK	14										14	R.O.W.; Removed
3863	ELM	17										17	R.O.W.; Removed
3864	LIVE OAK	8		8									
3865	LIVE OAK	16		16									
3866	LIVE OAK	17										17	R.O.W.; Removed
3867	ELM	21										21	Easement; Removed
3868	LIVE OAK	8		8									
3869	LIVE OAK	9		9									
3870	LIVE OAK	11		11									
3871	LIVE OAK	22		22									
3872	LIVE OAK	23		23									
3873	LIVE OAK	13		13									
3874	LIVE OAK	11		11									
3875	LIVE OAK	16		16									
3876	LIVE OAK	10		10									
3877	LIVE OAK	13		13									
3878	LIVE OAK	7		7									
3879	LIVE OAK	18		18									
3880	PERSIMMON	6							6				
3881	LIVE OAK	12		12									
3882	LIVE OAK	9		9									
3883	LIVE OAK	9		9									
3884	LIVE OAK	13		13									
3885	LIVE OAK	12		12									
3886	LIVE OAK	10		10									
3887	LIVE OAK	20		20									
3888	LIVE OAK	13		13									
3889	LIVE OAK	14		14									
3890	LIVE OAK	24				24							
3891	ELM	7		7									
3892	MESQUITE	10		10									
3893	LIVE OAK	15		15									
3894	LIVE OAK	17		17									
3895	LIVE OAK	15		15									
3896	LIVE OAK	9		9									
3897	ELM	14		14									
3898	ELM	16		16									
3899	LIVE OAK	19		19									
3900	ELM	7		7									
3901	ELM	6		6									
3902	ELM	6		6									
3903	ELM	7		7									
3904	MESQUITE	12		12									
3905	ELM	9		9									
3906	LIVE OAK	8		8									
3907	LIVE OAK	14		14									
3908	LIVE OAK	11		11									
3909	ELM	8	8										
3910	ELM	6		6									
3911	ELM	8		8									
3912	LIVE OAK	20		20									
3913	LIVE OAK	11		11									
3914	PERSIMMON	8							8				
3915	LIVE OAK	16		16									
3916	LIVE OAK	8		8									
3917	PERSIMMON	6							6				
3918	ELM	7		7									
3919	LIVE OAK	13		13									
3920	LIVE OAK	10		10									
3921	LIVE OAK	11		11									
3922	LIVE OAK	12		12									
3923	LIVE OAK	13		13									
3924	LIVE OAK	25				25							
3925	ELM	8		8									
3926	ELM	12		12									
3927	ELM	11		11									
3929	LIVE OAK	34				34							
3930	HACKBERRY	11		11									
3931	HACKBERRY	12		12									
3932	ELM	6		6									
3933	LIVE OAK	9		9									
3934	LIVE OAK	7		7									
3935	ELM	24				24							
3936	ELM	6		6									
3937	MESQUITE	13		13									
3938	LIVE OAK	20		20									
3939	MESQUITE	10		10									
3940	ELM	7		7									
3941	PERSIMMON	5							5				
3942	MESQUITE	11		11									
3943	LIVE OAK	17		17									
3944	LIVE OAK	8		8									
3945	LIVE OAK	14		14									
3946	ELM	7										7	Easement; Removed
3947	LIVE OAK	10										10	R.O.W.; Removed
3948	HACKBERRY	10										10	R.O.W.; Removed
3949	LIVE OAK	39										39	R.O.W.; Removed
3950	LIVE OAK	24										24	R.O.W.; Removed
3951	ELM	8										8	R.O.W.; Removed
3952	ELM	7										7	R.O.W.; Removed
3953	LIVE OAK	30										30	R.O.W.; Removed
3954	HACKBERRY	11										11	Easement; Removed
3955	MESQUITE	11										11	Easement; Removed
3956	MESQUITE	16		16									
3957	MESQUITE	22		22									
3958	MESQUITE	12		12									
3959	MESQUITE	11		11									
3960	MESQUITE	12		12									
3961	LIVE OAK	12										12	R.O.W.; Removed
3962	LIVE OAK	9										9	R.O.W.; Removed
3963	PERSIMMON	5										5	Easement; Removed
3964	LIVE OAK	15										15	R.O.W.; Removed
3965	LIVE OAK	25										25	R.O.W.; Removed
3966	LIVE OAK	22										22	R.O.W.; Removed
3967	LIVE OAK	13										13	R.O.W.; Removed
3968	LIVE OAK	20		20									
3969	PERSIMMON	6							6				
3970	PERSIMMON	5							5				
3971	MESQUITE	14										14	Easement; Removed
3972	MESQUITE	16										16	Easement; Removed
3973	LIVE OAK	8		8									
3974	LIVE OAK	9		9									
3975	LIVE OAK	6		6									
3976	LIVE OAK	8		8									
3977	LIVE OAK	9		9									
3978	LIVE OAK	10										10	Easement; Removed
3979	LIVE OAK	8										8	Easement; Removed

			LARGE SPECIES					SMALL SPECIES				PROTECTED	
TAG #	SPECIES	SIZE	SIGNIFICANT PRESERVED	SIGNIFICANT REMOVED	HERITAGE PRESERVED	HERITAGE REMOVED (3:1)	HERITAGE REMOVED (1:1)	SIGNIFICANT PRESERVED	SIGNIFICANT REMOVED	HERITAGE PRESERVED	HERITAGE REMOVED	CAL. INCHES EXEMPT	COMMENTS
3980	LIVE OAK	8										8	Easement; Removed
3981	LIVE OAK	9		9									
3982	LIVE OAK	14										14	R.O.W.; Removed
3983	LIVE OAK	10		10									R.O.W.; Removed
3984	LIVE OAK	8										8	R.O.W.; Removed
3985	LIVE OAK	12		12									R.O.W.; Removed
3986	MESQUITE	15										15	Easement; Removed
3987	ELM	18		18									
3988	LIVE OAK	17		17									
3989	LIVE OAK	19		19									
3990	PERSIMMON	5							5				
3991	MESQUITE	16										16	R.O.W.; Removed
3992	MESQUITE	11										11	R.O.W.; Removed
3993	MESQUITE	12										12	R.O.W.; Removed
3994	MESQUITE	11										11	R.O.W.; Removed
3995	MESQUITE	13		13									
3996	ELM	6		6									
3997	MESQUITE	12		12									
3999	MESQUITE	12		12									
4000	MESQUITE	12		12									
4001	ELM	10	10										
4002	ELM	10	10										
4003	ELM	7	7										
4004	LIVE OAK	10	10										
4005	LIVE OAK	14	14										
4006	MESQUITE	14	14										
4007	LIVE OAK	12	12										
4008	LIVE OAK	15	15										
4009	LIVE OAK	16	16										
4010	LIVE OAK	17	17										
4011	MESQUITE	14	14										
4012	ELM	7	7										
4013	LIVE OAK	13	13										
4014	LIVE OAK	12	12										
4015	LIVE OAK	12	12										
4016	ELM	6	6										
4017	LIVE OAK	21	21										
4018	ELM	6	6										
4019	LIVE OAK	9	9										
4020	ELM	9	9										
4021	ELM	7	7										
4022	ELM	8		8									
4023	LIVE OAK	23	23										
4024	ELM	6	6										
4025	MESQUITE	12	12										
4026	MESQUITE	7	7										
4027	MESQUITE	12	12										
4028	ELM	6	6										
4029	MESQUITE	13										13	Easement; Removed
4030	ELM	7										7	R.O.W.; Removed
4031	ELM	7	7										
4032	PERSIMMON	5										5	R.O.W.; Removed
4033	LIVE OAK	14										14	Easement; Removed
4034	LIVE OAK	7										7	Easement; Removed
4035	LIVE OAK	12	12										
4036	LIVE OAK	8	8										
4037	ELM	7	7										
4038	ELM	7	7										
4039	ELM	9	9										
4040	ELM	9	9										
4041	ELM	8	8										
4042	ELM	8	8										
4043	ELM	6	6										
4044	ELM	8	8										
4045	MESQUITE	14		14									
4046	LIVE OAK	22		22									
4047	ELM	6		6									
4048	LIVE OAK	11		11									
4049	LIVE OAK	21										21	R.O.W.; Removed
4050	LIVE OAK	10										10	R.O.W.; Removed
4051	ELM	6										6	Easement; Removed
4052	LIVE OAK	8										8	R.O.W.; Removed
4053	LIVE OAK	9										9	R.O.W.; Removed
4054	LIVE OAK	7										7	R.O.W.; Removed
4055	LIVE OAK	13										13	R.O.W.; Removed
4056	LIVE OAK	11										11	R.O.W.; Removed
4057	ELM	7										7	R.O.W.; Removed
4058	ELM	9										9	R.O.W.; Removed
4059	ELM	8										8	R.O.W.; Removed
4060	ELM	6										6	R.O.W.; Removed
4061	ELM	8										8	R.O.W.; Removed
4062	ELM	6										6	R.O.W.; Removed
4063	LIVE OAK	8										8	R.O.W.; Removed
4064	LIVE OAK	9										9	R.O.W.; Removed
4065	ELM	8										8	Easement; Removed
4066	ELM	8		8									
4067	ELM	6		6									
4068	MESQUITE	14		14									
4069	MESQUITE	11		11									
4070	ELM	8		8									
4071	ELM	10		10									
4072	ELM	7		7									
4073	ELM	6		6									
4074	MESQUITE	15		15									
4075	ELM	6		6									
4076	MESQUITE	13										13	R.O.W.; Removed
4077	MESQUITE	8										8	R.O.W.; Removed
4078	ELM	7										7	R.O.W.; Removed
4079	ELM	7										7	R.O.W.; Removed
4080	ELM	7										7	R.O.W.; Removed
4081	ELM	6		6									
4082	ELM	14										14	R.O.W.; Removed
4083	ELM	8										8	R.O.W.; Removed
4084	ELM	8										8	R.O.W.; Removed
4085	ELM	6										6	R.O.W.; Removed
4086	ELM	6										6	R.O.W.; Removed
4087	ELM	8										8	R.O.W.; Removed
4088	ELM	7		7									
4089	ELM	6		6									
4090	ELM	12		12									
4091	ELM	16		16									
4092	ELM	10		10									
4093	ELM	7		7									
4094	LIVE OAK	18		18									
4095	LIVE OAK	14		14									
4096	LIVE OAK	15		15									
4097	LIVE OAK	13		13									
4098	ELM	7		7									
4099	ELM	7		7									
4100	ELM	9		9									
4101	ELM	22										22	R.O.W.; Removed
4102	LIVE OAK	7										7	R.O.W.; Removed
4103	LIVE OAK	9										9	R.O.W.; Removed
4104	ELM	7										7	R.O.W.; Removed
4105	MESQUITE	19										19	R.O.W.; Removed
4106	ELM	7										7	Easement; Removed
4107	ELM	6										6	Easement; Removed
4108	ELM	7										7	Easement; Removed
4109	ELM	8										8	R.O.W.; Removed
4110	ELM	9										9	R.O.W.; Removed
4116	ELM	7		7									
4117	ELM	6		6									
4118	MESQUITE	11		11									
4119	ELM	6		6									
4120	MESQUITE	18		18									
4121	MESQUITE	13		13									
4122	ELM	6		6									
4123	ELM	6		6									
4124	ELM	8		8									
4125	ELM	6		6									
4126	ELM	6		6									
4127	ELM	10		10									
4128	ELM	11		11									
4129	ELM	7		7									
4130	ELM	7		7									
4131	MESQUITE	11		11									
4132	MESQUITE	14		14									
4133	ELM	18		18									
4134	MESQUITE	13		13									
4135	LIVE OAK	15		15									
4136	LIVE OAK	14		14									
4137	ELM	7		7									
4138	ELM	7		7									
4139	HACKBERRY	11		11									
4140	LIVE OAK	15										15	Offsite; Preserved
4141	ELM	7		7									
4142	ELM	7		7									
4143	ELM	7		7									
4144	MESQUITE	12		12									
4145	ELM	7		7									
4146	MESQUITE	15		15									
4147	LIVE OAK	17		17									
4148	PERSIMMON	5							5				
4149	ELM	9		9									
4151	MESQUITE	20		20									
4152	LIVE OAK	20		20									
4156	MESQUITE	10	10										
4160	MESQUITE	10	10										
4161	MESQUITE	13	13										
4167	MESQUITE	12	12										
4168	HACKBERRY	11	11										
4169	HACKBERRY	11										11	Offsite; Preserved
4172	LIVE OAK	34			34								
4175	MESQUITE	16	16										
4177	LIVE OAK	23		23									
4178	LIVE OAK	18		18									
4179	LIVE OAK	18		18									
4180	MESQUITE	19										19	R.O.W.; Removed
4181	LIVE OAK	17		17									
4182	LIVE OAK	25				25							
4183	LIVE OAK	36				36							

			LARGE SPECIES					SMALL SPECIES				PROTECTED	
TAG #	SPECIES	SIZE	SIGNIFICANT PRESERVED	SIGNIFICANT REMOVED	HERITAGE PRESERVED	HERITAGE REMOVED (3:1)	HERITAGE REMOVED (1:1)	SIGNIFICANT PRESERVED	SIGNIFICANT REMOVED	HERITAGE PRESERVED	HERITAGE REMOVED	CAL. INCHES EXEMPT	COMMENTS
4184	MESQUITE	15										15	Easement; Removed
4185	MESQUITE	15		15									
4188	MESQUITE	10	10										
4189	LIVE OAK	15		15									
4190	MESQUITE	12		12									
4191	HACKBERRY	12		12									
4192	LIVE OAK	17		17									
4193	HACKBERRY	6		6									
4194	MESQUITE	13										13	Easement; Removed
4195	ELM	7		7									
4196	ELM	7		7									
4197	LIVE OAK	7		7									
4198	LIVE OAK	10		10									
4199	ELM	7		7									
4200	ELM	6		6									
4201	ELM	6										6	Easement; Removed
4202	ELM	10		10									
4203	ELM	6		6									
4204	ELM	6		6									
4205	ELM	6		6									
4206	ELM	7		7									
4207	ELM	8		8									
4208	ELM	6										6	R.O.W.; Removed
4209	ELM	8										8	R.O.W.; Removed
4210	ELM	9										9	R.O.W.; Removed
4211	ELM	9										9	R.O.W.; Removed
4212	MESQUITE	10										10	R.O.W.; Removed
4213	ELM	7										7	R.O.W.; Removed
4214	ELM	7										7	R.O.W.; Removed
4215	ELM	7										7	R.O.W.; Removed
4216	ELM	8										8	Easement; Removed
4217	ELM	8										8	Easement; Removed
4218	ELM	7										7	R.O.W.; Removed
4219	ELM	7										7	R.O.W.; Removed
4220	ELM	6		6									
4221	ELM	8		8									
4222	ELM	7										7	R.O.W.; Removed
4223	ELM	7										7	R.O.W.; Removed
4224	ELM	7		7									
4225	ELM	6		6									
4226	ELM	7		7									
4227	ELM	7		7									
4228	ELM	6		6									
4229	ELM	6		6									
4230	ELM	6		6									
4231	ELM	6		6									
4232	ELM	8		8									
4233	ELM	14		14									
4234	MESQUITE	12		12									
4235	LIVE OAK	17										17	R.O.W.; Removed
4236	LIVE OAK	19										19	R.O.W.; Removed
4237	CONDALIA	5										5	R.O.W.; Removed
4238	ELM	14										14	R.O.W.; Removed
4239	MESQUITE	14										14	R.O.W.; Removed
4240	MESQUITE	10		10									
4241	ELM	14		14									
4242	ELM	12		12									
4243	ELM	14		14									
4244	LIVE OAK	20		20									
4245	LIVE OAK	20										20	Easement; Removed
4246	ELM	14										14	R.O.W.; Removed
4247	ELM	17										17	R.O.W.; Removed
4248	LIVE OAK	19										19	R.O.W.; Removed
4249	LIVE OAK	15										15	R.O.W.; Removed
4250	ELM	17										17	R.O.W.; Removed
4251	LIVE OAK	17										17	R.O.W.; Removed
4252	LIVE OAK	10										10	R.O.W.; Removed
4253	ELM	15										15	R.O.W.; Removed
4254	ELM	14										14	R.O.W.; Removed
4255	LIVE OAK	30										30	R.O.W.; Removed
4256	LIVE OAK	12		12									
4257	LIVE OAK	11		11									
4258	LIVE OAK	10		10									
4259	LIVE OAK	22		22									
4260	LIVE OAK	17		17									
4261	LIVE OAK	20		20									
4262	LIVE OAK	25				25							
4263	LIVE OAK	18		18									
4265	MESQUITE	12										12	R.O.W.; Removed
4266	ELM	6		6									
4267	MESQUITE	12										12	R.O.W.; Removed
4268	ELM	7										7	R.O.W.; Removed
4269	MESQUITE	11										11	R.O.W.; Removed
4270	ELM	6		6									
4271	ELM	6		6									
4272	ELM	12		12									
4273	HACKBERRY	13										13	R.O.W.; Removed
4274	HACKBERRY	10										10	R.O.W.; Removed
4275	MESQUITE	14										14	Easement; Removed
4276	MESQUITE	10										10	R.O.W.; Removed
4277	PERSIMMON	9							9				
4278	ELM	6		6									
4279	MESQUITE	12										12	R.O.W.; Removed
4280	CONDALIA	7							7				
4287	LIVE OAK	34				34							
4329	LIVE OAK	7	7										
4330	LIVE OAK	11	11										
4331	LIVE OAK	23		23									
4332	LIVE OAK	24				24							
4333	HACKBERRY	15		15									
4334	MESQUITE	10		10									
4335	LIVE OAK	18		18									
4336	LIVE OAK	18		18									
4337	LIVE OAK	10										10	Easement; Removed
4338	LIVE OAK	36				36							
4339	ELM	8										8	Easement; Removed
4374	LIVE OAK	22		22									
4375	HACKBERRY	14										14	Easement; Removed
4376	LIVE OAK	14										14	R.O.W.; Removed
4377	ELM	16										16	R.O.W.; Removed
4378	ELM	14										14	R.O.W.; Removed
4379	ELM	13										13	R.O.W.; Removed
4380	LIVE OAK	9										9	R.O.W.; Removed
4381	LIVE OAK	28				28							
4382	PERSIMMON	5							5				
4383	PERSIMMON	5							5				
4384	HACKBERRY	10		10									
4385	ELM	15		15									
4386	LIVE OAK	19		19									
4387	ELM	9										9	Easement; Removed
4388	MESQUITE	10		10									
4389	LIVE OAK	30				30							
4390	LIVE OAK	30				30							
4391	LIVE OAK	17	17										
4398	LIVE OAK	9		9									
4399	LIVE OAK	18		18									
4400	PERSIMMON	5							5				
4401	LIVE OAK	19										19	R.O.W.; Removed
4402	HACKBERRY	10										10	R.O.W.; Removed
4403	HACKBERRY	13										13	R.O.W.; Removed
4404	MESQUITE	11										11	R.O.W.; Removed
4405	LIVE OAK	21										21	R.O.W.; Removed
4406	LIVE OAK	20										20	Easement; Removed
4407	ELM	7		7									
4408	ELM	7		7									
4411	HACKBERRY	10		10									
4412	MESQUITE	12		12									
4413	MESQUITE	12		12									
4414	MESQUITE	10		10									
4415	LIVE OAK	23		23									
4416	LIVE OAK	26										26	R.O.W.; Removed
4417	LIVE OAK	20										20	R.O.W.; Removed
4418	HACKBERRY	10		10									
4419	LIVE OAK	26				26							
4420	LIVE OAK	24				24							
4421	LIVE OAK	41				41							
4422	HACKBERRY	10		10									
4423	HACKBERRY	10										10	Easement; Removed
4424	PERSIMMON	5							5				
4425	LIVE OAK	38				38							
4426	LIVE OAK	22										22	R.O.W.; Removed
4427	HACKBERRY	17										17	R.O.W.; Removed
4428	PERSIMMON	5										5	R.O.W.; Removed
4429	CONDALIA	7										7	Easement; Removed
4430	HACKBERRY	10		10									
4431	LIVE OAK	21		21									
4432	LIVE OAK	9		9									
4433	LIVE OAK	6		6									
4434	LIVE OAK	6		6									
4435	HACKBERRY	11		11									
4436	ELM	7		7									
4437	ELM	6		6									
4438	LIVE OAK	11		11									
4439	LIVE OAK	20		20									
4440	ELM	7		7									
4441	ELM	8		8									
4442	ELM	7		7									
4443	LIVE OAK	24										24	R.O.W.; Removed
4444	LIVE OAK	23										23	R.O.W.; Removed
4445	LIVE OAK	20										20	R.O.W.; Removed
4446	LIVE OAK	7										7	R.O.W.; Removed
4447	ELM	7										7	R.O.W.; Removed
4448	ELM	6										6	R.O.W.; Removed
4449	ELM	6										6	R.O.W.; Removed
4450	ELM	7										7	Easement; Removed
4451	ELM	6										6	Easement; Removed
4452	ELM	7		7									
4453	ELM	7		7									
4454	ELM	6		6									
4455	ELM	7		7									
4456	ELM	6		6									
4457	ELM	7		7									
4458	ELM	6		6									
4459	ELM	11		11									
4460	LIVE OAK	30				30							

HORIZON
DESIGN AND DEVELOPMENT
PLANNING LANDSCAPE ARCHITECTURE
DEVELOPMENT CONSULTING
14607 San Pedro Ave., Suite 200
San Antonio, Texas 78232
210.831.8564 jrobinson@horizondesign-sa.com

REGISTERED LANDSCAPE ARCHITECT
JON ROBINSON
2375
STATE OF TEXAS
5.26.23

The user of this file agrees to assume all responsibility for any modifications to or use of this drawing file that is inconsistent with the requirements of the Rules and Regulations of the Texas Board of Architectural Examiners. No person may make any modifications to this electronic drawing file without the Landscape Architect's express written permission.

TREE FENCING INSPECTION
REQUIRED BEFORE SITE WORK
CALL 207-1111 TO SCHEDULE

OWNER
Forestar
10700 Pecan park Blvd., Suite 150
Austin, TX 78750

PROJECT TITLE
Stolte Ranch
Talley Rd & Wisemam Blvd.
San Antonio, TX 78253

PROJECT NUMBER
2018-200

DRAWN BY
jv

CHECKED BY
jr

REVISIONS

NUMBER	DATE	DESCRIPTION
1.	8/14/20	Added Undersize Trees,Survey Edits
2.	9/11/20	City Comments
3.	10/9/20	Site Update
4.	1/3/22	Site Update
5.	1/24/22	City Comments

SHEET TITLE
ENLARGED
INVENTORY

DATE
July 28, 2020

SHEET NUMBER
TP1.25

TAG #	SPECIES	SIZE	LARGE SPECIES SIGNIFICANT PRESERVED	LARGE SPECIES SIGNIFICANT REMOVED	LARGE SPECIES HERITAGE PRESERVED	LARGE SPECIES HERITAGE REMOVED (3:1)	LARGE SPECIES HERITAGE REMOVED (1:1)	SMALL SPECIES SIGNIFICANT PRESERVED	SMALL SPECIES SIGNIFICANT REMOVED	SMALL SPECIES HERITAGE PRESERVED	SMALL SPECIES HERITAGE REMOVED	PROTECTED CAL. INCHES EXEMPT	COMMENTS
4461	LIVE OAK	20		20									
4462	MESQUITE	11										11	R.O.W.; Removed
4463	LIVE OAK	14										14	R.O.W.; Removed
4464	HACKBERRY	10										10	R.O.W.; Removed
4465	ELM	7										7	R.O.W.; Removed
4466	ELM	8										8	R.O.W.; Removed
4467	ELM	8										8	R.O.W.; Removed
4468	ELM	8										8	R.O.W.; Removed
4469	ELM	6										6	Easement; Removed
4470	ELM	9										9	Easement; Removed
4471	ELM	8										8	R.O.W.; Removed
4472	ELM	7		7									
4473	ELM	6										6	
4474	LIVE OAK	21		21									
4475	LIVE OAK	21		21									
4476	LIVE OAK	15										15	R.O.W.; Removed
4477	LIVE OAK	11										11	R.O.W.; Removed
4478	LIVE OAK	17										17	R.O.W.; Removed
4479	LIVE OAK	8										8	R.O.W.; Removed
4480	LIVE OAK	18										18	R.O.W.; Removed
4481	LIVE OAK	19										19	R.O.W.; Removed
4482	LIVE OAK	12										12	Easement; Removed
4483	LIVE OAK	10		10									
4484	ELM	8		8									
4485	ELM	7										7	Easement; Removed
4486	LIVE OAK	22		22									
4487	ELM	7		7									
4488	ELM	8		8									
4489	ELM	7		7									
4490	ELM	6		6									
4491	ELM	7		7									
4492	ELM	6		6									
4493	ELM	12		12									
4494	ELM	23		23									
4495	ELM	7		7									
4496	ELM	7		7									
4497	ELM	8		8									
4498	ELM	6		6									
4499	ELM	7		7									
4500	ELM	6		6									
4501	ELM	6		6									
4502	ELM	7		7									
4503	LIVE OAK	18		18									
4504	LIVE OAK	26				26							
4505	ELM	11		11									
4506	ELM	6		6									
4507	LIVE OAK	8		8									
4508	MESQUITE	11		11									
4509	LIVE OAK	12	12										
4510	ELM	10	10										
4511	ELM	7	7										
4512	ELM	6	6										
4513	ELM	6	6										
4514	ELM	7	7										
4515	ELM	6	6										
4516	ELM	6	6										
4517	ELM	7		7									
4518	MESQUITE	10		10									
4519	ELM	6		6									
4520	LIVE OAK	10		10									
4521	ELM	8		8									
4522	ELM	8		8									
4523	ELM	7		7									
4524	ELM	8										8	R.O.W.; Removed
4525	LIVE OAK	35										35	R.O.W.; Removed
4526	ELM	8		8									
4527	ELM	8		8									
4528	MESQUITE	11		11									
4529	MESQUITE	11										11	R.O.W.; Removed
4530	MESQUITE	15										15	R.O.W.; Removed
4531	ELM	7		7									
4532	ELM	7		7									
4533	ELM	8		8									
4534	ELM	8		8									
4535	ELM	7		7									
4536	ELM	6	6										
4537	ELM	9	9										
4538	ELM	7	7										
4539	ELM	6	6										
4540	ELM	7	7										
4541	ELM	7	7										
4542	LIVE OAK	48				48							
4543	HACKBERRY	15		15									
4544	ELM	7		7									
4545	LIVE OAK	29				29							
4546	LIVE OAK	13		13									
4547	HACKBERRY	15		15									
4548	HACKBERRY	12		12									
4549	HACKBERRY	11		11									
4550	MESQUITE	10		10									
4551	MESQUITE	13										13	R.O.W.; Removed
4552	ELM	8										8	R.O.W.; Removed
4553	ELM	19										19	R.O.W.; Removed
4554	ELM	6		6									
4555	ELM	6										6	Easement; Removed
4556	ELM	6										6	R.O.W.; Removed
4557	ELM	6										6	R.O.W.; Removed
4558	LIVE OAK	10		10									
4559	LIVE OAK	6		6									
4560	LIVE OAK	12		12									
4561	ELM	7		7									
4562	ELM	6		6									
4563	ELM	6										6	Easement; Removed
4564	ELM	8										8	R.O.W.; Removed
4565	ELM	8		8									
4566	ELM	8										8	Easement; Removed
4567	MESQUITE	10		10									
4568	MESQUITE	8										8	Easement; Removed
4569	ELM	7										7	R.O.W.; Removed
4570	ELM	9		9									
4571	ELM	8		8									
4572	LIVE OAK	18		18									
4573	LIVE OAK	23		23									
4574	LIVE OAK	17										17	R.O.W.; Removed
4575	LIVE OAK	15										15	R.O.W.; Removed
4576	ELM	7										7	R.O.W.; Removed
4577	LIVE OAK	19										19	R.O.W.; Removed
4578	LIVE OAK	15										15	R.O.W.; Removed
4579	ELM	6										6	R.O.W.; Removed
4580	LIVE OAK	12		12									
4581	ELM	8		8									
4582	ELM	8		8									
4583	ELM	8		8									
4584	ELM	6		6									
4585	ELM	7		7									
4586	ELM	8		8									
4587	ELM	7		7									
4588	ELM	9		9									
4590	ELM	20		20									
4591	MESQUITE	18		18									
4592	LIVE OAK	21		21									
4593	ELM	6										6	R.O.W.; Removed
4594	ELM	6										6	Easement; Removed
4595	ELM	9										9	R.O.W.; Removed
4596	ELM	24										24	R.O.W.; Removed
4597	MESQUITE	13		13									
4598	MESQUITE	10		10									
4599	MESQUITE	12		12									
4600	MESQUITE	15		15									
4601	LIVE OAK	15		15									
4602	LIVE OAK	12		12									
4603	ELM	13										13	R.O.W.; Removed
4604	PERSIMMON	6										6	R.O.W.; Removed
4605	ELM	14										14	R.O.W.; Removed
4606	ELM	6										6	R.O.W.; Removed
4607	ELM	9										9	R.O.W.; Removed
4608	ELM	7										7	R.O.W.; Removed
4609	ELM	7										7	R.O.W.; Removed
4610	PERSIMMON	5										5	Easement; Removed
4611	ELM	8		8									
4612	HACKBERRY	13		13									
4613	ELM	7		7									
4614	ELM	6		6									
4615	ELM	7		7									
4616	ELM	8		8									
4617	ELM	7		7									
4618	ELM	17		17									
4619	ELM	7		7									
4621	ELM	7		7									
4622	HACKBERRY	11		11									
4623	ELM	6		6									
4624	LIVE OAK	26				26							
4625	ELM	7		7									
4626	ELM	7		7									
4627	LIVE OAK	26				26							
4628	LIVE OAK	15		15									
4629	LIVE OAK	6										6	R.O.W.; Removed
4630	ELM	7										7	R.O.W.; Removed
4631	LIVE OAK	7		7									
4632	ELM	8		8									
4633	ELM	6		6									
4634	LIVE OAK	19		19									
4635	ELM	14		14									
4636	ELM	8		8									
4637	ELM	14		14									
4638	ELM	6										6	R.O.W.; Removed
4639	ELM	21		21									
4640	ELM	7		7									
4641	ELM	7		7									
4642	ELM	6		6									
4825	ELM	6	6										
4872	PERSIMMON	5						5					
4888	PERSIMMON	5						5					
4895	MOUNTAIN LAUREL	5						5					
4903	PERSIMMON	5						5					

TAG #	SPECIES	SIZE	LARGE SPECIES SIGNIFICANT PRESERVED	LARGE SPECIES SIGNIFICANT REMOVED	LARGE SPECIES HERITAGE PRESERVED	LARGE SPECIES HERITAGE REMOVED (3:1)	LARGE SPECIES HERITAGE REMOVED (1:1)	SMALL SPECIES SIGNIFICANT PRESERVED	SMALL SPECIES SIGNIFICANT REMOVED	SMALL SPECIES HERITAGE PRESERVED	SMALL SPECIES HERITAGE REMOVED	PROTECTED CAL. INCHES EXEMPT	COMMENTS
4908	PERSIMMON	5						5					
4913	PERSIMMON	5						5					
4915	PERSIMMON	5						5					
4922	PERSIMMON	5						5					
4929	PERSIMMON	5						5					
4934	PERSIMMON	5						5					
4971	PERSIMMON	5						5					
4975	MOUNTAIN LAUREL	5						5					
4998	PERSIMMON	5						5					
6001	ELM	7	7										
6005	ELM	10	10										
6006	ELM	8	8										
6007	ELM	8	8										
6029	ELM	8	8										
6230	LIVE OAK	7	7										
6039	LIVE OAK	7	7										
6051	LIVE OAK	6	6										
6058	LIVE OAK	6	6										
6059	ELM	8	8										
6064	MOUNTAIN LAUREL	5						5					
6065	PERSIMMON	6						6					
6077	LIVE OAK	6	6										
6082	ELM	6	6										
6144	CONDALIA	5						5					
6145	PERSIMMON	5						5					
6200	MOUNTAIN LAUREL	5						5					
6247	ELM	7	7										
6249	ELM	8	8										
6251	ELM	6	6										
6274	PERSIMMON	5						5					
6285	PERSIMMON	5						5					
6309	MOUNTAIN LAUREL	5						5					
6327	MOUNTAIN LAUREL	5						5					
6342	MOUNTAIN LAUREL	5						5					
6349	CONDALIA	5						5					
6355	PERSIMMON	5						5					
6358	PERSIMMON	5						5					
6363	PERSIMMON	5						5					
6365	MOUNTAIN LAUREL	5						5					
6391	MOUNTAIN LAUREL	5						5					
6393	ELM	6	6										
6401	ELM	7	7										
6402	MOUNTAIN LAUREL	6						6					
6405	LIVE OAK	6	6										
6407	LIVE OAK	6	6										
6444	PERSIMMON	5						5					
6467	ELM	13	13										
6468	ELM	9	9										
6469	PERSIMMON	5						5					
6470	PERSIMMON	5						5					
6478	ELM	8	8										
6540	ELM	12	12										
6557	MOUNTAIN LAUREL	5						5					
6558	LIVE OAK	7	7										
6576	ELM	7	7										
6577	MOUNTAIN LAUREL	5						5					
6580	MOUNTAIN LAUREL	5						5					
6596	CONDALIA	5						5					
6601	MOUNTAIN LAUREL	5						5					
6651	LIVE OAK	6	6										
6657	LIVE OAK	11	11										
6726	LIVE OAK	6	6										
6727	LIVE OAK	6	6										
6737	ELM	9	9										
6774	PERSIMMON	5						5					
6791	MOUNTAIN LAUREL	5						5					
6841	ELM	6	6										
172	LIVE OAK	22		22									
288	MESQUITE	10		10									
292	LIVE OAK	17	17										
293	LIVE OAK	33			33								
294	LIVE OAK	18	18										
296	LIVE OAK	17	17										
310	PERSIMMON	5							5				
317	LIVE OAK	16		16									
372	HACKBERRY	14		14									
376	LIVE OAK	31										31	R.O.W.; Removed
389	LIVE OAK	24			24								
471	MESQUITE	14										14	Offsite; Preserved
480	LIVE OAK	14	14										
481	LIVE OAK	30			30								
495	MESQUITE	13	13										
503	ELM	10	10										
505	MESQUITE	10	10										
507	MESQUITE	10	10										
535	MESQUITE	12	12										
536	MESQUITE	13	13										
537	LIVE OAK	32			32								
538	HUISACHE	11	11										
540	MOUNTAIN LAUREL	5						5					
541	MESQUITE	11	11										
542	MOUNTAIN LAUREL	7						7					
548	ELM	12	12										
549	ELM	10	10										
724	ELM	9	9										
725	ELM	6	6										
726	ELM	9	9										
727	LIVE OAK	14	14										
729	LIVE OAK	13	13										
731	LIVE OAK	18	18										
735	ELM	8										8	Offsite; Preserved
736	LIVE OAK	17										17	Offsite; Preserved
737	LIVE OAK	25										25	Offsite; Preserved
748	LIVE OAK	34										34	Offsite; Preserved
823	LIVE OAK	24			24								
824	ELM	19	19										
835	LIVE OAK	23	23										
836	LIVE OAK	25			25								
837	ELM	7	7										
838	ELM	15	15										
839	ELM	19	19										
844	ELM	15	15										
845	LIVE OAK	37			37								
846	ELM	15	15										
847	ELM	18	18										
954	MESQUITE	17	17										
955	MESQUITE	14	14										
956	MESQUITE	13	13										
957	MESQUITE	11	11										
1108	ELM	12										12	Offsite; Preserved
1109	ELM	12										12	Offsite; Preserved
1110	ELM	12										12	Offsite; Preserved
1133	ELM	11	11										
1134	LIVE OAK	21										21	Offsite; Preserved
1135	LIVE OAK	20										20	Offsite; Preserved
1136	ELM	18	18										
1138	ELM	15	15										
1139	PERSIMMON	7						7					
1146	MOUNTAIN LAUREL	6						6					
1158	LIVE OAK	15	15										
1159	PERSIMMON	7						7					
1160	PERSIMMON	8						8					
1263	ELM	21	21										
1275	ELM	19	19										
1347	ELM	16	16										
1399	MESQUITE	13	13										
2258	LIVE OAK	22	22										
2259	LIVE OAK	18	18										
2274	PERSIMMON	5						5					
2275	ELM	14	14										
2276	LIVE OAK	16	16										
2277	LIVE OAK	12	12										
2307	ELM	15	15										
2308	LIVE OAK	19	19										
2310	LIVE OAK	27			27								
2565	LIVE OAK	20	20										
2569	LIVE OAK	15	15										
2572	LIVE OAK	8	8										
2573	LIVE OAK	10	10										
2574	LIVE OAK	11	11										
2575	ELM	11	11										
2576	HACKBERRY	12	12										
2589	ELM	17	17										
2591	ELM	12	12										
2595	ELM	12	12										
2596	ELM	10	10										
2597	ELM	16	16										
2601	ELM	10	10										
2614	ELM	14	14										
2615	LIVE OAK	15	15										
2626	LIVE OAK	16	16										
2782	LIVE OAK	28			28								
2783	ELM	18	18										
2784	ELM	12	12										
2785	ELM	16	16										
2786	PERSIMMON	5						5					
2787	PERSIMMON	6						6					
2788	PERSIMMON	6						6					
2789	ELM	15	15										
2936	ELM	16	16										
2938	ELM	16	16										
2939	ELM	15	15										
2940	ELM	12	12										
2943	ELM	8	8										
2944	ELM	17	17										
2960	LIVE OAK	16	16										
2982	LIVE OAK	13	13										
2983	LIVE OAK	11	11										
2984	LIVE OAK	7	7										
2985	ELM	17	17										
2986	ELM	15	15										
2987	ELM	12	12										
2988	ELM	13	13										
3021	LIVE OAK	12	12										
3023	LIVE OAK	30			30								
3027	ELM	15	15										

TAG #	SPECIES	SIZE	LARGE SPECIES SIGNIFICANT PRESERVED	LARGE SPECIES SIGNIFICANT REMOVED	LARGE SPECIES HERITAGE PRESERVED	LARGE SPECIES HERITAGE REMOVED (3:1)	LARGE SPECIES HERITAGE REMOVED (1:1)	SMALL SPECIES SIGNIFICANT PRESERVED	SMALL SPECIES SIGNIFICANT REMOVED	SMALL SPECIES HERITAGE PRESERVED	SMALL SPECIES HERITAGE REMOVED	PROTECTED CAL. INCHES EXEMPT	COMMENTS
3120	LIVE OAK	20	20										
3121	LIVE OAK	16	16										
3178	ELM	13	13										
3179	ELM	10	10										
3180	ELM	11	11										
4111	LIVE OAK	16		16									
4112	ELM	7	7										
4113	ELM	14	14										
4114	ELM	11	11										
4115	MESQUITE	14		14									
4154	LIVE OAK	36			36								
4155	MESQUITE	10	10										
4157	MESQUITE	14	14										
4158	MESQUITE	10	10										
4159	MESQUITE	13	13										
4162	MESQUITE	10	10										
4163	MESQUITE	11	11										
4164	MESQUITE	14	14										
4165	MESQUITE	12	12										
4170	MESQUITE	11	11										
4171	LIVE OAK	37			37								
4173	MESQUITE	10		10									
4174	MESQUITE	10		10									
4175	MESQUITE	16		16									
4176	MESQUITE	11		11									
4186	LIVE OAK	27			27								
4187	LIVE OAK	19		19									
4264	LIVE OAK	36			36								
4328	PERSIMMON	6							6				
4340	LIVE OAK	17	17										
4341	LIVE OAK	16	16										
4342	LIVE OAK	24			24								
4343	LIVE OAK	21	21										
4345	ELM	8	8										
4346	LIVE OAK	29			29								
4347	ELM	11	11										
4348	LIVE OAK	33			33								
4349	LIVE OAK	10	10										
4392	LIVE OAK	20	20										
4393	LIVE OAK	30			30								
4394	LIVE OAK	26			26								
4395	LIVE OAK	13	13										
4409	LIVE OAK	12	12										
4410	MESQUITE	14	14										
9070	MOUNTAIN LAUREL	5						5					
9083	MOUNTAIN LAUREL	5						5					
9084	MOUNTAIN LAUREL	5						5					
9092	MOUNTAIN LAUREL	5						5					
9094	MOUNTAIN LAUREL	5						5					
9095	PERSIMMON	5						5					
9120	ELM	6	6										
9125	MOUNTAIN LAUREL	5						5					
9185	PERSIMMON	5						5					
9187	MOUNTAIN LAUREL	5						5					
9225	MOUNTAIN LAUREL	5						5					
9228	MOUNTAIN LAUREL	5						5					
9244	PERSIMMON	5						5					
9254	MOUNTAIN LAUREL	5						5					
9320	MOUNTAIN LAUREL	5						5					
9331	PERSIMMON	5						5					
9501	LIVE OAK	45				45							
9502	LIVE OAK	9		9									
9503	LIVE OAK	13		13									
9504	LIVE OAK	16		16									
9505	HACKBERRY	16		16									
9506	ELM	6										6	R.O.W.; Removed
9507	LIVE OAK	13										13	R.O.W.; Removed
9508	LIVE OAK	23										23	R.O.W.; Removed
9509	LIVE OAK	23										23	R.O.W.; Removed
9510	LIVE OAK	13										13	R.O.W.; Removed
9511	LIVE OAK	14										14	R.O.W.; Removed
9512	LIVE OAK	14										14	R.O.W.; Removed
9513	LIVE OAK	15										15	R.O.W.; Removed
9514	LIVE OAK	29										29	R.O.W.; Removed
9515	LIVE OAK	7										7	R.O.W.; Removed
9516	LIVE OAK	8										8	R.O.W.; Removed
9517	LIVE OAK	9										9	R.O.W.; Removed
9518	LIVE OAK	7										7	R.O.W.; Removed
9519	LIVE OAK	10		10									
9520	LIVE OAK	8		8									
9521	LIVE OAK	9		9									
9522	LIVE OAK	8		8									
9523	LIVE OAK	9		9									
9524	LIVE OAK	10		10									
9525	LIVE OAK	8		8									
9526	LIVE OAK	12		12									
9527	LIVE OAK	18		18									
9528	LIVE OAK	13		13									
9529	LIVE OAK	12		12									
9530	LIVE OAK	19		19									
9531	LIVE OAK	25				25							
9532	LIVE OAK	14		14									
9533	LIVE OAK	11		11									
9534	PERSIMMON	7							7				
9535	ELM	21		21									
9536	LIVE OAK	9		9									
9537	LIVE OAK	15		15									
9538	LIVE OAK	13		13									
9539	LIVE OAK	27				27							
9540	LIVE OAK	16		16									
9541	LIVE OAK	15		15									
9542	LIVE OAK	14		14									
9543	LIVE OAK	13		13									
9544	LIVE OAK	11		11									
9545	LIVE OAK	8		8									
9546	LIVE OAK	9		9									
9547	LIVE OAK	12		12									
9548	LIVE OAK	24				24							
9549	LIVE OAK	16		16									
9550	PERSIMMON	5							5				
9551	LIVE OAK	10		10									
9552	LIVE OAK	13		13									
9553	LIVE OAK	15		15									
9554	LIVE OAK	11		11									
9555	LIVE OAK	35				35							
9556	LIVE OAK	23		23									
9557	LIVE OAK	6		6									
9558	LIVE OAK	30				30							
9559	LIVE OAK	19										19	R.O.W.; Removed
9560	LIVE OAK	12										12	R.O.W.; Removed
9561	LIVE OAK	9										9	R.O.W.; Removed
9562	LIVE OAK	9										9	R.O.W.; Removed
9563	LIVE OAK	17										17	R.O.W.; Removed
9564	LIVE OAK	13										13	Easement; Removed
9565	LIVE OAK	20		20									
9566	LIVE OAK	32				32							
9567	LIVE OAK	11		11									
9568	PERSIMMON	6							6				
9569	LIVE OAK	11										11	R.O.W.; Removed
9570	LIVE OAK	16										16	R.O.W.; Removed
9571	LIVE OAK	24										24	R.O.W.; Removed
9572	LIVE OAK	13										13	Easement; Removed
9573	LIVE OAK	11										11	Easement; Removed
9574	LIVE OAK	24				24							
9575	LIVE OAK	27				27							
9576	MESQUITE	10		10									
9577	CEDAR	16		16									
9578	PERSIMMON	5							5				
9579	LIVE OAK	27				27							
9580	LIVE OAK	21		21									
9581	CEDAR	14		14									
9582	LIVE OAK	22		22									
9583	LIVE OAK	11		11									
9584	LIVE OAK	14		14									
9585	LIVE OAK	26				26							
9586	LIVE OAK	10		10									
9587	LIVE OAK	17		17									
9588	LIVE OAK	12		12									
9589	LIVE OAK	29				29							
9590	LIVE OAK	8										8	R.O.W.; Removed
9591	LIVE OAK	16										16	R.O.W.; Removed
9592	LIVE OAK	22										22	R.O.W.; Removed
9593	LIVE OAK	6		6									
9594	LIVE OAK	6		6									
9595	LIVE OAK	6		6									
9596	LIVE OAK	6		6									
9597	LIVE OAK	12		12									
9598	LIVE OAK	14		14									
9599	LIVE OAK	12		12									
9600	LIVE OAK	15		15									
9601	HACKBERRY	15										15	R.O.W.; Removed
9602	LIVE OAK	25				25							
9603	LIVE OAK	20		20									
9604	LIVE OAK	8		8									
9605	LIVE OAK	7		7									
9606	LIVE OAK	6		6									
9607	ELM	6		6									
9608	LIVE OAK	12		12									
9609	LIVE OAK	8		8									
9610	LIVE OAK	7		7									
9611	LIVE OAK	7		7									
9612	LIVE OAK	25				25							
9613	LIVE OAK	7		7									
9614	LIVE OAK	7		7									
9615	LIVE OAK	10		10									
9616	LIVE OAK	8		8									
9617	LIVE OAK	17		17									
9618	LIVE OAK	31				31							
9619	LIVE OAK	18		18									
9620	LIVE OAK	17	17										
9621	LIVE OAK	12	12										
9622	LIVE OAK	10										10	R.O.W.; Removed
9623	LIVE OAK	8										8	R.O.W.; Removed
9624	LIVE OAK	32										32	R.O.W.; Removed
9625	LIVE OAK	13										13	R.O.W.; Removed
9626	LIVE OAK	16										16	R.O.W.; Removed

H O R I Z O N
DESIGN AND DEVELOPMENT
PLANNING LANDSCAPE ARCHITECTURE
DEVELOPMENT CONSULTING
14607 San Pedro Ave., Suite 200
San Antonio, Texas 78232
210.831.8564 jrobinson@horizondesign-sa.com

REGISTERED LANDSCAPE ARCHITECT
JON ROBINSON
2375
STATE OF TEXAS
5.26.23

The user of this file agrees to assume all responsibility for any modifications to or use of this drawing file that is inconsistent with the requirements of the Rules and Regulations of the Texas Board of Architectural Examiners. No person may make any modifications to this electronic drawing file without the Landscape Architect's express written permission.

TREE FENCING INSPECTION
REQUIRED BEFORE SITE WORK
CALL 207-1111 TO SCHEDULE

OWNER

Forestar

10700 Pecan park Blvd., Suite 150
Austin, TX 78750

PROJECT TITLE

Stolte Ranch

Talley Rd & Wisemam Blvd.
San Antonio, TX 78253

PROJECT NUMBER

2018-200

DRAWN BY jv
CHECKED BY jr

REVISIONS

NUMBER	DATE	DESCRIPTION
1.	8/14/20	Added Undersize Trees,Survey Edits
2.	9/11/20	City Comments
3.	10/9/20	Site Update
4.	1/3/22	Site Update
5.	1/24/22	City Comments
7.	9/2/22	Site Update
10.	5/26/23	Site Update

SHEET TITLE

ENLARGED INVENTORY

DATE

July 28, 2020

SHEET NUMBER

TP1.26

			LARGE SPECIES					SMALL SPECIES				PROTECTED	
TAG #	SPECIES	SIZE	SIGNIFICANT PRESERVED	SIGNIFICANT REMOVED	HERITAGE PRESERVED	HERITAGE REMOVED (3:1)	HERITAGE REMOVED (1:1)	SIGNIFICANT PRESERVED	SIGNIFICANT REMOVED	HERITAGE PRESERVED	HERITAGE REMOVED	CAL. INCHES EXEMPT	COMMENTS
9627	PERSIMMON	5										5	R.O.W.; Removed
9628	LIVE OAK	20		20									
9629	LIVE OAK	18		18									
9630	LIVE OAK	25				25							
9631	LIVE OAK	17		17									
9632	LIVE OAK	9		9									
9633	LIVE OAK	16		16									
9634	LIVE OAK	11		11									
9635	PERSIMMON	6							6				
9636	LIVE OAK	27				27							
9637	CEDAR	13		13									
9638	LIVE OAK	20		20									
9639	LIVE OAK	38			38								
9640	LIVE OAK	23		23									
9641	PERSIMMON	5							5				
9642	MESQUITE	13		13									
9643	LIVE OAK	21		21									
9644	MESQUITE	12		12									
9645	MESQUITE	10		10									
9646	MESQUITE	11		11									
9647	HACKBERRY	14		14									
9648	LIVE OAK	25				25							
9649	LIVE OAK	18		18									
9650	LIVE OAK	18		18									
9651	ELM	11		11									
9652	LIVE OAK	11		11									
9653	LIVE OAK	7		7									
9654	LIVE OAK	7		7									
9655	LIVE OAK	6		6									
9656	LIVE OAK	8		8									
9657	LIVE OAK	6		6									
9658	LIVE OAK	10		10									
9659	LIVE OAK	7		7									
9660	LIVE OAK	10										10	Easement; Removed
9661	LIVE OAK	12										12	Easement; Removed
9662	PERSIMMON	5										5	Easement; Removed
9663	LIVE OAK	16										16	Easement; Removed
9664	PERSIMMON	7		7									
9665	LIVE OAK	7										7	R.O.W.; Removed
9666	LIVE OAK	7										7	R.O.W.; Removed
9667	LIVE OAK	13										13	R.O.W.; Removed
9668	LIVE OAK	22										22	R.O.W.; Removed
9669	LIVE OAK	16										16	R.O.W.; Removed
9670	LIVE OAK	14										14	R.O.W.; Removed
9671	LIVE OAK	15										15	R.O.W.; Removed
9672	LIVE OAK	8										8	R.O.W.; Removed
9673	LIVE OAK	9										9	R.O.W.; Removed
9674	LIVE OAK	10										10	R.O.W.; Removed
9675	LIVE OAK	9										9	R.O.W.; Removed
9676	ELM	9										9	R.O.W.; Removed
9677	LIVE OAK	14										14	R.O.W.; Removed
9678	LIVE OAK	10										10	R.O.W.; Removed
9679	LIVE OAK	9										9	R.O.W.; Removed
9680	LIVE OAK	17										17	Easement; Removed
9681	LIVE OAK	14										14	R.O.W.; Removed
9682	ELM	9										9	Easement; Removed
9683	LIVE OAK	6										6	Easement; Removed
9684	LIVE OAK	11										11	R.O.W.; Removed
9685	LIVE OAK	11										11	R.O.W.; Removed
9686	ELM	8										8	R.O.W.; Removed
9687	LIVE OAK	9										9	R.O.W.; Removed
9688	ELM	10										10	R.O.W.; Removed
9689	LIVE OAK	9										9	R.O.W.; Removed
9690	LIVE OAK	11										11	R.O.W.; Removed
9691	LIVE OAK	9										9	R.O.W.; Removed
9692	LIVE OAK	9										9	R.O.W.; Removed
9693	LIVE OAK	10										10	R.O.W.; Removed
9694	LIVE OAK	13										13	Easement; Removed
9695	LIVE OAK	16										16	Easement; Removed
9696	LIVE OAK	11										11	R.O.W.; Removed
9697	LIVE OAK	11										11	Easement; Removed
9698	LIVE OAK	7										7	Easement; Removed
9699	LIVE OAK	9										9	Easement; Removed
9700	LIVE OAK	24										24	R.O.W.; Removed
9701	LIVE OAK	19										19	R.O.W.; Removed
9702	LIVE OAK	21										21	R.O.W.; Removed
9703	ELM	12										12	R.O.W.; Removed
9704	ELM	10										10	R.O.W.; Removed
9705	LIVE OAK	10										10	R.O.W.; Removed
9706	LIVE OAK	10										10	R.O.W.; Removed
9707	LIVE OAK	10										10	R.O.W.; Removed
9708	LIVE OAK	18		18									
9709	LIVE OAK	22		22									
9710	LIVE OAK	14										14	R.O.W.; Removed
9711	MESQUITE	10		10									
9712	MESQUITE	11		11									
9713	LIVE OAK	10										10	R.O.W.; Removed
9714	LIVE OAK	8										8	R.O.W.; Removed
9715	LIVE OAK	12										12	R.O.W.; Removed
9716	LIVE OAK	7										7	R.O.W.; Removed
9717	ELM	13										13	R.O.W.; Removed
9718	ELM	17										17	R.O.W.; Removed
9719	LIVE OAK	15										15	R.O.W.; Removed
9720	LIVE OAK	6										6	R.O.W.; Removed
9721	LIVE OAK	11										11	R.O.W.; Removed
9722	LIVE OAK	11										11	R.O.W.; Removed
9723	LIVE OAK	10										10	R.O.W.; Removed
9724	LIVE OAK	14										14	R.O.W.; Removed
9725	ELM	16										16	R.O.W.; Removed
9726	LIVE OAK	11										11	R.O.W.; Removed
9727	PERSIMMON	5										5	R.O.W.; Removed
9728	ELM	15										15	R.O.W.; Removed
9729	ELM	6										6	R.O.W.; Removed
9730	LIVE OAK	9										9	R.O.W.; Removed
9731	LIVE OAK	25										25	R.O.W.; Removed
9732	LIVE OAK	17										17	R.O.W.; Removed
9733	CEDAR	12										12	Easement; Removed
9734	LIVE OAK	19										19	Easement; Removed
9735	LIVE OAK	20										20	Easement; Removed
9736	LIVE OAK	11										11	R.O.W.; Removed
9737	ELM	16										16	R.O.W.; Removed
9738	LIVE OAK	9										9	R.O.W.; Removed
9739	LIVE OAK	10										10	R.O.W.; Removed
9740	LIVE OAK	7										7	R.O.W.; Removed
9741	ELM	11										11	R.O.W.; Removed
9742	LIVE OAK	10		10									
9743	LIVE OAK	7		7									
9744	LIVE OAK	7		7									
9745	LIVE OAK	7										7	Easement; Removed
9746	LIVE OAK	9		9									
9747	ELM	14		14									
9748	ELM	7		7									
9749	LIVE OAK	7		7									
9750	LIVE OAK	21		21									
9751	LIVE OAK	9										9	R.O.W.; Removed
9752	LIVE OAK	7										7	R.O.W.; Removed
9753	LIVE OAK	6										6	R.O.W.; Removed
9754	LIVE OAK	6										6	R.O.W.; Removed
9755	LIVE OAK	6										6	R.O.W.; Removed
9756	LIVE OAK	6										6	R.O.W.; Removed
9757	LIVE OAK	11										11	Easement; Removed
9758	LIVE OAK	17		17									
9759	LIVE OAK	11		11									
9760	LIVE OAK	10										10	Easement; Removed
9761	LIVE OAK	18		18									
9762	LIVE OAK	23		23									
9763	LIVE OAK	26				26							
9764	LIVE OAK	24				24							
9765	LIVE OAK	9		9									
9766	LIVE OAK	7		7									
9768	LIVE OAK	6		6									
9769	LIVE OAK	6										6	Easement; Removed
9770	LIVE OAK	18										18	R.O.W.; Removed
9771	LIVE OAK	16										16	R.O.W.; Removed
9772	PERSIMMON	8										8	R.O.W.; Removed
9773	LIVE OAK	16										16	R.O.W.; Removed
9774	LIVE OAK	12										12	R.O.W.; Removed
9775	LIVE OAK	9		9									
9776	LIVE OAK	9		9									
9777	LIVE OAK	23										23	R.O.W.; Removed
9778	HACKBERRY	11										11	R.O.W.; Removed
9779	LIVE OAK	6										6	R.O.W.; Removed
9780	LIVE OAK	6										6	R.O.W.; Removed
9781	LIVE OAK	9										9	R.O.W.; Removed
9782	LIVE OAK	9										9	R.O.W.; Removed
9783	LIVE OAK	20										20	R.O.W.; Removed
9784	LIVE OAK	14										14	R.O.W.; Removed
9785	LIVE OAK	13										13	R.O.W.; Removed
9786	LIVE OAK	7										7	Easement; Removed
9787	LIVE OAK	7		7									
9788	LIVE OAK	8		8									
9789	LIVE OAK	9		9									
9790	LIVE OAK	8		8									
9791	LIVE OAK	17		17									
9792	LIVE OAK	12		12									
9793	LIVE OAK	8		8									
9794	LIVE OAK	9		9									
9795	LIVE OAK	16		16									
9796	LIVE OAK	10		10									
9797	LIVE OAK	10		10									
9798	LIVE OAK	12		12									
9799	LIVE OAK	10		10									
9800	LIVE OAK	13		13									
9801	LIVE OAK	13		13									
9802	LIVE OAK	16		16									
9803	LIVE OAK	25				25							
9804	ELM	11		11									
9805	LIVE OAK	16		16									
9806	LIVE OAK	13		13									
9807	CEDAR	10		10									
9808	LIVE OAK	30				30							
9809	LIVE OAK	10		10									
9810	LIVE OAK	21										21	Easement; Removed
9811	LIVE OAK	33				33							
9812	LIVE OAK	6										6	Easement; Removed
9813	LIVE OAK	7										7	R.O.W.; Removed

			LARGE SPECIES					SMALL SPECIES				PROTECTED	
TAG #	SPECIES	SIZE	SIGNIFICANT PRESERVED	SIGNIFICANT REMOVED	HERITAGE PRESERVED	HERITAGE REMOVED (3:1)	HERITAGE REMOVED (1:1)	SIGNIFICANT PRESERVED	SIGNIFICANT REMOVED	HERITAGE PRESERVED	HERITAGE REMOVED	CAL. INCHES EXEMPT	COMMENTS
9814	LIVE OAK	10										10	R.O.W.; Removed
9815	LIVE OAK	9										9	R.O.W.; Removed
9816	LIVE OAK	8										8	R.O.W.; Removed
9817	LIVE OAK	9										9	R.O.W.; Removed
9818	LIVE OAK	11										11	R.O.W.; Removed
9819	LIVE OAK	9										9	R.O.W.; Removed
9820	MESQUITE	11		11									
9821	ELM	14		14									
9822	ELM	15		15									
9823	LIVE OAK	9			9								
9824	LIVE OAK	6			6								
9825	PERSIMMON	9							9				
9826	ELM	12			12								
9827	LIVE OAK	34				34							
9828	ELM	12		12									
9829	LIVE OAK	12		12									
9830	LIVE OAK	17		17									
9831	LIVE OAK	12		12									
9832	LIVE OAK	11		11									
9833	LIVE OAK	8		8									
9834	LIVE OAK	14		14									
9835	LIVE OAK	23		23									
9836	LIVE OAK	11		11									
9837	ELM	11		11									
9838	ELM	15		15									
9839	ELM	10		10									
9840	LIVE OAK	6		6									
9841	ELM	11		11									
9842	LIVE OAK	18										18	Offsite; Preserved
9843	LIVE OAK	10		10									
9844	LIVE OAK	14		14									
9845	ELM	13		13									
9846	ELM	7		7									
9847	ELM	11		11									
9848	ELM	14		14									
9849	ELM	15		15									
9850	LIVE OAK	15		15									
9851	LIVE OAK	21		21									
9852	ELM	7		7									
9853	ELM	20		20									
9854	ELM	9		9									
9855	LIVE OAK	11		11									
9856	LIVE OAK	16		16									
9857	LIVE OAK	15		15									
9858	ELM	12		12									
9859	LIVE OAK	13		13									
9860	LIVE OAK	13		13									
9862	ELM	10		10									
9863	LIVE OAK	8		8									
9861	LIVE OAK	8		8									
9864	LIVE OAK	25				25							
9865	LIVE OAK	12		12									
9866	LIVE OAK	9		9									
9867	LIVE OAK	8		8									
9868	LIVE OAK	11		11									
9869	PERSIMMON	6		6									
9870	LIVE OAK	7		7									
9871	LIVE OAK	13		13									
9872	LIVE OAK	6		6									
9873	LIVE OAK	7		7									
9874	LIVE OAK	11		11									
9875	LIVE OAK	11		11									
9876	LIVE OAK	11		11									
9877	LIVE OAK	9		9									
9878	LIVE OAK	10		10									
9879	LIVE OAK	16		16									
9880	LIVE OAK	6		6									
9881	LIVE OAK	11										11	Easement; Removed
9882	LIVE OAK	17										17	Easement; Removed
9883	ELM	12										12	Easement; Removed
9884	LIVE OAK	11										11	Easement; Removed
9885	LIVE OAK	10										10	R.O.W.; Removed
9886	LIVE OAK	11										11	R.O.W.; Removed
9887	ELM	8										8	R.O.W.; Removed
9888	LIVE OAK	8										8	R.O.W.; Removed
9889	LIVE OAK	9										9	R.O.W.; Removed
9890	LIVE OAK	6										6	R.O.W.; Removed
9891	LIVE OAK	12										12	R.O.W.; Removed
9892	LIVE OAK	9										9	R.O.W.; Removed
9893	LIVE OAK	6										6	R.O.W.; Removed
9894	LIVE OAK	10										10	R.O.W.; Removed
9895	LIVE OAK	8										8	R.O.W.; Removed
9896	LIVE OAK	9										9	R.O.W.; Removed
9897	ELM	10										10	R.O.W.; Removed
9898	LIVE OAK	11										11	R.O.W.; Removed
9899	LIVE OAK	12										12	R.O.W.; Removed
9900	LIVE OAK	7										7	R.O.W.; Removed
9901	ELM	10										10	Easement; Removed
9902	LIVE OAK	6										6	Easement; Removed
9903	LIVE OAK	12										12	Easement; Removed
9904	ELM	10										10	R.O.W.; Removed
9905	LIVE OAK	7										7	R.O.W.; Removed
9906	LIVE OAK	7										7	R.O.W.; Removed
9907	LIVE OAK	12										12	R.O.W.; Removed
9908	LIVE OAK	9										9	R.O.W.; Removed
9909	LIVE OAK	7										7	R.O.W.; Removed
9910	LIVE OAK	13										13	R.O.W.; Removed
9911	LIVE OAK	10										10	R.O.W.; Removed
9912	LIVE OAK	6										6	R.O.W.; Removed
9914	LIVE OAK	15										15	R.O.W.; Removed
9913	ELM	9										9	R.O.W.; Removed
9915	ELM	11										11	R.O.W.; Removed
9916	LIVE OAK	13										13	R.O.W.; Removed
9917	LIVE OAK	13		13									
9918	LIVE OAK	9		9									
9919	LIVE OAK	11		11									
9920	LIVE OAK	8		8									
9921	LIVE OAK	15		15									
9922	LIVE OAK	13		13									
9923	LIVE OAK	11		11									
9924	LIVE OAK	15		15									
9925	LIVE OAK	11		11									
9926	LIVE OAK	6		6									
9927	LIVE OAK	9		9									
9928	LIVE OAK	9		9									
9929	LIVE OAK	15		15									
9930	LIVE OAK	12		12									
9931	LIVE OAK	10		10									
9932	LIVE OAK	8		8									
9933	ELM	10		10									
9934	LIVE OAK	10		10									
9935	LIVE OAK	6		6									
9936	LIVE OAK	6		6									
9937	LIVE OAK	7		7									
9938	ELM	9		9									
9939	LIVE OAK	8		8									
9940	LIVE OAK	9		9									
9941	LIVE OAK	9		9									
9942	LIVE OAK	8		8									
9943	LIVE OAK	8		8									
9944	LIVE OAK	9		9									
9945	LIVE OAK	9		9									
9946	LIVE OAK	9		9									
9947	LIVE OAK	8		8									
9948	LIVE OAK	8		8									
9949	LIVE OAK	8		8									
9950	LIVE OAK	9		9									
9951	HACKBERRY	11		11									
9952	LIVE OAK	10		10									
9953	PERSIMMON	6										6	
9954	LIVE OAK	29				29							
9955	LIVE OAK	30				30							
9956	LIVE OAK	20		20									
9962	ELM	10	10										
9964	MESQUITE	15	15										
9965	HACKBERRY	11	11										
9970	ELM	6		6									
9971	ELM	6		6									
9972	ELM	8		8									
9973	ELM	8		8									
9974	LIVE OAK	6		6									
9975	LIVE OAK	7		7									
9976	LIVE OAK	13		13									
9977	LIVE OAK	10	10										
9978	LIVE OAK	10	10										
9979	LIVE OAK	8	8										
9980	LIVE OAK	9	9										
9194	MOUNTAIN LAUREL	5						5					
7064	MOUNTAIN LAUREL	6						6					
7140	PERSIMMON	6						6					
7173	PERSIMMON	6						6					
7220	PERSIMMON	5						5					
7225	PERSIMMON	5						5					
5052	ELM	6	6										
5053	CONDALIA	6						6					
5073	MOUNTAIN LAUREL	5						5					
5074	MOUNTAIN LAUREL	5						5					
5078	PERSIMMON	5						5					
5084	PERSIMMON	5						5					
5091	MOUNTAIN LAUREL	5						5					
5101	MOUNTAIN LAUREL	5						5					
5107	MOUNTAIN LAUREL	6						6					
5118	MOUNTAIN LAUREL	5						5					
5122	PERSIMMON	5						5					
5133	PERSIMMON	5						5					
5135	PERSIMMON	5						5					
5155	MOUNTAIN LAUREL	5						5					
5190	PERSIMMON	5						5					
5216	PERSIMMON	5						5					
5219	MOUNTAIN LAUREL	7						7					
5220	PERSIMMON	6						6					
5245	PERSIMMON	6						6					
5251	MOUNTAIN LAUREL	5						5					
5257	MOUNTAIN LAUREL	5						5					
5267	HORNBEAM	7	7										

			LARGE SPECIES					SMALL SPECIES				PROTECTED	
TAG #	SPECIES	SIZE	SIGNIFICANT PRESERVED	SIGNIFICANT REMOVED	HERITAGE PRESERVED	HERITAGE REMOVED (3:1)	HERITAGE REMOVED (1:1)	SIGNIFICANT PRESERVED	SIGNIFICANT REMOVED	HERITAGE PRESERVED	HERITAGE REMOVED	CAL. INCHES EXEMPT	COMMENTS
5278	MOUNTAIN LAUREL	5						5					
5318	MOUNTAIN LAUREL	5						5					
5335	MOUNTAIN LAUREL	6						6					
5341	MOUNTAIN LAUREL	5						5					
5349	MOUNTAIN LAUREL	6						6					
5381	MOUNTAIN LAUREL	5						5					
5399	MOUNTAIN LAUREL	5						5					
5476	MOUNTAIN LAUREL	5						5					
5474	ELM	9	9										
TOTALS		50877	12059	15445	2371	5011	26	4308	356	96	0	11205	

10

TREE PRESERVATION SUMMARY	
TOTAL CAL. INCHES ON-SITE:	50877
SIGNIFICANT CAL. INCHES ON-SITE:	32168
Required Significant Preservation Ratio:	30%
Total Large Species Significant Cal. Inches:	27504.0
Large Species Significant Cal. Inches Preserved:	12059.0
Large Species Significant Class Preservation Ratio	43.84%
TOTAL LARGE SPECIES EXCEES / (MITIGATION)	**3807.8**
Total Large Species Heritage Cal. Inches:	7408
Large Species Heritage Cal. Inches Preserved:	2371
Large Species Heritage Class Preservation Ratio:	32.01%
Heritage Class Excess / (Mitigation), 3:1	(15033.0)
Heritage Class Excess / (Mitigation), 1:1	(26.0)
TOTAL LARGE HERITAGE SPECIES EXCESS / (MITIGATION)	**(15059.0)**
Total Small Species Signifcant Cal. Inches:	4664
Small Species Significant Cal. Inches Preserved:	4308
Small Species Signigicant Class Preservation Ratio:	92.37%
TOTAL SMALL SPECIES EXCESS / (MITIGATION)	**2908.8**
Total Small Species Heritage Cal. Inches:	96
Small Species Heritage Cal. Inches Preserved:	96
Small Species Heritage Class Preservation Ratio:	100.00%
TOTAL SMALL HERITAGE SPECIES EXCESS / (MITIGATION), 1:1	**0.0**
TOTAL EXCESS / (MITIGATION)	**(8342.4)**

H O R I Z O N
DESIGN AND DEVELOPMENT
PLANNING LANDSCAPE ARCHITECTURE
DEVELOPMENT CONSULTING
14607 San Pedro Ave., Suite 200
San Antonio, Texas 78232
210.831.8564 jrobinson@horizondesign-sa.com

REGISTERED LANDSCAPE ARCHITECT
JON ROBINSON
2375
STATE OF TEXAS
5.26.23

The user of this file agrees to assume all responsibility for any modifications to or use of this drawing file that is inconsistent with the requirements of the Rules and Regulations of the Texas Board of Architectural Examiners. No person may make any modifications to this electronic drawing file without the Landscape Architect's express written permission.

TREE FENCING INSPECTION
REQUIRED BEFORE SITE WORK
CALL 207-1111 TO SCHEDULE

OWNER
Forestar
10700 Pecan park Blvd., Suite 150
Austin, TX 78750

PROJECT TITLE
Stolte Ranch
Talley Rd & Wisemam Blvd.
San Antonio, TX 78253

PROJECT NUMBER
2018-200

DRAWN BY jv
CHECKED BY jr

REVISIONS

NUMBER	DATE	DESCRIPTION
1.	8/14/20	Added Undersize Trees,Survey Edits
2.	9/11/20	City Comments
3.	10/9/20	Site Update
4.	1/3/22	Site Update
5.	1/24/22	City Comments
7.	9/2/22	Site Update
8.	11/3/22	Owner Comments
10.	5/26/23	Site Update

SHEET TITLE
ENLARGED INVENTORY

DATE
July 28, 2020

SHEET NUMBER
TP1.27

10

UNDERSIZED TREE INVENTORY

August 13, 2020

TAG#	SPECIES	SIZE
4776	ELM	3
4777	HACKBERRY	3
4778	PERSIMMON	3
4779	PERSIMMON	3
4780	PERSIMMON	4
4781	HACKBERRY	4
4784	MOUNTAIN LAUREL	3
4785	PERSIMMON	4
4786	MOUNTAIN LAUREL	3
4787	MOUNTAIN LAUREL	4
4788	PERSIMMON	4
4789	PERSIMMON	4
4790	MOUNTAIN LAUREL	3
4791	MOUNTAIN LAUREL	3
4792	HACKBERRY	8
4793	PERSIMMON	3
4794	ELM	3
4795	ELM	3
4796	ELM	3
4797	ELM	3
4798	ELM	3
4799	MOUNTAIN LAUREL	3
4800	PERSIMMON	4
4801	MOUNTAIN LAUREL	3
4802	PERSIMMON	4
4803	MOUNTAIN LAUREL	3
4804	MOUNTAIN LAUREL	3
4805	MOUNTAIN LAUREL	3
4806	MOUNTAIN LAUREL	3
4807	PERSIMMON	4
4808	MOUNTAIN LAUREL	4
4809	CEDAR	5
4810	PERSIMMON	4
4811	ACACIA	3
4812	CONDALIA	4
4813	CONDALIA	3
4814	LIVE OAK	5
4815	PERSIMMON	4
4816	MOUNTAIN LAUREL	3
4817	PERSIMMON	3
4818	ELM	3
4819	PERSIMMON	4
4820	PERSIMMON	4
4821	HACKBERRY	5
4822	PERSIMMON	4
4823	HACKBERRY	3
4824	PERSIMMON	3
4826	PERSIMMON	3
4827	ELM	3
4828	PERSIMMON	4
4829	ELM	4
4830	PERSIMMON	3
4831	PERSIMMON	4
4832	ELM	3
4833	ELM	4
4834	PERSIMMON	3
4835	PERSIMMON	4
4836	PERSIMMON	3
4837	PERSIMMON	3
4838	LIVE OAK	5
4839	PERSIMMON	4
4840	HACKBERRY	4
4841	ELM	4
4842	PERSIMMON	4
4843	PERSIMMON	3
4844	PERSIMMON	4
4845	PERSIMMON	3
4846	MOUNTAIN LAUREL	3
4847	PERSIMMON	3
4848	MOUNTAIN LAUREL	4
4849	PERSIMMON	4
4850	PERSIMMON	4
4851	PERSIMMON	4
4852	PERSIMMON	3
4853	PERSIMMON	4
4854	MOUNTAIN LAUREL	3
4855	PERSIMMON	3
4856	MOUNTAIN LAUREL	4
4857	PERSIMMON	3
4858	MOUNTAIN LAUREL	3
4859	MOUNTAIN LAUREL	3
4860	PERSIMMON	4
4861	PERSIMMON	4
4862	PERSIMMON	3
4863	PERSIMMON	3
4864	MOUNTAIN LAUREL	3
4865	MOUNTAIN LAUREL	3
4866	PERSIMMON	3
4867	PERSIMMON	3
4868	PERSIMMON	3
4869	MOUNTAIN LAUREL	4
4870	PERSIMMON	4
4871	PERSIMMON	4
4873	PERSIMMON	3
4874	PERSIMMON	4
4875	MOUNTAIN LAUREL	3
4876	ELM	3
4877	LIVE OAK	5
4878	MOUNTAIN LAUREL	3
4879	LIVE OAK	3
4880	LIVE OAK	3
4881	PERSIMMON	3
4882	MOUNTAIN LAUREL	4
4883	MOUNTAIN LAUREL	4
4884	MOUNTAIN LAUREL	3
4885	MOUNTAIN LAUREL	4
4886	PERSIMMON	3
4887	MOUNTAIN LAUREL	3
4889	MOUNTAIN LAUREL	3
4890	PERSIMMON	3
4891	CONDALIA	3
4892	PERSIMMON	3
4893	CONDALIA	3
4894	MOUNTAIN LAUREL	3
4896	MOUNTAIN LAUREL	4
4897	MOUNTAIN LAUREL	4
4898	MOUNTAIN LAUREL	4
4899	MOUNTAIN LAUREL	4
4900	MOUNTAIN LAUREL	3
4902	HACKBERRY	4
4904	PERSIMMON	4
4905	PERSIMMON	4
4906	PERSIMMON	3
4909	MOUNTAIN LAUREL	4
4910	MOUNTAIN LAUREL	4
4911	MOUNTAIN LAUREL	4
4912	MOUNTAIN LAUREL	3
4914	PERSIMMON	3
4916	PERSIMMON	4
4917	PERSIMMON	3
4918	ELM	3
4919	ELM	3
4920	PERSIMMON	4
4921	PERSIMMON	4
4923	PERSIMMON	3
4924	MESQUITE	4
4925	PERSIMMON	4
4926	MESQUITE	3
4927	MESQUITE	3
4928	MESQUITE	3
4930	MOUNTAIN LAUREL	3
4931	MOUNTAIN LAUREL	3
4932	PERSIMMON	3
4933	PERSIMMON	4
4935	MOUNTAIN LAUREL	3
4936	PERSIMMON	3
4937	PERSIMMON	3
4938	PERSIMMON	4
4939	ELM	3
4940	PERSIMMON	4
4941	PERSIMMON	3
4942	PERSIMMON	4
4943	PERSIMMON	4
4944	MOUNTAIN LAUREL	3
4945	PERSIMMON	4
4946	PERSIMMON	3
4947	PERSIMMON	3
4948	MOUNTAIN LAUREL	3
4949	PERSIMMON	3
4950	MOUNTAIN LAUREL	3
4951	LIVE OAK	3
4952	ELM	4
4953	ELM	4
4954	MOUNTAIN LAUREL	4
4955	MESQUITE	4
4956	ELM	4
4957	MESQUITE	4
4958	MESQUITE	3
4959	PERSIMMON	4
4960	PERSIMMON	3
4961	MOUNTAIN LAUREL	4
4962	ELM	3
4963	LIVE OAK	5
4964	ELM	5
4965	MOUNTAIN LAUREL	3
4966	MESQUITE	3
4967	CONDALIA	3
4968	MOUNTAIN LAUREL	3
4969	MOUNTAIN LAUREL	4
4970	MOUNTAIN LAUREL	3
4972	PERSIMMON	3
4973	PERSIMMON	4
4974	PERSIMMON	4
4976	MOUNTAIN LAUREL	3
4977	PERSIMMON	3
4978	PERSIMMON	3
4979	PERSIMMON	3

TAG#	SPECIES	SIZE
4980	LIVE OAK	3
4981	PERSIMMON	4
4982	PERSIMMON	3
4983	CEDAR	5
4984	LIVE OAK	3
4985	PERSIMMON	4
4986	MOUNTAIN LAUREL	3
4987	PERSIMMON	4
4988	PERSIMMON	3
4989	PERSIMMON	4
4990	MOUNTAIN LAUREL	3
4991	PERSIMMON	3
4992	MOUNTAIN LAUREL	4
4993	PERSIMMON	4
4994	PERSIMMON	3
4995	PERSIMMON	3
4996	MOUNTAIN LAUREL	3
4997	MOUNTAIN LAUREL	3
4999	MESQUITE	4
5000	MOUNTAIN LAUREL	4
6003	PERSIMMON	4
6004	PERSIMMON	4
6008	MOUNTAIN LAUREL	3
6009	PERSIMMON	3
6010	MOUNTAIN LAUREL	3
6011	MOUNTAIN LAUREL	3
6012	MOUNTAIN LAUREL	3
6016	LIVE OAK	4
6021	MOUNTAIN LAUREL	3
6022	LIVE OAK	4
6023	PERSIMMON	4
6024	LIVE OAK	5
6025	LIVE OAK	5
6026	MOUNTAIN LAUREL	3
6027	MOUNTAIN LAUREL	3
6028	LIVE OAK	5
6031	LIVE OAK	5
6032	BLACK LOCUST	3
6033	LIVE OAK	5
6034	LIVE OAK	4
6035	LIVE OAK	4
6036	LIVE OAK	5
6037	PERSIMMON	3
6038	BLACK LOCUST	3
6040	BLACK LOCUST	4
6041	PERSIMMON	4
6042	PERSIMMON	3
6043	MOUNTAIN LAUREL	4
6044	PERSIMMON	3
6045	BLACK LOCUST	3
6046	PERSIMMON	4
6052	LIVE OAK	5
6053	LIVE OAK	5
6054	LIVE OAK	4
6055	LIVE OAK	4
6056	PERSIMMON	4
6057	PERSIMMON	3
6060	ELM	4
6061	MOUNTAIN LAUREL	4
6062	MOUNTAIN LAUREL	3
6063	MOUNTAIN LAUREL	3
6066	ELM	3
6067	PERSIMMON	4
6068	PERSIMMON	3
6069	MOUNTAIN LAUREL	4
6070	ELM	3
6071	MOUNTAIN LAUREL	3
6072	LIVE OAK	4
6073	PERSIMMON	3
6074	PERSIMMON	4
6075	MOUNTAIN LAUREL	4
6076	MOUNTAIN LAUREL	3
6078	PERSIMMON	3
6079	PERSIMMON	4
6080	MOUNTAIN LAUREL	3
6081	MOUNTAIN LAUREL	3
6083	MOUNTAIN LAUREL	3
6084	MOUNTAIN LAUREL	3
6086	MOUNTAIN LAUREL	3
6087	MOUNTAIN LAUREL	4
6088	PERSIMMON	4
6093	LIVE OAK	4
6094	PERSIMMON	3
6095	PERSIMMON	4
6096	MOUNTAIN LAUREL	3
6097	LIVE OAK	5
6098	MOUNTAIN LAUREL	3
6099	PERSIMMON	3
6103	MOUNTAIN LAUREL	3
6109	BLACK LOCUST	5
6110	MOUNTAIN LAUREL	3
6111	PERSIMMON	3
6112	HACKBERRY	3
6113	PERSIMMON	3
6114	PERSIMMON	3
6115	MOUNTAIN LAUREL	3
6116	MOUNTAIN LAUREL	3
6117	MOUNTAIN LAUREL	4
6120	MOUNTAIN LAUREL	4
6121	MOUNTAIN LAUREL	3
6122	PERSIMMON	3
6123	MOUNTAIN LAUREL	4
6124	MOUNTAIN LAUREL	3
6125	MOUNTAIN LAUREL	4
6126	HACKBERRY	4
6127	MOUNTAIN LAUREL	4
6128	HACKBERRY	4
6129	MOUNTAIN LAUREL	4
6130	MOUNTAIN LAUREL	3
6131	MOUNTAIN LAUREL	3
6132	CONDALIA	3
6133	BLACK LOCUST	3
6134	PERSIMMON	3
6135	MOUNTAIN LAUREL	3
6136	MOUNTAIN LAUREL	4
6137	ELM	3
6138	MOUNTAIN LAUREL	3
6142	MOUNTAIN LAUREL	3
6143	MOUNTAIN LAUREL	3
6146	MOUNTAIN LAUREL	3
6148	PERSIMMON	3
6149	BLACK LOCUST	4
6150	MOUNTAIN LAUREL	4
6151	PERSIMMON	4
6152	MOUNTAIN LAUREL	3
6153	BLACK LOCUST	4
6154	HACKBERRY	3
6155	MOUNTAIN LAUREL	3
6156	PERSIMMON	3
6157	PERSIMMON	4
6158	MOUNTAIN LAUREL	3
6159	BLACK LOCUST	4
6160	MOUNTAIN LAUREL	4
6161	MOUNTAIN LAUREL	4
6162	MOUNTAIN LAUREL	4
6164	PERSIMMON	4
6165	BLACK LOCUST	4
6166	MOUNTAIN LAUREL	4
6167	HACKBERRY	3
6168	ELM	3
6169	PERSIMMON	3
6170	MOUNTAIN LAUREL	3
6172	MOUNTAIN LAUREL	3
6174	PERSIMMON	4
6175	MOUNTAIN LAUREL	3
6176	MOUNTAIN LAUREL	4
6177	CONDALIA	3
6178	MOUNTAIN LAUREL	3
6179	PERSIMMON	3
6180	BLACK LOCUST	3
6181	ELM	3
6182	MOUNTAIN LAUREL	3
6183	MOUNTAIN LAUREL	3
6184	PERSIMMON	4
6185	MOUNTAIN LAUREL	4
6186	BLACK LOCUST	3
6187	MOUNTAIN LAUREL	3
6188	HACKBERRY	4
6189	MOUNTAIN LAUREL	4
6190	BLACK LOCUST	4
6191	PERSIMMON	4
6193	MOUNTAIN LAUREL	3
6194	MOUNTAIN LAUREL	4
6195	CONDALIA	3
6196	BLACK LOCUST	3
6197	MOUNTAIN LAUREL	3
6198	MOUNTAIN LAUREL	4
6199	PERSIMMON	3
6201	MOUNTAIN LAUREL	3
6202	ELM	5
6203	MOUNTAIN LAUREL	4
6204	MOUNTAIN LAUREL	3
6205	MOUNTAIN LAUREL	4
6206	PERSIMMON	4
6207	BLACK LOCUST	4
6209	MOUNTAIN LAUREL	4
6210	MOUNTAIN LAUREL	4
6211	MOUNTAIN LAUREL	3
6212	PERSIMMON	3
6213	MOUNTAIN LAUREL	4
6214	PERSIMMON	3
6215	PERSIMMON	4
6216	MOUNTAIN LAUREL	4
6217	MOUNTAIN LAUREL	4
6218	PERSIMMON	4
6219	PERSIMMON	4
6220	MOUNTAIN LAUREL	4
6221	MOUNTAIN LAUREL	4

TAG#	SPECIES	SIZE
6222	MOUNTAIN LAUREL	4
6223	MOUNTAIN LAUREL	4
6224	PERSIMMON	4
6225	MOUNTAIN LAUREL	4
6226	MOUNTAIN LAUREL	3
6227	MOUNTAIN LAUREL	3
6228	MOUNTAIN LAUREL	3
6229	MOUNTAIN LAUREL	3
6230	MOUNTAIN LAUREL	3
6231	MOUNTAIN LAUREL	4
6232	MOUNTAIN LAUREL	3
6233	MOUNTAIN LAUREL	4
6234	MOUNTAIN LAUREL	3
6235	PERSIMMON	4
6236	PERSIMMON	3
6237	PERSIMMON	4
6238	MOUNTAIN LAUREL	3
6239	MOUNTAIN LAUREL	3
6240	PERSIMMON	4
6241	MOUNTAIN LAUREL	3
6242	PERSIMMON	3
6243	MOUNTAIN LAUREL	3
6244	MOUNTAIN LAUREL	4
6245	PERSIMMON	3
6246	PERSIMMON	3
6248	PERSIMMON	4
6250	PERSIMMON	3
6252	MOUNTAIN LAUREL	3
6253	HACKBERRY	3
6254	MOUNTAIN LAUREL	4
6255	MOUNTAIN LAUREL	4
6256	MOUNTAIN LAUREL	3
6257	MOUNTAIN LAUREL	4
6258	MOUNTAIN LAUREL	4
6259	PERSIMMON	3
6260	CONDALIA	4
6261	PERSIMMON	3
6262	CONDALIA	3
6263	MOUNTAIN LAUREL	4
6264	MOUNTAIN LAUREL	4
6265	MOUNTAIN LAUREL	4
6266	MOUNTAIN LAUREL	3
6267	MOUNTAIN LAUREL	3
6268	MOUNTAIN LAUREL	4
6269	MOUNTAIN LAUREL	4
6270	MOUNTAIN LAUREL	4
6271	MOUNTAIN LAUREL	4
6272	MOUNTAIN LAUREL	4
6273	PERSIMMON	4
6275	PERSIMMON	3
6276	PERSIMMON	3
6277	PERSIMMON	3
6278	MOUNTAIN LAUREL	3
6279	PERSIMMON	3
6280	PERSIMMON	3
6281	PERSIMMON	4
6282	PERSIMMON	3
6283	PERSIMMON	4
6284	HACKBERRY	3
6286	MOUNTAIN LAUREL	3
6287	CONDALIA	3
6288	PERSIMMON	3
6289	PERSIMMON	3
6290	PERSIMMON	3
6291	PERSIMMON	3
6292	PERSIMMON	4
6293	PERSIMMON	4
6294	PERSIMMON	3
6295	MOUNTAIN LAUREL	3
6296	MOUNTAIN LAUREL	3
6297	PERSIMMON	4
6298	PERSIMMON	3
6299	PERSIMMON	3
6300	PERSIMMON	3
6301	PERSIMMON	3
6302	PERSIMMON	3
6303	MOUNTAIN LAUREL	4
6304	HACKBERRY	3
6305	HACKBERRY	5
6306	MOUNTAIN LAUREL	3
6307	MOUNTAIN LAUREL	4
6308	PERSIMMON	3
6310	PERSIMMON	3
6311	HACKBERRY	6
6312	MOUNTAIN LAUREL	4
6313	MOUNTAIN LAUREL	4
6314	MOUNTAIN LAUREL	4
6315	HACKBERRY	4
6316	BLACK LOCUST	4
6317	PERSIMMON	3
6318	MOUNTAIN LAUREL	4
6319	PERSIMMON	3
6320	MOUNTAIN LAUREL	3
6321	PERSIMMON	3
6322	MOUNTAIN LAUREL	3
6323	PERSIMMON	3
6324	PERSIMMON	4
6325	MOUNTAIN LAUREL	4
6326	MOUNTAIN LAUREL	3
6328	BLACK LOCUST	5
6329	HACKBERRY	4
6330	PERSIMMON	3
6331	HACKBERRY	3
6332	BLACK LOCUST	4
6333	MOUNTAIN LAUREL	4
6334	MOUNTAIN LAUREL	4
6335	HACKBERRY	3
6336	PERSIMMON	4
6337	HACKBERRY	4
6338	MOUNTAIN LAUREL	4
6339	HACKBERRY	3
6340	HACKBERRY	3
6341	MOUNTAIN LAUREL	4
6343	MOUNTAIN LAUREL	4
6344	HACKBERRY	4
6345	MOUNTAIN LAUREL	4
6346	BLACK LOCUST	4
6347	MOUNTAIN LAUREL	4
6348	PERSIMMON	3
6350	MOUNTAIN LAUREL	3
6351	PERSIMMON	4
6352	PERSIMMON	4
6353	PERSIMMON	4
6354	MOUNTAIN LAUREL	4
6356	PERSIMMON	3
6357	MOUNTAIN LAUREL	4
6359	PERSIMMON	3
6360	MOUNTAIN LAUREL	4
6361	MOUNTAIN LAUREL	4
6362	MOUNTAIN LAUREL	3
6364	BLACK LOCUST	4
6366	PERSIMMON	3
6367	BLACK LOCUST	4
6368	CONDALIA	4
6369	MESQUITE	4
6370	CONDALIA	3
6371	PERSIMMON	3
6372	MOUNTAIN LAUREL	4
6373	HACKBERRY	4
6374	PERSIMMON	3
6375	HACKBERRY	3
6376	CONDALIA	3
6377	CONDALIA	3
6378	PERSIMMON	3
6379	PERSIMMON	3
6380	MOUNTAIN LAUREL	3
6381	PERSIMMON	3
6382	MOUNTAIN LAUREL	3
6383	MOUNTAIN LAUREL	3
6384	HACKBERRY	7
6385	HACKBERRY	4
6386	HACKBERRY	5
6387	PERSIMMON	3
6388	MOUNTAIN LAUREL	4
6389	PERSIMMON	3
6390	PERSIMMON	3
6392	BLACK LOCUST	4
6394	PERSIMMON	3
6395	HACKBERRY	7
6396	HACKBERRY	4
6397	MOUNTAIN LAUREL	4
6398	CONDALIA	4
6399	PERSIMMON	3
6400	PERSIMMON	3
6403	PERSIMMON	4
6404	PERSIMMON	3
6406	PERSIMMON	3
6408	PERSIMMON	3
6409	PERSIMMON	3
6410	PERSIMMON	3
6411	PERSIMMON	4
6412	MOUNTAIN LAUREL	4
6413	PERSIMMON	4
6414	MOUNTAIN LAUREL	4
6415	MOUNTAIN LAUREL	4
6416	MOUNTAIN LAUREL	3
6417	MOUNTAIN LAUREL	4
6418	MOUNTAIN LAUREL	4
6419	PERSIMMON	3
6420	PERSIMMON	3
6421	MOUNTAIN LAUREL	4
6422	PERSIMMON	3
6423	BLACK LOCUST	3
6424	PERSIMMON	3
6425	PERSIMMON	3
6426	CONDALIA	3
6427	MOUNTAIN LAUREL	3
6428	CONDALIA	3

TAG#	SPECIES	SIZE
6429	PERSIMMON	3
6430	MOUNTAIN LAUREL	3
6431	HACKBERRY	4
6432	HACKBERRY	4
6433	HACKBERRY	4
6434	MOUNTAIN LAUREL	3
6435	MOUNTAIN LAUREL	3
6436	HACKBERRY	5
6437	MOUNTAIN LAUREL	4
6438	MOUNTAIN LAUREL	3
6439	BLACK LOCUST	4
6440	MOUNTAIN LAUREL	4
6441	MOUNTAIN LAUREL	4
6442	PERSIMMON	3
6443	MOUNTAIN LAUREL	3
6445	MOUNTAIN LAUREL	3
6446	HACKBERRY	4
6447	BLACK LOCUST	4
6448	MOUNTAIN LAUREL	3
6449	PERSIMMON	3
6450	HACKBERRY	3
6451	MOUNTAIN LAUREL	3
6452	HACKBERRY	3
6453	MOUNTAIN LAUREL	4
6454	PERSIMMON	3
6455	PERSIMMON	3
6456	BLACK LOCUST	3
6457	MOUNTAIN LAUREL	3
6458	MOUNTAIN LAUREL	3
6459	MOUNTAIN LAUREL	3
6460	HACKBERRY	3
6461	PERSIMMON	4
6462	MOUNTAIN LAUREL	4
6463	CEDAR	3
6464	MOUNTAIN LAUREL	4
6465	HACKBERRY	6
6466	LIVE OAK	4
6471	PERSIMMON	3
6472	PERSIMMON	3
6473	PERSIMMON	3
6474	LIVE OAK	4
6475	MOUNTAIN LAUREL	3
6476	PERSIMMON	3
6477	PERSIMMON	3
6479	PERSIMMON	3
6480	PERSIMMON	3
6481	PERSIMMON	4
6482	PERSIMMON	3
6483	MOUNTAIN LAUREL	3
6484	MOUNTAIN LAUREL	4
6485	HACKBERRY	5
6486	PERSIMMON	3
6487	PERSIMMON	3
6488	MOUNTAIN LAUREL	4
6489	PERSIMMON	3
6490	BLACK LOCUST	3
6491	PERSIMMON	3
6492	MOUNTAIN LAUREL	3
6493	MOUNTAIN LAUREL	3
6494	PERSIMMON	3
6495	MOUNTAIN LAUREL	4
6496	PERSIMMON	3
6497	PERSIMMON	3
6498	PERSIMMON	4
6499	MOUNTAIN LAUREL	4
6500	MOUNTAIN LAUREL	4
6501	PERSIMMON	3
6502	MOUNTAIN LAUREL	4
6503	PERSIMMON	4
6504	MOUNTAIN LAUREL	4
6505	PERSIMMON	3
6506	MOUNTAIN LAUREL	3
6507	MOUNTAIN LAUREL	3
6508	MOUNTAIN LAUREL	4
6509	MOUNTAIN LAUREL	4
6510	MOUNTAIN LAUREL	4
6511	HACKBERRY	3
6512	HACKBERRY	5
6513	MOUNTAIN LAUREL	4
6514	MOUNTAIN LAUREL	4
6515	PERSIMMON	4
6516	PERSIMMON	3
6517	ELM	3
6518	MOUNTAIN LAUREL	3
6519	HACKBERRY	3
6520	PERSIMMON	3
6521	PERSIMMON	4
6522	PERSIMMON	3
6523	PERSIMMON	3
6524	BLACK LOCUST	4
6525	PERSIMMON	3
6526	PERSIMMON	3
6527	HACKBERRY	5
6528	HACKBERRY	5
6529	MOUNTAIN LAUREL	4
6530	PERSIMMON	3
6531	PERSIMMON	3
6532	MOUNTAIN LAUREL	4
6533	PERSIMMON	3
6534	HACKBERRY	4
6535	HACKBERRY	3
6536	PERSIMMON	3
6537	PERSIMMON	3
6538	MOUNTAIN LAUREL	3
6539	HACKBERRY	3
6541	PERSIMMON	4
6542	PERSIMMON	3
6543	PERSIMMON	3
6544	PERSIMMON	3
6545	PERSIMMON	3
6546	MOUNTAIN LAUREL	3
6547	PERSIMMON	3
6548	HACKBERRY	4
6549	PERSIMMON	3
6550	PERSIMMON	3
6551	PERSIMMON	4
6552	HACKBERRY	4
6553	LIVE OAK	4
6554	PERSIMMON	3
6555	PERSIMMON	3
6556	CONDALIA	4
6559	PERSIMMON	3
6560	LIVE OAK	3
6561	MOUNTAIN LAUREL	4
6562	PERSIMMON	3
6563	PERSIMMON	3
6564	PERSIMMON	3
6565	CONDALIA	3
6566	ELM	3
6567	PERSIMMON	4
6568	PERSIMMON	4
6569	MOUNTAIN LAUREL	4
6570	PERSIMMON	4
6571	MOUNTAIN LAUREL	4
6572	HACKBERRY	4
6573	PERSIMMON	3
6574	PERSIMMON	4
6575	HACKBERRY	4
6578	PERSIMMON	3
6579	PERSIMMON	3
6581	MOUNTAIN LAUREL	4
6582	MOUNTAIN LAUREL	3
6583	PERSIMMON	3
6584	PERSIMMON	3
6585	MOUNTAIN LAUREL	4
6586	PERSIMMON	3
6587	MOUNTAIN LAUREL	3
6588	MOUNTAIN LAUREL	3
6589	MOUNTAIN LAUREL	3
6590	MOUNTAIN LAUREL	3
6591	MOUNTAIN LAUREL	3
6592	MOUNTAIN LAUREL	4
6593	PERSIMMON	3
6594	PERSIMMON	4
6595	PERSIMMON	3
6597	PERSIMMON	4
6598	PERSIMMON	4
6599	PERSIMMON	3
6600	MOUNTAIN LAUREL	3
6602	PERSIMMON	3
6603	MOUNTAIN LAUREL	3
6604	BLACK LOCUST	3
6605	MOUNTAIN LAUREL	3
6606	PERSIMMON	3
6607	MOUNTAIN LAUREL	4
6608	PERSIMMON	4
6609	MOUNTAIN LAUREL	4
6610	MOUNTAIN LAUREL	3
6611	MOUNTAIN LAUREL	3
6612	MOUNTAIN LAUREL	3
6613	MOUNTAIN LAUREL	4
6614	PERSIMMON	3
6615	MOUNTAIN LAUREL	4
6616	MOUNTAIN LAUREL	3
6617	MOUNTAIN LAUREL	4
6618	HACKBERRY	3
6619	PERSIMMON	4
6620	PERSIMMON	3
6621	MOUNTAIN LAUREL	3
6622	PERSIMMON	3
6623	PERSIMMON	4
6624	PERSIMMON	3
6625	PERSIMMON	3
6626	PERSIMMON	3
6627	PERSIMMON	3
6628	PERSIMMON	4
6629	PERSIMMON	3
6630	PERSIMMON	4

TAG#	SPECIES	SIZE
6631	PERSIMMON	3
6632	MOUNTAIN LAUREL	3
6633	PERSIMMON	3
6634	MOUNTAIN LAUREL	3
6636	MOUNTAIN LAUREL	4
6637	PERSIMMON	4
6638	PERSIMMON	3
6639	BLACK LOCUST	3
6640	PERSIMMON	3
6641	MOUNTAIN LAUREL	3
6642	PERSIMMON	3
6643	PERSIMMON	3
6644	MOUNTAIN LAUREL	3
6645	PERSIMMON	3
6646	CONDALIA	4
6647	PERSIMMON	3
6648	MOUNTAIN LAUREL	4
6649	LIVE OAK	5
6650	MOUNTAIN LAUREL	3
6652	PERSIMMON	4
6653	PERSIMMON	3
6654	MOUNTAIN LAUREL	4
6655	MOUNTAIN LAUREL	3
6656	MOUNTAIN LAUREL	3
6658	PERSIMMON	4
6659	PERSIMMON	4
6660	PERSIMMON	4
6661	MOUNTAIN LAUREL	3
6662	CONDALIA	3
6663	MOUNTAIN LAUREL	4
6664	PERSIMMON	4
6665	PERSIMMON	3
6666	MOUNTAIN LAUREL	3
6667	MOUNTAIN LAUREL	3
6668	MOUNTAIN LAUREL	3
6669	PERSIMMON	3
6670	PERSIMMON	3
6671	PERSIMMON	3
6672	MOUNTAIN LAUREL	3
6673	PERSIMMON	3
6674	PERSIMMON	3
6675	PERSIMMON	3
6676	PERSIMMON	3
6677	PERSIMMON	3
6678	PERSIMMON	3
6679	HACKBERRY	3
6680	HACKBERRY	3
6681	PERSIMMON	3
6682	PERSIMMON	3
6683	MOUNTAIN LAUREL	4
6684	PERSIMMON	4
6685	PERSIMMON	3
6686	PERSIMMON	3
6687	MOUNTAIN LAUREL	3
6688	PERSIMMON	3
6689	PERSIMMON	3
6690	PERSIMMON	3
6691	PERSIMMON	3
6692	PERSIMMON	3
6693	PERSIMMON	3
6694	PERSIMMON	3
6695	PERSIMMON	4
6696	PERSIMMON	3
6697	PERSIMMON	3
6698	MOUNTAIN LAUREL	3
6699	MOUNTAIN LAUREL	3
6700	MOUNTAIN LAUREL	3
6701	PERSIMMON	3
6702	PERSIMMON	3
6703	PERSIMMON	3
6704	PERSIMMON	4
6705	MOUNTAIN LAUREL	3
6706	PERSIMMON	3
6707	MOUNTAIN LAUREL	3
6708	PERSIMMON	3
6709	PERSIMMON	4
6710	PERSIMMON	3
6711	PERSIMMON	3
6712	MOUNTAIN LAUREL	4
6713	PERSIMMON	3
6714	MOUNTAIN LAUREL	3
6715	HACKBERRY	3
6716	MOUNTAIN LAUREL	3
6717	ELM	5
6718	ELM	3
6719	ELM	3
6720	ELM	3
6721	HACKBERRY	3
6722	MOUNTAIN LAUREL	3
6723	MOUNTAIN LAUREL	3
6724	HACKBERRY	3
6725	HACKBERRY	5
6728	MOUNTAIN LAUREL	3
6729	HACKBERRY	4
6730	MOUNTAIN LAUREL	4
6731	HACKBERRY	3
6732	MOUNTAIN LAUREL	3
6733	MOUNTAIN LAUREL	3
6734	LIVE OAK	5
6735	MOUNTAIN LAUREL	3
6736	PERSIMMON	3
6738	MOUNTAIN LAUREL	3
6739	ELM	3
6740	PERSIMMON	3
6741	MESQUITE	3
6742	ELM	3
6743	PERSIMMON	3
6744	MOUNTAIN LAUREL	3
6745	MOUNTAIN LAUREL	4
6746	MOUNTAIN LAUREL	3
6747	MOUNTAIN LAUREL	4
6748	MOUNTAIN LAUREL	4
6749	MOUNTAIN LAUREL	4
6750	MOUNTAIN LAUREL	3
6751	ELM	4
6752	MOUNTAIN LAUREL	3
6753	MOUNTAIN LAUREL	4
6754	MOUNTAIN LAUREL	3
6755	MOUNTAIN LAUREL	3
6756	MOUNTAIN LAUREL	4
6757	MOUNTAIN LAUREL	3
6758	PERSIMMON	4
6759	MOUNTAIN LAUREL	3
6760	CONDALIA	4
6761	PERSIMMON	3
6762	PERSIMMON	4
6763	MESQUITE	3
6764	MOUNTAIN LAUREL	3
6765	HACKBERRY	3
6766	PERSIMMON	3
6767	MOUNTAIN LAUREL	3
6768	MOUNTAIN LAUREL	4
6769	ELM	3
6770	ELM	3
6771	PERSIMMON	4
6772	PERSIMMON	3
6773	PERSIMMON	3
6775	PERSIMMON	4
6776	PERSIMMON	4
6777	PERSIMMON	4
6778	PERSIMMON	3
6779	ELM	3
6780	MOUNTAIN LAUREL	3
6781	CONDALIA	3
6782	CONDALIA	3
6783	PERSIMMON	3
6784	PERSIMMON	4
6785	PERSIMMON	3
6786	PERSIMMON	3
6787	PERSIMMON	3
6788	MOUNTAIN LAUREL	3
6789	MOUNTAIN LAUREL	3
6790	MOUNTAIN LAUREL	4
6792	MOUNTAIN LAUREL	4
6793	PERSIMMON	3
6794	PERSIMMON	4
6795	MOUNTAIN LAUREL	4
6796	PERSIMMON	4
6797	MOUNTAIN LAUREL	4
6798	PERSIMMON	3
6799	MESQUITE	4
6800	MOUNTAIN LAUREL	3
6801	PERSIMMON	3
6802	PERSIMMON	3
6803	MOUNTAIN LAUREL	3
6804	MOUNTAIN LAUREL	3
6805	PERSIMMON	4
6806	LIVE OAK	3
6807	LIVE OAK	5
6808	MESQUITE	5
6809	PERSIMMON	4
6810	PERSIMMON	3
6811	MOUNTAIN LAUREL	3
6812	MOUNTAIN LAUREL	3
6813	MESQUITE	3
6814	MOUNTAIN LAUREL	3
6815	MESQUITE	3
6816	MOUNTAIN LAUREL	3
6817	PERSIMMON	3
6818	MOUNTAIN LAUREL	3
6819	CONDALIA	4
6820	MOUNTAIN LAUREL	3
6821	PERSIMMON	4
6822	MOUNTAIN LAUREL	3
6823	PERSIMMON	4
6824	PERSIMMON	4
6825	PERSIMMON	3

TAG#	SPECIES	SIZE
6826	MOUNTAIN LAUREL	4
6827	HACKBERRY	5
6828	ELM	4
6829	MOUNTAIN LAUREL	3
6830	PERSIMMON	4
6831	MOUNTAIN LAUREL	3
6832	ELM	3
6833	PERSIMMON	4
6834	ELM	3
6835	PERSIMMON	3
6836	PERSIMMON	3
6837	MESQUITE	4
6838	ELM	3
6839	PERSIMMON	3
6840	PERSIMMON	3
6842	ELM	3
9001	MOUNTAIN LAUREL	4
9002	PERSIMMON	4
9003	HICKORY	3
9004	MULBERRY	4
9005	HACKBERRY	3
9006	HACKBERRY	3
9007	HACKBERRY	3
9008	ELM	3
9009	MESQUITE	4
9010	PERSIMMON	4
9011	PERSIMMON	4
9012	PERSIMMON	4
9013	CONDALIA	4
9014	CONDALIA	4
9015	PERSIMMON	3
9016	MOUNTAIN LAUREL	4
9017	PERSIMMON	3
9018	CONDALIA	3
9019	MOUNTAIN LAUREL	3
9020	MOUNTAIN LAUREL	3
9021	PERSIMMON	4
9022	CONDALIA	3
9023	HACKBERRY	3
9024	CONDALIA	4
9025	HACKBERRY	5
9026	PERSIMMON	3
9027	PERSIMMON	4
9028	MESQUITE	5
9029	MOUNTAIN LAUREL	4
9030	HACKBERRY	6
9031	HACKBERRY	3
9032	MOUNTAIN LAUREL	4
9033	HACKBERRY	3
9034	MOUNTAIN LAUREL	5
9035	HACKBERRY	4
9036	CONDALIA	4
9037	HACKBERRY	4
9038	MOUNTAIN LAUREL	4
9039	PERSIMMON	4
9040	MOUNTAIN LAUREL	3
9041	HACKBERRY	4
9042	MOUNTAIN LAUREL	3
9043	PERSIMMON	3
9044	HACKBERRY	6
9045	MOUNTAIN LAUREL	3
9046	PERSIMMON	4
9047	MOUNTAIN LAUREL	3
9048	PERSIMMON	3
9049	MOUNTAIN LAUREL	3
9050	MOUNTAIN LAUREL	4
9051	CONDALIA	4
9052	PERSIMMON	3
9053	CONDALIA	3
9054	MOUNTAIN LAUREL	4
9055	CONDALIA	3
9056	PERSIMMON	4
9057	PERSIMMON	3
9058	MOUNTAIN LAUREL	3
9059	MOUNTAIN LAUREL	4
9060	MOUNTAIN LAUREL	3
9061	MOUNTAIN LAUREL	3
9062	HACKBERRY	3
9063	MOUNTAIN LAUREL	3
9064	PERSIMMON	3
9065	CONDALIA	3
9066	PERSIMMON	3
9067	MOUNTAIN LAUREL	4
9068	PERSIMMON	4
9069	PERSIMMON	3
9071	MOUNTAIN LAUREL	3
9072	PERSIMMON	3
9073	MOUNTAIN LAUREL	4
9074	CONDALIA	3
9075	MOUNTAIN LAUREL	3
9076	PERSIMMON	3
9077	PERSIMMON	3
9078	PERSIMMON	3
9079	PERSIMMON	4
9080	MOUNTAIN LAUREL	4
9081	PERSIMMON	4
9082	MOUNTAIN LAUREL	4
9085	PERSIMMON	4
9086	HACKBERRY	4
9087	MOUNTAIN LAUREL	4
9088	PERSIMMON	4
9089	MOUNTAIN LAUREL	3
9090	MOUNTAIN LAUREL	4
9091	PERSIMMON	4
9093	MOUNTAIN LAUREL	4
9096	MOUNTAIN LAUREL	4
9097	HACKBERRY	4
9098	HACKBERRY	8
9099	PERSIMMON	3
9100	PERSIMMON	3
9101	PERSIMMON	3
9102	PERSIMMON	3
9103	PERSIMMON	4
9104	PERSIMMON	4
9105	PERSIMMON	4
9106	MOUNTAIN LAUREL	4
9107	PERSIMMON	4
9108	MOUNTAIN LAUREL	4
9109	MOUNTAIN LAUREL	4
9110	MOUNTAIN LAUREL	4
9111	HACKBERRY	6
9112	MOUNTAIN LAUREL	4
9113	MOUNTAIN LAUREL	3
9114	PERSIMMON	3
9115	PERSIMMON	4
9116	PERSIMMON	4
9117	MOUNTAIN LAUREL	3
9118	MOUNTAIN LAUREL	3
9119	MOUNTAIN LAUREL	3
9121	MOUNTAIN LAUREL	4
9122	PERSIMMON	3
9123	PERSIMMON	4
9124	MOUNTAIN LAUREL	3
9126	MOUNTAIN LAUREL	4
9127	PERSIMMON	4
9128	MOUNTAIN LAUREL	4
9129	HACKBERRY	4
9130	MOUNTAIN LAUREL	3
9131	MOUNTAIN LAUREL	4
9132	HACKBERRY	3
9133	PERSIMMON	3
9134	MOUNTAIN LAUREL	4
9135	PERSIMMON	3
9136	MOUNTAIN LAUREL	3
9137	MOUNTAIN LAUREL	3
9138	MOUNTAIN LAUREL	3
9139	PERSIMMON	3
9140	PERSIMMON	4
9141	PERSIMMON	4
9142	HACKBERRY	4
9143	MOUNTAIN LAUREL	4
9144	HACKBERRY	4
9145	MESQUITE	4
9146	MOUNTAIN LAUREL	4
9147	MOUNTAIN LAUREL	4
9148	HACKBERRY	4
9149	PERSIMMON	4
9150	PERSIMMON	3
9151	CONDALIA	3
9152	HACKBERRY	6
9153	PERSIMMON	4
9154	PERSIMMON	3
9155	MOUNTAIN LAUREL	4
9156	PERSIMMON	3
9157	HACKBERRY	9
9158	MOUNTAIN LAUREL	3
9159	PERSIMMON	3
9160	MOUNTAIN LAUREL	3
9161	PERSIMMON	3
9162	CONDALIA	3
9163	MOUNTAIN LAUREL	3
9164	HACKBERRY	7
9165	HACKBERRY	3
9166	MOUNTAIN LAUREL	4
9167	HACKBERRY	3
9168	HACKBERRY	3
9169	HACKBERRY	4
9170	MOUNTAIN LAUREL	4
9171	MOUNTAIN LAUREL	3
9172	PERSIMMON	4
9173	MOUNTAIN LAUREL	3
9174	PERSIMMON	3
9175	PERSIMMON	3
9176	PERSIMMON	3
9177	PERSIMMON	3
9178	MOUNTAIN LAUREL	3
9179	MOUNTAIN LAUREL	3

TAG#	SPECIES	SIZE
9180	MOUNTAIN LAUREL	4
9181	MOUNTAIN LAUREL	3
9182	MOUNTAIN LAUREL	4
9183	PERSIMMON	4
9186	PERSIMMON	3
9188	PERSIMMON	4
9189	MOUNTAIN LAUREL	4
9190	MOUNTAIN LAUREL	4
9191	MOUNTAIN LAUREL	3
9192	MOUNTAIN LAUREL	3
9193	MOUNTAIN LAUREL	3
9195	MOUNTAIN LAUREL	4
9196	MOUNTAIN LAUREL	3
9197	PERSIMMON	4
9198	PERSIMMON	4
9199	CONDALIA	3
9200	MOUNTAIN LAUREL	3
9201	MOUNTAIN LAUREL	3
9202	PERSIMMON	3
9203	PERSIMMON	3
9204	MOUNTAIN LAUREL	3
9205	MOUNTAIN LAUREL	3
9206	MOUNTAIN LAUREL	4
9207	MOUNTAIN LAUREL	3
9208	MOUNTAIN LAUREL	3
9209	MOUNTAIN LAUREL	3
9210	MOUNTAIN LAUREL	3
9211	HACKBERRY	3
9212	PERSIMMON	3
9213	MOUNTAIN LAUREL	3
9214	MOUNTAIN LAUREL	3
9215	MOUNTAIN LAUREL	4
9216	PERSIMMON	4
9217	PERSIMMON	3
9218	CONDALIA	3
9219	HACKBERRY	4
9220	HACKBERRY	3
9221	MOUNTAIN LAUREL	3
9222	MOUNTAIN LAUREL	3
9223	PERSIMMON	3
9224	HACKBERRY	5
9226	HACKBERRY	3
9227	MOUNTAIN LAUREL	4
9229	HACKBERRY	3
9230	MOUNTAIN LAUREL	3
9231	MOUNTAIN LAUREL	4
9232	HACKBERRY	3
9233	PERSIMMON	3
9234	PERSIMMON	3
9235	PERSIMMON	3
9236	HACKBERRY	6
9237	MOUNTAIN LAUREL	4
9238	MOUNTAIN LAUREL	4
9239	HACKBERRY	4
9240	PERSIMMON	4
9241	HACKBERRY	4
9242	HACKBERRY	5
9243	MOUNTAIN LAUREL	3
9245	PERSIMMON	4
9246	PERSIMMON	4
9247	CONDALIA	3
9248	PERSIMMON	3
9249	HACKBERRY	3
9250	PERSIMMON	3
9251	MOUNTAIN LAUREL	3
9252	MOUNTAIN LAUREL	4
9253	PERSIMMON	3
9255	PERSIMMON	3
9256	MOUNTAIN LAUREL	3
9257	MOUNTAIN LAUREL	3
9258	MOUNTAIN LAUREL	3
9259	PERSIMMON	4
9260	HACKBERRY	5
9261	PERSIMMON	3
9262	MOUNTAIN LAUREL	4
9263	MOUNTAIN LAUREL	3
9264	MOUNTAIN LAUREL	4
9265	MOUNTAIN LAUREL	3
9266	MOUNTAIN LAUREL	4
9267	HACKBERRY	4
9268	MOUNTAIN LAUREL	4
9269	HACKBERRY	4
9270	MOUNTAIN LAUREL	3
9271	HACKBERRY	4
9272	MOUNTAIN LAUREL	4
9273	MOUNTAIN LAUREL	3
9274	MOUNTAIN LAUREL	4
9275	MOUNTAIN LAUREL	4
9276	HACKBERRY	3
9277	HACKBERRY	3
9278	HACKBERRY	4
9279	HACKBERRY	7
9280	MOUNTAIN LAUREL	4
9281	HACKBERRY	9
9282	MOUNTAIN LAUREL	3
9283	MESQUITE	9
9284	MESQUITE	9
9285	MOUNTAIN LAUREL	4
9286	MOUNTAIN LAUREL	4
9287	MOUNTAIN LAUREL	4
9288	MOUNTAIN LAUREL	4
9289	MOUNTAIN LAUREL	4
9290	MESQUITE	9
9291	MESQUITE	8
9292	MOUNTAIN LAUREL	3
9293	MOUNTAIN LAUREL	3
9294	MOUNTAIN LAUREL	3
9295	MOUNTAIN LAUREL	4
9296	MOUNTAIN LAUREL	3
9297	HACKBERRY	4
9298	MOUNTAIN LAUREL	4
9299	MOUNTAIN LAUREL	4
9300	HACKBERRY	3
9301	HACKBERRY	3
9302	HACKBERRY	8
9303	MOUNTAIN LAUREL	3
9304	MOUNTAIN LAUREL	3
9305	PERSIMMON	3
9306	HACKBERRY	3
9307	HACKBERRY	3
9308	HACKBERRY	3
9309	MOUNTAIN LAUREL	4
9310	HACKBERRY	3
9311	CONDALIA	4
9312	MESQUITE	3
9313	MOUNTAIN LAUREL	3
9314	CONDALIA	3
9315	MOUNTAIN LAUREL	3
9316	MOUNTAIN LAUREL	4
9317	MOUNTAIN LAUREL	3
9318	PERSIMMON	4
9319	MOUNTAIN LAUREL	4
9321	PERSIMMON	3
9322	MOUNTAIN LAUREL	3
9323	MESQUITE	7
9324	MOUNTAIN LAUREL	4
9325	MOUNTAIN LAUREL	4
9326	MOUNTAIN LAUREL	4
9327	MOUNTAIN LAUREL	4
9328	MOUNTAIN LAUREL	4
9329	HACKBERRY	7
9330	MOUNTAIN LAUREL	4
9332	HACKBERRY	4
9333	PERSIMMON	4
9334	MOUNTAIN LAUREL	4
9335	PERSIMMON	4
9336	HACKBERRY	7
9337	MOUNTAIN LAUREL	4
9338	PERSIMMON	5
9339	MOUNTAIN LAUREL	4
9340	PERSIMMON	3
9341	PERSIMMON	4
9342	PERSIMMON	4
9343	PERSIMMON	4
9344	PERSIMMON	4
9345	MOUNTAIN LAUREL	3
9346	HACKBERRY	6
9347	HACKBERRY	8
9348	MOUNTAIN LAUREL	4
9350	MOUNTAIN LAUREL	4
9349	PERSIMMON	3
9351	MOUNTAIN LAUREL	3
9352	MOUNTAIN LAUREL	4
9353	MOUNTAIN LAUREL	3
9354	MOUNTAIN LAUREL	4
9355	MOUNTAIN LAUREL	4
9356	PERSIMMON	4
9357	HACKBERRY	5
9358	PERSIMMON	3
9359	PERSIMMON	4
9360	HACKBERRY	5
9361	MOUNTAIN LAUREL	4
9362	PERSIMMON	4
9363	MOUNTAIN LAUREL	4
9364	MESQUITE	4
9365	PERSIMMON	4
9366	PERSIMMON	4
9367	PERSIMMON	4
9368	PERSIMMON	3
9369	MOUNTAIN LAUREL	4
9370	CONDALIA	3
9371	MOUNTAIN LAUREL	3
9372	MOUNTAIN LAUREL	4
9373	HACKBERRY	3
9374	HACKBERRY	3
9375	HACKBERRY	3
9376	MOUNTAIN LAUREL	3

TAG#	SPECIES	SIZE
9377	MOUNTAIN LAUREL	3
9378	HACKBERRY	3
9379	PERSIMMON	3
9380	PERSIMMON	4
9381	PERSIMMON	3
9382	ELM	3
9383	HACKBERRY	5
9384	HACKBERRY	5
9385	MOUNTAIN LAUREL	3
9386	HACKBERRY	4
9387	HACKBERRY	8
9388	PERSIMMON	3
9389	HACKBERRY	7
9390	HACKBERRY	4
9391	PERSIMMON	3
9392	MOUNTAIN LAUREL	4
9393	HACKBERRY	6
9394	HACKBERRY	8
9395	HACKBERRY	4
9396	MOUNTAIN LAUREL	4
9397	HACKBERRY	3
9398	HACKBERRY	4
9399	HACKBERRY	8
9400	HACKBERRY	6
7001	MESQUITE	8
7002	HACKBERRY	3
7003	MOUNTAIN LAUREL	4
7004	HACKBERRY	3
7005	HACKBERRY	5
7006	HACKBERRY	3
7007	HACKBERRY	4
7008	HACKBERRY	4
7009	PERSIMMON	3
7010	MOUNTAIN LAUREL	4
7011	HACKBERRY	3
7012	HACKBERRY	3
7013	HACKBERRY	3
7014	MOUNTAIN LAUREL	3
7015	HACKBERRY	4
7016	HACKBERRY	5
7017	MOUNTAIN LAUREL	3
7018	MOUNTAIN LAUREL	3
7019	HACKBERRY	6
7020	HACKBERRY	4
7021	HACKBERRY	4
7022	MOUNTAIN LAUREL	7
7023	HACKBERRY	6
7024	HACKBERRY	3
7025	HACKBERRY	6
7026	HACKBERRY	6
7027	HACKBERRY	5
7028	HACKBERRY	5
7029	HACKBERRY	3
7030	HACKBERRY	3
7031	HACKBERRY	3
7032	HACKBERRY	5
7033	HACKBERRY	3
7034	HACKBERRY	3
7035	HACKBERRY	3
7036	HACKBERRY	4
7037	HACKBERRY	4
7038	ELM	7
7039	HACKBERRY	3
7040	HACKBERRY	3
7041	HACKBERRY	3
7042	CONDALIA	4
7043	HACKBERRY	4
7044	HACKBERRY	3
7045	HACKBERRY	4
7046	HACKBERRY	4
7047	PERSIMMON	3
7048	HACKBERRY	3
7049	HACKBERRY	5
7050	HACKBERRY	3
7051	CONDALIA	4
7052	HACKBERRY	6
7053	PERSIMMON	4
7054	PERSIMMON	4
7055	PERSIMMON	3
7056	MOUNTAIN LAUREL	4
7057	MOUNTAIN LAUREL	4
7058	MOUNTAIN LAUREL	4
7059	PERSIMMON	3
7060	MOUNTAIN LAUREL	3
7061	PERSIMMON	3
7062	MOUNTAIN LAUREL	4
7063	PERSIMMON	3
7065	HACKBERRY	3
7066	PERSIMMON	3
7067	PERSIMMON	3
7068	HACKBERRY	5
7069	HACKBERRY	8
7070	PERSIMMON	4
7071	PERSIMMON	3
7072	PERSIMMON	3
7073	PERSIMMON	3
7074	CONDALIA	4
7075	HACKBERRY	5
7076	HACKBERRY	3
7077	PERSIMMON	4
7078	HACKBERRY	4
7079	HACKBERRY	7
7080	HACKBERRY	5
7081	HACKBERRY	5
7082	PERSIMMON	3
7083	HACKBERRY	4
7084	HACKBERRY	4
7085	HACKBERRY	4
7086	PERSIMMON	3
7087	HACKBERRY	3
7088	PERSIMMON	3
7089	PERSIMMON	3
7090	PERSIMMON	4
7091	MOUNTAIN LAUREL	4
7092	MOUNTAIN LAUREL	3
7093	PERSIMMON	3
7094	MOUNTAIN LAUREL	4
7095	PERSIMMON	4
7096	PERSIMMON	4
7097	PERSIMMON	4
7098	MOUNTAIN LAUREL	4
7099	PERSIMMON	4
7100	PERSIMMON	3
7101	PERSIMMON	4
7102	PERSIMMON	4
7103	MOUNTAIN LAUREL	3
7104	PERSIMMON	3
7105	MOUNTAIN LAUREL	3
7106	PERSIMMON	3
7107	PERSIMMON	3
7108	MOUNTAIN LAUREL	4
7109	HACKBERRY	4
7110	HACKBERRY	3
7111	MOUNTAIN LAUREL	4
7112	MOUNTAIN LAUREL	4
7113	HACKBERRY	3
7114	PERSIMMON	3
7115	PERSIMMON	4
7116	PERSIMMON	3
7117	PERSIMMON	4
7118	PERSIMMON	3
7119	ELM	4
7120	HACKBERRY	5
7121	PERSIMMON	3
7122	PERSIMMON	4
7123	HACKBERRY	3
7124	ELM	3
7125	HACKBERRY	3
7126	HACKBERRY	5
7127	PERSIMMON	3
7128	CONDALIA	3
7129	HACKBERRY	4
7130	HACKBERRY	3
7131	MOUNTAIN LAUREL	4
7132	HACKBERRY	5
7133	CONDALIA	5
7134	HUISACHE	5
7135	ELM	6
7136	CONDALIA	4
7137	MOUNTAIN LAUREL	4
7139	PERSIMMON	3
7141	HACKBERRY	3
7142	HACKBERRY	5
7143	HACKBERRY	6
7144	HACKBERRY	3
7145	PERSIMMON	4
7146	PERSIMMON	3
7147	HACKBERRY	3
7148	HACKBERRY	3
7149	PERSIMMON	3
7150	PERSIMMON	3
7151	HACKBERRY	3
7152	HACKBERRY	3
7153	HACKBERRY	3
7154	HACKBERRY	5
7155	HACKBERRY	3
7156	HACKBERRY	5
7157	HACKBERRY	3
7158	HACKBERRY	3
7159	HACKBERRY	3
7160	HACKBERRY	3
7161	HACKBERRY	3
7162	HACKBERRY	9
7163	PERSIMMON	3
7164	HACKBERRY	4
7165	HACKBERRY	3
7166	HACKBERRY	3
7167	HACKBERRY	4

TAG#	SPECIES	SIZE
7168	HACKBERRY	3
7169	HACKBERRY	3
7170	PERSIMMON	3
7171	HACKBERRY	4
7172	PERSIMMON	3
7174	MOUNTAIN LAUREL	6
7175	HACKBERRY	5
7176	ELM	4
7177	ELM	3
7178	PERSIMMON	3
7179	PERSIMMON	3
7180	MOUNTAIN LAUREL	5
7181	MOUNTAIN LAUREL	6
7182	PERSIMMON	3
7183	HACKBERRY	5
7184	HACKBERRY	9
7185	ELM	4
7186	HACKBERRY	4
7187	PERSIMMON	4
7188	HACKBERRY	5
7189	HACKBERRY	3
7190	PERSIMMON	3
7191	PERSIMMON	3
7192	MOUNTAIN LAUREL	3
7193	PERSIMMON	3
7194	HACKBERRY	4
7195	PERSIMMON	3
7196	PERSIMMON	3
7197	PERSIMMON	3
7198	PERSIMMON	3
7199	HACKBERRY	9
7200	PERSIMMON	3
7201	HACKBERRY	7
7202	HACKBERRY	4
7203	HACKBERRY	4
7204	HACKBERRY	5
7205	HACKBERRY	3
7206	HACKBERRY	3
7207	HACKBERRY	3
7208	HACKBERRY	8
7209	PERSIMMON	4
7210	PERSIMMON	4
7211	PERSIMMON	4
7212	PERSIMMON	3
7213	HACKBERRY	4
7214	PERSIMMON	4
7215	PERSIMMON	4
7216	HACKBERRY	3
7217	PERSIMMON	3
7218	HACKBERRY	4
7219	PERSIMMON	4
7221	HACKBERRY	5
7222	HACKBERRY	5
7223	PERSIMMON	4
7224	HACKBERRY	3
7226	PERSIMMON	4
7227	HACKBERRY	3
7228	HACKBERRY	5
7229	PERSIMMON	3
7230	PERSIMMON	3
7231	HACKBERRY	3
7232	MESQUITE	9
7233	MESQUITE	8
7234	HACKBERRY	9
7235	HACKBERRY	5
7236	HACKBERRY	3
5001	PERSIMMON	5
5002	HACKBERRY	6
5003	HACKBERRY	7
5004	HACKBERRY	9
5005	ELM	4
5006	ELM	4
5007	HACKBERRY	4
5008	HACKBERRY	3
5009	HACKBERRY	3
5010	ELM	6
5011	ELM	5
5012	ELM	3
5013	PERSIMMON	4
5014	CONDALIA	5
5015	PERSIMMON	3
5016	MOUNTAIN LAUREL	4
5017	MOUNTAIN LAUREL	3
5018	HACKBERRY	7
5019	CONDALIA	6
5020	HACKBERRY	8
5021	MESQUITE	8
5022	MOUNTAIN LAUREL	5
5023	PERSIMMON	4
5024	PERSIMMON	3
5025	MESQUITE	9
5026	PERSIMMON	3
5027	ELM	4
5028	PERSIMMON	3
5029	ELM	4
5030	HACKBERRY	4
5031	ELM	5
5032	PERSIMMON	3
5033	PERSIMMON	3
5034	PERSIMMON	4
5035	PERSIMMON	4
5036	PERSIMMON	3
5037	MOUNTAIN LAUREL	4
5038	PERSIMMON	3
5039	ELM	4
5040	HACKBERRY	4
5041	HACKBERRY	3
5042	HACKBERRY	5
5043	ELM	5
5044	HACKBERRY	3
5045	HACKBERRY	4
5046	HACKBERRY	4
5047	PERSIMMON	3
5048	ELM	5
5049	PERSIMMON	4
5050	HACKBERRY	5
5051	GUM BULLY	4
5054	ELM	5
5055	HACKBERRY	4
5056	HACKBERRY	5
5057	HACKBERRY	6
5058	HACKBERRY	5
5059	HACKBERRY	3
5060	HACKBERRY	5
5061	HACKBERRY	3
5062	HACKBERRY	6
5063	HACKBERRY	7
5064	ELM	4
5065	HACKBERRY	4
5066	HACKBERRY	3
5067	HACKBERRY	3
5068	HACKBERRY	3
5069	ELM	3
5070	HACKBERRY	4
5071	HACKBERRY	5
5072	ELM	4
5075	MOUNTAIN LAUREL	4
5076	HACKBERRY	5
5077	PERSIMMON	3
5079	PERSIMMON	3
5080	MOUNTAIN LAUREL	3
5081	ELM	4
5083	PERSIMMON	3
5085	MOUNTAIN LAUREL	3
5086	ELM	6
5087	HACKBERRY	8
5088	MOUNTAIN LAUREL	4
5089	MOUNTAIN LAUREL	4
5090	PERSIMMON	3
5092	HACKBERRY	4
5093	MOUNTAIN LAUREL	3
5094	MOUNTAIN LAUREL	4
5095	HACKBERRY	7
5096	MOUNTAIN LAUREL	4
5097	MOUNTAIN LAUREL	4
5098	MOUNTAIN LAUREL	4
5099	MOUNTAIN LAUREL	4
5100	MOUNTAIN LAUREL	4
5102	MOUNTAIN LAUREL	4
5103	PERSIMMON	4
5104	MOUNTAIN LAUREL	4
5105	MOUNTAIN LAUREL	4
5106	HACKBERRY	6
5108	HACKBERRY	5
5109	MOUNTAIN LAUREL	4
5110	MOUNTAIN LAUREL	3
5111	HACKBERRY	5
5112	PERSIMMON	4
5113	PERSIMMON	3
5114	PERSIMMON	3
5115	MOUNTAIN LAUREL	3
5116	MOUNTAIN LAUREL	3
5117	MOUNTAIN LAUREL	4
5119	MOUNTAIN LAUREL	4
5120	MOUNTAIN LAUREL	3
5121	ELM	4
5123	RED OAK	4
5124	MOUNTAIN LAUREL	4
5125	PERSIMMON	4
5126	PERSIMMON	3
5127	PERSIMMON	3
5128	MOUNTAIN LAUREL	4
5129	PERSIMMON	3
5130	PERSIMMON	3
5131	RED OAK	5
5132	MOUNTAIN LAUREL	3
5134	PERSIMMON	3

TAG#	SPECIES	SIZE
5136	PERSIMMON	3
5137	PERSIMMON	4
5138	PERSIMMON	3
5139	MOUNTAIN LAUREL	4
5140	PERSIMMON	4
5141	MOUNTAIN LAUREL	3
5142	MOUNTAIN LAUREL	3
5143	MOUNTAIN LAUREL	4
5144	MOUNTAIN LAUREL	3
5145	MOUNTAIN LAUREL	3
5146	MOUNTAIN LAUREL	4
5147	PERSIMMON	3
5148	MOUNTAIN LAUREL	3
5149	MOUNTAIN LAUREL	3
5150	MOUNTAIN LAUREL	3
5151	MOUNTAIN LAUREL	3
5152	PERSIMMON	3
5153	PERSIMMON	3
5154	MOUNTAIN LAUREL	5
5156	MOUNTAIN LAUREL	4
5157	MOUNTAIN LAUREL	5
5158	MOUNTAIN LAUREL	4
5159	PERSIMMON	4
5160	MOUNTAIN LAUREL	3
5161	MOUNTAIN LAUREL	4
5162	PERSIMMON	4
5163	PERSIMMON	4
5164	PERSIMMON	4
5165	PERSIMMON	4
5166	MOUNTAIN LAUREL	5
5168	ELM	4
5169	MOUNTAIN LAUREL	4
5170	MOUNTAIN LAUREL	3
5171	MOUNTAIN LAUREL	3
5172	MOUNTAIN LAUREL	4
5173	MOUNTAIN LAUREL	3
5174	HACKBERRY	8
5175	PERSIMMON	3
5176	ELM	7
5177	PERSIMMON	3
5178	HACKBERRY	9
5179	MOUNTAIN LAUREL	4
5180	HACKBERRY	6
5181	HACKBERRY	6
5182	HACKBERRY	5
5183	MOUNTAIN LAUREL	3
5184	PERSIMMON	3
5185	PERSIMMON	3
5186	PERSIMMON	3
5187	PERSIMMON	5
5188	ELM	3
5189	PERSIMMON	3
5191	PERSIMMON	3
5192	MOUNTAIN LAUREL	4
5193	MOUNTAIN LAUREL	3
5194	ELM	5
5195	MOUNTAIN LAUREL	3
5196	ELM	5
5197	HACKBERRY	5
5198	PERSIMMON	4
5199	ELM	4
5200	PERSIMMON	3
5201	PERSIMMON	4
5202	HACKBERRY	5
5203	PERSIMMON	3
5204	PERSIMMON	3
5205	PERSIMMON	4
5206	MOUNTAIN LAUREL	4
5207	MOUNTAIN LAUREL	3
5208	PERSIMMON	3
5209	PERSIMMON	3
5210	PERSIMMON	4
5211	PERSIMMON	4
5212	PERSIMMON	4
5213	PERSIMMON	4
5214	PERSIMMON	3
5215	PERSIMMON	4
5217	PERSIMMON	3
5218	PERSIMMON	4
5221	PERSIMMON	3
5222	ELM	4
5223	PERSIMMON	3
5224	PERSIMMON	4
5225	HACKBERRY	6
5226	PERSIMMON	3
5227	MOUNTAIN LAUREL	3
5228	MOUNTAIN LAUREL	3
5229	PERSIMMON	3
5230	PERSIMMON	3
5231	HACKBERRY	7
5232	MOUNTAIN LAUREL	4
5233	HACKBERRY	6
5234	HACKBERRY	5
5235	MOUNTAIN LAUREL	4
5236	HACKBERRY	6
5237	MOUNTAIN LAUREL	4
5238	HACKBERRY	6
5239	HACKBERRY	5
5240	HACKBERRY	7
5241	HACKBERRY	6
5242	HACKBERRY	4
5243	PERSIMMON	4
5244	HACKBERRY	6
5246	PERSIMMON	3
5247	HACKBERRY	6
5248	PERSIMMON	3
5249	PERSIMMON	0
5250	MOUNTAIN LAUREL	3
5252	PERSIMMON	3
5253	HACKBERRY	3
5254	HACKBERRY	3
5255	HACKBERRY	6
5256	PERSIMMON	4
5258	HACKBERRY	7
5259	HACKBERRY	3
5260	HACKBERRY	3
5261	HACKBERRY	0
5262	HACKBERRY	6
5263	HACKBERRY	7
5264	PERSIMMON	3
5265	PERSIMMON	3
5266	HACKBERRY	4
5268	PERSIMMON	3
5269	HACKBERRY	4
5270	HACKBERRY	4
5271	HACKBERRY	6
5272	HACKBERRY	0
5273	MOUNTAIN LAUREL	3
5274	PERSIMMON	3
5275	ELM	5
5276	MOUNTAIN LAUREL	3
5277	HACKBERRY	9
5279	HACKBERRY	7
5280	HACKBERRY	4
5281	MOUNTAIN LAUREL	3
5282	HACKBERRY	4
5283	PERSIMMON	3
5284	PERSIMMON	3
5285	PERSIMMON	3
5286	ELM	3
5287	ELM	3
5288	ELM	4
5289	ELM	4
5290	ELM	4
5291	MOUNTAIN LAUREL	3
5292	ELM	3
5294	HACKBERRY	3
5295	ELM	3
5296	HACKBERRY	3
5297	HACKBERRY	3
5298	PERSIMMON	3
5299	ELM	3
5300	ELM	6
5301	ELM	4
5302	HACKBERRY	5
5303	ELM	3
5304	ELM	3
5305	HACKBERRY	3
5306	MOUNTAIN LAUREL	4
5307	HACKBERRY	4
5308	ELM	3
5309	HACKBERRY	3
5310	ELM	4
5311	ELM	6
5312	ELM	3
5313	MOUNTAIN LAUREL	4
5314	HACKBERRY	3
5315	ELM	3
5316	ELM	3
5317	HACKBERRY	4
5319	HACKBERRY	5
5320	MOUNTAIN LAUREL	3
5321	ELM	3
5322	HACKBERRY	4
5323	MOUNTAIN LAUREL	3
5324	HACKBERRY	5
5325	HACKBERRY	4
5326	MOUNTAIN LAUREL	4
5327	ELM	3
5328	HACKBERRY	5
5329	MOUNTAIN LAUREL	5
5330	HACKBERRY	3
5331	HACKBERRY	3
5332	HACKBERRY	3
5333	HACKBERRY	4
5334	HACKBERRY	3
5336	LIVE OAK	4

TAG#	SPECIES	SIZE
5337	HACKBERRY	6
5338	HACKBERRY	5
5339	HACKBERRY	5
5340	HACKBERRY	8
5342	HACKBERRY	6
5343	HACKBERRY	3
5344	HACKBERRY	5
5345	HACKBERRY	3
5346	HACKBERRY	4
5347	HACKBERRY	3
5348	HACKBERRY	5
5350	MOUNTAIN LAUREL	3
5351	HACKBERRY	7
5352	HACKBERRY	7
5353	MOUNTAIN LAUREL	3
5354	HACKBERRY	4
5355	HACKBERRY	4
5356	HACKBERRY	6
5357	HACKBERRY	4
5358	HACKBERRY	4
5359	HACKBERRY	6
5360	HACKBERRY	5
5361	LIVE OAK	3
5362	HACKBERRY	4
5363	HACKBERRY	6
5364	HACKBERRY	7
5365	PERSIMMON	3
5366	HACKBERRY	6
5367	HACKBERRY	3
5368	HACKBERRY	5
5369	HACKBERRY	5
5370	HACKBERRY	5
5371	HACKBERRY	6
5372	HACKBERRY	5
5373	HACKBERRY	5
5374	ELM	5
5375	PERSIMMON	4
5376	MOUNTAIN LAUREL	3
5377	MOUNTAIN LAUREL	4
5378	HACKBERRY	6
5379	HACKBERRY	3
5380	HACKBERRY	5
5382	HACKBERRY	3
5383	HACKBERRY	7
5384	MOUNTAIN LAUREL	4
5385	ELM	3
5386	HACKBERRY	3
5387	MOUNTAIN LAUREL	3
5388	HACKBERRY	6
5389	MOUNTAIN LAUREL	3
5390	HACKBERRY	3
5391	MOUNTAIN LAUREL	3
5392	MOUNTAIN LAUREL	3
5393	MOUNTAIN LAUREL	4
5394	HACKBERRY	3
5395	HACKBERRY	3
5396	MOUNTAIN LAUREL	3
5397	HACKBERRY	4
5398	HACKBERRY	5
5400	HACKBERRY	3
5401	PERSIMMON	3
5402	ELM	4
5403	HACKBERRY	4
5404	ELM	3
5405	HACKBERRY	4
5406	HUISACHE	3
5407	HACKBERRY	3
5408	ELM	3
5409	HACKBERRY	3
5410	HACKBERRY	3
5411	HACKBERRY	4
5412	ELM	6
5413	ELM	4
5414	MOUNTAIN LAUREL	4
5415	HACKBERRY	3
5416	HACKBERRY	3
5417	HACKBERRY	4
5418	MOUNTAIN LAUREL	4
5419	ELM	4
5420	MOUNTAIN LAUREL	3
5421	MOUNTAIN LAUREL	4
5422	MOUNTAIN LAUREL	3
5423	HACKBERRY	4
5424	HACKBERRY	3
5425	HACKBERRY	3
5426	MOUNTAIN LAUREL	3
5427	HACKBERRY	5
5429	HACKBERRY	3
5430	HACKBERRY	3
5431	HACKBERRY	4
5432	HACKBERRY	4
5433	MOUNTAIN LAUREL	3
5434	MOUNTAIN LAUREL	3
5435	PERSIMMON	3
5436	HACKBERRY	3
5437	HACKBERRY	4
5438	MOUNTAIN LAUREL	3
5439	MOUNTAIN LAUREL	3
5440	HACKBERRY	4
5441	MOUNTAIN LAUREL	3
5442	MOUNTAIN LAUREL	3
5443	MOUNTAIN LAUREL	3
5444	HACKBERRY	5
5445	MOUNTAIN LAUREL	3
5446	MOUNTAIN LAUREL	3
5447	HACKBERRY	3
5448	HACKBERRY	6
5449	ELM	3
5450	PERSIMMON	3
5451	ELM	3
5452	MOUNTAIN LAUREL	3
5453	HACKBERRY	3
5454	HACKBERRY	4
5455	PERSIMMON	4
5456	MOUNTAIN LAUREL	4
5457	HACKBERRY	3
5458	HACKBERRY	3
5459	MOUNTAIN LAUREL	3
5460	ELM	3
5461	HACKBERRY	3
5462	HACKBERRY	3
5463	HACKBERRY	4
5465	HACKBERRY	4
5466	HACKBERRY	4
5467	MOUNTAIN LAUREL	3
5468	HACKBERRY	5
5469	MOUNTAIN LAUREL	4
5470	MOUNTAIN LAUREL	4
5471	HACKBERRY	5
5472	HACKBERRY	7
5473	MOUNTAIN LAUREL	3
5475	PERSIMMON	3
5477	MOUNTAIN LAUREL	3
5478	MOUNTAIN LAUREL	3
5479	MOUNTAIN LAUREL	3
5480	MOUNTAIN LAUREL	3
5481	HACKBERRY	5
5482	MOUNTAIN LAUREL	3
5483	HACKBERRY	6
5484	HACKBERRY	4
5485	PERSIMMON	3
5486	MOUNTAIN LAUREL	3
5487	PERSIMMON	4
5488	MOUNTAIN LAUREL	3
5489	MOUNTAIN LAUREL	3
5490	MOUNTAIN LAUREL	4
5491	PERSIMMON	3
5492	MOUNTAIN LAUREL	4
5493	PERSIMMON	3
5494	MOUNTAIN LAUREL	4
5495	HACKBERRY	3
5496	MOUNTAIN LAUREL	3
5497	MOUNTAIN LAUREL	3
5498	MOUNTAIN LAUREL	3
5499	MOUNTAIN LAUREL	4
5500	PERSIMMON	3
Total Cal. Inches:		**7488**

TREE CLUSTER INCENTIVE

10

December 9, 2021

TAG#	SPECIES	SIZE
841	LIVE OAK	22
842	LIVE OAK	22
843	LIVE OAK	52
854	LIVE OAK	9
855	LIVE OAK	12
856	ELM	8
1164	LIVE OAK	20
1165	LIVE OAK	20
1166	LIVE OAK	11
1194	MOUNTAIN LAUREL	6
1196	LIVE OAK	30
1198	LIVE OAK	11
1199	LIVE OAK	13
1200	LIVE OAK	17
1201	LIVE OAK	13
1203	HACKBERRY	14
1204	HACKBERRY	13
1269	ELM	13
1271	ELM	15
1278	MOUNTAIN LAUREL	5
1280	PERSIMMON	6
1281	CONDALIA	8
1282	MOUNTAIN LAUREL	5
1283	ELM	11
1284	CONDALIA	6
1285	CONDALIA	9
1286	MOUNTAIN LAUREL	6
1287	MOUNTAIN LAUREL	7
1288	MOUNTAIN LAUREL	5
1289	CONDALIA	5
1291	CONDALIA	6
1292	MOUNTAIN LAUREL	6
1293	ELM	16
1299	ELM	10
1301	ELM	13
1303	MOUNTAIN LAUREL	9
1305	CONDALIA	5
1306	PERSIMMON	6
1307	MOUNTAIN LAUREL	7
1308	PERSIMMON	6
1309	MOUNTAIN LAUREL	7
1314	MOUNTAIN LAUREL	6
1316	PERSIMMON	5
1317	MOUNTAIN LAUREL	5
1319	MOUNTAIN LAUREL	7
1320	MOUNTAIN LAUREL	5
1321	MOUNTAIN LAUREL	5
1322	PERSIMMON	5
1323	PERSIMMON	5
1324	MOUNTAIN LAUREL	6
1325	MOUNTAIN LAUREL	9
1326	MOUNTAIN LAUREL	5
1327	LIVE OAK	10
1328	MOUNTAIN LAUREL	6
1329	MOUNTAIN LAUREL	9
1330	LIVE OAK	18
1331	ELM	11
1332	ELM	8
1334	OTHER DECIDUOUS	12
1335	MOUNTAIN LAUREL	6
1336	CONDALIA	10
1337	MOUNTAIN LAUREL	7
1338	CONDALIA	6
1339	CONDALIA	6
1342	ELM	10
1344	MOUNTAIN LAUREL	6
1346	MOUNTAIN LAUREL	6
1350	MOUNTAIN LAUREL	8
1355	LIVE OAK	16
1356	LIVE OAK	13
1361	LIVE OAK	19
1362	MOUNTAIN LAUREL	8
1364	CONDALIA	11
1665	ELM	13
1366	PERSIMMON	5
1369	LIVE OAK	19
1371	MOUNTAIN LAUREL	5
1372	MOUNTAIN LAUREL	8
1373	LIVE OAK	15
1374	Elm	11
1375	CONDALIA	7
1376	ELM	14
1377	PERSIMMON	5
1379	ELM	14
1380	CONDALIA	6
1412	ELM	16
1413	ELM	9
1414	ELM	10
1416	LIVE OAK	23
1418	OTHER DECIDUOUS	6
1419	LIVE OAK	8
1422	CONDALIA	7
1427	LIVE OAK	7
1429	LIVE OAK	14
1430	LIVE OAK	29
1431	MOUNTAIN LAUREL	6
1433	MOUNTAIN LAUREL	6
1434	MOUNTAIN LAUREL	6
1435	MOUNTAIN LAUREL	6
1436	MOUNTAIN LAUREL	6
1437	MOUNTAIN LAUREL	8
1439	PERSIMMON	5
1440	LIVE OAK	18
1441	ELM	10
1442	MOUNTAIN LAUREL	5
1446	ELM	10
1447	ELM	7
1448	ELM	12
1450	CONDALIA	7
1451	PERSIMMON	5
1453	MOUNTAIN LAUREL	5
1454	MOUNTAIN LAUREL	5
1455	CONDALIA	8
1456	PERSIMMON	7
1458	CONDALIA	11
1459	CONDALIA	11
1460	MOUNTAIN LAUREL	7
1480	MOUNTAIN LAUREL	7
1490	MOUNTAIN LAUREL	5
1491	MOUNTAIN LAUREL	6
1497	ELM	11
1503	LIVE OAK	8
1504	LIVE OAK	9
1505	LIVE OAK	7
1506	LIVE OAK	10
1522	PERSIMMON	6
1223	MOUNTAIN LAUREL	5
1524	ELM	12
1528	LIVE OAK	11
1529	LIVE OAK	7
1530	MOUNTAIN LAUREL	6
1534	MOUNTAIN LAUREL	
1538	LIVE OAK	6
1539		7
1551	MOUNTAIN LAUREL	5
1552	MOUNTAIN LAUREL	6
1553	LIVE OAK	5
1586	LIVE OAK	6
1587	LIVE OAK	8
1588	LIVE OAK	7
1589	LIVE OAK	13
1590	LIVE OAK	10
1591	LIVE OAK	15
1592	MOUNTAIN LAUREL	11
1593	LIVE OAK	6
1594	LIVE OAK	6
1607	LIVE OAK	9
1608	MOUNTAIN LAUREL	8
1609	MOUNTAIN LAUREL	5
1610	MOUNTAIN LAUREL	7
1618	LIVE OAK	12
1619	LIVE OAK	13
1620	LIVE OAK	15
1638	LIVE OAK	6
1639	LIVE OAK	11
1641	LIVE OAK	13
1724	LIVE OAK	10
1725	LIVE OAK	8
1726	LIVE OAK	9
1727	LIVE OAK	12
1728	LIVE OAK	12
1729	LIVE OAK	12
1730	PERSIMMON	5
1731	LIVE OAK	10
1732	LIVE OAK	12
1733	MOUNTAIN LAUREL	8
1737	MOUNTAIN LAUREL	5
1747	MOUNTAIN LAUREL	6
1750	MOUNTAIN LAUREL	7
1751	LIVE OAK	6
1752	LIVE OAK	9
1769	ELM	13
1770	ELM	11
1771	MOUNTAIN LAUREL	9
1772	LIVE OAK	15
1775	ELM	14
1777	LIVE OAK	15
1778	LIVE OAK	10
1781	MOUNTAIN LAUREL	6
1782	MOUNTAIN LAUREL	5
1783	LIVE OAK	7
1784	MOUNTAIN LAUREL	6
1785	MOUNTAIN LAUREL	11
1786	ELM	10
1787	ELM	10

TAG#	SPECIES	SIZE
1788	ELM	11
1789	ELM	7
1790	LIVE OAK	13
1791	ELM	14
1794	ELM	14
1795	LIVE OAK	19
1796	LIVE OAK	18
1797	LIVE OAK	14
1798	ELM	16
1799	LIVE OAK	7
1803	MOUNTAIN LAUREL	5
1804	LIVE OAK	9
1805	MOUNTAIN LAUREL	7
1806	LIVE OAK	10
1807	LIVE OAK	9
1808	LIVE OAK	9
1809	MOUNTAIN LAUREL	7
1810	LIVE OAK	19
1811	ELM	14
1814	ELM	14
1815	LIVE OAK	11
1816	MOUNTAIN LAUREL	6
1817	LIVE OAK	15
1818	LIVE OAK	8
1819	MOUNTAIN LAUREL	7
1820	MOUNTAIN LAUREL	5
1821	LIVE OAK	9
1822	MOUNTAIN LAUREL	5
1823	ELM	13
1825	CONDALIA	10
1826	MOUNTAIN LAUREL	11
1827	PERSIMMON	6
1829	MOUNTAIN LAUREL	5
1830	MOUNTAIN LAUREL	5
1831	LIVE OAK	14
1836	LIVE OAK	8
1848	ELM	11
1853	ELM	12
1854	MOUNTAIN LAUREL	5
1859	MOUNTAIN LAUREL	5
1879	MOUNTAIN LAUREL	7
1881	MOUNTAIN LAUREL	7
1882	LIVE OAK	23
1906	MOUNTAIN LAUREL	7
1907	ELM	14
1908	ELM	12
1909	MOUNTAIN LAUREL	9
1910	MOUNTAIN LAUREL	6
1911	MOUNTAIN LAUREL	6
1912	MOUNTAIN LAUREL	6
1916	CONDALIA	8
1917	CONDALIA	8
1923	LIVE OAK	14
1925	LIVE OAK	15
1926	LIVE OAK	24
1927	LIVE OAK	16
1937	CONDALIA	8
1938	MOUNTAIN LAUREL	7
1942	LIVE OAK	9
1943	LIVE OAK	8
1946	LIVE OAK	6
1948	LIVE OAK	7
1950	LIVE OAK	7
1955	LIVE OAK	6
1956	LIVE OAK	6
1957	CONDALIA	7
1958	LIVE OAK	10
1959	LIVE OAK	6
1960	LIVE OAK	11
1961	LIVE OAK	6
1962	LIVE OAK	12
1963	LIVE OAK	13
1967	LIVE OAK	15
1969	LIVE OAK	19
1968	LIVE OAK	13
1970	LIVE OAK	10
1971	LIVE OAK	18
1972	LIVE OAK	13
1989	MOUNTAIN LAUREL	9
1992	LIVE OAK	9
1993	LIVE OAK	8
1994	LIVE OAK	8
2005	LIVE OAK	9
2006	LIVE OAK	7
2007	LIVE OAK	12
2009	LIVE OAK	9
2010	MOUNTAIN LAUREL	5
2011	LIVE OAK	8
2038	ELM	12
2039	LIVE OAK	7
2040	LIVE OAK	9
2047	LIVE OAK	8
2048	LIVE OAK	12
2049	LIVE OAK	12
2054	PERSIMMON	6
2056	MOUNTAIN LAUREL	9
2057	LIVE OAK	13
2059	MOUNTAIN LAUREL	10
2060	LIVE OAK	31
2061	MOUNTAIN LAUREL	6
2065	ELM	12
2066	CONDALIA	5
2067	ELM	11
2069	MOUNTAIN LAUREL	6
2070	LIVE OAK	17
2071	MOUNTAIN LAUREL	7
2072	MOUNTAIN LAUREL	5
2073	MOUNTAIN LAUREL	6
2076	MOUNTAIN LAUREL	6
2077	MOUNTAIN LAUREL	6
2078	ELM	11
2079	CONDALIA	8
2082	MOUNTAIN LAUREL	12
2083	LIVE OAK	13
2084	PERSIMMON	7
2085	MOUNTAIN LAUREL	5
2086	PERSIMMON	8
2098	MOUNTAIN LAUREL	7
2100	ELM	10
2101	ELM	13
2103	ELM	13
2104	MOUNTAIN LAUREL	6
2105	LIVE OAK	12
2106	PERSIMMON	5
2107	PERSIMMON	5
2108	PERSIMMON	8
2109	PERSIMMON	5
2110	LIVE OAK	13
2111	MOUNTAIN LAUREL	8
2115	PERSIMMON	5
2116	MOUNTAIN LAUREL	5
2118	MOUNTAIN LAUREL	6
2122	MOUNTAIN LAUREL	10
2130	ELM	10
2131	LIVE OAK	16
2141	MOUNTAIN LAUREL	7
2143	MOUNTAIN LAUREL	5
2144	MOUNTAIN LAUREL	8
2148	MOUNTAIN LAUREL	7
2149	MOUNTAIN LAUREL	6
2151	CONDALIA	8
2152	LIVE OAK	11
2152	MOUNTAIN LAUREL	6
2161	HACKBERRY	11
2162	MESQUITE	11
2163	MOUNTAIN LAUREL	5
2166	HACKBERRY	12
2167	HACKBERRY	11
2168	HACKBERRY	16
2179	MOUNTAIN LAUREL	5
2180	MOUNTAIN LAUREL	5
2182	CONDALIA	9
2193	HACKBERRY	15
2194	MOUNTAIN LAUREL	7
2195	MOUNTAIN LAUREL	8
2196	PERSIMMON	5
2202	ELM	14
2203	MOUNTAIN LAUREL	6
2204	MOUNTAIN LAUREL	6
2211	LIVE OAK	9
2212	LIVE OAK	14
2215	MOUNTAIN LAUREL	6
2216	LIVE OAK	11
2217	LIVE OAK	12
2218	LIVE OAK	15
2220	MOUNTAIN LAUREL	8
2224	PERSIMMON	5
2225	PERSIMMON	5
2226	LIVE OAK	21
2249	LIVE OAK	22
2253	LIVE OAK	18
2255	LIVE OAK	14
2356	MOUNTAIN LAUREL	5
2359	LIVE OAK	14
2360	LIVE OAK	14
2361	LIVE OAK	13
2362	LIVE OAK	12
2363	LIVE OAK	15
2364	PERSIMMON	7
2365	LIVE OAK	6
2367	LIVE OAK	15
2368	LIVE OAK	12
2369	LIVE OAK	15
2370	MOUNTAIN LAUREL	6
2371	LIVE OAK	17

TAG#	SPECIES	SIZE
2372	LIVE OAK	15
2373	LIVE OAK	16
2374	LIVE OAK	6
2376	PERSIMMON	6
2377	MOUNTAIN LAUREL	6
2378	LIVE OAK	21
2380	LIVE OAK	17
2381	PERSIMMON	6
2382	LIVE OAK	16
2383	LIVE OAK	12
2384	LIVE OAK	13
2385	LIVE OAK	9
2386	LIVE OAK	12
2387	LIVE OAK	11
2390	CONDALIA	7
2391	LIVE OAK	13
2392	ELM	11
2393	LIVE OAK	9
2394	ELM	12
2395	LIVE OAK	6
2396	LIVE OAK	22
2399	MOUNTAIN LAUREL	10
2403	LIVE OAK	10
2404	LIVE OAK	10
2405	LIVE OAK	8
2406	ELM	10
2407	LIVE OAK	12
2408	LIVE OAK	8
2409	LIVE OAK	11
2414	LIVE OAK	8
2415	LIVE OAK	8
2414	LIVE OAK	8
2422	MOUNTAIN LAUREL	6
2423	LIVE OAK	9
2424	LIVE OAK	9
2425	LIVE OAK	10
2426	LIVE OAK	10
2427	LIVE OAK	8
2429	PERSIMMON	6
2431	PERSIMMON	6
2433	ELM	10
2438	CONDALIA	8
2439	MOUNTAIN LAUREL	7
2440	PERSIMMON	5
2441	CONDALIA	6
2449	MOUNTAIN LAUREL	5
2450	MOUNTAIN LAUREL	5
2451	LIVE OAK	21
2453	CONDALIA	8
2495	MOUNTAIN LAUREL	5
2495	MOUNTAIN LAUREL	7
2502	LIVE OAK	20
2503	MOUNTAIN LAUREL	5
2505	MOUNTAIN LAUREL	5
2506	MOUNTAIN LAUREL	7
2507	LIVE OAK	7
2508	LIVE OAK	8
2537	LIVE OAK	9
2538	LIVE OAK	9
2539	LIVE OAK	8
2587	LIVE OAK	17
2588	HACKBERRY	17
2794	MOUNTAIN LAUREL	18
2951	LIVE OAK	32
2952	LIVE OAK	10
2958	LIVE OAK	22
3001	LIVE OAK	9
3002	LIVE OAK	15
3003	LIVE OAK	11
3005	LIVE OAK	19
3006	LIVE OAK	23
3007	LIVE OAK	8
3018	LIVE OAK	14
3019	LIVE OAK	16
3043	LIVE OAK	12
3044	LIVE OAK	17
3046	LIVE OAK	15
3020	LIVE OAK	16
3197	PERSIMMON	10
3198	LIVE OAK	23
3199	LIVE OAK	22
3200	LIVE OAK	11
3203	LIVE OAK	12
3404	LIVE OAK	11
3205	LIVE OAK	18
3208	LIVE OAK	10
3209	LIVE OAK	14
3210	LIVE OAK	10
3211	LIVE OAK	14
3552	LIVE OAK	14
3553	LIVE OAK	9
3554	LIVE OAK	7
3561	LIVE OAK	6
3568	LIVE OAK	9
3569	LIVE OAK	10
3570	LIVE OAK	7
4511	ELM	7
4512	ELM	6
4513	ELM	6
4514	ELM	7
4872	PERSIMMON	5
4825	ELM	6
4888	PERSIMMON	5
4895	MOUNTAIN LAUREL	5
4903	PERSIMMON	5
4908	PERSIMMON	5
4913	PERSIMMON	5
4915	PERSIMMON	5
4929	PERSIMMON	5
4934	PERSIMMON	5
4971	PERSIMMON	5
4998	PERSIMMON	5
6029	ELM	8
6030	ELM	7
6051	LIVE OAK	6
6058	LIVE OAK	6
6059	ELM	8
6064	MOUNTAIN LAUREL	5
6065	PERSIMMON	6
6077	LIVE OAK	6
6082	ELM	6
6144	CONDALIA	5
6145	PERSIMMON	5
6247	ELM	7
6274	PERSIMMON	5
6285	PERSIMMON	5
6309	MOUNTAIN LAUREL	5
6327	MOUNTAIN LAUREL	5
6342	MOUNTAIN LAUREL	5
6349	CONDALIA	5
6355	PERSIMMON	5
6358	PERSIMMON	5
6363	PERSIMMON	5
6365	MOUNTAIN LAUREL	5
6405	LIVE OAK	6
6407	LIVE OAK	6
6444	PERSIMMON	5
6467	ELM	13
6468	ELM	9
6469	PERSIMMON	5
6470	PERSIMMON	5
6557	MOUNTAIN LAUREL	5
6558	LIVE OAK	7
6576	ELM	7
6577	MOUNTAIN LAUREL	5
6580	MOUNTAIN LAUREL	5
6596	CONDALIA	5
6601	MOUNTAIN LAUREL	5
6726	LIVE OAK	6
6727	LIVE OAK	6
6737	ELM	9
6791	MOUNTAIN LAUREL	5
4778	PERSIMMON	3
4779	PERSIMMON	3
4780	PERSIMMON	4
4784	MOUNTAIN LAUREL	3
4785	PERSIMMON	4
4786	MOUNTAIN LAUREL	4
4787	MOUNTAIN LAUREL	4
4788	PERSIMMON	4
4790	MOUNTAIN LAUREL	3
4791	MOUNTAIN LAUREL	3
4795	ELM	3
4796	ELM	3
4797	ELM	3
4798	ELM	3
4799	MOUNTAIN LAUREL	3
4802	PERSIMMON	4
4803	MOUNTAIN LAUREL	3
4804	MOUNTAIN LAUREL	3
4805	MOUNTAIN LAUREL	3
4806	MOUNTAIN LAUREL	3
4807	PERSIMMON	4
4808	MOUNTAIN LAUREL	4
4809	CEDAR	5
4816	MOUNTAIN LAUREL	3
4817	PERSIMMON	3
4819	PERSIMMON	4
4820	PERSIMMON	4
4822	PERSIMMON	4
4823	HACKBERRY	3
4827	ELM	3
4830	PERSIMMON	3
4831	PERSIMMON	4
4832	ELM	3

TAG#	SPECIES	SIZE
4833	ELM	4
4834	PERSIMMON	3
4842	PERSIMMON	4
4843	PERSIMMON	3
4844	PERSIMMON	4
4847	PERSIMMON	3
4849	PERSIMMON	4
4850	PERSIMMON	4
4851	PERSIMMON	4
4852	PERSIMMON	3
4853	PERSIMMON	4
4854	MOUNTAIN LAUREL	3
4855	PERSIMMON	3
4856	MOUNTAIN LAUREL	4
4857	PERSIMMON	3
4859	MOUNTAIN LAUREL	3
4860	PERSIMMON	4
4861	PERSIMMON	4
4862	PERSIMMON	3
4866	PERSIMMON	3
4867	PERSIMMON	3
4868	PERSIMMON	3
4869	MOUNTAIN LAUREL	4
4870	PERSIMMON	4
4871	PERSIMMON	4
4873	PERSIMMON	3
4874	PERSIMMON	4
4875	MOUNTAIN LAUREL	3
4876	ELM	3
4877	LIVE OAK	5
4878	MOUNTAIN LAUREL	3
4879	LIVE OAK	3
4880	LIVE OAK	3
4881	PERSIMMON	3
4882	MOUNTAIN LAUREL	4
4883	MOUNTAIN LAUREL	4
4884	MOUNTAIN LAUREL	3
4885	MOUNTAIN LAUREL	4
4886	PERSIMMON	3
4887	MOUNTAIN LAUREL	3
4889	MOUNTAIN LAUREL	3
4890	PERSIMMON	3
4891	CONDALIA	3
4892	PERSIMMON	3
4893	CONDALIA	3
4894	MOUNTAIN LAUREL	3
4896	MOUNTAIN LAUREL	4
4897	MOUNTAIN LAUREL	4
4898	MOUNTAIN LAUREL	4
4899	MOUNTAIN LAUREL	4
4900	MOUNTAIN LAUREL	3
4904	PERSIMMON	4
4905	PERSIMMON	3
4906	PERSIMMON	3
4909	MOUNTAIN LAUREL	4
4910	MOUNTAIN LAUREL	4
4911	MOUNTAIN LAUREL	4
4912	MOUNTAIN LAUREL	3
4914	PERSIMMON	3
4917	PERSIMMON	3
4923	PERSIMMON	3
4924	MESQUITE	4
4925	PERSIMMON	4
4926	MESQUITE	3
4928	MESQUITE	3
4930	MOUNTAIN LAUREL	3
4931	MOUNTAIN LAUREL	3
4933	PERSIMMON	4
4935	MOUNTAIN LAUREL	3
4936	PERSIMMON	3
4937	PERSIMMON	3
4938	PERSIMMON	4
4939	ELM	3
4940	PERSIMMON	4
4941	PERSIMMON	3
4942	PERSIMMON	4
4943	PERSIMMON	4
4944	MOUNTAIN LAUREL	3
4945	PERSIMMON	4
4946	PERSIMMON	3
4947	PERSIMMON	3
4948	MOUNTAIN LAUREL	3
4949	PERSIMMON	3
4953	ELM	4
4954	MOUNTAIN LAUREL	4
4955	MESQUITE	4
4956	ELM	4
4957	MESQUITE	4
4958	MESQUITE	3
4959	PERSIMMON	4
4960	PERSIMMON	3
4961	MOUNTAIN LAUREL	4
4962	ELM	3
4963	LIVE OAK	5
4964	ELM	5
4965	MOUNTAIN LAUREL	3
4968	MOUNTAIN LAUREL	3
4969	MOUNTAIN LAUREL	4
4970	MOUNTAIN LAUREL	3
4972	PERSIMMON	3
4973	PERSIMMON	4
4974	PERSIMMON	4
4976	MOUNTAIN LAUREL	3
4977	PERSIMMON	3
4978	PERSIMMON	3
4979	PERSIMMON	3
4981	PERSIMMON	4
4982	PERSIMMON	3
4984	LIVE OAK	3
4986	MOUNTAIN LAUREL	3
4987	PERSIMMON	4
4988	PERSIMMON	3
4989	PERSIMMON	4
4990	MOUNTAIN LAUREL	3
4991	PERSIMMON	3
4992	MOUNTAIN LAUREL	4
4994	PERSIMMON	3
4995	PERSIMMON	3
4996	MOUNTAIN LAUREL	3
4997	MOUNTAIN LAUREL	3
4999	MESQUITE	4
5000	MOUNTAIN LAUREL	4
6008	MOUNTAIN LAUREL	3
6009	PERSIMMON	3
6010	MOUNTAIN LAUREL	3
6011	MOUNTAIN LAUREL	3
6012	MOUNTAIN LAUREL	3
6022	LIVE OAK	4
6024	LIVE OAK	5
6025	LIVE OAK	5
6026	MOUNTAIN LAUREL	3
6027	MOUNTAIN LAUREL	3
6028	LIVE OAK	5
6031	LIVE OAK	5
6032	BLACK LOCUST	3
6033	LIVE OAK	5
6034	LIVE OAK	4
6035	LIVE OAK	4
6036	LIVE OAK	5
6037	PERSIMMON	3
6038	BLACK LOCUST	3
6043	MOUNTAIN LAUREL	4
6044	PERSIMMON	3
6045	BLACK LOCUST	3
6046	PERSIMMON	4
6052	LIVE OAK	5
6053	LIVE OAK	5
6054	LIVE OAK	4
6055	LIVE OAK	4
6056	PERSIMMON	4
6057	PERSIMMON	3
6061	MOUNTAIN LAUREL	4
6062	MOUNTAIN LAUREL	3
6063	MOUNTAIN LAUREL	3
6066	ELM	3
6067	PERSIMMON	4
6068	PERSIMMON	3
6069	MOUNTAIN LAUREL	4
6070	ELM	3
6071	MOUNTAIN LAUREL	3
6073	PERSIMMON	3
6074	PERSIMMON	4
6075	MOUNTAIN LAUREL	4
6076	MOUNTAIN LAUREL	3
6078	PERSIMMON	3
6079	PERSIMMON	4
6080	MOUNTAIN LAUREL	3
6081	MOUNTAIN LAUREL	3
6083	MOUNTAIN LAUREL	3
6084	MOUNTAIN LAUREL	3
6086	MOUNTAIN LAUREL	3
6087	MOUNTAIN LAUREL	4
6088	PERSIMMON	4
6095	PERSIMMON	4
6097	LIVE OAK	5
6098	MOUNTAIN LAUREL	3
6099	PERSIMMON	3
6103	MOUNTAIN LAUREL	3
6111	PERSIMMON	3
6113	PERSIMMON	3
6114	PERSIMMON	3
6115	MOUNTAIN LAUREL	3
6116	MOUNTAIN LAUREL	3
6117	MOUNTAIN LAUREL	4
6120	MOUNTAIN LAUREL	4

H O R I Z O N
DESIGN AND DEVELOPMENT
PLANNING LANDSCAPE ARCHITECTURE
DEVELOPMENT CONSULTING
14607 San Pedro Ave., Suite 200
San Antonio, Texas 78232
210.831.8564 jrobinson@horizondesign-sa.com

REGISTERED LANDSCAPE ARCHITECT
JON ROBINSON
2375
STATE OF TEXAS

5.26.23

The user of this file agrees to assume all responsibility for any modifications to or use of this drawing file that is inconsistent with the requirements of the Rules and Regulations of the Texas Board of Architectural Examiners. No person may make any modifications to this electronic drawing file without the Landscape Architect's express written permission.

TREE FENCING INSPECTION
REQUIRED BEFORE SITE WORK
CALL 207-1111 TO SCHEDULE

OWNER

Forestar

10700 Pecan park Blvd., Suite 150
Austin, TX 78750

PROJECT TITLE

Stolte Ranch

Talley Rd & Wisemam Blvd.
San Antonio, TX 78253

PROJECT NUMBER

2018-200

DRAWN BY: jv
CHECKED BY: jr

REVISIONS

NUMBER	DATE	DESCRIPTION
7.	9/2/22	Site Update
10.	5/26/23	Site Update

SHEET TITLE

ENLARGED INVENTORY

DATE

July 28, 2020

SHEET NUMBER

TP1.28

10

TAG#	SPECIES	SIZE
6121	MOUNTAIN LAUREL	3
6122	PERSIMMON	3
6123	MOUNTAIN LAUREL	4
6124	MOUNTAIN LAUREL	3
6125	MOUNTAIN LAUREL	4
6126	HACKBERRY	4
6127	MOUNTAIN LAUREL	4
6128	HACKBERRY	4
6129	MOUNTAIN LAUREL	4
6130	MOUNTAIN LAUREL	3
6131	MOUNTAIN LAUREL	3
6132	CONDALIA	3
6136	MOUNTAIN LAUREL	4
6137	ELM	3
6138	MOUNTAIN LAUREL	3
6142	MOUNTAIN LAUREL	3
6143	MOUNTAIN LAUREL	3
6146	MOUNTAIN LAUREL	3
6148	PERSIMMON	3
6149	BLACK LOCUST	4
6150	MOUNTAIN LAUREL	4
6151	PERSIMMON	4
6152	MOUNTAIN LAUREL	3
6153	BLACK LOCUST	3
6154	HACKBERRY	3
6155	MOUNTAIN LAUREL	3
6156	PERSIMMON	3
6157	PERSIMMON	4
6158	MOUNTAIN LAUREL	3
6159	BLACK LOCUST	4
6160	MOUNTAIN LAUREL	4
6161	MOUNTAIN LAUREL	4
6166	MOUNTAIN LAUREL	4
6167	HACKBERRY	3
6168	ELM	3
6169	PERSIMMON	3
6170	MOUNTAIN LAUREL	3
6172	MOUNTAIN LAUREL	3
6174	PERSIMMON	4
6175	MOUNTAIN LAUREL	3
6176	MOUNTAIN LAUREL	4
6177	CONDALIA	3
6178	MOUNTAIN LAUREL	3
6186	BLACK LOCUST	3
6187	MOUNTAIN LAUREL	3
6188	HACKBERRY	4
6189	MOUNTAIN LAUREL	4
6190	BLACK LOCUST	4
6191	PERSIMMON	4
6193	MOUNTAIN LAUREL	3
6194	MOUNTAIN LAUREL	4
6195	CONDALIA	3
6196	BLACK LOCUST	3
6197	MOUNTAIN LAUREL	3
6198	MOUNTAIN LAUREL	4
6199	PERSIMMON	3
6203	MOUNTAIN LAUREL	4
6204	MOUNTAIN LAUREL	3
6207	BLACK LOCUST	4
6209	MOUNTAIN LAUREL	4
6210	MOUNTAIN LAUREL	4
6211	MOUNTAIN LAUREL	3
6212	PERSIMMON	3
6213	MOUNTAIN LAUREL	4
6214	PERSIMMON	3
6215	PERSIMMON	4
6216	MOUNTAIN LAUREL	4
6217	MOUNTAIN LAUREL	4
6218	PERSIMMON	4
6219	PERSIMMON	4
6220	MOUNTAIN LAUREL	4
6221	MOUNTAIN LAUREL	4
6222	MOUNTAIN LAUREL	4
6223	MOUNTAIN LAUREL	4
6224	PERSIMMON	4
6225	MOUNTAIN LAUREL	4
6226	MOUNTAIN LAUREL	3
6228	MOUNTAIN LAUREL	3
6229	MOUNTAIN LAUREL	3
6230	MOUNTAIN LAUREL	3
6231	MOUNTAIN LAUREL	4
6232	MOUNTAIN LAUREL	3
6233	MOUNTAIN LAUREL	4
6234	MOUNTAIN LAUREL	3
6235	PERSIMMON	4
6236	PERSIMMON	3
6237	PERSIMMON	4
6238	MOUNTAIN LAUREL	3
6239	MOUNTAIN LAUREL	3
6240	PERSIMMON	4
6241	MOUNTAIN LAUREL	3
6242	PERSIMMON	3
6243	MOUNTAIN LAUREL	3
6245	PERSIMMON	3
6248	PERSIMMON	4
6252	MOUNTAIN LAUREL	3
6253	HACKBERRY	3
6254	MOUNTAIN LAUREL	3
6255	MOUNTAIN LAUREL	4
6256	MOUNTAIN LAUREL	3
6257	MOUNTAIN LAUREL	4
6258	MOUNTAIN LAUREL	4
6259	PERSIMMON	3
6260	CONDALIA	4
6264	MOUNTAIN LAUREL	4
6265	MOUNTAIN LAUREL	4
6266	MOUNTAIN LAUREL	3
6267	MOUNTAIN LAUREL	3
6268	MOUNTAIN LAUREL	4
6269	MOUNTAIN LAUREL	4
6270	MOUNTAIN LAUREL	4
6271	MOUNTAIN LAUREL	4
6272	MOUNTAIN LAUREL	4
6273	PERSIMMON	4
6275	PERSIMMON	3
6276	PERSIMMON	3
6277	PERSIMMON	3
6284	HACKBERRY	3
6286	MOUNTAIN LAUREL	3
6287	CONDALIA	3
6288	PERSIMMON	3
6289	PERSIMMON	3
6290	PERSIMMON	3
6291	PERSIMMON	3
6303	MOUNTAIN LAUREL	4
6304	HACKBERRY	3
6305	HACKBERRY	5
6306	MOUNTAIN LAUREL	3
6307	MOUNTAIN LAUREL	4
6308	PERSIMMON	3
6310	PERSIMMON	3
6311	HACKBERRY	6
6312	MOUNTAIN LAUREL	4
6313	MOUNTAIN LAUREL	4
6314	MOUNTAIN LAUREL	4
6315	HACKBERRY	4
6316	BLACK LOCUST	4
6317	PERSIMMON	3
6318	MOUNTAIN LAUREL	4
6319	PERSIMMON	3
6320	MOUNTAIN LAUREL	3
6321	PERSIMMON	3
6322	MOUNTAIN LAUREL	3
6323	PERSIMMON	3
6324	PERSIMMON	4
6325	MOUNTAIN LAUREL	4
6326	MOUNTAIN LAUREL	3
6328	BLACK LOCUST	5
6329	HACKBERRY	4
6330	PERSIMMON	3
6331	HACKBERRY	3
6335	HACKBERRY	3
6336	PERSIMMON	4
6337	HACKBERRY	4
6338	MOUNTAIN LAUREL	4
6341	MOUNTAIN LAUREL	3
6343	MOUNTAIN LAUREL	4
6344	HACKBERRY	4
6345	MOUNTAIN LAUREL	4
6347	MOUNTAIN LAUREL	3
6348	PERSIMMON	3
6350	MOUNTAIN LAUREL	3
6351	PERSIMMON	4
6352	PERSIMMON	4
6353	PERSIMMON	4
6354	MOUNTAIN LAUREL	4
6356	PERSIMMON	3
6357	MOUNTAIN LAUREL	4
6359	PERSIMMON	3
6361	MOUNTAIN LAUREL	4
6362	MOUNTAIN LAUREL	3
6364	BLACK LOCUST	4
6366	PERSIMMON	3
6367	BLACK LOCUST	4
6368	CONDALIA	4
6369	MESQUITE	4
6370	CONDALIA	3
6371	PERSIMMON	3
6374	PERSIMMON	3
6377	CONDALIA	3
6378	PERSIMMON	3
6379	PERSIMMON	3
6380	MOUNTAIN LAUREL	3
6381	PERSIMMON	3
6382	MOUNTAIN LAUREL	3
6383	MOUNTAIN LAUREL	3

TAG#	SPECIES	SIZE
6384	HACKBERRY	7
6389	PERSIMMON	3
6390	PERSIMMON	3
6396	HACKBERRY	4
6397	MOUNTAIN LAUREL	4
6398	CONDALIA	4
6399	PERSIMMON	3
6400	PERSIMMON	3
6406	PERSIMMON	3
6408	PERSIMMON	3
6409	PERSIMMON	3
6410	PERSIMMON	3
6414	MOUNTAIN LAUREL	4
6415	MOUNTAIN LAUREL	4
6418	MOUNTAIN LAUREL	4
6420	PERSIMMON	4
6421	MOUNTAIN LAUREL	4
6422	PERSIMMON	3
6423	BLACK LOCUST	3
6424	PERSIMMON	3
6425	PERSIMMON	3
6426	CONDALIA	3
6427	MOUNTAIN LAUREL	3
6429	PERSIMMON	3
6430	MOUNTAIN LAUREL	3
6435	MOUNTAIN LAUREL	3
6436	HACKBERRY	5
6437	MOUNTAIN LAUREL	4
6438	MOUNTAIN LAUREL	3
6439	BLACK LOCUST	4
6440	MOUNTAIN LAUREL	4
6441	MOUNTAIN LAUREL	4
6442	PERSIMMON	3
6443	MOUNTAIN LAUREL	3
6445	MOUNTAIN LAUREL	3
6446	HACKBERRY	4
6447	BLACK LOCUST	4
6448	MOUNTAIN LAUREL	3
6449	PERSIMMON	3
6450	HACKBERRY	3
6451	MOUNTAIN LAUREL	3
6452	HACKBERRY	3
6453	MOUNTAIN LAUREL	4
6454	PERSIMMON	3
6455	PERSIMMON	3
6456	BLACK LOCUST	3
6457	MOUNTAIN LAUREL	3
6458	MOUNTAIN LAUREL	3
6459	MOUNTAIN LAUREL	3
6460	HACKBERRY	3
6461	PERSIMMON	4
6462	MOUNTAIN LAUREL	4
6463	CEDAR	3
6471	PERSIMMON	3
6472	PERSIMMON	3
6473	PERSIMMON	3
6474	LIVE OAK	4
6475	MOUNTAIN LAUREL	3
6476	PERSIMMON	3
6481	PERSIMMON	4
6482	PERSIMMON	3
6483	MOUNTAIN LAUREL	3
6484	MOUNTAIN LAUREL	4
6485	HACKBERRY	5
6486	PERSIMMON	3
6487	PERSIMMON	3
6492	MOUNTAIN LAUREL	3
6493	MOUNTAIN LAUREL	3
6494	PERSIMMON	3
6495	MOUNTAIN LAUREL	4
6496	PERSIMMON	3
6497	PERSIMMON	3
6498	PERSIMMON	4
6499	MOUNTAIN LAUREL	4
6500	MOUNTAIN LAUREL	4
6501	PERSIMMON	3
6502	MOUNTAIN LAUREL	4
6503	PERSIMMON	4
6504	MOUNTAIN LAUREL	4
6505	PERSIMMON	3
6506	MOUNTAIN LAUREL	3
6507	MOUNTAIN LAUREL	3
6508	MOUNTAIN LAUREL	4
6509	MOUNTAIN LAUREL	4
6510	MOUNTAIN LAUREL	4
6511	HACKBERRY	3
6512	HACKBERRY	5
6513	MOUNTAIN LAUREL	4
6514	MOUNTAIN LAUREL	4
6515	PERSIMMON	4
6516	PERSIMMON	3
6517	ELM	3
6518	MOUNTAIN LAUREL	3
6519	HACKBERRY	3
6520	PERSIMMON	3
6521	PERSIMMON	4
6522	PERSIMMON	3
6523	PERSIMMON	3
6524	BLACK LOCUST	4
6525	PERSIMMON	3
6527	HACKBERRY	5
6528	HACKBERRY	5
6529	MOUNTAIN LAUREL	4
6532	MOUNTAIN LAUREL	4
6533	PERSIMMON	3
6534	HACKBERRY	4
6536	PERSIMMON	3
6537	PERSIMMON	3
6538	MOUNTAIN LAUREL	3
6539	HACKBERRY	3
6541	PERSIMMON	4
6543	PERSIMMON	4
6544	PERSIMMON	3
6545	PERSIMMON	3
6546	MOUNTAIN LAUREL	3
6554	PERSIMMON	3
6555	PERSIMMON	3
6556	CONDALIA	4
6559	PERSIMMON	3
6560	LIVE OAK	3
6561	MOUNTAIN LAUREL	4
6562	PERSIMMON	3
6565	CONDALIA	3
6566	ELM	3
6567	PERSIMMON	4
6568	PERSIMMON	4
6569	MOUNTAIN LAUREL	4
6570	PERSIMMON	4
6571	MOUNTAIN LAUREL	4
6575	HACKBERRY	4
6578	PERSIMMON	3
6579	PERSIMMON	3
6581	MOUNTAIN LAUREL	4
6582	MOUNTAIN LAUREL	3
6583	PERSIMMON	3
6584	PERSIMMON	3
6585	MOUNTAIN LAUREL	4
6586	PERSIMMON	3
6587	MOUNTAIN LAUREL	3
6588	MOUNTAIN LAUREL	3
6589	MOUNTAIN LAUREL	3
6590	MOUNTAIN LAUREL	3
6591	MOUNTAIN LAUREL	3
6592	MOUNTAIN LAUREL	4
6593	PERSIMMON	3
6594	PERSIMMON	4
6595	PERSIMMON	3
6597	PERSIMMON	4
6598	PERSIMMON	4
6599	PERSIMMON	3
6600	MOUNTAIN LAUREL	3
6602	PERSIMMON	3
6603	MOUNTAIN LAUREL	3
6604	BLACK LOCUST	3
6605	MOUNTAIN LAUREL	3
6606	PERSIMMON	3
6607	MOUNTAIN LAUREL	4
6611	MOUNTAIN LAUREL	3
6612	MOUNTAIN LAUREL	3
6613	MOUNTAIN LAUREL	4
6614	PERSIMMON	3
6621	MOUNTAIN LAUREL	3
6625	PERSIMMON	3
6626	PERSIMMON	3
6628	PERSIMMON	4
6629	PERSIMMON	3
6630	PERSIMMON	4
6631	PERSIMMON	3
6632	MOUNTAIN LAUREL	3
6633	PERSIMMON	3
6634	MOUNTAIN LAUREL	3
6636	MOUNTAIN LAUREL	4
6637	PERSIMMON	4
6638	PERSIMMON	3
6639	BLACK LOCUST	3
6640	PERSIMMON	3
6641	MOUNTAIN LAUREL	3
6642	PERSIMMON	3
6643	PERSIMMON	3
6644	MOUNTAIN LAUREL	3
6649	LIVE OAK	5
6650	MOUNTAIN LAUREL	3
6652	PERSIMMON	4
6654	MOUNTAIN LAUREL	4
6655	MOUNTAIN LAUREL	3

TAG#	SPECIES	SIZE
6656	MOUNTAIN LAUREL	3
6660	PERSIMMON	4
6661	MOUNTAIN LAUREL	3
6662	CONDALIA	3
6663	MOUNTAIN LAUREL	4
6664	PERSIMMON	4
6665	PERSIMMON	3
6666	MOUNTAIN LAUREL	3
6668	MOUNTAIN LAUREL	3
6670	PERSIMMON	3
6671	PERSIMMON	3
6672	MOUNTAIN LAUREL	3
6673	PERSIMMON	3
6674	PERSIMMON	3
6675	PERSIMMON	3
6676	PERSIMMON	3
6677	PERSIMMON	3
6678	PERSIMMON	3
6679	HACKBERRY	3
6682	PERSIMMON	3
6683	MOUNTAIN LAUREL	4
6684	PERSIMMON	4
6685	PERSIMMON	3
6686	PERSIMMON	3
6694	PERSIMMON	3
6695	PERSIMMON	4
6696	PERSIMMON	3
6697	PERSIMMON	3
6705	MOUNTAIN LAUREL	3
6708	PERSIMMON	3
6709	PERSIMMON	4
6710	PERSIMMON	3
6712	MOUNTAIN LAUREL	4
6717	ELM	5
6718	ELM	3
6719	ELM	3
6720	ELM	3
6723	MOUNTAIN LAUREL	3
6724	HACKBERRY	3
6725	HACKBERRY	5
6728	MOUNTAIN LAUREL	3
6729	HACKBERRY	4
6730	MOUNTAIN LAUREL	4
6731	HACKBERRY	3
6732	MOUNTAIN LAUREL	3
6733	MOUNTAIN LAUREL	3
6734	LIVE OAK	5
6738	MOUNTAIN LAUREL	3
6739	ELM	3
6740	PERSIMMON	3
6741	MESQUITE	3
6744	MOUNTAIN LAUREL	3
6745	MOUNTAIN LAUREL	4
6747	MOUNTAIN LAUREL	4
6748	MOUNTAIN LAUREL	4
6752	MOUNTAIN LAUREL	3
6753	MOUNTAIN LAUREL	4
6754	MOUNTAIN LAUREL	3
6755	MOUNTAIN LAUREL	3
6756	MOUNTAIN LAUREL	4
6757	MOUNTAIN LAUREL	3
6758	PERSIMMON	4
6761	PERSIMMON	3
6763	MESQUITE	3
6765	HACKBERRY	3
6766	PERSIMMON	3
6767	MOUNTAIN LAUREL	3
6768	MOUNTAIN LAUREL	4
6770	ELM	3
6771	PERSIMMON	4
6775	PERSIMMON	4
6776	PERSIMMON	4
6777	PERSIMMON	4
6778	PERSIMMON	3
6779	ELM	3
6780	MOUNTAIN LAUREL	3
6781	CONDALIA	3
6782	CONDALIA	3
6783	PERSIMMON	3
6784	PERSIMMON	4
6785	PERSIMMON	3
6786	PERSIMMON	3
6787	PERSIMMON	3
6788	MOUNTAIN LAUREL	3
6789	MOUNTAIN LAUREL	3
6790	MOUNTAIN LAUREL	4
6792	MOUNTAIN LAUREL	4
6793	PERSIMMON	3
6794	PERSIMMON	4
6797	MOUNTAIN LAUREL	4
6798	PERSIMMON	3
6799	MESQUITE	4
6800	MOUNTAIN LAUREL	3
6801	PERSIMMON	3
6802	PERSIMMON	3
6803	MOUNTAIN LAUREL	3
6804	MOUNTAIN LAUREL	3
6806	LIVE OAK	3
6807	LIVE OAK	5
6808	MESQUITE	5
6809	PERSIMMON	4
6810	PERSIMMON	3
6811	MOUNTAIN LAUREL	3
6812	MOUNTAIN LAUREL	3
6813	MESQUITE	3
6814	MOUNTAIN LAUREL	3
6815	MESQUITE	3
6816	MOUNTAIN LAUREL	3
6817	PERSIMMON	3
6821	PERSIMMON	4
6822	MOUNTAIN LAUREL	3
6823	PERSIMMON	4
6824	PERSIMMON	4
6825	PERSIMMON	3
6826	MOUNTAIN LAUREL	4
6827	HACKBERRY	5
6828	ELM	4
6829	MOUNTAIN LAUREL	3
6831	MOUNTAIN LAUREL	3
6832	ELM	3
6833	PERSIMMON	4
6834	ELM	3
6835	PERSIMMON	3
6836	PERSIMMON	3
6837	MESQUITE	4
6838	ELM	3
6839	PERSIMMON	3
6840	PERSIMMON	3
7002	HACKBERRY	3
7003	MOUNTAIN LAUREL	4
7010	MOUNTAIN LAUREL	4
7011	HACKBERRY	3
7012	HACKBERRY	3
7013	HACKBERRY	3
7014	MOUNTAIN LAUREL	3
7015	HACKBERRY	4
7016	HACKBERRY	5
7017	MOUNTAIN LAUREL	3
7018	MOUNTAIN LAUREL	3
7019	HACKBERRY	6
7020	HACKBERRY	4
7024	HACKBERRY	3
7025	HACKBERRY	6
7026	HACKBERRY	6
7027	HACKBERRY	5
7028	HACKBERRY	5
7029	HACKBERRY	3
7030	HACKBERRY	3
7031	HACKBERRY	3
7032	HACKBERRY	5
7033	HACKBERRY	3
7034	HACKBERRY	3
7035	HACKBERRY	3
7036	HACKBERRY	4
7037	HACKBERRY	4
7038	ELM	7
7039	HACKBERRY	3
7040	HACKBERRY	3
7041	HACKBERRY	4
7042	CONDALIA	4
7043	HACKBERRY	4
7044	HACKBERRY	3
7045	HACKBERRY	4
7046	HACKBERRY	4
7047	PERSIMMON	3
7048	HACKBERRY	3
7051	CONDALIA	4
7052	HACKBERRY	6
7053	PERSIMMON	3
7054	PERSIMMON	4
7055	PERSIMMON	3
7056	MOUNTAIN LAUREL	4
7057	MOUNTAIN LAUREL	4
7058	MOUNTAIN LAUREL	4
7059	PERSIMMON	3
7060	MOUNTAIN LAUREL	3
7061	PERSIMMON	3
7062	MOUNTAIN LAUREL	4
7063	PERSIMMON	3
7064	HACKBERRY	6
7065	MOUNTAIN LAUREL	3
7067	PERSIMMON	3
7070	PERSIMMON	4
7072	PERSIMMON	3
7073	PERSIMMON	3

TAG#	SPECIES	SIZE
7074	CONDALIA	4
7075	HACKBERRY	5
7076	HACKBERRY	3
7083	HACKBERRY	4
7084	HACKBERRY	4
7085	HACKBERRY	3
7086	PERSIMMON	3
7087	HACKBERRY	3
7088	PERSIMMON	3
7089	PERSIMMON	3
7090	PERSIMMON	4
7091	MOUNTAIN LAUREL	4
7092	MOUNTAIN LAUREL	3
7093	PERSIMMON	3
7094	MOUNTAIN LAUREL	4
7095	PERSIMMON	4
7097	PERSIMMON	4
7098	MOUNTAIN LAUREL	4
7099	PERSIMMON	4
7100	PERSIMMON	3
7102	PERSIMMON	4
7103	MOUNTAIN LAUREL	3
7104	PERSIMMON	3
7105	MOUNTAIN LAUREL	3
7106	PERSIMMON	3
7107	PERSIMMON	3
7108	MOUNTAIN LAUREL	4
7109	HACKBERRY	4
7110	HACKBERRY	3
7111	MOUNTAIN LAUREL	4
7112	MOUNTAIN LAUREL	4
7113	HACKBERRY	3
7114	PERSIMMON	3
7115	PERSIMMON	4
7116	PERSIMMON	3
7117	PERSIMMON	4
7118	PERSIMMON	3
7120	HACKBERRY	5
7121	PERSIMMON	3
7122	PERSIMMON	4
7123	HACKBERRY	3
7124	ELM	3
7125	HACKBERRY	3
7126	HACKBERRY	5
7127	PERSIMMON	3
7128	CONDALIA	3
7133	CONDALIA	3
7134	HUISACHE	5
7135	ELM	6
7136	CONDALIA	4
7137	MOUNTAIN LAUREL	4
7139	PERSIMMON	3
7140	PERSIMMON	6
7142	HACKBERRY	5
7143	HACKBERRY	6
7144	HACKBERRY	3
7145	PERSIMMON	4
7146	PERSIMMON	3
7147	HACKBERRY	3
7148	HACKBERRY	3
7149	PERSIMMON	3
7150	PERSIMMON	3
7151	HACKBERRY	3
7153	HACKBERRY	3
7154	HACKBERRY	5
7158	HACKBERRY	3
7159	HACKBERRY	3
7160	HACKBERRY	3
7161	HACKBERRY	3
7162	HACKBERRY	10
7163	PERSIMMON	3
7164	HACKBERRY	4
7165	HACKBERRY	3
7166	HACKBERRY	3
7167	HACKBERRY	4
7168	HACKBERRY	3
7169	HACKBERRY	3
7170	PERSIMMON	3
7171	HACKBERRY	4
7172	PERSIMMON	3
7173	PERSIMMON	6
7174	MOUNTAIN LAUREL	6
7175	HACKBERRY	3
7176	ELM	4
7177	ELM	3
7178	PERSIMMON	3
7179	PERSIMMON	3
7180	MOUNTAIN LAUREL	5
7181	MOUNTAIN LAUREL	6
7183	HACKBERRY	5
7182	PERSIMMON	3
7184	HACKBERRY	10
7187	PERSIMMON	4
7188	HACKBERRY	5
7190	PERSIMMON	3
7191	PERSIMMON	3
7192	MOUNTAIN LAUREL	3
7194	HACKBERRY	4
7195	PERSIMMON	3
7196	PERSIMMON	3
7197	PERSIMMON	3
7198	PERSIMMON	3
7210	PERSIMMON	4
7211	PERSIMMON	4
7212	PERSIMMON	3
7213	HACKBERRY	4
7214	PERSIMMON	4
7215	PERSIMMON	4
7216	HACKBERRY	3
7217	PERSIMMON	3
7218	HACKBERRY	4
7224	HACKBERRY	3
7225	PERSIMMON	5
7227	HACKBERRY	3
7228	HACKBERRY	5
7229	PERSIMMON	3
7230	PERSIMMON	3
7231	HACKBERRY	3
9003	HICKORY	3
9004	MULBERRY	4
9005	HACKBERRY	3
9006	HACKBERRY	3
9007	HACKBERRY	3
9008	ELM	3
9009	MESQUITE	4
9010	PERSIMMON	4
9011	PERSIMMON	4
9012	PERSIMMON	4
9013	CONDALIA	4
9018	CONDALIA	3
9017	PERSIMMON	3
9019	MOUNTAIN LAUREL	3
9020	MOUNTAIN LAUREL	3
9023	HACKBERRY	3
9024	CONDALIA	4
9025	HACKBERRY	5
9026	PERSIMMON	3
9027	PERSIMMON	4
9028	MESQUITE	5
9029	MOUNTAIN LAUREL	4
9030	HACKBERRY	6
9031	HACKBERRY	3
9032	MOUNTAIN LAUREL	4
9033	HACKBERRY	3
9034	MOUNTAIN LAUREL	5
9035	HACKBERRY	4
9036	CONDALIA	4
9037	HACKBERRY	4
9038	MOUNTAIN LAUREL	4
9039	PERSIMMON	4
9040	MOUNTAIN LAUREL	3
9043	PERSIMMON	3
9044	HACKBERRY	6
9045	MOUNTAIN LAUREL	3
9047	MOUNTAIN LAUREL	3
9048	PERSIMMON	3
9049	MOUNTAIN LAUREL	3
9050	MOUNTAIN LAUREL	4
9051	CONDALIA	4
9054	MOUNTAIN LAUREL	4
9055	CONDALIA	3
9056	PERSIMMON	4
9057	PERSIMMON	3
9058	MOUNTAIN LAUREL	3
9059	MOUNTAIN LAUREL	4
9060	MOUNTAIN LAUREL	3
9061	MOUNTAIN LAUREL	3
9062	HACKBERRY	3
9063	MOUNTAIN LAUREL	3
9065	CONDALIA	3
9066	PERSIMMON	3
9067	MOUNTAIN LAUREL	4
9068	PERSIMMON	4
9069	PERSIMMON	3
9070	MOUNTAIN LAUREL	5
9072	PERSIMMON	3
9073	MOUNTAIN LAUREL	4
9074	CONDALIA	3
9075	MOUNTAIN LAUREL	3
9076	PERSIMMON	3
9077	PERSIMMON	3
9080	MOUNTAIN LAUREL	4
9081	PERSIMMON	4
9082	MOUNTAIN LAUREL	4
9083	MOUNTAIN LAUREL	5

TAG#	SPECIES	SIZE
9084	MOUNTAIN LAUREL	5
9085	PERSIMMON	4
9086	HACKBERRY	4
9087	MOUNTAIN LAUREL	4
9088	PERSIMMON	4
9089	MOUNTAIN LAUREL	3
9091	PERSIMMON	4
9092	MOUNTAIN LAUREL	5
9093	MOUNTAIN LAUREL	4
9094	MOUNTAIN LAUREL	5
9095	PERSIMMON	5
9096	MOUNTAIN LAUREL	4
9097	HACKBERRY	4
9099	PERSIMMON	3
9101	PERSIMMON	3
9102	PERSIMMON	3
9109	MOUNTAIN LAUREL	4
9110	MOUNTAIN LAUREL	4
9111	HACKBERRY	6
9112	MOUNTAIN LAUREL	4
9115	PERSIMMON	4
9116	PERSIMMON	4
9117	PERSIMMON	3
9119	MOUNTAIN LAUREL	3
9120	ELM	6
9121	MOUNTAIN LAUREL	4
9122	PERSIMMON	3
9123	PERSIMMON	4
9124	MOUNTAIN LAUREL	3
9125	MOUNTAIN LAUREL	5
9128	MOUNTAIN LAUREL	4
9129	HACKBERRY	4
9130	MOUNTAIN LAUREL	3
9131	MOUNTAIN LAUREL	4
9132	HACKBERRY	3
9133	PERSIMMON	4
9134	MOUNTAIN LAUREL	4
9135	PERSIMMON	3
9136	MOUNTAIN LAUREL	3
9137	MOUNTAIN LAUREL	3
9138	MOUNTAIN LAUREL	3
9139	PERSIMMON	3
9140	PERSIMMON	4
9141	PERSIMMON	4
9142	HACKBERRY	4
9143	MOUNTAIN LAUREL	4
9144	HACKBERRY	4
9145	MESQUITE	4
9146	MOUNTAIN LAUREL	4
9147	MOUNTAIN LAUREL	4
9148	HACKBERRY	4
9149	PERSIMMON	4
9150	PERSIMMON	3
9151	CONDALIA	3
9152	HACKBERRY	6
9153	PERSIMMON	4
9154	PERSIMMON	3
9155	MOUNTAIN LAUREL	4
9156	PERSIMMON	3
9158	MOUNTAIN LAUREL	3
9159	MOUNTAIN LAUREL	3
9159	MOUNTAIN LAUREL	3
9162	CONDALIA	3
9163	MOUNTAIN LAUREL	3
9164	HACKBERRY	7
9165	HACKBERRY	3
9166	MOUNTAIN LAUREL	4
9167	HACKBERRY	3
9168	HACKBERRY	3
9169	HACKBERRY	4
9170	MOUNTAIN LAUREL	4
9171	MOUNTAIN LAUREL	3
9172	PERSIMMON	4
9173	MOUNTAIN LAUREL	3
9174	PERSIMMON	3
9175	PERSIMMON	3
9176	PERSIMMON	3
9177	PERSIMMON	3
9178	MOUNTAIN LAUREL	3
9179	MOUNTAIN LAUREL	3
9180	MOUNTAIN LAUREL	4
9181	MOUNTAIN LAUREL	3
9182	MOUNTAIN LAUREL	4
9184	ORNAMENTAL	5
9185	PERSIMMON	5
9186	PERSIMMON	3
9188	PERSIMMON	4
9189	MOUNTAIN LAUREL	4
9190	MOUNTAIN LAUREL	4
9191	MOUNTAIN LAUREL	3
9192	MOUNTAIN LAUREL	3
9193	MOUNTAIN LAUREL	3
9194	MOUNTAIN LAUREL	5
9195	MOUNTAIN LAUREL	4
9196	MOUNTAIN LAUREL	3
9197	PERSIMMON	4
9198	PERSIMMON	4
9199	CONDALIA	3
9200	MOUNTAIN LAUREL	3
9201	MOUNTAIN LAUREL	3
9202	PERSIMMON	3
9203	PERSIMMON	3
9204	MOUNTAIN LAUREL	3
9205	MOUNTAIN LAUREL	3
9206	MOUNTAIN LAUREL	4
9207	MOUNTAIN LAUREL	3
9208	MOUNTAIN LAUREL	3
9209	MOUNTAIN LAUREL	3
9210	MOUNTAIN LAUREL	3
9211	HACKBERRY	3
9212	PERSIMMON	3
9213	MOUNTAIN LAUREL	3
9214	MOUNTAIN LAUREL	3
9215	MOUNTAIN LAUREL	4
9216	PERSIMMON	4
9217	PERSIMMON	3
9218	CONDALIA	3
9219	HACKBERRY	4
9220	HACKBERRY	3
9221	MOUNTAIN LAUREL	3
9222	MOUNTAIN LAUREL	3
9225	MOUNTAIN LAUREL	5
9226	HACKBERRY	3
9227	MOUNTAIN LAUREL	4
9231	MOUNTAIN LAUREL	4
9232	HACKBERRY	3
9233	PERSIMMON	3
9234	PERSIMMON	3
9235	PERSIMMON	3
9236	HACKBERRY	6
9237	MOUNTAIN LAUREL	4
9240	PERSIMMON	4
9241	HACKBERRY	4
9242	HACKBERRY	5
9243	MOUNTAIN LAUREL	3
9244	PERSIMMON	5
9245	PERSIMMON	4
9246	PERSIMMON	4
9247	CONDALIA	3
9248	PERSIMMON	3
9249	HACKBERRY	3
9250	PERSIMMON	3
9251	MOUNTAIN LAUREL	3
9252	MOUNTAIN LAUREL	4
9253	PERSIMMON	3
9254	MOUNTAIN LAUREL	5
9255	PERSIMMON	3
9256	MOUNTAIN LAUREL	3
9257	MOUNTAIN LAUREL	3
9258	MOUNTAIN LAUREL	4
9259	PERSIMMON	3
9260	HACKBERRY	5
9261	PERSIMMON	3
9262	MOUNTAIN LAUREL	4
9263	MOUNTAIN LAUREL	4
9266	MOUNTAIN LAUREL	4
9267	HACKBERRY	4
9268	MOUNTAIN LAUREL	4
9269	HACKBERRY	4
9271	HACKBERRY	4
9272	MOUNTAIN LAUREL	4
9273	MOUNTAIN LAUREL	4
9274	MOUNTAIN LAUREL	4
9275	MOUNTAIN LAUREL	4
9276	HACKBERRY	3
9286	MOUNTAIN LAUREL	4
9287	MOUNTAIN LAUREL	4
9288	MOUNTAIN LAUREL	4
9289	MOUNTAIN LAUREL	4
9295	MOUNTAIN LAUREL	4
9296	MOUNTAIN LAUREL	4
9297	HACKBERRY	4
9299	MOUNTAIN LAUREL	4
9300	HACKBERRY	3
9301	HACKBERRY	3
9302	HACKBERRY	8
9303	MOUNTAIN LAUREL	3
9304	MOUNTAIN LAUREL	3
9308	HACKBERRY	3
9309	MOUNTAIN LAUREL	4
9310	HACKBERRY	3
9313	MOUNTAIN LAUREL	3
9315	MOUNTAIN LAUREL	3
9316	MOUNTAIN LAUREL	4
9319	MOUNTAIN LAUREL	4

TAG#	SPECIES	SIZE
9321	PERSIMMON	3
9322	MOUNTAIN LAUREL	3
9325	MOUNTAIN LAUREL	4
9326	MOUNTAIN LAUREL	4
9327	MOUNTAIN LAUREL	4
9331	PERSIMMON	5
9332	HACKBERRY	4
9333	PERSIMMON	4
9334	MOUNTAIN LAUREL	4
9335	PERSIMMON	4
9336	HACKBERRY	7
9337	MOUNTAIN LAUREL	4
9338	PERSIMMON	5
9339	MOUNTAIN LAUREL	4
9340	PERSIMMON	3
9341	PERSIMMON	3
9342	PERSIMMON	4
9343	PERSIMMON	4
9344	PERSIMMON	4
9345	MOUNTAIN LAUREL	3
9346	HACKBERRY	6
9347	HACKBERRY	8
9348	MOUNTAIN LAUREL	4
9349	PERSIMMON	3
9350	MOUNTAIN LAUREL	4
9351	MOUNTAIN LAUREL	3
9352	MOUNTAIN LAUREL	4
9353	MOUNTAIN LAUREL	3
9354	MOUNTAIN LAUREL	4
9355	MOUNTAIN LAUREL	4
9356	PERSIMMON	4
9357	HACKBERRY	5
9359	PERSIMMON	4
9358	PERSIMMON	3
9360	HACKBERRY	5
9362	PERSIMMON	4
9363	MOUNTAIN LAUREL	4
9364	MESQUITE	4
9365	PERSIMMON	4
9366	PERSIMMON	4
9367	PERSIMMON	4
9368	PERSIMMON	3
9369	MOUNTAIN LAUREL	3
9370	CONDALIA	3
9371	MOUNTAIN LAUREL	3
9372	MOUNTAIN LAUREL	4
9373	HACKBERRY	3
9374	HACKBERRY	3
9375	HACKBERRY	3
9376	MOUNTAIN LAUREL	3
9377	MOUNTAIN LAUREL	3
9379	PERSIMMON	3
9380	PERSIMMON	4
9381	PERSIMMON	3
9382	ELM	3
9384	HACKBERRY	4
9385	MOUNTAIN LAUREL	3
9386	HACKBERRY	4
9387	HACKBERRY	8
9388	PERSIMMON	3
9389	HACKBERRY	7
9390	HACKBERRY	3
9391	PERSIMMON	3
9392	MOUNTAIN LAUREL	4
9393	HACKBERRY	6
9394	HACKBERRY	8
9395	HACKBERRY	4
9396	MOUNTAIN LAUREL	4
5287	ELM	3
5288	ELM	4
5289	ELM	4
5296	HACKBERRY	3
5297	HACKBERRY	3
5298	PERSIMMON	3
5307	HACKBERRY	4
5308	ELM	3
5309	HACKBERRY	3
5312	ELM	3
5313	MOUNTAIN LAUREL	4
5314	HACKBERRY	3
5315	ELM	3
5316	ELM	3
5317	HACKBERRY	4
5318	MOUNTAIN LAUREL	5
5414	MOUNTAIN LAUREL	4
5415	HACKBERRY	3
5416	HACKBERRY	3
5417	HACKBERRY	4
5302	HACKBERRY	5
5419	ELM	4
5420	MOUNTAIN LAUREL	3
5421	MOUNTAIN LAUREL	4
5422	MOUNTAIN LAUREL	3
5423	HACKBERRY	4
5424	HACKBERRY	3
5425	HACKBERRY	3
5426	MOUNTAIN LAUREL	3
5427	HACKBERRY	5
5429	HACKBERRY	3
5430	HACKBERRY	3
5434	MOUNTAIN LAUREL	3
5435	PERSIMMON	3
5436	HACKBERRY	3
5437	HACKBERRY	4
5438	MOUNTAIN LAUREL	3
5439	MOUNTAIN LAUREL	3
5440	HACKBERRY	4
5441	MOUNTAIN LAUREL	3
5442	MOUNTAIN LAUREL	3
5443	MOUNTAIN LAUREL	3
5446	MOUNTAIN LAUREL	3
5447	HACKBERRY	3
5448	HACKBERRY	6
5449	ELM	3
5451	ELM	3
5452	MOUNTAIN LAUREL	3
5453	HACKBERRY	3
5454	HACKBERRY	4
5455	PERSIMMON	4
5456	MOUNTAIN LAUREL	4
5457	HACKBERRY	3
5458	HACKBERRY	3
5459	MOUNTAIN LAUREL	3
5460	ELM	3
5461	HACKBERRY	3
5462	HACKBERRY	3
5463	HACKBERRY	4
5465	HACKBERRY	4
5466	HACKBERRY	4
5469	MOUNTAIN LAUREL	4
5470	MOUNTAIN LAUREL	4
5471	HACKBERRY	5
5475	PERSIMMON	3
5477	MOUNTAIN LAUREL	3
5478	MOUNTAIN LAUREL	3
5479	MOUNTAIN LAUREL	3
5480	MOUNTAIN LAUREL	3
5481	HACKBERRY	5
5482	MOUNTAIN LAUREL	3
5483	HACKBERRY	6
5484	HACKBERRY	4
5485	PERSIMMON	3
5486	MOUNTAIN LAUREL	3
5487	PERSIMMON	4
5488	MOUNTAIN LAUREL	3
5489	MOUNTAIN LAUREL	3
5490	MOUNTAIN LAUREL	4
5488	MOUNTAIN LAUREL	3
5496	MOUNTAIN LAUREL	3
5497	MOUNTAIN LAUREL	4
5409	HACKBERRY	3
5410	HACKBERRY	3
5411	HACKBERRY	4
5402	ELM	4
5403	HACKBERRY	4
5404	ELM	3
5405	HACKBERRY	4
5406	HUISACHE	3
5407	HACKBERRY	4
5396	MOUNTAIN LAUREL	3
5397	HACKBERRY	4
5398	HACKBERRY	5
5400	HACKBERRY	3
5384	MOUNTAIN LAUREL	4
5385	ELM	3
5386	HACKBERRY	3
5387	MOUNTAIN LAUREL	3
5388	HACKBERRY	6
5389	MOUNTAIN LAUREL	3
5390	HACKBERRY	3
5391	MOUNTAIN LAUREL	3
5392	MOUNTAIN LAUREL	3
5393	MOUNTAIN LAUREL	4
5394	HACKBERRY	3
5395	HACKBERRY	3
5375	PERSIMMON	4
5376	MOUNTAIN LAUREL	3
5377	MOUNTAIN LAUREL	4
5378	HACKBERRY	6
5379	HACKBERRY	3
5380	HACKBERRY	5
5382	HACKBERRY	3
5367	HACKBERRY	3
5368	HACKBERRY	5
5369	HACKBERRY	5
5370	HACKBERRY	5

TAG#	SPECIES	SIZE
5355	HACKBERRY	4
5356	HACKBERRY	6
5357	HACKBERRY	4
5358	HACKBERRY	4
5359	HACKBERRY	6
5360	HACKBERRY	5
5361	LIVE OAK	3
5345	HACKBERRY	3
5346	HACKBERRY	4
5347	HACKBERRY	3
5348	HACKBERRY	5
5350	MOUNTAIN LAUREL	3
5351	HACKBERRY	7
5352	HACKBERRY	7
5353	MOUNTAIN LAUREL	3
5342	HACKBERRY	6
5343	HACKBERRY	3
5344	HACKBERRY	5
5325	HACKBERRY	4
5326	MOUNTAIN LAUREL	4
5327	ELM	3
5328	HACKBERRY	5
5329	MOUNTAIN LAUREL	5
5330	HACKBERRY	3
5331	HACKBERRY	3
5332	HACKBERRY	3
5333	HACKBERRY	4
5334	HACKBERRY	3
5336	LIVE OAK	4
5337	HACKBERRY	6
5338	HACKBERRY	5
5123	RED OAK	4
5124	MOUNTAIN LAUREL	4
5125	PERSIMMON	4
5126	PERSIMMON	3
5127	PERSIMMON	3
5128	MOUNTAIN LAUREL	4
5129	PERSIMMON	3
5130	PERSIMMON	3
5131	RED OAK	5
5132	MOUNTAIN LAUREL	3
5136	PERSIMMON	3
5137	PERSIMMON	4
5138	PERSIMMON	3
5139	MOUNTAIN LAUREL	4
5140	PERSIMMON	4
5141	MOUNTAIN LAUREL	3
5142	MOUNTAIN LAUREL	3
5143	MOUNTAIN LAUREL	4
5144	MOUNTAIN LAUREL	3
5145	MOUNTAIN LAUREL	3
5146	MOUNTAIN LAUREL	4
5147	PERSIMMON	3
5148	MOUNTAIN LAUREL	3
5151	MOUNTAIN LAUREL	3
5152	PERSIMMON	3
5153	PERSIMMON	3
5154	MOUNTAIN LAUREL	5
5156	MOUNTAIN LAUREL	4
5158	MOUNTAIN LAUREL	4
5159	PERSIMMON	4
5160	MOUNTAIN LAUREL	3
5161	MOUNTAIN LAUREL	4
5162	PERSIMMON	4
5163	PERSIMMON	4
5164	PERSIMMON	4
5165	PERSIMMON	4
5168	ELM	4
5169	MOUNTAIN LAUREL	4
5170	MOUNTAIN LAUREL	3
5171	MOUNTAIN LAUREL	3
5172	MOUNTAIN LAUREL	4
5173	MOUNTAIN LAUREL	3
5174	HACKBERRY	8
5175	PERSIMMON	3
5176	ELM	7
5180	HACKBERRY	6
5182	HACKBERRY	5
5183	MOUNTAIN LAUREL	3
5184	PERSIMMON	3
5185	PERSIMMON	3
5186	PERSIMMON	3
5187	PERSIMMON	5
5188	ELM	3
5189	PERSIMMON	3
5191	PERSIMMON	3
5192	MOUNTAIN LAUREL	4
5193	MOUNTAIN LAUREL	3
5194	ELM	5
5196	ELM	5
5204	PERSIMMON	3
5205	PERSIMMON	4
5206	MOUNTAIN LAUREL	4
5208	PERSIMMON	3
5209	PERSIMMON	3
5210	PERSIMMON	4
5211	PERSIMMON	4
5213	PERSIMMON	4
5214	PERSIMMON	3
5215	PERSIMMON	4
5217	PERSIMMON	3
5202	HACKBERRY	5
5222	ELM	4
5223	PERSIMMON	3
5224	PERSIMMON	4
5201	PERSIMMON	4
5200	PERSIMMON	3
5198	PERSIMMON	4
5199	ELM	4
5269	HACKBERRY	4
5270	HACKBERRY	4
5240	HACKBERRY	7
5241	HACKBERRY	6
5242	HACKBERRY	4
5226	PERSIMMON	3
5227	MOUNTAIN LAUREL	3
5228	MOUNTAIN LAUREL	3
5230	PERSIMMON	3
5231	HACKBERRY	7
5232	MOUNTAIN LAUREL	4
5234	HACKBERRY	5
5235	MOUNTAIN LAUREL	4
5105	MOUNTAIN LAUREL	4
5106	HACKBERRY	6
5108	HACKBERRY	5
5109	MOUNTAIN LAUREL	4
5110	MOUNTAIN LAUREL	3
5111	HACKBERRY	5
5112	PERSIMMON	4
5248	PERSIMMON	3
5250	MOUNTAIN LAUREL	3
5252	PERSIMMON	3
5253	HACKBERRY	3
5254	HACKBERRY	3
5274	PERSIMMON	3
5275	ELM	5
5247	HACKBERRY	6
5256	PERSIMMON	4
5258	HACKBERRY	7
5259	HACKBERRY	3
5260	HACKBERRY	3
5264	PERSIMMON	3
5265	PERSIMMON	3
5266	HACKBERRY	4
5276	MOUNTAIN LAUREL	3
5277	HACKBERRY	9
5279	HACKBERRY	7
5280	HACKBERRY	4
5281	MOUNTAIN LAUREL	3
5098	MOUNTAIN LAUREL	4
5099	MOUNTAIN LAUREL	4
5100	MOUNTAIN LAUREL	4
5102	MOUNTAIN LAUREL	4
5103	PERSIMMON	4
5104	MOUNTAIN LAUREL	4
5113	PERSIMMON	3
5114	PERSIMMON	3
5115	MOUNTAIN LAUREL	3
5116	MOUNTAIN LAUREL	3
5117	MOUNTAIN LAUREL	4
5119	MOUNTAIN LAUREL	4
5120	MOUNTAIN LAUREL	3
5088	MOUNTAIN LAUREL	4
5089	MOUNTAIN LAUREL	4
5090	PERSIMMON	3
5093	MOUNTAIN LAUREL	3
5081	ELM	4
5083	PERSIMMON	3
5085	MOUNTAIN LAUREL	3
5075	MOUNTAIN LAUREL	4
5076	HACKBERRY	5
5077	PERSIMMON	3
5098	MOUNTAIN LAUREL	4
5097	MOUNTAIN LAUREL	4
5035	PERSIMMON	4
5036	PERSIMMON	3
5037	MOUNTAIN LAUREL	4
5038	PERSIMMON	3
5039	ELM	4
5040	HACKBERRY	4
5041	HACKBERRY	3
5042	HACKBERRY	5
5043	ELM	5
5044	HACKBERRY	3
5045	HACKBERRY	4
5046	HACKBERRY	4
5047	PERSIMMON	3

TAG#	SPECIES	SIZE
5049	PERSIMMON	4
5050	HACKBERRY	5
5051	GUM BULLY	4
5054	ELM	5
5055	HACKBERRY	4
5056	HACKBERRY	5
5057	HACKBERRY	6
5058	HACKBERRY	5
5059	HACKBERRY	3
5060	HACKBERRY	5
5061	HACKBERRY	3
5062	HACKBERRY	6
5063	HACKBERRY	7
5065	HACKBERRY	4
5066	HACKBERRY	3
5067	HACKBERRY	3
5068	HACKBERRY	3
5069	ELM	3
5027	ELM	4
5028	PERSIMMON	3
5029	ELM	4
5030	HACKBERRY	4
5031	ELM	5
5032	PERSIMMON	3
5033	PERSIMMON	3
5005	ELM	4
5006	ELM	4
5007	HACKBERRY	4
5008	HACKBERRY	3
5009	HACKBERRY	3
5010	ELM	6
5011	ELM	5
5012	ELM	3
5013	PERSIMMON	4
5014	CONDALIA	5
5015	PERSIMMON	3
5016	MOUNTAIN LAUREL	4
5017	MOUNTAIN LAUREL	3
5023	PERSIMMON	4
5002	HACKBERRY	6
5003	HACKBERRY	7
5121	ELM	4
5476	MOUNTAIN LAUREL	5
5474	ELM	9
5399	MOUNTAIN LAUREL	5
5381	MOUNTAIN LAUREL	5
5335	MOUNTAIN LAUREL	6
5349	MOUNTAIN LAUREL	6
5133	PERSIMMON	5
5122	PERSIMMON	5
5135	PERSIMMON	5
5155	MOUNTAIN LAUREL	5
2227	MOUNTAIN LAUREL	7
2228	MOUNTAIN LAUREL	5
2213	MOUNTAIN LAUREL	6
2207	ELM	11
2208	HACKBERRY	10
2209	HACKBERRY	11
2174	MOUNTAIN LAUREL	5
2169	MOUNTAIN LAUREL	8
2170	MOUNTAIN LAUREL	6
2171	MOUNTAIN LAUREL	5
2191	MOUNTAIN LAUREL	11
2197	MOUNTAIN LAUREL	8
2200	MOUNTAIN LAUREL	9
2201	MOUNTAIN LAUREL	7
2199	MOUNTAIN LAUREL	8
2123	MOUNTAIN LAUREL	7
2124	MOUNTAIN LAUREL	6
2139	MOUNTAIN LAUREL	5
2140	MOUNTAIN LAUREL	5
2142	MOUNTAIN LAUREL	9
2137	PERSIMMON	5
2147	LIVE OAK	20
2138	MOUNTAIN LAUREL	6
2145	MOUNTAIN LAUREL	6
2146	MOUNTAIN LAUREL	10
2156	MOUNTAIN LAUREL	8
2159	MOUNTAIN LAUREL	6
2313	CONDALIA	6
2314	CONDALIA	9
2321	CONDALIA	7
2322	CONDALIA	10
2787	PERSIMMON	6
5101	MOUNTAIN LAUREL	5
5107	MOUNTAIN LAUREL	6
5118	MOUNTAIN LAUREL	5
5245	PERSIMMON	6
5251	MOUNTAIN LAUREL	5
5257	MOUNTAIN LAUREL	5
5278	MOUNTAIN LAUREL	5
5052	ELM	6
5053	CONDALIA	6
5073	MOUNTAIN LAUREL	5
5084	PERSIMMON	5
5267	HORNBEAM	7
5079	PERSIMMON	3
5080	MOUNTAIN LAUREL	3
2254	ELM	12
2452	MOUNTAIN LAUREL	6
2214	PERSIMMON	5
2210	MOUNTAIN LAUREL	6
2206	MOUNTAIN LAUREL	7
2172	ELM	10
2173	MOUNTAIN LAUREL	15
5225	HACKBERRY	6
2205	LIVE OAK	14
5091	MOUNTAIN LAUREL	5
5078	PERSIMMON	5
5025	MESQUITE	9
5160	MOUNTAIN LAUREL	3
2320	HACKBERRY	14
2192	MOUNTAIN LAUREL	8
2127	MOUNTAIN LAUREL	7
2500	LIVE OAK	8
2501	LIVE OAK	11
5467	MOUNTAIN LAUREL	3
2524	ELM	11
2527	MOUNTAIN LAUREL	7
2620	LIVE OAK	26
2619	LIVE OAK	25
5354	HACKBERRY	4
5322	HACKBERRY	4
2528	MOUNTAIN LAUREL	6
2529	HACKBERRY	13
2534	MOUNTAIN LAUREL	6
2543	MOUNTAIN LAUREL	6
2562	LIVE OAK	11
2563	LIVE OAK	11
2564	LIVE OAK	11
5365	PERSIMMON	3
2559	MOUNTAIN LAUREL	6
2558	LIVE OAK	10
5383	HACKBERRY	7
2541	LIVE OAK	9
2493	LIVE OAK	11
5181	HACKBERRY	6
2183	MOUNTAIN LAUREL	6
2270	MOUNTAIN LAUREL	5
2323	MOUNTAIN LAUREL	6
5071	HACKBERRY	5
5070	HACKBERRY	4
5023	PERSIMMON	4
5218	PERSIMMON	4
5207	MOUNTAIN LAUREL	3
Total Cal. Inches:		11429
x15% Tree Cluster Incentive with Existing Understory		1714

H O R I Z O N
DESIGN AND DEVELOPMENT
PLANNING LANDSCAPE ARCHITECTURE
DEVELOPMENT CONSULTING
14607 San Pedro Ave., Suite 200
San Antonio, Texas 78232
210.831.8564 jrobinson@horizondesign-sa.com

REGISTERED LANDSCAPE ARCHITECT
JON ROBINSON
2375
STATE OF TEXAS
5.26.23

The user of this file agrees to assume all responsibility for any modifications to or use of this drawing file that is inconsistent with the requirements of the Rules and Regulations of the Texas Board of Architectural Examiners. No person may make any modifications to this electronic drawing file without the Landscape Architect's express written permission.

TREE FENCING INSPECTION
REQUIRED BEFORE SITE WORK
CALL 207-1111 TO SCHEDULE

OWNER
Forestar
10700 Pecan park Blvd., Suite 150
Austin, TX 78750

PROJECT TITLE
Stolte Ranch
Talley Rd & Wisemam Blvd.
San Antonio, TX 78253

PROJECT NUMBER
2018-200

DRAWN BY jv
CHECKED BY jr

REVISIONS

NUMBER	DATE	DESCRIPTION
7.	9/2/22	Site Update
10.	5/26/23	Site Update

SHEET TITLE
ENLARGED INVENTORY

DATE
July 28, 2020

SHEET NUMBER
TP1.29