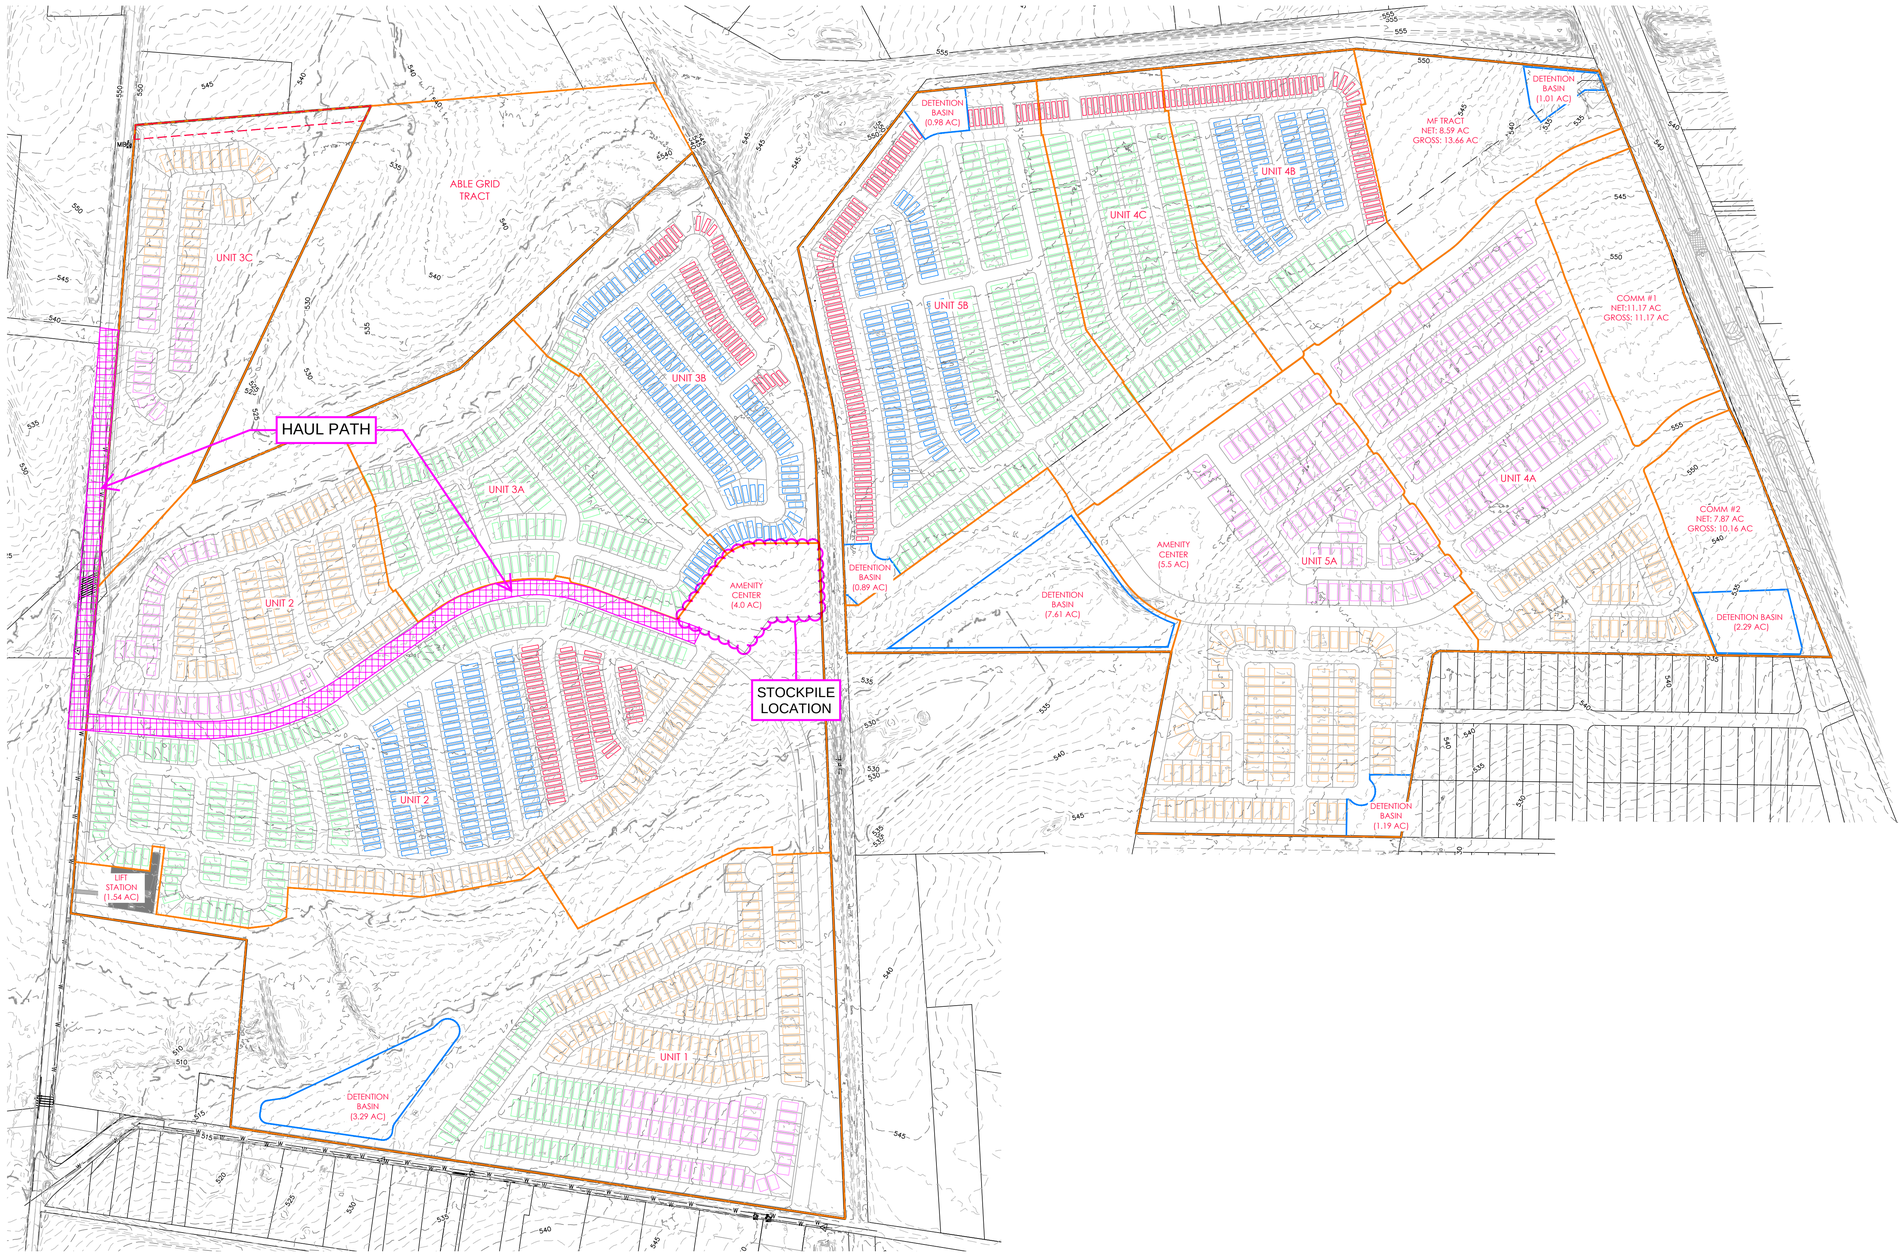

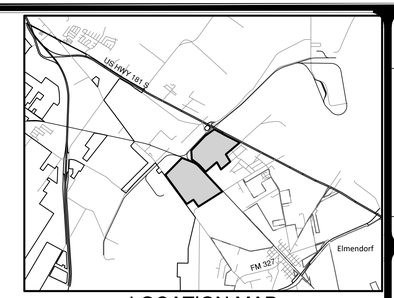

LOCATION MAP
NOT-TO-SCALE

SCALE: 1"= 300'
0' 300' 600' 900'

NO.	REVISION	DATE

PAPE-DAWSON ENGINEERS
SAN ANTONIO I AUSTIN I HOUSTON I FORT WORTH I DALLAS
2000 NW LOOP 410 I SAN ANTONIO, TX 78213 I 210.375.9000
TEXAS ENGINEERING FIRM #470 I TEXAS SURVEYING FIRM #10028800

STONE GARDEN UNIT 3C

SAN ANTONIO, TEXAS

HAUL OFF EXHIBIT

PLAT NO. -
JOB NO. 12482-00
DATE APRIL 2024
DESIGNER -
CHECKED SSC DRAWN MJU
SHEET 1 of 1

Date: Apr 06, 2022, 3:00pm User ID: tcamacho
File: P:\124\82\02\Design\Civil\Exhibits\220404 Stone Garden Take Exhibit.dwg

THIS DOCUMENT HAS BEEN PRODUCED FROM MATERIAL THAT WAS STORED AND/OR TRANSMITTED ELECTRONICALLY AND MAY HAVE BEEN INADVERTENTLY ALTERED. RELY ONLY ON FINAL HARDCOPY MATERIALS BEARING THE CONSULTANT'S ORIGINAL SIGNATURE AND SEAL. AERIAL IMAGERY PROVIDED BY GOOGLE© UNLESS OTHERWISE NOTED. Imagery © 2016,CAPCOG,Digital Globe,Texas Orthoimagery Program, USDA Farm Service Agency.