

TREE PRESERVATION SUMMARY (2010 ORD.)							
CLASSIFICATION	TOTAL NON-EXEMPT TREES (#)	TOTAL NON-EXEMPT TREES (IN)	REQUIRED PRESERVATION (%)	REQUIRED PRESERVATION (IN)	20% MINIMUM PRESERVATION (IN)	TOTAL TREES REMOVED (IN)	TOTAL PRESERVED TREES (IN)
HERITAGE	41	1145.5	100%	1145.5	229.1 (20%)	357.5 (31.2%)	788 (68.8%)
SIGNIFICANT	726	8801.5	35%	3080.5	1760.3 (20%)	4822.5 (54.8%)	3979 (45.2%)
SIGNIFICANT SMALL SPECIES	77	452.0	35%	158.2	90.4 (20%)	324 (71.7%)	128 (28.3%)
							1072.5 (3 TO 1)

*LARGE SHADE TREES MUST BE LOCATED A MINIMUM OF 10 FEET BUT A MAXIMUM OF 30 FEET IN DISTANCE FROM EACH BUILDING, AND BE ON THE WESTERN OR SOUTHERN EXPOSURES OF A HABITABLE BUILDING TO RECEIVE ADDITIONAL TREE CANOPY CREDIT FOR FINAL TREE CANOPY COVER REQUIREMENTS.

TREE PRESERVATION MITIGATION SUMMARY			
CLASSIFICATION	REQUIRED MITIGATION (IN)	SURPLUS PRESERVED (IN)	NET REMAINING (IN)
SIGNIFICANT	-30.2	898.5	868.30
HERITAGE	-1072.5	0.0	-1072.50
		SUB-TOTAL	-204.20
		MITIGATION BY LOT PLANTING	630.0
		MITIGATION BY FEE PAYMENT	0
		NET	425.8

MITIGATION BY PLANTING:

ADDITIONAL TREE PLANTED PER LOT - 420 LOTS X 1 TREE = 420 TREES
420 TREES @ 1.5" MIN = 630"

EXISTING TREE CANOPY			
SPECIES	COUNT (SAVED)	SHADE VALUE	TOTAL SHADE VALUE (AC)
CEDAR	1	275	0.01
CEDAR ELM	12	875	0.24
HACKBERRY	5	875	0.10
MESQUITE	37	275	0.23
PERSIMON	21	275	0.13
MOUNTAIN LAUREL	1	0	0.00
LIVE OAK	266	875	5.34
		TOTAL	6.06

PROPOSED TREE CANOPY:

TOTAL PROJECT AREA (OUTSIDE OF FLOODPLAIN) = 218.86 ACRES RESIDENTIAL

REQUIRED FINAL TREE CANOPY RESIDENTIAL = 38% X 218.86 = 83.17 ACRES


TREE CANOPY PER PLANTED TREE (LARGE SHADE) = 1200 SQUARE FEET X 90% = 1080 SQUARE FEET OF CANOPY PER TREE

PROPOSED TREE CANOPY PLANTED FROM UDC TREES = 858 LOTS * 2 LARGE SHADE TREES/LOT * 1080 SF SHADE AREA/TREE = 42.55 ACRES X 1.5" = 63.83 ACRES

PROPOSED TREE CANOPY PLANTED FROM ADDITIONAL TREES = 420 LOTS * 1 LARGE SHADE TREE/LOT @ 1080 SF OF SHADE AREA/TREE = 10.41 ACRES X 1.5" = 15.62 ACRES

EXISTING TREE CANOPY PRESERVED = 6.06 ACRES

TOTAL CANOPY = 63.83 ACRES PLANTED + 15.62 ACRES PLANTED + 6.06 ACRES PRESERVED = 85.51 ACRES (39.1%)

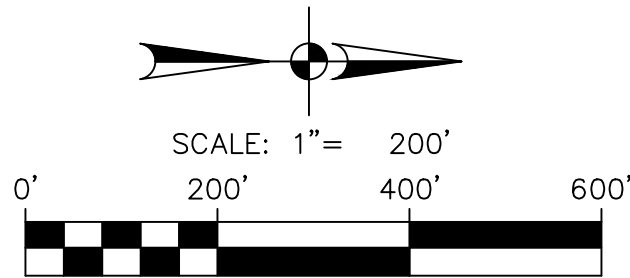

LEGEND

- EXEMPT TREES (NOT COUNTED)
- SIGNIFICANT & REMOVED TREES
- HERITAGE & REMOVED TREES
- SIGNIFICANT & SAVED TREES
- HERITAGE & SAVED TREES
- OFFSITE TREES (SAVED & NOT COUNTED)
- LOTS TO BE PLANTED WITH 2 ~ 3" TREES IN FRONT YARDS ONLY.
- PROPOSED ELEVATION CONTOUR
- EXISTING ELEVATION CONTOUR
- FEMA FLOODPLAIN
- 30' FLOODPLAIN BUFFER
- PROJECT LIMITS

GENERAL NOTES

- PROJECT COMPLIANCE IS BASED ON THE 2010 TREE ORDINANCE.
- TREES SHOWN WERE FIELD LOCATED AND INVENTORIED BASED ON AN ON THE GROUND TREE SURVEY.
- LAND USE FOR THE PURPOSES OF TREE CALCULATIONS SHALL BE SINGLE-FAMILY RESIDENTIAL.
- CONTRACTOR SHALL VERIFY CONDITION OF ALL TREES ON SITE AND NOTIFY ENGINEER OF ANY DISCREPANCIES, ERRORS, OR OMISSIONS IMMEDIATELY AND PRIOR TO THE REMOVAL OF ANY TREES WITHIN THE PROJECT LIMITS.
- DURING CONSTRUCTION THE CONTRACTOR SHALL MAKE EVERY EFFORT TO SAVE AND PROTECT FROM DAMAGE ANY AND ALL EXISTING TREES AS INDICATED ON THE PLANS AND NOTIFY ENGINEER IMMEDIATELY OF ANY CONFLICTS THAT MAY OCCUR.
- THE CONTRACTOR SHALL COORDINATE WITH THE CITY OF SAN ANTONIO ARBORIST'S OFFICE FOR COMPLIANCE WITH THIS TREE PLAN.
- THE CONTRACTOR SHALL TAKE FULL RESPONSIBILITY FOR DEVIATIONS FROM THIS TREE PLAN.
- TREES PLANTED SHALL COMPLY WITH UDC 35-523 (m) REGARDING PLANTING STANDARDS AND ALLOWABLE SPECIES PER UDC APPENDIX E.

DEVELOPER/OWNER:

TREY MARSH
8023 VANTAGE DRIVE, STE 220
SAN ANTONIO, TEXAS 78230
(210)849-1447

ENGINEER/PLAN PREPARER

PAPE-DAWSON ENGINEERS, INC
TBPE # 470
C/O BRUNA SPENGLER, P.E.
2000 NW LOOP 410
SAN ANTONIO, TEXAS 78232
(210) 375-9000

DATE OF PRINT:

JANUARY 2, 2024




PAPE-DAWSON
ENGINEERS


SAN ANTONIO | AUSTIN | HOUSTON | FORT WORTH | DALLAS
2000 NW LOOP 410 | SAN ANTONIO, TX 78213 | 210.375.9000
TEXAS ENGINEERING FIRM #470 | TEXAS SURVEYING FIRM #10028800

TALLYHO TRACT
SAN ANTONIO, TEXAS
MASTER TREE PRESERVATION PLAN

PLAT NO. _____
JOB NO. 12285-00
DATE AUG 2022
DESIGNER BK
CHECKED DW DRAWN JC
SHEET T1.00

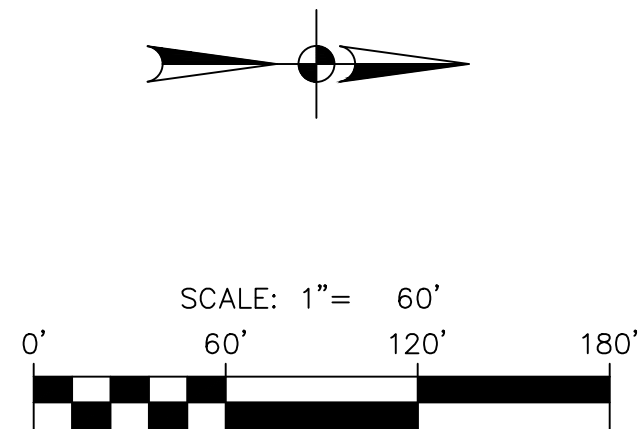

	EXEMPT TREES (NOT COUNTED)
	SIGNIFICANT & REMOVED TREES
	HERITAGE & REMOVED TREES
	SIGNIFICANT & SAVED TREES
	HERITAGE & SAVED TREES
	OFFSITE TREES (SAVED & NOT COUNTED)
	LOTS TO BE PLANTED WITH 2 ~ 3" TREES IN FRONT YARDS ONLY.
	PROPOSED ELEVATION CONTOUR
	EXISTING ELEVATION CONTOUR
	FEMA FLOODPLAIN
	30' FLOODPLAIN BUFFER
	PROJECT LIMITS

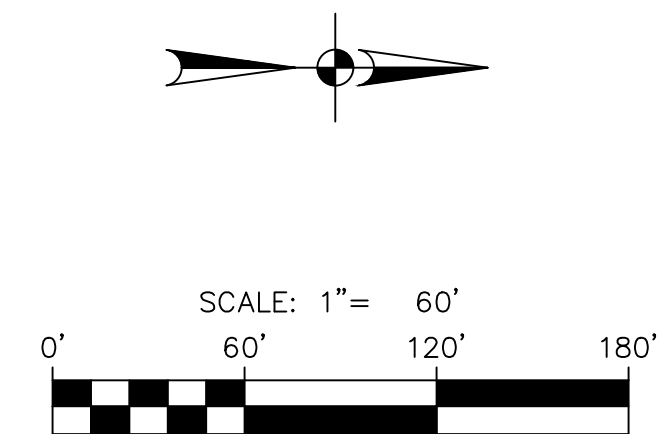

	EXEMPT TREES (NOT COUNTED)
	SIGNIFICANT & REMOVED TREES
	HERITAGE & REMOVED TREES
	SIGNIFICANT & SAVED TREES
	HERITAGE & SAVED TREES
	OFFSITE TREES (SAVED & NOT COUNTED)
	LOTS TO BE PLANTED WITH 2 ~ 3" TREES IN FRONT YARDS ONLY.
	PROPOSED ELEVATION CONTOUR
	EXISTING ELEVATION CONTOUR
	FEMA FLOODPLAIN
	30' FLOODPLAIN BUFFER
	PROJECT LIMITS

MATCHLINE - SEE SHEET T8.00


TALLYHO TRACT
SAN ANTONIO, TEXAS

MASTER TREE PRESERVATION PLAN

LAT NO. _____
 DB NO. 12285-00
 DATE AUG 2022
 DESIGNER BK
 CHECKED DW DRAWN JC
 T5.00
 SHEET

D:\Users\jld\OneDrive\Documents\Tallyho Tract\Tallyho Tract.dwg
Date: Jan 05, 2024, 11:35am User: jld
File: C:\Users\jld\OneDrive\Documents\Tallyho Tract\Tallyho Tract.dwg

THIS DOCUMENT HAS BEEN PRODUCED FROM MATERIAL THAT WAS STORED AND/OR TRANSMITTED ELECTRONICALLY AND MAY HAVE BEEN INADVERTENTLY ALTERED. RELY ONLY ON FINAL HARDCOPY MATERIALS BEARING THE CONSULTANT'S ORIGINAL SIGNATURE AND SEAL. AERIAL IMAGERY PROVIDED BY GOOGLE/UNLESS OTHERWISE NOTED. Imagery © 2016, CARPOOL/Digital Globe, Texas Orthoregistry Program, USDA Farm Service Agency.

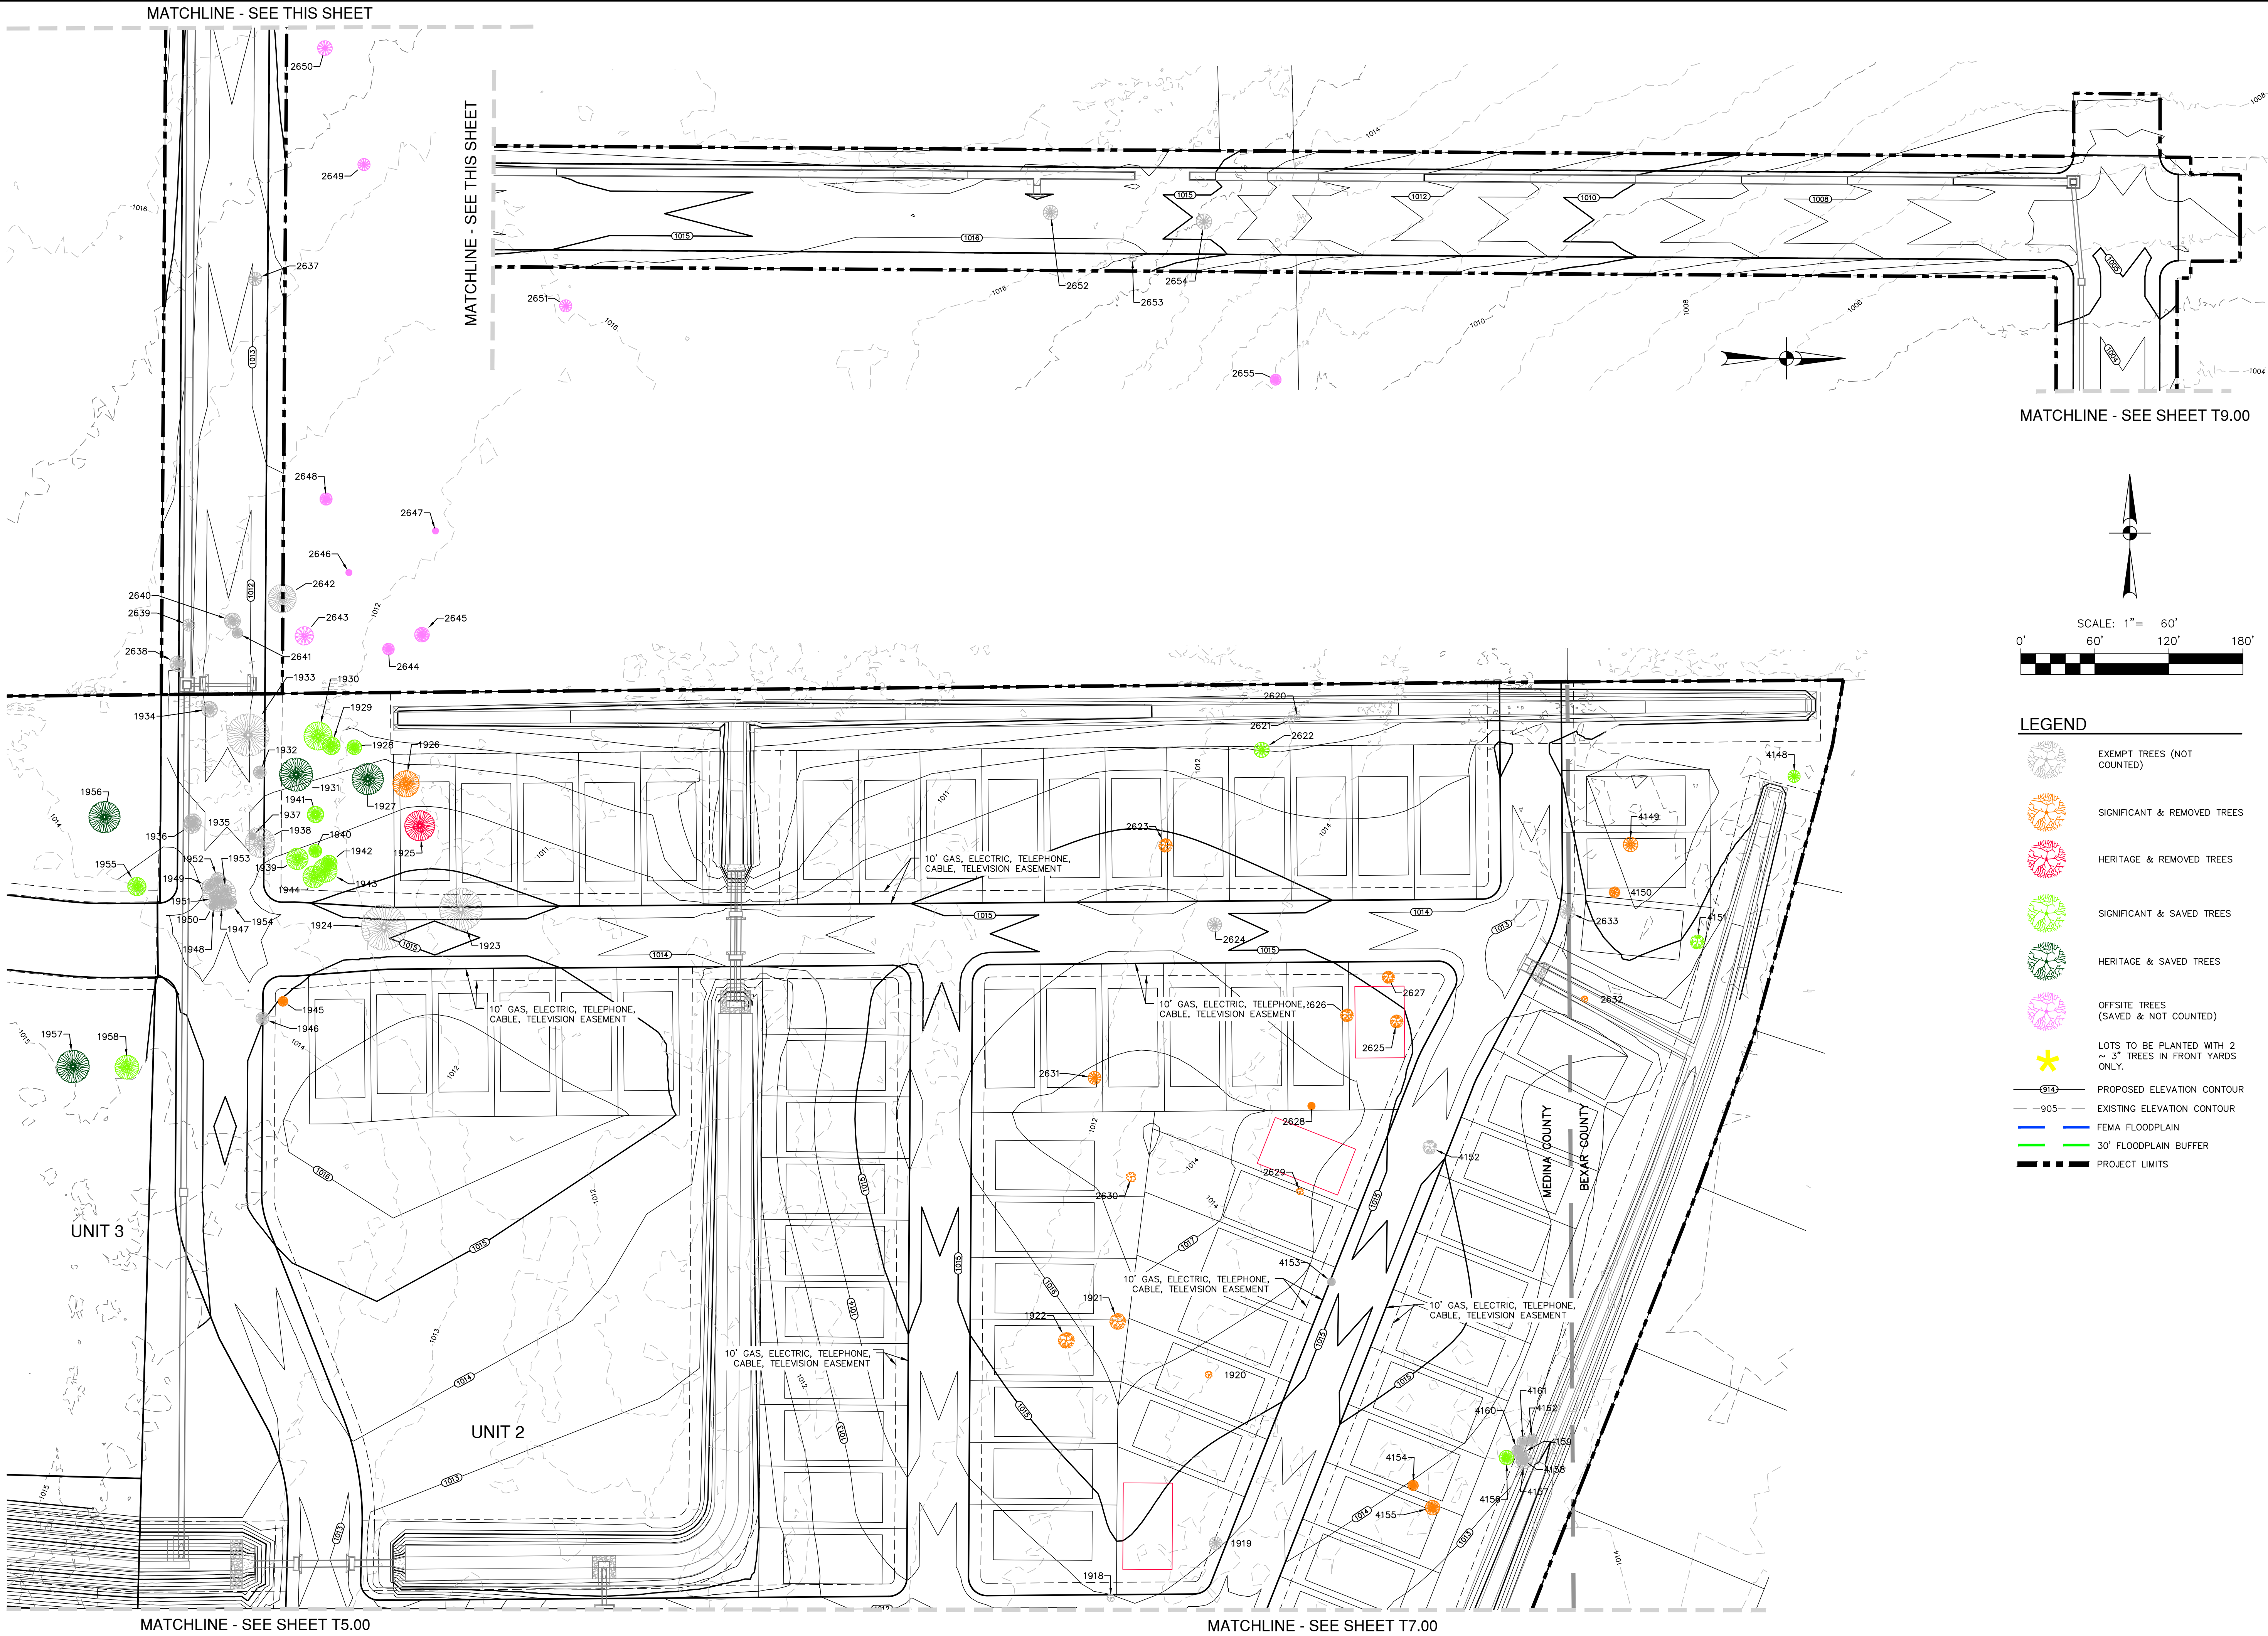

NO.	REVISION	DATE

PAPE-DAWSON
ENGINEERS

SAN ANTONIO | AUSTIN | HOUSTON | FORT WORTH | DALLAS
2000 HW LOOP 410 | SAN ANTONIO, TX 78213 | 210.375.9000
TEXAS ENGINEERING FIRM #470 | TEXAS SURVEYING FIRM #10028800

TALLYHO TRACT
SAN ANTONIO, TEXAS

MASTER TREE PRESERVATION PLAN

PLAT NO.	12285-00
JOB NO.	12285-00
DATE	AUG 2022
DESIGNER	BK
CHECKED	DW
DRAWN	JC
SHEET	T8.00

Date: Jan 05, 2024, 11:36am User: ID: W0000000
File: C:\Users\LOCAL_... \Documents\12555_231213 Master Tree Plan.dwg

POINTS									
POINT #	NORTHING	EASTING	SPECIES	SIZE	MULTI-TRUNK	ORDINANCE	SIZE CLASS	LOCATION CLASS	CONDITION
1460	13724529.74	2028792.68	OAK	14	N	2010	Significant	Non-Exempt	Removed
1461	13724553.79	2028760.75	OAK	11	N	2010	Significant	Non-Exempt	Removed
1462	13724617.08	2028798.71	HK	11	N	2010	Significant	Exempt	Removed
1463	13724584.86	2028816.38	CON	8	N	2010	Significant	Exempt	Removed
1464	13724701.92	2028933.66	OAK	12.5	N	2010	Significant	Non-Exempt	Saved
1465	13724739.52	2028948.53	OAK	19	N	2010	Significant	Non-Exempt	Saved
1466	13724705.81	2028938.28	OAK	26	N	2010	Heritage	Non-Exempt	Saved
1467	13724754.82	2028957.15	OAK	22.5	N	2010	Significant	Non-Exempt	Removed
1468	13724690.13	2028928.02	OAK	13	N	2010	Significant	Non-Exempt	Saved
1469	13724702.30	2028939.10	OAK	14	N	2010	Significant	Non-Exempt	Saved
1470	13724993.13	2028906.73	OAK	8	N	2010	Significant	Exempt	Removed
1471	13724924.35	2028753.07	HK	11	N	2010	Significant	Non-Exempt	Removed
1472	13724781.78	2028718.29	MK	11	N	2010	Significant	Exempt	Removed
1473	13724670.37	2028719.80	OAK	12.5	N	2010	Significant	Non-Exempt	Removed
1474	13724670.57	2028579.72	HK	13	N	2010	Significant	Non-Exempt	Removed
1475	13724603.75	2028425.26	MK	11	N	2010	Significant	Exempt	Removed
1476	13724528.85	2028437.35	MK	10.5	N	2010	Significant	Non-Exempt	Removed
1477	13724542.62	2028371.16	PERS	5	N	2010	Significant	Non-Exempt	Removed
1478	13724372.89	2028226.32	HK	10.5	N	2010	Significant	Non-Exempt	Removed
1479	13724378.78	2028196.76	PERS	6	N	2010	Significant	Non-Exempt	Removed
1480	13724234.88	2028140.66	PERS	8	N	2010	Significant	Non-Exempt	Removed
1481	13724212.96	2028103.78	PERS	6	N	2010	Significant	Exempt	Removed
1482	13724213.71	2028047.35	PERS	6.5	N	2010	Significant	Non-Exempt	Removed
1483	13723907.93	2028017.13	CDR	14.5	N	2010	Significant	Non-Exempt	Removed
1484	13723990.35	2028035.62	MK	11	N	2010	Significant	Exempt	Removed
1485	13723937.19	2028241.98	PERS	5	N	2010	Significant	Non-Exempt	Removed
1486	13724056.42	2028257.36	ELM	8.5	N	2010	Significant	Non-Exempt	Removed
1487	13724301.84	2028275.46	MK	11.5	N	2010	Significant	Exempt	Removed
1488	13724278.97	2028383.59	PERS	5	N	2010	Significant	Exempt	Removed
1489	13724391.19	2028439.66	MK	12	N	2010	Significant	Non-Exempt	Removed
1490	13724134.42	2028776.51	MK	11.5	N	2010	Significant	Non-Exempt	Removed
1491	13724204.07	2028743.42	PERS	5.5	N	2010	Significant	Non-Exempt	Removed
1492	13724235.88	2028876.40	HK	10	N	2010	Significant	Non-Exempt	Removed
1493	13724092.43	2028863.27	HK	11.5	N	2010	Significant	Non-Exempt	Removed
1494	13723997.03	2028876.44	ELM	16.5	N	2010	Significant	Exempt	Removed
1495	13723887.63	2029042.29	MK	10.5	N	2010	Significant	Non-Exempt	Saved
1496	13723684.87	2028992.14	OAK	17	N	2010	Significant	Non-Exempt	Removed
1497	13723636.23	2028962.03	PERS	6	N	2010	Significant	Non-Exempt	Removed
1498	13723495.94	2028874.27	MK	10.5	N	2010	Significant	Non-Exempt	Removed
1499	13723585.78	2028841.21	MK	10	N	2010	Significant	Non-Exempt	Saved
1500	13723449.35	2028814.16	MK	14	N	2010	Significant	Exempt	Removed
1501	13723020.10	2028118.36	OAK	14	N	2010	Significant	Exempt	Removed
1502	13723201.03	2028231.76	OAK	12.5	N	2010	Significant	Non-Exempt	Removed
1503	13723207.06	2028208.75	PERS	7	N	2010	Significant	Non-Exempt	Removed
1504	13723210.80	2028212.82	OAK	8	N	2010	Significant	Non-Exempt	Removed
1505	13723258.27	2028160.78	OAK	12.5	N	2010	Significant	Non-Exempt	Saved
1506	13722552.96	2027836.47	HK	10	N	2010	Significant	Non-Exempt	Removed
1507	13722590.87	2027782.66	MK	10	N	2010	Significant	Non-Exempt	Removed
1508	13722880.11	2027769.29	MK	12	N	2010	Significant	Non-Exempt	Removed
1509	13722667.21	2027701.78	MK	11.5	N	2010	Significant	Exempt	Removed
1510	13722538.53	2027599.86	PERS	5	N	2010	Significant	Non-Exempt	Removed
1511	13722299.62	2027684.11	MK	11.5	N	2010	Significant	Exempt	Removed
1512	13722292.96	2027703.43	MK	11.5	N	2010	Significant	Exempt	Removed
1513	13722226.50	2027609.19	MK	12	N	2010	Significant	Exempt	Removed
1514	13722156.70	2027587.46	HK	10	N	2010	Significant	Exempt	Removed
1515	13721764.90	2027720.01	PERS	5	N	2010	Significant	Exempt	Removed
1516	13721805.50	2027759.18	PERS	5	N	2010	Significant	Exempt	Removed
1517	13722106.96	2027888.84	MK	11	N	2010	Significant	Exempt	Removed
1518	13722287.07	2027837.12	MK	12.5	N	2010	Significant	Non-Exempt	Removed
1519	13722384.33	2027724.36	MK	11	N	2010	Significant	Exempt	Removed
1520	13722405.65	2027837.21	MK	10.5	N	2010	Significant	Non-Exempt	Removed
1521	13724045.38	2027647.21	MK	11	N	2010	Significant	Non-Exempt	Removed
1522	13724102.48	2027673.48	MK	10.5	N	2010	Significant	Non-Exempt	Removed
1523	13724425.95	2027788.71	PERS	5.5	N	2010	Significant	Non-Exempt	Removed
1524	13724350.87	2027698.82	PERS	5.5	N	2010	Significant	Exempt	Removed
1525	13724543.32	2028124.27	MK	12.5	N	2010	Significant	Exempt	Removed
1526	13724432.06	2027976.79	PERS	5.5	N	2010	Significant	Non-Exempt	Removed
1527	13724492.18	2027936.16	MK	10.5	N	2010	Significant	Exempt	Removed
1528	13724682.79	2028099.16	MK	10.5	N	2010	Significant	Non-Exempt	Saved
1529	13724665.07	2028056.64	MK	10	N	2010	Significant	Non-Exempt	Saved
1530	13724629.47	2028074.85	MK	12.5	N	2010	Significant	Non-Exempt	Removed
1531	13724917.76	2028240.28	PERS	5.5	N	2010	Significant	Non-Exempt	Removed
1532	13725085.75	2028416.26	PERS	5.5	N	2010	Significant	Non-Exempt	Removed
1533	13725143.41	2028464.89	PERS	5	N	2010	Significant	Non-Exempt	Removed
1534	13725435.46	2028819.21	PERS	5.5	N	2010	Significant	Non-Exempt	Removed
1535	13725444.12	2028833.03	ELM	10.5	N	2010	Significant	Non-Exempt	Removed
1536	13725335.65	2028673.84	HK	10.5	N	2010	Significant	Non-Exempt	Removed
1537	13724049.91	2027784.28	MK	11.5	N	2010	Significant	Non-Exempt	Removed
1538	13724092.34	2027751.24	MK	15	N	2010	Significant	Exempt	Removed
1539	13724142.30	2027848.61	MK	14.5	N	2010	Significant	Non-Exempt	Saved

POINTS									
POINT #	NORTHING	EASTING	SPECIES	SIZE	MULTI-TRUNK	ORDINANCE	SIZE CLASS	LOCATION CLASS	CONDITION
1540	13724224.10	2027900.52	MK	11	N	2010	Significant	Exempt	Removed
1541	13724242.78	2027872.92	MK	10	N	2010	Significant	Non-Exempt	Saved
1542	13724244.61	2027849.15	MK	10	N	2010	Significant	Non-Exempt	Saved
1543	13724230.17	2027846.00	MK	11	N	2010	Significant	Non-Exempt	Saved
1544	13724176.67	2027801.84	MK	11.5	N	2010	Significant	Non-Exempt	Removed
1545	13724280.00	2027934.72	MK	11	N	2010	Significant	Exempt	Removed
1546	13724282.52	2027922.19	MK	12	N	2010	Significant	Exempt	Removed
1547	13724748.98	2028403.76	MK	11.5	N	2010	Significant	Non-Exempt	Removed
1548	13724752.15	2028426.04	PERS	6	N	2010	Significant	Non-Exempt	Removed
1549	13724965.36	2028654.05	PERS	5.5	N	2010	Significant	Non-Exempt	Removed
1550	13724989.14	2028675.69	MK	11.5	N	2010	Significant	Exempt	Removed
1551	13725129.01	2028849.77	OAK	9.5	N	2010	Significant	Non-Exempt	Removed
1552	13725129.76	2028851.99	OAK	8.5	N	2010	Significant	Non-Exempt	Removed
1553	13725173.66	2028960.42	MK	10.5	N	2010	Significant	Non-Exempt	Removed
1554	13725279.49	2028801.77	PERS	7	N	2010	Significant	Exempt	Removed
1555	13725248.64	2028756.98	ELM	9.5	N	2010	Significant	Exempt	Removed
1556	13725175.79	2028751.52	OAK	9.5	N	2010	Significant	Non-Exempt	Removed
1557	13725046.86	2028522.36	MK	15	N	2010	Significant	Exempt	Removed
1558	13724967.99	2028494.53	ELM	8.5	N	2010	Significant	Non-Exempt	Removed
1559	13724822.70	2028249.64	PERS	5.5	N	2010	Significant	Non-Exempt	Saved
1560	13724712.53	2028216.92	HK	10	N	2010	Significant	Non-Exempt	Removed
1561	13724684.06	2028247.45	MK	11.5	N	2010	Significant	Non-Exempt	Removed
1562	13724682.33	2028229.70	MK	10	N	2010	Significant	Non-Exempt	Removed
1563	13724659.19	2028242.32	MK	11.5	N	2010	Significant	Non-Exempt	Removed
1564	13724646.35	2028156.57	MK	13	N	2010	Significant	Non-Exempt	Removed
1565	13724623.37	2028155.78	PERS	5	N	2010	Significant	Non-Exempt	Removed
1566	13725000.99	2029018.30	PERS	5.5	N	2010	Significant	Exempt	Removed
1567	13724946.72	2029247.07	MK	10.5	N	2010	Significant	Exempt	Removed
1568	13724779.90	2029434.63	MK	10	N	2010	Significant	Exempt	Removed
1569	13724617.16	2029481.71	HK	10	N	2010	Significant	Non-Exempt	Saved
1570	13724567.90	2029394.59	MK	10	N	2010	Significant	Non-Exempt	Saved
1571	13724683.86	2029362.60	MK	10.5	N	2010	Significant	Non-Exempt	Removed
1572	13724477.14	2029424.86	MK	10	N	2010	Significant	Non-Exempt	Saved
1573	13724445.94	2029464.31	MK	11.5	N	2010	Significant	Non-Exempt	Saved
1574	13724433.93	2029207.53	MK	11.5	N	2010	Significant	Exempt	Removed
1575	13724772.26	2029205.65	PERS	5	N	2010	Significant	Exempt	Removed
1576	13724793.07	2029068.34	PERS	6	N	2010	Significant	Exempt	Removed
1577	13724650.26	2029066.58	HK	11	N	2010	Significant	Non-Exempt	Removed
1578	13724634.67	2029083.34	PERS	5	N	2010	Significant	Exempt	Removed
1579	13724542.13	2029083.56	PERS	5.5	N	2010	Significant	Non-Exempt	Removed
1580	13724012.00	2028355.27	MK	10	N	2010	Significant	Exempt	Removed
1581	13723834.46	2028323.12	HK	11	N	2010	Significant	Non-Exempt	Removed
1582	13723728.10	2028319.05	HK	11	N	2010	Significant	Exempt	Removed
1583	13723698.55	2028312.50	OAK	6	N	2010	Significant	Exempt	Removed
1584	13723696.91	2028314.93	OAK	7	N	2010	Significant	Exempt	Removed
1585	13723679.13	2028419.96	HK	16	N	2010	Significant	Non-Exempt	Removed
1586	13723411.19	2028722.64	HK	13	N	2010	Significant	Non-Exempt	Removed
1587	13723842.39	2028753.89	HK	11.5	N	2010	Significant	Non-Exempt	Removed

Date: Jan 05, 2024, 11:36am User ID: Ww4536
File: C:\Users\LOCAL_... \AppData\Local\Temp\VePublish-14958\31213 Master Tree Plan.dwg

POINTS									
POINT #	NORTHING	EASTING	SPECIES	SIZE	MULTI-TRUNK	ORDINANCE	SIZE CLASS	LOCATION CLASS	CONDITION
1780	13721755.65	2028675.97	ELM	12	N	2010	Significant	Exempt	Removed
1781	13721759.35	2028666.62	ELM	12	N	2010	Significant	Exempt	Removed
1782	13721756.21	2028649.98	ELM	7.5	N	2010	Significant	Exempt	Removed
1783	13721761.83	2028652.50	ELM	9	N	2010	Significant	Exempt	Removed
1784	13721771.06	2028650.48	HK	11	N	2010	Significant	Exempt	Removed
1785	13721901.68	2028663.83	OAK	15.5	N	2010	Significant	Non-Exempt	Removed
1786	13721909.97	2028702.89	OAK	20.5	N	2010	Significant	Non-Exempt	Removed
1787	13721970.21	2028642.94	OAK	18.5	N	2010	Significant	Exempt	Removed
1788	13722000.30	2028633.50	OAK	22.5	N	2010	Significant	Exempt	Removed
1789	13722013.01	2028585.93	OAK	12.5	N	2010	Significant	Non-Exempt	Removed
1790	13722009.54	2028582.45	OAK	13.5	N	2010	Significant	Exempt	Removed
1791	13721968.09	2028514.81	OAK	18	N	2010	Significant	Exempt	Removed
1792	13721967.64	2028518.19	OAK	16	N	2010	Significant	Exempt	Removed
1793	13721886.64	2028545.70	OAK	8.5	N	2010	Significant	Non-Exempt	Removed
1794	13721885.99	2028547.53	OAK	13.5	N	2010	Significant	Non-Exempt	Removed
1795	13721850.47	2028525.54	OAK	25	N	2010	Heritage	Non-Exempt	Saved
1796	13721844.05	2028523.81	OAK	12.5	N	2010	Significant	Non-Exempt	Saved
1797	13721835.70	2028513.87	OAK	17.5	N	2010	Significant	Non-Exempt	Saved
1798	13721845.55	2028462.33	OAK	12	N	2010	Significant	Non-Exempt	Saved
1799	13721856.94	2028463.09	OAK	10.5	N	2010	Significant	Non-Exempt	Saved
1800	13721836.43	2028428.95	OAK	29	N	2010	Heritage	Non-Exempt	Saved
1801	13723257.11	2028616.49	OAK	14	N	2010	Significant	Non-Exempt	Removed
1802	13723241.77	2028582.95	OAK	7.5	N	2010	Significant	Non-Exempt	Removed
1803	13723244.39	2028579.39	OAK	8.5	N	2010	Significant	Non-Exempt	Removed
1804	13723245.92	2028577.78	OAK	8	N	2010	Significant	Non-Exempt	Removed
1805	13723131.04	2028580.02	MK	13	N	2010	Significant	Exempt	Removed
1806	13723168.41	2028368.09	OAK	9.5	N	2010	Significant	Non-Exempt	Removed
1807	13723173.35	2028368.24	OAK	16.5	N	2010	Significant	Non-Exempt	Removed
1808	13723188.61	2028367.32	OAK	24	N	2010	Heritage	Non-Exempt	Saved
1809	13723115.23	2028337.47	MK	11	N	2010	Significant	Exempt	Removed
1810	13723105.32	2028697.99	OAK	7.5	N	2010	Significant	Non-Exempt	Removed
1811	13723096.56	2028740.99	OAK	13.5	N	2010	Significant	Non-Exempt	Removed
1812	13723191.24	2028737.51	CDR	10.5	N	2010	Significant	Non-Exempt	Removed
1813	13723227.36	2028706.08	OAK	8.5	N	2010	Significant	Non-Exempt	Removed
1814	13723226.39	2028713.50	OAK	11	N	2010	Significant	Non-Exempt	Removed
1815	13723226.17	2028711.45	OAK	6	N	2010	Significant	Non-Exempt	Removed
1816	13723229.73	2028704.95	OAK	11	N	2010	Significant	Non-Exempt	Removed
1817	13723242.70	2028690.44	OAK	12	N	2010	Significant	Non-Exempt	Removed
1818	13723248.73	2028688.60	OAK	7.5	N	2010	Significant	Non-Exempt	Removed
1819	13723245.90	2028693.76	OAK	7	N	2010	Significant	Non-Exempt	Removed
1820	13723241.69	2028681.34	OAK	12	N	2010	Significant	Non-Exempt	Removed
1821	13723240.02	2028678.76	OAK	8.5	N	2010	Significant	Non-Exempt	Removed
1822	13723126.19	2028822.56	OAK	9.5	N	2010	Significant	Exempt	Removed
1823	13723130.83	2029536.20	MK	10.5	N	2010	Significant	Non-Exempt	Saved
1824	13723155.07	2029530.50	OAK	24.5	N	2010	Heritage	Non-Exempt	Saved
1825	13723169.86	2029552.53	LAU	9	N	2010	Significant	Non-Exempt	Saved
1826	13723202.62	2029563.52	OAK	11	N	2010	Significant	Exempt	Removed
1827	13723199.00	2029563.58	OAK	15	N	2010	Significant	Non-Exempt	Saved
1828	13723227.03	2029547.52	OAK	12.5	N	2010	Significant	Non-Exempt	Saved
1829	13723229.43	2029550.40	OAK	12	N	2010	Significant	Non-Exempt	Saved
1830	13723232.21	2029543.63	OAK	17.5	N	2010	Significant	Non-Exempt	Saved
1831	13723211.39	2029506.84	OAK	18	N	2010	Significant	Non-Exempt	Saved
1832	13723195.76	2029524.33	PERS	5.5	N	2010	Significant	Non-Exempt	Saved
1833	13723217.04	2029543.60	OAK	6	N	2010	Significant	Non-Exempt	Saved
1834	13723239.03	2029549.68	OAK	11.5	N	2010	Significant	Non-Exempt	Saved
1835	13723241.47	2029546.83	OAK	8	N	2010	Significant	Non-Exempt	Saved
1836	13723268.19	2029535.28	OAK	17	N	2010	Significant	Non-Exempt	Saved
1837	13723273.22	2029531.61	OAK	11	N	2010	Significant	Non-Exempt	Saved
1838	13723273.03	2029542.90	OAK	12	N	2010	Significant	Non-Exempt	Saved
1839	13723304.06	2029516.06	OAK	17.5	N	2010	Significant	Non-Exempt	Saved
1840	13723328.24	2029530.31	MK	11.5	N	2010	Significant	Non-Exempt	Saved
1841	13723329.51	2029552.22	PERS	5	N	2010	Significant	Non-Exempt	Saved
1842	13723318.26	2029572.75	OAK	10	N	2010	Significant	Non-Exempt	Saved
1843	13723403.26	2029513.37	OAK	13.5	N	2010	Significant	Non-Exempt	Saved
1844	13723399.11	2029511.74	OAK	12.5	N	2010	Significant	Non-Exempt	Saved
1845	13723426.03	2029507.46	OAK	9	N	2010	Significant	Non-Exempt	Saved
1846	13723429.88	2029507.10	OAK	14.5	N	2010	Significant	Non-Exempt	Saved
1847	13723428.53	2029508.57	OAK	20	N	2010	Significant	Non-Exempt	Saved
1848	13723440.36	2029505.31	ELM	18	N	2010	Significant	Non-Exempt	Saved
1849	13723444.55	2029496.87	OAK	12.5	N	2010	Significant	Non-Exempt	Saved
1850	13723440.91	2029479.51	OAK	15.5	N	2010	Significant	Non-Exempt	Saved
1851	13723413.71	2029622.21	PERS	5.5	N	2010	Significant	Non-Exempt	Removed
1852	13723426.38	2029605.29	OAK	21.5	N	2010	Significant	Non-Exempt	Saved
1853	13723496.12	2029646.16	OAK	23.5	N	2010	Significant	Non-Exempt	Removed
1854	13723476.92	2029671.15	PERS	6	N	2010	Significant	Non-Exempt	Removed
1855	13723523.23	2029591.91	OAK	19	N	2010	Significant	Non-Exempt	Removed
1856	13723522.24	2029620.10	HK	10.5	N	2010	Significant	Non-Exempt	Removed
1857	13723573.36	2029634.61	MK	10	N	2010	Significant	Non-Exempt	Saved
1858	13723577.15	2029619.24	OAK	18.5	N	2010	Significant	Non-Exempt	Saved
1859	13723606.35	2029632.39	OAK	12	N	2010	Significant	Non-Exempt	Removed

POINTS									
POINT #	NORTHING	EASTING	SPECIES	SIZE	MULTI-TRUNK	ORDINANCE	SIZE CLASS	LOCATION CLASS	CONDITION
1860	13723632.37	2029633.34	OAK	26	N	2010	Heritage	Non-Exempt	Removed
1861	13723685.08	2029606.16	OAK	21.5	N	2010	Significant	Exempt	Removed
1862	13723690.08	2029662.61	OAK	13.5	N	2010	Significant	Non-Exempt	Removed
1863	13723571.74	2029579.92	OAK	18	N	2010	Significant	Non-Exempt	Saved
1864	13723655.63	2029579.74	MK	10	N	2010	Significant	Non-Exempt	Saved
1865	13723710.14	2029570.31	ELM	13	N	2010	Significant	Non-Exempt	Saved
1866	13723733.16	2029591.02	MK	12	N	2010	Significant	Non-Exempt	Saved
1867	13723737.00	2029612.90	ELM	11.5	N	2010	Significant	Non-Exempt	Removed
1868	13723757.82	2029626.74	PERS	5.5	N	2010	Significant	Non-Exempt	Removed
1869	13723789.85	2029608.76	ELM	9.5	N	2010	Significant	Non-Exempt	Removed
1870	13723790.38	2029605.45	PERS	5.5	N	2010	Significant	Non-Exempt	Removed
1871	13723799.06	2029593.91	ELM	6.5	N	2010	Significant	Non-Exempt	Saved
1872	13723827.84	2029599.38	ELM	10.5	N	2010	Significant	Non-Exempt	Removed
1873	13723849.10	2029590.96	ELM	11.5	N	2010	Significant	Non-Exempt	Saved
1874	13723840.97	2029576.46	ELM	11	N	2010	Significant	Non-Exempt	Saved
1875	13723876.22	2029585.89	ELM	12	N	2010	Significant	Non-Exempt	Saved
1876	13724149.78	2029588.88	MK	12.5	N	2010	Significant	Non-Exempt	Saved
1877	13724056.86	2029704.87	OAK	13.5	N	2010	Significant	Exempt	Removed
1878	13724036.65	2029736.82	OAK	7.5	N	2010	Significant	Exempt	Removed
1879	13724030.96	2029739.33	OAK	8.5	N	2010	Significant	Exempt	Removed
1880	13724032.40	2029763.69	OAK	6	N	2010	Significant	Exempt	Removed
1881	13724059.15	2029769.72	OAK	6	N	2010	Significant	Exempt	Removed
1882	13724060.33	2029770.65	OAK	6.5	N	2010	Significant	Exempt	Removed
1883	13724062.46	2029782.27	OAK	6.5	N	2010	Significant	Non-Exempt	Removed
1884	13724055.16	2029786.60	OAK	6	N	2010	Significant	Non-Exempt	Removed
1885	13724055.35	2029780.26	OAK	9.5	N	2010	Significant	Non-Exempt	Removed
1886	13724064.03	2029791.84	OAK	9.5	N	2010	Significant	Non-Exempt	Removed
1887	13724065.19	2029796.86	OAK	6	N	2010	Significant	Non-Exempt	Removed
1888	13724084.86	2029786.18	OAK	17	N	2010	Significant	Non-Exempt	Removed
1889	13724109.58	2029800.42	OAK	13	N	2010	Significant	Non-Exempt	Removed
1890	13724133.77	2029806.85	OAK	16	N	2010	Significant	Exempt	Removed
1891	13724116.19	2029766.87	OAK	11.5	N	2010	Significant	Exempt	Removed
1892	13724119.99	2029754.38	OAK	10.5	N	2010	Significant	Exempt	Removed
1893	13724110.82	2029745.70	OAK	6.5	N	2010	Significant	Exempt	Removed
1894	13724115.13	2029742.58	OAK	13.5	N	2010	Significant	Exempt	Removed
1895	13724087.33	2029707.06	OAK	11	N	2010	Significant	Exempt	Removed
1896	13724088.39	2029715.56	OAK	12	N	2010	Significant	Exempt	Removed
1897	13724115.73	2029704.05	OAK	11	N	2010	Significant	Exempt	Removed
1898	13724119.38	2029699.55	OAK	10.5	N	2010	Significant	Non-Exempt	Removed
1899	13724119.37	2029699.54	PERS	5.5	N	2010	Significant	Non-Exempt	Removed
1900	13724131.10	2029703.22	OAK	8.5	N	2010	Significant	Exempt	Removed
1901	13724132.65	2029705.07	OAK	8.5	N	2010	Significant	Exempt	Removed
1902	13724162.23	2029688.59	OAK	17.5	N	2010	Significant	Non-Exempt	Removed
1903	13724171.75	2029715.11	OAK	15	N	2010	Significant	Exempt	Removed
1904	13724156.58	2029733.30	OAK	13.5	N	2010	Significant	Exempt	Removed
1905	13724268.96	2029575.77	PERS	5	N	2010	Significant	Non-Exempt	Saved
1906	13724289.57	2029933.23	HK	10	N	2010	Significant	Non-Exempt	Removed
1907	13724226.79	2029899.25	HK	13.5	N	2010	Significant	Non-Exempt	Removed
1908	13723905.40	2029789.74	MK	9.5	N	2010	Significant	Non-Exempt	Removed
1909	13723875.52	2029733.07	MK	12	N	2010	Significant	Exempt	Removed
1910	13723881.05	2029873.84	MK	11.5	N	2010	Significant	Non-Exempt	Removed
1911	13723740.65	2029740.21	MK	10.5	N	2010	Significant	Exempt	Removed
1912	13723573.54	2029670.31	MK	10.5	N	2010	Significant	Non-Exempt	Removed
1913	13723822.56	2029791.56	MK	10.5	N	2010	Significant	Non-Exempt	Removed
1914	13724179.58	2030202.31	MK	10	N	2010	Significant	Exempt	Removed
1915	13724636.35	2030313.32	ELM	8.5	N	2010	Significant	Non-Exempt	Removed
1916	13724668.91	2030362.87	HK	10	N	2010	Significant	Non-Exempt	Removed
1917	13724740.73	2030392.02	MK	11.5	N	2010	Significant	Exempt	Removed
1918	13724759.61	2030397.72	PERS	6	N	2010	Significant	Exempt	Removed
1919	13724803.91	2030482.78	HK	10.5	N	2010	Significant	Exempt	Removed
1920	13724940.41	2030477.14	PERS	5.5	N	2010	Significant	Non-Exempt	Removed
1921	13724983.64	2030403.29	MK	13	N	2010	Significant	Non-Exempt	Removed
1922	13724968.34	2030361.63	MK	13	N	2010	Significant	Non-Exempt	Removed
1923	13725317.59	2029870.84	OAK	35	N	2010	Heritage	Exempt	Removed
1924	13725303.05	2029808.56	OAK	37	N	2010	Heritage	Exempt	Removed
1925	13725385.47	2029837.55	OAK	24.5	N	2010	Heritage	Non-Exempt	Removed
1926	13725419.41	2029826.40	OAK	21.5	N	2010	Significant	Non-Exempt	Removed
1927	13725423.29	2029795.46	OAK	25.5	N	2010	Heritage	Non-Exempt	Saved
1928	13725449.03	2029784.54	OAK	12	N	2010	Significant	Non-Exempt	Saved
1929	13725450.31	2029765.86	OAK	14.5	N	2010	Significant	Non-Exempt	Saved
1930	13725458.18	2029755.12	OAK	23	N	2010	Significant	Non-Exempt	Saved
1931	13725426.92	2029737.32	OAK	27	N	2010	Heritage	Non-Exempt	Saved
1932	13725428.77	2029707.96	OAK	10.5	N	2010	Significant	Exempt	Removed
1933	13725459.00	2029698.42	OAK	34.5	N	2010	Heritage	Exempt	Removed
1934	13725479.87	2029667.13	OAK	13	N	2010	Significant	Exempt	Removed
1935	13725388.24	2029653.52	OAK	14	N	2010	Significant	Exempt	Removed
1936	13725386.22	2029652.88	OAK	14	N	2010	Significant	Exempt	Removed
1937	13725376.86	2029701.97	OAK	6	N	2010	Significant	Exempt	Removed
1938	13725371.68	2029708.13	OAK	24	N	2010	Heritage	Exempt	Removed
1939	13725358.64	2029738.38	OAK	17.5	N	2010	Significant	Non-Exempt	Saved

Date: Jan 05, 2024, 11:37am User: ID: W000003
File: C:\Users\LOCAL_... \Temp\VePublish-14955\231213 Master Tree Plan.dwg

THIS DOCUMENT HAS BEEN PRODUCED FROM MATERIAL THAT WAS STORED AND/OR TRANSMITTED ELECTRONICALLY AND MAY HAVE BEEN INADVERTENTLY ALTERED. RELY ONLY ON FINAL HARD-COPY MATERIALS BEARING THE CONSULTANTS' ORIGINAL SIGNATURE AND SEAL. AERIAL IMAGERY PROVIDED BY GOOGLE/UNLESS OTHERWISE NOTED. Imagery © 2016, CARPOOL/Digital Globe, Texas Orthographic Program, USDA Farm Service Agency.


POINTS									
POINT #	NORTHING	EASTING	SPECIES	SIZE	MULTI-TRUNK	ORDINANCE	SIZE CLASS	LOCATION CLASS	CONDITION
2591	13722541.15	2028365.91	OAK	24.5	N	2010	Heritage	Exempt	Removed
2592	13722552.87	2028344.58	OAK	17	N	2010	Significant	Exempt	Removed
2593	13722548.77	2028339.78	OAK	15	N	2010	Significant	Exempt	Removed
2594	13722552.57	2028327.75	OAK	8	N	2010	Significant	Exempt	Removed
2595	13722555.60	2028323.47	OAK	10.5	N	2010	Significant	Exempt	Removed
2596	13722535.76	2028305.50	OAK	7	N	2010	Significant	Exempt	Removed
2597	13722536.08	2028310.39	OAK	7	N	2010	Significant	Exempt	Removed
2598	13722547.46	2028309.56	OAK	14	N	2010	Significant	Exempt	Removed
2599	13722745.56	2028297.56	HK	10	N	2010	Significant	Non-Exempt	Removed
2600	13722737.72	2028284.84	OAK	9	N	2010	Significant	Non-Exempt	Removed
2601	13725165.99	2029076.18	OAK	17.5	N	2010	Significant	Non-Exempt	Saved
2602	13725161.09	2029129.14	OAK	10	N	2010	Significant	Non-Exempt	Saved
2603	13725158.66	2029136.26	OAK	9.5	N	2010	Significant	Non-Exempt	Saved
2604	13725188.80	2029194.14	OAK	14	N	2010	Significant	Non-Exempt	Removed
2605	13725186.74	2029193.86	OAK	6.5	N	2010	Significant	Non-Exempt	Removed
2606	13725139.98	2029200.19	OAK	6	N	2010	Significant	Non-Exempt	Removed
2607	13725167.62	2029229.91	OAK	18	N	2010	Significant	Exempt	Removed
2608	13725184.13	2029267.12	ELM	22.5	N	2010	Significant	Exempt	Removed
2609	13725196.80	2029286.41	OAK	27	N	2010	Heritage	Non-Exempt	Removed
2610	13725223.49	2029320.29	ELM	8.5	N	2010	Significant	Non-Exempt	Removed
2611	13725273.21	2029315.93	ELM	8	N	2010	Significant	Exempt	Removed
2612	13725304.27	2029317.28	ELM	19.5	N	2010	Significant	Exempt	Removed
2613	13725310.95	2029347.87	ELM	6	N	2010	Significant	Exempt	Removed
2614	13725327.15	2029332.49	MK	11	N	2010	Significant	Exempt	Removed
2615	13725312.10	2029471.98	OAK	20	N	2010	Significant	Exempt	Removed
2616	13725312.00	2029465.70	OAK	20	N	2010	Significant	Exempt	Removed
2617	13725305.84	2029461.41	OAK	9	N	2010	Significant	Exempt	Removed
2618	13725306.93	2029459.22	OAK	12	N	2010	Significant	Exempt	Removed
2619	13725250.44	2029459.50	PERS	7	N	2010	Significant	Exempt	Removed
2620	13725473.72	2030548.88	PERS	5	N	2010	Significant	Exempt	Removed
2621	13725471.84	2030543.81	PERS	6.5	N	2010	Significant	Exempt	Removed
2622	13725446.97	2030519.98	HK	12.5	N	2010	Significant	Non-Exempt	Saved
2623	13725369.48	2030442.05	MK	11	N	2010	Significant	Non-Exempt	Removed
2624	13725305.23	2030481.84	HK	11.5	N	2010	Significant	Exempt	Removed
2625	13725226.88	2030629.37	MK	10.5	N	2010	Significant	Non-Exempt	Removed
2626	13725231.84	2030589.07	MK	10.5	N	2010	Significant	Non-Exempt	Removed
2627	13725282.68	2030622.73	MK	10	N	2010	Significant	Non-Exempt	Removed
2628	13725158.34	2030560.39	CON	6	N	2010	Significant	Non-Exempt	Removed
2629	13725088.87	2030551.13	PERS	5.5	N	2010	Significant	Non-Exempt	Removed
2630	13725100.64	2030414.31	PERS	7.5	N	2010	Significant	Non-Exempt	Removed
2631	13725181.19	2030384.56	HK	10.5	N	2010	Significant	Non-Exempt	Removed
2632	13725244.85	2030781.89	PERS	5	N	2010	Significant	Non-Exempt	Removed
2633	13725315.94	2030767.89	HK	12.5	N	2010	Significant	Exempt	Removed
2634	13727301.71	2030987.35	MK	12	N	2010	Significant	Exempt	Removed
2635	13727299.43	2030835.42	MK	10.5	N	2010	Significant	Exempt	Removed
2636	13727331.92	2030762.22	MK	10	N	2010	Significant	Exempt	Removed
2637	13725828.66	2029704.12	HK	11	N	2010	Significant	Exempt	Removed
2638	13725516.72	2029641.47	OAK	13	N	2010	Significant	Exempt	Removed
2639	13725548.12	2029650.40	HK	10	N	2010	Significant	Exempt	Removed
2640	13725551.52	2029685.81	OAK	13	N	2010	Significant	Exempt	Removed
2641	13725541.70	2029689.72	OAK	8.5	N	2010	Significant	Exempt	Removed
2642	13725569.62	2029725.99	OAK	23	N	2010	Significant	Exempt	Removed
2643	13725539.36	2029743.95	HK	15	N	2010	Significant	Off Site	Saved
2644	13725528.66	2029812.20	OAK	9.5	N	2010	Significant	Off Site	Saved
2645	13725540.31	2029839.40	OAK	12	N	2010	Significant	Off Site	Saved
2646	13725590.63	2029780.12	OAK	5	N	2010	Significant	Off Site	Saved
2647	13725624.38	2029850.31	OAK	5	N	2010	Significant	Off Site	Saved
2648	13725650.26	2029761.61	OAK	10	N	2010	Significant	Off Site	Saved
2649	13725921.29	2029792.35	HK	10	N	2010	Significant	Off Site	Saved
2650	13726015.73	2029760.70	HK	12	N	2010	Significant	Off Site	Saved
2651	13726089.88	2029761.30	HK	10	N	2010	Significant	Off Site	Saved
2652	13726482.86	2029685.72	HK	12	N	2010	Significant	Exempt	Removed
2653	13726549.19	2029722.88	PERS	6	N	2010	Significant	Exempt	Removed
2654	13726607.36	2029692.98	HK	12.5	N	2010	Significant	Exempt	Removed
2655	13726665.30	2029821.13	OAK	9	N	2010	Significant	Off Site	Saved
2701	13722720.70	2028275.52	OAK	12	N	2010	Significant	Non-Exempt	Removed
2702	13722716.72	2028274.25	OAK	8.5	N	2010	Significant	Non-Exempt	Removed
2703	13722721.97	2028271.85	OAK	6	N	2010	Significant	Non-Exempt	Removed
2704	13722720.28	2028271.06	OAK	12	N	2010	Significant	Non-Exempt	Removed
2705	13722723.25	2028266.78	OAK	11	N	2010	Significant	Non-Exempt	Removed
2706	13722718.45	2028265.04	OAK	10	N	2010	Significant	Non-Exempt	Removed
2707	13722736.93	2028261.40	OAK	9.5	N	2010	Significant	Non-Exempt	Removed
2708	13722740.62	2028260.54	OAK	12	N	2010	Significant	Non-Exempt	Removed
2709	13722735.25	2028263.62	OAK	10.5	N	2010	Significant	Non-Exempt	Removed
2710	13722736.80	2028205.62	MK	11	N	2010	Significant	Non-Exempt	Removed
2711	13722698.89	2028221.44	OAK	10	N	2010	Significant	Non-Exempt	Saved
2712	13722693.32	2028223.66	OAK	12.5	N	2010	Significant	Non-Exempt	Saved
2713	13722693.83	2028227.08	OAK	9	N	2010	Significant	Non-Exempt	Saved
2714	13722693.03	2028227.19	OAK	6	N	2010	Significant	Non-Exempt	Saved
2715	13722692.14	2028232.36	OAK	9	N	2010	Significant	Non-Exempt	Saved

POINTS									
POINT #	NORTHING	EASTING	SPECIES	SIZE	MULTI-TRUNK	ORDINANCE	SIZE CLASS	LOCATION CLASS	CONDITION
2716	13722687.53	2028230.84	OAK	10	N	2010	Significant	Non-Exempt	Saved
2717	13722683.96	2028232.79	OAK	10.5	N	2010	Significant	Non-Exempt	Saved
2718	13722678.68	2028230.40	OAK	10.5	N	2010	Significant	Non-Exempt	Saved
2719	13722676.01	2028227.72	OAK	9.5	N	2010	Significant	Non-Exempt	Saved
2720	13722670.14	2028225.38	OAK	16.5	N	2010	Significant	Non-Exempt	Removed
2721	13722649.29	2028269.06	OAK	11.5	N	2010	Significant	Non-Exempt	Removed
2722	13722645.05	2028269.23	OAK	11	N	2010	Significant	Non-Exempt	Removed
2723	13722640.24	2028270.16	OAK	6.5	N	2010	Significant	Non-Exempt	Removed
2724	13722604.54	2028237.60	OAK	10.5	N	2010	Significant	Non-Exempt	Removed
2725	13722597.88	2028259.01	OAK	14.5	N	2010	Significant	Non-Exempt	Removed
2726	13722598.49	2028253.92	OAK	9.5	N	2010	Significant	Non-Exempt	Removed
2727	13722604.03	2028246.61	OAK	11	N	2010	Significant	Non-Exempt	Removed
2728	13722607.29	2028244.30	OAK	7.5	N	2010	Significant	Non-Exempt	Removed
2729	13722616.43	2028244.46	OAK	10.5	N	2010	Significant	Non-Exempt	Removed
2730	13722601.95	2028238.49	OAK	14.5	N	2010	Significant	Non-Exempt	Removed
2731	13722596.06	2028239.35	OAK	10	N	2010	Significant	Non-Exempt	Removed
2732	13722591.23	2028239.99	OAK	7	N	2010	Significant	Non-Exempt	Removed
2733	13722571.49	2028239.82	OAK	14.5	N	2010	Significant	Exempt	Removed
2734	13722557.28	2028237.43	PERS	5	N	2010	Significant	Exempt	Removed
2735	13722618.88	2028178.80	OAK	21	N	2010	Significant	Non-Exempt	Removed
2736	13722572.70	2028159.76	OAK	17	N	2010	Significant	Exempt	Removed
2737	13722583.89	2028130.79	OAK	12.5	N	2010	Significant	Non-Exempt	Removed
2738	13722584.96	2028131.12	OAK	27	N	2010	Heritage	Non-Exempt	Removed
2739	13722560.31	2028119.98	OAK	8	N	2010	Significant	Exempt	Removed
2740	13722602.61	2028098.79	MK	14.5	N	2010	Significant	Exempt	Removed
2741	13722606.07	2028083.42	OAK	12	N	2010	Significant	Exempt	Removed
2742	13722608.02	2028072.88	OAK	9	N	2010	Significant	Exempt	Removed
2743	13722483.79	2028079.88	OAK	14	N	2010	Significant	Exempt	Removed
2744	13722495.64	2028116.46	OAK	9.5	N	2010	Significant	Exempt	Removed
2745	13722518.02	2028122.20	OAK	16	N	2010	Significant	Exempt	Removed
2746	13722432.83	2028083.92	OAK	12	N	2010	Significant	Exempt	Removed
2747	13722373.99	2028092.90	OAK	11.5	N	2010	Significant	Exempt	Removed
2748	13722367.94	2028098.91	OAK	9	N	2010	Significant	Exempt	Removed
2749	13722367.27	2028091.82	OAK	13	N	2010	Significant	Exempt	Removed
2750	13722362.42	2028090.73	OAK	7	N	2010	Significant	Exempt	Removed
2751	13722359.67	2028085.53	OAK	6.5	N	2010	Significant	Exempt	Removed
2752	13722334.00	2028123.24	PERS	6.5	N	2010	Significant	Non-Exempt	Removed
2753	13722407.14	2028248.79	OAK	18.5	N	2010	Significant	Non-Exempt	Saved
2754	13722412.60	2028265.84	OAK	12	N	2010	Significant	Non-Exempt	Saved
2755	13722408.68	2028268.52	OAK	14	N	2010	Significant	Non-Exempt	Saved
2756	13722367.65	2028264.09	OAK	7	N	2010	Significant	Non-Exempt	Removed
2757	13722349.71	2028241.58	OAK	13	N	2010	Significant	Non-Exempt	Removed
2758	13722344.62	2028252.53	OAK	10	N	2010	Significant	Non-Exempt	Removed
2759	13723081.52	2029055.66	OAK	6	N	2010	Significant	Non-Exempt	Removed
2760	13723146.44	2029042.48	OAK	21.5	N	2010	Significant	Exempt	Removed
2761	13723137.52	2029041.16	MK	13	N	2010	Significant	Exempt	Removed
2762	13723139.66	2029098.59	OAK	16	N	2010	Significant	Exempt	Removed
2763	13723124.79	2029111.75	ELM	11.5	N	2010	Significant	Exempt	Removed
2764	13723187.03	2029087.31	OAK	20	N	2010	Significant	Exempt	Removed
2765	13723179.41	2029096.28	OAK	12	N	2010	Significant	Exempt	Removed
2766	13723184.40	2029093.45	OAK	8	N	2010	Significant	Exempt	Removed
2767	13723225.55	2029098.61	HK	11	N	2010	Significant	Non-Exempt	Removed
2768	13723222.23	2029142.92	OAK	24	N	2010	Heritage	Non-Exempt	Saved
2769	13723187.54	2029160.26	OAK	18	N	2010	Significant	Exempt	Removed
2770	13723180.00	2029165.02	OAK	6	N	2010	Significant	Exempt	Removed
2771	13723173.68	2029165.29	OAK	26.5	N	2010	Heritage	Exempt	Removed
2772	13723103.46	2029170.00	OAK	17	N	2010	Significant	Exempt	Removed
2773	13723098.13	2029178.45	OAK	7	N	2010	Significant	Exempt	Removed
2774	13723097.76	2029203.58	OAK	17.5	N	2010	Significant	Exempt	Removed
2775	13723100.69	2029385.74	OAK	17	N	2010	Significant	Non-Exempt	Saved
2776	13723111.20	2029397.62	OAK	8.5	N	2010	Significant	Non-Exempt	Saved
2777	13723108.13	2029400.37	OAK	6.5	N	2010	Significant	Non-Exempt	Saved
2778	13723119.53	2029404.16	PERS	5	N	2010	Significant	Non-Exempt	Saved
2779	13723119.48	2029401.69	PERS	5.5	N	2010	Significant	Non-Exempt	Saved
2780	13723110.21	2029406.17	PERS	5	N	2010	Significant	Non-Exempt	Saved
2781	13723106.29	2029410.42	PERS	7	N	2010	Significant	Non-Exempt	Saved
2782	13723120.30	2029419.22	OAK	10.5	N	2010	Significant	Non-Exempt	Saved
2783	13723131.33	2029412.41	OAK	10	N	2010	Significant	Non-Exempt	Saved
2784	13723125.09	2029418.88	OAK	17	N	2010	Significant	Non-Exempt	Saved
2785	13723129.41	2029419.31	OAK	14	N	2010	Significant	Non-Exempt	Saved
2786	13723139.06	2029425.70	OAK	10	N	2010	Significant	Non-Exempt	Saved
2787	13723176.57	2029459.25	OAK	13.5	N	2010	Significant	Non-Exempt	Saved
2788	13723174.95	2029468.29	OAK	13.5	N	2010	Significant	Non-Exempt	Saved
2789	13723178.70	2029471.98	OAK	14.5	N	2010	Significant	Non-Exempt	Saved
2790	13723183.83	2029463.60	OAK	6.5	N	2010	Significant	Non-Exempt	Saved
2791	13723186.66	2029474.11	OAK	13.5	N	2010	Significant	Non-Exempt	Saved
2792	13723218.90	2029470.19	OAK	33.5	N	2010	Heritage	Non-Exempt	Saved
2793	13723226.18	2029463.56	OAK	11	N	2010	Significant	Non-Exempt	Saved
2794	13723227.45	2029465.75	OAK	13	N	2010	Significant	Non-Exempt	Saved
2795	13723264.77	2029442.35	OAK	9.5	N	2010	Significant	Non-Exempt	Saved


Date: Jan 05, 2024, 11:37am User ID: WmWingis
File: C:\Users\LOCAL_... \Temp\VePublish_14955\231213 Master Tree Plan.dwg

POINTS									
POINT #	NORTHING	EASTING	SPECIES	SIZE	MULTI-TRUNK	ORDINANCE	SIZE CLASS	LOCATION CLASS	CONDITION
2956	13722448.11	2029523.31	OAK	14	N	2010	Significant	Non-Exempt	Saved
2957	13722450.79	2029525.47	OAK	8.5	N	2010	Significant	Non-Exempt	Saved
2958	13722664.58	2029586.65	OAK	9	N	2010	Significant	Non-Exempt	Removed
2959	13722648.38	2029584.04	OAK	8.5	N	2010	Significant	Non-Exempt	Removed
2960	13722846.95	2029584.73	OAK	6.5	N	2010	Significant	Non-Exempt	Removed
2961	13722643.26	2029590.57	OAK	9.5	N	2010	Significant	Non-Exempt	Removed
2962	13722802.42	2029545.77	OAK	29	N	2010	Heritage	Non-Exempt	Saved
2963	13722811.20	2029540.94	OAK	19.5	N	2010	Significant	Non-Exempt	Saved
2964	13723040.31	2028797.06	OAK	6.5	N	2010	Significant	Non-Exempt	Removed
2965	13723038.09	2028799.18	OAK	8	N	2010	Significant	Non-Exempt	Removed
2966	13723016.05	2028862.85	OAK	12.5	N	2010	Significant	Non-Exempt	Saved
2967	13723014.35	2028861.04	OAK	19	N	2010	Significant	Non-Exempt	Saved
2968	13723011.70	2028857.79	OAK	18	N	2010	Significant	Non-Exempt	Saved
2969	13722979.41	2028843.09	OAK	14	N	2010	Significant	Non-Exempt	Saved
2970	13722968.71	2028839.10	OAK	23.5	N	2010	Significant	Non-Exempt	Removed
2971	13722913.78	2028751.00	OAK	23.5	N	2010	Significant	Non-Exempt	Removed
2972	13722893.58	2028753.42	OAK	10.5	N	2010	Significant	Non-Exempt	Removed
2973	13722883.30	2028766.38	OAK	14.5	N	2010	Significant	Exempt	Removed
2974	13722876.89	2028773.91	OAK	19	N	2010	Significant	Exempt	Removed
2975	13722878.40	2028777.55	OAK	15	N	2010	Significant	Exempt	Removed
2976	13722866.34	2028772.53	OAK	8.5	N	2010	Significant	Exempt	Removed
2977	13722861.28	2028781.10	OAK	13	N	2010	Significant	Exempt	Removed
2978	13722835.65	2028764.15	OAK	6	N	2010	Significant	Exempt	Removed
2979	13722835.52	2028765.30	OAK	10.5	N	2010	Significant	Exempt	Removed
2980	13722835.91	2028774.78	OAK	12	N	2010	Significant	Exempt	Removed
2981	13722835.45	2028790.60	OAK	8	N	2010	Significant	Exempt	Removed
2982	13722843.52	2028798.22	OAK	7.5	N	2010	Significant	Exempt	Removed
2983	13722844.94	2028798.15	OAK	9	N	2010	Significant	Exempt	Removed
2984	13722844.78	2028797.51	OAK	14	N	2010	Significant	Exempt	Removed
2985	13722828.52	2028796.34	ELM	9	N	2010	Significant	Exempt	Removed
2986	13722826.29	2028800.78	OAK	18	N	2010	Significant	Exempt	Removed
2987	13722817.26	2028794.89	OAK	8.5	N	2010	Significant	Non-Exempt	Removed
2988	13722814.19	2028800.04	OAK	15.5	N	2010	Significant	Non-Exempt	Removed
2989	13722819.28	2028830.87	OAK	23.5	N	2010	Significant	Exempt	Removed
2990	13722815.43	2028775.03	OAK	11	N	2010	Significant	Non-Exempt	Saved
2991	13722811.15	2028774.79	OAK	12	N	2010	Significant	Non-Exempt	Saved
2992	13722806.73	2028776.85	OAK	16.5	N	2010	Significant	Non-Exempt	Saved
2993	13722807.51	2028769.29	OAK	11.5	N	2010	Significant	Non-Exempt	Saved
2994	13722798.57	2028782.12	OAK	8	N	2010	Significant	Non-Exempt	Saved
2995	13722789.36	2028774.16	OAK	9.5	N	2010	Significant	Non-Exempt	Saved
2996	13722781.17	2028792.58	OAK	7.5	N	2010	Significant	Non-Exempt	Saved
2997	13722775.49	2028786.37	OAK	6	N	2010	Significant	Non-Exempt	Saved
2998	13722778.39	2028783.88	OAK	10	N	2010	Significant	Non-Exempt	Saved
2999	13722783.79	2028780.33	OAK	7	N	2010	Significant	Non-Exempt	Saved
3000	13722777.28	2028773.23	OAK	13	N	2010	Significant	Non-Exempt	Saved
4001	13722779.36	2028769.02	OAK	10	N	2010	Significant	Non-Exempt	Saved
4002	13722782.90	2028765.60	OAK	7.5	N	2010	Significant	Non-Exempt	Saved
4003	13722770.61	2028759.45	OAK	8.5	N	2010	Significant	Non-Exempt	Saved
4004	13722809.71	2028759.27	OAK	7	N	2010	Significant	Non-Exempt	Saved
4005	13722817.04	2028754.02	OAK	7.5	N	2010	Significant	Exempt	Removed
4006	13722824.73	2028739.06	OAK	21.5	N	2010	Significant	Exempt	Removed
4007	13722815.36	2028739.73	OAK	6	N	2010	Significant	Non-Exempt	Removed
4008	13722805.17	2028725.83	OAK	16	N	2010	Significant	Non-Exempt	Removed
4009	13722799.65	2028726.06	OAK	8	N	2010	Significant	Non-Exempt	Removed
4010	13722799.83	2028717.59	OAK	8	N	2010	Significant	Non-Exempt	Removed
4011	13722804.59	2028714.57	OAK	9.5	N	2010	Significant	Non-Exempt	Removed
4012	13722795.79	2028741.82	OAK	9	N	2010	Significant	Non-Exempt	Saved
4013	13722796.34	2028744.49	OAK	8.5	N	2010	Significant	Non-Exempt	Saved
4014	13722712.31	2028725.05	OAK	12	N	2010	Significant	Non-Exempt	Saved
4015	13722707.74	2028729.19	OAK	7.5	N	2010	Significant	Non-Exempt	Saved
4016	13722703.63	2028720.28	OAK	17.5	N	2010	Significant	Non-Exempt	Saved
4017	13722682.11	2028765.78	OAK	16.5	N	2010	Significant	Non-Exempt	Removed
4018	13722718.97	2028791.79	OAK	19	N	2010	Significant	Non-Exempt	Saved
4019	13722724.41	2028786.09	OAK	8.5	N	2010	Significant	Non-Exempt	Saved
4020	13722676.76	2028816.41	OAK	6.5	N	2010	Significant	Non-Exempt	Removed
4021	13722680.76	2028824.80	OAK	23	N	2010	Significant	Non-Exempt	Removed
4022	13722641.42	2028831.01	OAK	11	N	2010	Significant	Non-Exempt	Removed
4023	13722639.35	2028829.76	OAK	8	N	2010	Significant	Non-Exempt	Removed
4024	13722567.50	2028755.78	OAK	8	N	2010	Significant	Exempt	Removed
4025	13722567.50	2028755.78	OAK	13	N	2010	Significant	Exempt	Removed
4026	13722557.41	2028738.85	OAK	10	N	2010	Significant	Exempt	Removed
4027	13722569.47	2028728.58	OAK	11	N	2010	Significant	Exempt	Removed
4028	13722567.82	2028722.77	OAK	7.5	N	2010	Significant	Exempt	Removed
4029	13722571.13	2028723.83	OAK	15	N	2010	Significant	Exempt	Removed
4030	13722569.43	2028715.77	OAK	10	N	2010	Significant	Exempt	Removed
4031	13722579.12	2028715.74	OAK	17.5	N	2010	Significant	Exempt	Removed
4032	13722500.77	2028706.37	OAK	6	N	2010	Significant	Non-Exempt	Removed
4033	13722573.27	2028782.46	OAK	7	N	2010	Significant	Exempt	Removed
4034	13722581.85	2028782.74	OAK	8	N	2010	Significant	Exempt	Removed
4035	13722566.35	2028802.09	OAK	10	N	2010	Significant	Exempt	Removed


POINTS									
POINT #	NORTHING	EASTING	SPECIES	SIZE	MULTI- TRUNK	ORDINANCE	SIZE CLASS	LOCATION CLASS	CONDITION
4036	13722562.85	2028837.04	OAK	15	N	2010	Significant	Exempt	Removed
4037	13722603.88	2028891.00	OAK	16	N	2010	Significant	Non-Exempt	Removed
4038	13722595.26	2028879.36	OAK	10	N	2010	Significant	Exempt	Removed
4039	13722560.44	2028924.71	HK	10.5	N	2010	Significant	Exempt	Removed
4040	13722552.54	2028945.13	OAK	8.5	N	2010	Significant	Exempt	Removed
4041	13722565.40	2028972.43	PERS	5.5	N	2010	Significant	Exempt	Removed
4042	13722574.98	2028981.53	ELM	12	N	2010	Significant	Exempt	Removed
4043	13722554.71	2029001.63	MK	14	N	2010	Significant	Exempt	Removed
4044	13722581.86	2029038.78	OAK	7.5	N	2010	Significant	Exempt	Removed
4045	13722641.29	2029041.54	OAK	24	N	2010	Heritage	Non-Exempt	Removed
4046	13722638.61	2029047.94	OAK	22	N	2010	Significant	Non-Exempt	Removed
4047	13722645.59	2029018.19	OAK	17.5	N	2010	Significant	Non-Exempt	Removed
4048	13722595.32	2028934.48	OAK	16	N	2010	Significant	Exempt	Removed
4049	13722605.49	2028935.32	HK	12	N	2010	Significant	Non-Exempt	Removed
4050	13722634.22	2028937.77	OAK	26	N	2010	Heritage	Non-Exempt	Removed
4051	13722705.52	2028929.34	OAK	22.5	N	2010	Significant	Non-Exempt	Saved
4052	13722671.72	2028970.58	OAK	25.5	N	2010	Heritage	Non-Exempt	Removed
4053	13722717.82	2029117.01	OAK	8.5	N	2010	Significant	Non-Exempt	Saved
4054	13722746.26	2029112.30	OAK	10	N	2010	Significant	Non-Exempt	Removed
4055	13722754.01	2029118.17	OAK	6	N	2010	Significant	Non-Exempt	Removed
4056	13722744.96	2029123.68	OAK	15.5	N	2010	Significant	Non-Exempt	Removed
4057	13722656.85	2029138.17	OAK	15	N	2010	Significant	Non-Exempt	Saved
4058	13722653.52	2029136.14	OAK	36.5	N	2010	Heritage	Non-Exempt	Saved
4059	13722607.10	2029232.24	OAK	7	N	2010	Significant	Non-Exempt	Removed
4060	13722609.18	2029225.31	OAK	6	N	2010	Significant	Non-Exempt	Removed
4061	13722652.11	2029231.98	OAK	6	N	2010	Significant	Non-Exempt	Removed
4062	13722639.67	2029244.56	OAK	6	N	2010	Significant	Non-Exempt	Removed
4063	13722692.25	2029279.54	OAK	7.5	N	2010	Significant	Non-Exempt	Removed
4064	13722705.95	2029293.41	OAK	15	N	2010	Significant	Non-Exempt	Removed
4065	13722686.22	2029331.09	OAK	6	N	2010	Significant	Non-Exempt	Saved
4066	13722762.38	2029289.71	OAK	20.5	N	2010	Significant	Non-Exempt	Removed
4067	13722774.11	2029295.48	OAK	13	N	2010	Significant	Non-Exempt	Removed
4068	13722774.74	2029296.67	CDR	10.5	N	2010	Significant	Non-Exempt	Removed
4069	13722821.21	2029206.29	OAK	10	N	2010	Significant	Exempt	Removed
4070	13722823.66	2029204.00	OAK	14	N	2010	Significant	Exempt	Removed
4071	13722915.18	2029216.34	OAK	17	N	2010	Significant	Exempt	Removed
4072	13722923.61	2029228.36	OAK	23	N	2010	Significant	Exempt	Removed
4073	13722922.24	2029390.27	OAK	8	N	2010	Significant	Non-Exempt	Saved
4074	13722926.32	2029392.50	OAK	12	N	2010	Significant	Non-Exempt	Saved
4075	13722929.28	2029397.15	OAK	9	N	2010	Significant	Non-Exempt	Saved
4076	13722971.12	2029336.95	PERS	5	N	2010	Significant	Non-Exempt	Saved
4077	13722968.33	2029323.12	OAK	11.5	N	2010	Significant	Non-Exempt	Saved
4078	13722915.32	2029388.73	OAK	8.5	N	2010	Significant	Exempt	Removed
4079	13723030.40	2029369.92	OAK	9.5	N	2010	Significant	Exempt	Removed
4080	13723028.06	2029368.50	OAK	7.5	N	2010	Significant	Exempt	Removed
4081	13723026.83	2029366.68	OAK	6.5	N	2010	Significant	Exempt	Removed
4082	13723024.59	2029365.16	OAK	9	N	2010	Significant	Exempt	Removed
4083	13723026.82	2029364.30	OAK	15.5	N	2010	Significant	Exempt	Removed
4084	13723028.81	2029363.61	MK	15.5	N	2010	Significant	Exempt	Removed
4085	13722995.31	2029032.45	OAK	19.5	N	2010	Significant	Non-Exempt	Saved
4086	13722987.34	2029070.32	OAK	32.5	N	2010	Heritage	Non-Exempt	Saved
4087	13722917.51	2029096.42	HK	12	N	2010	Significant	Non-Exempt	Removed
4088	13722477.98	2029439.39	OAK	16	N	2010	Significant	Non-Exempt	Saved
4089	13722391.91	2029195.84	ELM	26	N	2010	Heritage	Exempt	Removed
4090	13722360.19	2029110.17	OAK	12	N	2010	Significant	Non-Exempt	Removed
4091	13722331.10	2029240.46	OAK	21	N	2010	Significant	Non-Exempt	Removed
4092	13722439.71	2029105.33	OAK	7.5	N	2010	Significant	Non-Exempt	Removed
4093	13722334.96	2029240.31	OAK	10.5	N	2010	Significant	Non-Exempt	Removed
4094	13722318.39	2029252.05	OAK	13	N	2010	Significant	Non-Exempt	Removed
4095	13722332.56	2029178.01	OAK	19	N	2010	Significant	Exempt	Removed
4096	13722368.72	2029135.22	OAK	17	N	2010	Significant	Non-Exempt	Removed
4097	13722420.58	2029081.00	OAK	7.5	N	2010	Significant	Non-Exempt	Saved
4098	13722412.65	2029077.55	OAK	11.5	N	2010	Significant	Non-Exempt	Saved
4099	13722468.81	2029162.08	OAK	11	N	2010	Significant	Exempt	Removed
4100	13722468.85	2029079.58	OAK	18	N	2010	Significant	Non-Exempt	Removed
4101	13722470.67	2029093.44	MK	12	N	2010	Significant	Non-Exempt	Removed
4102	13722461.36	2029109.90	ELM	12	N	2010	Significant	Non-Exempt	Removed
4103	13722486.86	2029118.60	ELM	12.5	N	2010	Significant	Non-Exempt	Removed
4104	13722592.54	2029116.54	PERS	5	N	2010	Significant	Exempt	Removed
4105	13722587.34	2029123.28	ELM	8.5	N	2010	Significant	Exempt	Removed
4106	13722624.45	2029106.21	HK	10.5	N	2010	Significant	Non-Exempt	Removed
4107	13722512.44	2028988.55	HK	10.5	N	2010	Significant	Non-Exempt	Removed
4108	13722516.07	2028954.48	PERS	5	N	2010	Significant	Non-Exempt	Removed
4109	13722507.78	2028946.45	OAK	13	N	2010	Significant	Non-Exempt	Removed
4110	13722453.74	2028933.58	OAK	10.5	N	2010	Significant	Non-Exempt	Removed
4111	13722478.00	2028844.07	PERS	8	N	2010	Significant	Non-Exempt	Removed
4112	13722471.12	2028815.47	MK	14.5	N	2010	Significant	Non-Exempt	Removed
4113	13722415.06	2028750.74	MK	13.5	N	2010	Significant	Non-Exempt	Saved
4114	13722395.17	2028752.56	OAK	6.5	N	2010	Significant	Non-Exempt	Saved
4115	13722397.62	2028789.68	OAK	20.5	N	2010	Significant	Non-Exempt	Saved

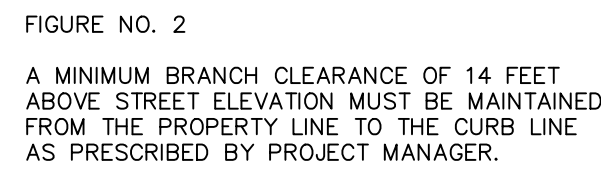



NOT TO SCALE

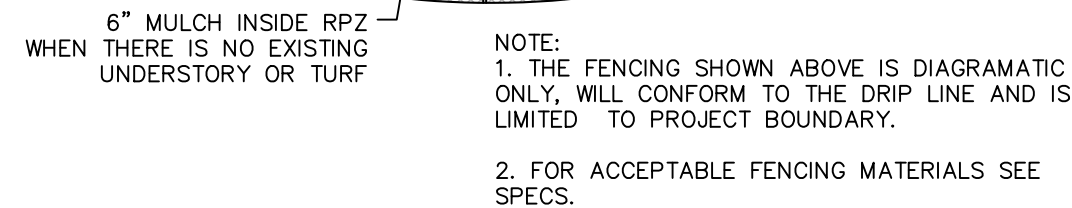

NOT TO SCALE

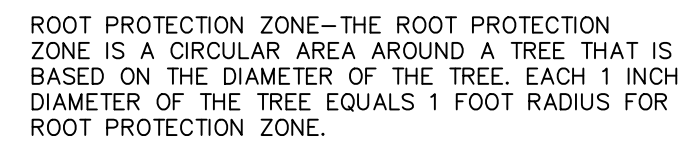


NOT TO SCALE

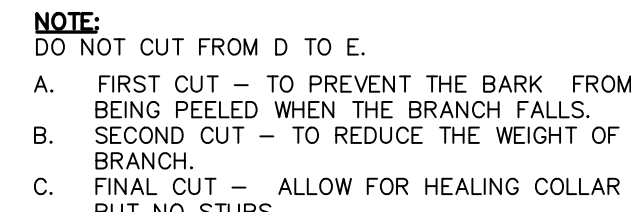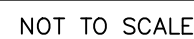

FOR OAKS ONLY:
PAINT ALL WOUNDS OR CUTS WITH
PRUNING PAINT WITHIN 20 MIN TO
PREVENT THE SPREAD OF OAK WILT.

NOT TO SCALE

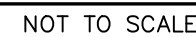

1. ALL THE TREES WITH A DIAMETER GREATER THAN 3 INCHES AFFECTED BY CONSTRUCTION SHALL HAVE THE LIMBS AND ROOTS PROTECTED. PROTECTION SHALL BE PROVIDED FOR ALL TREES SURROUNDING, SOIL AMENDING AND FERTILIZATION, UNLESS SPECIFIED TREES SHALL RECEIVE LEVEL 2 PROTECTION AS PER ITEM NO. 802. TREES TO RECEIVE LEVEL 1 PROTECTION AS PER ITEM NO. 802 ARE SHOWN ON TREE PROTECTION TABLE ON THIS SHEET.
2. ALL TREES SHALL REMAIN UNLESS NOTED ON THE PLANS.
3. NO SITE PREPARATION WORK SHALL BEGIN IN AREAS WHERE TREE PRESERVATION AND TREATMENT MEASURES HAVE NOT BEEN COMPLETELY AND APPROVED.
4. TREE PROTECTION FENCING SHALL BE REQUIRED. TREE PROTECTION FENCING SHALL BE INSTALLED, MAINTAINED AND REPAIRED BY THE CONTRACTOR DURING SITE CONSTRUCTION.
5. THE CONTRACTOR SHALL AVOID CUTTING ROOTS LARGER THAN THREE INCHES IN DIAMETER WHEN EXCAVATING NEAR EXISTING TREES. EXCAVATION IN THE VICINITY OF TREES SHALL PROCEED WITH CAUTION. THE CONTRACTOR SHALL CONTACT THE CITY INSPECTOR.
6. THE ROOT PROTECTION ZONE IS THAT AREA SURROUNDING A TREE, AS MEASURED BY A RADIUS FROM THE TREE TRUNK, IN WHICH NO EQUIPMENT, VEHICLES OR MATERIALS MAY OPERATE OR BE STORED. THE REQUIRED RADIUS LENGTH IS 1 FOOT PER DIAMETER INCH OF THE TREE. FOR EXAMPLE, A 10-INCH DIAMETER TREE WOULD HAVE A 5-FOOT RADIUS ROOT PROTECTION ZONE AROUND THE TREE. THE ROOTS OR BRANCHES THAT ARE IN CONFLICT WITH THE CONSTRUCTION SHALL BE CUT CLEANLY AGAINST TO PREVENT PRUNING METHODS. LIVE OAK WOUNDS SHALL BE PAINTED OVER, WITHIN 20 MINUTES TO PREVENT OAK WILT.
7. ACCESS TO FENCED AREAS WILL BE PERMITTED ONLY WITH THE APPROVAL OF THE ENGINEER OR CITY INSPECTOR.
8. GRADING, IF REQUIRED, SHALL BE LIMITED TO A 3 INCH CUT OR FILL WITHIN THE FENCED ROOT ZONE AREAS.
9. TREES, SHRUBS OR BUSHES TO BE CLEARED FROM PROTECTED ROOT ZONE AREAS SHALL BE REMOVED BY HAND AS DIRECTED BY THE PROJECT MANAGER OR CITY INSPECTOR.
10. TREES DAMAGED OR LOST DUE TO CONTRACTOR'S NEGLIGENCE DURING CONSTRUCTION SHALL BE MITIGATED TO THE ENGINEER'S SATISFACTION.
11. EXPOSED ROOTS SHALL BE COVERED AT THE END OF EACH DAY USING TECHNIQUES SUCH AS COVERING WITH SOIL, MULCH OR WET BURLAP.
12. ANY TREE REMOVAL SHALL BE APPROVED BY THE CITY ARBORIST PRIOR TO ITS REMOVAL.

[illegible]

**PAPE-DAWSON
ENGINEERS**

SAN ANTONIO | AUSTIN | HOUSTON | FORT WORTH | DALLAS
2000 NW LOOP 410 | SAN ANTONIO, TX 78213 | 210.375.9000
TEXAS ENGINEERING FIRM #470 | TEXAS SURVEYING FIRM #10028600

TALLYHO TRACT
SAN ANTONIO, TEXAS

PLAT NO. _____
JOB NO. 12285-00
DATE AUG 2022
DESIGNER BK
CHECKED DW DRAWN JC
SHEET T14.00