I-10 CONTRACTING LTD
25840 IH-10 WEST #2
210-698-8630 FAX 698-8633

Timberwood Units 47-49 (GZ)

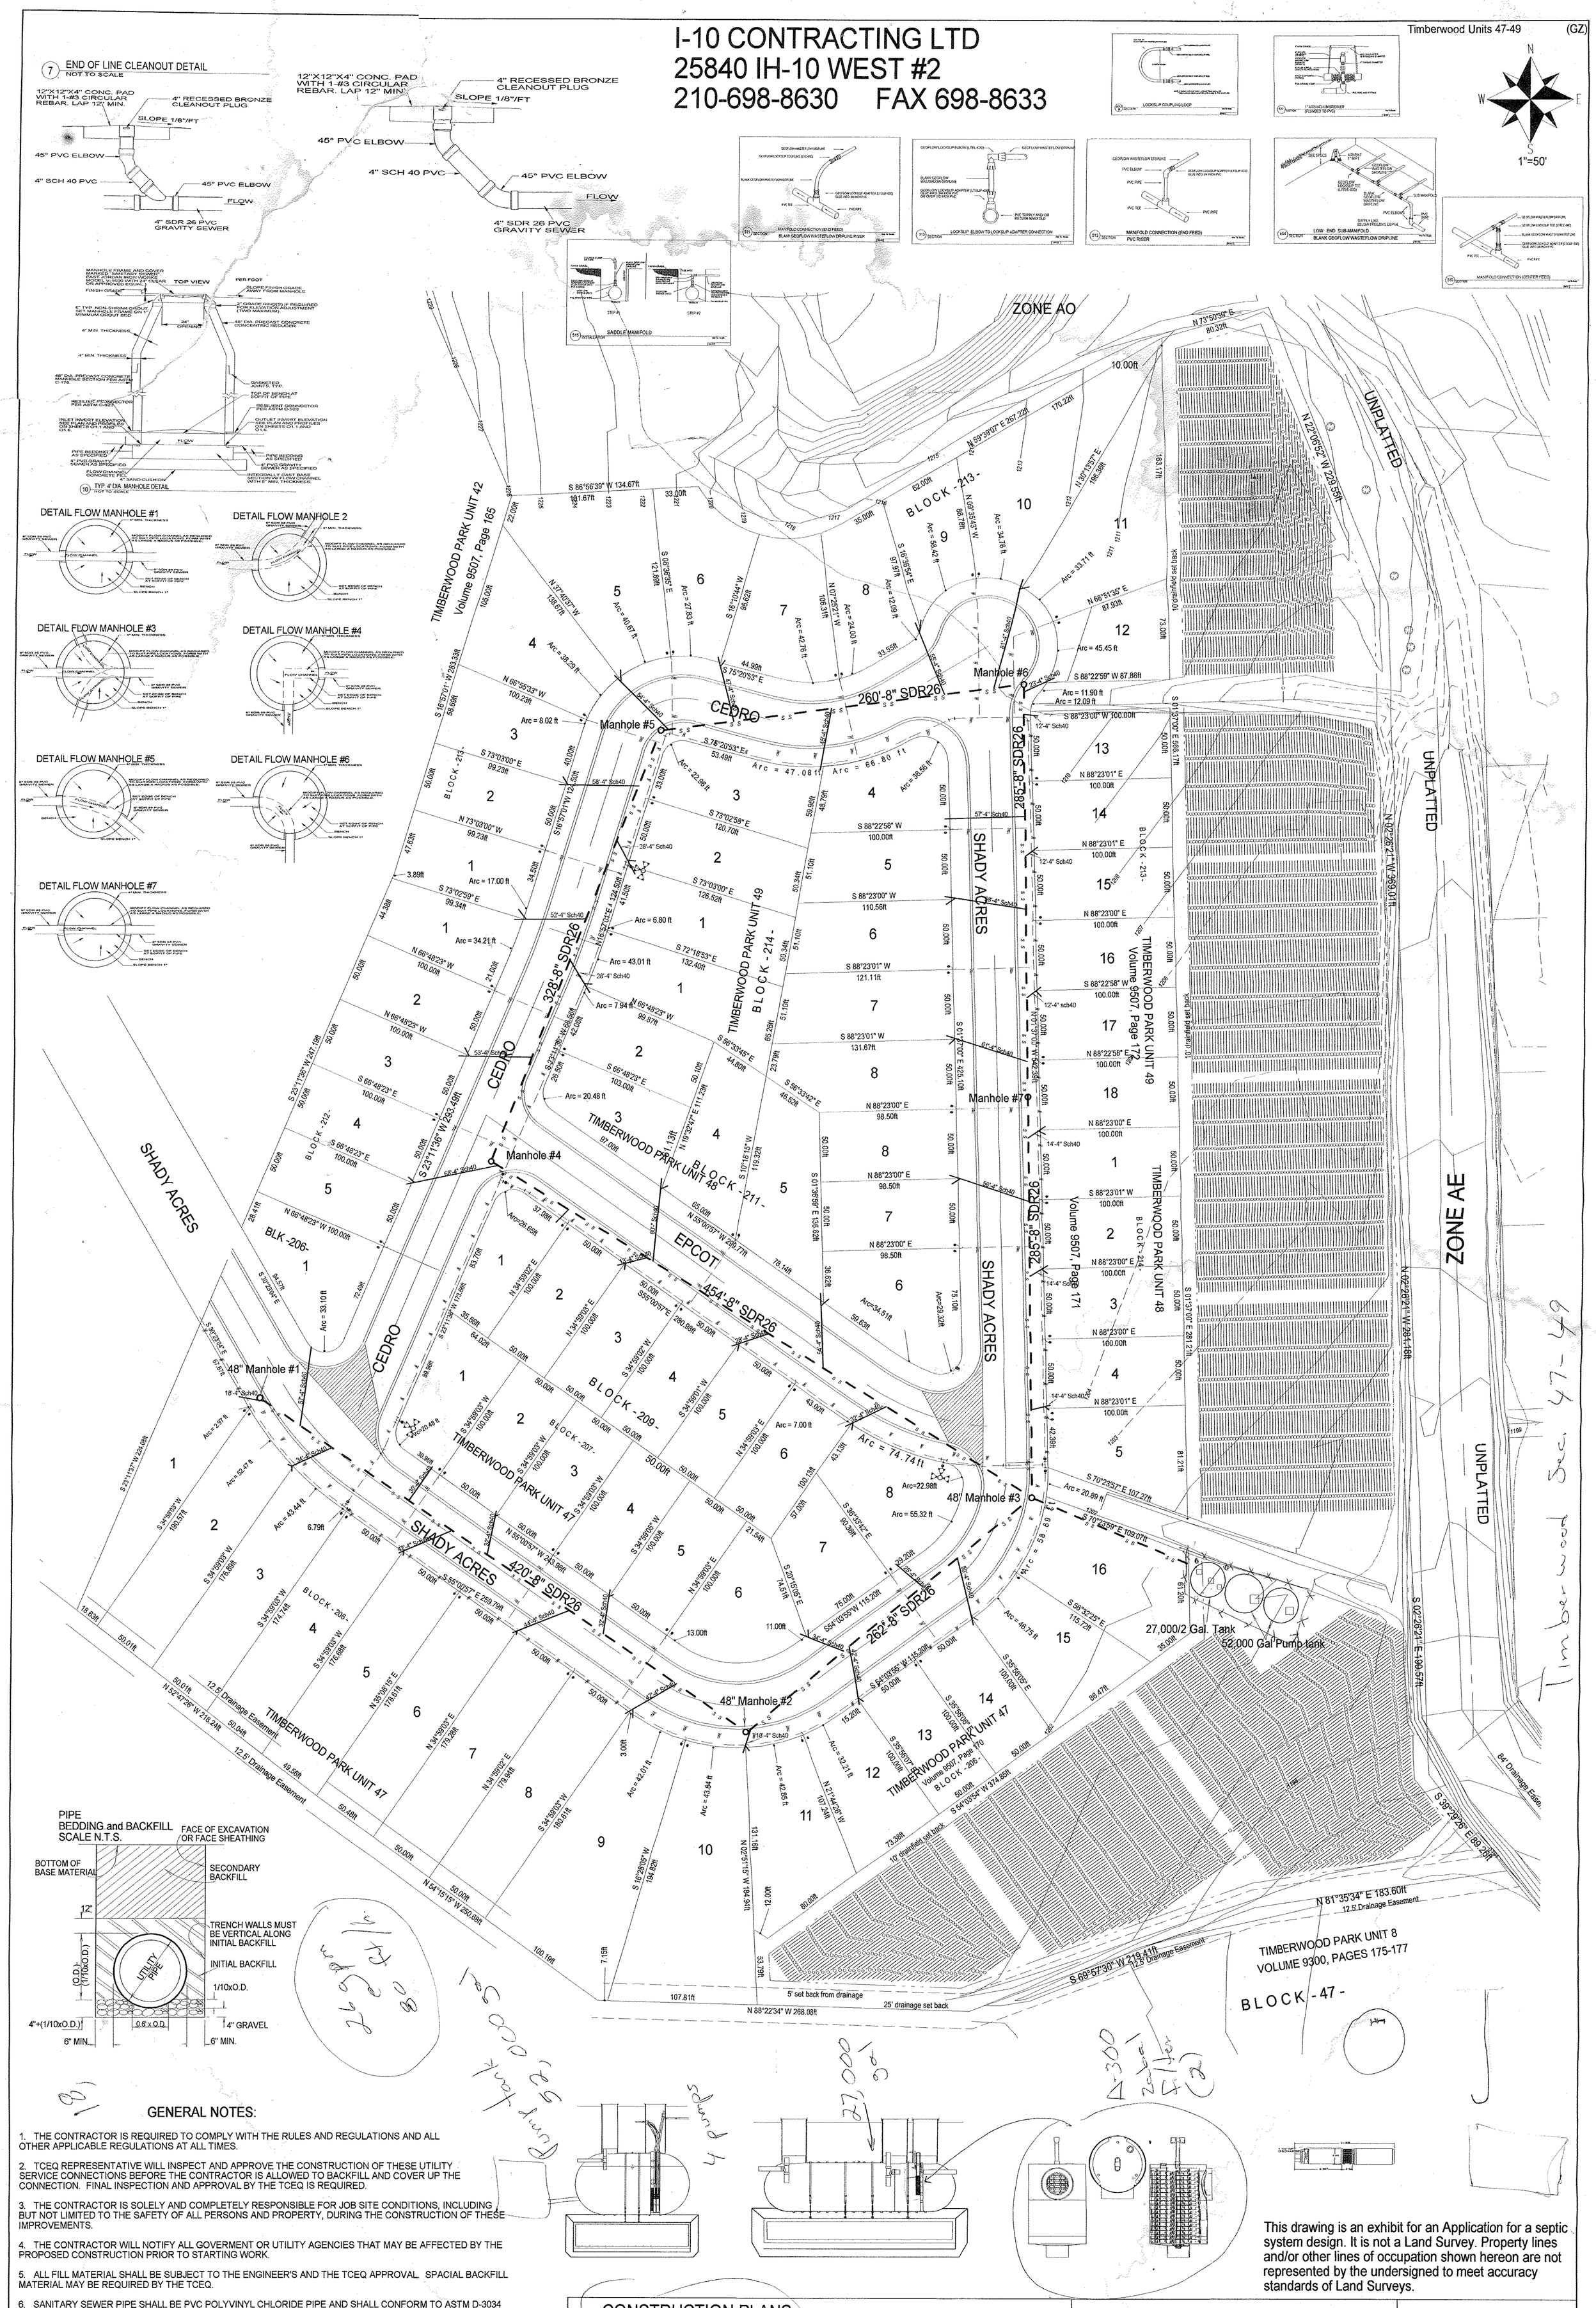

GENERAL NOTES:

1. THE CONTRACTOR IS REQUIRED TO COMPLY WITH THE RULES AND REGULATIONS AND ALL OTHER APPLICABLE REGULATIONS AT ALL TIMES.

2. TCEQ REPRESENTATIVE WILL INSPECT AND APPROVE THE CONSTRUCTION OF THESE UTILITY SERVICE CONNECTIONS BEFORE THE CONTRACTOR IS ALLOWED TO BACKFILL AND COVER UP THE CONNECTION. FINAL INSPECTION AND APPROVAL BY THE TCEQ IS REQUIRED.

3. THE CONTRACTOR IS SOLELY AND COMPLETELY RESPONSIBLE FOR JOB SITE CONDITIONS, INCLUDING BUT NOT LIMITED TO THE SAFETY OF ALL PERSONS AND PROPERTY, DURING THE CONSTRUCTION OF THESE IMPROVEMENTS.

4. THE CONTRACTOR WILL NOTIFY ALL GOVERMENT OR UTILITY AGENCIES THAT MAY BE AFFECTED BY THE PROPOSED CONSTRUCTION PRIOR TO STARTING WORK.

5. ALL FILL MATERIAL SHALL BE SUBJECT TO THE ENGINEER'S AND THE TCEQ APPROVAL. SPACIAL BACKFILL MATERIAL MAY BE REQUIRED BY THE TCEQ.

6. SANITARY SEWER PIPE SHALL BE PVC POLYVINYL CHLORIDE PIPE AND SHALL CONFORM TO ASTM D-3034 FOR SDR 26. JOINTS SHALL BE ELASTOMETRIC GASKET MATERIALS CONFORMING TO ASTM D-3212. INSTALLATION SHALL CONFORM TO ASTM D-2321.

7. FOR SEWER LINES LESS THAN TWENTY-FOUR INCHES (24") IN DIAMETER, SELECT INITIAL BACKFILL MATERIAL SHALL BE PLACED IN TWO (2) LIFTS. THE FIRST LIFT SHALL BE SPREAD UNIFORMLY AND SIMULTANEOUSLY ON EACH SIDE AND UNDER THE SHOULDERS OF THE PIPE TO THE MID-POINT OR SPRING LINE OF THE PIPE.

8. SECONDARY BACKFILL SHALL GENERALLY CONSIST OF MATERIALS REMOVED FROM THE TRENCH AND SHALL BE FREE OF BRUSH, DEBRIS AND JUNK. NO ROCK OR STONES HAVING ANY DIMENSION LARGER THAN ONE HALF TRENCH WIDTH OR 24 INCHES AT THE LARGEST DIMENSION, WHATEVER IS LESS SHALL BE USED IN THE SECONDARY BACKFILLING ZONE. WATER JETTING IS NOT PERMITTED.

This drawing is an exhibit for an Application for a septic system design. It is not a Land Survey. Property lines and/or other lines of occupation shown hereon are not represented by the undersigned to meet accuracy standards of Land Surveys.

CONSTRUCTION PLANS
FOR
TIMBERWOOD SEC. 47-49

NEW SANITARY SEWER LINE & DISPOSAL SYSTEM

SAN ANTONIO, TEXAS

B. L. Carlile & Assoc., Inc.
Soil and Engineering Consultants
P O Box 6324
Pipe Creek , Tx.